



Attachment B

Selected Drawings

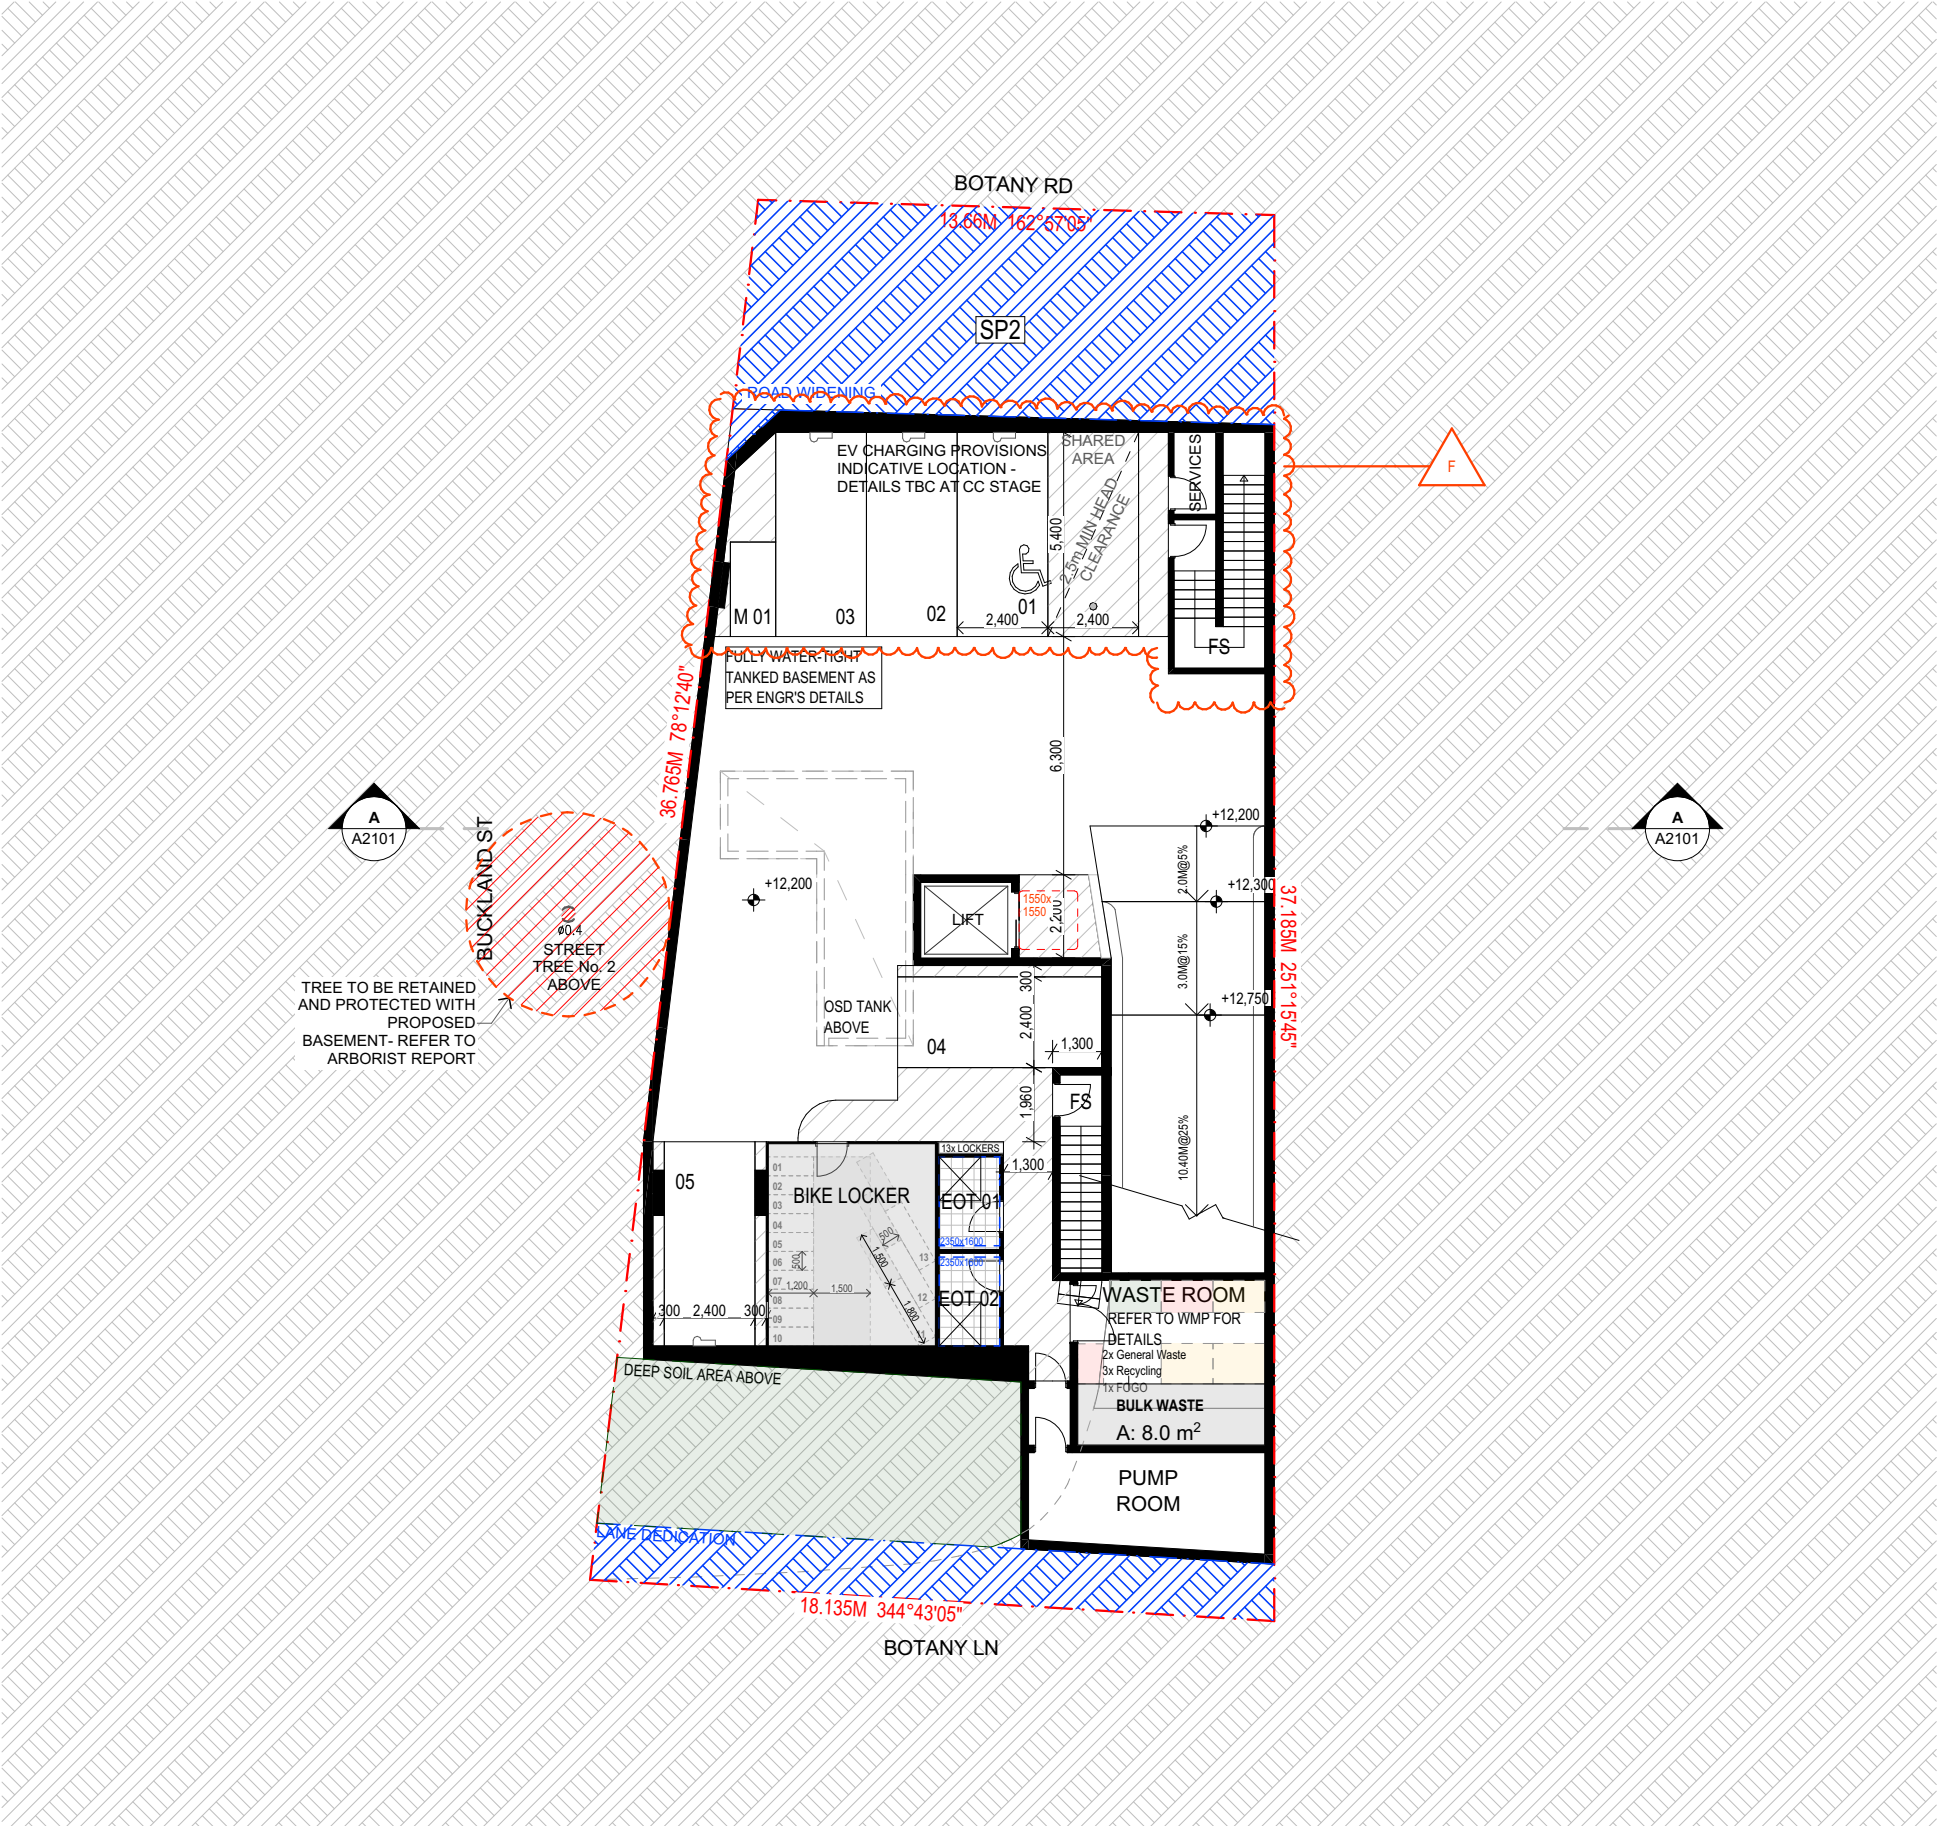

4/11/2025/A1001 1:200@A3
134-136 Botany Rd Alexandria 2015
BASEMENT PLAN
POST DA



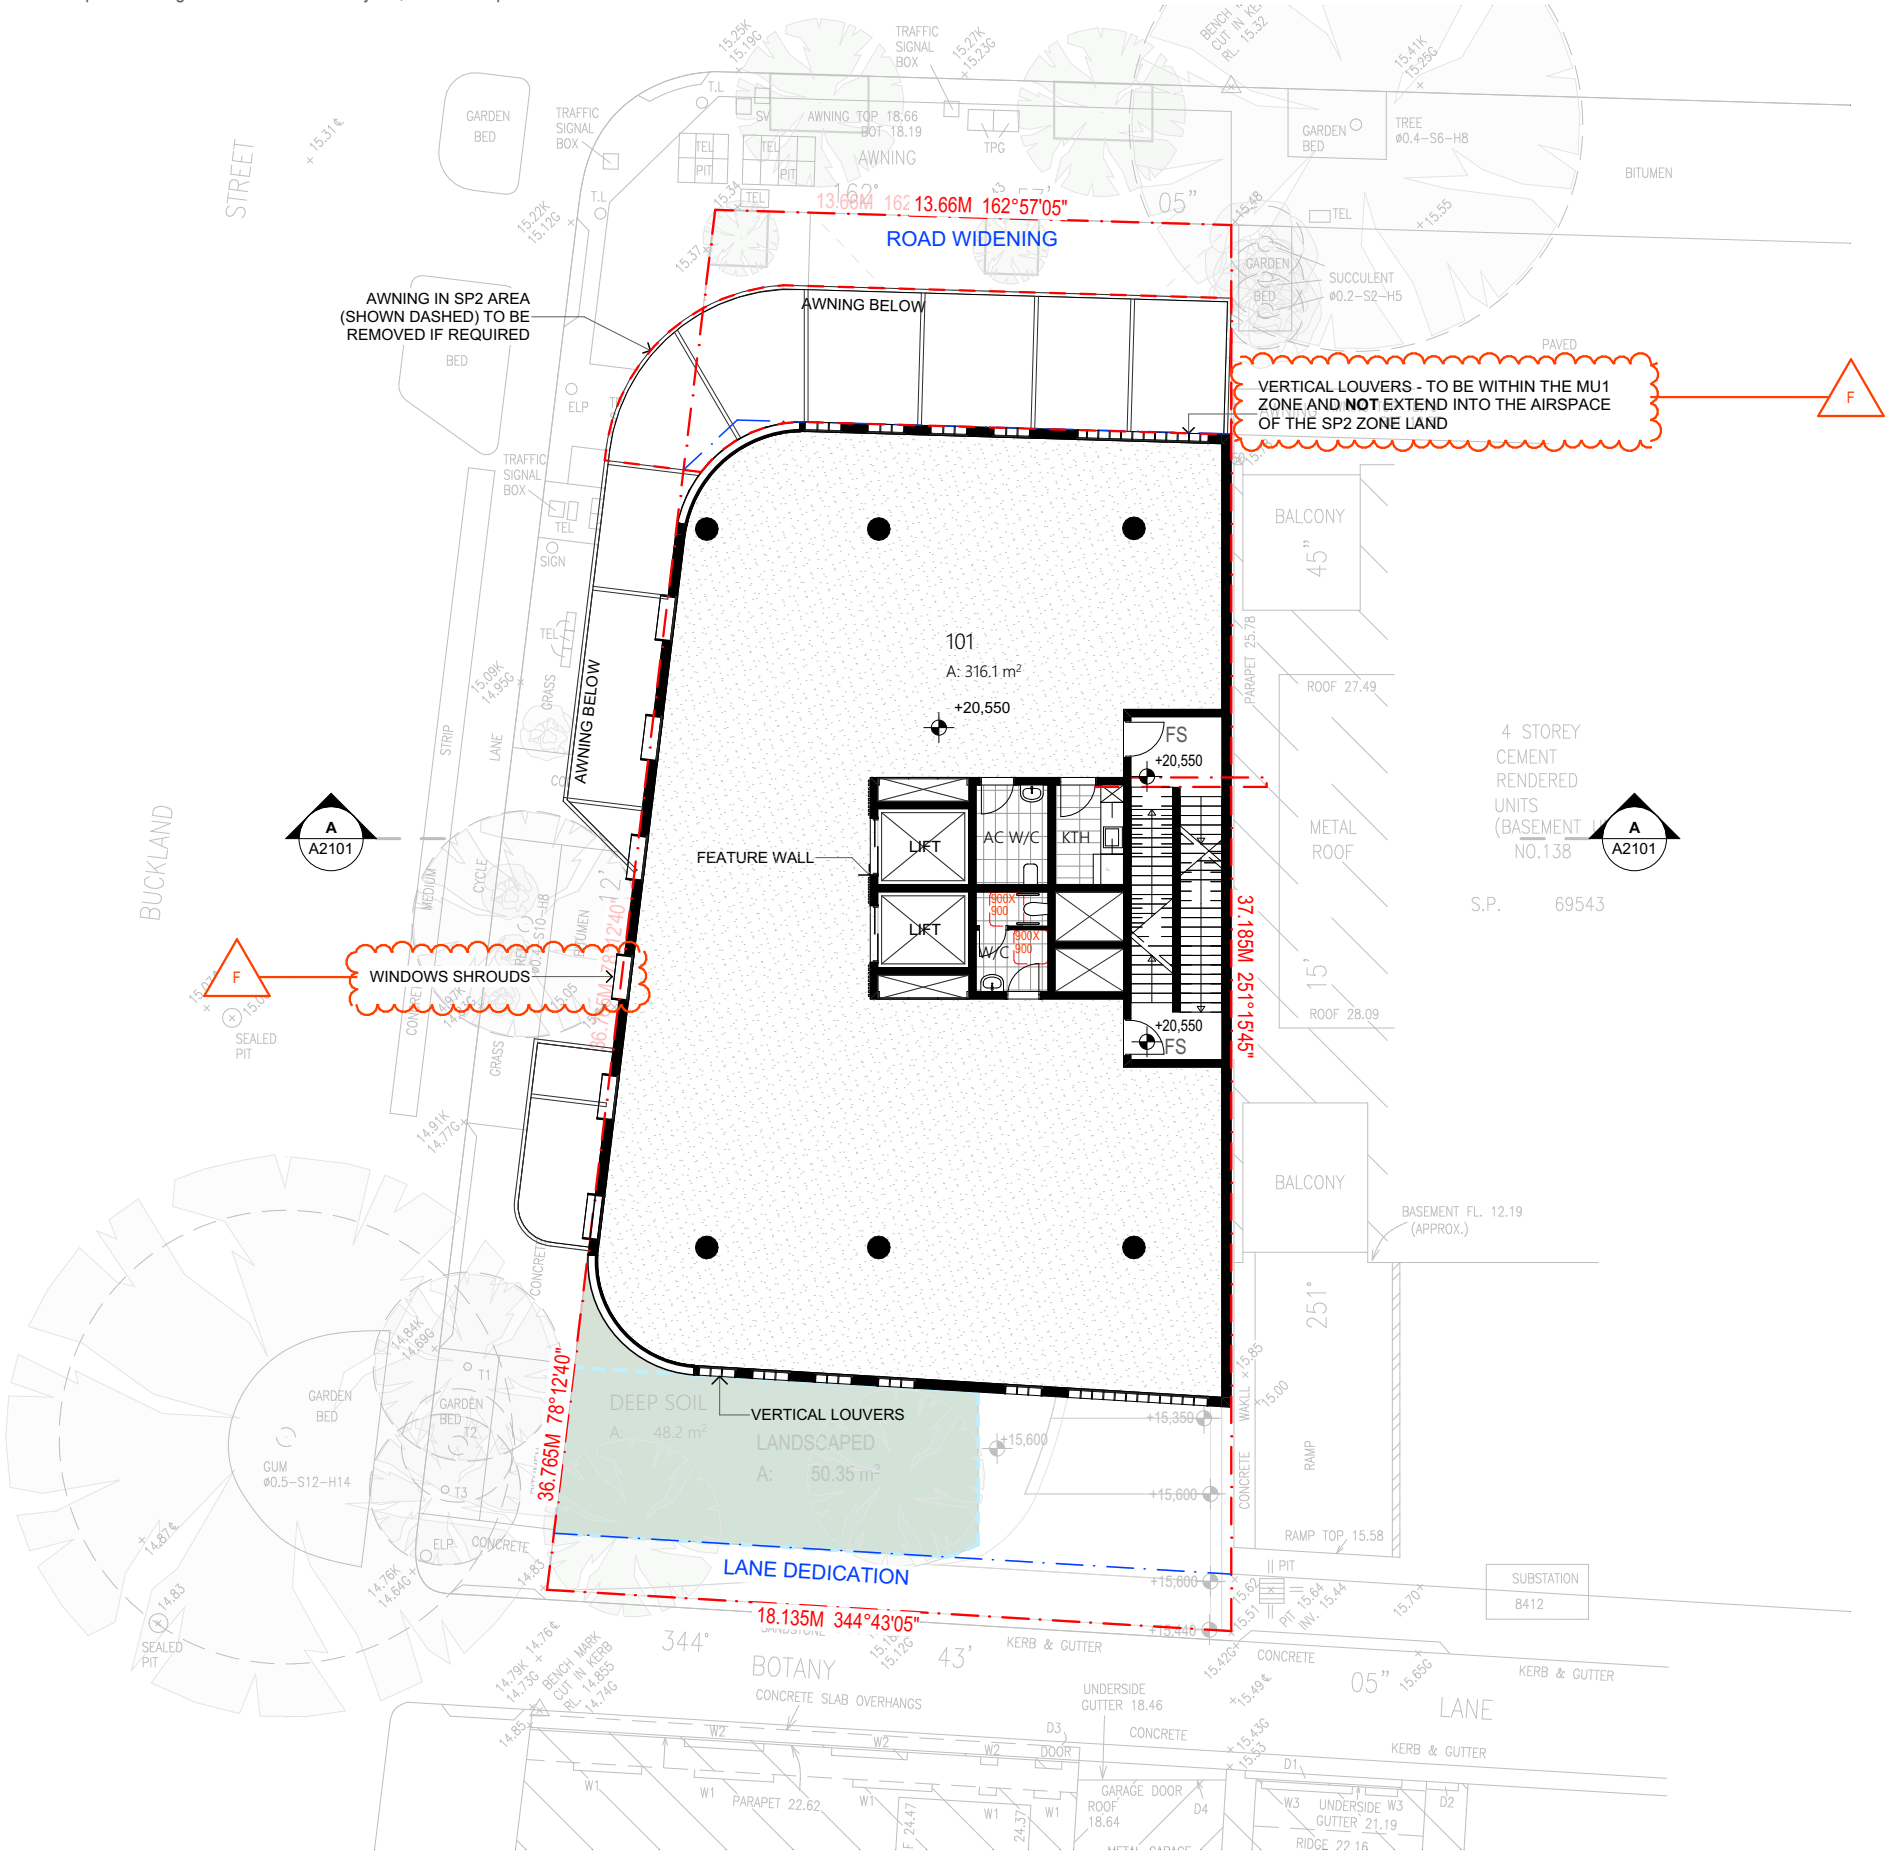

4/11/2025/A1003 1:200@A3
134-136 Botany Rd Alexandria 2015
FIRST FLOOR PLAN
POST DA



mackenzie
architects
international

736 Pacific Highway
Gordon NSW 2072
Phone: (02) 9967 9966
Fax: (02) 9967 9977
www.mainternational.com.au
accounts@mainternational.com.au

Nominated Architect No.6033
ABN 75 091 107 201
ACN 091107201

LEGEND
DO NOT SCALE DRAWINGS
VERIFY ALL DIMENSIONS ON SITE BEFORE COMMENCING WORK

COPYRIGHT
Mackenzie Architects International is the owner of the copyright subsisting in these drawings, plans, designs and specifications. They must not be used, reproduced or copied in whole or part without prior written consent of Mackenzie Architects International.

AMENDMENTS

No.	REVISION	BY	DATE
A	ISSUED FOR DEVELOPMENT APPLICATION	M.M	2025.05.23
C	ISSUED FOR RFI	M.M	2025.09.01
F	ISSUED FOR RFI	M.M	2025.11.04


PROJECT NORTH




MULTI COMMERCIAL DEVELOPMENT
PROJECT
134-136 Botany Rd Alexandria
2015
PROJECT NO.
22/16

DRAWING:
FIRST FLOOR PLAN


DRAWN BY M.M	SCALE: 1:200@A3	DRAWING NO.: A1003	ISSUE: F
CHECKED BY D.M			

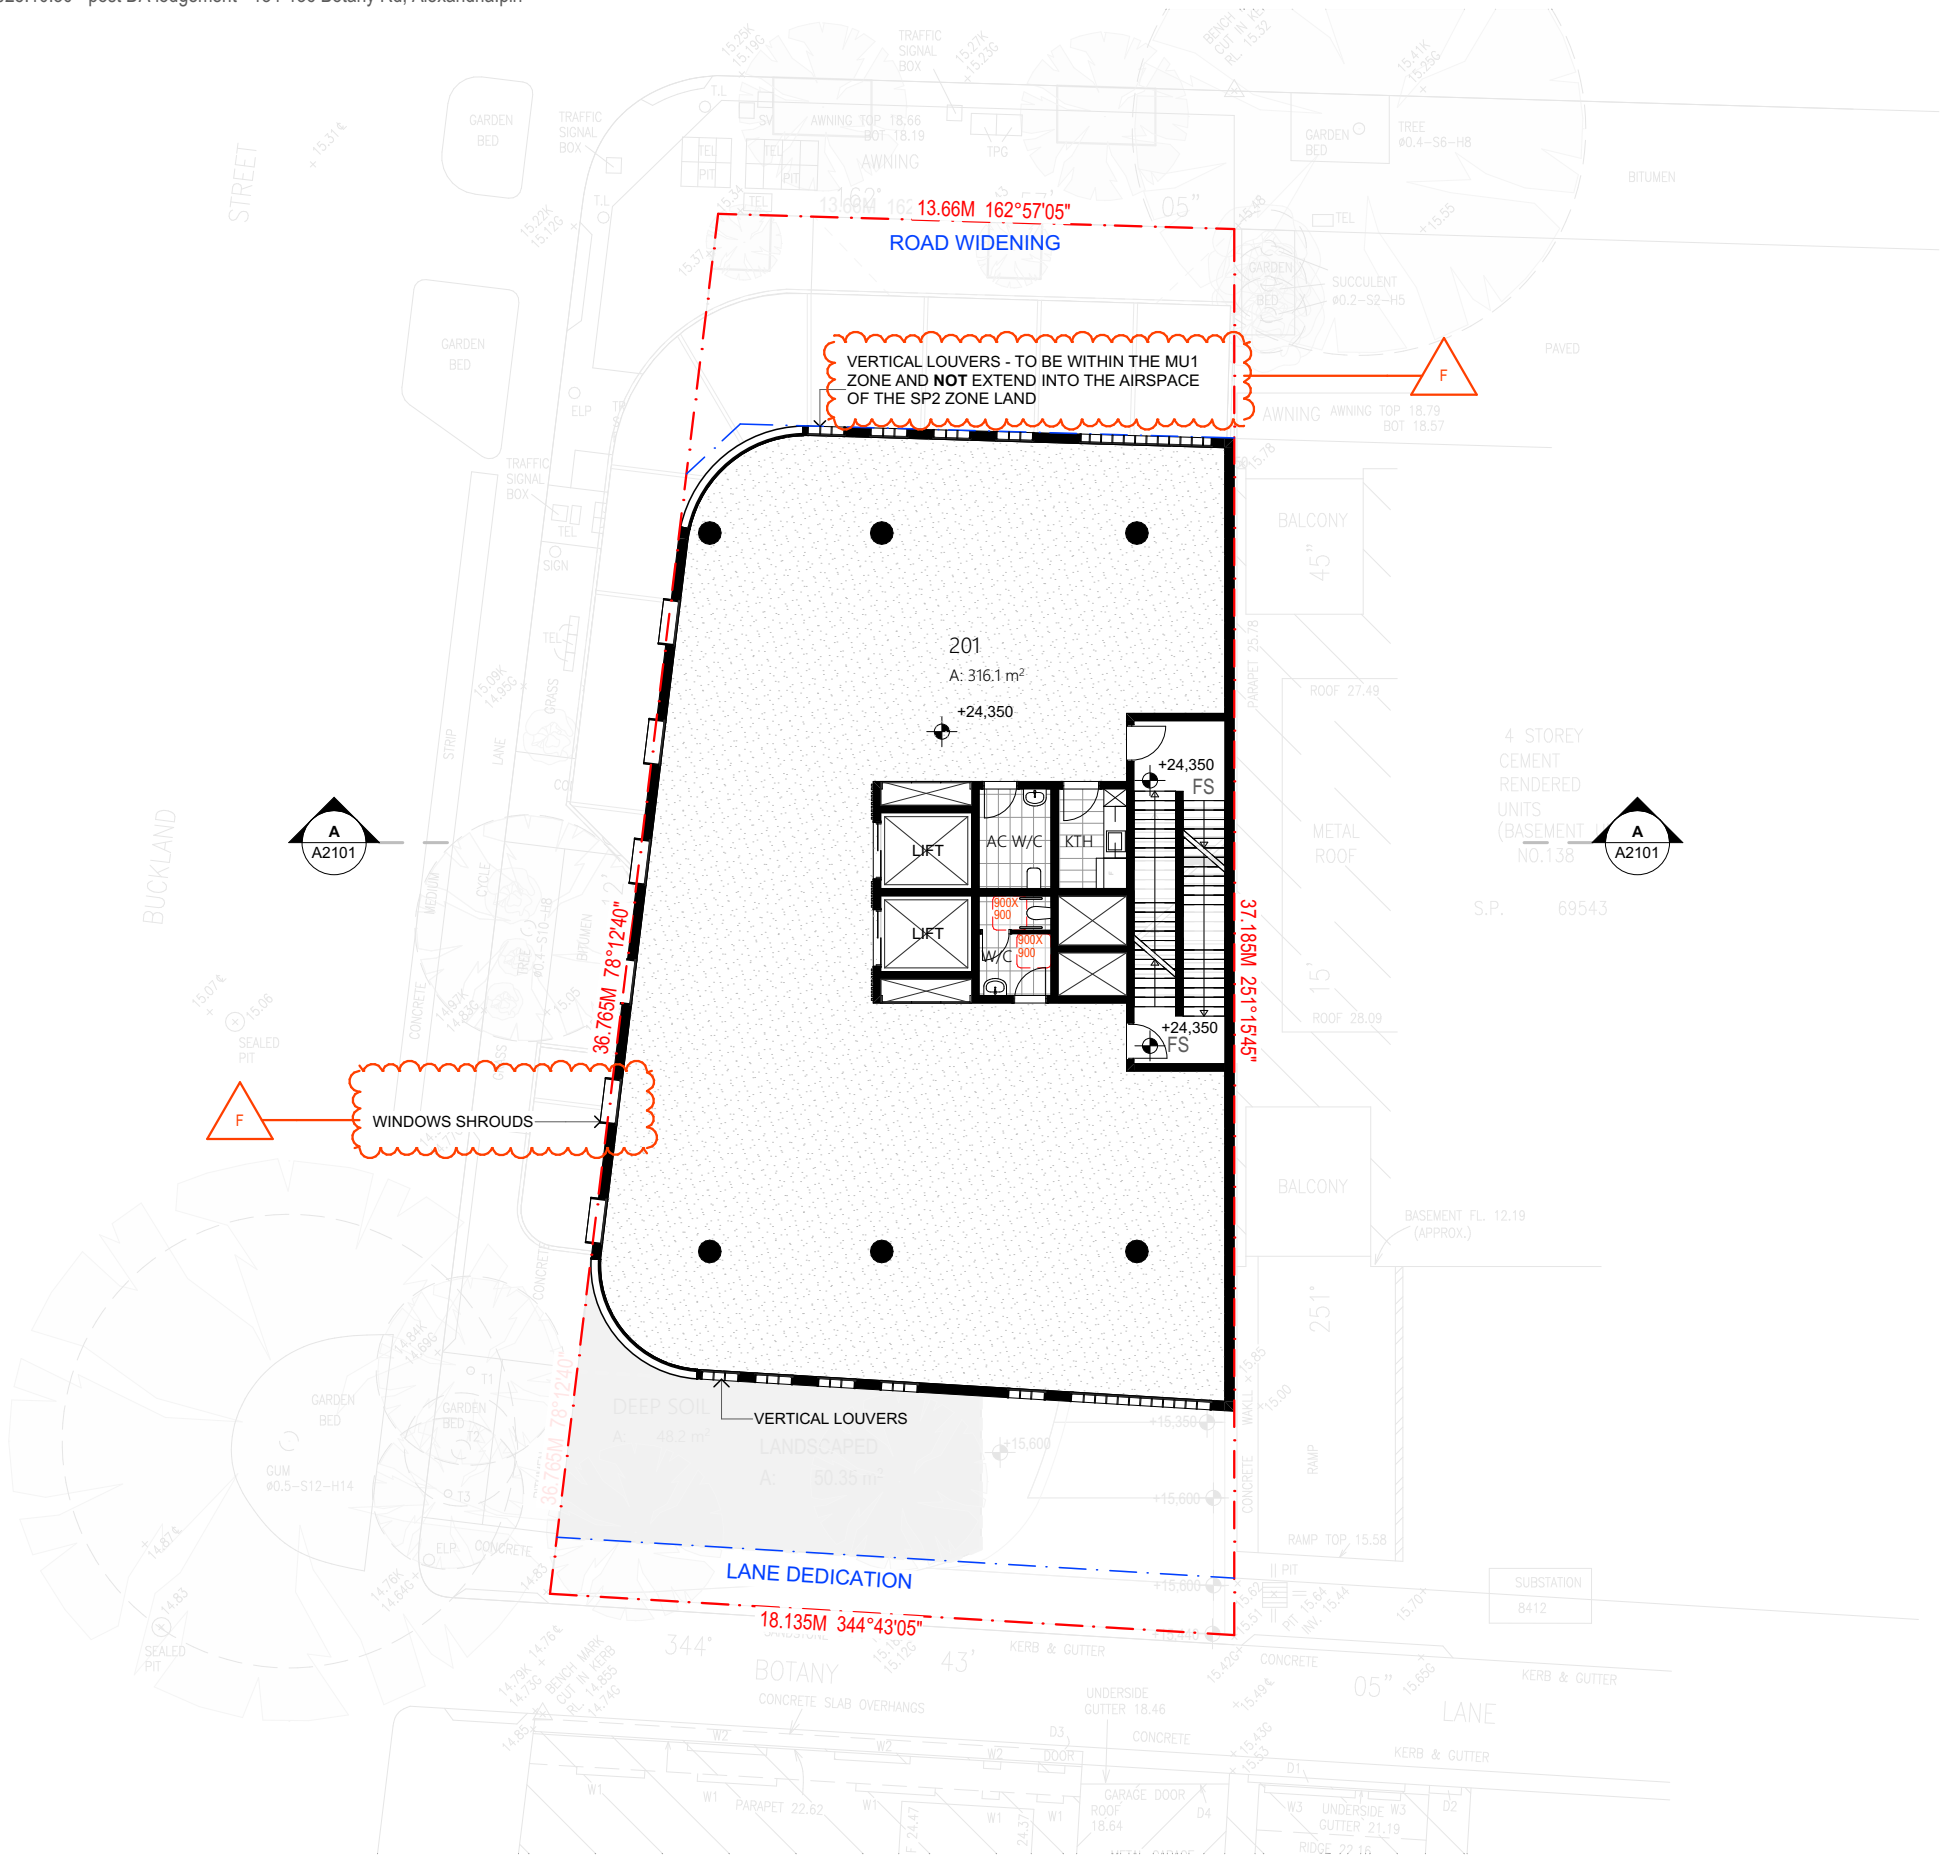


4/11/2025/A1004 1:200@A3
134-136 Botany Rd Alexandria 2015
SECOND FLOOR PLAN
POST DA

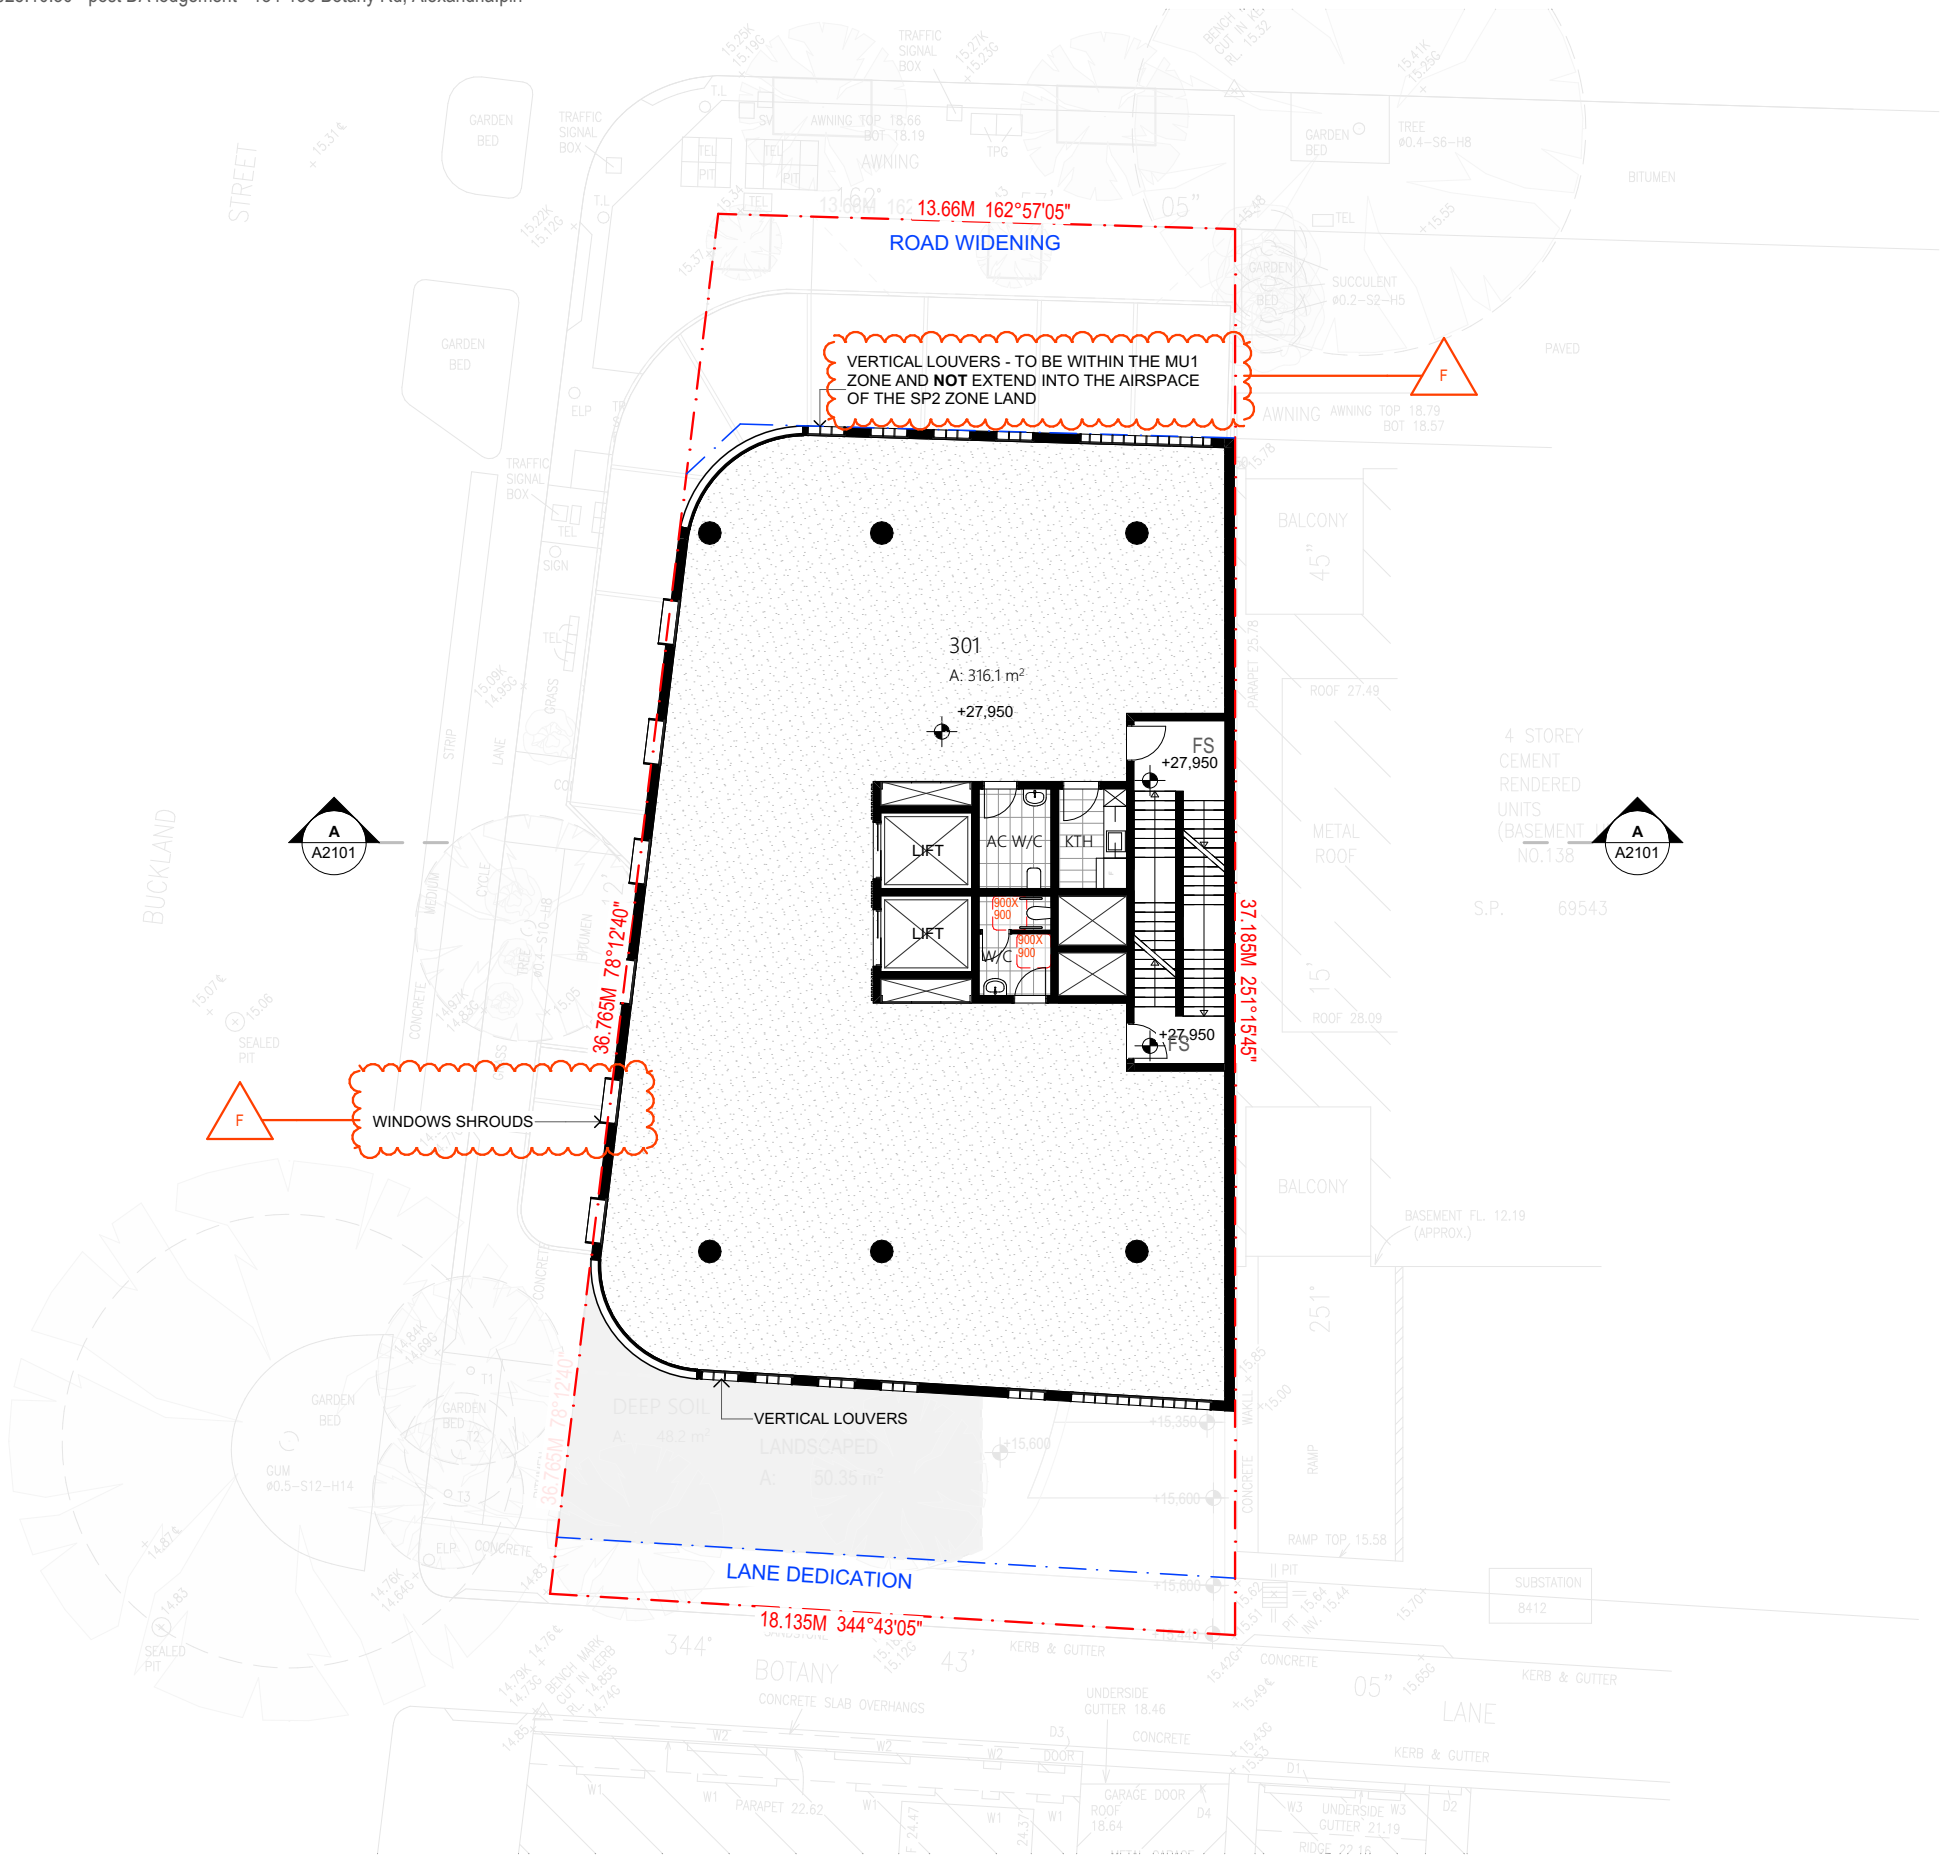


4/11/2025/A1005 1:200@A3
134-136 Botany Rd Alexandria 2015
THIRD FLOOR PLAN
POST DA

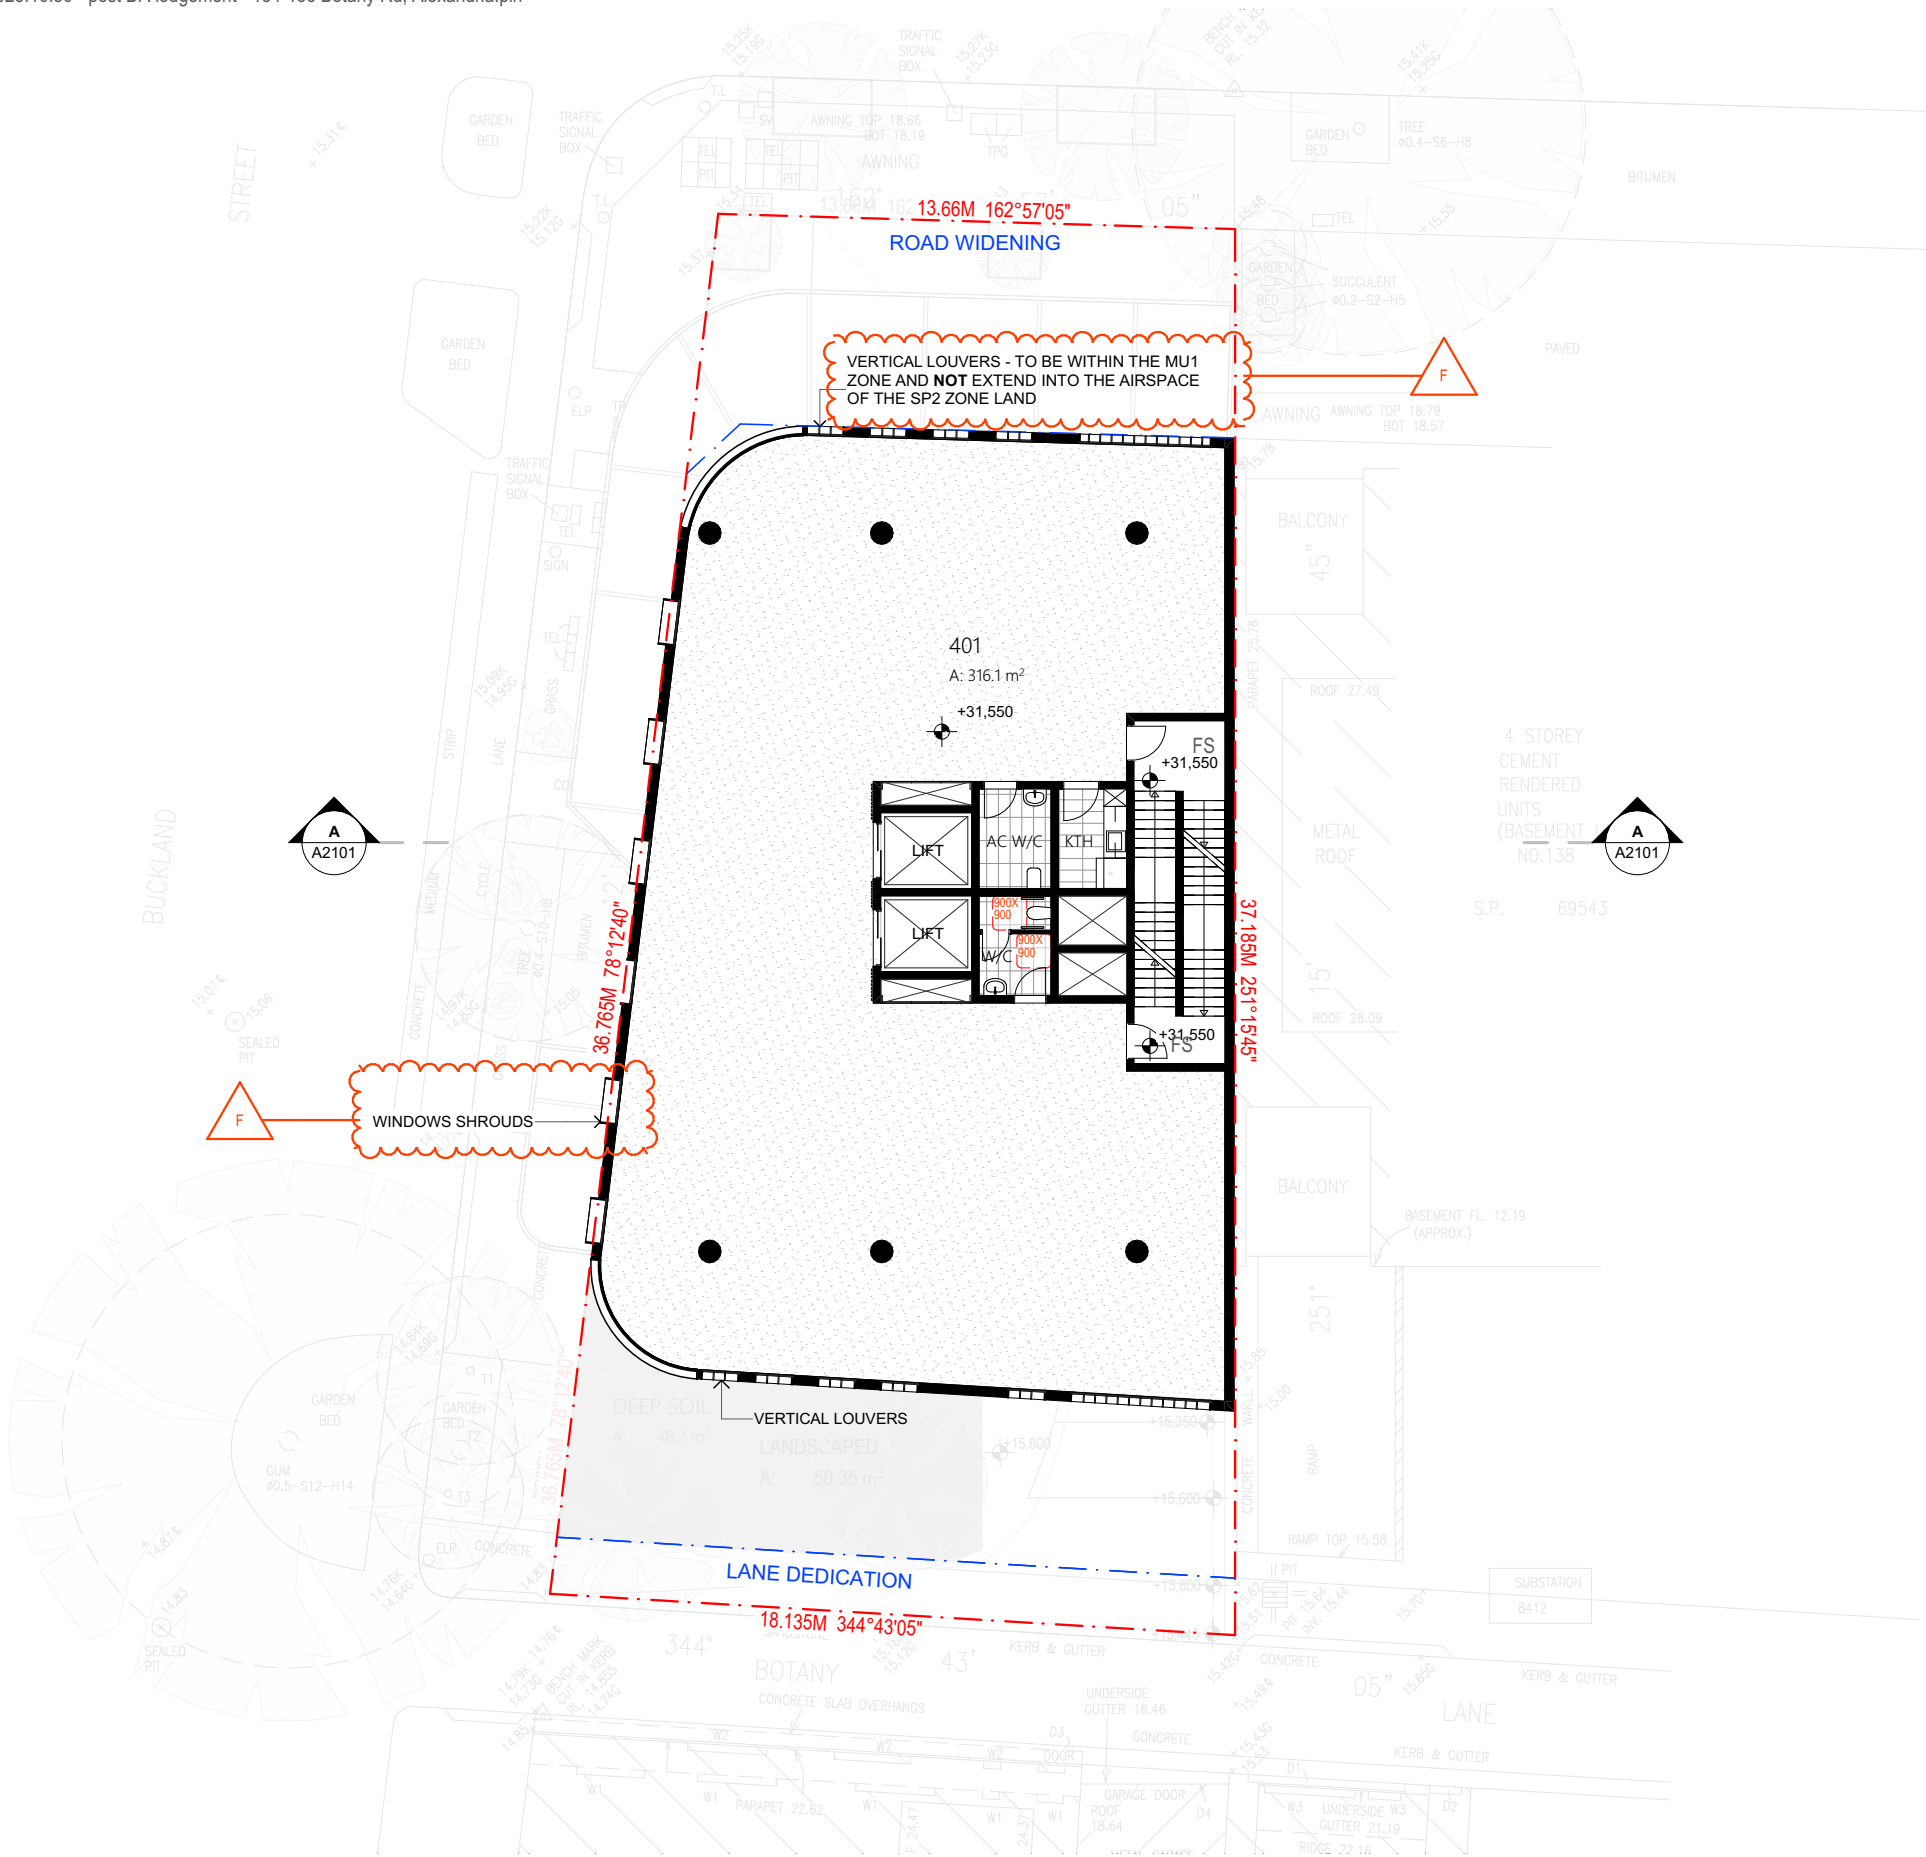

4/11/2025/A1006 1:200@A3
134-136 Botany Rd Alexandria 2015
FOURTH FLOOR PLAN
POST DA

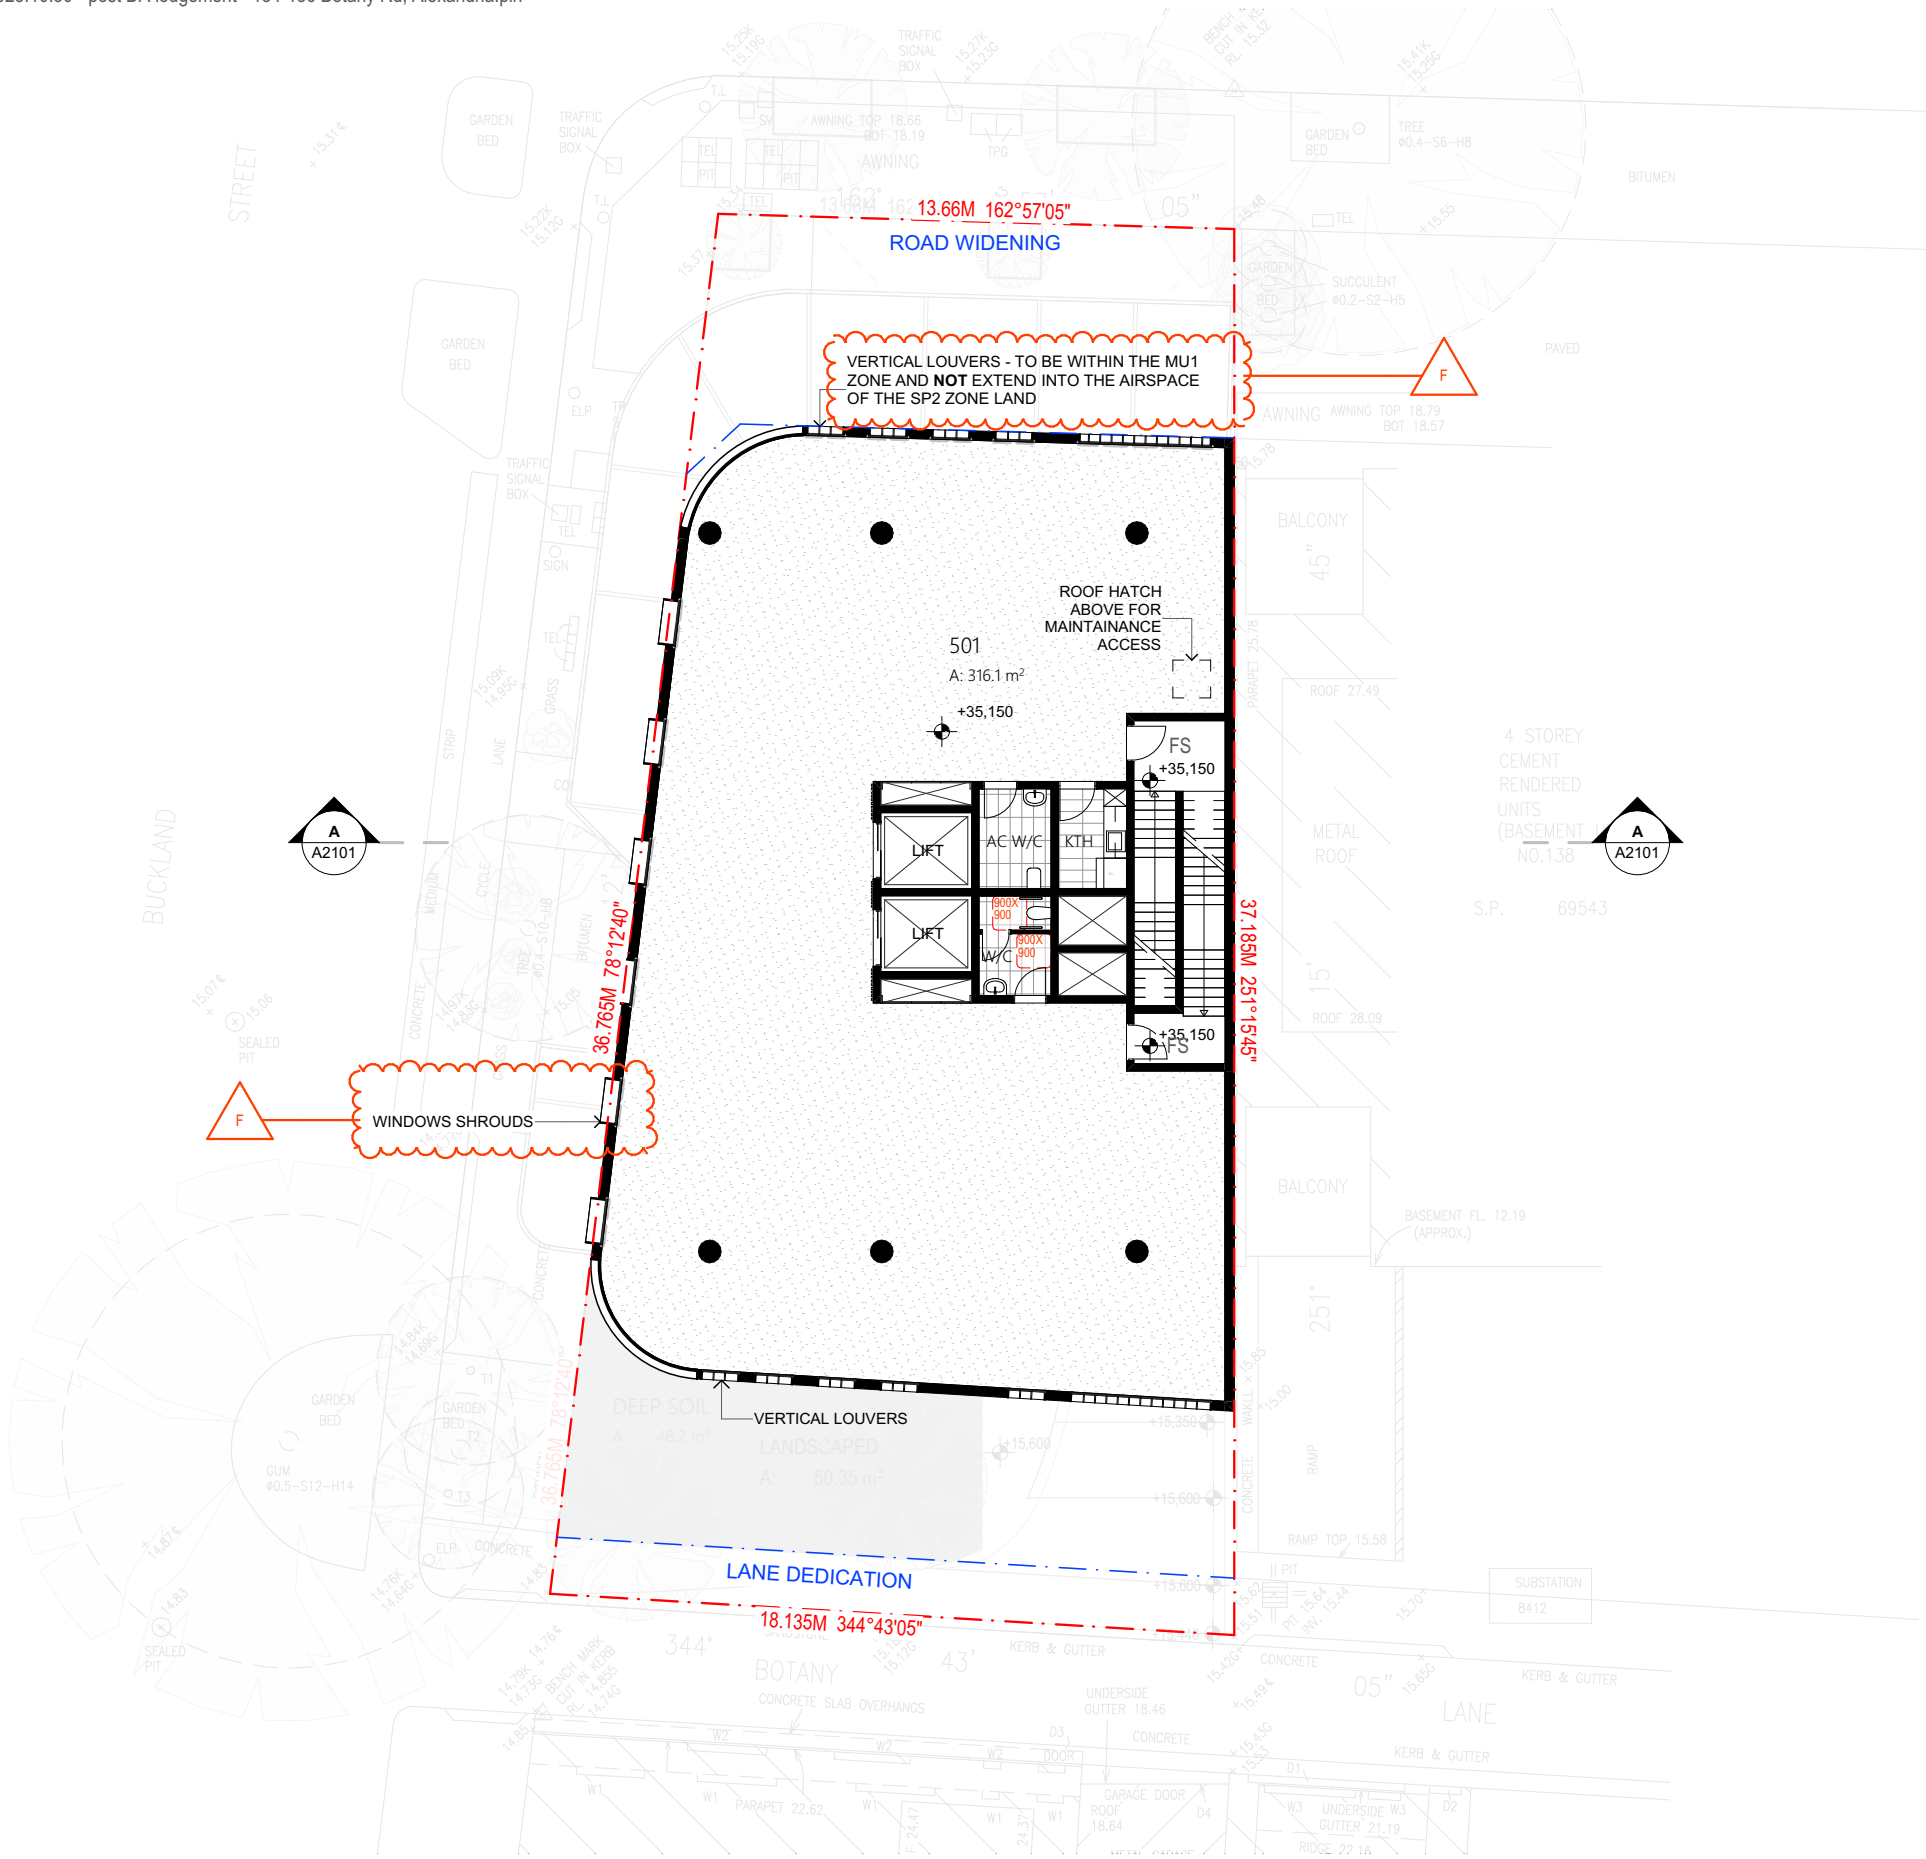

4/11/2025/A1007 1:200@A3
134-136 Botany Rd Alexandria 2015
FIFTH FLOOR PLAN
POST DA

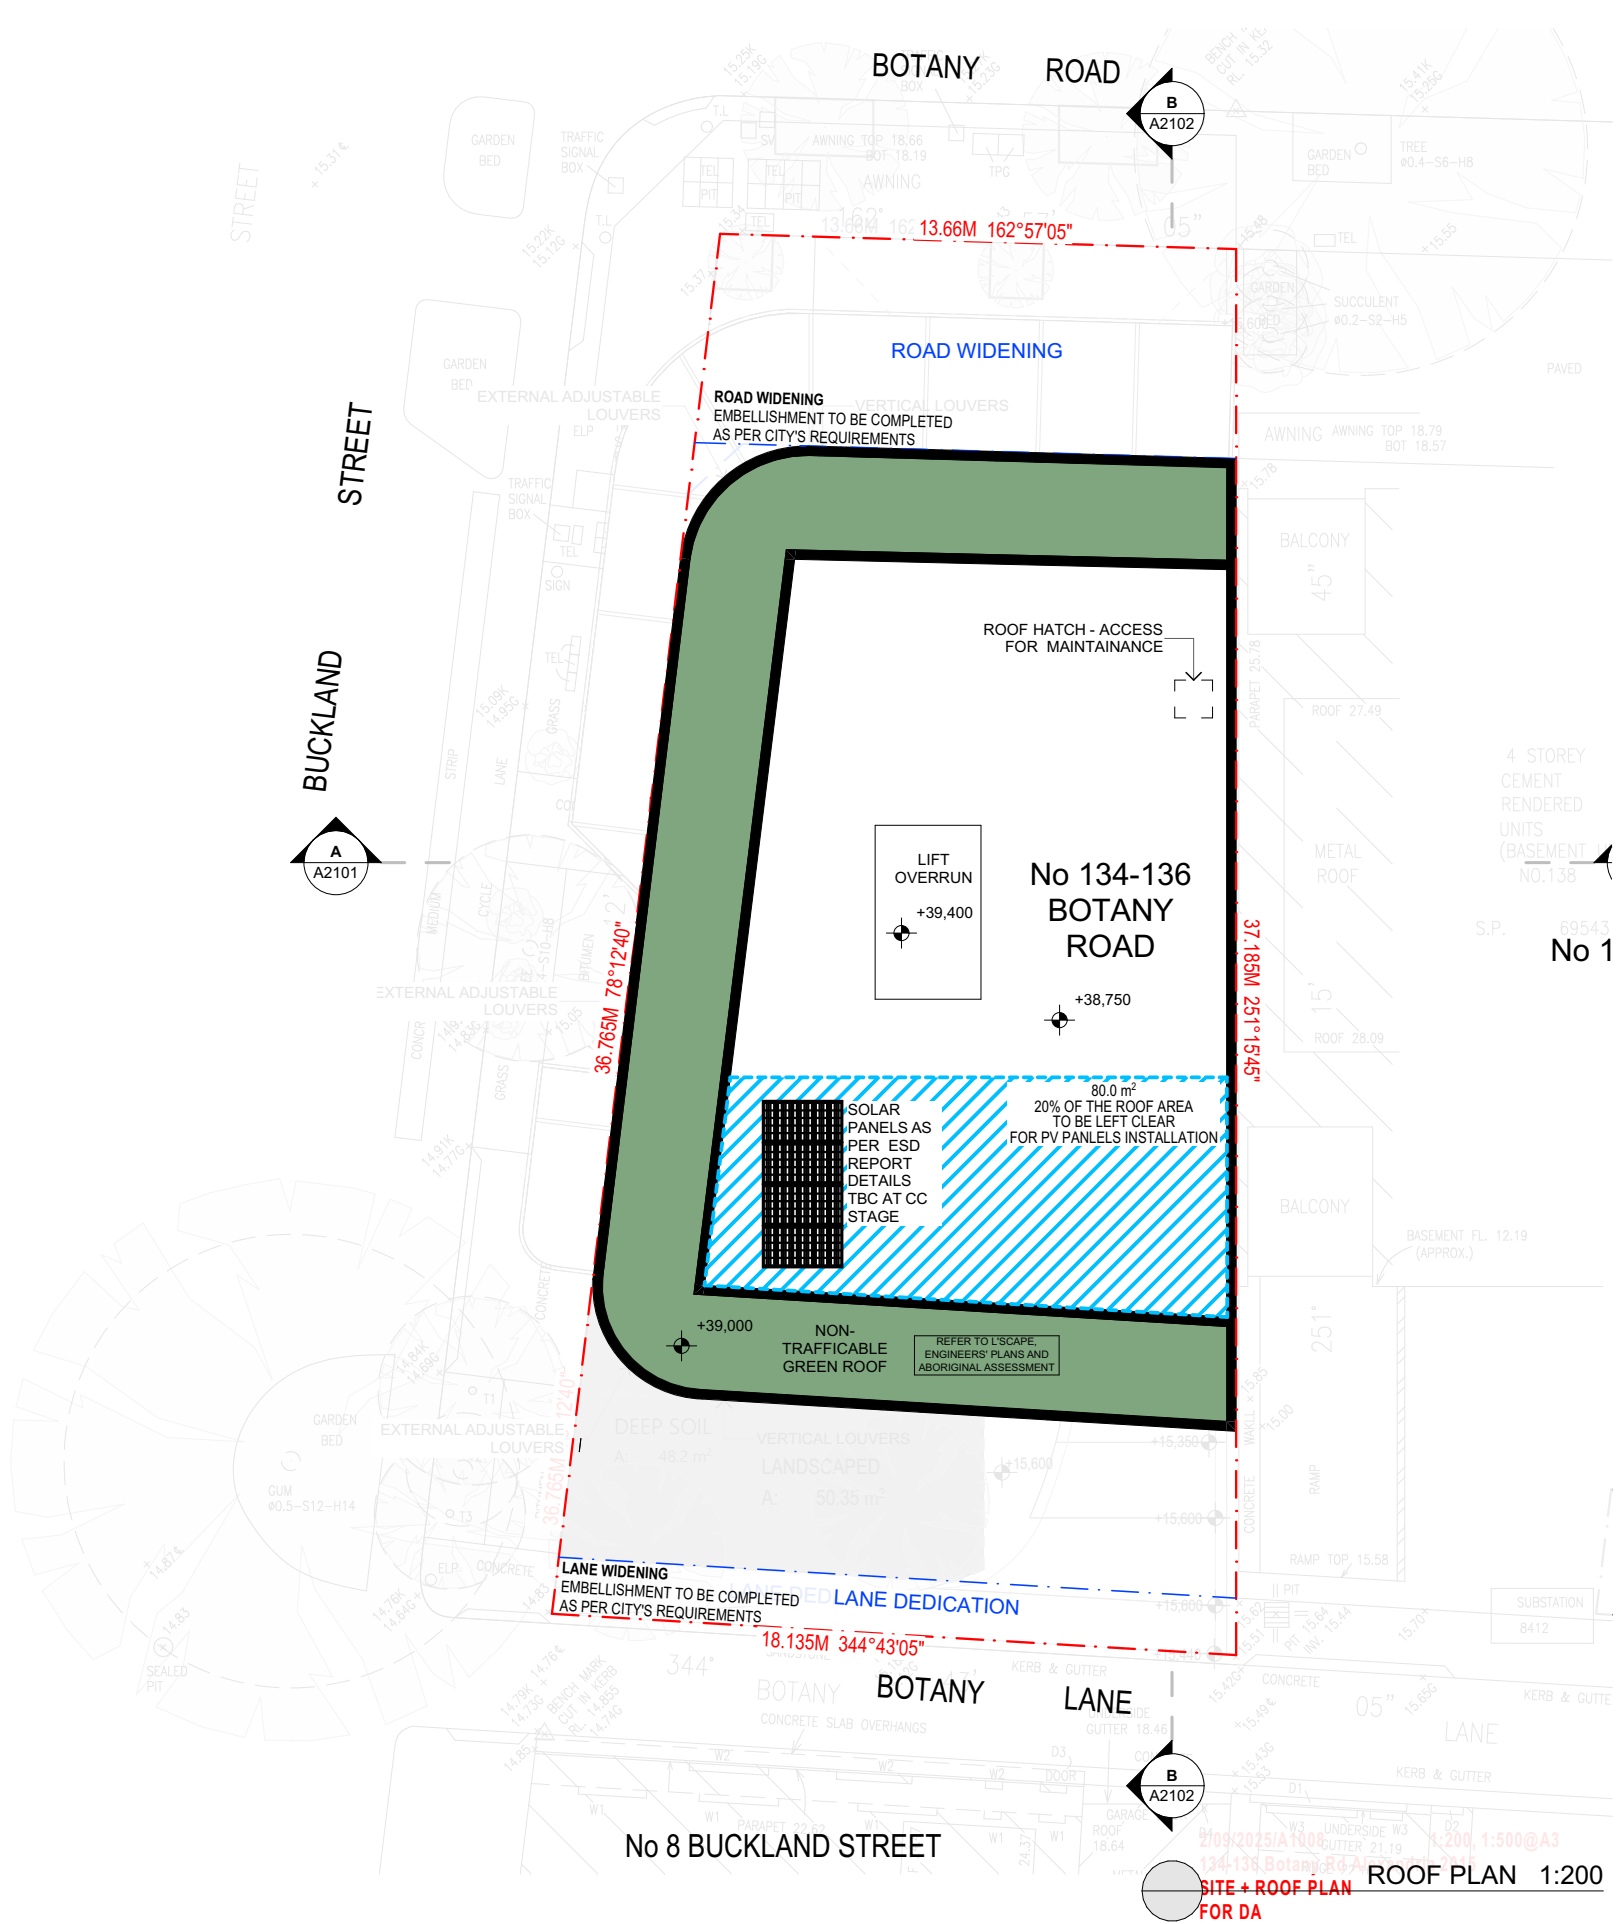



mackenzie
architects
international

736 Pacific Highway
Gordon NSW 2072
Phone: (02) 9967 9966
Fax: (02) 9967 9977
www.mainternational.com.au
accounts@mainternational.com.au

Nominated Architect No.6033
ABN 75 091 107 201
ACN 091107201

LEGEND
DO NOT SCALE DRAWINGS
VERIFY ALL DIMENSIONS ON SITE BEFORE COMMENCING WORK

COPYRIGHT
Mackenzie Architects International is the owner of the copyright subsisting in these drawings, plans, designs and specifications. They must not be used, reproduced or copied in whole or part without prior written consent of Mackenzie Architects International.

AMENDMENTS

No.	REVISION	BY	DATE
A	ISSUED FOR DEVELOPMENT APPLICATION	M.M	2025.05.23
C	ISSUED FOR RFI	M.M	2025.09.01

PROJECT NORTH




MULTI COMMERCIAL DEVELOPMENT
PROJECT
134-136 Botany Rd Alexandria
2015
PROJECT NO.
22/16

DRAWING:
SITE + ROOF PLAN


DRAWN BY M.M	SCALE: 1:200, 1:500@A3	DRAWING NO.: A1008	ISSUE: C
CHECKED BY D.M			




4/11/2025/A2001 1:200@A3
134-136 Botany Rd Alexandria 2015
NORTH ELEVATION
POST DA

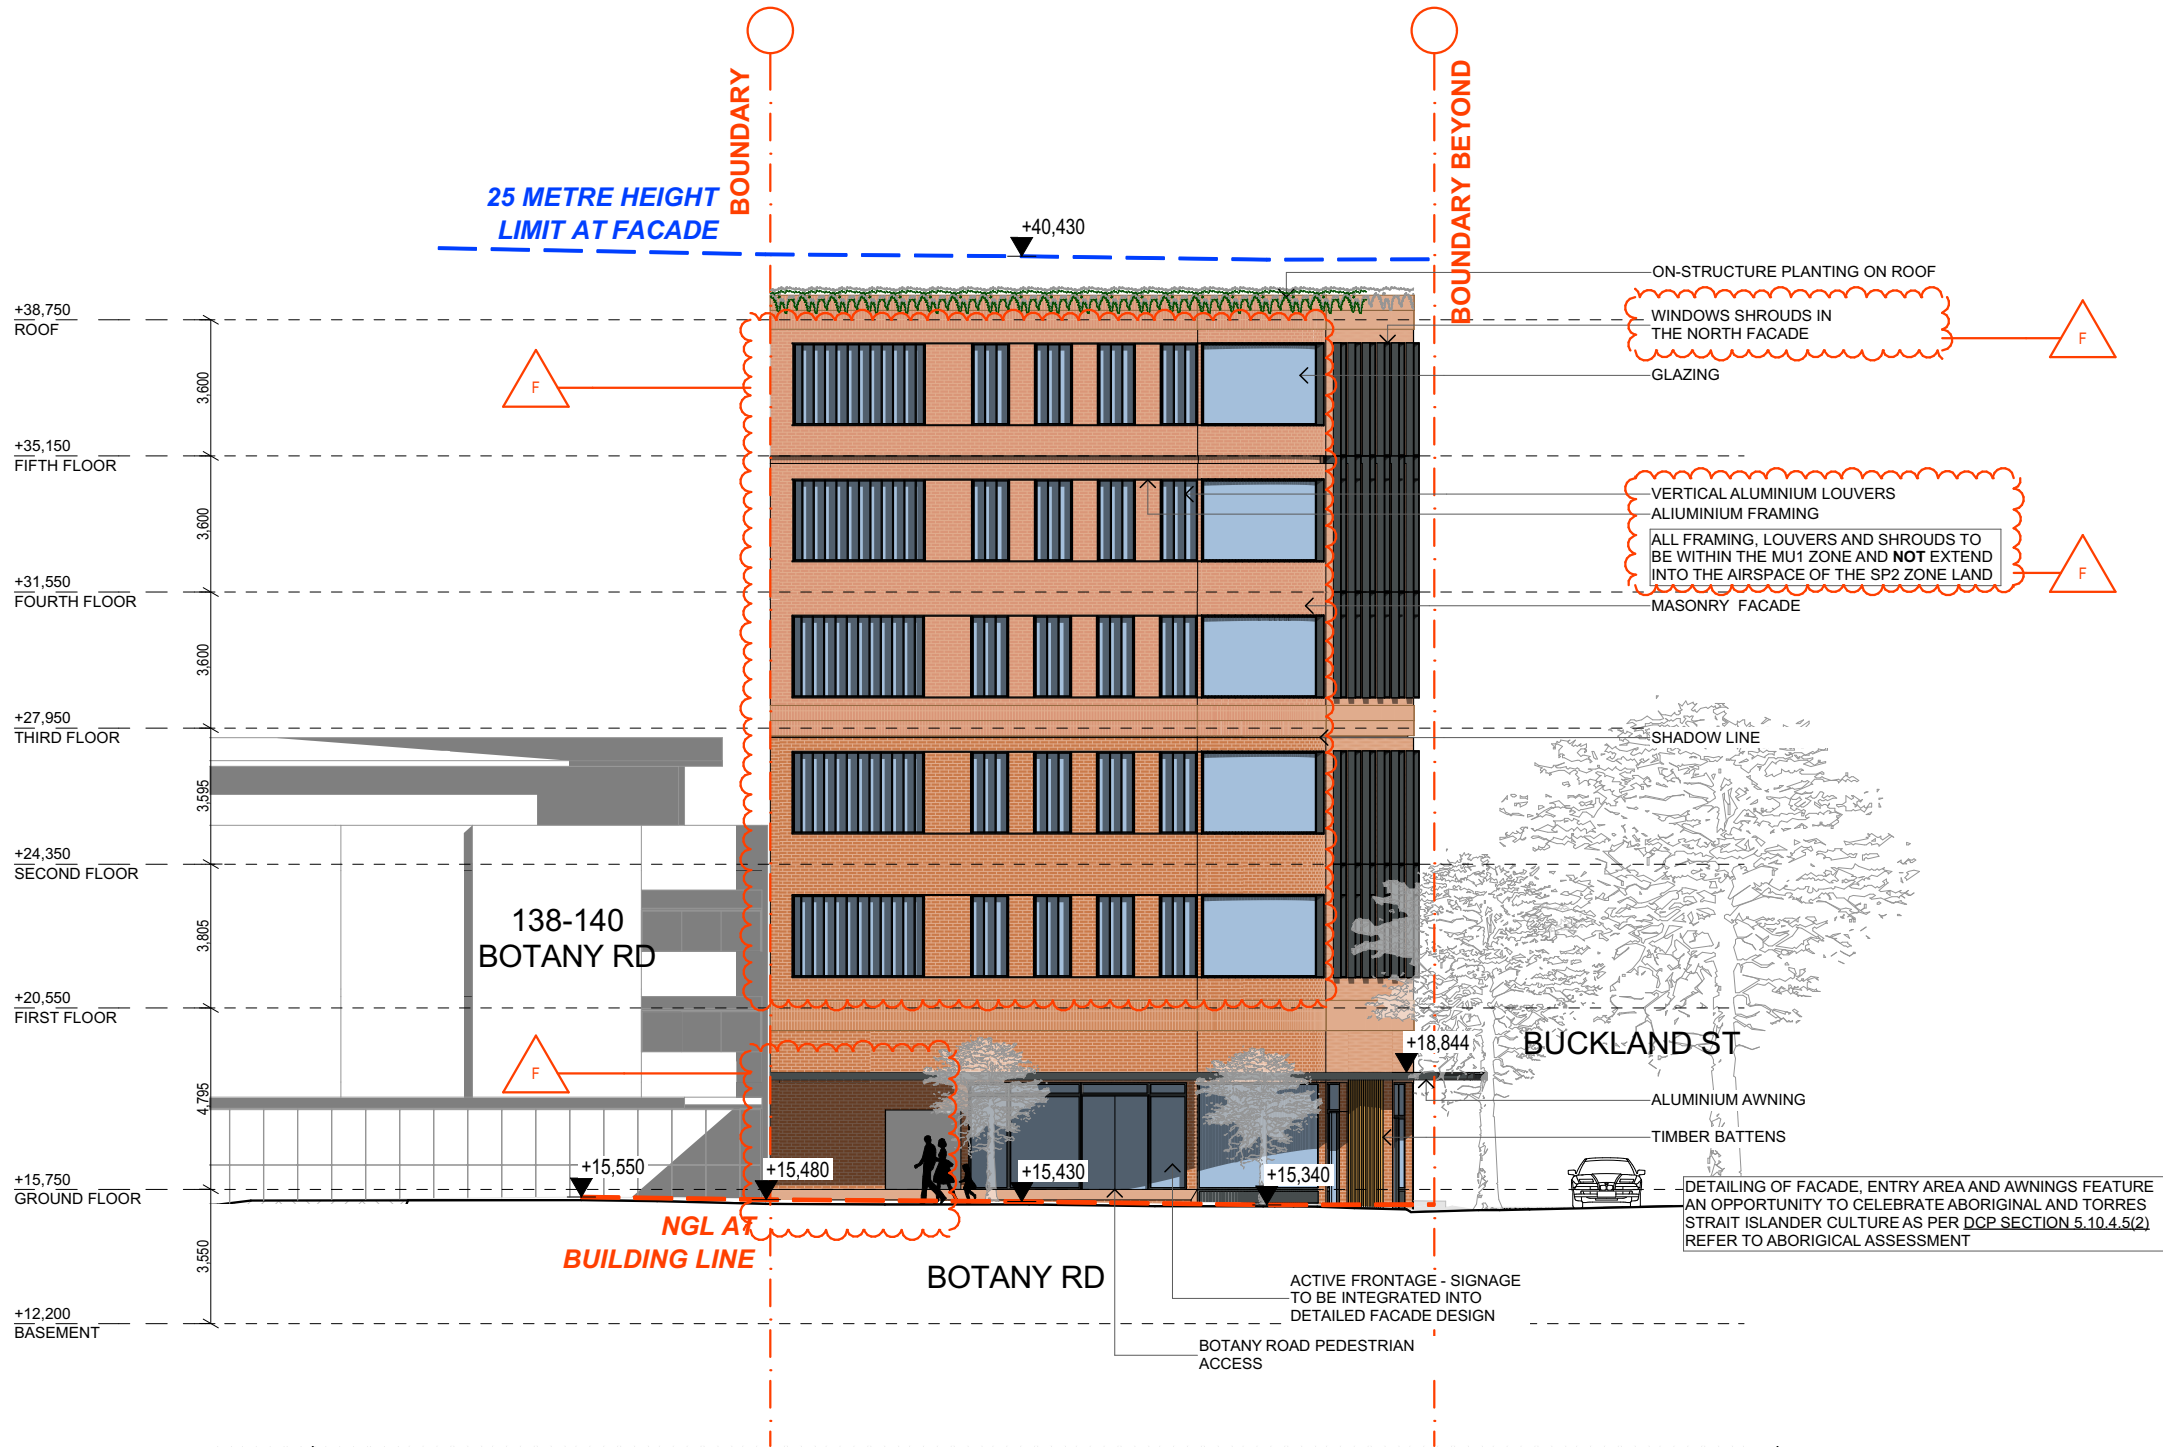

4/11/2025/A2002 1:200@A3
134-136 Botany Rd Alexandria 2015
EAST ELEVATION
POST DA

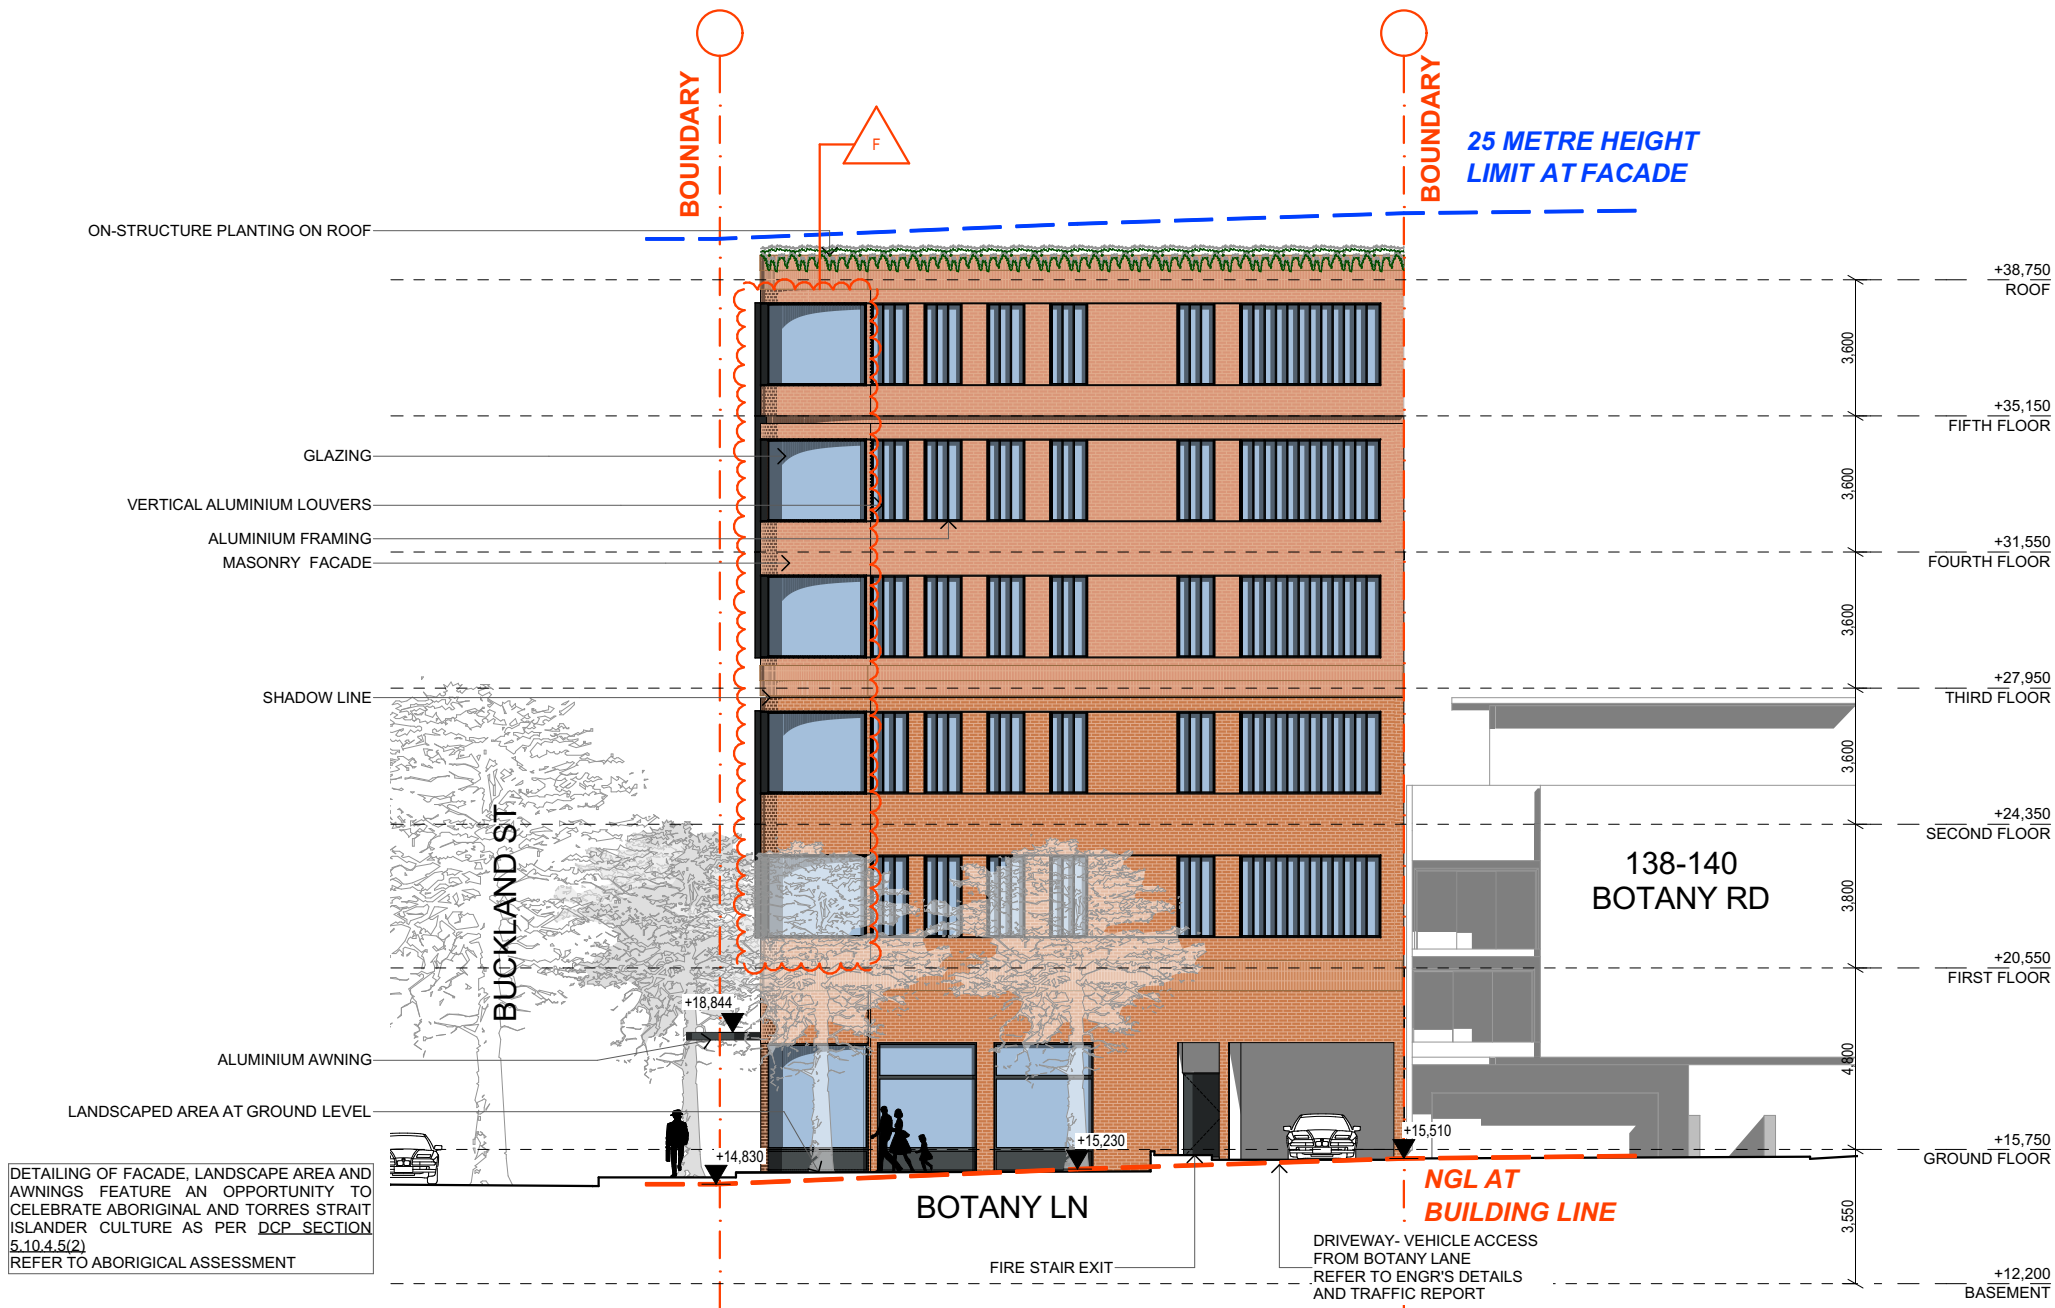

4/11/2025/A2003 1:200@A3
134-136 Botany Rd Alexandria 2015
WEST ELEVATION
POST DA

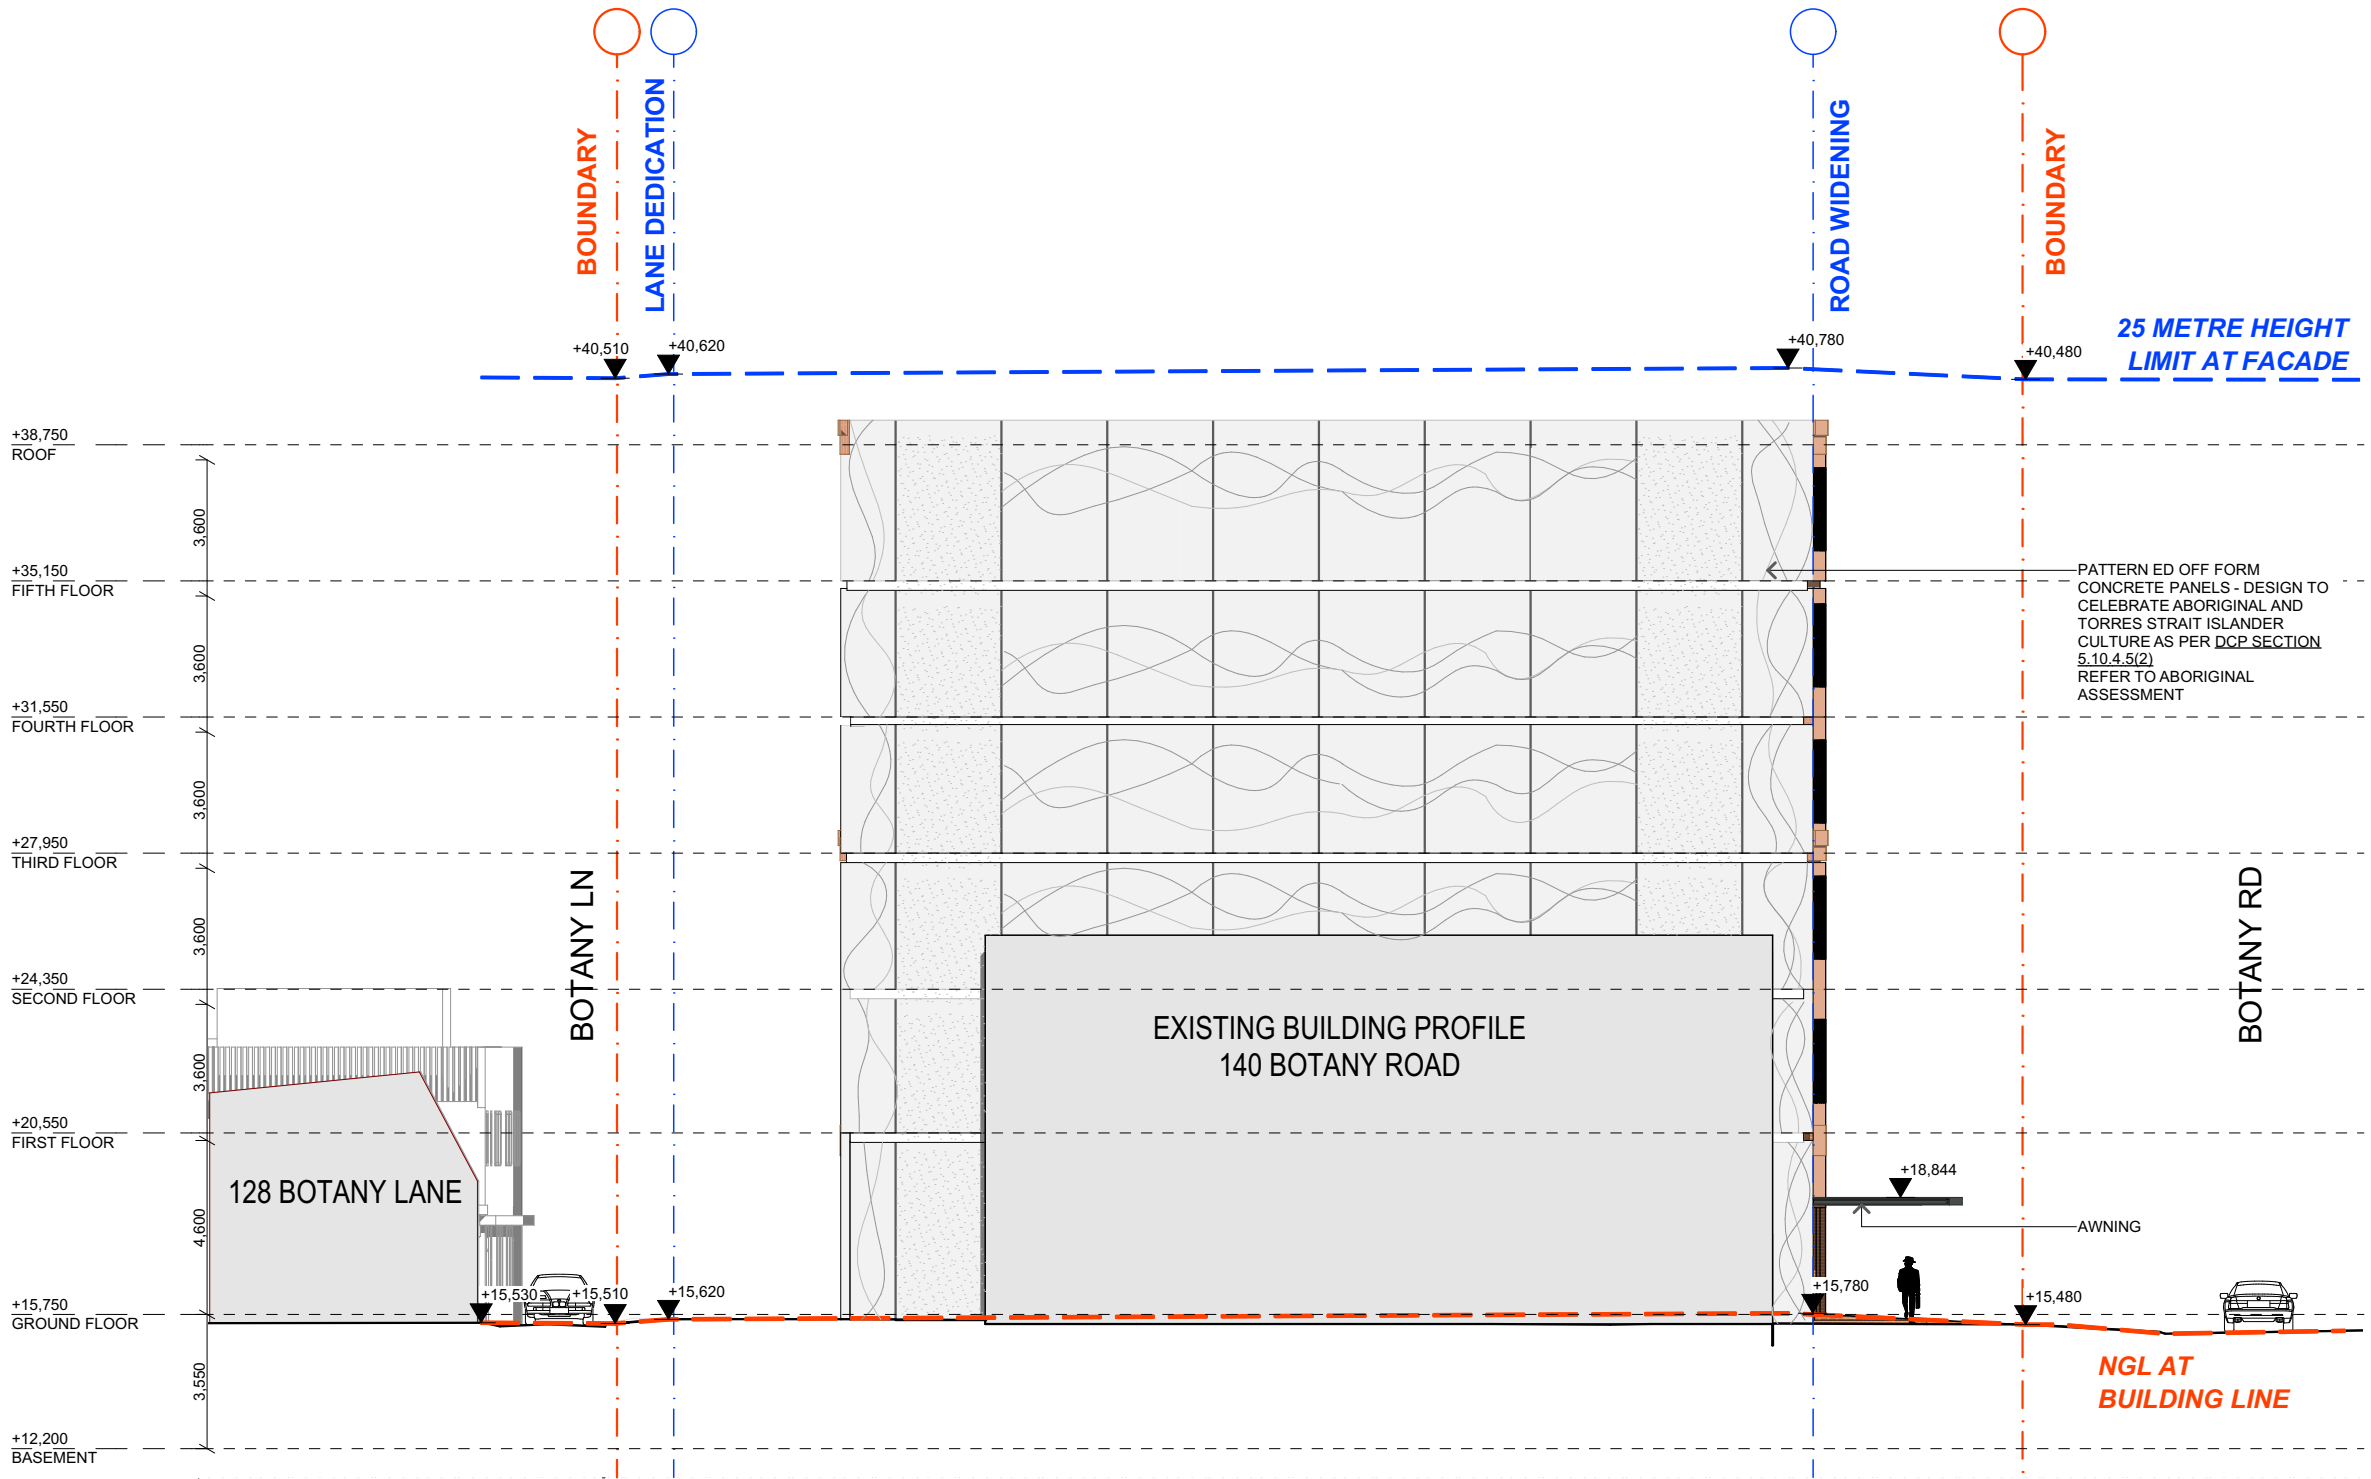

2/09/2025/A2004 @A3
134-136 Botany Rd Alexandria 2015
SOUTH ELEVATION
FOR DA



mackenzie
architects
international

736 Pacific Highway
Gordon NSW 2072
Phone: (02) 9967 9966
Fax: (02) 9967 9977
www.mainternational.com.au
accounts@mainternational.com.au

Nominated Architect No.6033
ABN 75 091 107 201
ACN 091107201

LEGEND
DO NOT SCALE DRAWINGS
VERIFY ALL DIMENSIONS ON SITE BEFORE COMMENCING WORK
COPYRIGHT
Mackenzie Architects International is the owner of the copyright subsisting in these drawings, plans, designs and specifications. They must not be used, reproduced or copied in whole or part without prior written consent of Mackenzie Architects International.


AMENDMENTS

No.	REVISION	BY	DATE
A	ISSUED FOR DEVELOPMENT APPLICATION	M.M	2025.05.23
C	ISSUED FOR RFI	M.M	2025.09.01


MULTI COMMERCIAL DEVELOPMENT
PROJECT
134-136 Botany Rd Alexandria 2015
PROJECT NO.
22/16

DRAWING:
SOUTH ELEVATION

DRAWN BY M.M	SCALE: @A3	DRAWING NO.: A2004	ISSUE: C
CHECKED BY D.M			

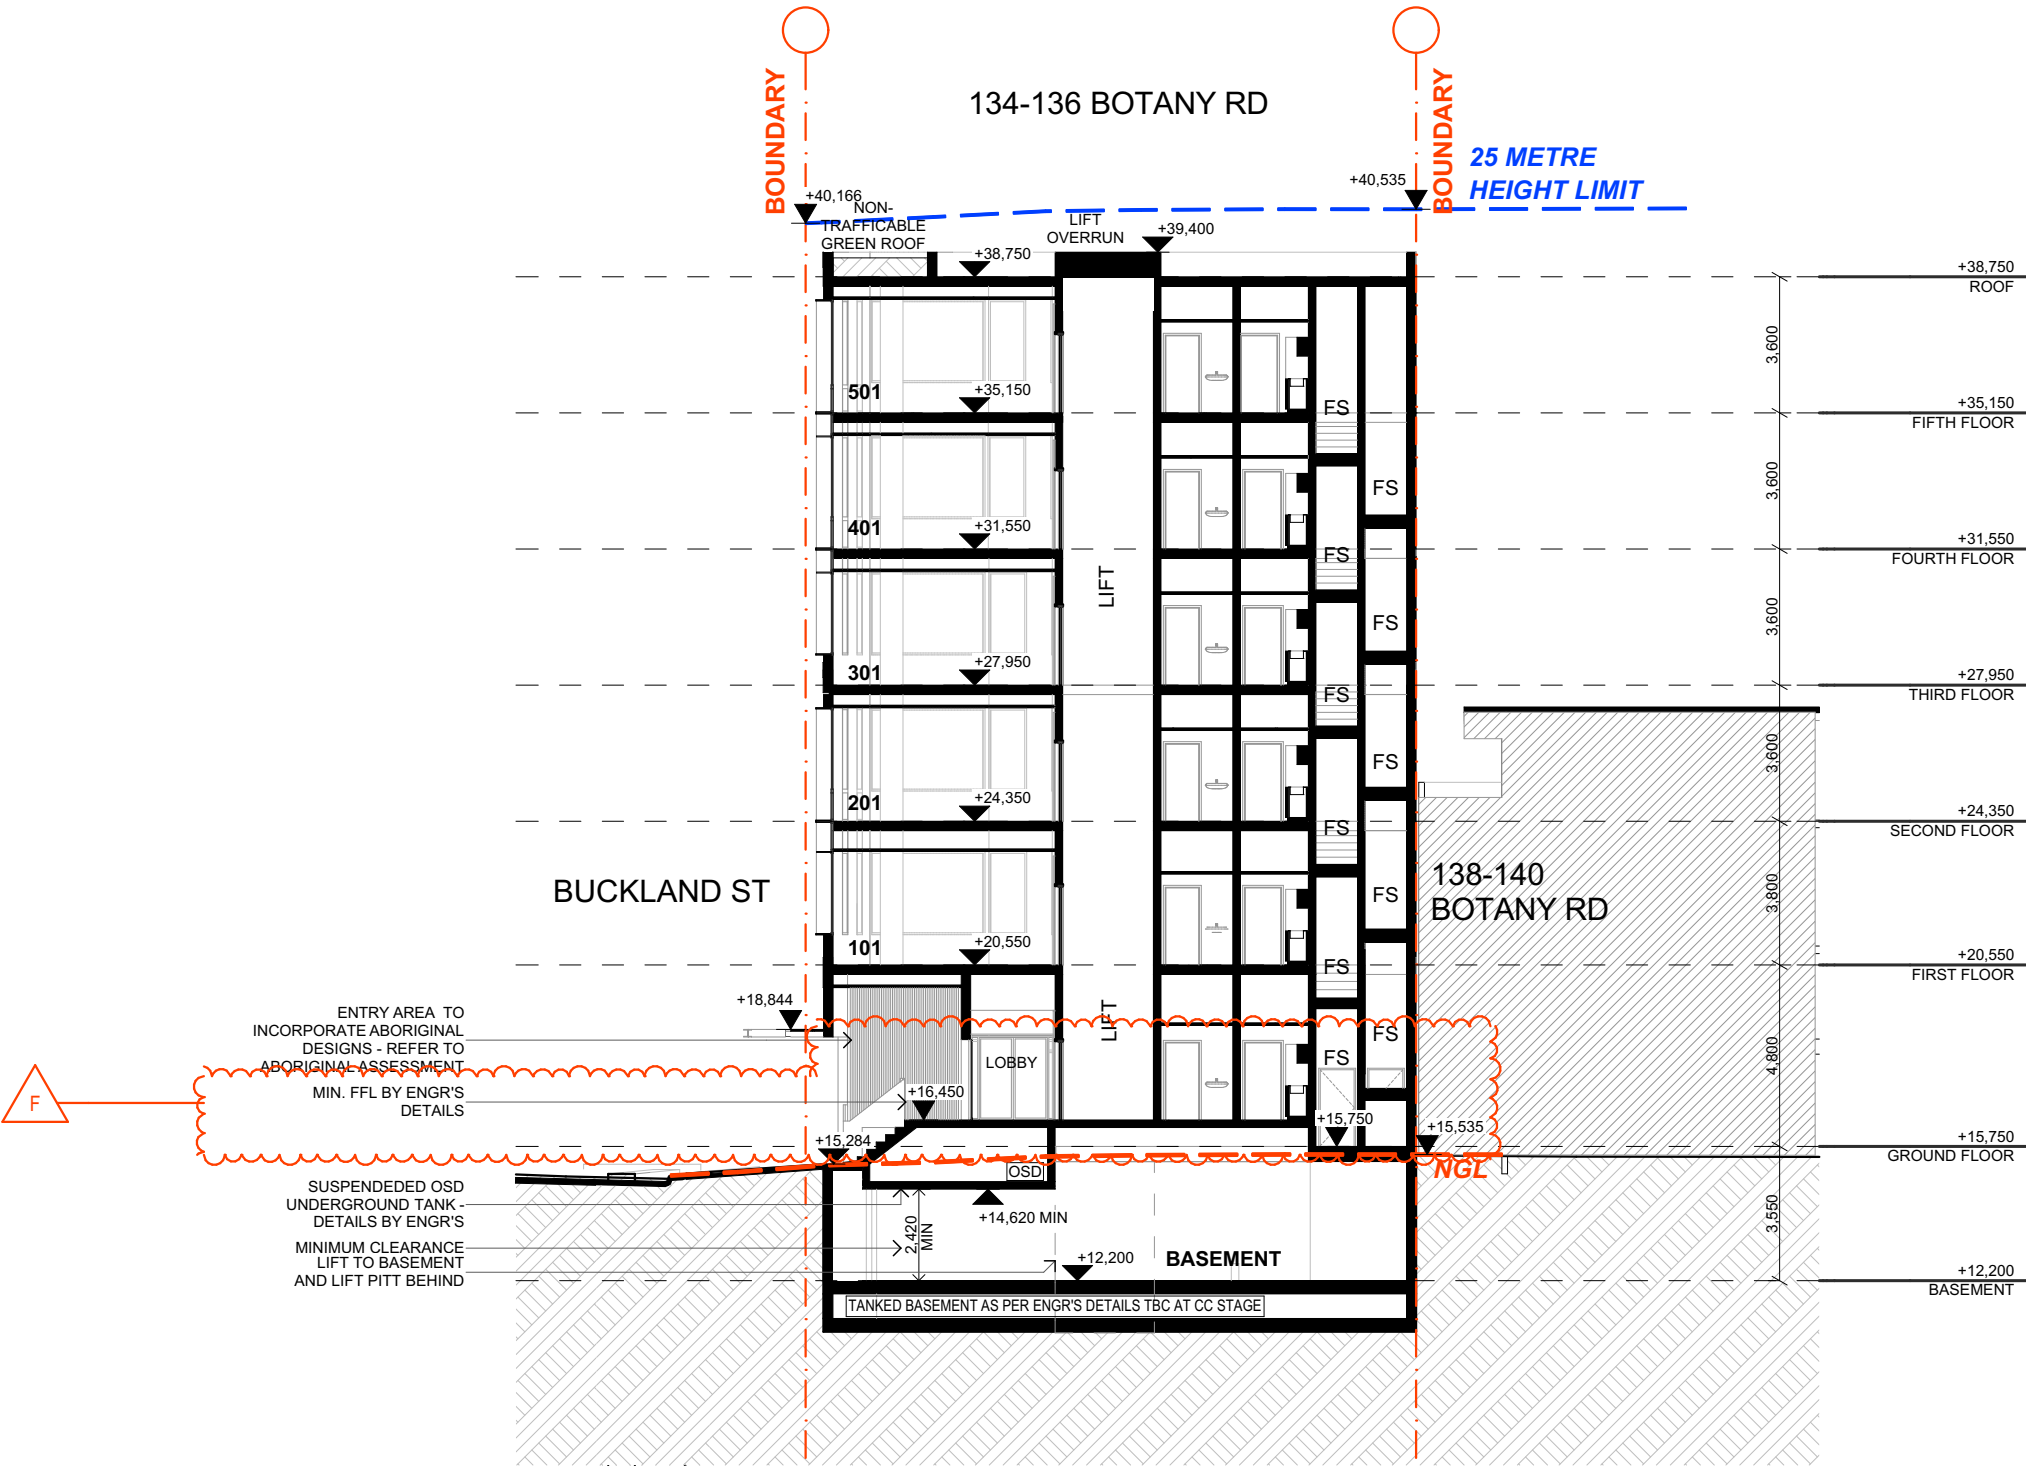

4/11/2025/A2101 1:200@A3
134-136 Botany Rd Alexandria 2015
SECTION A
POST DA

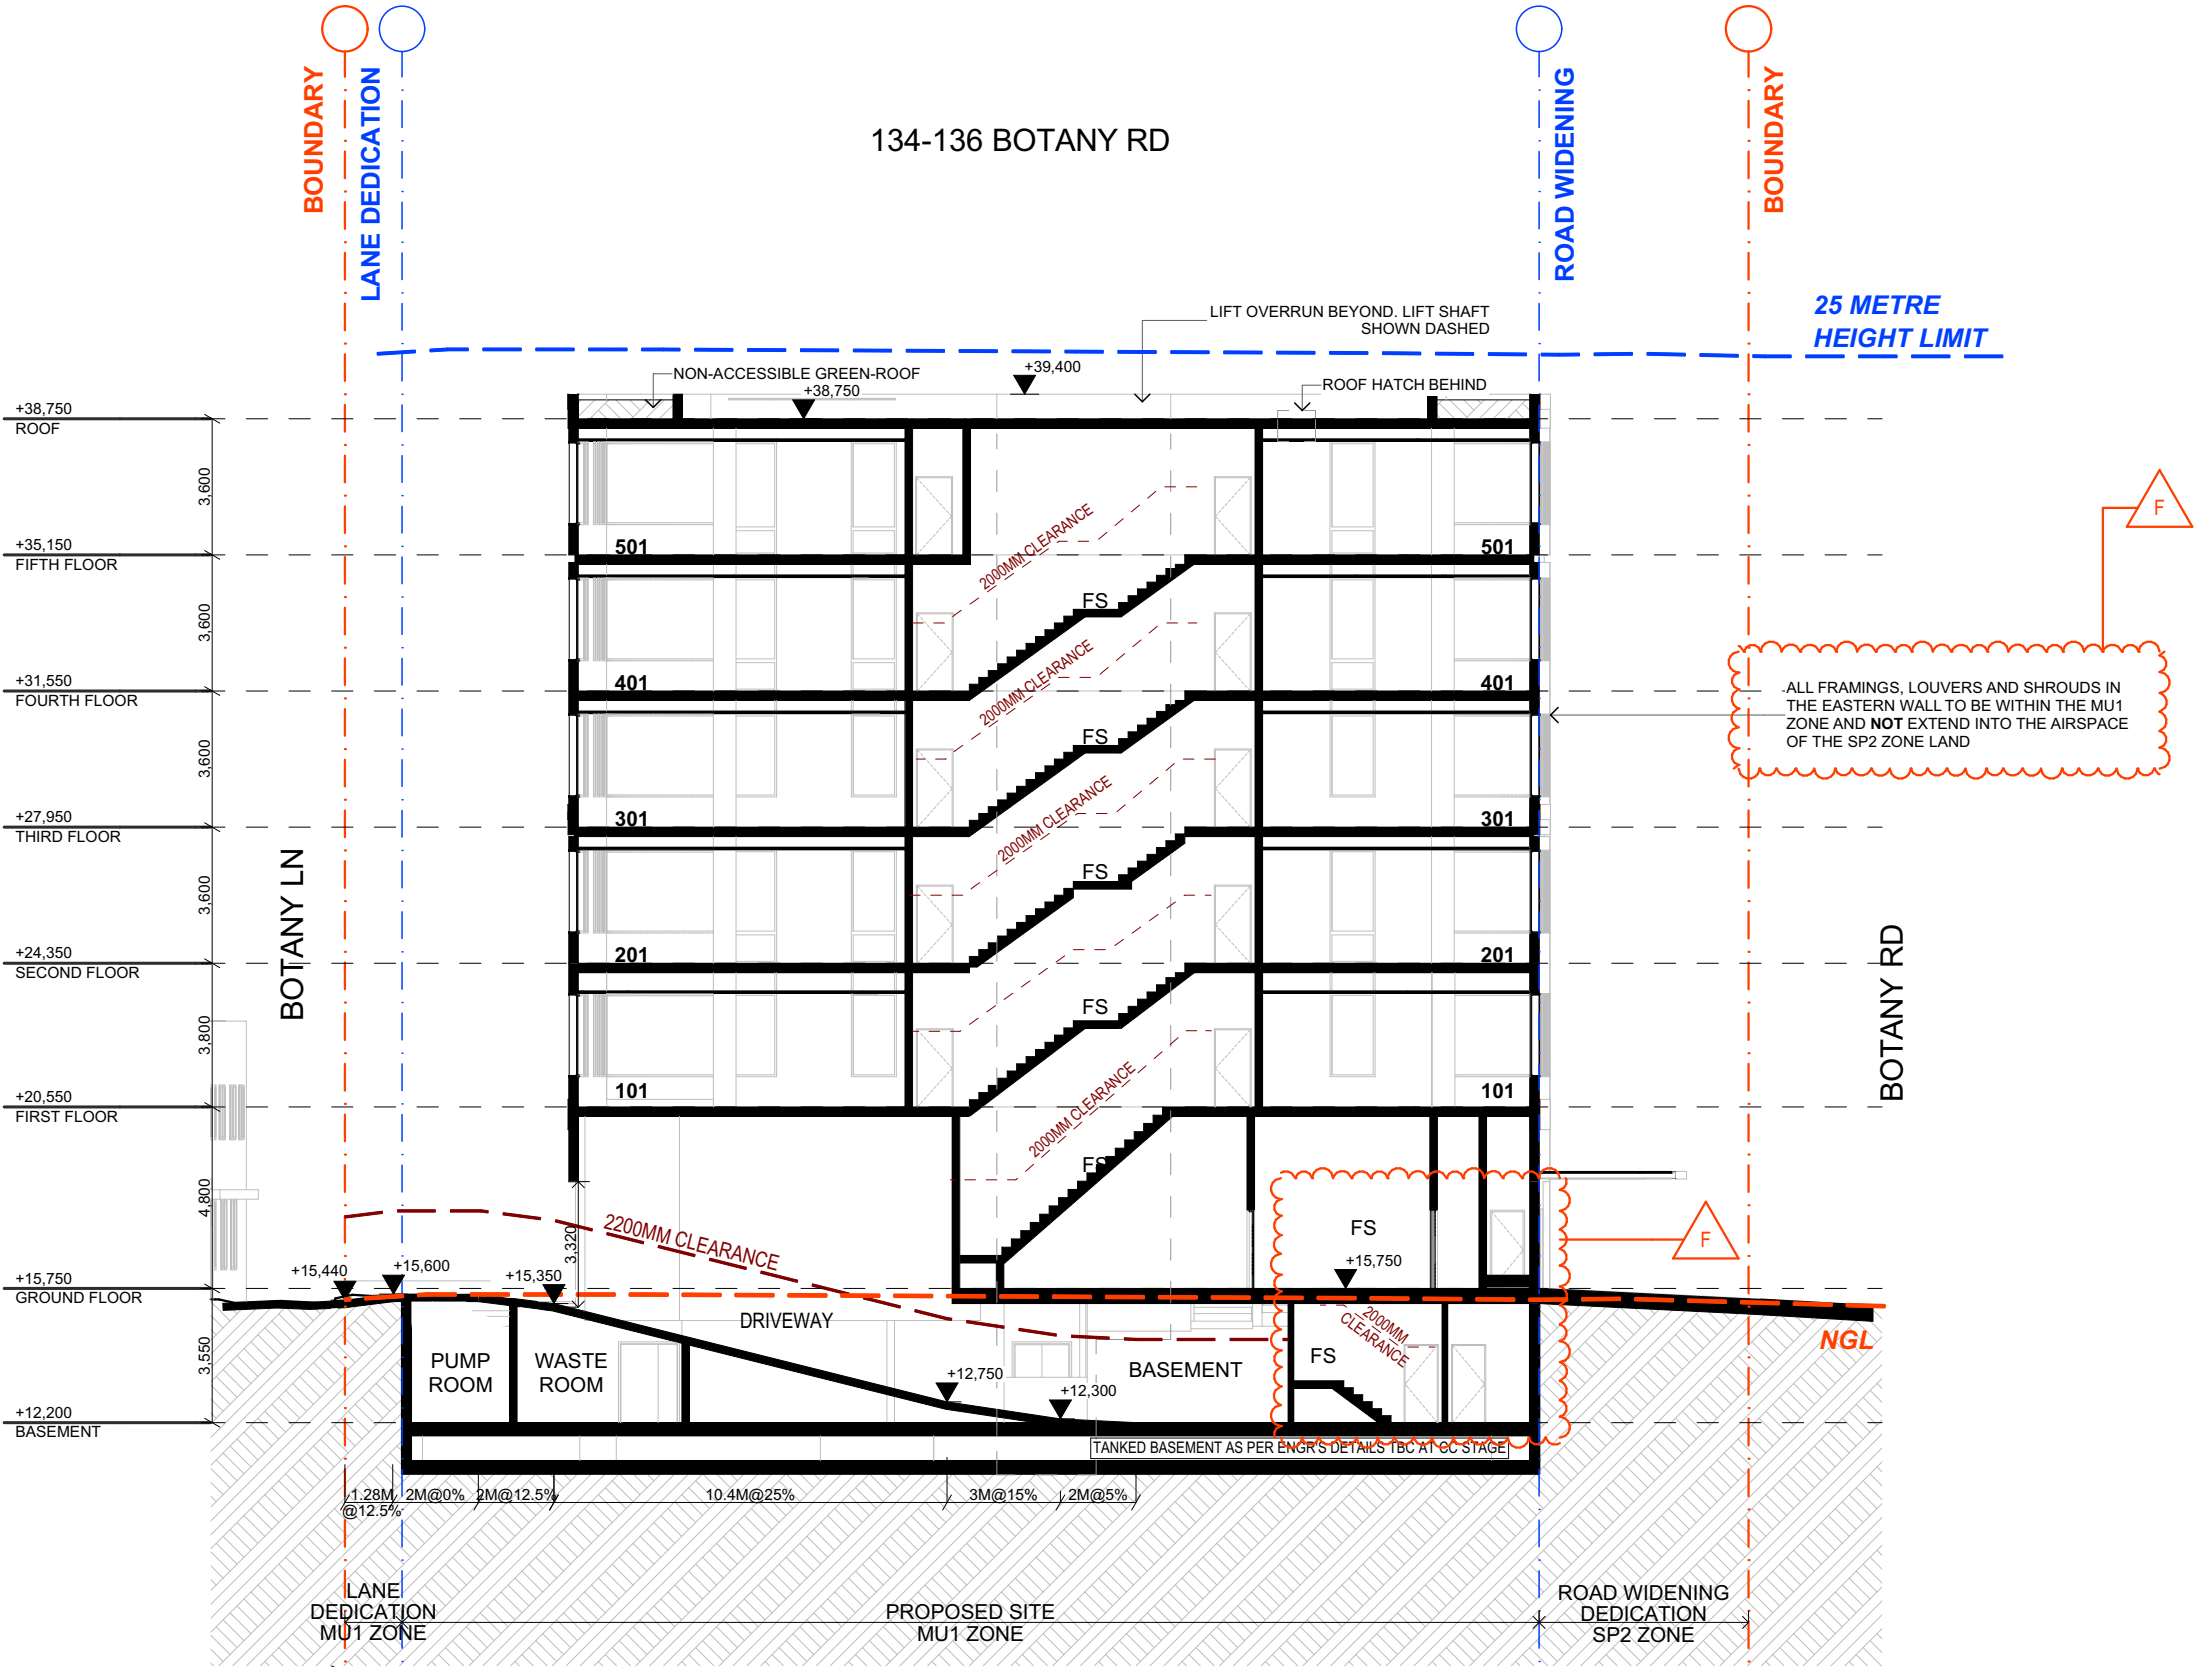

4/11/2025/A2102 1:200@A3
134-136 Botany Rd Alexandria 2015
SECTION B
POST DA



NORTH ELEVATION



EAST ELEVATION




WEST ELEVATION




SOUTH ELEVATION




157

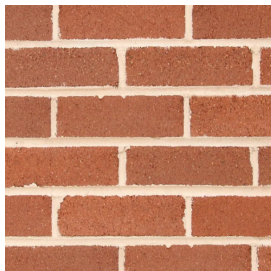


1. Masonry Facade 3rd to 5th level- Brick - Bowral Capitol Red

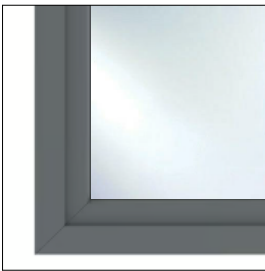


2. Aluminium Glazing fixtures - Windows and Doors - Aluminium frame Powdercoat finish - "Basalt" colour

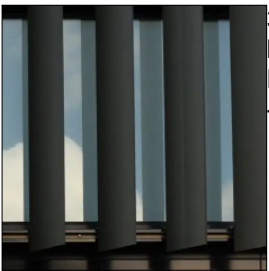


3. Aluminium louvres- Powdercoat finish - "Basalt" colour

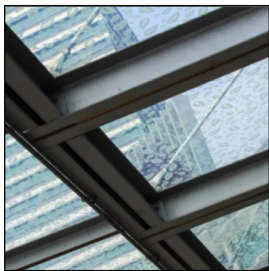


4. Aluminum and Patterned Glass Awning - Solid Aluminium Powdercoat finish - "Basalt" colour

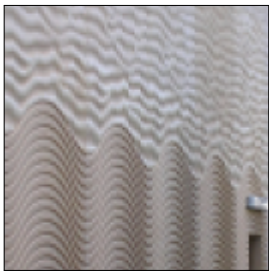


5. Pre-cast concrete panels. Textured finish.

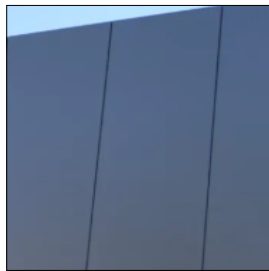

6. Aluminium cladding - "Basalt" colour

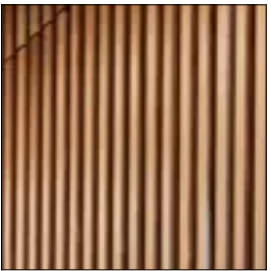

7. Spotted gum timber battens

 


8. Rendered and Painted Wall - Paint Dulux Vivid white




9. Aluminium Doors and frame Powdercoat finish - "Basalt" colour



10. Masonry Facade - Brick - GF to 2nd level Bowral Renovation Gertrudis Brown

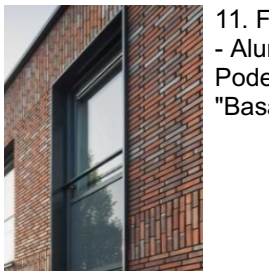

11. Framing details - Aluminium Powdercoat finish "Basalt" colour.

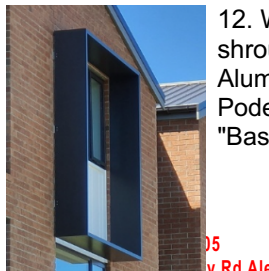

12. Windows shrouds - Aluminium Powdercoat finish "Basalt" colour.



mackenzie
architects
international

736 Pacific Highway
Gordon NSW 2072
Phone: (02) 9967 9966
Fax: (02) 9967 9977
www.mainternational.com.au
accounts@mainternational.com.au

Nominated Architect No.6033
ABN 75 091 107 201
ACN 091107201

LEGEND
DO NOT SCALE DRAWINGS
VERIFY ALL DIMENSIONS ON SITE BEFORE COMMENCING WORK
COPYRIGHT
Mackenzie Architects International is the owner of the copyright subsisting in these drawings, plans, designs and specifications. They must not be used, reproduced or copied in whole or part without prior written consent of Mackenzie Architects International.

AMENDMENTS

No.	REVISION	BY	DATE
A	ISSUED FOR DEVELOPMENT APPLICATION	M.M	2025.05.23
C	ISSUED FOR RFI	M.M	2025.09.01
F	ISSUED FOR RFI	M.M	2025.11.04

MULTI COMMERCIAL DEVELOPMENT
PROJECT
134-136 Botany Rd Alexandria
2015
PROJECT NO.
22/16

DRAWING:
SAMPLE BOARD

DRAWN BY M.M	SCALE: @A3	DRAWING NO.: A3005	ISSUE: F
CHECKED BY D.M			