


Attachment B

Selected Drawings

BASIX NOTE:

- MUST INSTALL SOLAR (GAS-BOOSTED) SYSTEM THAT IS ELIGIBLE TO CREATE RENEWABLE ENERGY CERTIFICATE UNDER THE (COMMONWEALTH) RENEWABLE ENERGY (ELECTRICITY) REGULATIONS 2001 (INCORPORATING AMENDMENT REGULATIONS 2005 (NO.2)).
- MUST INSTALL MIN.40% OF NEW OR ALTERED LIGHT FIXTURES ARE FITTED WITH FLUORESCENT, COMPACT FLUORESCENT, OR LED LAMPS.
- MUST ENSURE NEW OR ALTERED SHOWERHEADS, TOILETS AND TAPS TO MIN. 3 STAR WATER RATING.
- CONCRETE SLAB ON GROUND FLOOR: INSULATION NOT REQUIRED
- FLOOR ABOVE EXISTING DWELLING OR BUILDING: INSULATION NOT REQUIRED
- EXTERNAL WALL: CAVITY BRICK: INSULATION NOT REQUIRED
- EXTERNAL WALL: OTHER UNDECIDED: MIN. R1.70 INSULATION
- FLAT CEILING, PITCHED ROOF: CEILING: MIN. R2.5 INSULATION, ROOF: FOIL/SARKING, MEDIUM (SOLAR ABSORPTANCE 0.475-0.70)
- RAKED CEILING, PITCHED/SKILION ROOF: FRAMED, CEILING WITH MIN. R2.5 INSULATION, ROOF: FOIL/SARKING, MEDIUM (SOLAR ABSORPTANCE 0.475-0.70)
- ALL WINDOW WITH STANDARD ALUMINIUM, SINGLE CLEAR (U-VALUE: 7.63, SHGC: 0.75)
- W04, W05, W10, W11, W12 WITH AWMING (ADJUSTABLE) >=900mm, W13, W14, W15 WITH EXTERNAL LOUVRE/BLIND (ADJUSTABLE)

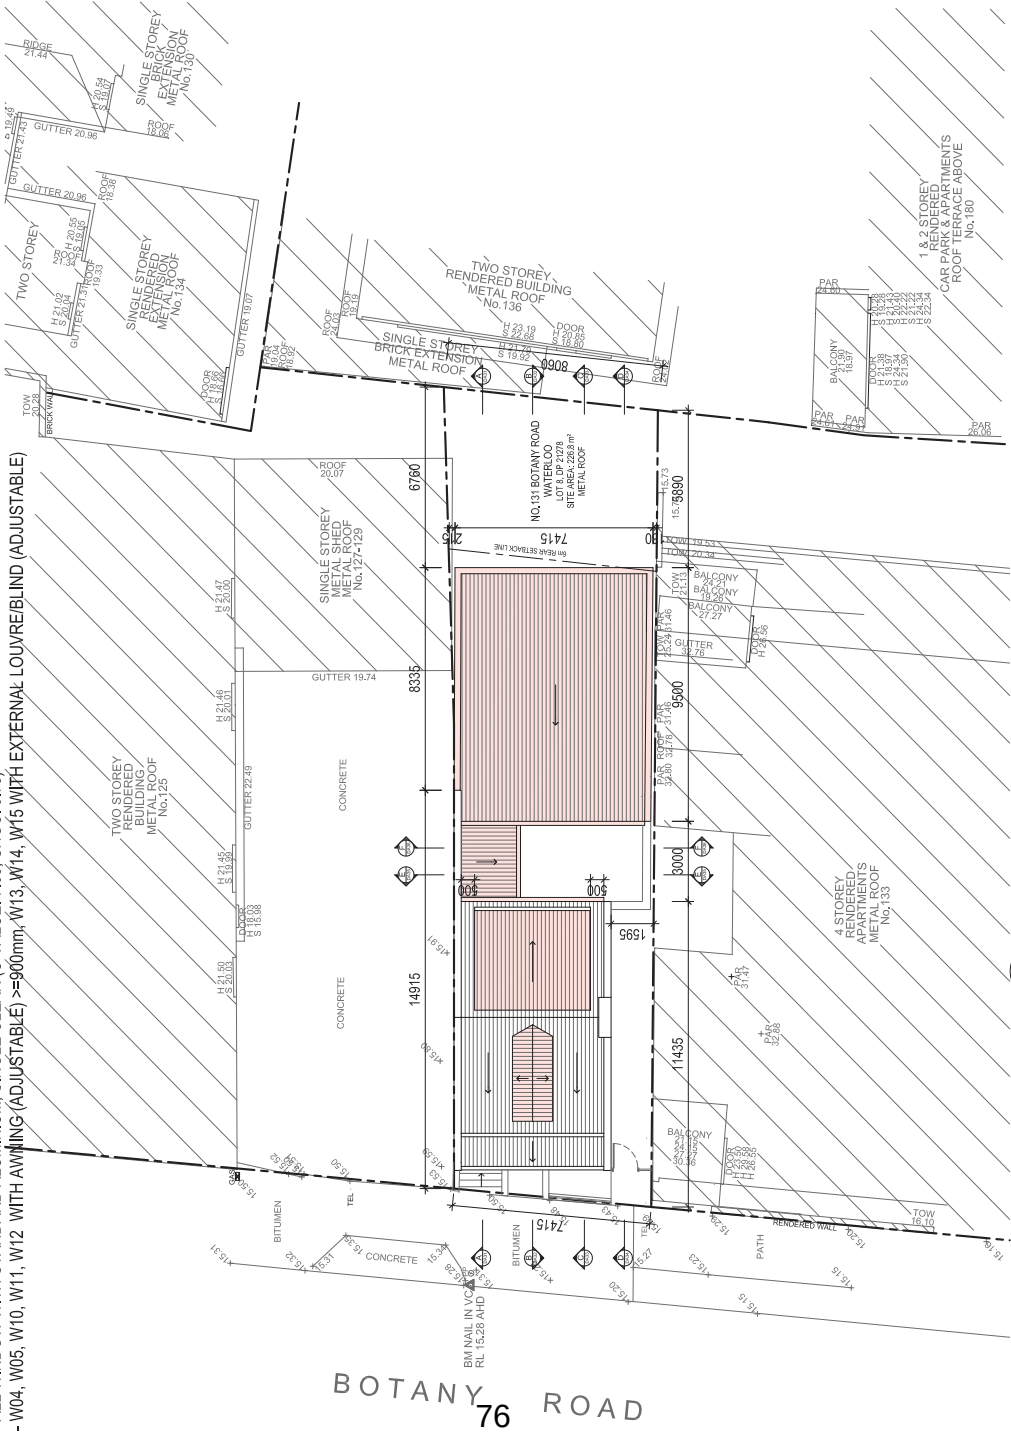

2 SITE PLAN
1:200 @ A3



1 LOCATION PLAN
NTS @ A3

SCHEDULE OF COMPLIANCE				
SITE AREA: 226.8m ²				
GROUND FLOOR AREA: 110.2m ²				
FIRST FLOOR AREA: 111.2m ²				
ATTIC FLOOR AREA: 26.7m ²				
TOTAL GFA: 248.1m ²				
ITEM	DCP PERMISSIBLE	PROVIDED	COMPLIANCE	
FSR	1.5 + BONUS 0.5 = 2 : 1 = 453.6m ²	248.1m ² = 1.09 : 1	YES	
BUILDING HEIGHT	15m	10.3m (KEEP EXISTING)	YES	
ROOM SIZE	Min 12 + 2.9 = 14.9m ² (SINGLE WITH ENSUITE)	Min 21.4m ²	YES	
ROOM SIZE	Min 12 + 2.9 + 2 = 16.9m ² (SINGLE + ENSUITE + KITCHENETTE)	Min 17.2m ²	YES	
ROOM SIZE	Min 16 + 2.9 + 2 + 1.1 = 22m ² (DOUBLE + ENSUITE + LAUNDRY + KITCHENETTE)	35.5m ²	YES	
COMMUNAL LIVING	1.25m ² X 7 OCCUPANT = 8.75m ²	14.2m ²	YES	
COMMUNAL KITCHEN	1.2m ² X 1 OCCUPANT = 1.2m ²	8.4m ²	YES	
COMMUNAL OUTDOOR	Min 20m ²	48.8m ²	YES	
BEDROOM WITH PRIVATE OPEN SPACE	Min 6 ROOMS X 30% = 1.8 ROOMS	2 ROOMS	YES	
CARPARK	DCP: NOT REQUIRED SEPP: 0.5 X 11 = 5.5	NOT PROVIDED	ACCEPTABLE	
BIKE / MOTORBIKE PARKING	SEPP: 7/5 = 1.4 (BIKE) 7/5 = 1.4 (MOTORBIKE)	3 (BIKE) NIL (MOTORBIKE)	ACCEPTABLE	

NOTE:
THIS DRAWING IS COPYRIGHT OF PFH ARCHITECTS
ALL WORK IS TO BE IN ACCORDANCE WITH THE BCA
RELEVANT, SAA CODES, CONDITIONS OF COUNCIL AND
OTHER RELEVANT AUTHORITIES REQUIREMENTS.
DO NOT SCALE DRAWINGS AND ALWAYS REFER TO
DIMENSIONS. CHECK ALL DIMENSIONS ON SITE BEFORE
COMMENCING WORK. ALWAYS REFER ALL
DISCREPANCIES AND ENQUIRES TO THE ARCHITECT.



PFH ARCHITECTS
102A
507 WATTLE ST
ULTIMO NSW 2007
T: 0410 102 309
pfh.arch@gmail.com
abn 91 607 710 332

ISSUE	DESCRIPTION	BY	DATE	PH	DATE	PH
A	PRE-DA		28.10.19			
B	DEVELOPMENT APPLICATION		24.08.20			
C	DA AMENDMENT		25.01.21			




PROJECT: PROPOSE BOARDING HOUSE DEVELOPMENT
ADDRESS: 131 BOTANY ROAD, WATERLOO NSW 2017
CLIENT: IVY LIANG
PROJECT NUMBER: 1720
DRAWING NUMBER: DA 01

TITLE: SITE PLAN
DRAWN BY: PH
CHECKED BY: PH
SCALE: 1:200 @ A3
REUSE: C

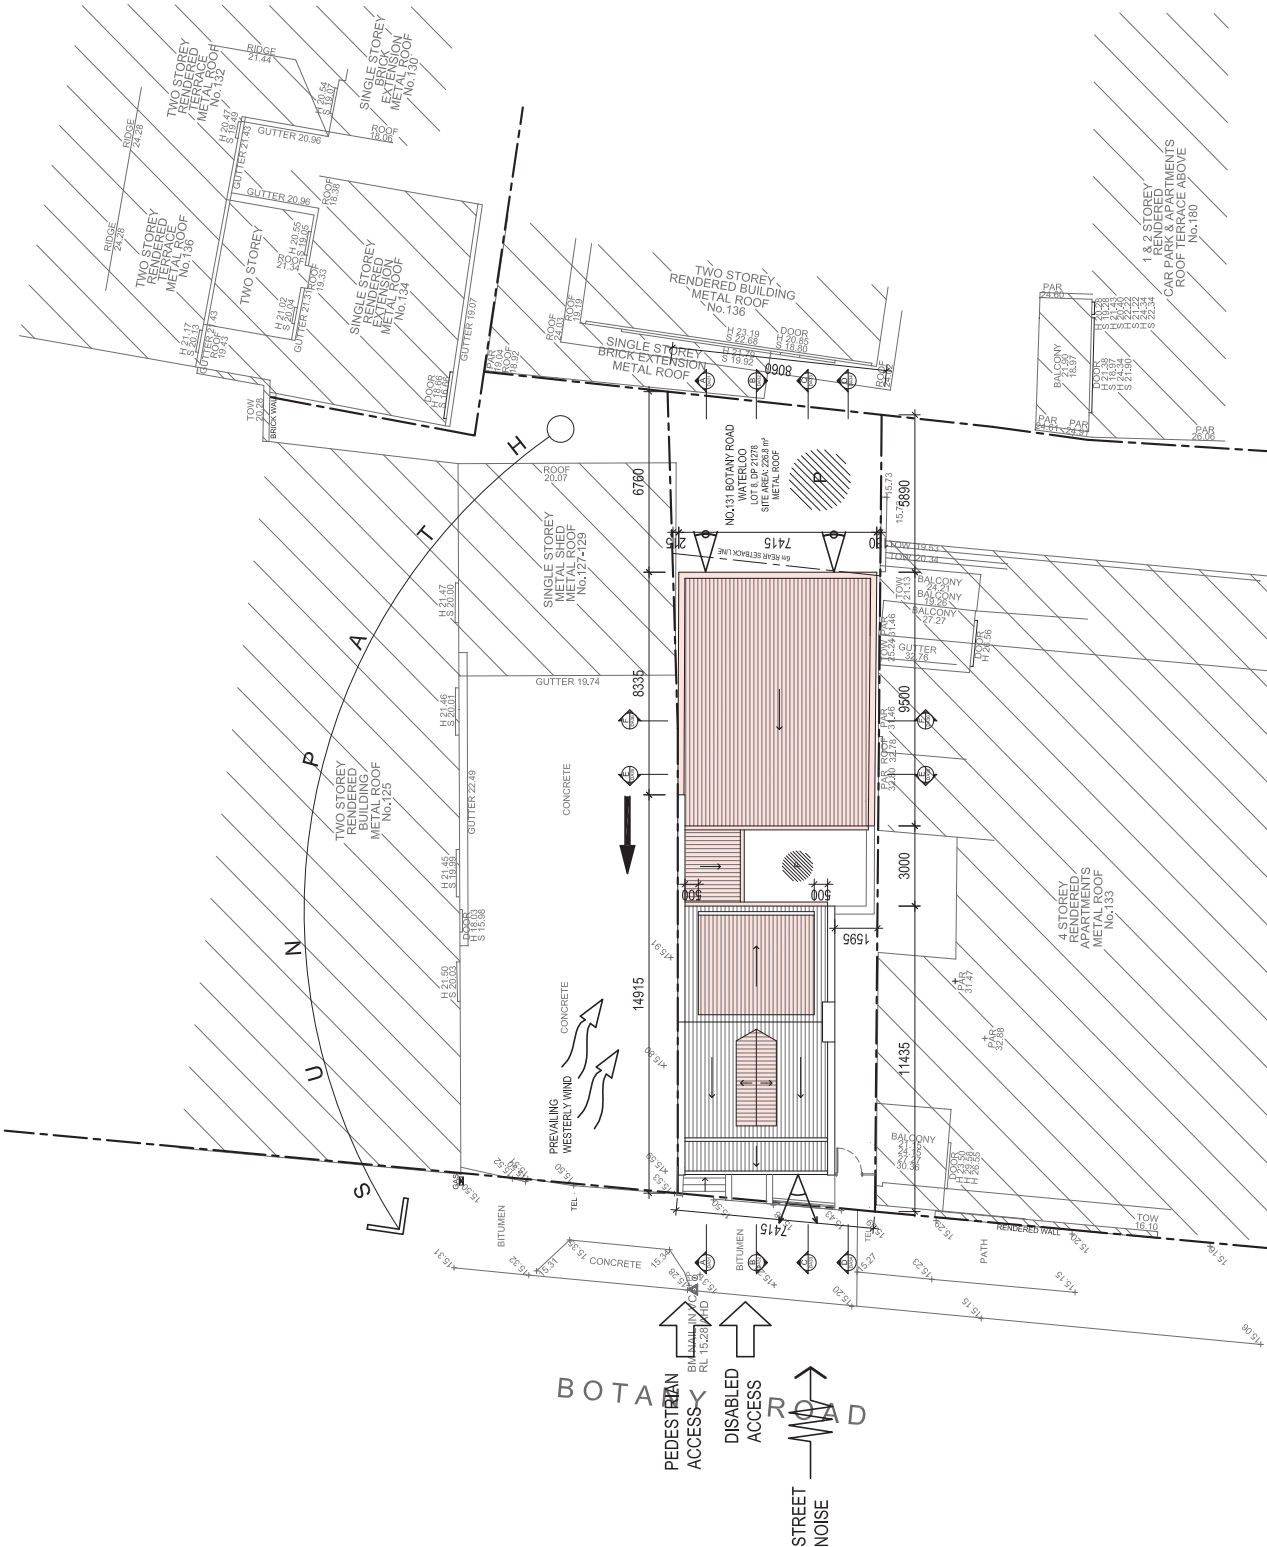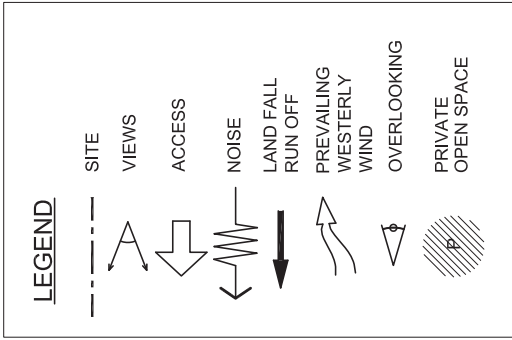

1 SITE ANALYSIS PLAN
1:200 @ A3

NOTE: THIS DRAWING IS COPYRIGHT OF PFH ARCHITECT'S ALL WORK IS TO BE IN ACCORDANCE WITH THE BCA RELEVANT, SAA CODES, CONDITIONS OF COUNCIL AND OTHER RELEVANT AUTHORITIES REQUIREMENTS. DO NOT SCALE DRAWINGS AND ALWAYS REFER TO DIMENSIONS. CHECK ALL DIMENSIONS ON SITE BEFORE COMMENCING WORK. ALWAYS REFER ALL DISCREPANCIES AND ENQUIRES TO THE ARCHITECT.	PFH ARCHITECTS ARCHITECTURE INTERIORS PROJECT MANAGEMENT 102A 507 WATTLE ST ULTIMO NSW 2007 pfh.arch@gmail.com T: 0410 102 309 abn 91 607 710 332	ISSUE DESCRIPTION A PRE-DA B DEVELOPMENT APPLICATION C DA AMENDMENT	BY DATE PH 28.10.19 PH 24.08.20 PH 25.01.21	REVISION DESCRIPTION	BY DATE	PROJECT PROPOSE BOARDING HOUSE DEVELOPMENT	TITLE SITE ANALYSIS PLAN	DRAWING NUMBER DA 02	CLIENT IVY LIANG	ADDRESS 131 BOTANY ROAD, WATERLOO NSW 2017	PROJECT NUMBER 1720	DRAWING NUMBER DA 02	SCALE 1:200 @ A3	REVISION C

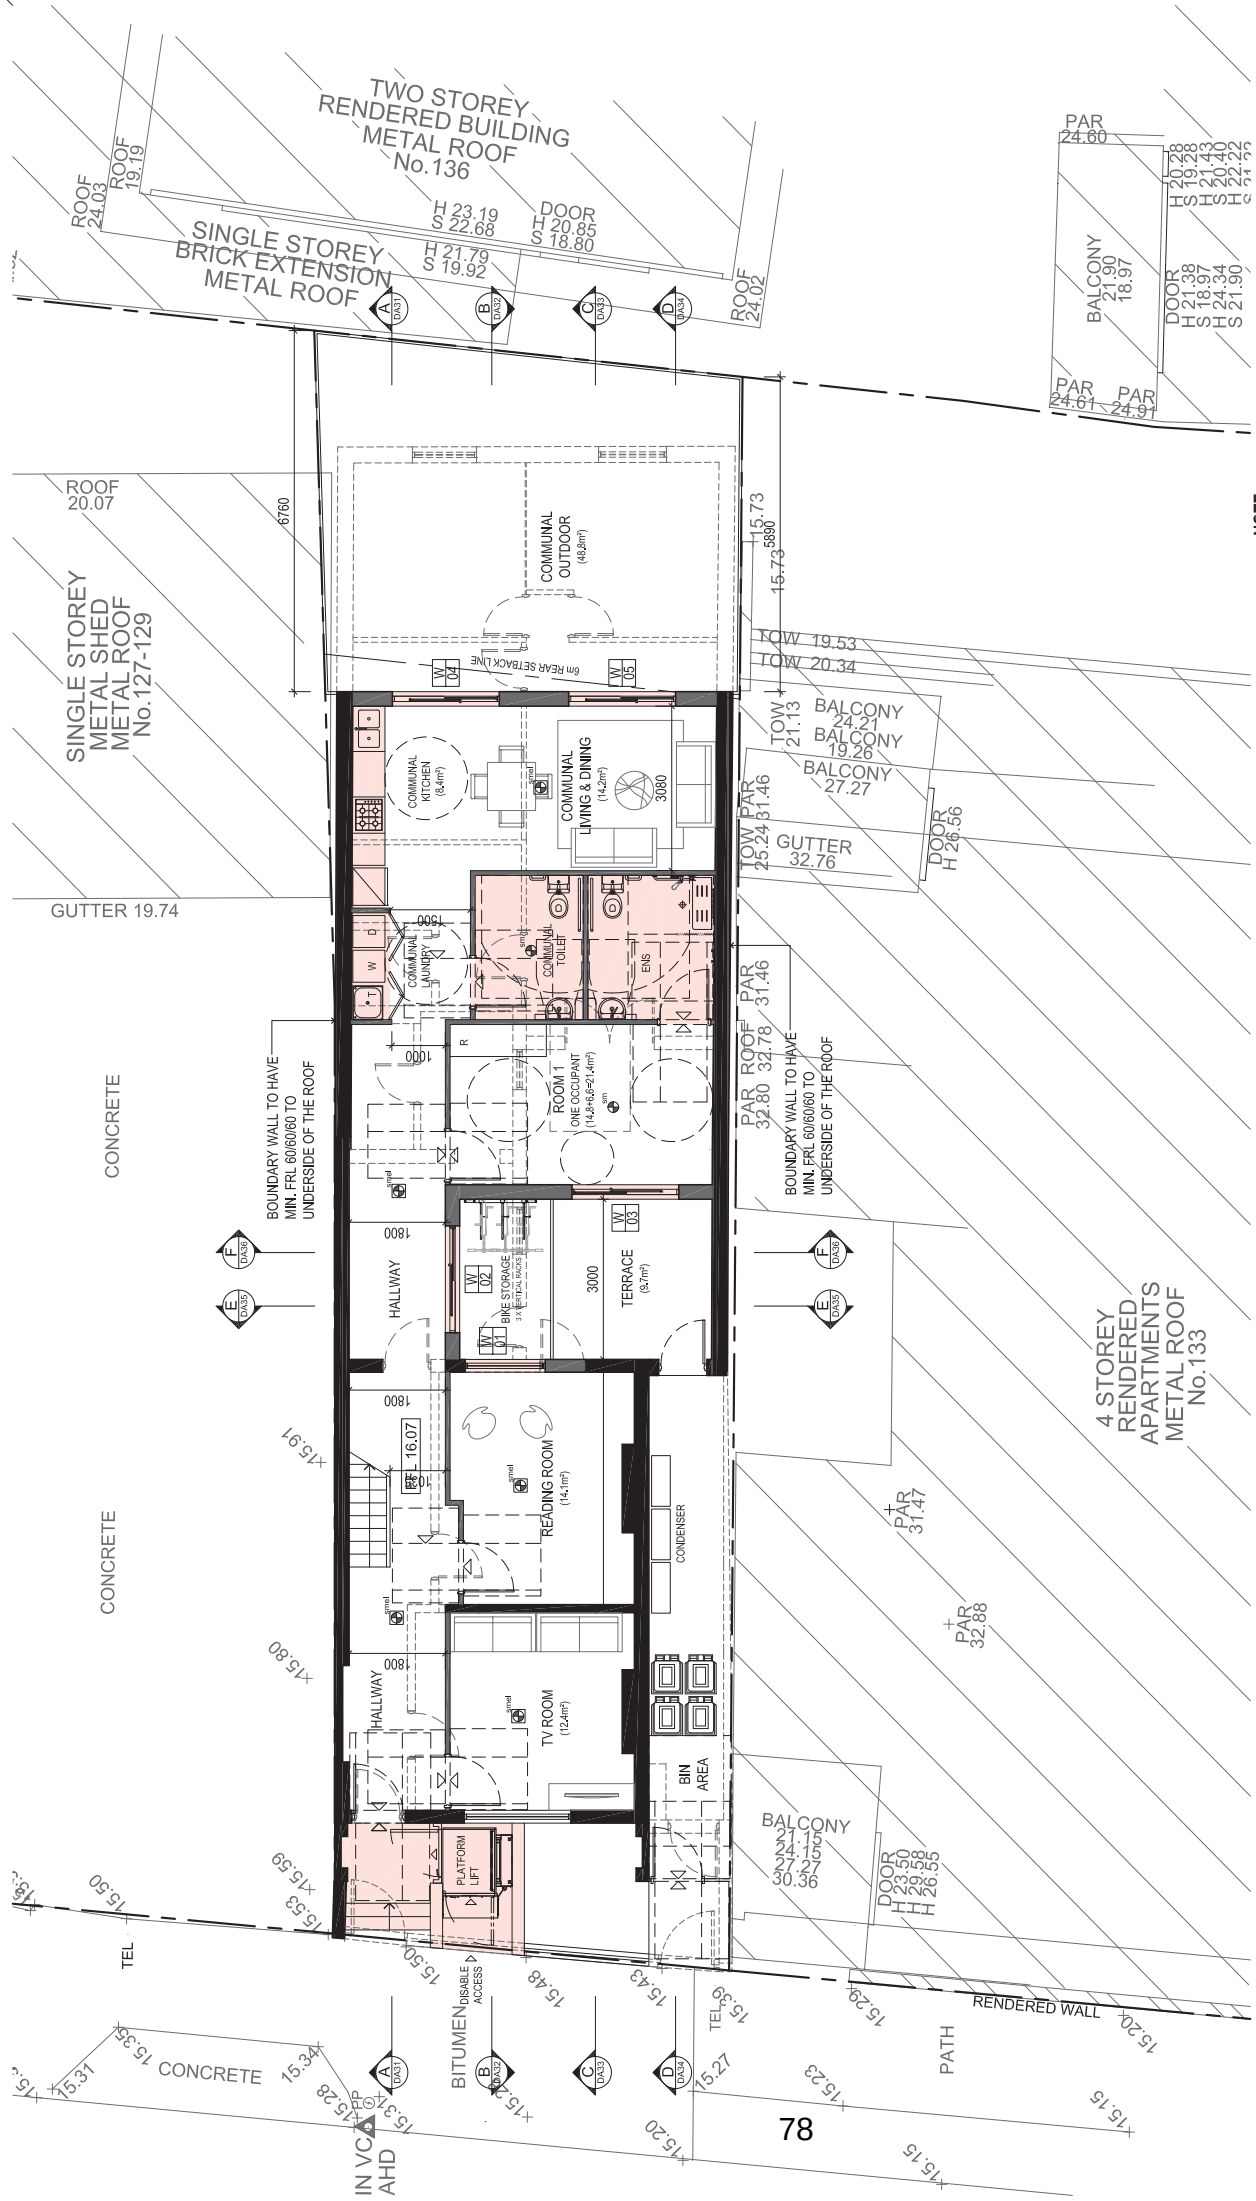

NOTE:

- ALL HINGE DOORS TO SANITARY FACILITIES TO HAVE LIFT OF HINGES
- BOUNDARY WALL TO HAVE MIN. FRL 60/60/60 TO UNDERSIDE OF THE ROOF

INTERCONNECTED SMOKE ALARM (NCC 3.7.5.2(i))

SMOKE ALARM WITH EVACUATION LIGHTING (NCC 3.7.5.6(b)(i))

1 GROUND FLOOR PLAN
1:100 @ A3

NOTE:
THIS DRAWING IS COPYRIGHT OF PFH ARCHITECTS
ALL WORK IS TO BE IN ACCORDANCE WITH THE BCA
RELEVANT SAA CODES, CONDITIONS OF COUNCIL AND
OTHER RELEVANT AUTHORITIES REQUIREMENTS.
DO NOT SCALE DRAWINGS AND ALWAYS REFER TO
DIMENSIONS. CHECK ALL DIMENSIONS ON SITE BEFORE
COMMENCING WORK. ALWAYS REFER ALL
DISCREPANCIES AND ENQUIRES TO THE ARCHITECT.

PFH ARCHITECTS

102A
507 WATTLE ST
ULTIMO NSW 2007
T: 0410 102 309
pfh.arch@gmail.com
abn 91 607 710 332

PROJECT DESCRIPTION

A	PRE-DA
B	DEVELOPMENT APPLICATION
C	DA AMENDMENT

DATE

PH	28/10/19
PH	24/08/20
PH	25/01/21

ISSUE

PH	28/10/19
PH	24/08/20
PH	25/01/21

PROJECT NUMBER

1720

CLIENT

IVY LIANG

ADDRESS

131 BOTANY ROAD, WATERLOO NSW 2017

PROJECT

PROPOSE BOARDING HOUSE DEVELOPMENT

TITLE

GROUND FLOOR PLAN

QUANTITY

PH

CHECKED BY

PH


SCALE

1:100 @ A3

REVISION

C

[illegible]

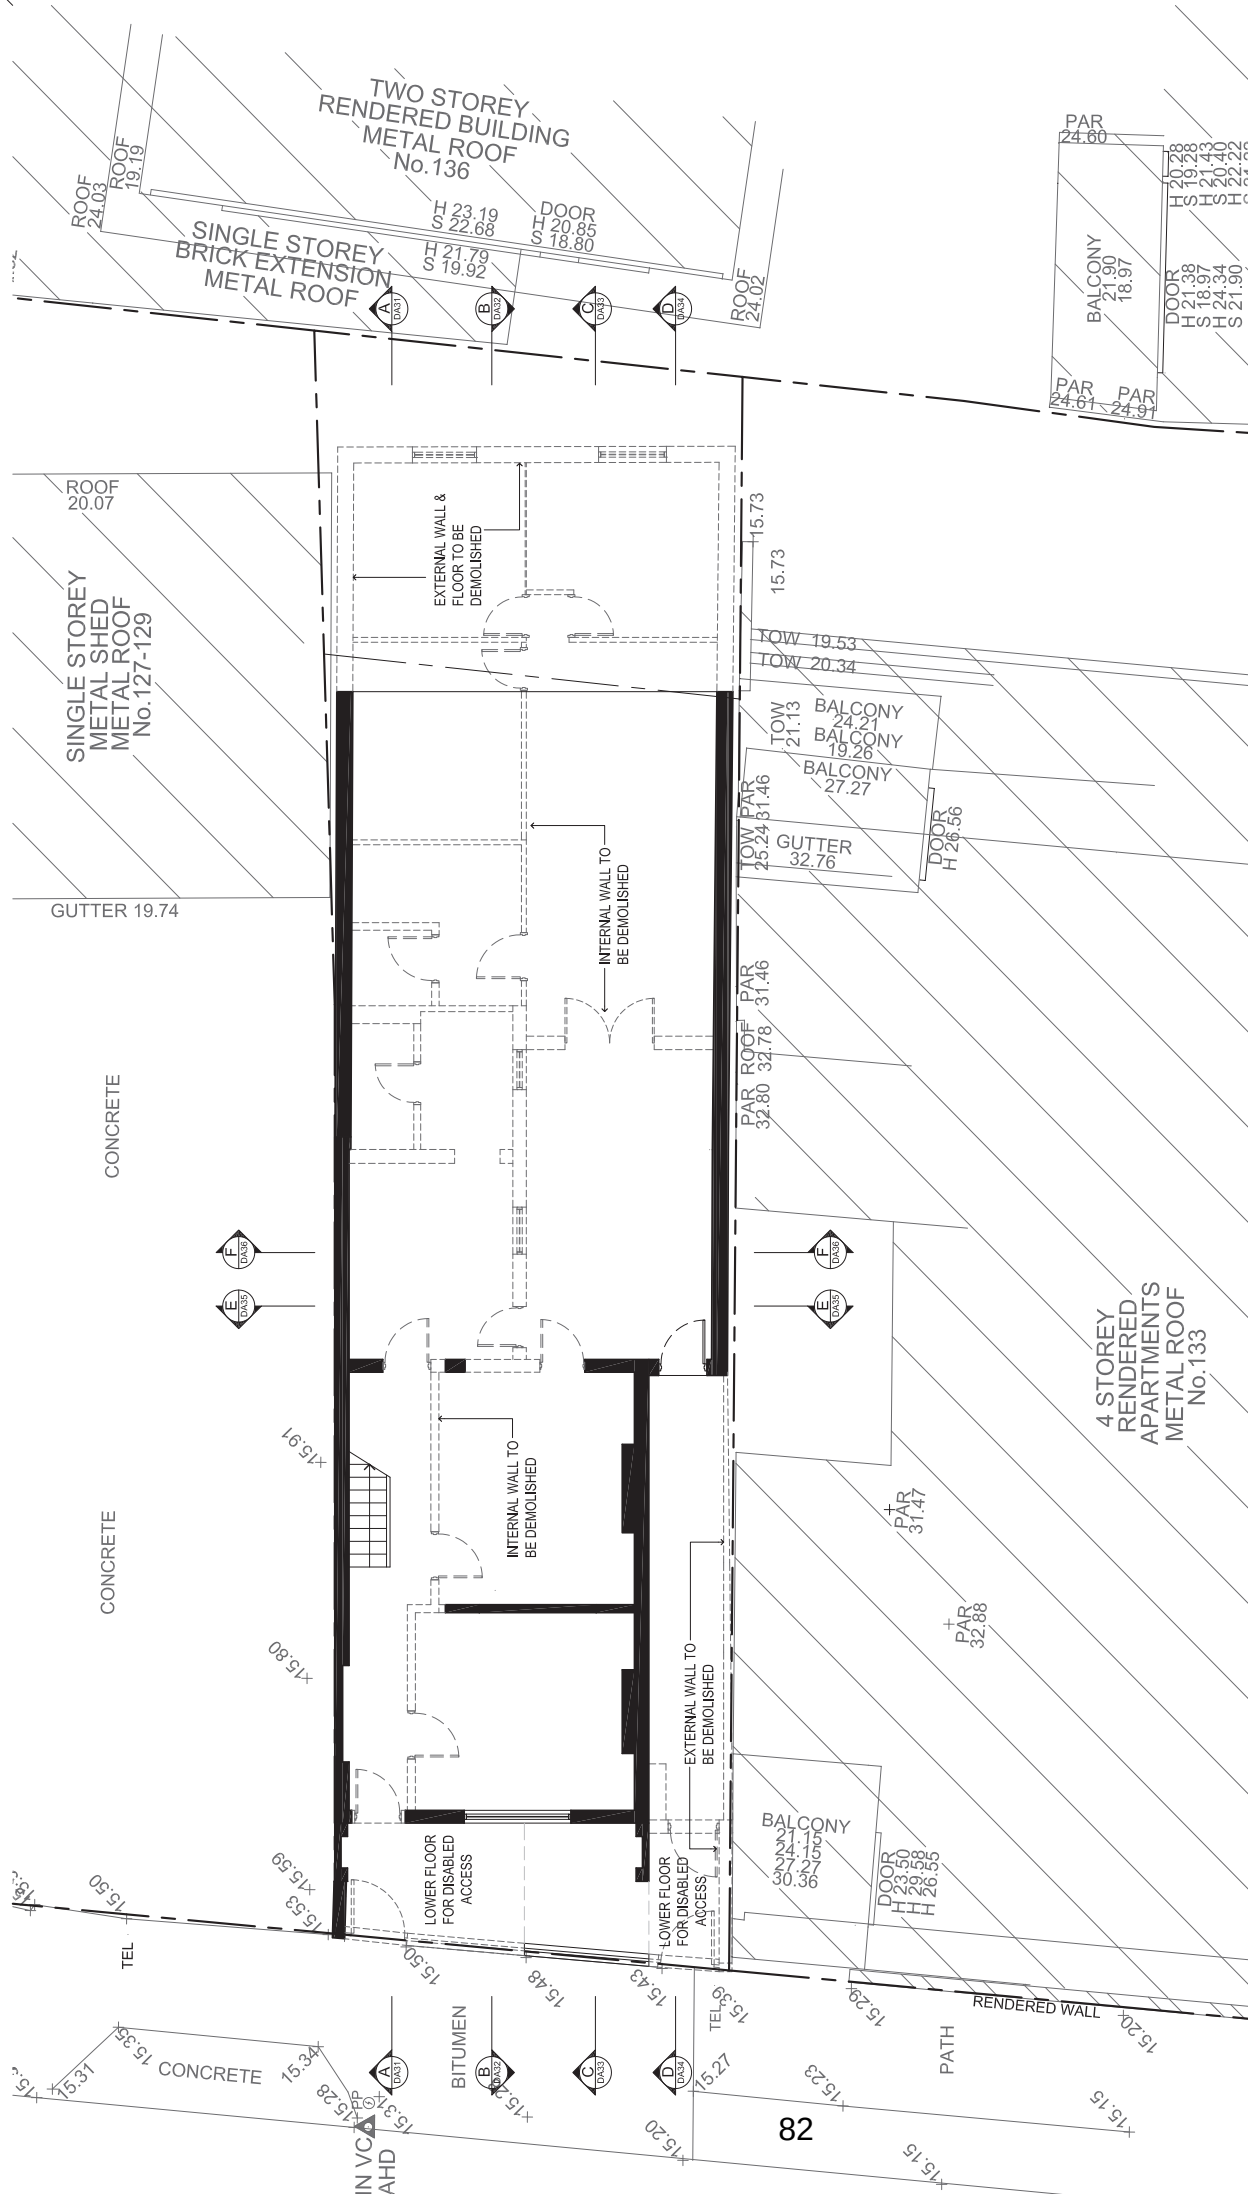

1 GROUND FLOOR DEMOLITION PLAN
1:100 @ A3

EXISTING
STRUCTURE

[-----]

DEMOLITION
WORKS

[illegible][illegible]

NOTE:

THIS DRAWING IS COPYRIGHT © PFH ARCHITECTS

ALL WORK IS TO BE IN ACCORDANCE WITH THE BCA, ALL OTHER RELEVANT AUTHORITIES REQUIREMENTS, AND DO NOT SCALE DRAWINGS AND ALWAYS REFER TO DIMENSIONS. CHECK ALL DIMENSIONS ON SITE BEFORE COMMENCING WORK. ALWAYS REFER ALL DISCREPANCIES AND ENQUIRIES TO THE ARCHITECT.

PFH ARCHITECTS

ARCHITECTURE
INTERIORS
PROJECT MANAGEMENT

102A WATTLE ST
507 WATTLE ST
ULTIMO NSW 2007

T: 0410 102 309
abh.917.607.710.332
pfh.arch@gmail.com

ISSUE DESCRIPTION	DATE	ISSUE DESCRIPTION	DATE	BY	DATE	BY	DATE
A PRE-IDA	28.10.19			PH			
B DEVELOPMENT APPLICATION	24.08.20			PH			
C UNAMENDMENT	25.01.21			PH			

[illegible]

NOTE:
THIS DRAWING IS COPYRIGHT © PFH ARCHITECTS

ALL WORK IS TO BE IN ACCORDANCE WITH THE BCA, LOCAL COUNCIL REQUIREMENTS AND OTHER RELEVANT AUTHORITIES REQUIREMENTS. DO NOT SCALE DRAWINGS AND ALWAYS REFER TO DIMENSIONS. CHECK ALL DIMENSIONS ON SITE BEFORE COMMENCING WORK. ALWAYS REFER ALL DISCREPANCIES AND ENQUIRIES TO THE ARCHITECT.

PFH

ARCHITECTS

102A
507 WATTLE ST
ULTIMO NSW 2007
ph.arch@gmail.com
abr 91 607 710 332

T: 0410 102 309
abr 91 607 710 332

ISSUE	DESCRIPTION	BY	DATE	ISSUE	DESCRIPTION	BY	DATE
A	PRE-IDA	PH	28.10.19				
B	DEVELOPMENT APPLICATION	PH	24.08.20				
C	UNAMENDMENT	PH	25.01.21				

[illegible]

NOTE:

THIS DRAWING IS COPYRIGHT © PFH ARCHITECTS

ALL WORK IS TO BE IN ACCORDANCE WITH THE BCA, ALL OTHER RELEVANT AUTHORITIES REQUIREMENTS, AND DO NOT SCALE DRAWINGS AND ALWAYS REFER TO DIMENSIONS. CHECK ALL DIMENSIONS ON SITE BEFORE COMMENCING WORK. ALWAYS REFER ALL DISCREPANCIES AND ENQUIRIES TO THE ARCHITECT.

PFH ARCHITECTS

ARCHITECTURE
INTERIORS
PROJECT MANAGEMENT

102A WATTLE ST
507 WATTLE ST
ULTIMO NSW 2007

T: 0410 102 309
abh.917.6017.10 332
pfh.arch@gmail.com

ISSUE DESCRIPTION	DATE	ISSUE DESCRIPTION	DATE	BY	DATE	BY	DATE
A PRE-IDA	28.10.19			PH			
B DEVELOPMENT APPLICATION	24.08.20			PH			
C UNAMENDMENT	25.01.21			PH			

<

[illegible][illegible]

NOTE:

THIS DRAWING IS COPYRIGHT © PFH ARCHITECTS

ALL WORK IS TO BE IN ACCORDANCE WITH THE BCA, ALL OTHER RELEVANT AUTHORITIES REQUIREMENTS, AND DO NOT SCALE DRAWINGS AND ALWAYS REFER TO DIMENSIONS. CHECK ALL DIMENSIONS ON SITE BEFORE COMMENCING WORK. ALWAYS REFER ALL DISCREPANCIES AND ENQUIRIES TO THE ARCHITECT.

PFH ARCHITECTS

ARCHITECTURE
INTERIORS
PROJECT MANAGEMENT

102A WATTLE ST
507 WATTLE ST
ULTIMO NSW 2007

T: 0410 102 309
abh.917.607.710.332
pfh.arch@gmail.com

ISSUE DESCRIPTION	DATE	ISSUE DESCRIPTION	DATE	BY	DATE	BY	DATE
A PRE-IDA	28.10.19			PH			
B DEVELOPMENT APPLICATION	24.08.20			PH			
C UNAMENDMENT	25.01.21			PH			

N



PROJECT PROPOSE BOARDING HOUSE DEVELOPMENT

ADDRESS 131 BOTANY ROAD, WATERLOO NSW 2017

PROJECT NUMBER 1720 CLIENT IVY LIANG

TITLE GROUND FLOOR DEMOLITION PLAN

DRAWN BY PHILIP HARRIS


SCALE 1:100 @ A3

DRAWING NUMBER DA 15 ISSUE C

FILE	EAST ELEVATION	
	DRAWN BY: PH	CHECKED BY: PH
DRAWING NUMBER		DA 22



NOTE: THIS DRAWING IS COPYRIGHT OF PPH ARCHITECTS ALL WORK IS TO BE IN ACCORDANCE WITH THE BCA, ALL RELEVANT SIA CODES, CONDITIONS OF COUNCIL AND OTHER RELEVANT AUTHORITIES REQUIREMENTS. ALL DIMENSIONS CHECKED AND DIMENSIONS ON SITE BEFORE COMMENCING WORK, ALWAYS REFER ALL DISCREPANCIES AND ENQUIRES TO THE ARCHITECT.	PPH ARCHITECTS 102A 507 WATTLE ST, ULTIMO NSW 2007, PROJECT MANAGEMENT INTERIORS pjh.arch@gmail.com abr 91 607 710 332 T: 0410 102 309	ISSUE	DATE	BY	DATE	ISSUE	DESCRIPTION	BY	DATE	
		A	PRE-2/A		28.10.19					
		B	DEVELOPMENT APPLICATION		24.08.20					
		C	DA AMENDMENT		25.01.21					
PROJECT		PROPOSE BOARDING HOUSE DEVELOPMENT								
ADDRESS		131 BOTANY ROAD, WATERLOO NSW 2017								
PROJECT NUMBER		1720		CLIENT		IVY LIANG				
DRAWING NUMBER		DA 25		ISSUE		SCALE 1:100 @ A3				
DRAWN BY:		PH		SCALE		1:100 @ A3				
CHECKED BY:		PH		ISSUE		C				

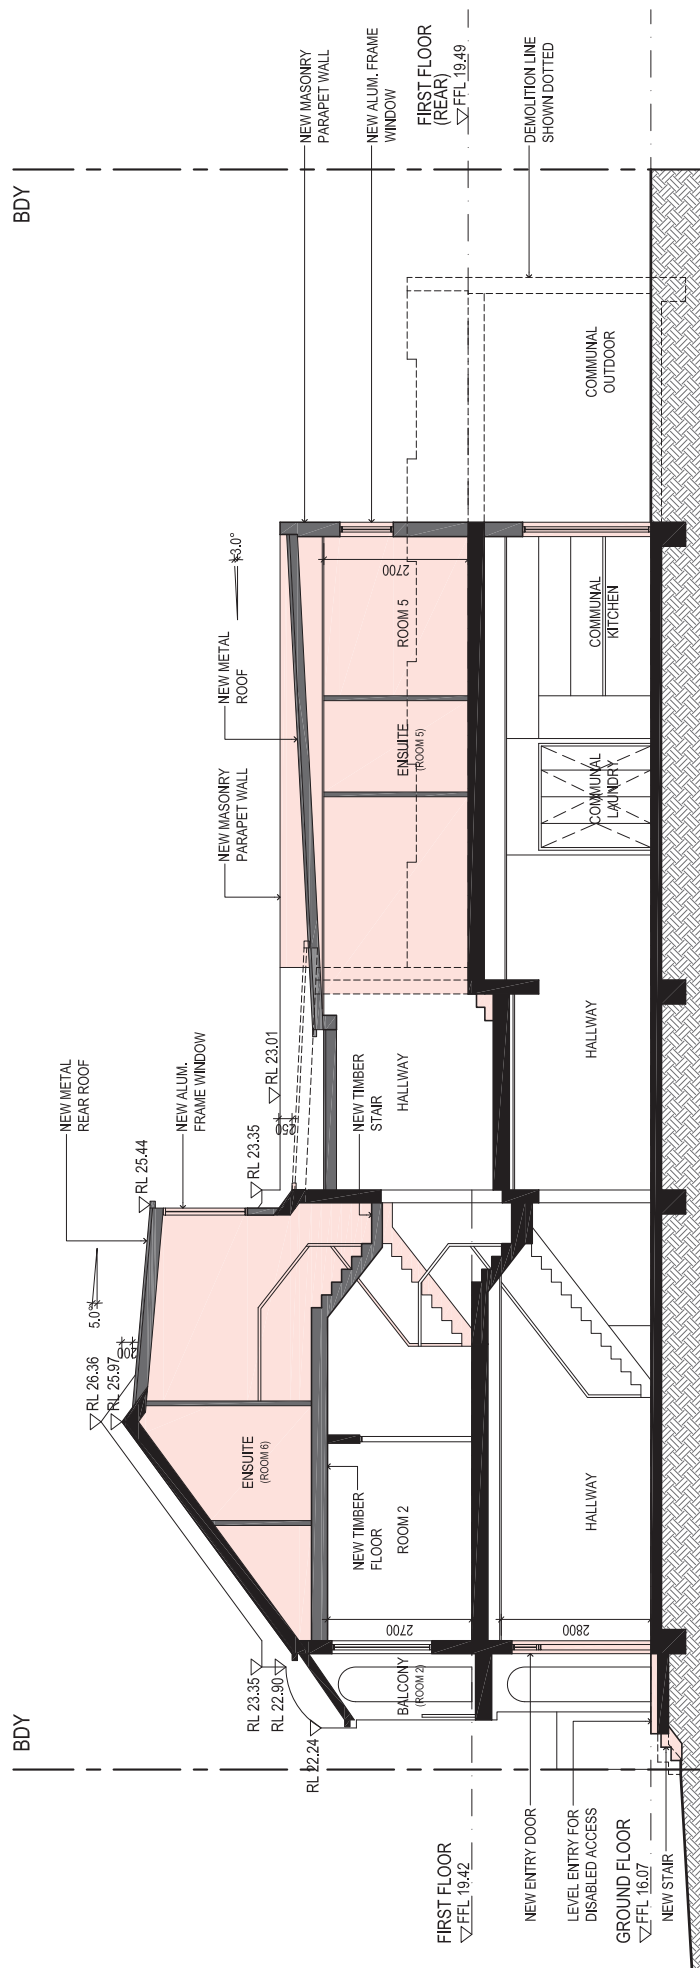

1 SECTION AA
1:100 @ A3

NOTE:
THIS DRAWING IS COPYRIGHT © PHF ARCHITECTS
ALL WORK IS TO BE IN ACCORDANCE WITH THE BCA.
RELEVANT SAA CODES, CONDITIONS OF COUNCIL AND
OTHER RELEVANT AUTHORITIES REQUIREMENTS.
DO NOT SCALE DRAWINGS AND ALWAYS REFER TO
DIMENSIONS. CHECK ALL DIMENSIONS ON SITE BEFORE
COMMENCING WORK. ALWAYS REFER ALL
DISCREPANCIES AND ENQUIRIES TO THE ARCHITECT.

PFH ARCHITECTS
102A
507 WATTLE ST
ULTIMO NSW 2007
T: 0410 102 309
ARCHITECTURE
INTERIORS
PROJECT MANAGEMENT
pjh.arch@gmail.com
abr 91 607 710 332


ISSUE	DESCRIPTION	SP	DATE	ISSUE	DESCRIPTION
A	PRE-ADA	PH	25.10.19		
B	DEVELOPMENT APPLICATION	PH	24.08.20		
C	DAMENMENT	PH	25.01.21		

PROJECT	PROPOSE BOARDING HOUSE DEVELOPMENT
ADDRESS	131 BOTANY ROAD, WATERLOO NSW 2017
PROJECT NUMBER	1720
CLIENT	IVY LIANG

TITLE
SECTION AA

RAWBYBY: PH	SCALE 1:100 @ A3
CHECKED BY: PH	
DRAWING NUMBER	ISSUE


DA31 C

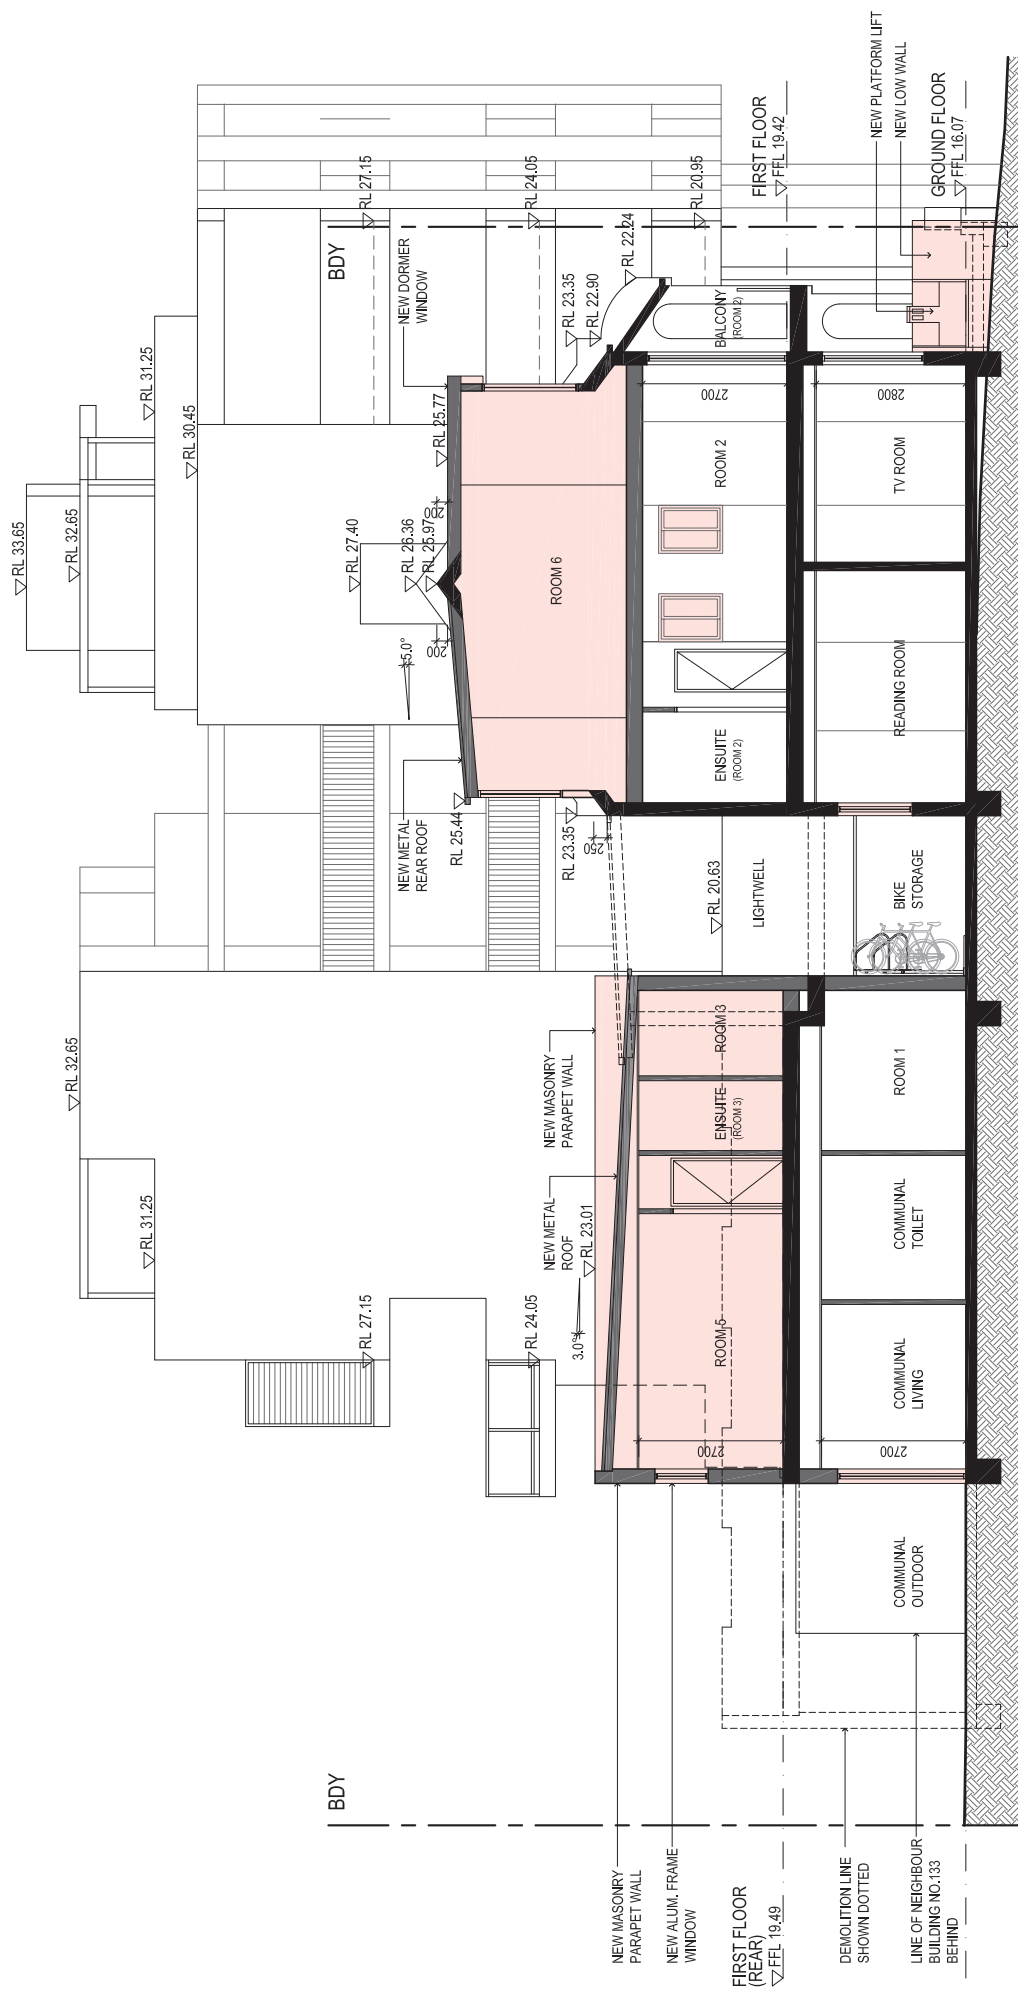

1 SECTION BB
1:100 @ A3

EXISTING STRUCTURE — NEW STRUCTURE NEW WORKS

[illegible]

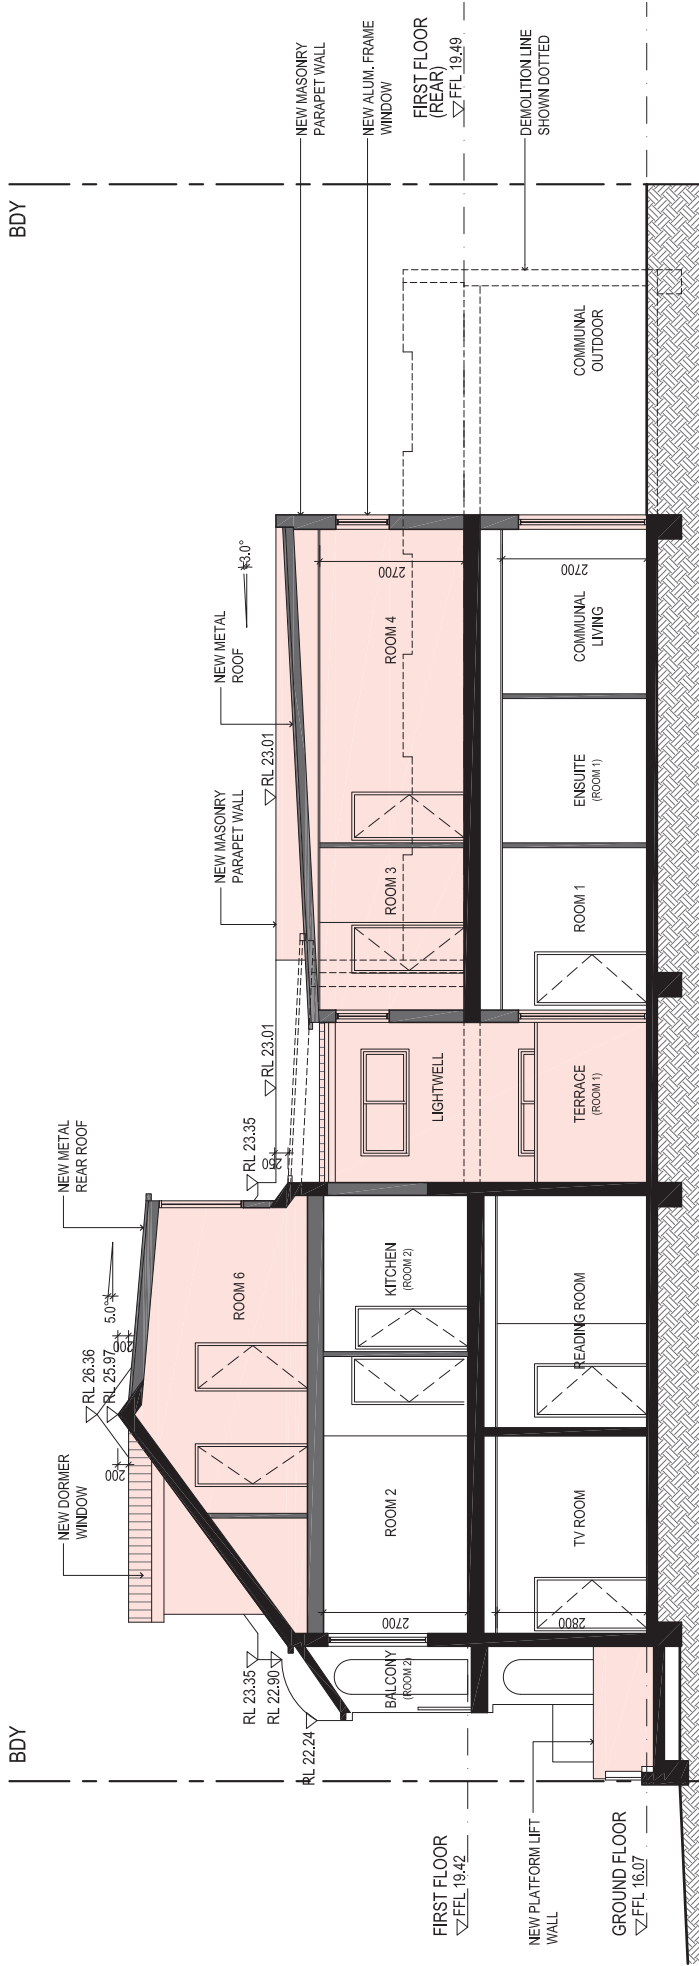

1 SECTION CC
1:100 @ A3

EXISTING STRUCTURE NEW STRUCTURE NEW WORKS


NOTE:
THIS DRAWING IS COPYRIGHT OF PFH ARCHITECTS
ALL WORK IS TO BE IN ACCORDANCE WITH THE BCA
RELEVANT, SAA CODES, CONDITIONS OF COUNCIL AND
OTHER RELEVANT AUTHORITIES REQUIREMENTS.
DO NOT SCALE DRAWINGS AND ALWAYS REFER TO
DIMENSIONS. CHECK ALL DIMENSIONS ON SITE BEFORE
COMMENCING WORK. ALWAYS REFER ALL
DISCREPANCIES AND ENQUIRIES TO THE ARCHITECT.

PFH ARCHITECTS
102A
507 WATTLE ST
ULTIMO NSW 2007
T: 0410 102 309
pfa.arch@gmail.com
abn 91 607 710 332

ISSUE	DESCRIPTION	BY	DATE	PH	DATE	PH	DATE
A	PRE-DA		28.10.19				
B	DEVELOPMENT APPLICATION		24.08.20				
C	DA AMENDMENT		25.01.21				

PROJECT	PROPOSE BOARDING HOUSE DEVELOPMENT	BY	DATE
ADDRESS	131 BOTANY ROAD, WATERLOO NSW 2017		
PROJECT NUMBER	1720		
CLIENT	IVY LIANG		


TITLE	SECTION CC	SCALE	1:100 @ A3
DRAWING	PH	PH	PH
CHECKED BY	PH	PH	PH
DRAWING NUMBER	DA 33	REUSE	C

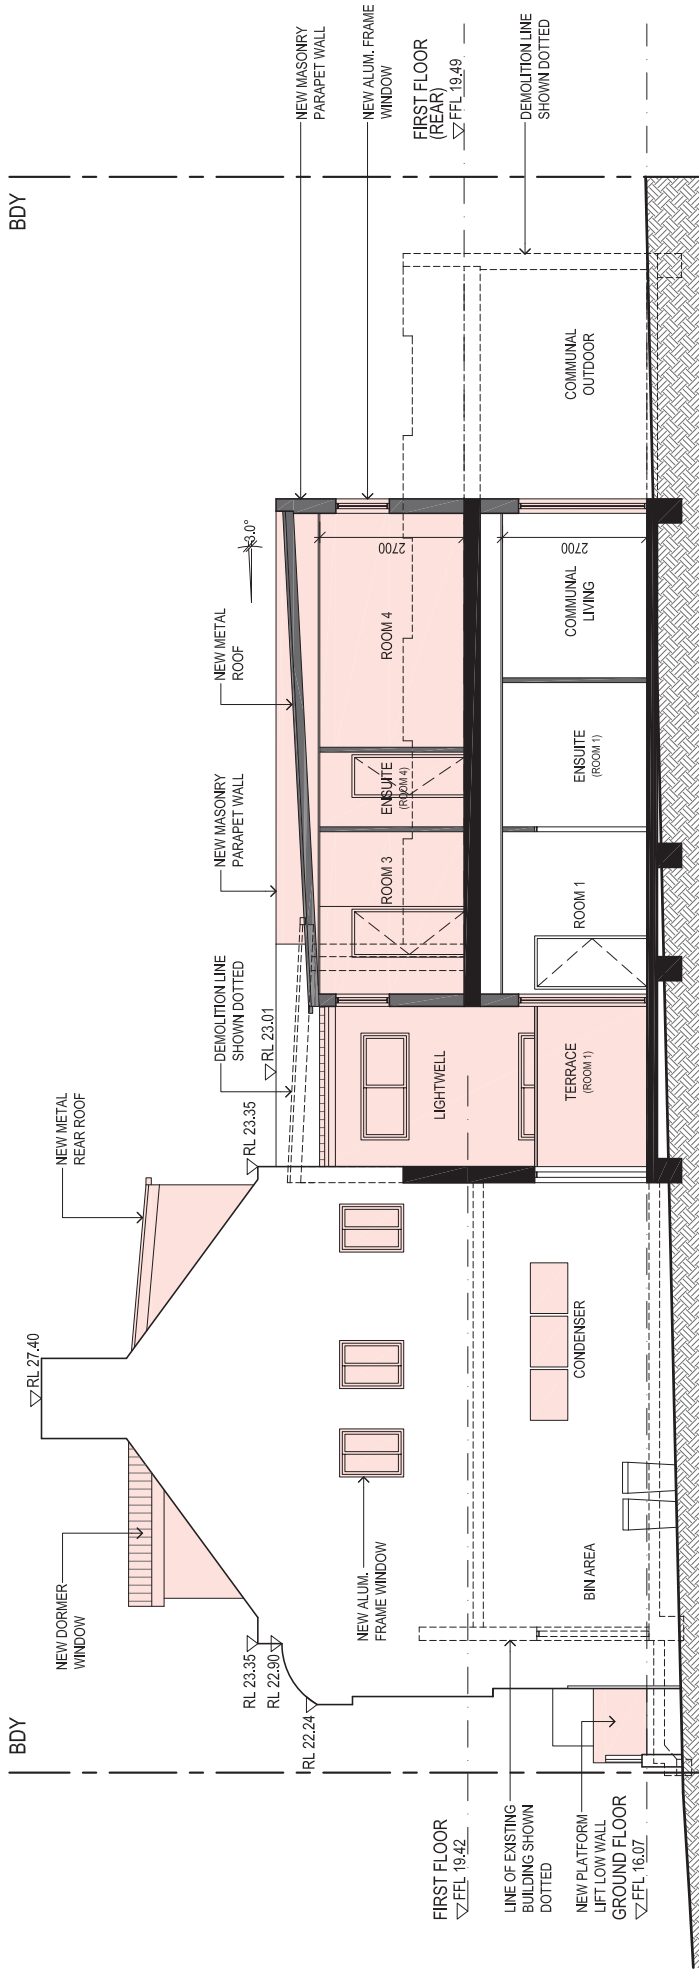

1 SECTION DD
1:100 @ A3

EXISTING STRUCTURE NEW STRUCTURE NEW WORKS


NOTE: ALL WORK IS TO BE IN ACCORDANCE WITH THE BCA, RELEVANT SAA CODES, CONDITIONS OF COUNCIL, AND OTHER RELEVANT AUTHORITIES REQUIREMENTS. DO NOT SCALE DRAWINGS AND ALWAYS REFER TO DIMENSIONS. CHECK ALL DIMENSIONS ON SITE BEFORE COMMENCING WORK. ALWAYS REFER ALL DISCREPANCIES AND ENQUIRIES TO THE ARCHITECT.	PFH ARCHITECTS										ARCHITECTURE INTERIORS PROJECT MANAGEMENT pfh.arch@gmail.com abn 91 607 710 332										102A 507 WATTLE ST ULTIMO NSW 2007 T: 0410 102 309													
	ISSUE		DESCRIPTION		BY		DATE		ISSUE		DESCRIPTION		BY		DATE		PROJECT NUMBER		CLIENT		PROJECT ADDRESS		PROJECT PROPOSE BOARDING HOUSE DEVELOPMENT		TITLE		SECTION DD		SCALE 1:100 @ A3		REVISION		C	
	A		PRE-DA		PH		28.10.19																											
	B		DEVELOPMENT APPLICATION		PH		24.08.20																											
	C		DA AMENDMENT		PH		25.01.21																											
																																</		

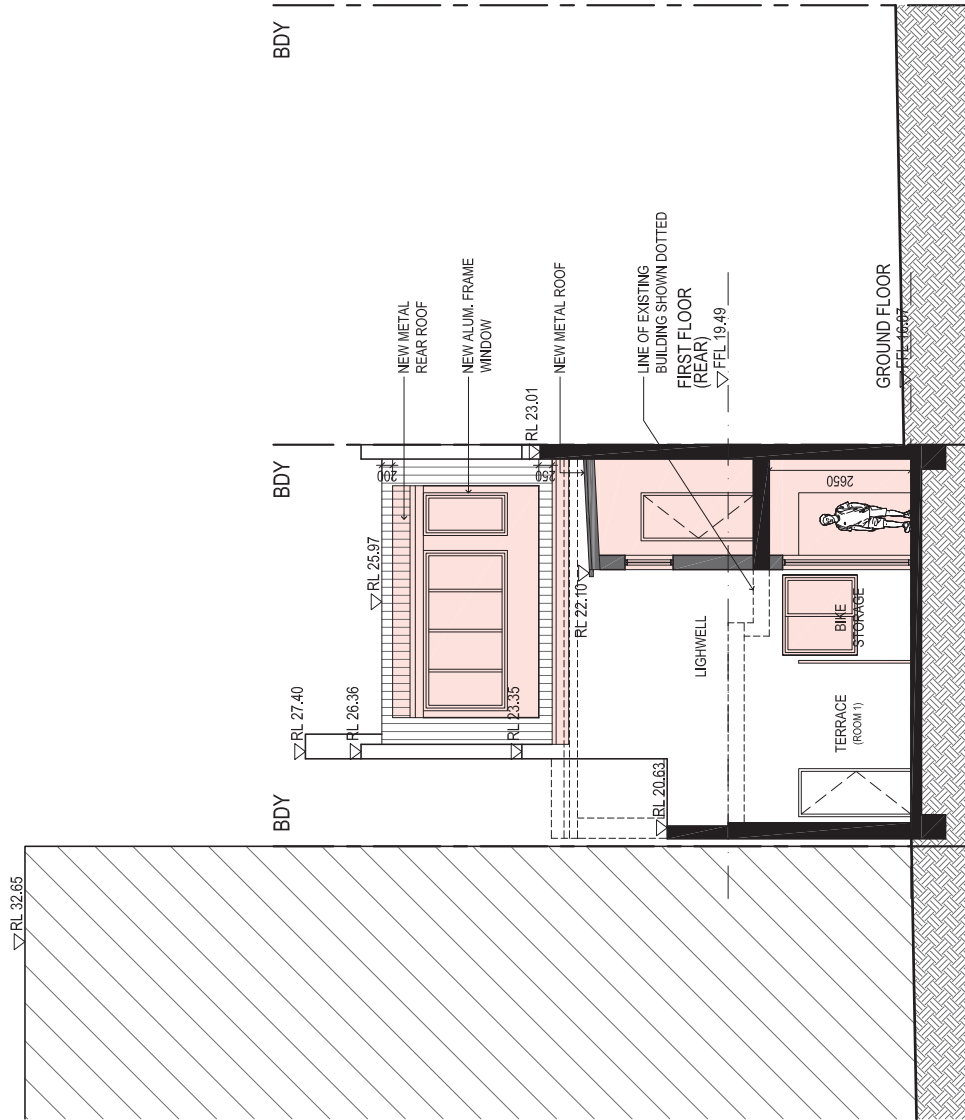

1 SECTION EE
1:100 @ A3

EXISTING STRUCTURE
NEW STRUCTURE
NEW WORKS



NOTE: THIS DRAWING IS COPYRIGHT OF PFH ARCHITECTS ALL WORK IS TO BE IN ACCORDANCE WITH THE BCA, RELEVANT SAA CODES, CONDITIONS OF COUNCIL AND OTHER RELEVANT AUTHORITIES REQUIREMENTS. DO NOT SCALE DRAWINGS AND ALWAYS REFER TO DIMENSIONS. CHECK ALL DIMENSIONS ON SITE BEFORE COMMENCING WORK. ALWAYS REFER ALL DISCREPANCIES AND ENQUIRIES TO THE ARCHITECT.	PFH ARCHITECTS		102A 507 WATTLE ST ULTIMO NSW 2007 T: 0410 102 309 pfh.arch@gmail.com abn 91 607 710 332		ISSUE DESCRIPTION		BY DATE		ISSUE DESCRIPTION		BY DATE		PROJECT NUMBER		CLIENT		ADDRESS		PROJECT		TITLE		
	A	PRE-DA				PH	28.10.19																
	B	DEVELOPMENT APPLICATION				PH	24.08.20																
	C	DA AMENDMENT				PH	25.01.21																
ARCHITECTURE INTERIORS PROJECT MANAGEMENT		1720		IVY LIANG		131 BOTANY ROAD, WATERLOO NSW 2017		PROPOSE BOARDING HOUSE DEVELOPMENT		SECTION EE		DA 35		SCALE 1:100 @ A3		REVISION		C					

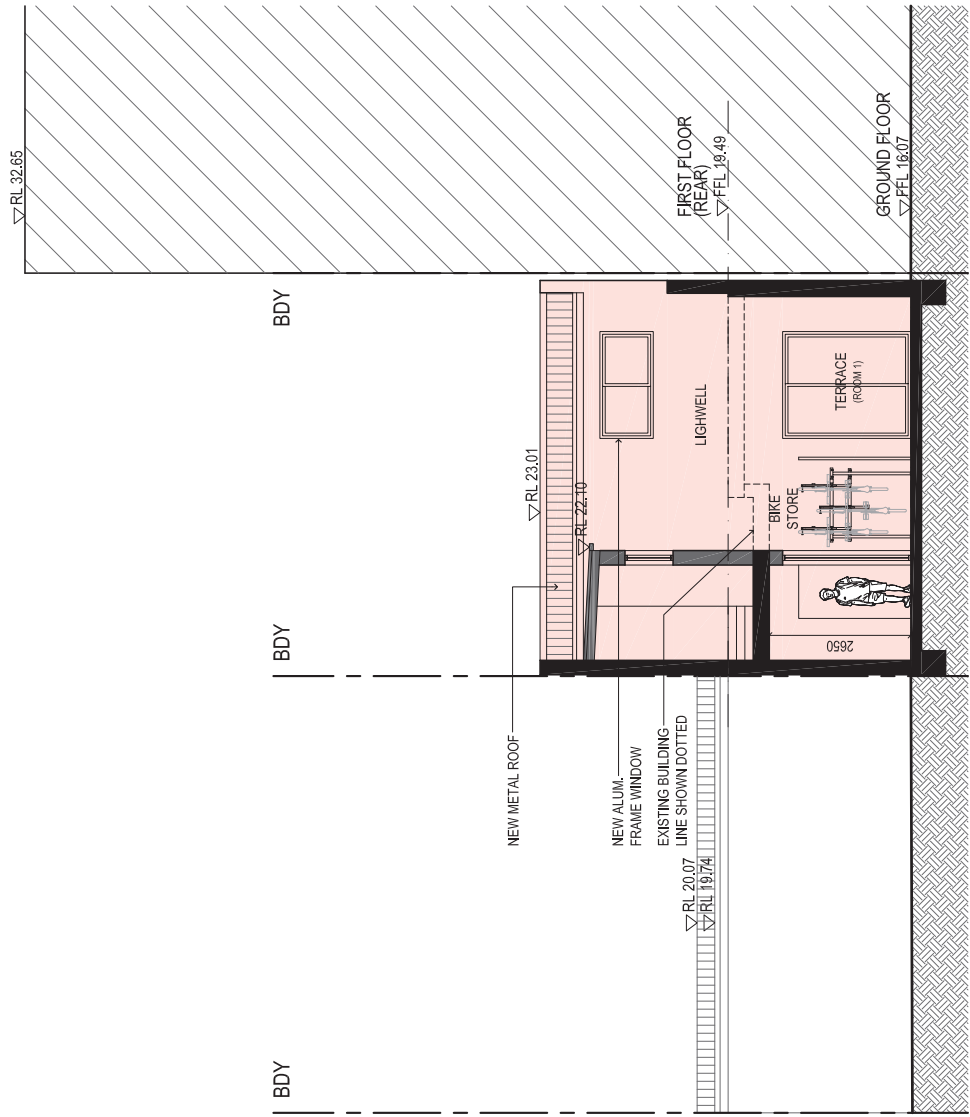

1 SECTION FF
1:100 @ A3

EXISTING STRUCTURE
NEW STRUCTURE
NEW WORKS

NOTE: THIS DRAWING IS COPYRIGHT OF PFH ARCHITECTS ALL WORK IS TO BE IN ACCORDANCE WITH THE BCA, RELEVANT SIA CODES, CONDITIONS OF COUNCIL AND OTHER RELEVANT AUTHORITIES REQUIREMENTS. DO NOT SCALE DRAWINGS AND ALWAYS REFER TO DIMENSIONS. CHECK ALL DIMENSIONS ON SITE BEFORE COMMENCING WORK. ALWAYS REFER ALL DISCREPANCIES AND ENQUIRIES TO THE ARCHITECT.	PFH ARCHITECTS 102A WATTLE STREET ULTIMO NSW 2007 T: 0410 102 309 pfh.arch@gmail.com abn 91 607 710 332	ISSUE	DESCRIPTION	BY	DATE	ISSUE	DESCRIPTION	BY	DATE	PROJECT PROPOSE BOARDING HOUSE DEVELOPMENT	TITLE SECTION FF		
		A	PRE-DA	PH	28.10.19								
		B	DEVELOPMENT APPLICATION	PH	24.08.20								
		C	DA AMENDMENT	PH	25.01.21								
ARCHITECTURE INTERIORS PROJECT MANAGEMENT										PROJECT NUMBER 1720	CLIENT IVY LIANG	DRAWN BY: PH CHECKED BY: PH DRAWING NUMBER DA 36	SCALE 1:100 @ A3 REVISION C

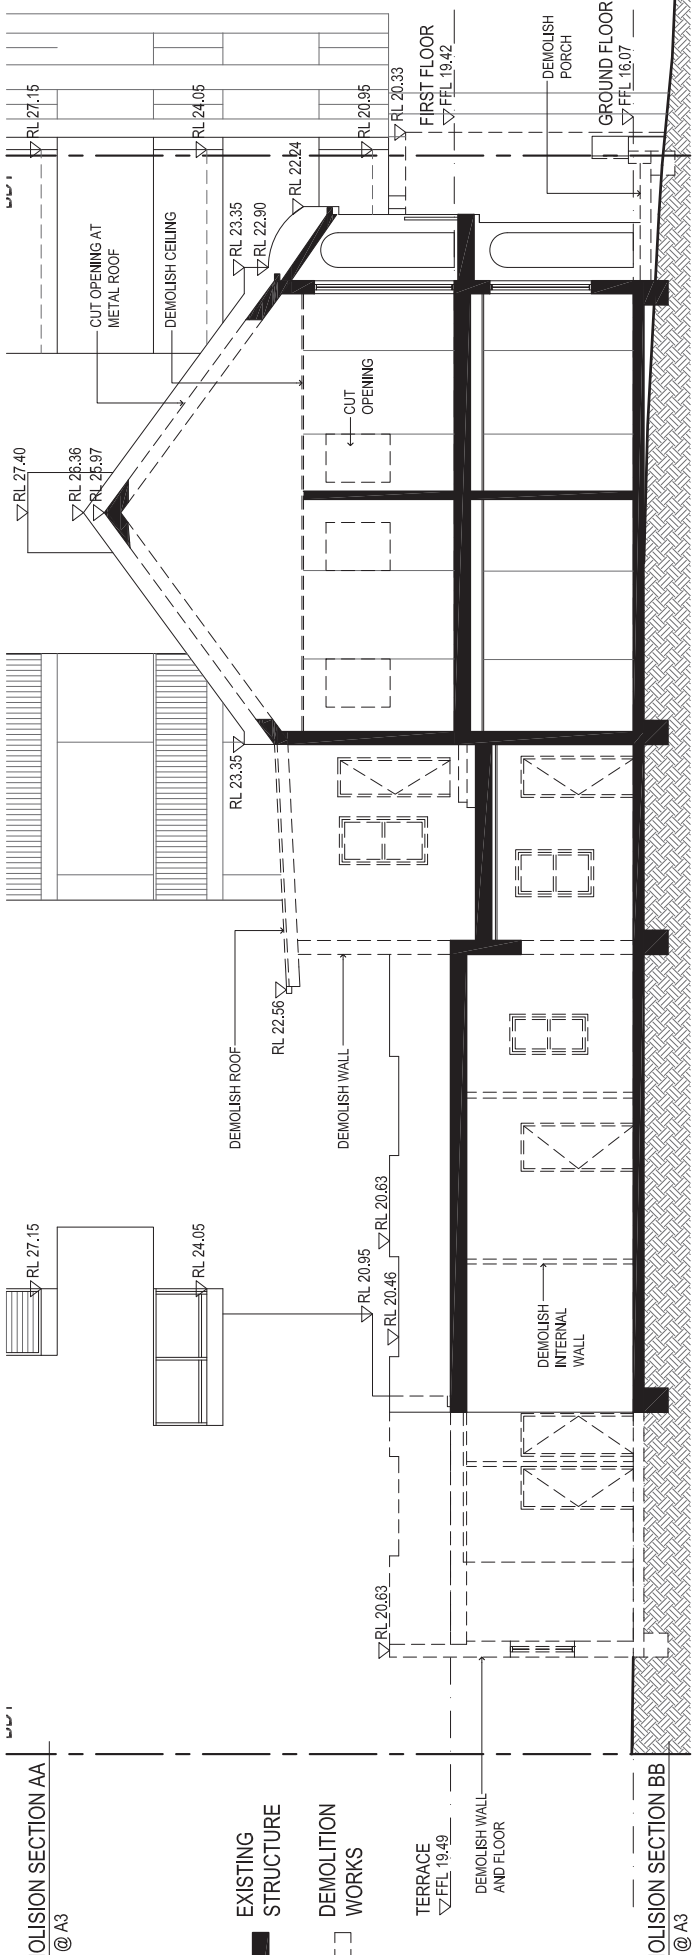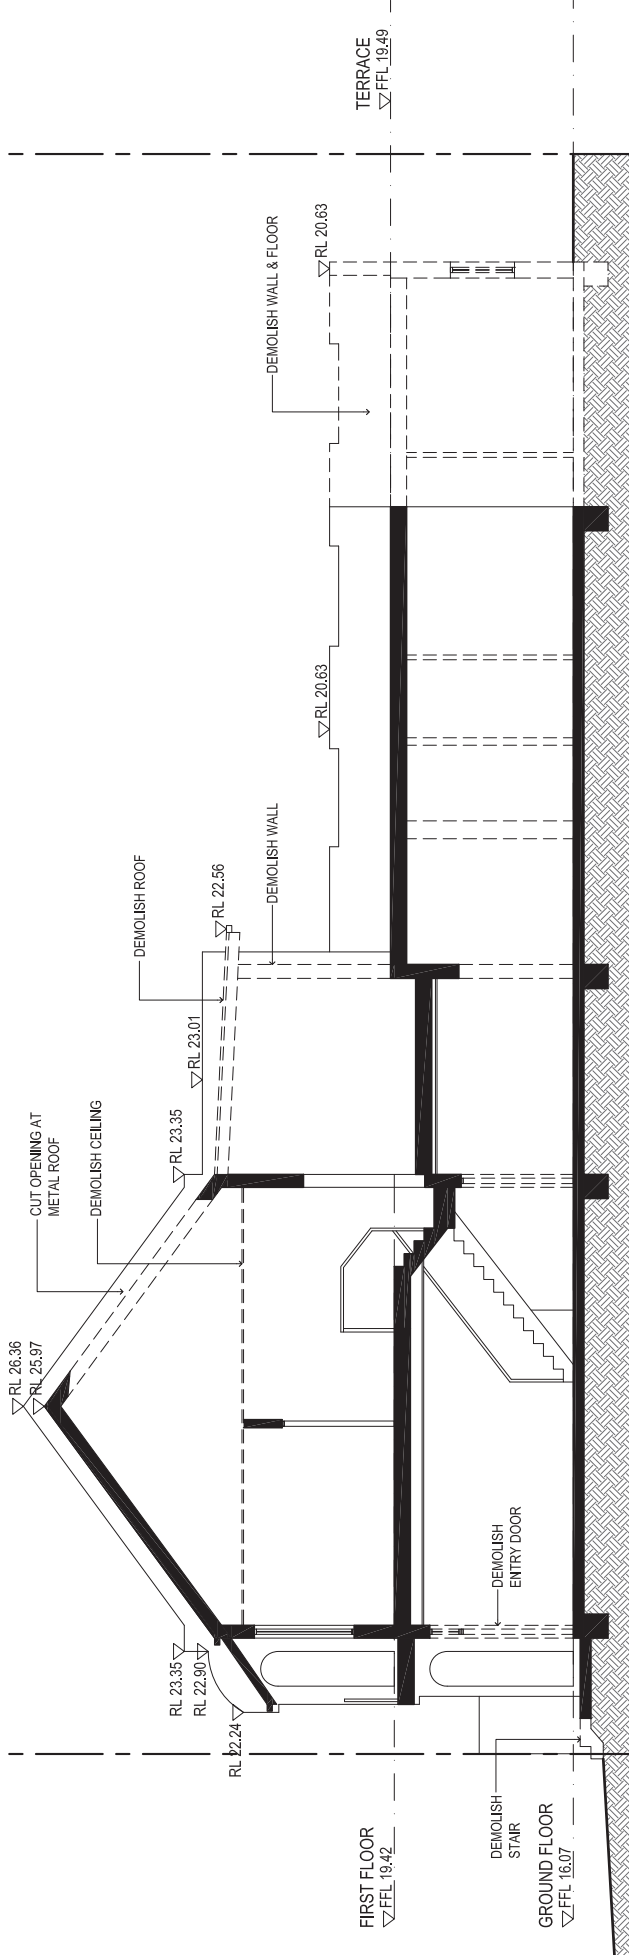

1 DEMOLITION SECTION AA
1:100 @ A3

2 DEMOLITION SECTION BB
1:100 @ A3

EXISTING
STRUCTURE

DEMOLITION
WORKS

NOTE:
THIS DRAWING IS COPYRIGHT OF PFH ARCHITECTS
ALL WORK IS TO BE IN ACCORDANCE WITH THE BCA
RELEVANT, SAA CODES, CONDITIONS OF COUNCIL AND
OTHER RELEVANT AUTHORITIES REQUIREMENTS.
DO NOT SCALE DRAWINGS AND ALWAYS REFER TO
DIMENSIONS. CHECK ALL DIMENSIONS ON SITE BEFORE
COMMENCING WORK. ALWAYS REFER ALL
DISCREPANCIES AND ENQUIRIES TO THE ARCHITECT.

PFH ARCHITECTS


102A
507 WATTLE ST
ULTIMO NSW 2007
T: 0410 102 309

ARCHITECTURE
INTERIORS
PROJECT MANAGEMENT
pfh.arch@gmail.com
abn 91 607 710 332

ISSUE	DESCRIPTION	BY	DATE	ISSUE	DESCRIPTION	BY	DATE
A	PRE-DA	PH	28.10.19				
B	DEVELOPMENT APPLICATION	PH	24.08.20				
C	DA AMENDMENT	PH	25.01.21				


PROJECT: PROPOSE BOARDING HOUSE DEVELOPMENT
ADDRESS: 131 BOTANY ROAD, WATERLOO NSW 2017
PROJECT NUMBER: 1720
CLIENT: IVY LIANG
DRAWING NUMBER: DA 37

TITLE: DEMOLITION SECTION AA & BB
SCALE: 1:100 @ A3
CHECKED BY: PH
DATE: 25/01/21
REVISION: C

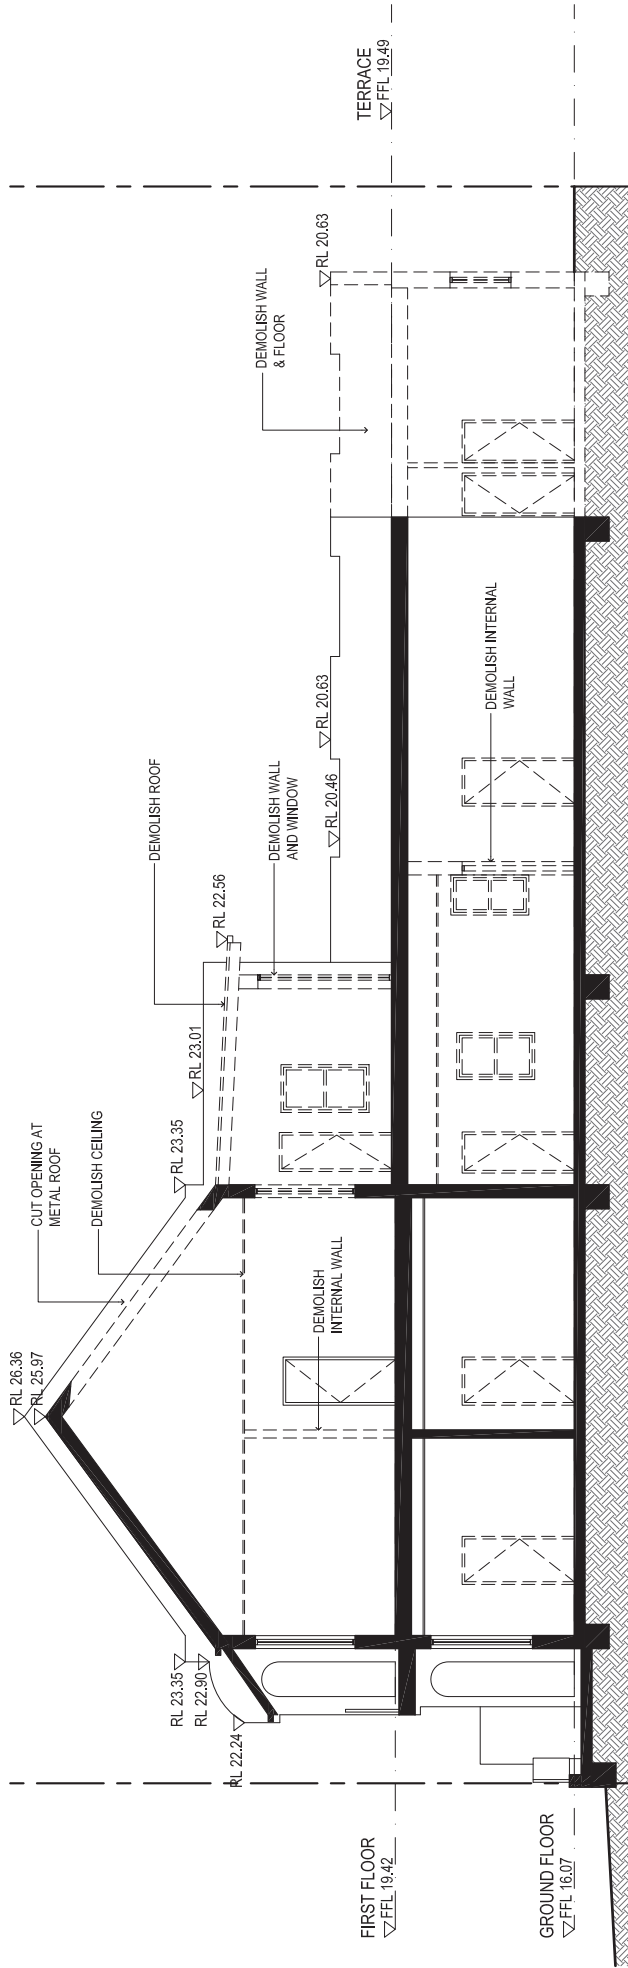


1 DEMOLITION SECTION CC
1:100 @ A3

97

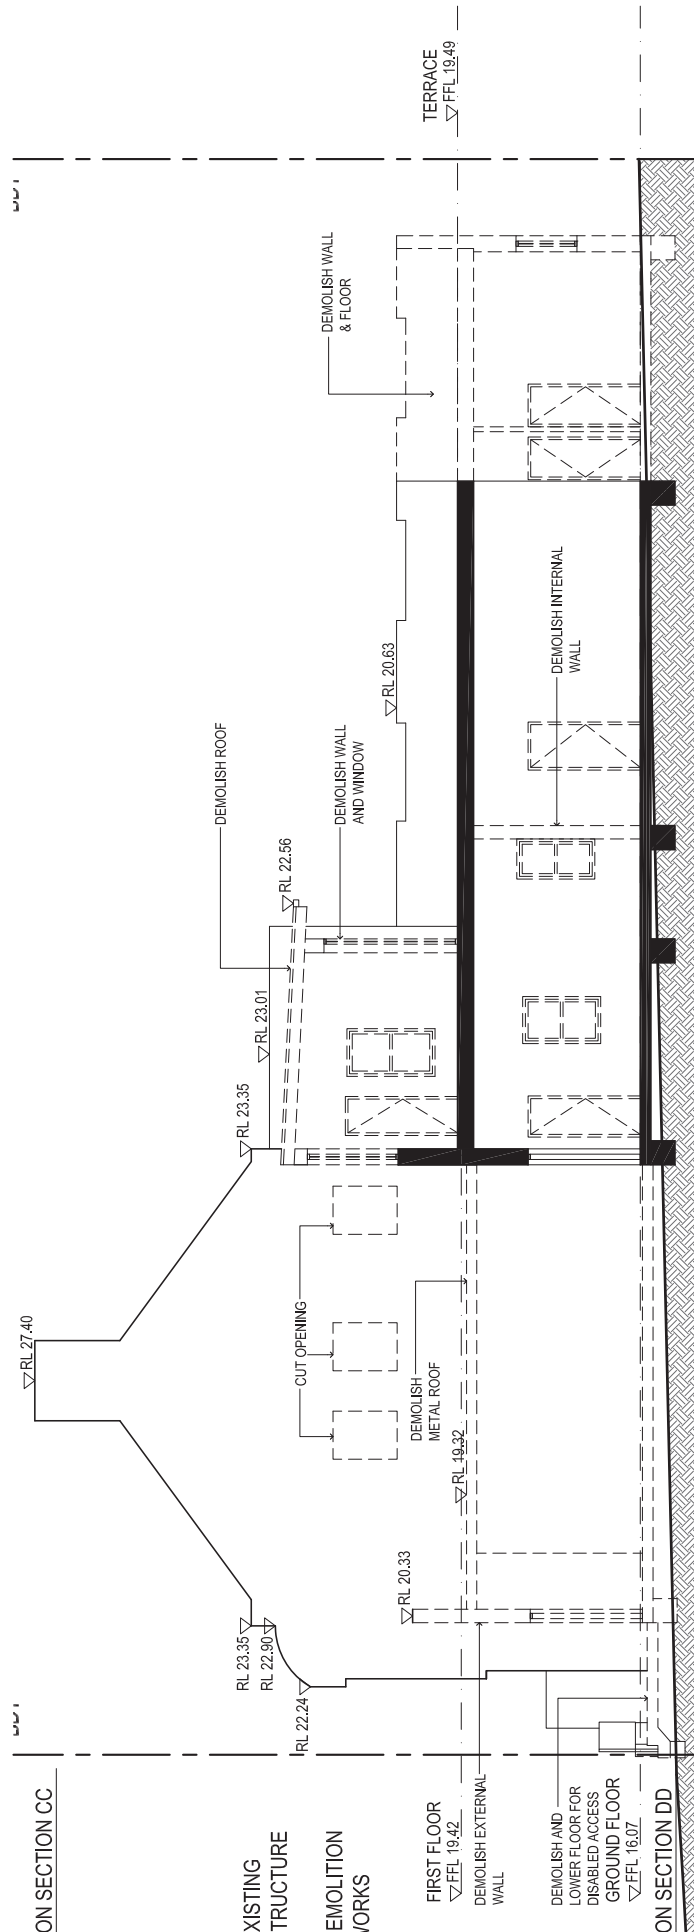

2 DEMOLITION SECTION DD
1:100 @ A3

[illegible]

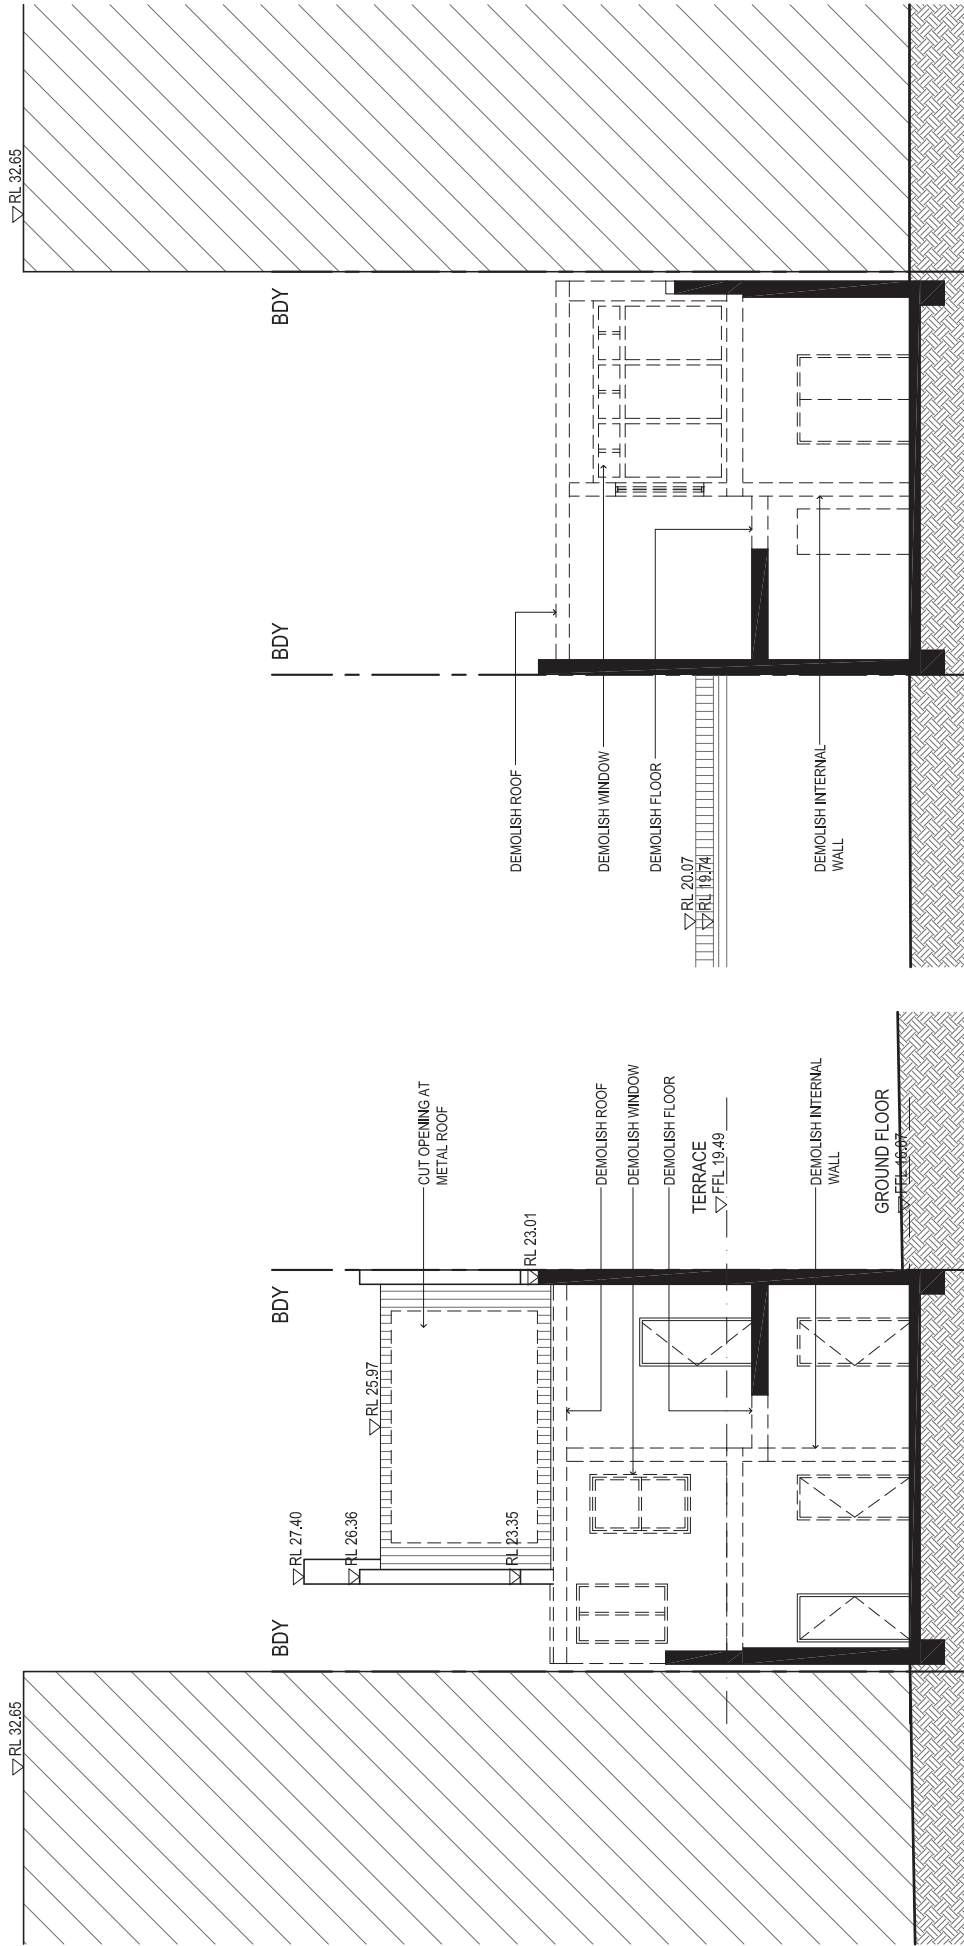





1 DEMOLITION SECTION EE
1:100 @ A3

2 DEMOLITION SECTION FF
1:100 @ A3

EXISTING
STRUCTURE

DEMOLITION
WORKS

NOTE: THIS DRAWING IS COPYRIGHT OF PFH ARCHITECTS ALL WORK IS TO BE IN ACCORDANCE WITH THE BCA RELEVANT SAA CODES, CONDITIONS OF COUNCIL AND OTHER RELEVANT AUTHORITIES REQUIREMENTS. DO NOT SCALE DRAWINGS AND ALWAYS REFER TO DIMENSIONS. CHECK ALL DIMENSIONS ON SITE BEFORE COMMENCING WORK. ALWAYS REFER ALL DISCREPANCIES AND ENQUIRIES TO THE ARCHITECT.	PFH ARCHITECTS 102A WATTLE ST 507 WATTLE ST ULTIMO NSW 2007 T: 0410 102 309 pfh.arch@gmail.com abn 91 607 710 332	ARCHITECTURE INTERIORS PROJECT MANAGEMENT	PRE-DA DEVELOPMENT APPLICATION DA AMENDMENT	DATE 28.10.19 24.08.20 25.01.21	BY PH PH PH	ISSUE DESCRIPTION A PRE-DA B DEVELOPMENT APPLICATION C DA AMENDMENT	PROJECT PROPOSE BOARDING HOUSE DEVELOPMENT	ADDRESS 131 BOTANY ROAD, WATERLOO NSW 2017	PROJECT NUMBER 1720	CLIENT IVY LIANG	DRAWING NUMBER DA 39	TITLE DEMOLITION SECTION EE & FF	CHECKED BY: PH SCALE 1:100 @ A3 REVISION C
--	--	--	--	---	---	---	--	--	-----------------------------------	--------------------------------	------------------------------------	--	--

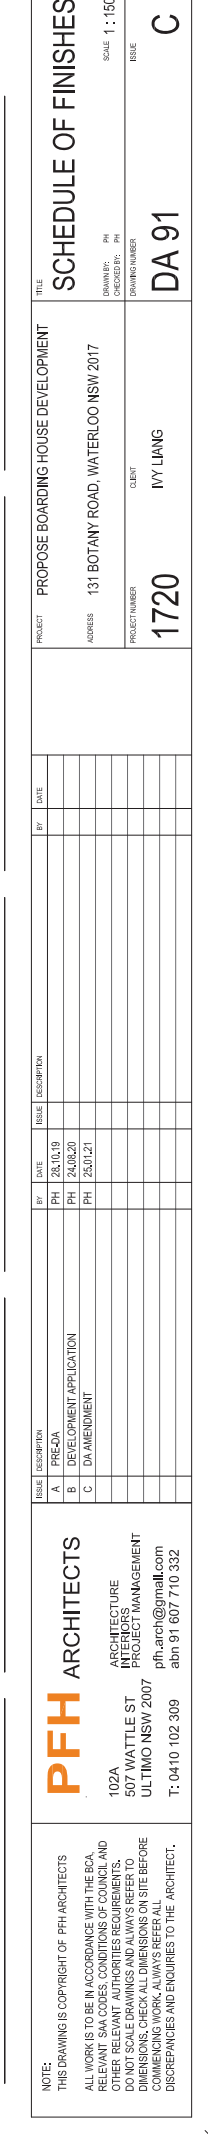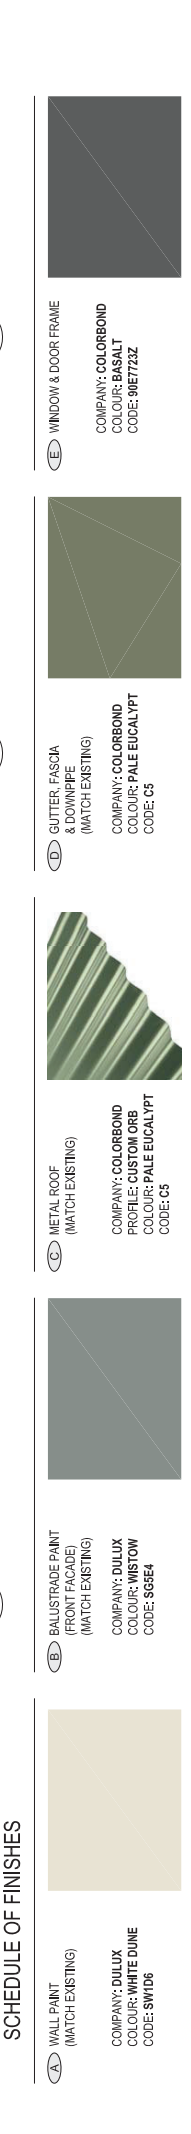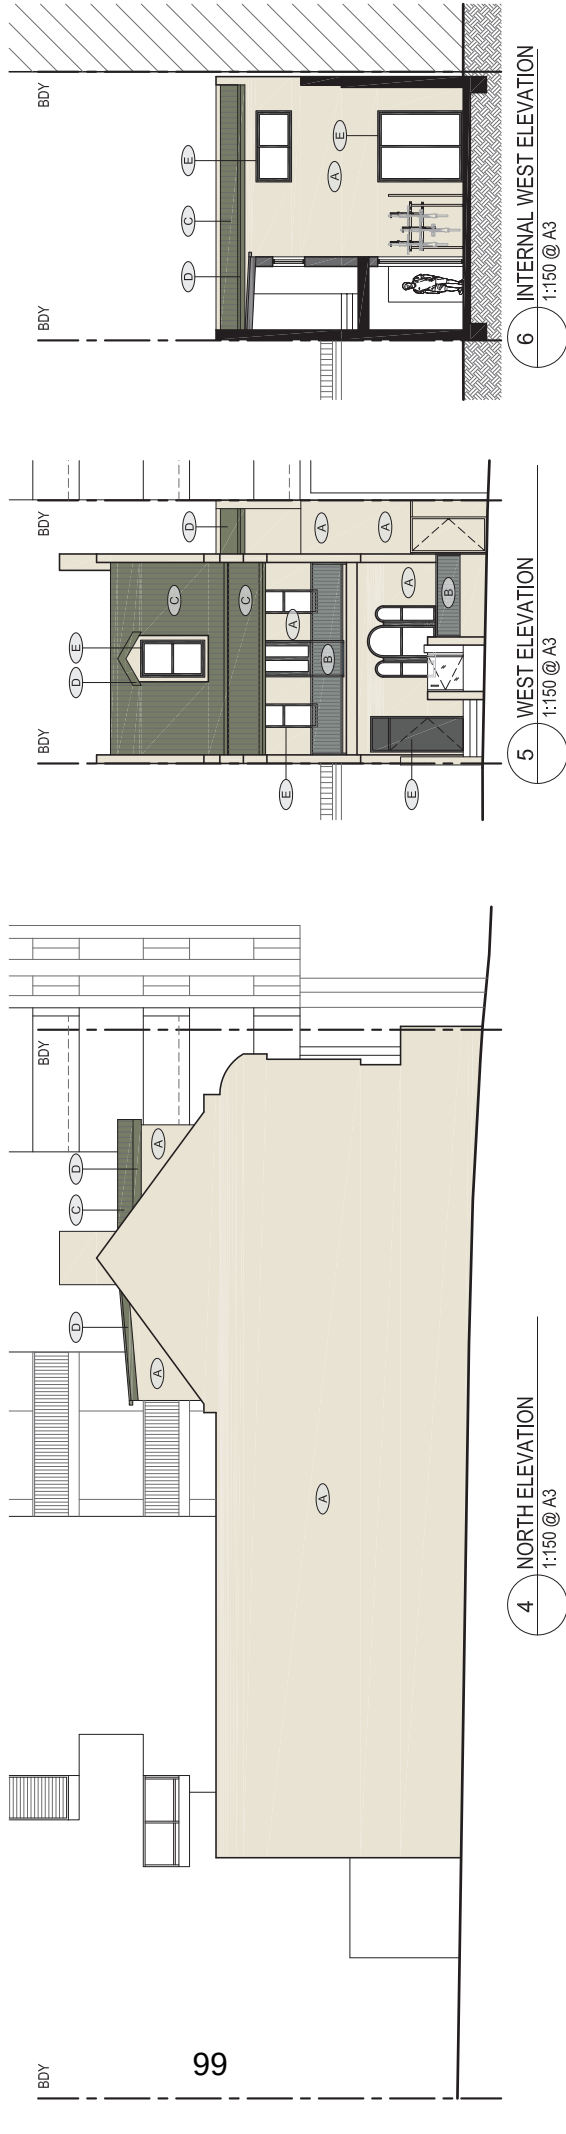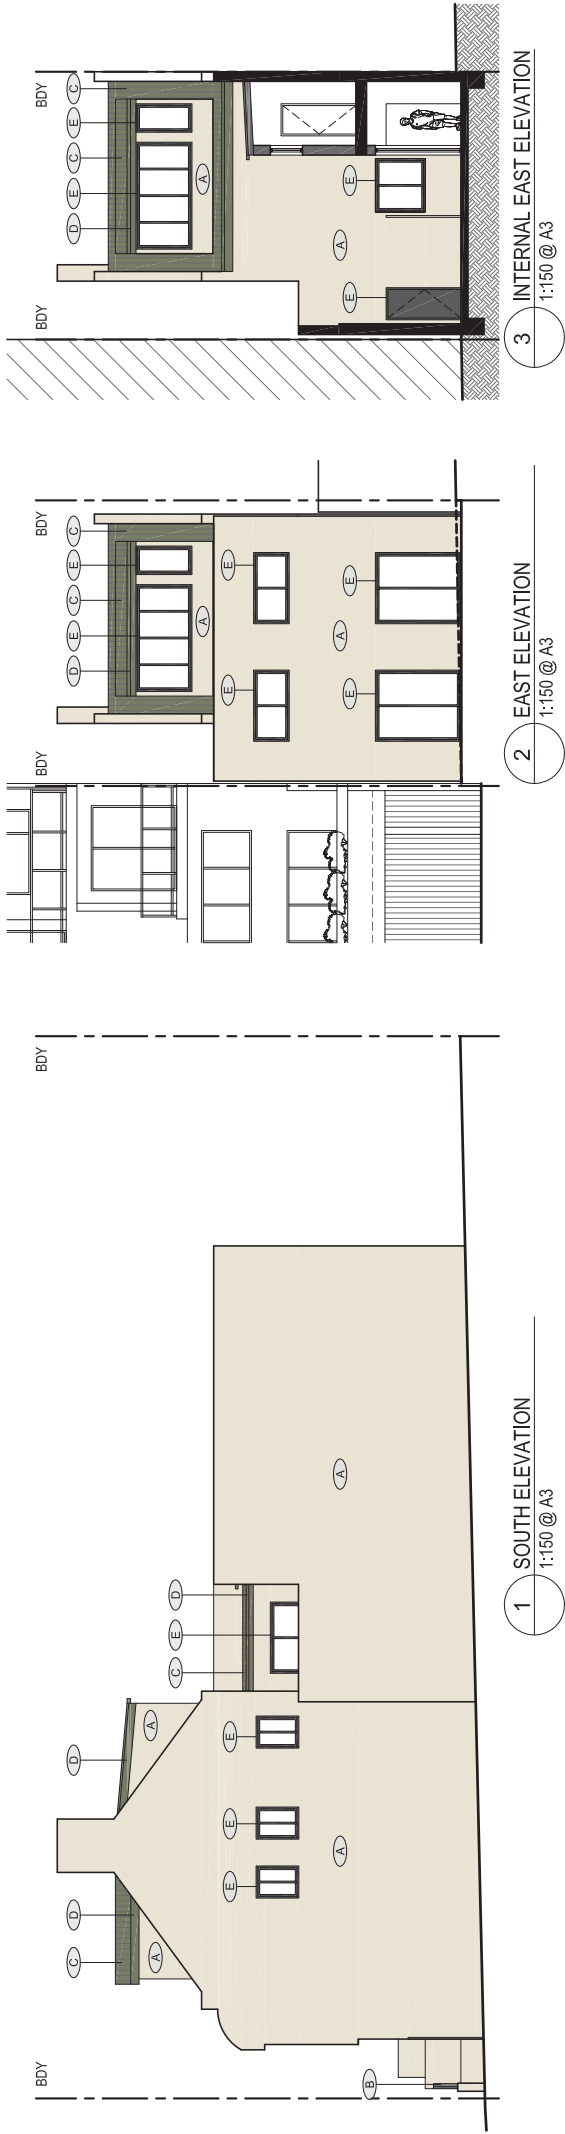[illegible]

