Attachment B1

Selected Drawings

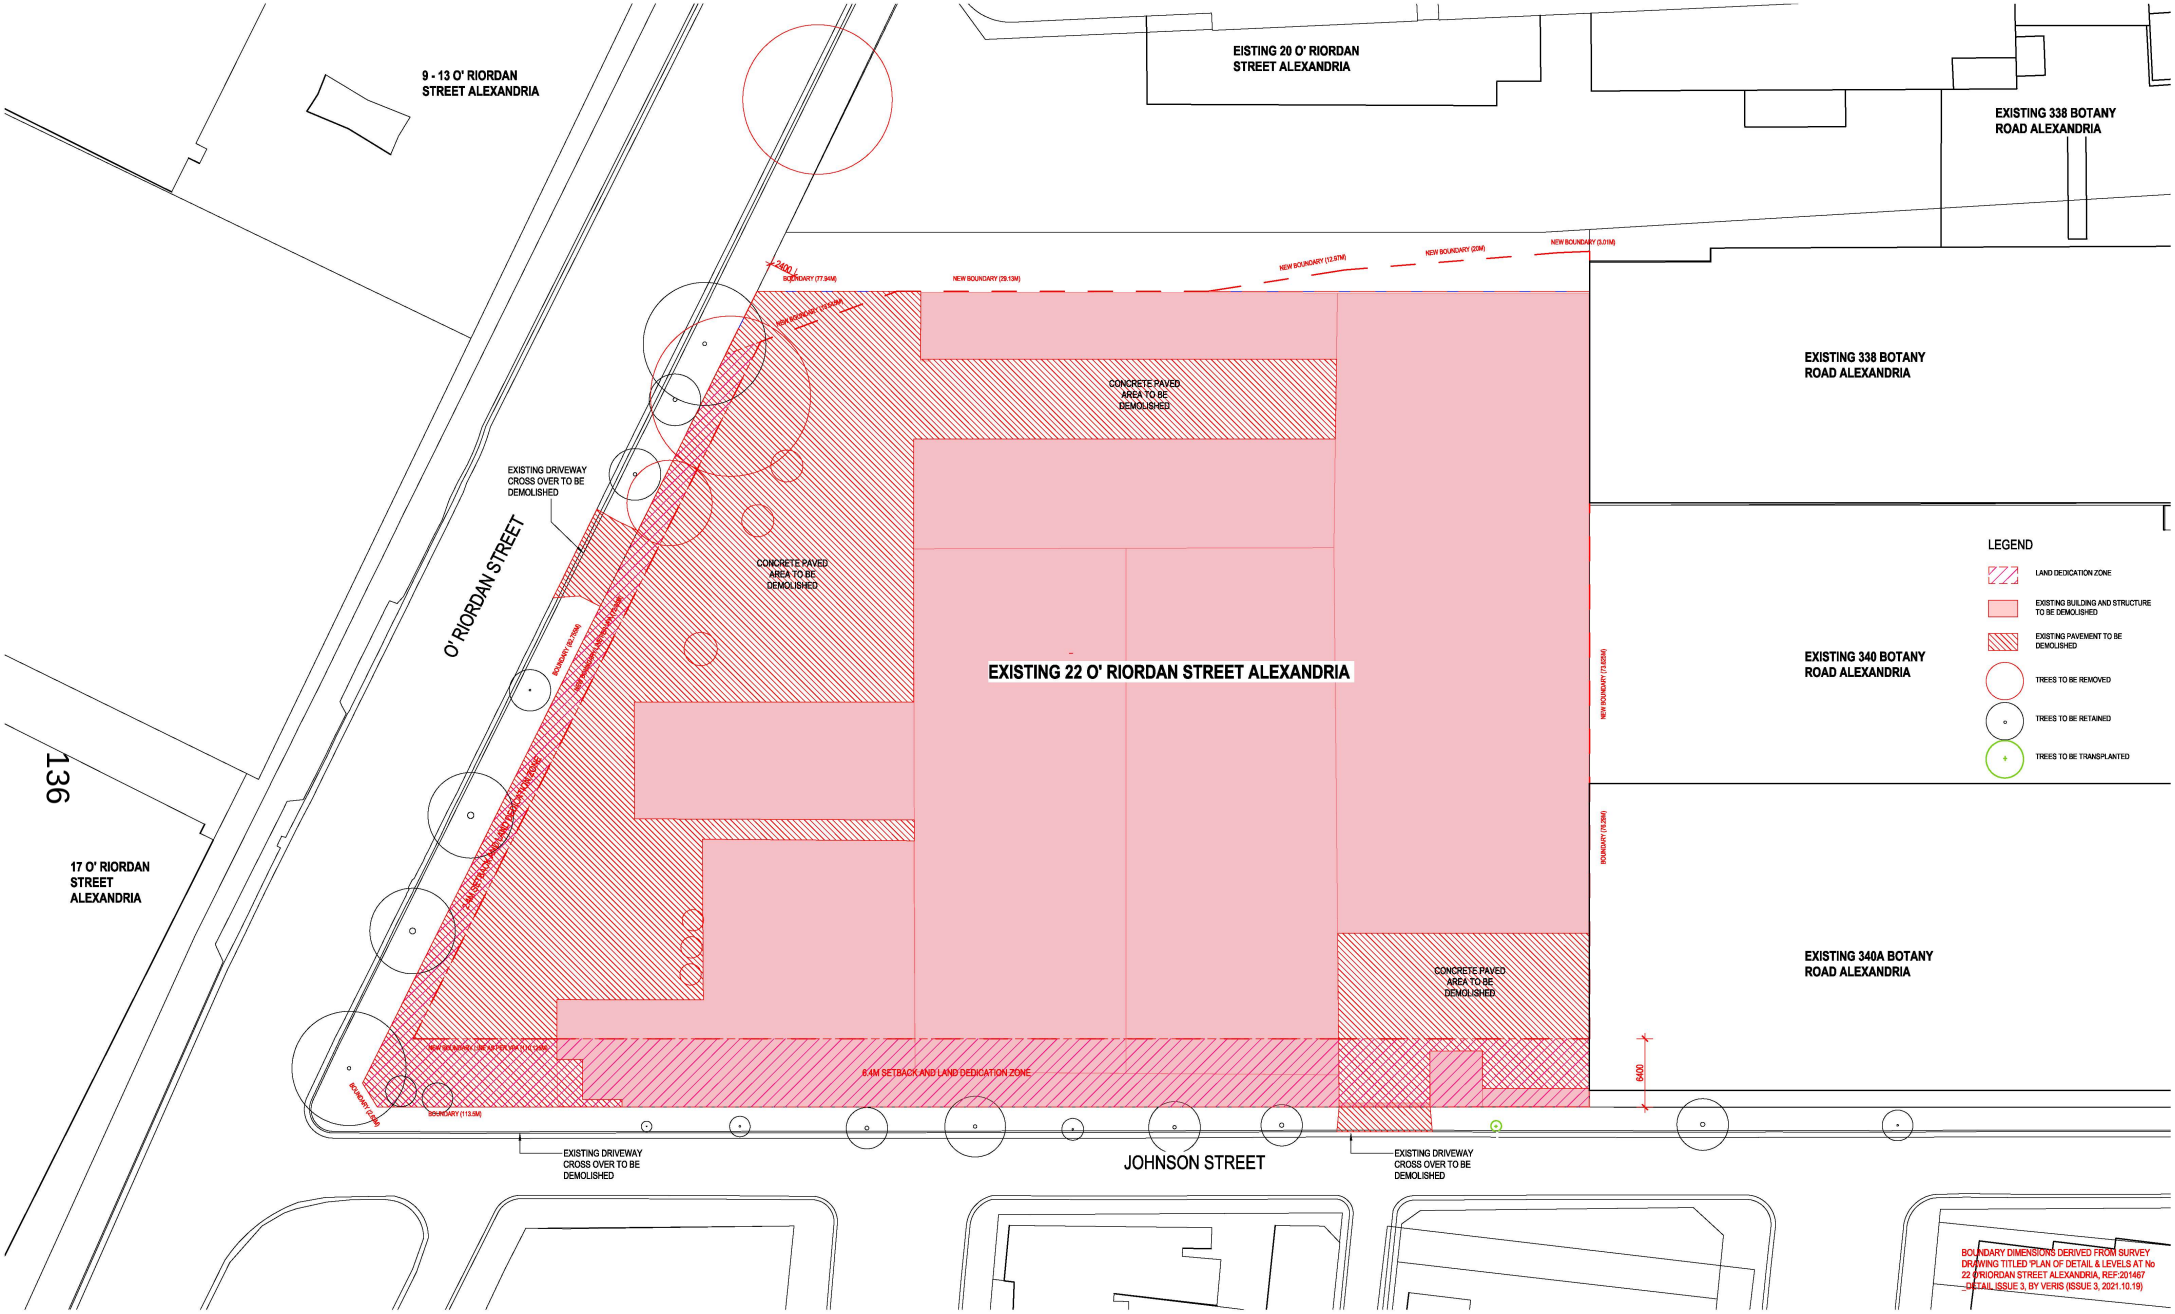

CONSULTANT

Hassell

Hassell LTD ABN 24 007 711 435
Level2, Pier B/S 23 Hickson Rd
Sydney NSW 2000 Australia
T +61 2 9101 2000
F +61 2 9101 2100
sydney@hassellstudio.com
Nominated Architects NSW:
Tony Grist 5350
Glenn Scott 6842
Ross de la Motte 7398

NOTES

1. Do not scale drawing. Written dimensions govern
2. All dimensions are in millimeters unless noted otherwise
3. All dimensions shall be verified on site before proceeding with the work. Hassell shall be notified in writing of any discrepancies.
4. This drawing must be read in conjunction with all relevant contracts, specifications and drawings

This drawing is an uncontrolled copy. Unless noted otherwise

© Copyright of this drawing is vested in Hassell Ltd.

REV	DESCRIPTION	DATE
1	Draft DA Issue For Review / Approval	01.04.2021
2	DA Issue	09.04.2021
3	DA Issue	20.04.2021
4	DA Issue	29.04.2021
5	Amended DA Issue (Draft)	15.10.2021
6	Amended DA Issue	20.10.2021

LEGEND

NORTH

SCALE

0m 2.5m 5m 7.5m 10m

CLIENT
MARKHAM
MARKHAM REAL ESTATE PARTNERS (GREEN SQUARE) PTY LTD

PROJECT
22 O'RIORDAN STREET ALEXANDRIA

STATUS
DA

PROJECT NO.
015317

DRAWING TITLE
DEMOLITION PLAN

DRAWING NO.
DA0103

SCALE @ A1
As indicated

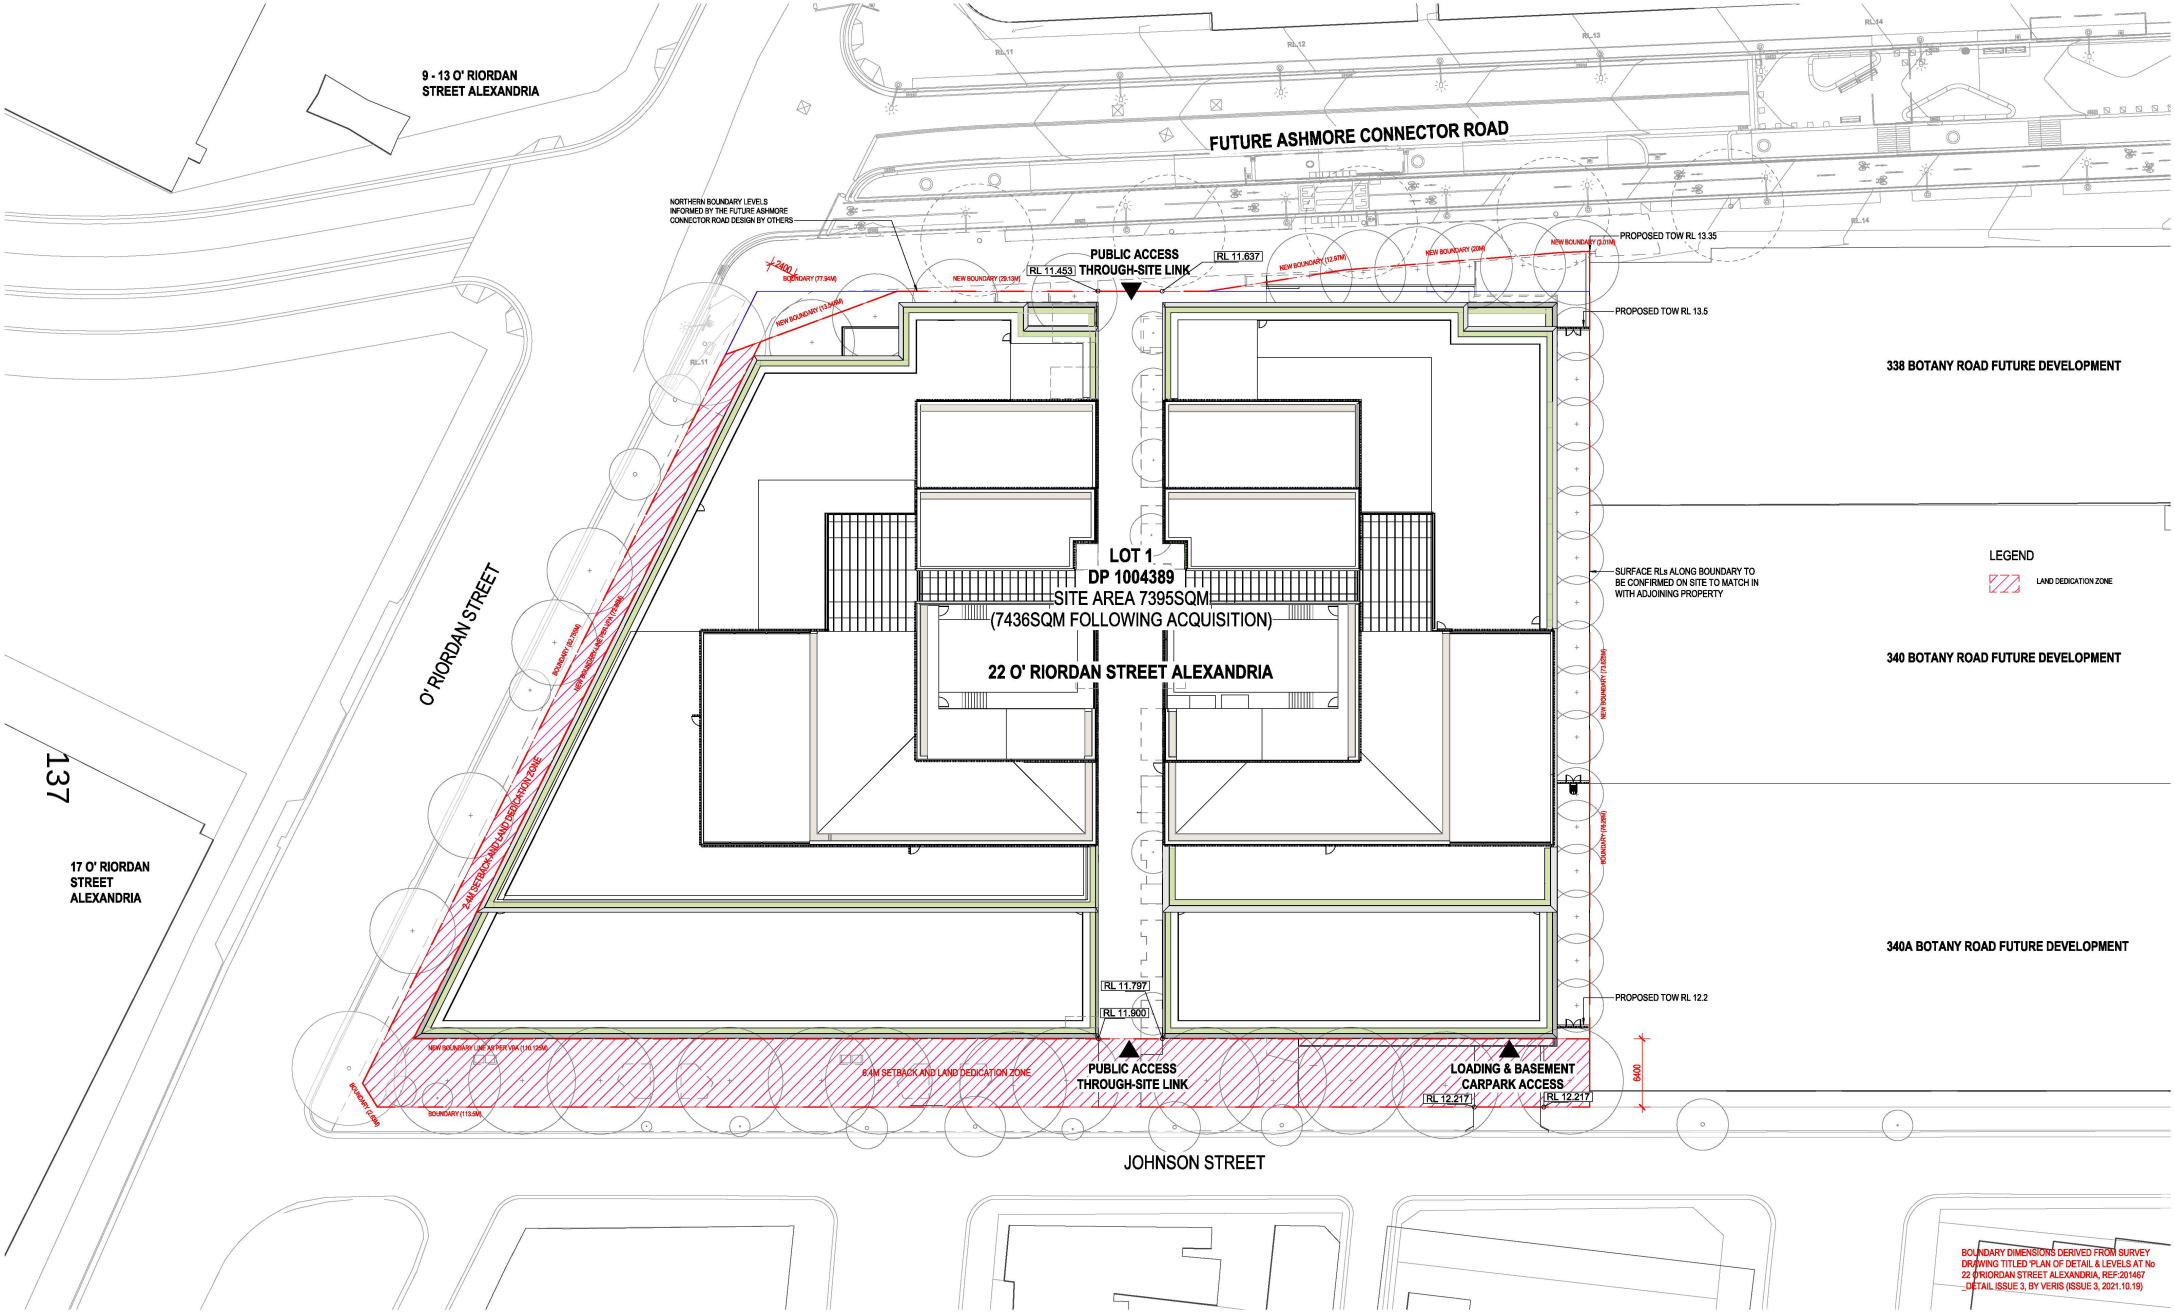

CONSULTANT

Hassell

Hassell LTD ABN 24 007 711 435
Level2, Pier B/S 23 Hickson Rd
Sydney NSW 2000 Australia
T +61 2 9101 2000
F +61 2 9101 2100
sydney@hassellstudio.com
Nominated Architects NSW:
Tony Grist 5350
Glenn Scott 6842
Ross de la Motte 7398

NOTES

1. Do not scale drawing. Written dimensions govern
2. All dimensions are in millimeters unless noted otherwise
3. All dimensions shall be verified on site before proceeding with the work. Hassell shall be notified in writing of any discrepancies.
4. This drawing must be read in conjunction with all relevant contracts, specifications and drawings

This drawing is an uncontrolled copy. Unless noted otherwise

© Copyright of this drawing is vested in Hassell Ltd.

REV	DESCRIPTION	DATE
1	Draft DA Issue For Review / Approval	01.04.2021
2	DA Issue	20.04.2021
3	Amended DA Issue (Draft)	15.10.2021
4	Amended DA Issue	20.10.2021

LEGEND

NORTH

SCALE

0m 2.5m 5m 7.5m 10m

CLIENT
MARKHAM
MARKHAM REAL ESTATE PARTNERS (GREEN SQUARE) PTY LTD

PROJECT
22 O'RIORDAN STREET ALEXANDRIA

STATUS
DA

PROJECT NO.
015317

DRAWING TITLE
PROPOSED SITE PLAN

DRAWING NO.
DA0104

SCALE @ A1
As indicated