
Attachment B

Selected Drawings

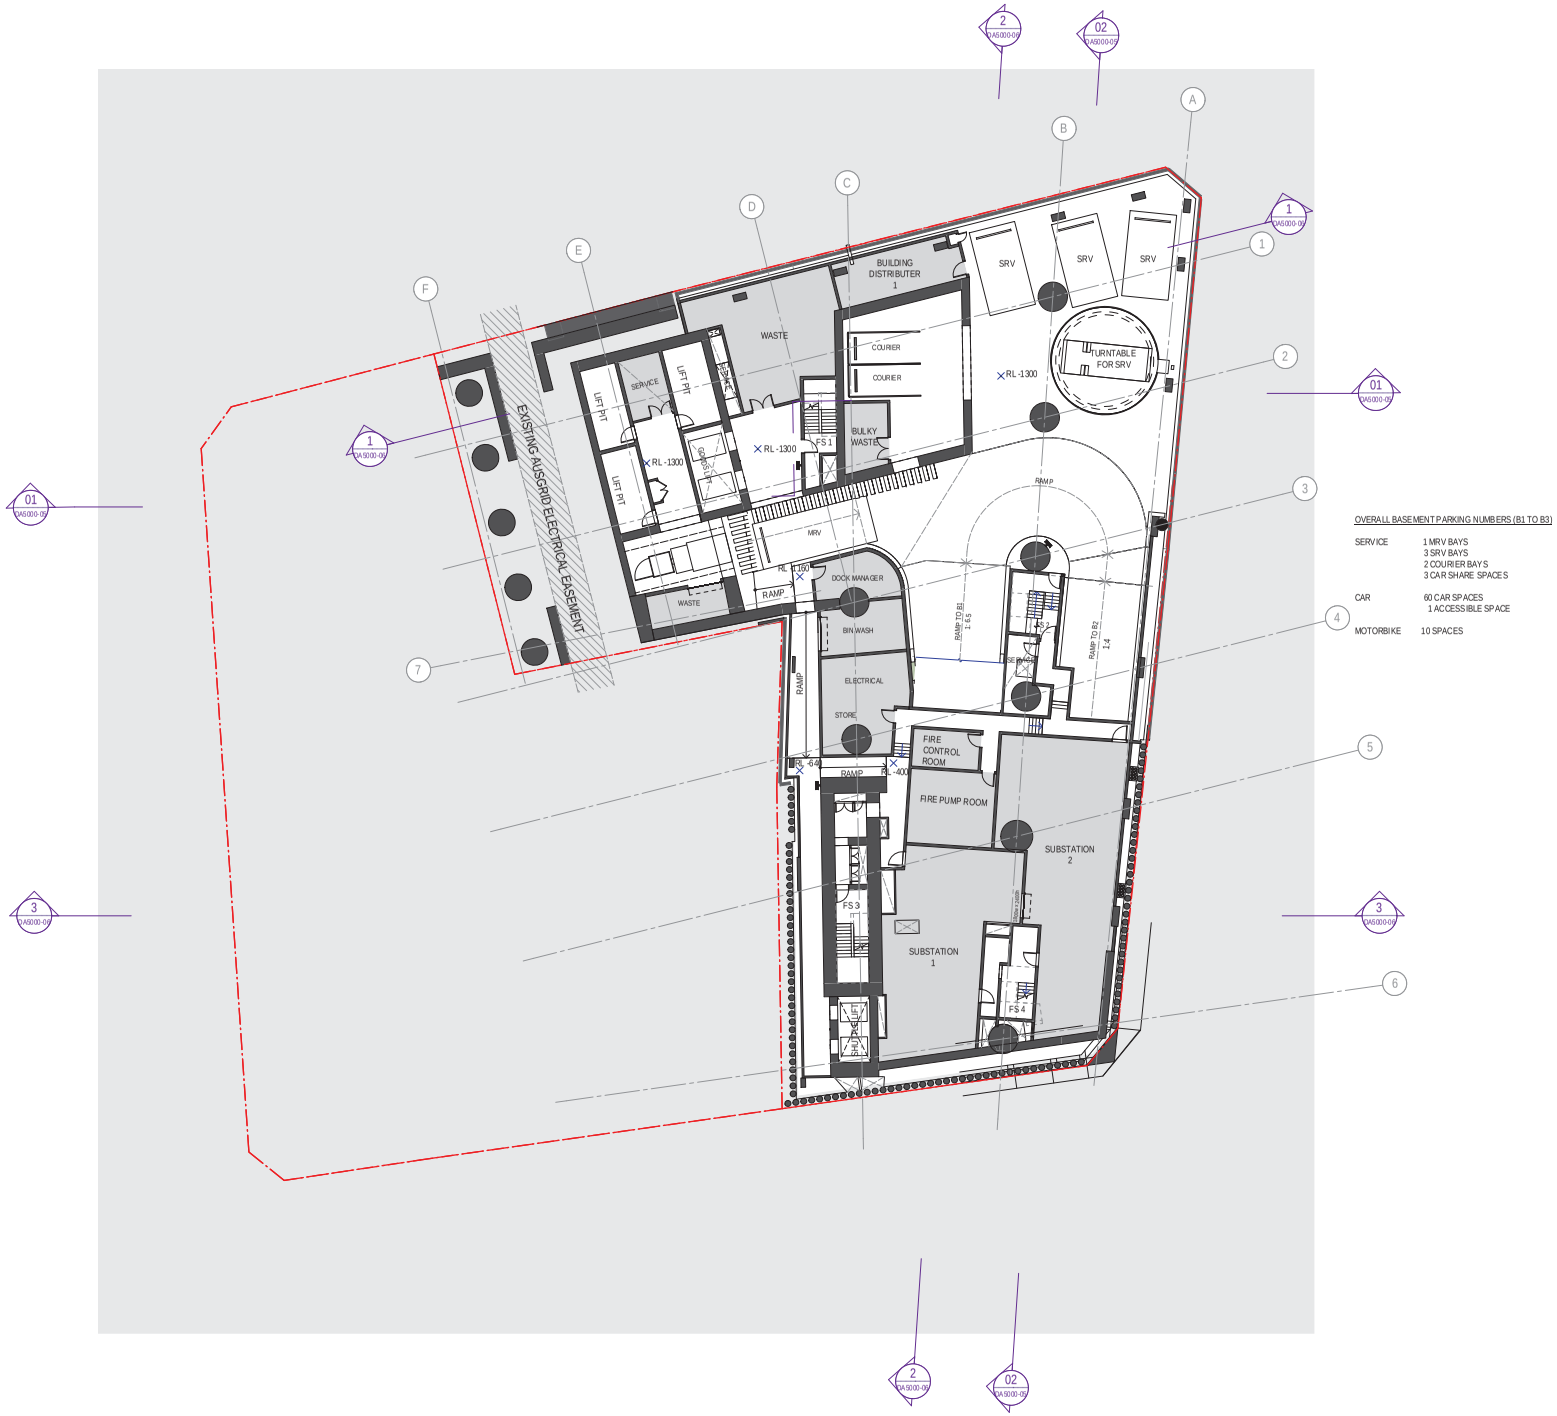

OVERALL BASEMENT PARKING NUMBERS (B1 TO B3)

SERVICE	1 MRV BAYS 3 SRV BAYS 2 COURIER BAYS 3 CAR SHARE SPACES
CAR	60 CAR SPACES 1 ACCESSIBLE SPACE
MOTORBIKE	10 SPACES

Recent revision history

#	Status	Description	Date
B		FOR INFORMATION	28/04/21
C		DRAFT DA SUBMISSION	19/05/21
01		FOR STAGE 2 DEVELOPMENT APPLICATION	27/05/21
02		FOR MAIN WORKS DEVELOPMENT APPLICATION UPDATE	06/12/21

Notes

No material may be reproduced without prior permission


Contractor must verify all dimensions on site before commencing work or preparing shop drawings.

Do not scale drawings.

LEGEND

- TITLE BOUNDARY
- MAXIMUM PLANNING ENVELOPE
- OUT OF SCOPE
- BOH
- COMMERCIAL
- EOT
- LOBBY
- RETAIL
- LANDSCAPING / VEGETATION
- AUSGRID + TELSTRA EMBELLISHMENT WORKS

Key Plan

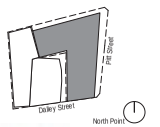

Client

mirvac

Consultant

W–B WOODS BAGOT

shp

Project

55 Pitt Street Sydney NSW 2000

Project number
121152

Size check
25mm

Drawn	Checked	Approved	Sheet size	Scale
DH	LS	CY	A1	1 : 200

Sheet title

FLOOR PLAN - BASEMENT LEVEL 1


Status

FOR MAIN WORKS DEVELOPMENT APPLICATION UPDATE

Sheet number
AD DA 1000 B01 03

Revision
02

Date generated 9/12/2021 9:59:33 AM BIM 360:/55 Pitt St/MBG-AR-01-01-RVT-R21.rvt

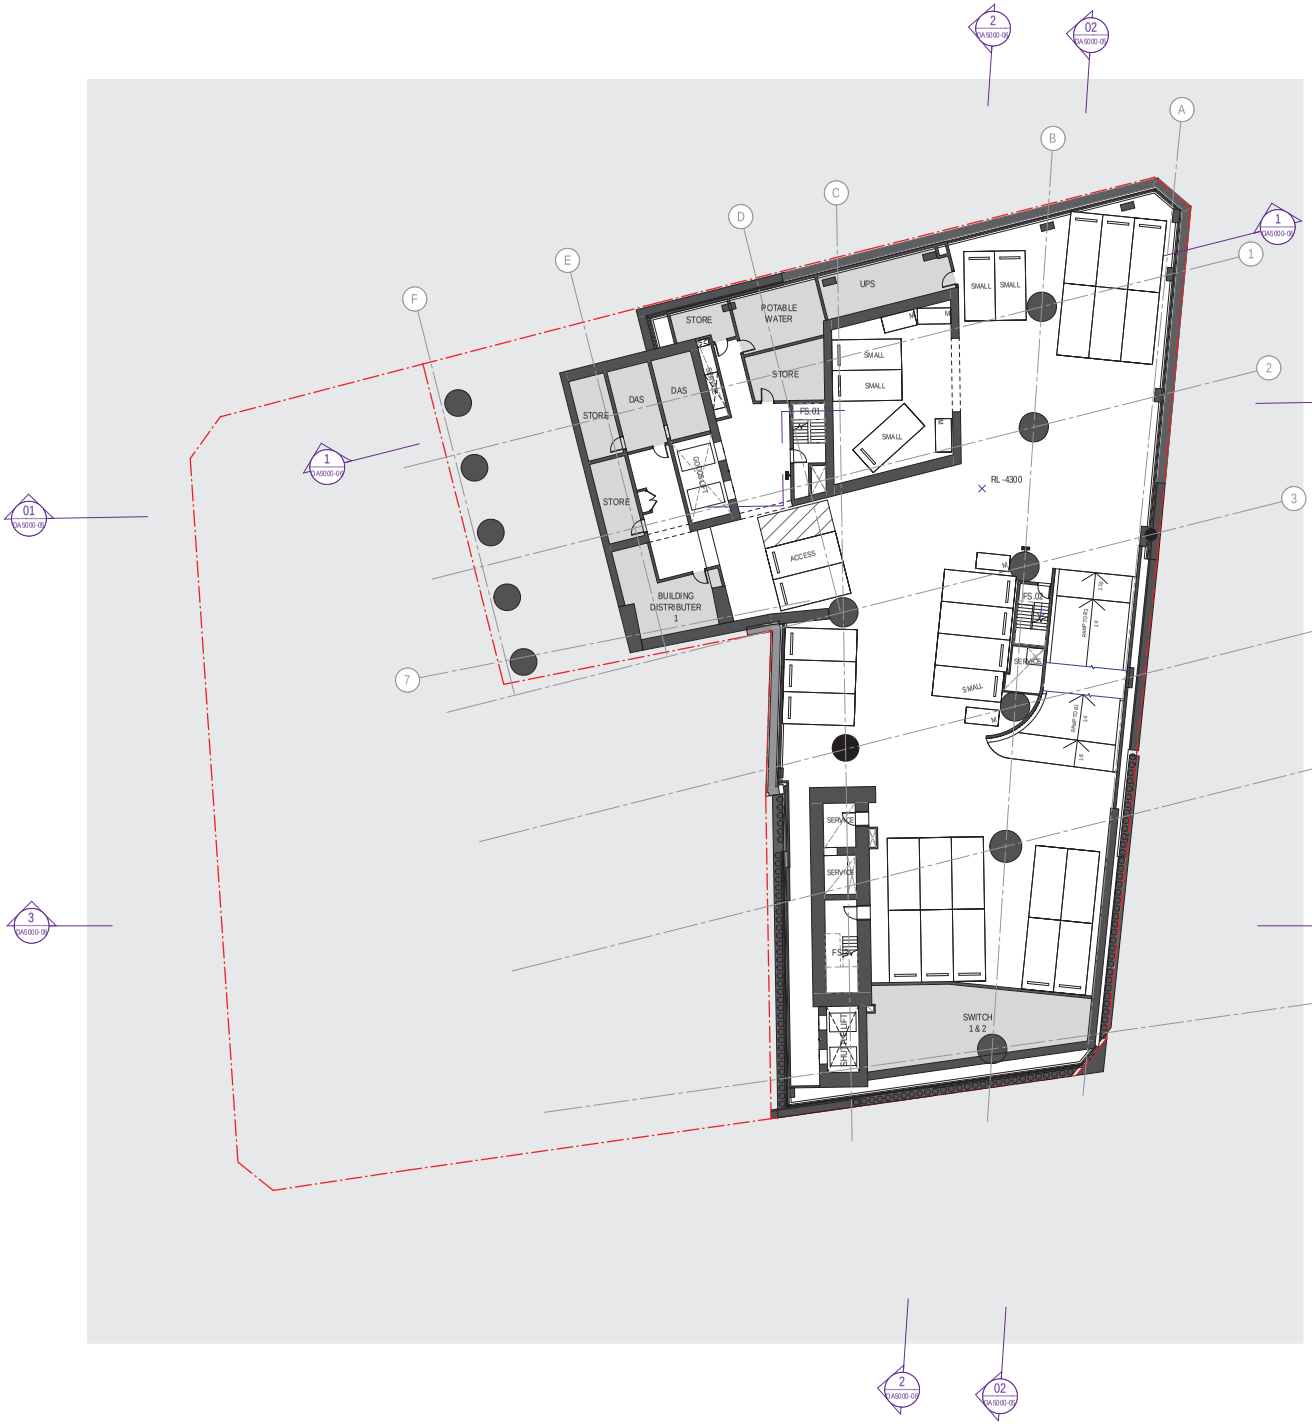

OVERALL BASEMENT PARKING NUMBERS (B1 TO B3)

SERVICE	1 MRV BAYS 3 SRV BAYS 2 COURIER BAYS 3 CAR SHARE SPACES
CAR	60 CAR SPACES 1 ACCESSIBLE SPACE
MOTORBIKE	10 SPACES

174

Recent revision history

#	Status	Description	Date
B		FOR INFORMATION	28/04/21
C		DRAFT DA SUBMISSION	19/05/21
01		FOR STAGE 2 DEVELOPMENT APPLICATION	27/05/21
02		FOR MAIN WORKS DEVELOPMENT APPLICATION UPDATE	06/12/21

Notes

No material may be reproduced without prior permission


Contractor must verify all dimensions on site before commencing work or preparing shop drawings.

Do not scale drawings.

LEGEND

- TITLE BOUNDARY
- MAXIMUM PLANNING ENVELOPE
- OUT OF SCOPE
- BOH
- COMMERCIAL
- EOT
- LOBBY
- RETAIL
- LANDSCAPING / VEGETATION
- AUSGRID + TELSTRA EMBELLISHMENT WORKS

Key Plan

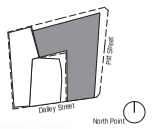

Client

mirvac

Consultant

W–B WOODS BAGOT

shp

Project

55 Pitt Street Sydney NSW 2000

Project number 121152

Size check 25mm

Drawn DH | Checked LS | Approved CY | Sheet size A1 | Scale 1 : 200

Sheet title


FLOOR PLAN - BASEMENT LEVEL 2

Status

FOR MAIN WORKS DEVELOPMENT APPLICATION UPDATE

Sheet number AD DA 1000 B02 02

Revision 02

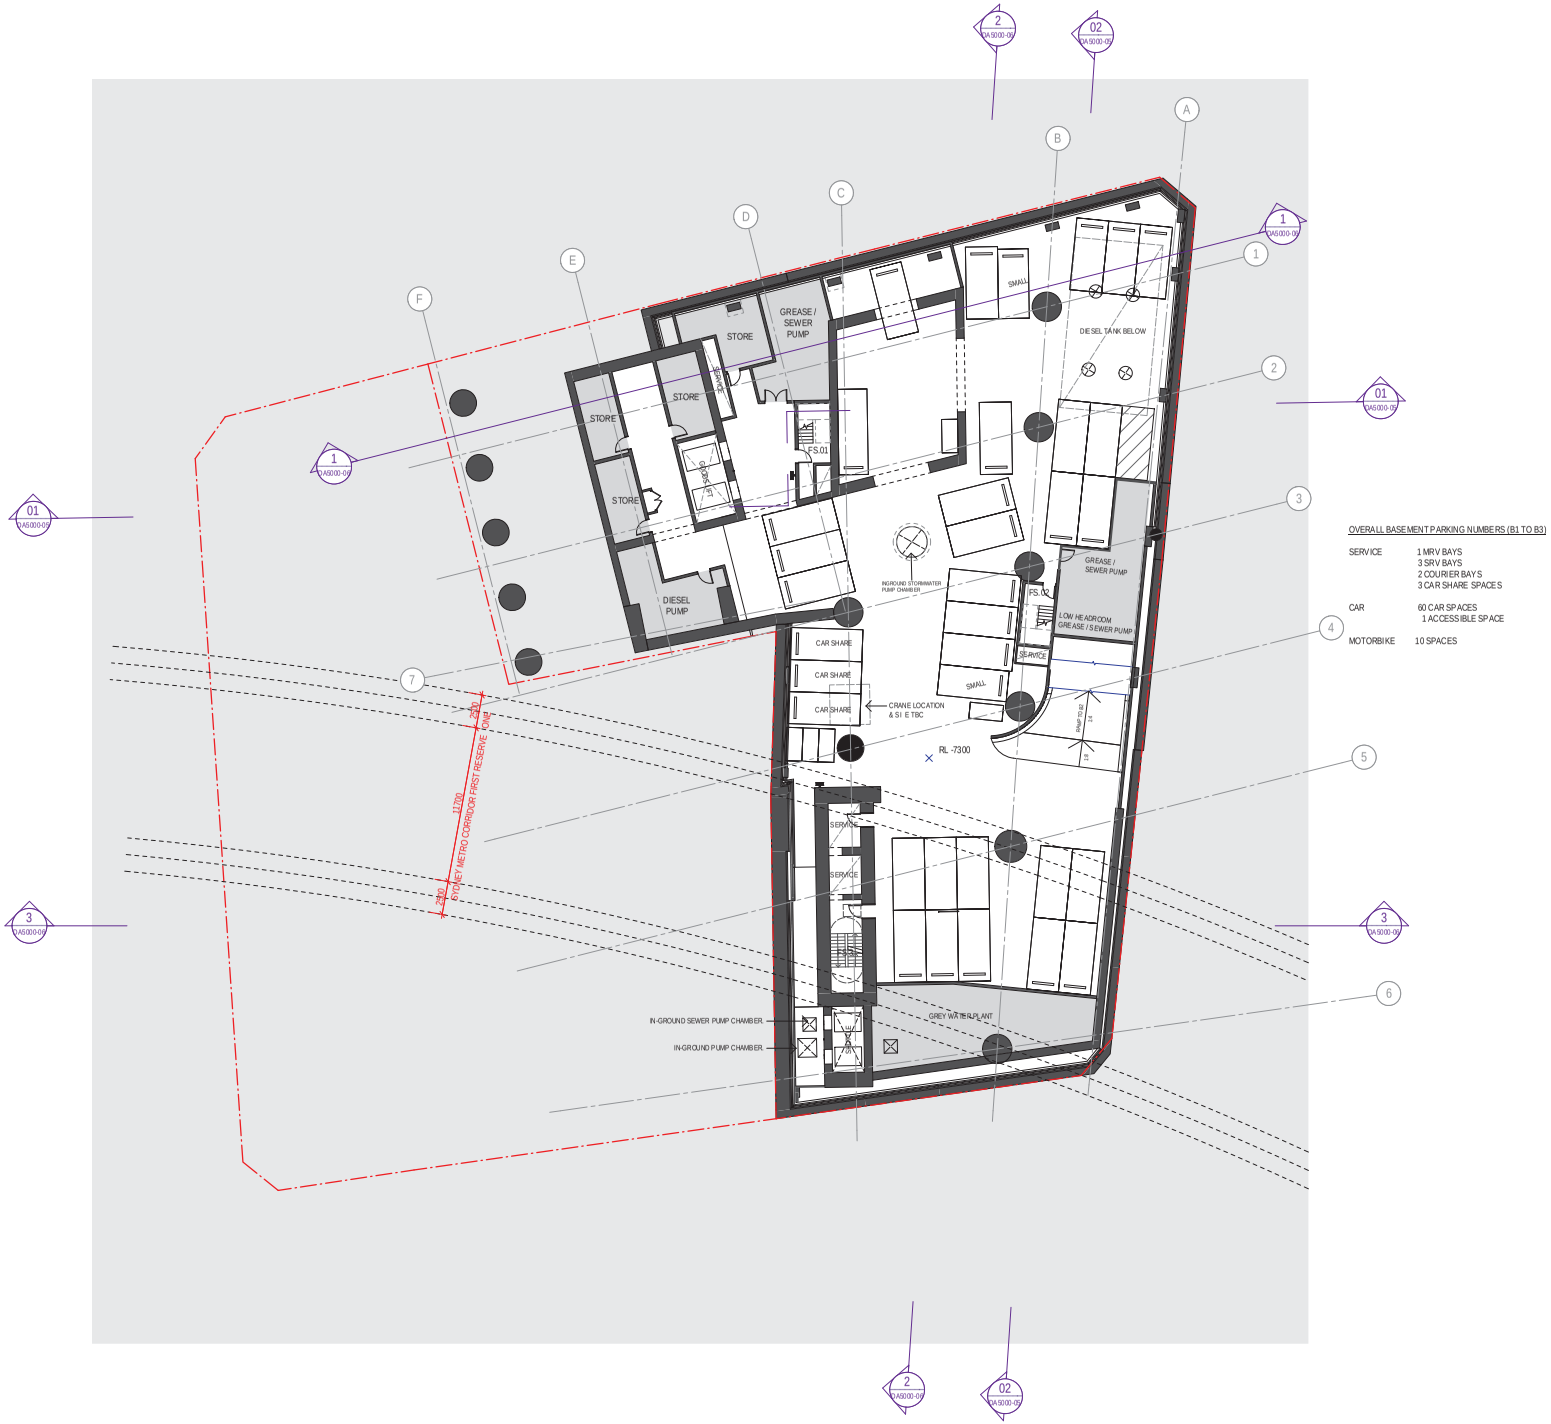

OVERALL BASEMENT PARKING NUMBERS (B1 TO B3)

SERVICE	1 MRV BAYS 3 SRV BAYS 2 COURIER BAYS 3 CAR SHARE SPACES
CAR	60 CAR SPACES 1 ACCESSIBLE SPACE
MOTORBIKE	10 SPACES

175

Recent revision history

#	Status	Description	Date
B		FOR INFORMATION	28/04/21
C		DRAFT DA SUBMISSION	19/05/21
01		FOR STAGE 2 DEVELOPMENT APPLICATION	27/05/21
02		FOR MAIN WORKS DEVELOPMENT APPLICATION UPDATE	06/12/21

Notes

No material may be reproduced without prior permission


Contractor must verify all dimensions on site before commencing work or preparing shop drawings.

Do not scale drawings.

LEGEND

- TITLE BOUNDARY
- MAXIMUM PLANNING ENVELOPE
- OUT OF SCOPE
- BOH
- COMMERCIAL
- EOT
- LOBBY
- RETAIL
- LANDSCAPING / VEGETATION
- AUSGRID + TELSTRA EMBELLISHMENT WORKS

Key Plan

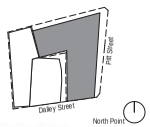

Client

mirvac

Consultant

W–B WOODS BAGOT

shp

Project

55 Pitt Street Sydney NSW 2000

Project number 121152

Size check 25mm

Drawn	Checked	Approved	Sheet size	Scale
DH	LS	CY	A1	1 : 200

Sheet title


FLOOR PLAN - BASEMENT LEVEL 3

Status

FOR MAIN WORKS DEVELOPMENT APPLICATION UPDATE

Sheet number AD DA 1000 B0 01

Revision 02

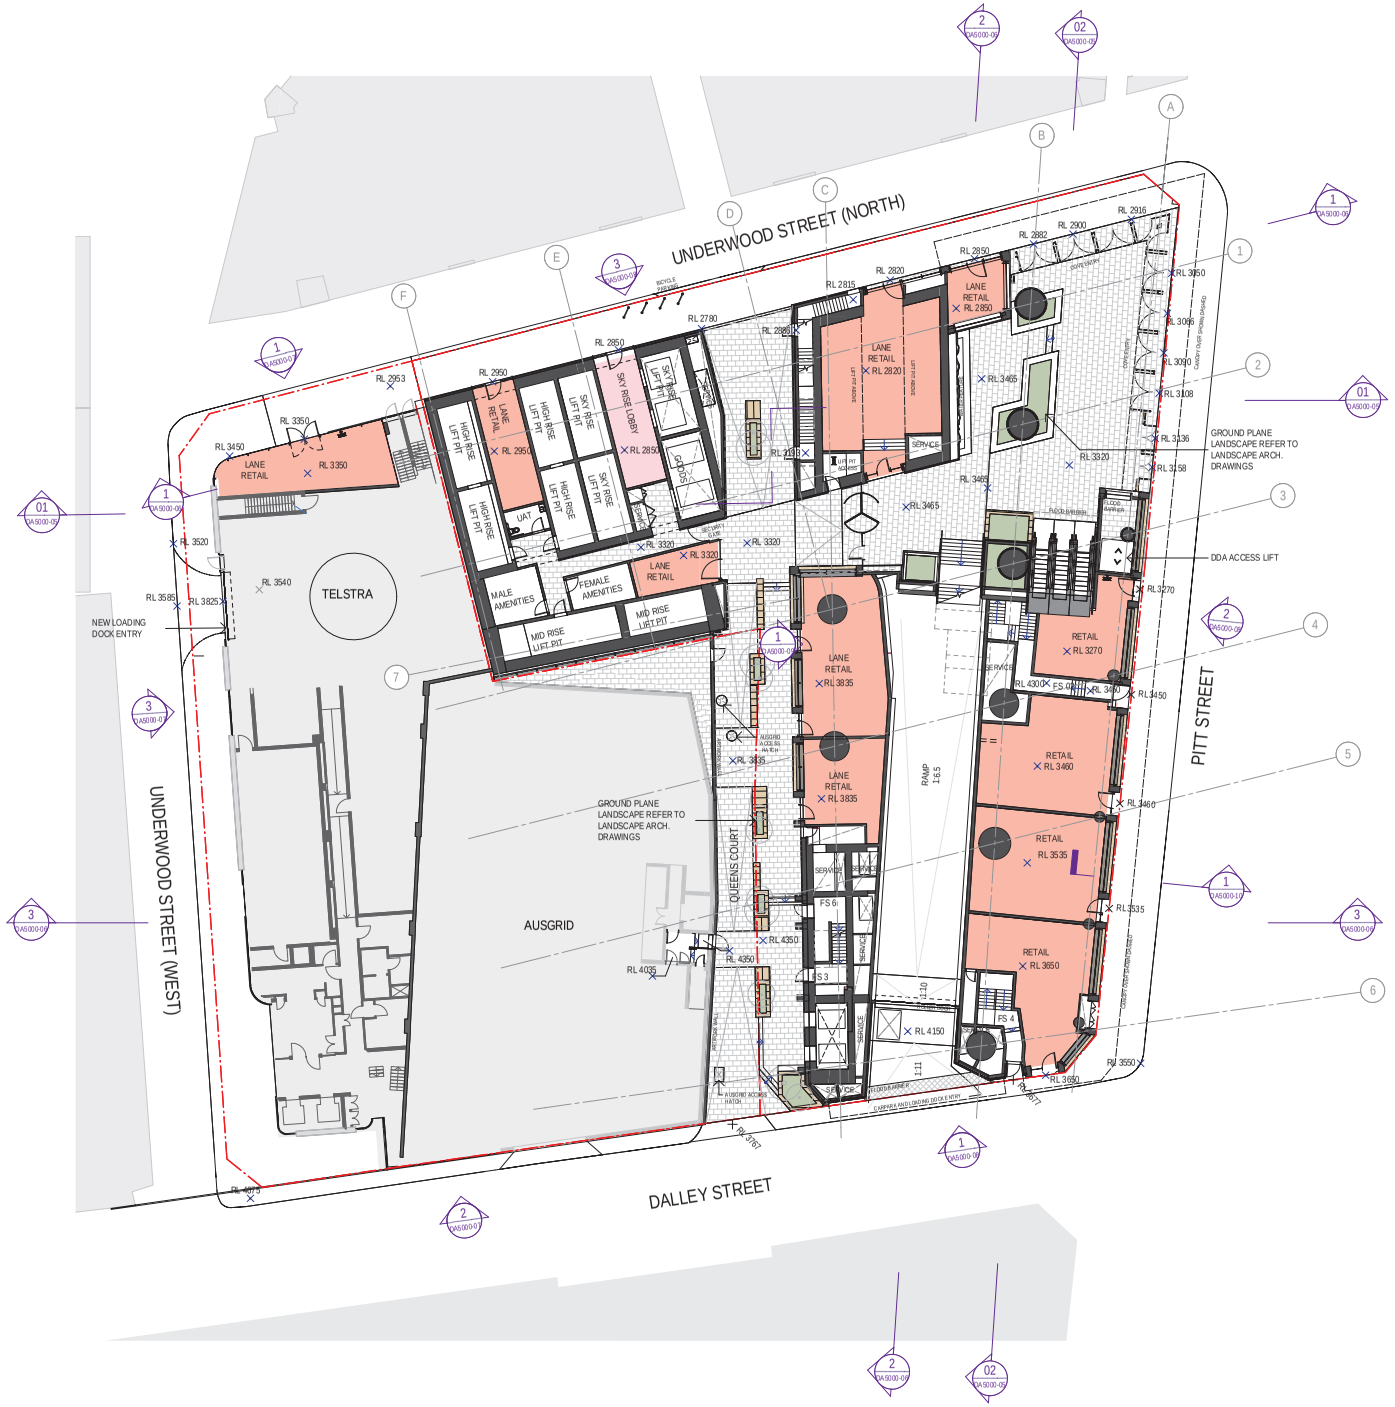

176

Recent revision history

#	Status	Description	Date
01		FOR STAGE 2 DEVELOPMENT APPLICATION	27/05/21
02		FOR MAIN WORKS DEVELOPMENT APPLICATION UPDATE	06/12/21
03		FOR MAIN WORKS DEVELOPMENT APPLICATION UPDATE	19/01/22

Notes
No material may be reproduced without prior permission


Contractor must verify all dimensions on site before commencing work or preparing shop drawings.

Do not scale drawings.

LEGEND

- BOUNDARY
- MAXIMUM PLANNING ENVELOPE
- OUT OF SCOPE
- BOH
- COMMERCIAL
- EOT
- LOBBY
- RETAIL
- LANDSCAPING / VEGETATION
- CoS PAVING BLOCK

Key Plan

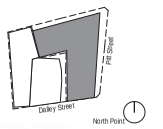

Client
mirvac

Consultant
W–B WOODS BAGOT
shp

Project
55 Pitt Street Sydney NSW 2000

Project number
121152

Size check
25mm


Drawn	Checked	Approved	Sheet size	Scale
DH	LS	CY	A1	1 : 200

Sheet title
FLOOR PLAN - GROUND LEVEL

Status
FOR MAIN WORKS DEVELOPMENT APPLICATION UPDATE

Sheet number
AD DA 1000 L00 04

Revision
03

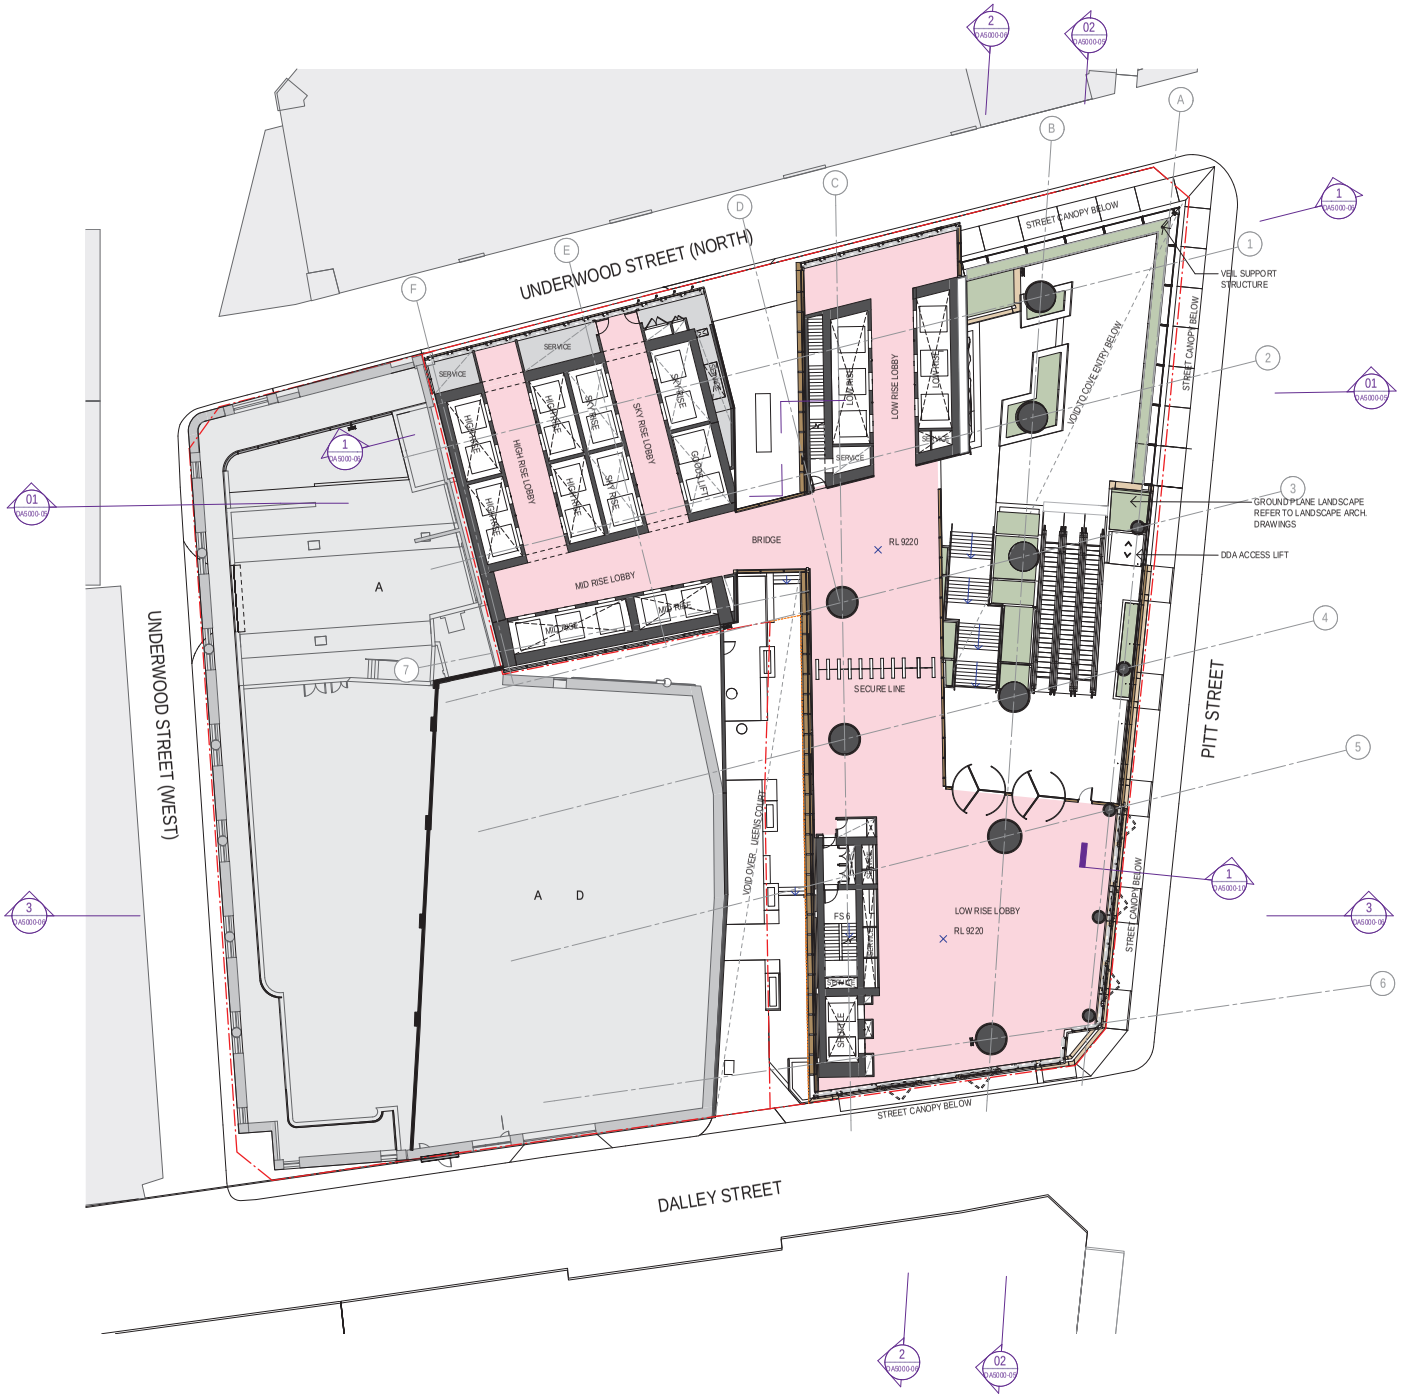

177

Recent revision history

#	Status	Description	Date
B		FOR INFORMATION	28/04/21
C		DRAFT DA SUBMISSION	19/05/21
01		FOR STAGE 2 DEVELOPMENT APPLICATION	27/05/21
02		FOR MAIN WORKS DEVELOPMENT APPLICATION UPDATE	06/12/21

Notes

No material may be reproduced without prior permission


Contractor must verify all dimensions on site before commencing work or preparing shop drawings.

Do not scale drawings.

LEGEND

- TITLE BOUNDARY
- MAXIMUM PLANNING ENVELOPE
- OUT OF SCOPE
- BOH
- COMMERCIAL
- EOT
- LOBBY
- RETAIL
- LANDSCAPING / VEGETATION
- AUSGRID + TELSTRA EMBELLISHMENT WORKS

Key Plan

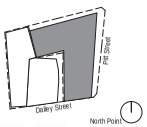

Client

mirvac

Consultant

W–B WOODS BAGOT

shp

Project

55 Pitt Street Sydney NSW 2000

Project number 121152

Size check 25mm

Drawn	Checked	Approved	Sheet size	Scale
DH	LS	CY	A1	1 : 200

Sheet title


FLOOR PLAN - LEVEL 01

Status

FOR MAIN WORKS DEVELOPMENT APPLICATION UPDATE

Sheet number AD DA 1000 01 0

Revision 02

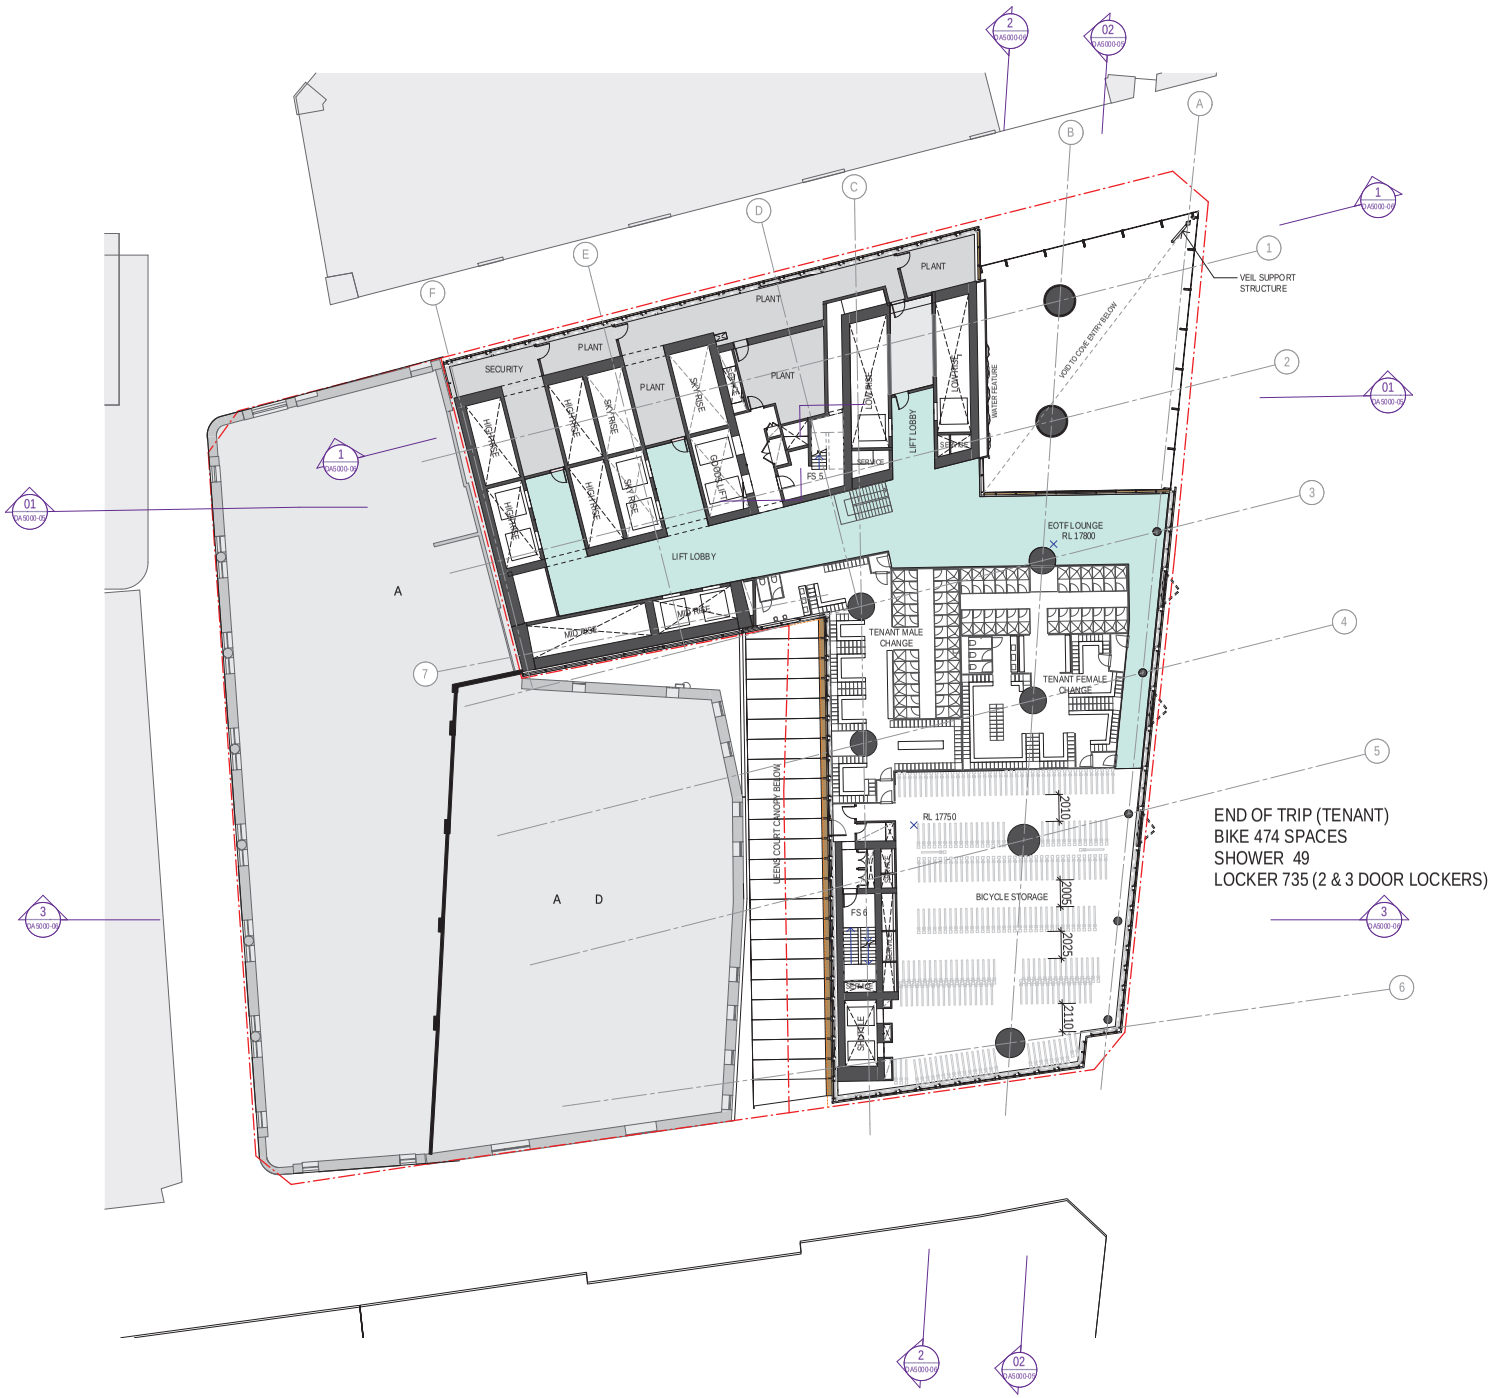

178

Recent revision history

#	Status	Description	Date
B		FOR INFORMATION	28/04/21
C		DRAFT DA SUBMISSION	19/05/21
01		FOR STAGE 2 DEVELOPMENT APPLICATION	27/05/21
02		FOR MAIN WORKS DEVELOPMENT APPLICATION UPDATE	06/12/21

Notes

No material may be reproduced without prior permission


Contractor must verify all dimensions on site before commencing work or preparing shop drawings.

Do not scale drawings.

LEGEND

- TITLE BOUNDARY
- MAXIMUM PLANNING ENVELOPE
- OUT OF SCOPE
- BOH
- COMMERCIAL
- EOT
- LOBBY
- RETAIL
- LANDSCAPING / VEGETATION
- AUSGRID + TELSTRA EMBELLISHMENT WORKS

Key Plan

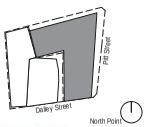

Client

mirvac

Consultant

W–B WOODS BAGOT

shp

Project

55 Pitt Street Sydney NSW 2000

Project number 121152

Size check 25mm

Drawn DH | Checked LS | Approved CY | Sheet size A1 | Scale 1 : 200

Sheet title


FLOOR PLAN - LEVEL 03

Status

FOR MAIN WORKS DEVELOPMENT APPLICATION UPDATE

Sheet number AD DA 1000 0 0

Revision 02

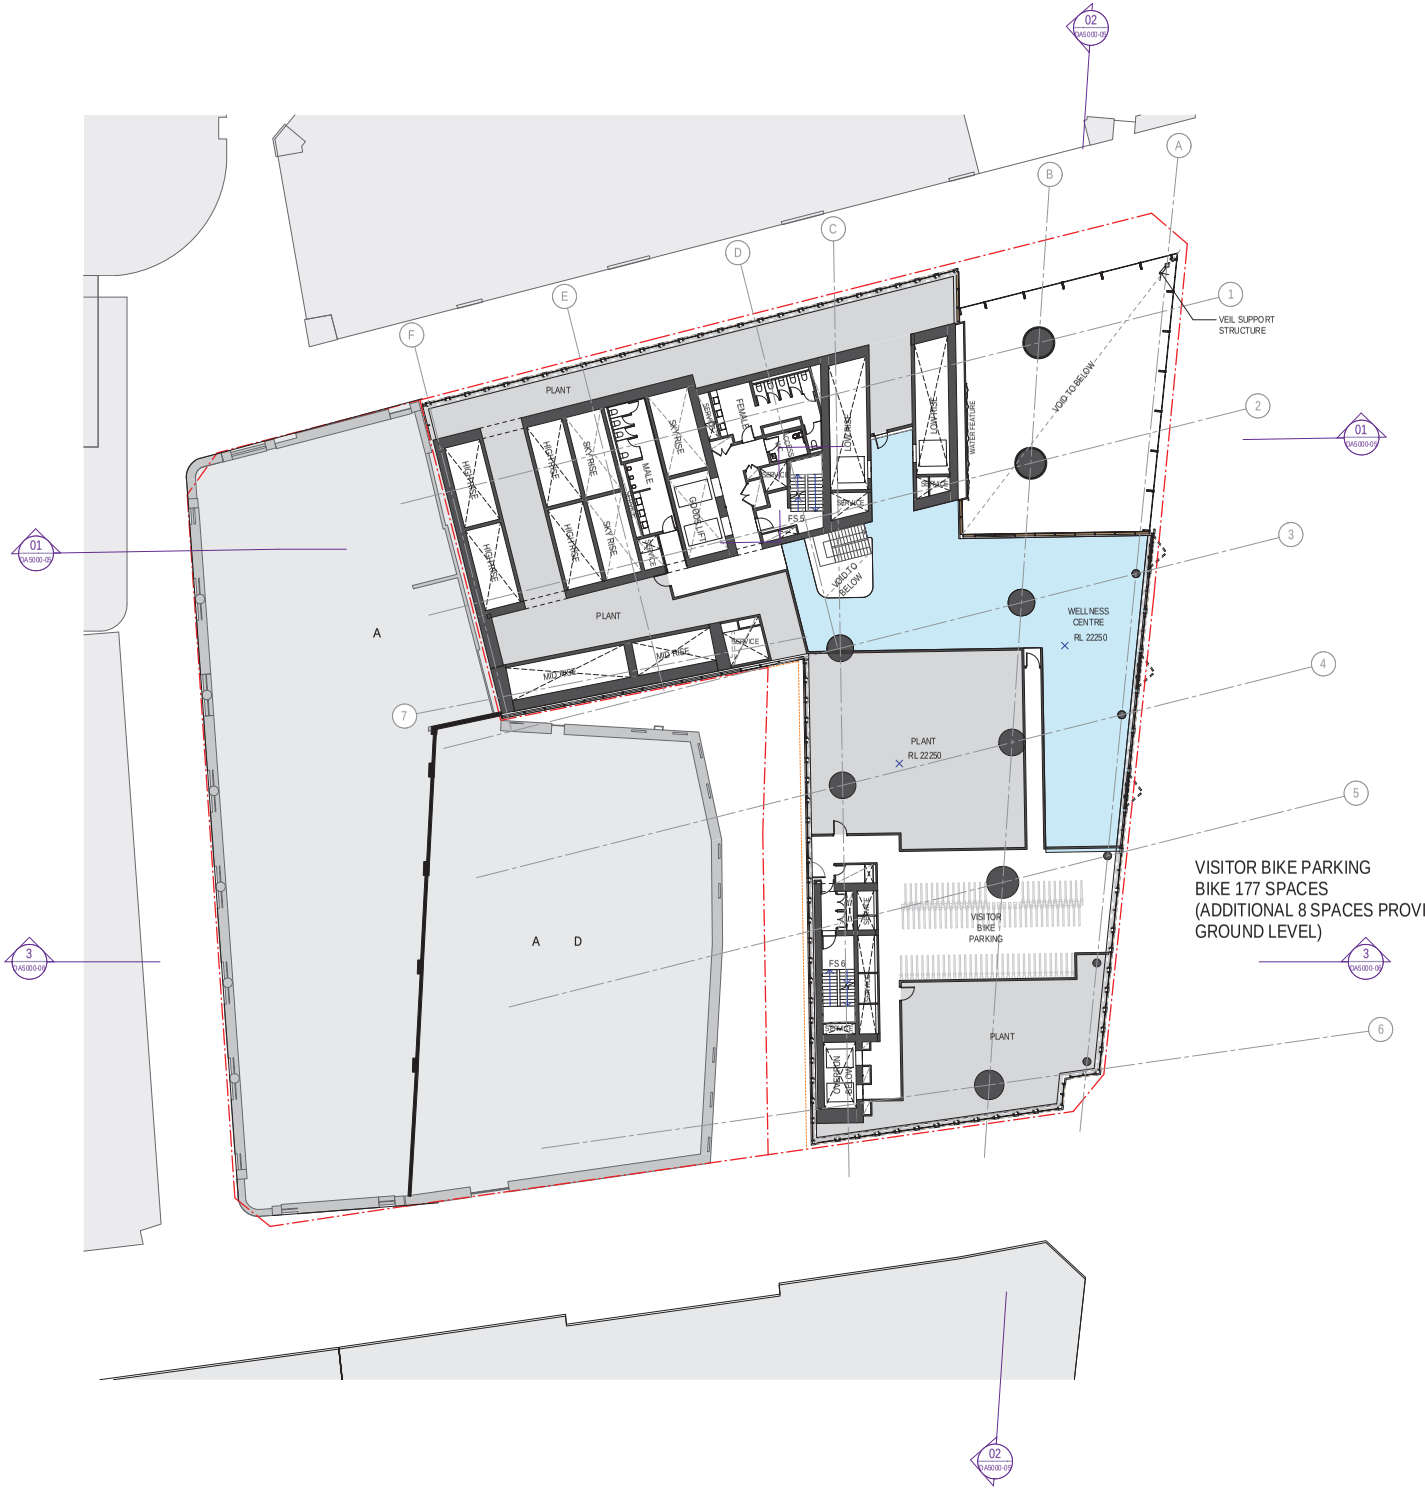

VISITOR BIKE PARKING
BIKE 177 SPACES
(ADDITIONAL 8 SPACES PROVIDED ON GROUND LEVEL)

179

Recent revision history

#	Status	Description	Date
B		FOR INFORMATION	28/04/21
C		DRAFT DA SUBMISSION	19/05/21
01		FOR STAGE 2 DEVELOPMENT APPLICATION	27/05/21
02		FOR MAIN WORKS DEVELOPMENT APPLICATION UPDATE	06/12/21

Notes

No material may be reproduced without prior permission


Contractor must verify all dimensions on site before commencing work or preparing shop drawings.

Do not scale drawings.

LEGEND

- TITLE BOUNDARY
- MAXIMUM PLANNING ENVELOPE
- OUT OF SCOPE
- BOH
- COMMERCIAL
- EOT
- LOBBY
- RETAIL
- LANDSCAPING / VEGETATION
- AUSGRID + TELSTRA EMBELLISHMENT WORKS

Key Plan

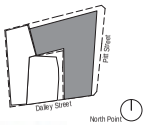

Client: mirvac

Consultant: W–B WOODS BAGOT; shp

Project
55 Pitt Street Sydney NSW 2000


Project number	Size check
121152	25mm

Drawn	Checked	Approved	Sheet size	Scale
DH	LS	CY	A1	1 : 200

Sheet title
FLOOR PLAN - LEVEL 04

Status
FOR MAIN WORKS DEVELOPMENT APPLICATION UPDATE

Sheet number: AD DA 1000 0 0
Revision: 02

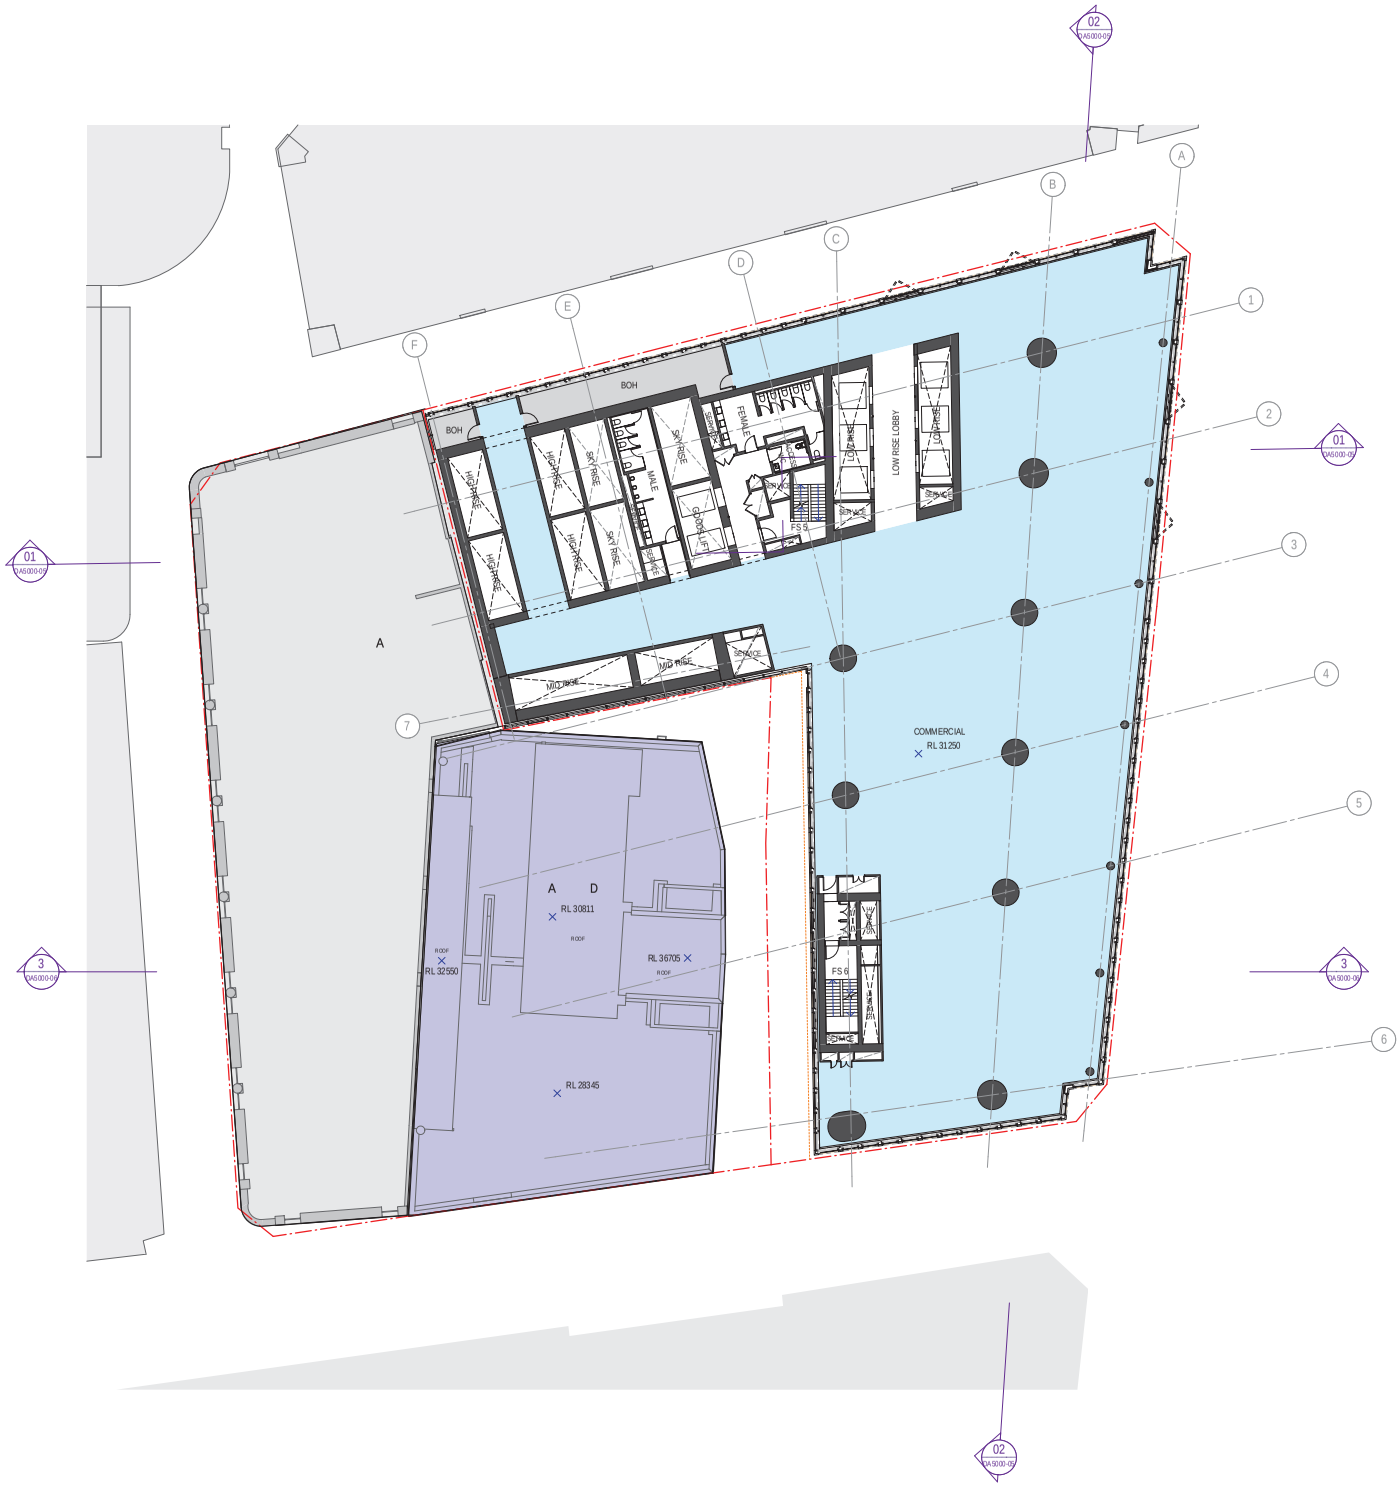

180

Recent revision history

#	Status	Description	Date
B		FOR INFORMATION	28/04/21
C		DRAFT DA SUBMISSION	19/05/21
01		FOR STAGE 2 DEVELOPMENT APPLICATION	27/05/21
02		FOR MAIN WORKS DEVELOPMENT APPLICATION UPDATE	06/12/21

Notes

No material may be reproduced without prior permission


Contractor must verify all dimensions on site before commencing work or preparing shop drawings.

Do not scale drawings.

LEGEND

- TITLE BOUNDARY
- MAXIMUM PLANNING ENVELOPE
- OUT OF SCOPE
- BOH
- COMMERCIAL
- EOT
- LOBBY
- RETAIL
- LANDSCAPING / VEGETATION
- AUSGRID + TELSTRA EMBELLISHMENT WORKS

Key Plan

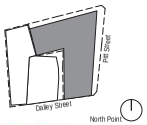

Client

mirvac

Consultant

W–B WOODS BAGOT

shp

Project

55 Pitt Street Sydney NSW 2000

Project number 121152

Size check 25mm

Drawn DH | Checked LS | Approved CY | Sheet size A1 | Scale 1 : 200

Sheet title


FLOOR PLAN - LEVEL 05 - 07

Status

FOR MAIN WORKS DEVELOPMENT APPLICATION UPDATE

Sheet number AD DA 1000 0 0

Revision 02

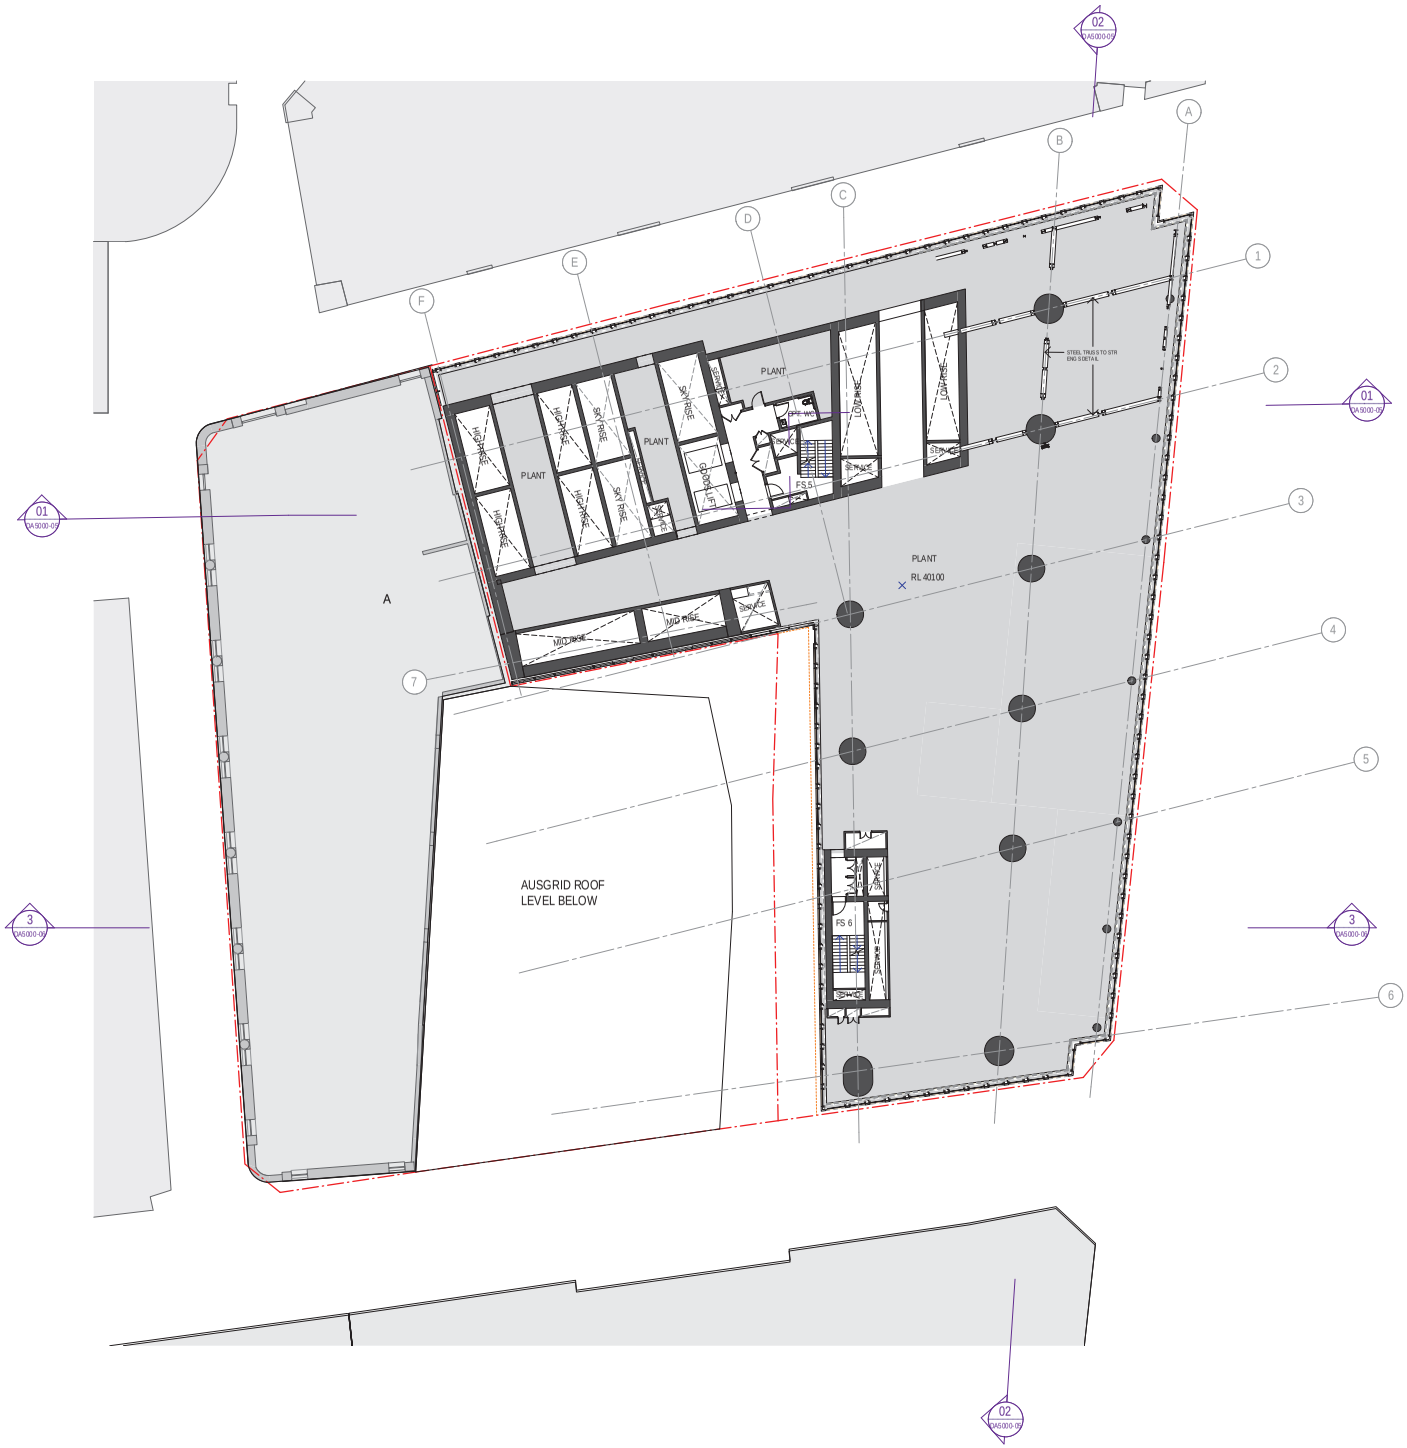

181

Recent revision history

#	Status	Description	Date
B		FOR INFORMATION	28/04/21
C		DRAFT DA SUBMISSION	19/05/21
01		FOR STAGE 2 DEVELOPMENT APPLICATION	27/05/21
02		FOR MAIN WORKS DEVELOPMENT APPLICATION UPDATE	06/12/21

Notes

No material may be reproduced without prior permission


Contractor must verify all dimensions on site before commencing work or preparing shop drawings.

Do not scale drawings.

LEGEND

- TITLE BOUNDARY
- MAXIMUM PLANNING ENVELOPE
- OUT OF SCOPE
- BOH
- COMMERCIAL
- EOT
- LOBBY
- RETAIL
- LANDSCAPING / VEGETATION
- AUSGRID + TELSTRA EMBELLISHMENT WORKS

Key Plan

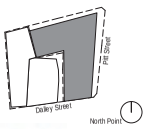

Client

mirvac

Consultant

W–B WOODS BAGOT

shp

Project

55 Pitt Street Sydney NSW 2000

Project number 121152

Size check 25mm

Drawn	Checked	Approved	Sheet size	Scale
DH	LS	CY	A1	1 : 200

Sheet title


FLOOR PLAN - LEVEL 08 PLANT

Status

FOR MAIN WORKS DEVELOPMENT APPLICATION UPDATE

Sheet number AD DA 1000 0 0

Revision 02

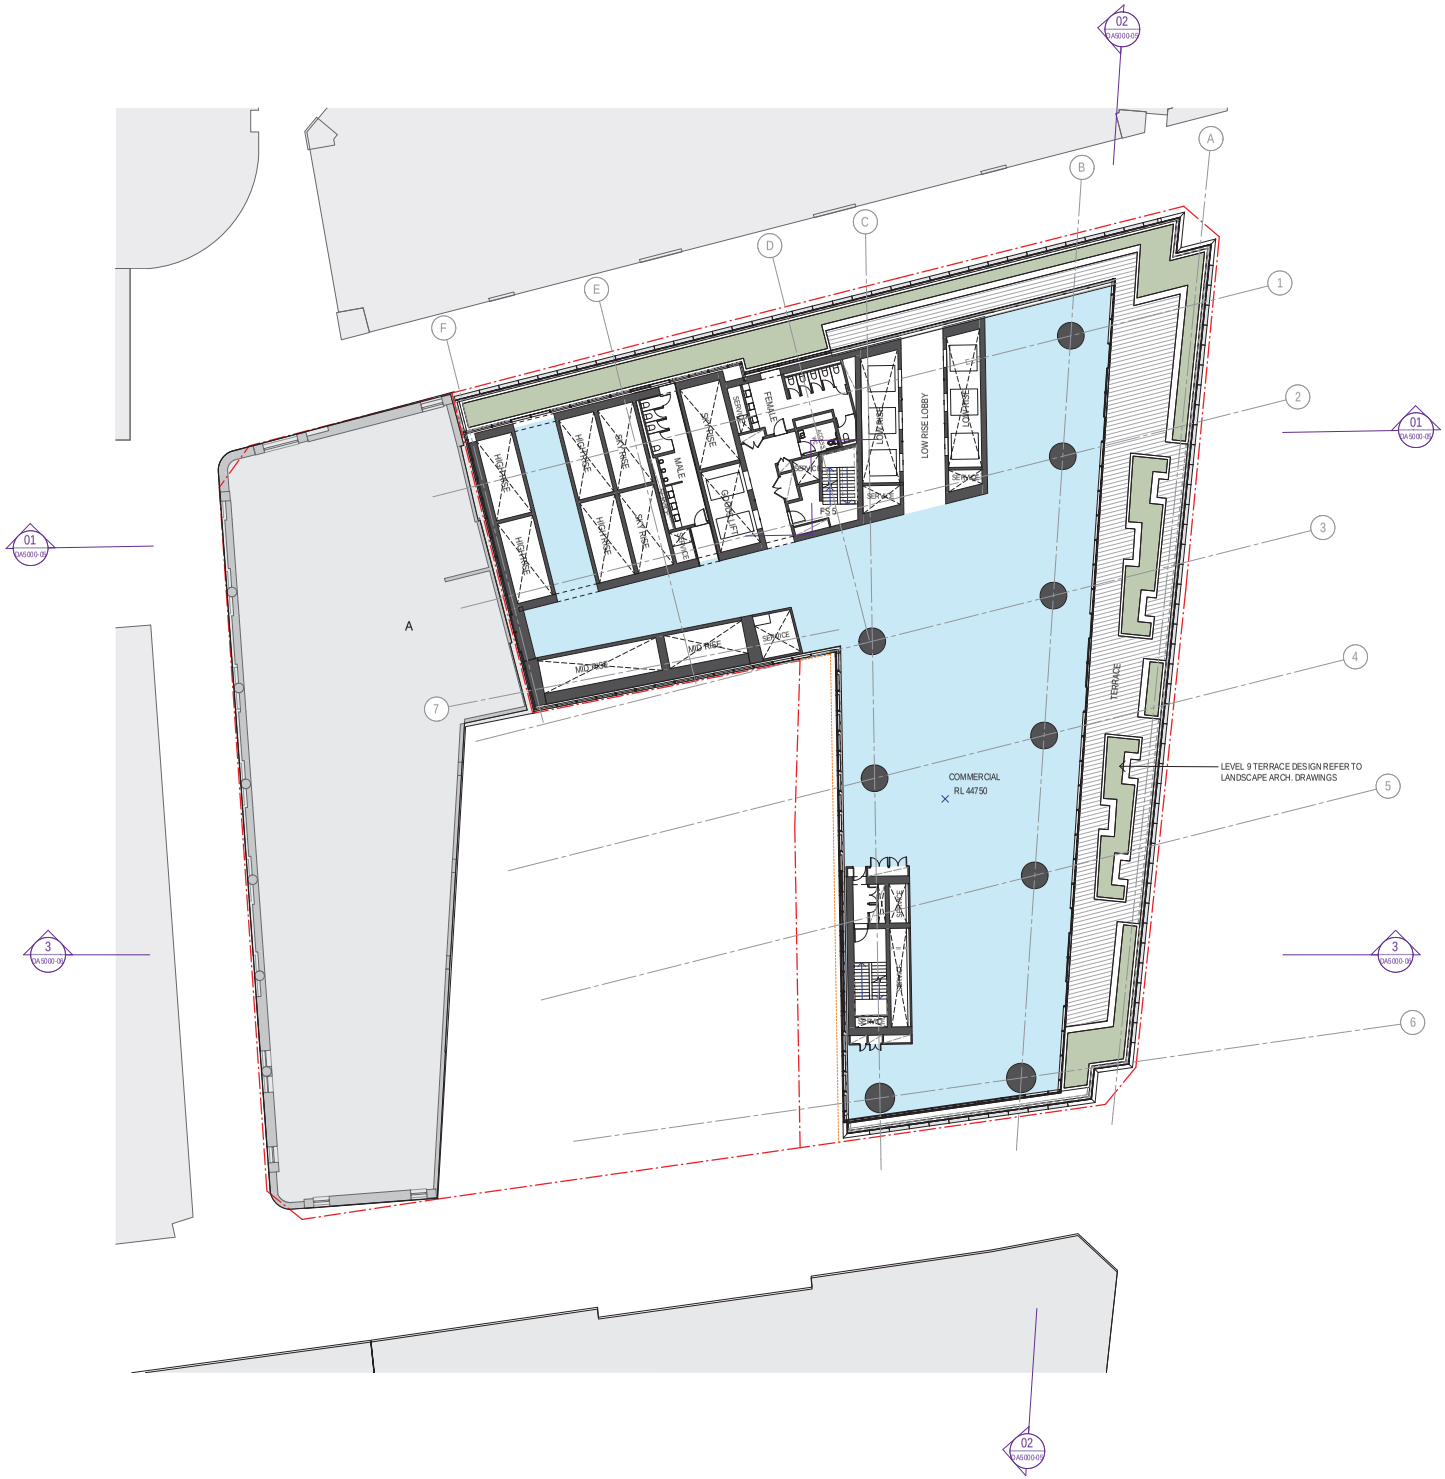
A
B
C
D
E
F
1
2
3
4
5
6
7
02 DA5000-05
01 DA5000-05
01 DA5000-05
3 DA5000-05
3 DA5000-05
02 DA5000-05
A
MID RISE
MID RISE
SERVICE
LOW RISE LOBBY
SERVICE
SERVICE
FEMALE
MALE
FCR
FCR
FCR

Recent revision history

#	Status	Description	Date
B		FOR INFORMATION	28/04/21
C		FOR INFORMATION	13/05/21
01		FOR STAGE 2 DEVELOPMENT APPLICATION	27/05/21
02		FOR MAIN WORKS DEVELOPMENT APPLICATION UPDATE	09/12/21

Notes

No material may be reproduced without prior permission


Contractor must verify all dimensions on site before commencing work or preparing shop drawings.

Do not scale drawings.

LEGEND

- TITLE BOUNDARY
- MAXIMUM PLANNING ENVELOPE
- OUT OF SCOPE
- BOH
- COMMERCIAL
- EOT
- LOBBY
- RETAIL
- LANDSCAPING / VEGETATION
- AUSGRID + TELSTRA EMBELLISHMENT WORKS

Key Plan

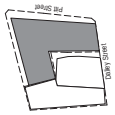

Client

mirvac

Consultant

W–B WOODS BAGOT

shop

Project

55 Pitt Street Sydney NSW 2000

Project number	Site check
121152	25mm

Drawn	Checked	Approved	Sheet size	Scale
DH	LS	CY	A1	1:200


Sheet title

FLOOR PLAN - LEVEL 10


Status

FOR MAIN WORKS DEVELOPMENT APPLICATION UPDATE

Sheet number	Revision
AD DA 1000 10 11	02

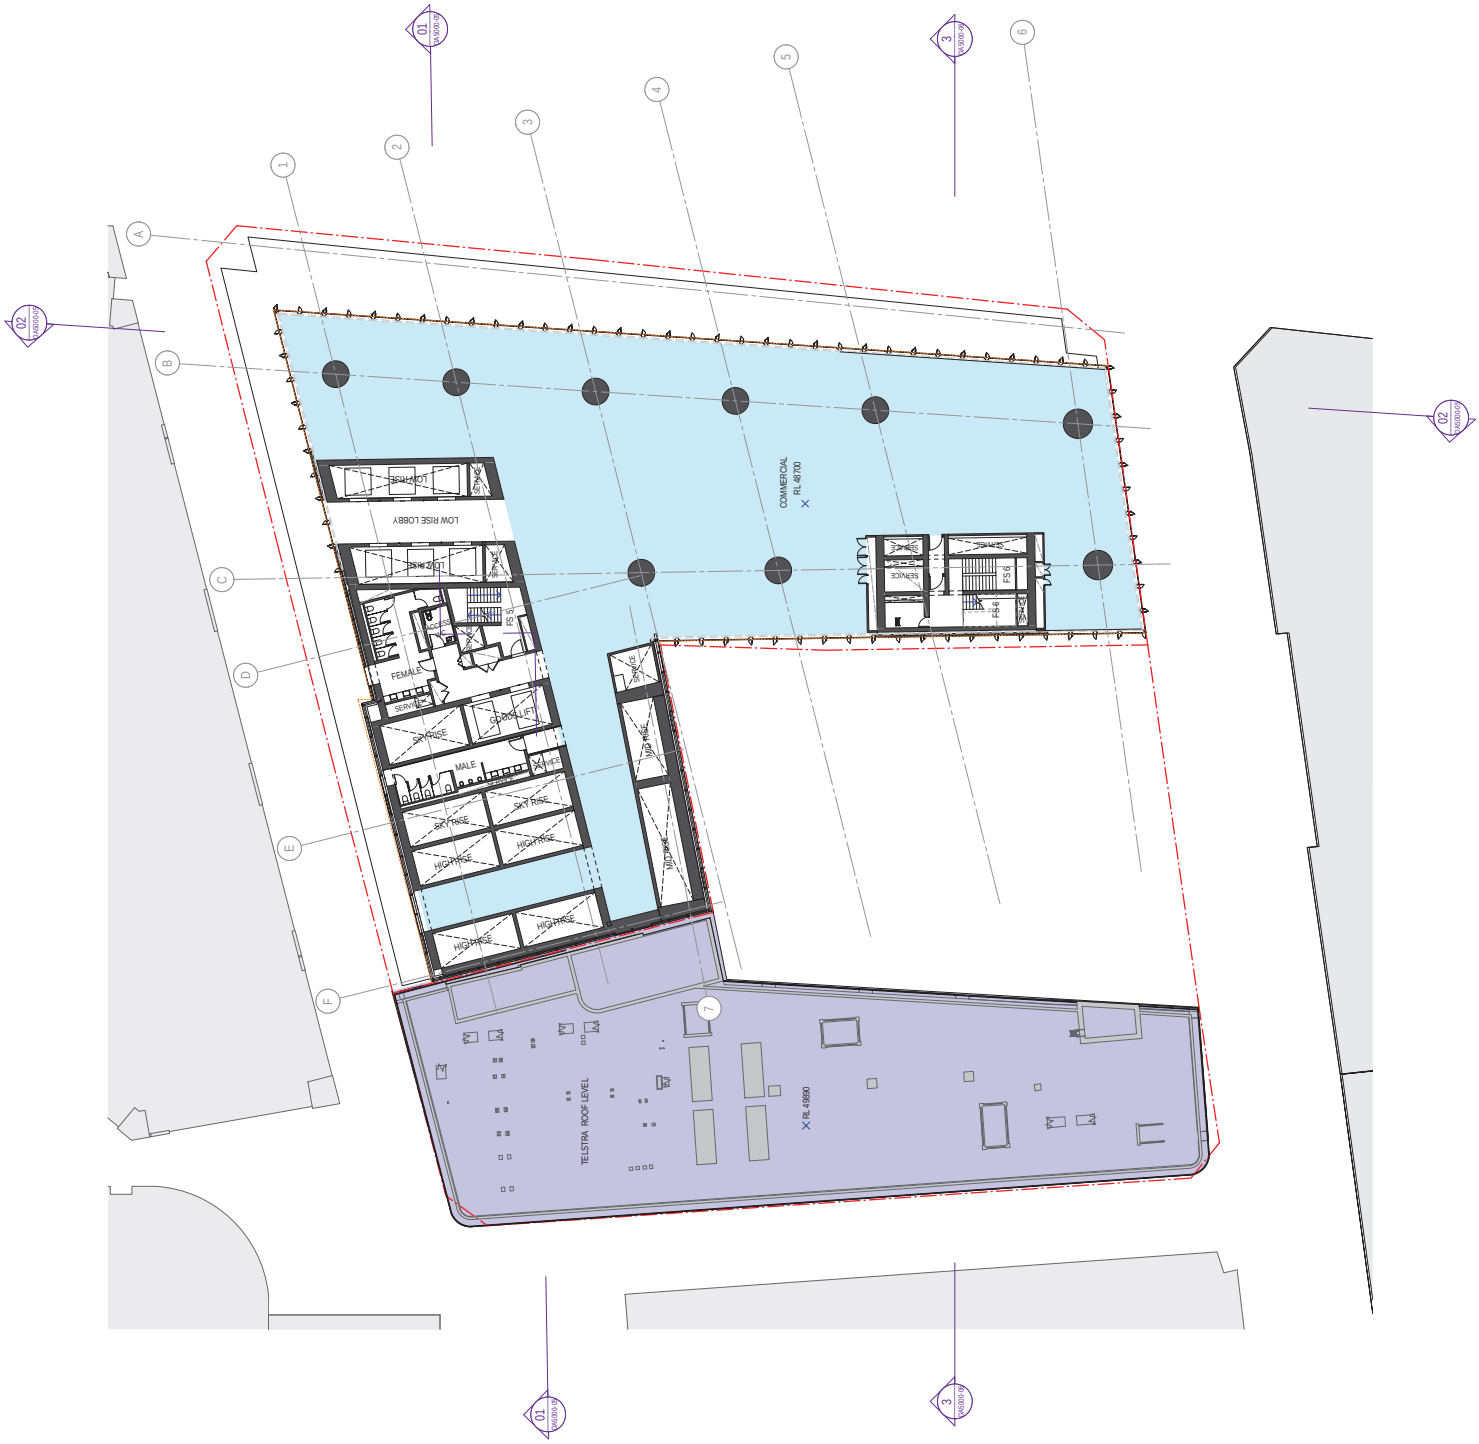

Date generated: 9/12/2021 10:07:35 AM BIM 360://55 Pitt St/NMBG-AR-01E-RVT-R21.rvt

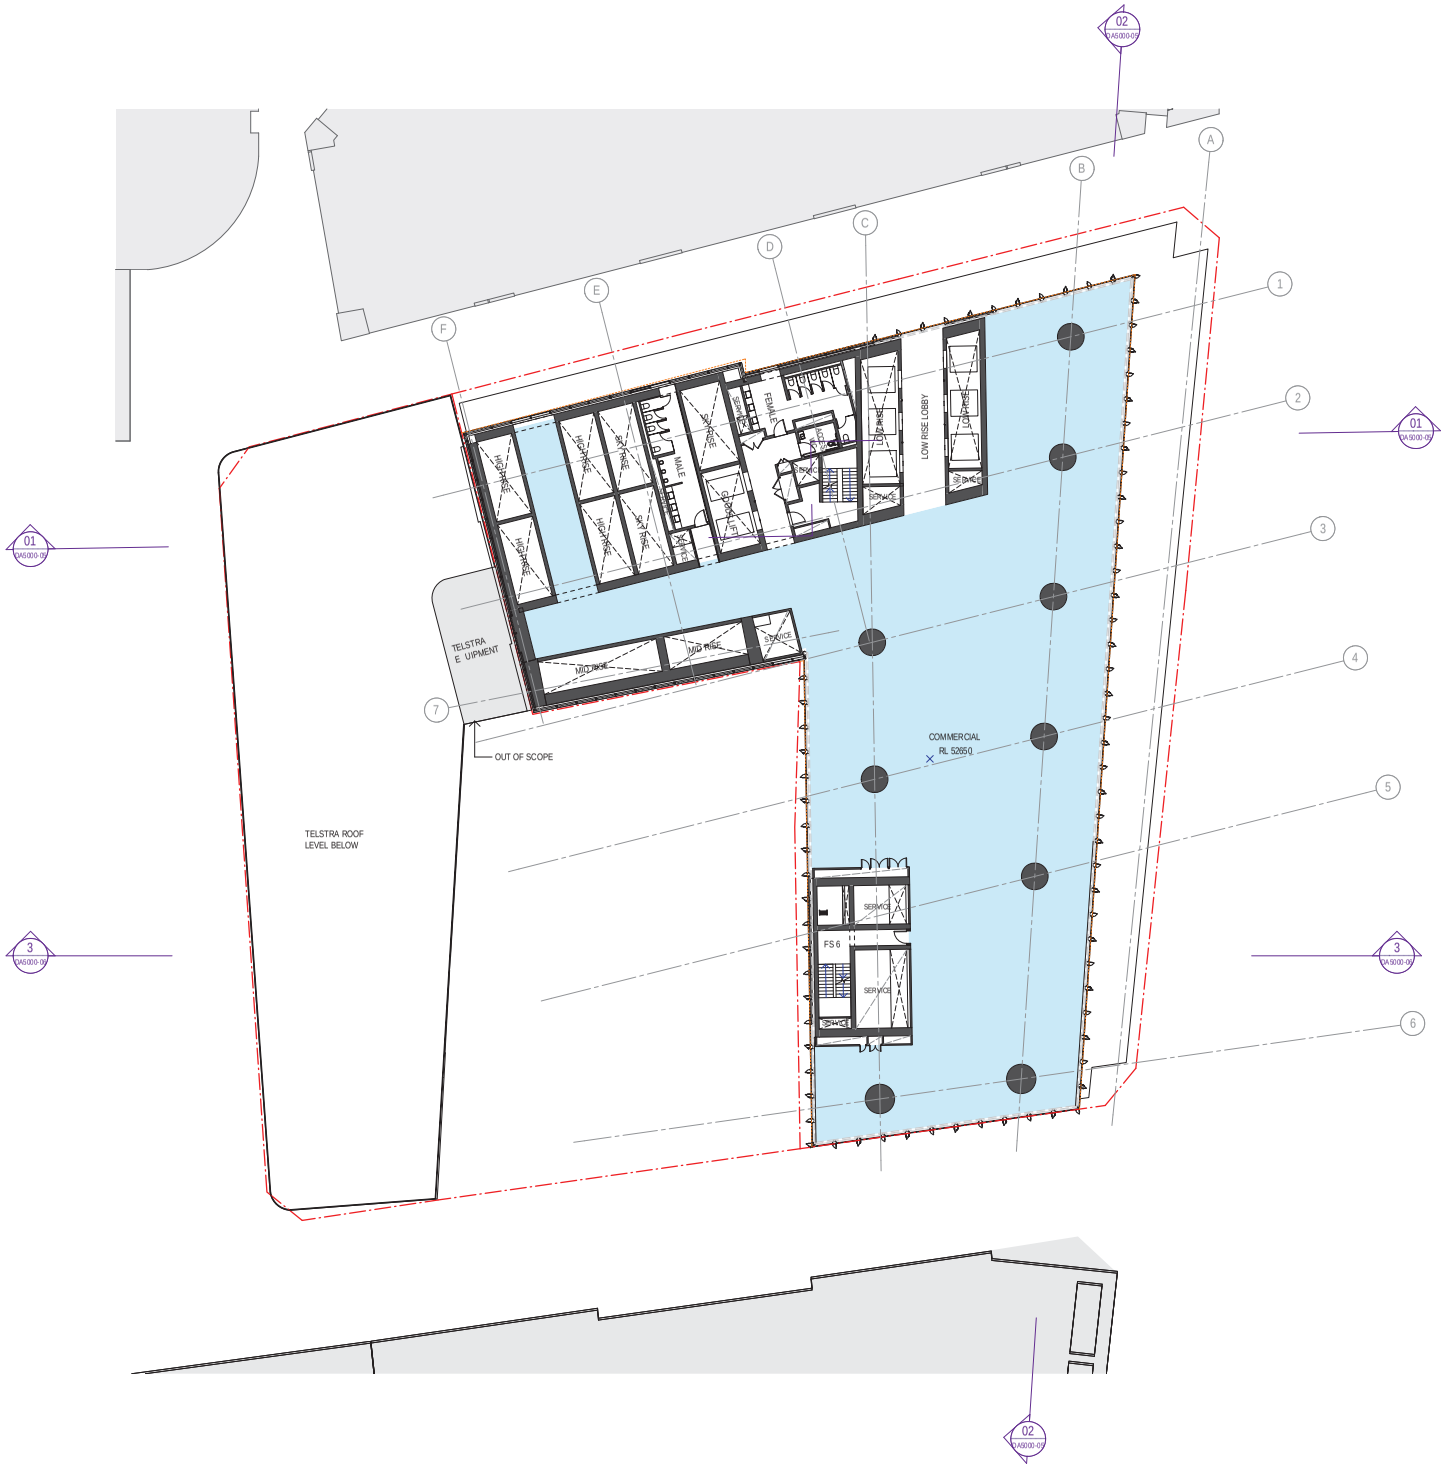

Recent revision history

#	Status	Description	Date
B		FOR INFORMATION	28/04/21
C		DRAFT DA SUBMISSION	19/05/21
01		FOR STAGE 2 DEVELOPMENT APPLICATION	27/05/21
02		FOR MAIN WORKS DEVELOPMENT APPLICATION UPDATE	06/12/21

Notes

No material may be reproduced without prior permission


Contractor must verify all dimensions on site before commencing work or preparing shop drawings.

Do not scale drawings.

LEGEND

- TITLE BOUNDARY
- MAXIMUM PLANNING ENVELOPE
- OUT OF SCOPE
- BOH
- COMMERCIAL
- EOT
- LOBBY
- RETAIL
- LANDSCAPING / VEGETATION
- AUSGRID + TELSTRA EMBELLISHMENT WORKS

Key Plan

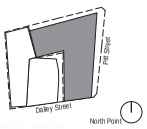

Client

mirvac

Consultant

W–B WOODS BAGOT

shp

Project

55 Pitt Street Sydney NSW 2000

Project number 121152

Size check 25mm

Drawn	Checked	Approved	Sheet size	Scale
DH	LS	CY	A1	1 : 200

Sheet title

FLOOR PLAN - LEVEL 11

Status

FOR MAIN WORKS DEVELOPMENT APPLICATION UPDATE

Sheet number AD DA 1000 11 12

Revision 02

Recent revision history

#	Status	Description	Date
A		DRAFT DA SUBMISSION	13/09/21
01		PRE-DEVELOPMENT APPLICATION	17/05/21
02		FOR MAIN WORKS DEVELOPMENT APPLICATION UPDATE	06/12/21

Notes

No material may be reproduced without prior permission


Contractor must verify all dimensions on site before commencing work or preparing shop drawings.

Do not scale drawings.

LEGEND

- TITLE BOUNDARY
- MAXIMUM PLANNING ENVELOPE
- OUT OF SCOPE
- BOH
- COMMERCIAL
- EOT
- LOBBY
- RETAIL
- LANDSCAPING / VEGETATION
- AUSGRID + TELSTRA EMBELLISHMENT WORKS

Key Plan

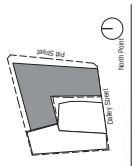

Client

mirvac

Consultant

W–B WOODS BAGOT

shp

Project

55 Pitt Street Sydney NSW 2000

Project number	Site check
121152	25mm

Drawn	Checked	Approved	Sheet size	Scale
DH	LS	CY	A1	1:200

Sheet title

FLOOR PLAN - LEVEL 12

Status

FOR MAIN WORKS DEVELOPMENT APPLICATION UPDATE

Sheet number


AD DA 1000


Revision

12 1

02

Date generated 6/12/2021 11:09:00 AM BIM 360://55 Pitt St/MBG-AR-01E-RVT-R21.rvt

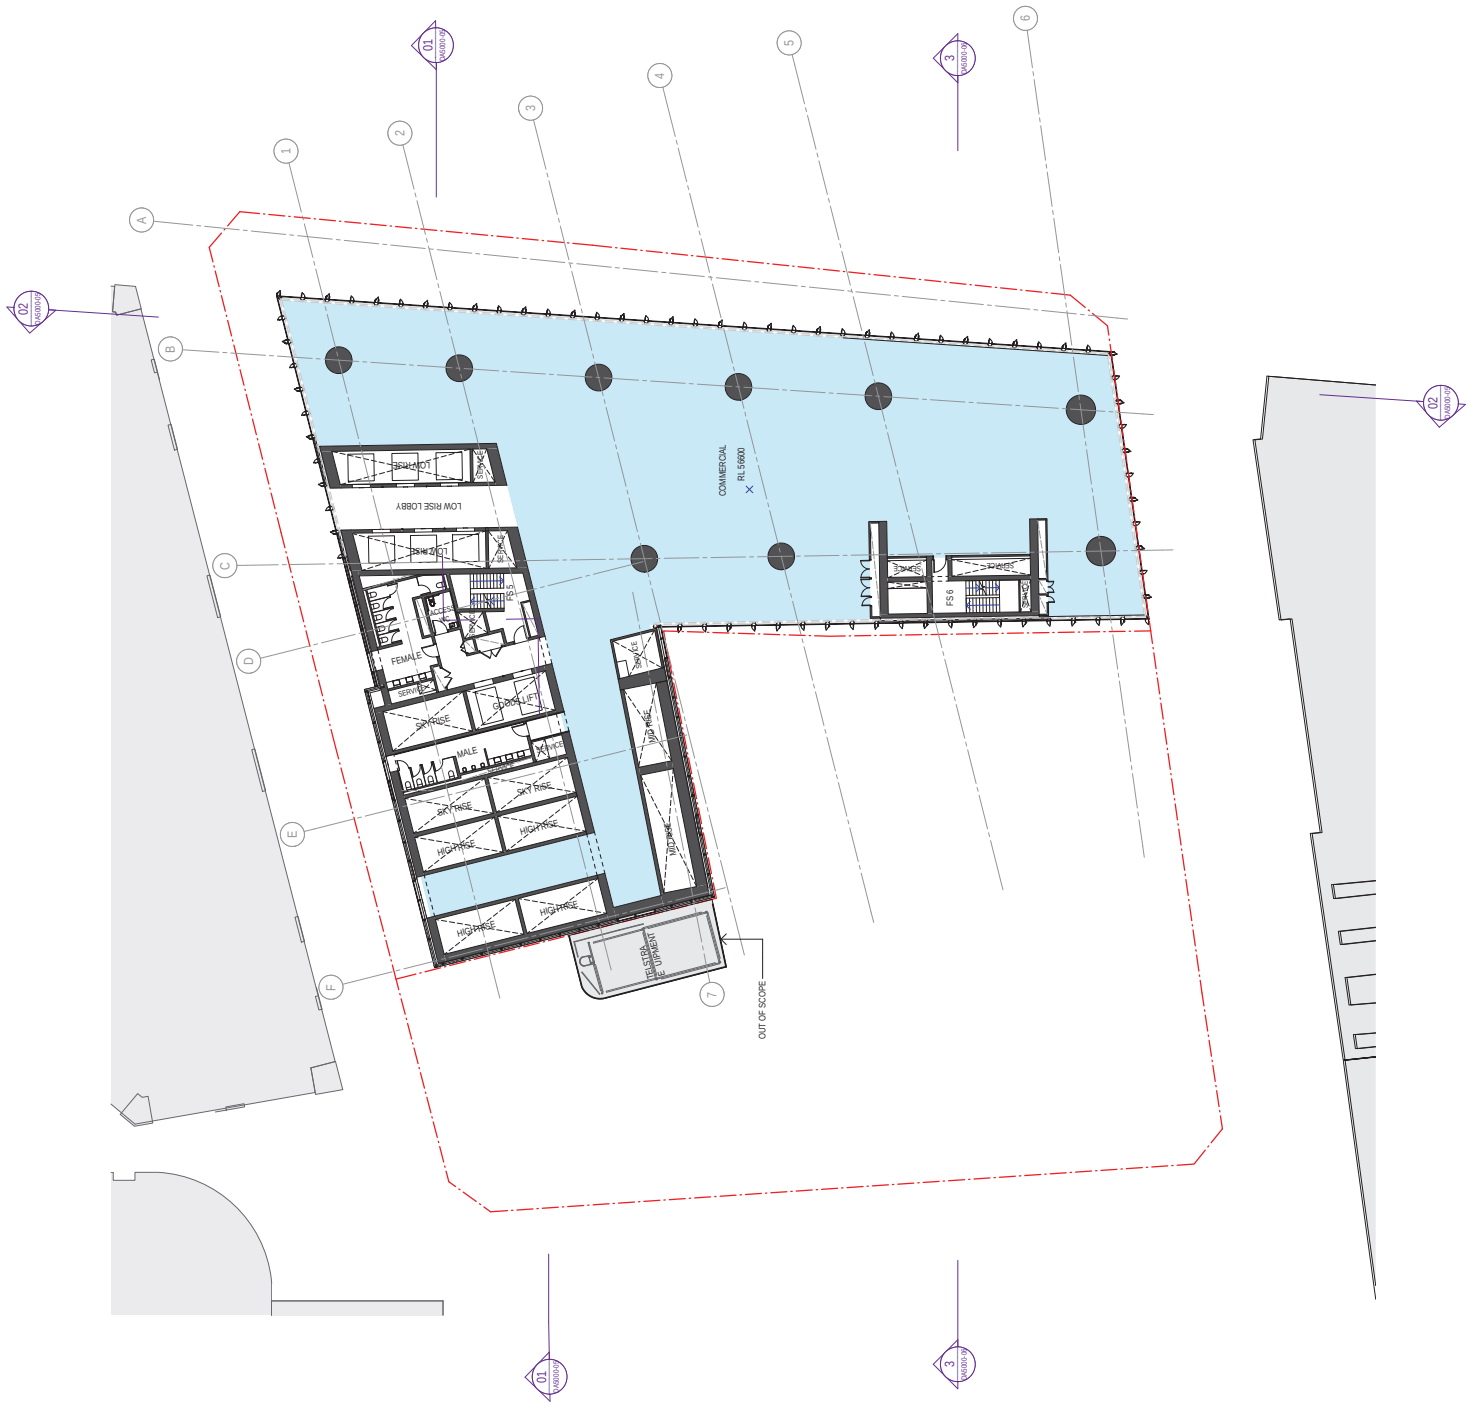

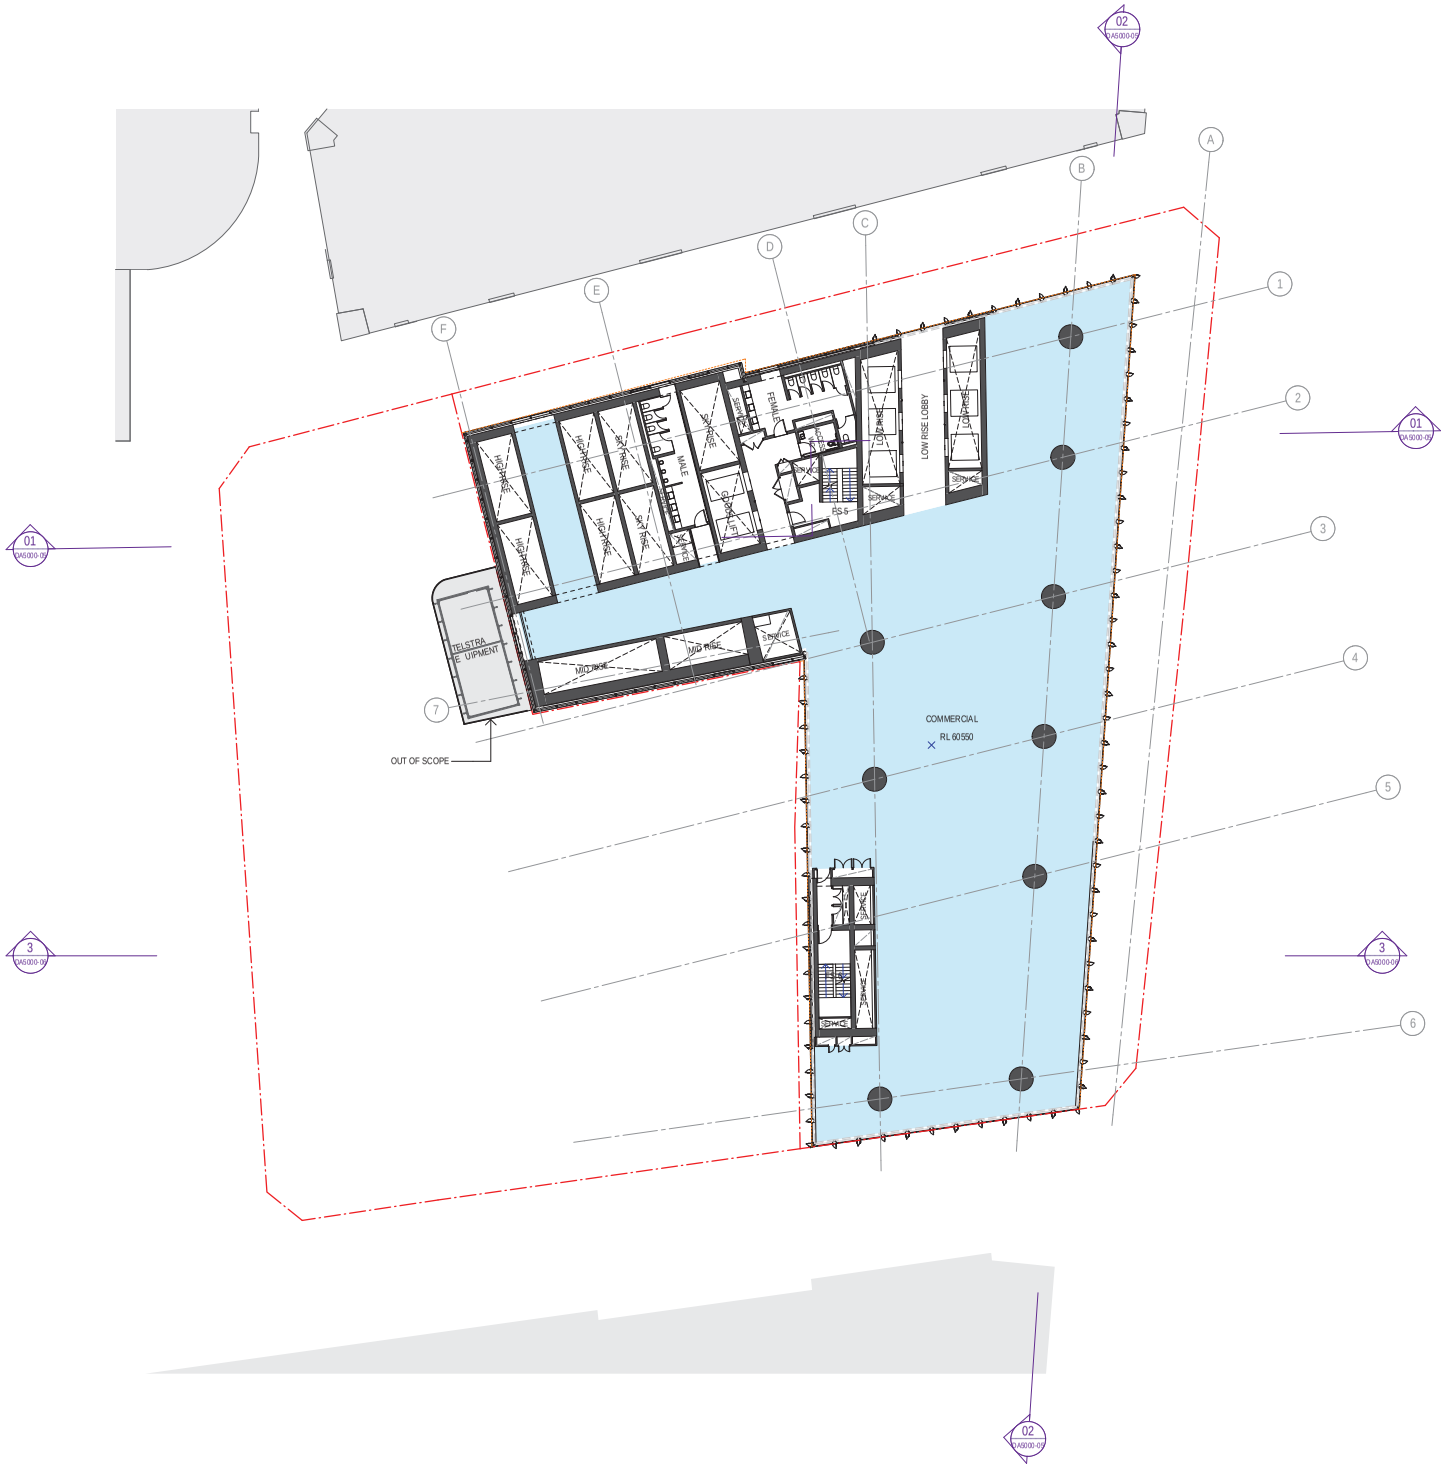

186

Recent revision history

#	Status	Description	Date
A		FOR INFORMATION	28/04/21
B		DRAFT DA SUBMISSION	19/05/21
01		FOR STAGE 2 DEVELOPMENT APPLICATION	27/05/21
02		FOR MAIN WORKS DEVELOPMENT APPLICATION UPDATE	06/12/21

Notes

No material may be reproduced without prior permission


Contractor must verify all dimensions on site before commencing work or preparing shop drawings.

Do not scale drawings.

LEGEND

- TITLE BOUNDARY
- MAXIMUM PLANNING ENVELOPE
- OUT OF SCOPE
- BOH
- COMMERCIAL
- EOT
- LOBBY
- RETAIL
- LANDSCAPING / VEGETATION
- AUSGRID + TELSTRA EMBELLISHMENT WORKS

Key Plan

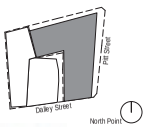

Client

mirvac

Consultant

W–B WOODS BAGOT

shp

Project

55 Pitt Street Sydney NSW 2000

Project number 121152

Size check 25mm

Drawn DH | Checked LS | Approved CY | Sheet size A1 | Scale 1 : 200

Sheet title


FLOOR PLAN - LEVEL 13-17 TYP LOW RISE

Status

FOR MAIN WORKS DEVELOPMENT APPLICATION UPDATE

Sheet number AD DA 1000 1 1

Revision 02

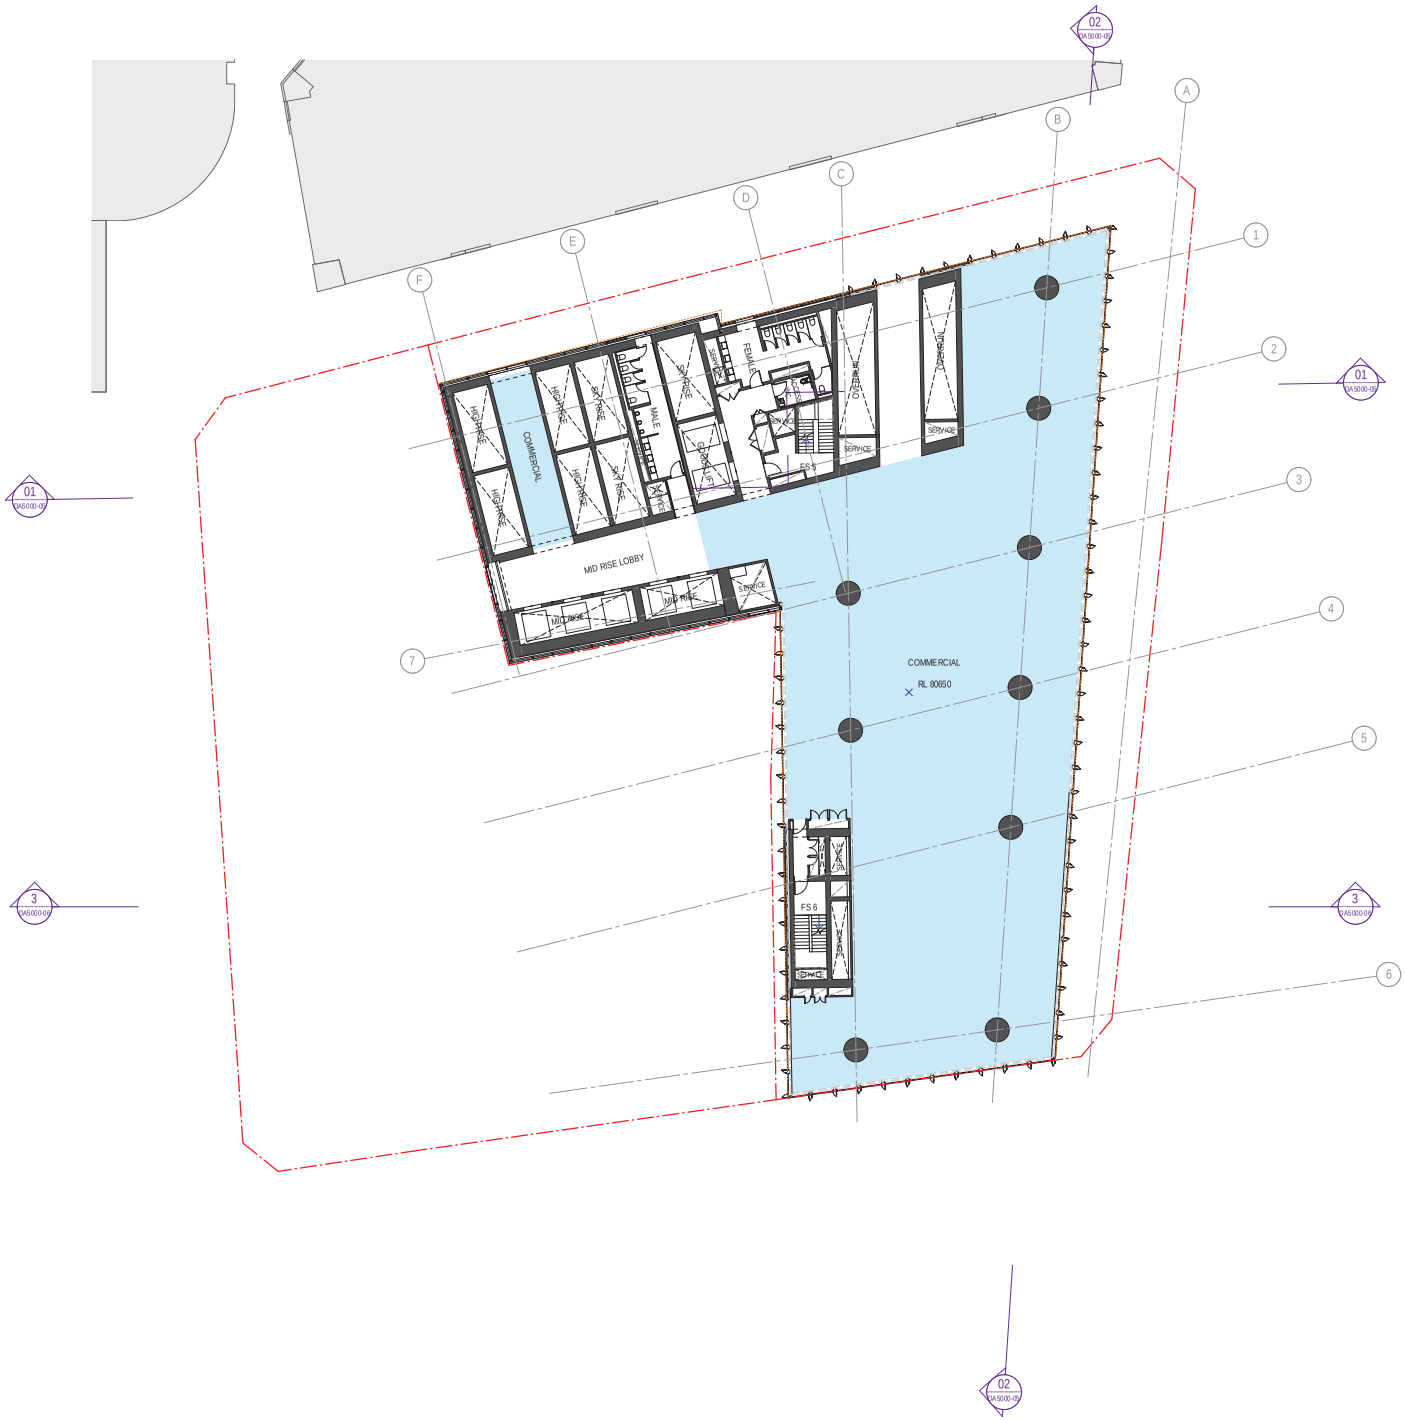

187

Recent revision history

#	Status	Description	Date
A		FOR INFORMATION	28/04/21
B		DRAFT DA SUBMISSION	19/05/21
01		FOR STAGE 2 DEVELOPMENT APPLICATION	27/05/21
02		FOR MAIN WORKS DEVELOPMENT APPLICATION UPDATE	06/12/21

Notes

No material may be reproduced without prior permission


Contractor must verify all dimensions on site before commencing work or preparing shop drawings.

Do not scale drawings.

LEGEND

- TITLE BOUNDARY
- MAXIMUM PLANNING ENVELOPE
- OUT OF SCOPE
- BOH
- COMMERCIAL
- EOT
- LOBBY
- RETAIL
- LANDSCAPING / VEGETATION
- AUSGRID + TELSTRA EMBELLISHMENT WORKS

Key Plan

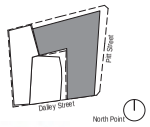

Client

mirvac

Consultant

W–B WOODS BAGOT

shp

Project

55 Pitt Street Sydney NSW 2000

Project number 121152

Size check 25mm

Drawn	Checked	Approved	Sheet size	Scale
DH	LS	CY	A1	1 : 200

Sheet title


FLOOR PLAN - LEVEL 18 LOW RISE OVERRUN

Status

FOR MAIN WORKS DEVELOPMENT APPLICATION UPDATE

Sheet number AD DA 1000 1 1

Revision 02

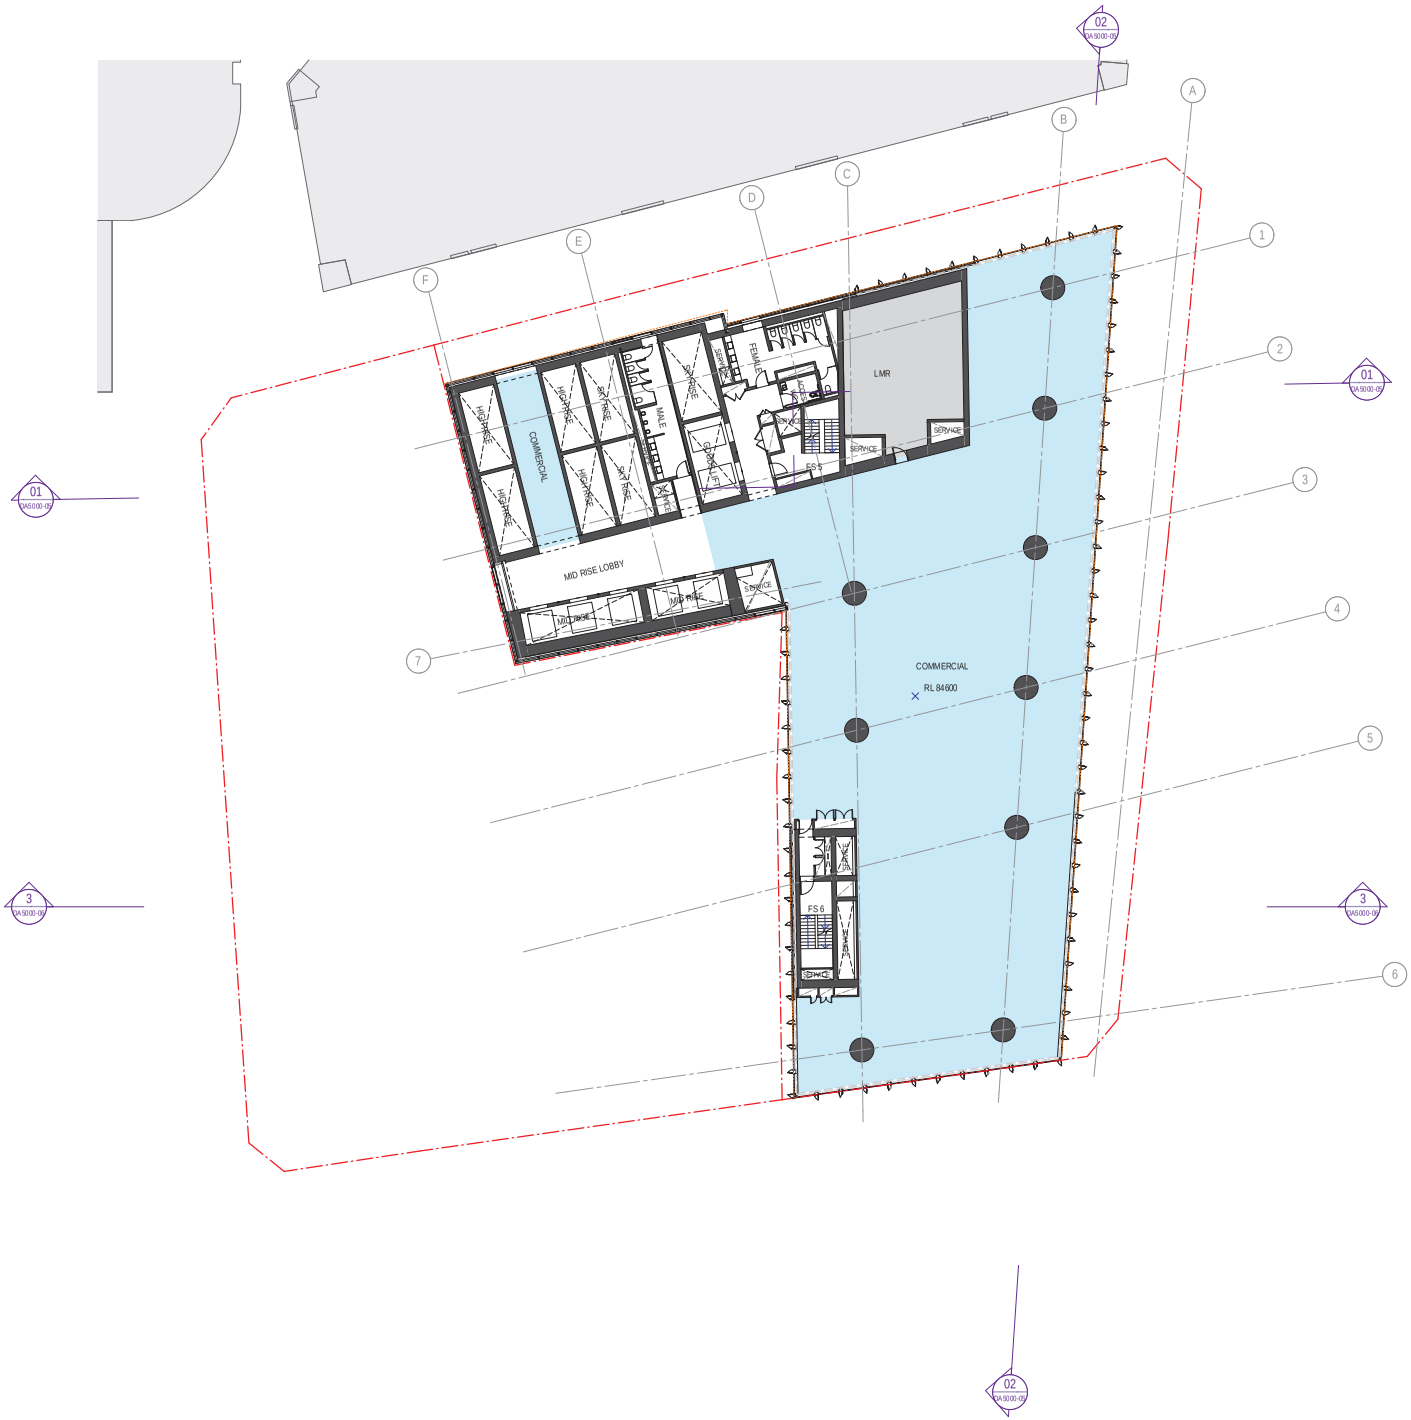

188

Recent revision history

#	Status	Description	Date
A		FOR INFORMATION	28/04/21
B		DRAFT DA SUBMISSION	19/05/21
01		FOR STAGE 2 DEVELOPMENT APPLICATION	27/05/21
02		FOR MAIN WORKS DEVELOPMENT APPLICATION UPDATE	06/12/21

Notes

No material may be reproduced without prior permission


Contractor must verify all dimensions on site before commencing work or preparing shop drawings.

Do not scale drawings.

LEGEND

- TITLE BOUNDARY
- MAXIMUM PLANNING ENVELOPE
- OUT OF SCOPE
- BOH
- COMMERCIAL
- EOT
- LOBBY
- RETAIL
- LANDSCAPING / VEGETATION
- AUSGRID + TELSTRA EMBELLISHMENT WORKS

Key Plan

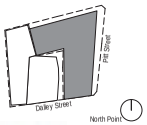

Client

mirvac

Consultant

W–B WOODS BAGOT

shp

Project

55 Pitt Street Sydney NSW 2000

Project number 121152

Size check 25mm

Drawn	Checked	Approved	Sheet size	Scale
DH	LS	CY	A1	1 : 200

Sheet title


FLOOR PLAN - LEVEL 19 LOW RISE LMR

Status

FOR MAIN WORKS DEVELOPMENT APPLICATION UPDATE

Sheet number AD DA 1000 1 1

Revision 02

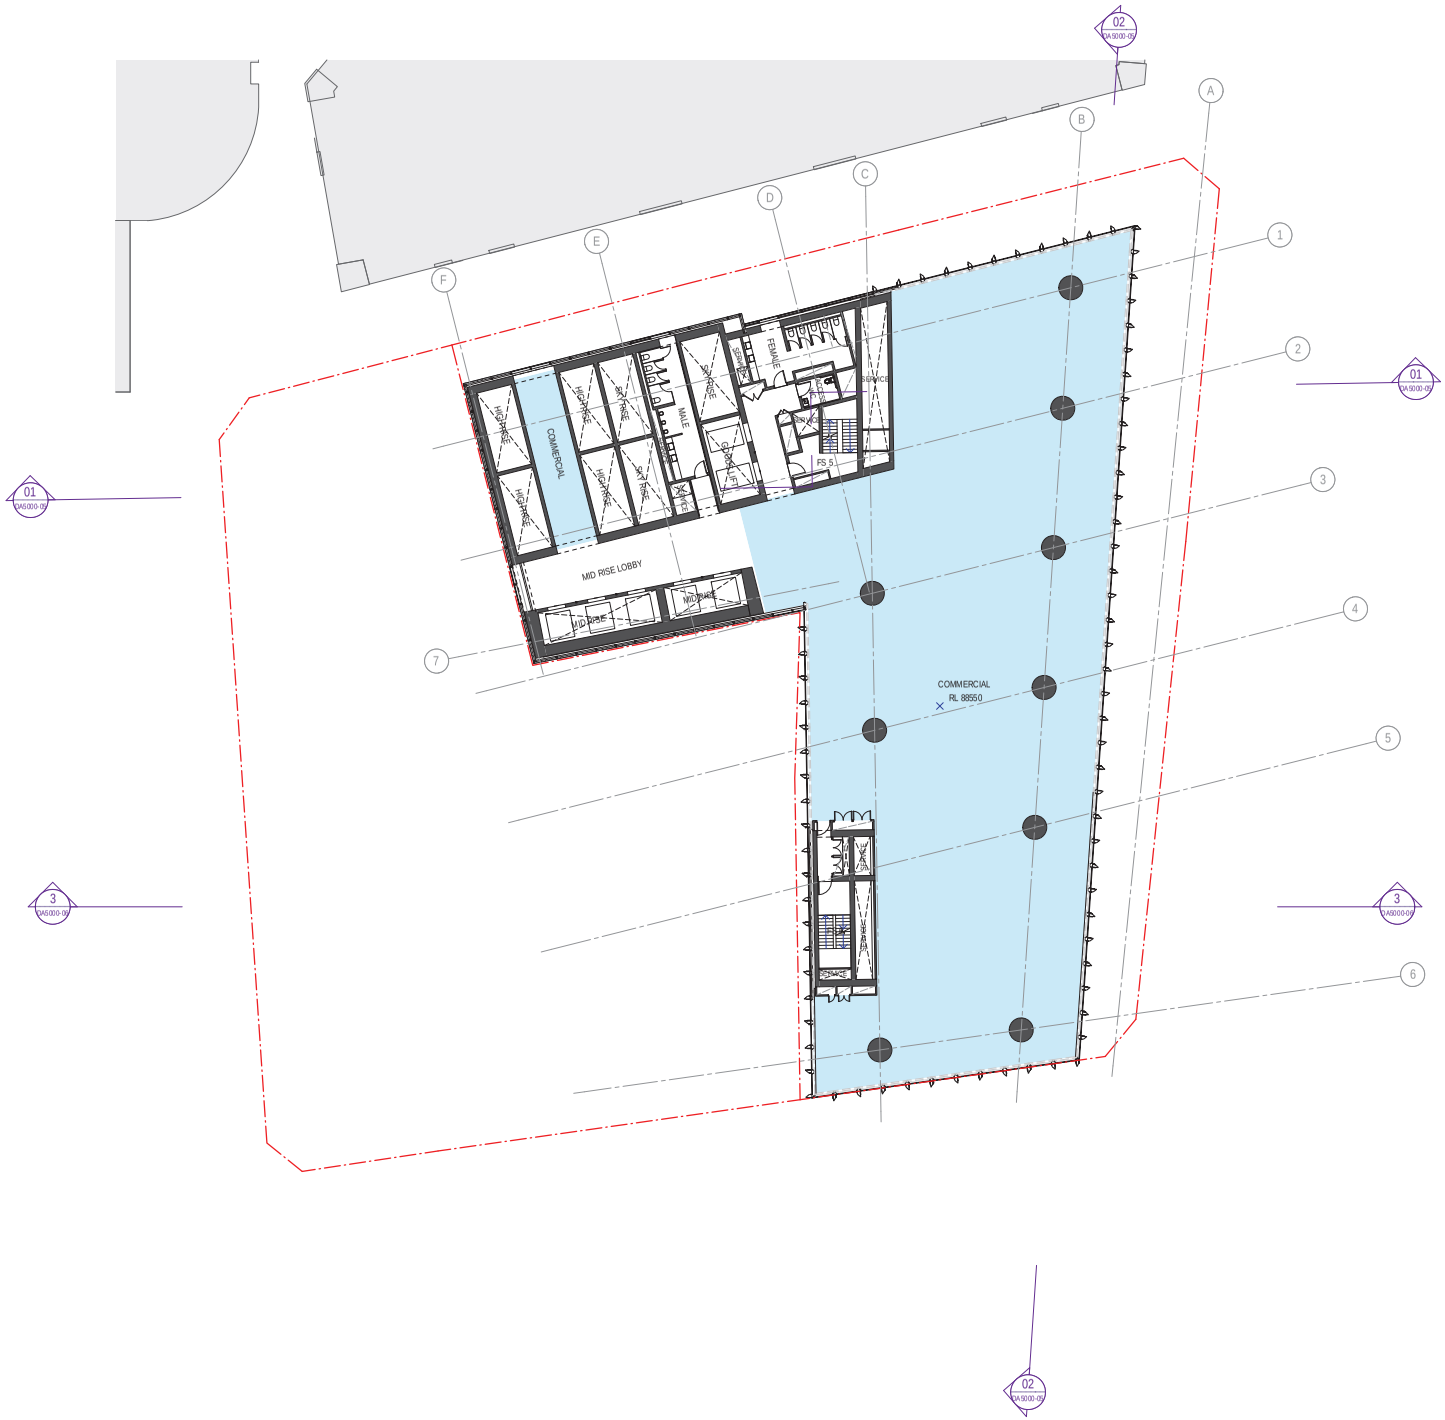

189

Recent revision history

#	Status	Description	Date
B		FOR INFORMATION	28/04/21
C		DRAFT DA SUBMISSION	19/05/21
01		FOR STAGE 2 DEVELOPMENT APPLICATION	27/05/21
02		FOR MAIN WORKS DEVELOPMENT APPLICATION UPDATE	06/12/21

Notes

No material may be reproduced without prior permission


Contractor must verify all dimensions on site before commencing work or preparing shop drawings.

Do not scale drawings.

LEGEND

- TITLE BOUNDARY
- MAXIMUM PLANNING ENVELOPE
- OUT OF SCOPE
- LANDSCAPING / VEGETATION
- AUSGRID + TELSTRA EMBELLISHMENT WORKS

Key Plan

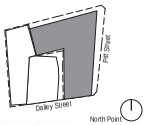

Client

mirvac

Consultant

W–B WOODS BAGOT

shp

Project

55 Pitt Street Sydney NSW 2000

Project number 121152

Size check 25mm

Drawn	Checked	Approved	Sheet size	Scale
DH	LS	CY	A1	1 : 200

Sheet title


FLOOR PLAN - LEVEL 20-27 TYP MID RISE

Status

FOR MAIN WORKS DEVELOPMENT APPLICATION UPDATE

Sheet number AD DA 1000 20 1

Revision 02

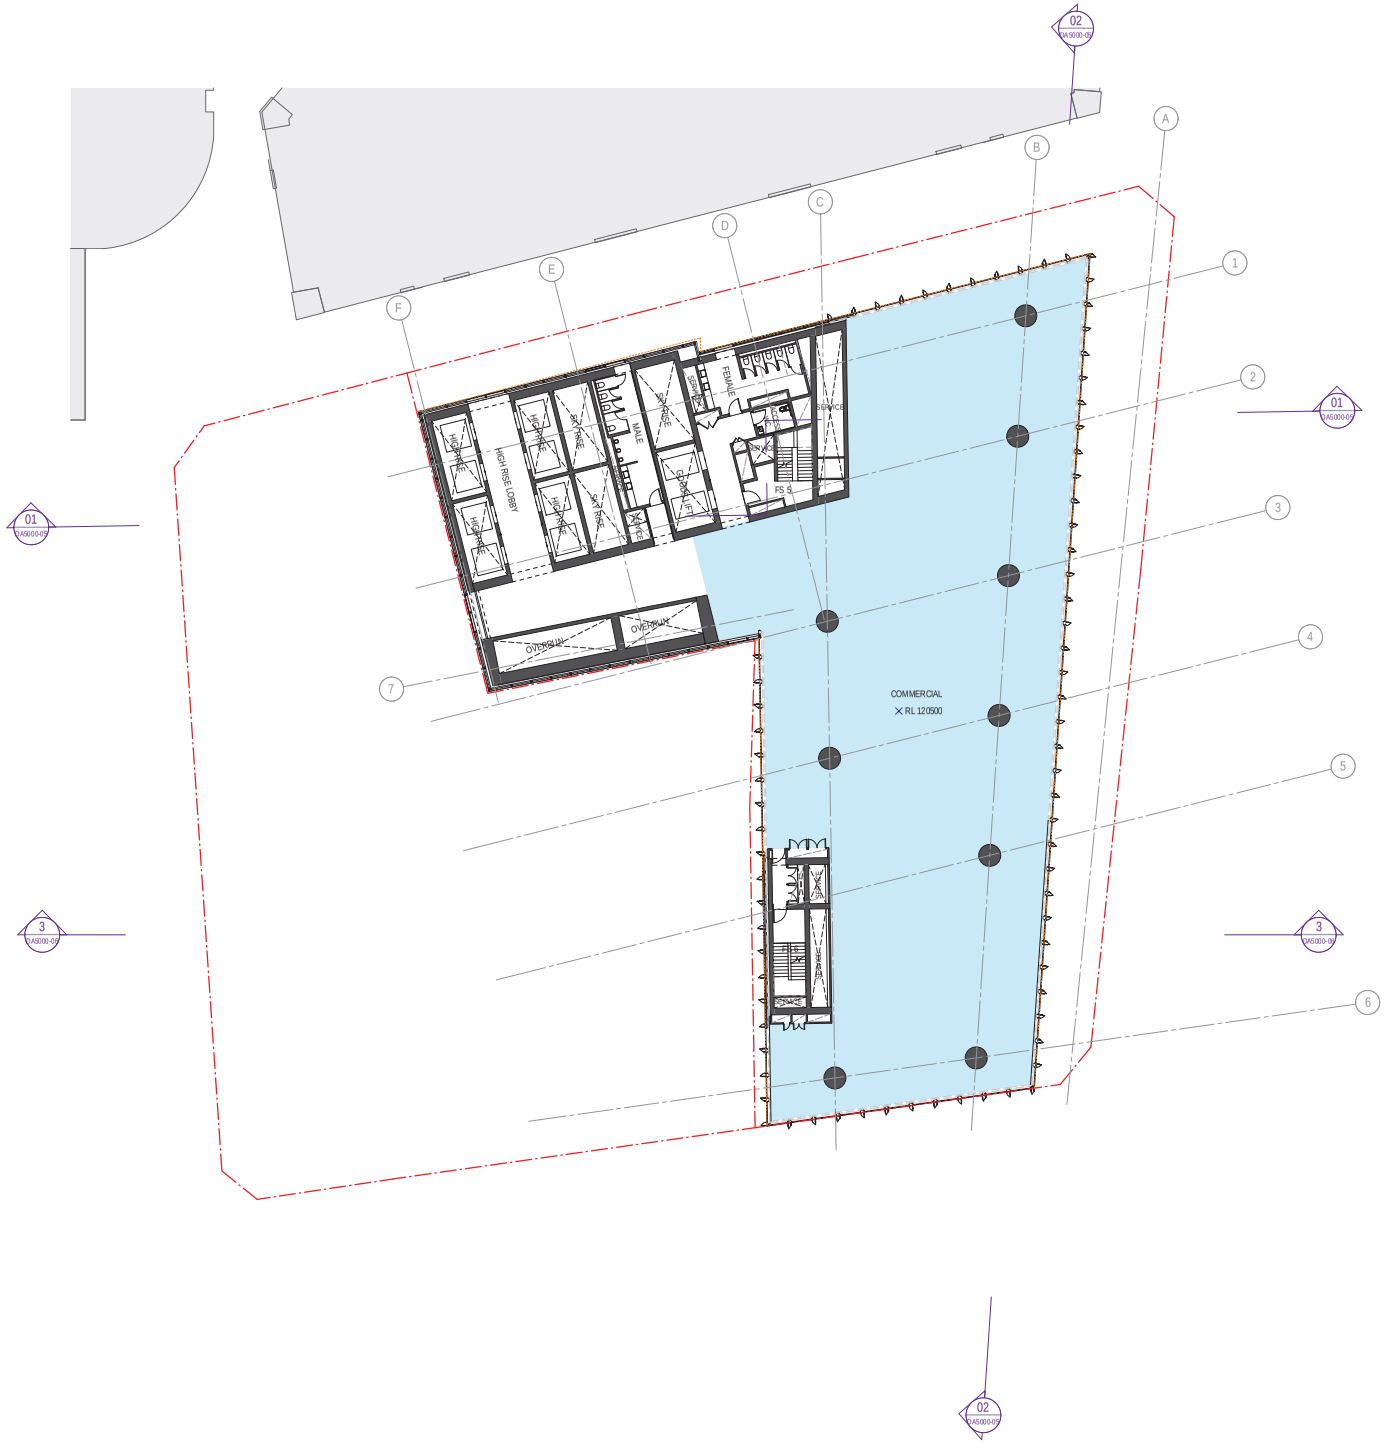

190

Recent revision history

#	Status	Description	Date
B		FOR INFORMATION	28/04/21
C		DRAFT DA SUBMISSION	19/05/21
01		FOR STAGE 2 DEVELOPMENT APPLICATION	27/05/21
02		FOR MAIN WORKS DEVELOPMENT APPLICATION UPDATE	06/12/21

Notes

No material may be reproduced without prior permission


Contractor must verify all dimensions on site before commencing work or preparing shop drawings.

Do not scale drawings.

LEGEND

- TITLE BOUNDARY
- MAXIMUM PLANNING ENVELOPE
- OUT OF SCOPE
- BOH
- COMMERCIAL
- EOT
- LOBBY
- RETAIL
- LANDSCAPING / VEGETATION
- AUSGRID + TELSTRA EMBELLISHMENT WORKS

Key Plan

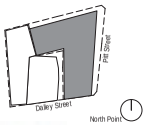

Client

mirvac

Consultant

W–B WOODS BAGOT

shp

Project

55 Pitt Street Sydney NSW 2000

Project number 121152

Size check 25mm

Drawn	Checked	Approved	Sheet size	Scale
DH	LS	CY	A1	1 : 200

Sheet title


FLOOR PLAN - LEVEL 28 MID RISE OVERRUN

Status

FOR MAIN WORKS DEVELOPMENT APPLICATION UPDATE

Sheet number AD DA 1000 2 1

Revision 02

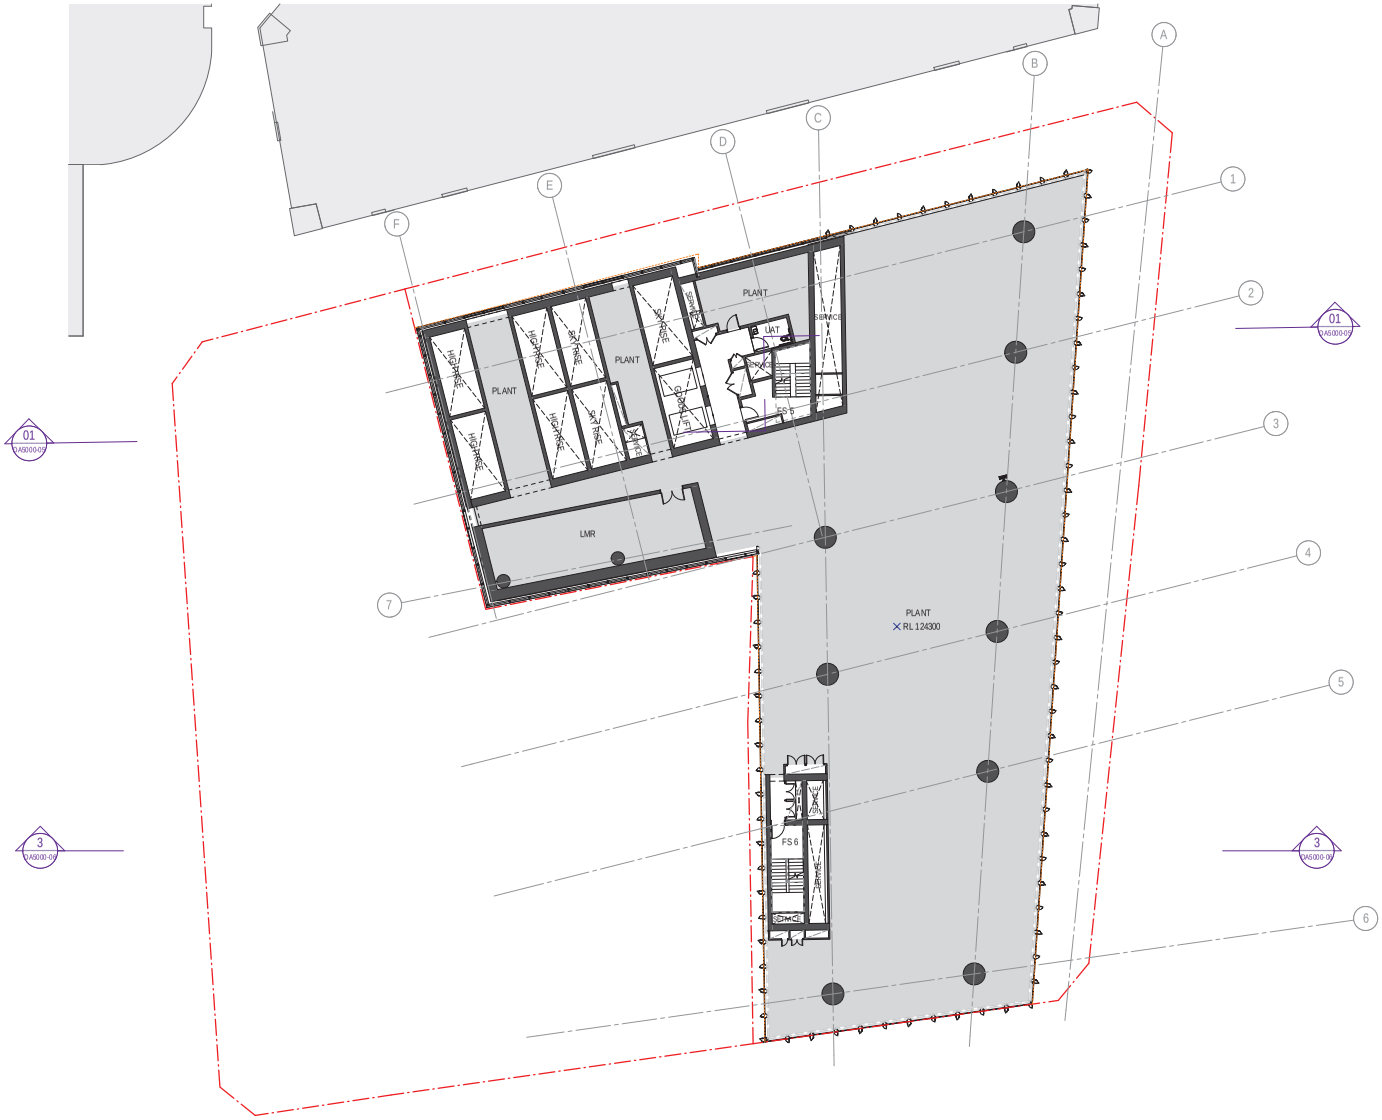

191

Recent revision history

#	Status	Description	Date
B		FOR INFORMATION	28/04/21
C		DRAFT DA SUBMISSION	19/05/21
01		FOR STAGE 2 DEVELOPMENT APPLICATION	27/05/21
02		FOR MAIN WORKS DEVELOPMENT APPLICATION UPDATE	06/12/21

Notes

No material may be reproduced without prior permission


Contractor must verify all dimensions on site before commencing work or preparing shop drawings.

Do not scale drawings.

LEGEND

- TITLE BOUNDARY
- MAXIMUM PLANNING ENVELOPE
- OUT OF SCOPE
- BOH
- COMMERCIAL
- EOT
- LOBBY
- RETAIL
- LANDSCAPING / VEGETATION
- AUSGRID + TELSTRA EMBELLISHMENT WORKS

Key Plan

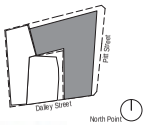

Client

mirvac

Consultant

W–B WOODS BAGOT

shp

Project

55 Pitt Street Sydney NSW 2000

Project number 121152

Size check 25mm

Drawn	Checked	Approved	Sheet size	Scale
DH	LS	CY	A1	1 : 200

Sheet title


FLOOR PLAN - LEVEL 29 PLANT

Status

FOR MAIN WORKS DEVELOPMENT APPLICATION UPDATE

Sheet number AD DA 1000 2 1

Revision 02

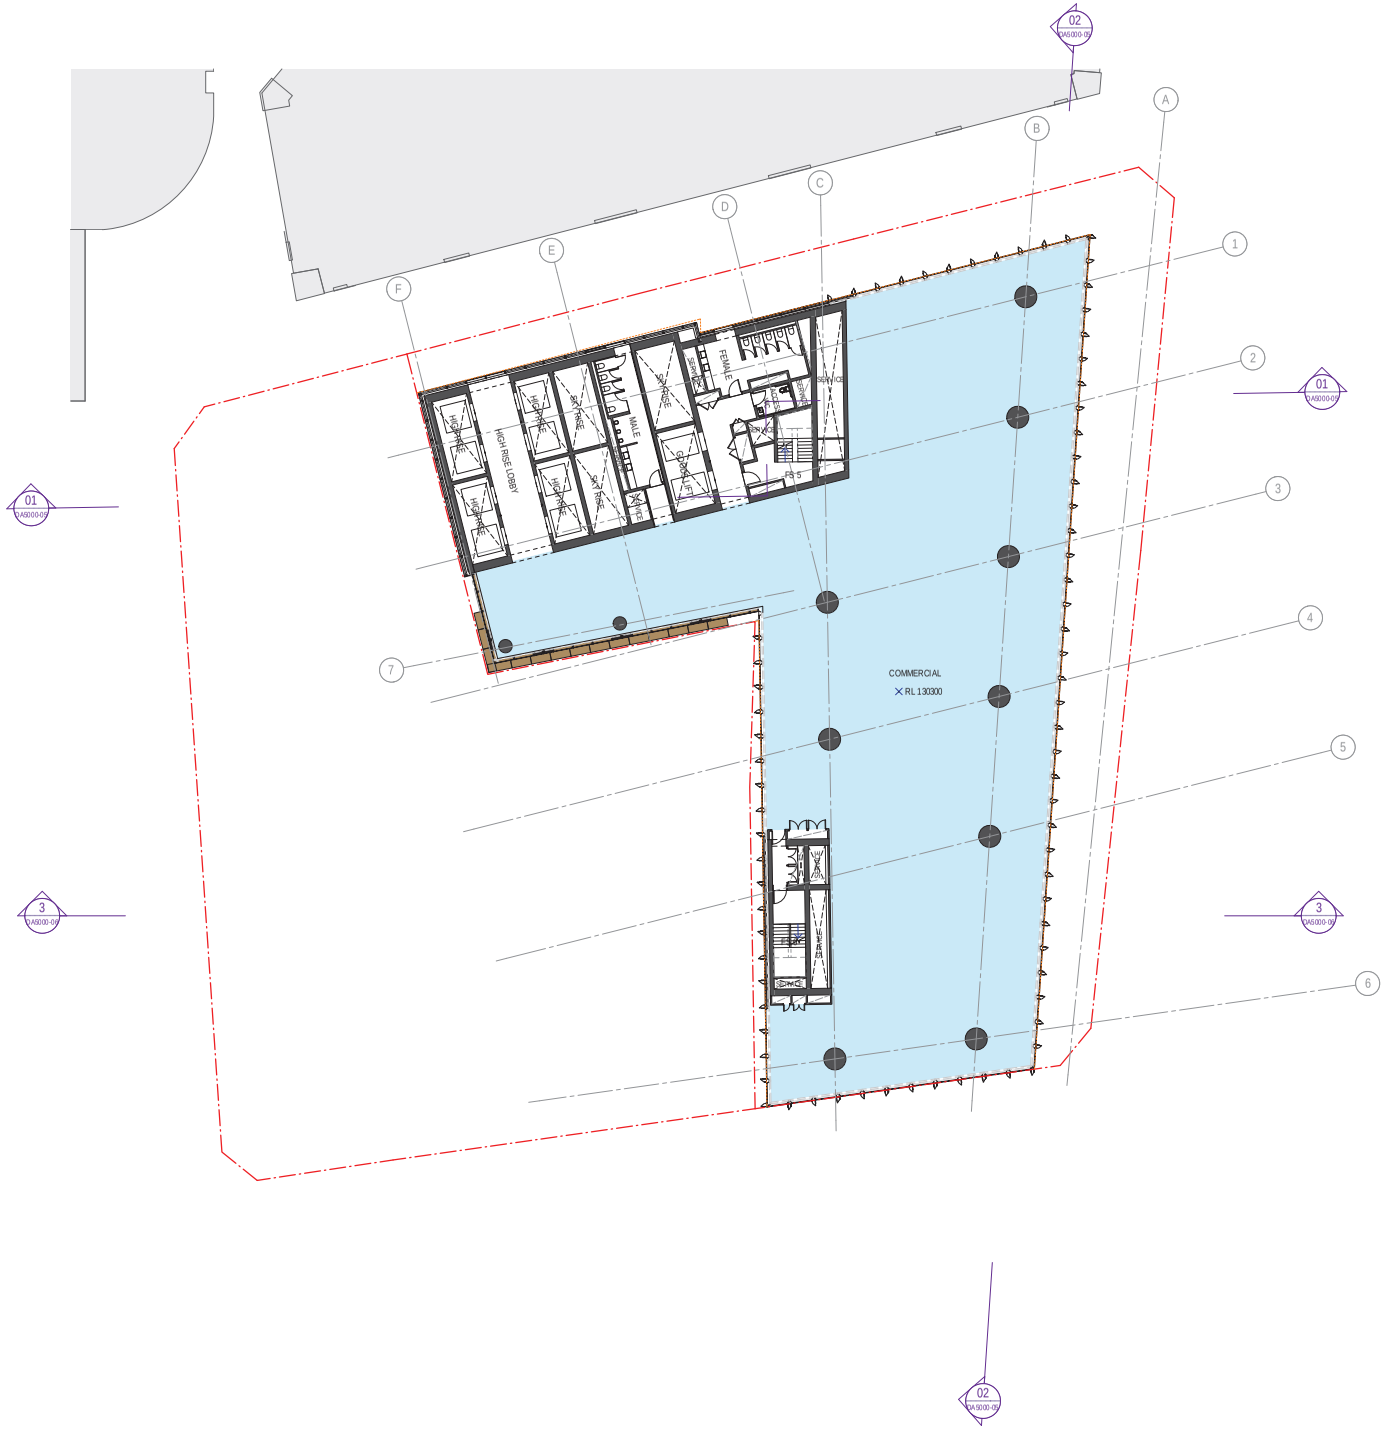

192

Recent revision history

#	Status	Description	Date
B		FOR INFORMATION	28/04/21
C		DRAFT DA SUBMISSION	19/05/21
01		FOR STAGE 2 DEVELOPMENT APPLICATION	27/05/21
02		FOR MAIN WORKS DEVELOPMENT APPLICATION UPDATE	06/12/21

Notes

No material may be reproduced without prior permission


Contractor must verify all dimensions on site before commencing work or preparing shop drawings.

Do not scale drawings.

LEGEND

- TITLE BOUNDARY
- MAXIMUM PLANNING ENVELOPE
- OUT OF SCOPE
- BOH
- COMMERCIAL
- EOT
- LOBBY
- RETAIL
- LANDSCAPING / VEGETATION
- AUSGRID + TELSTRA EMBELLISHMENT WORKS

Key Plan

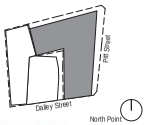

Client

mirvac

Consultant

W–B WOODS BAGOT

shp

Project

55 Pitt Street Sydney NSW 2000

Project number: 121152

Size check: 25mm

Drawn	Checked	Approved	Sheet size	Scale
DH	LS	CY	A1	1 : 200

Sheet title


FLOOR PLAN - LEVEL 30-42 TYP HIGH RISE

Status

FOR MAIN WORKS DEVELOPMENT APPLICATION UPDATE

Sheet number: AD DA 1000 0 20

Revision: 02

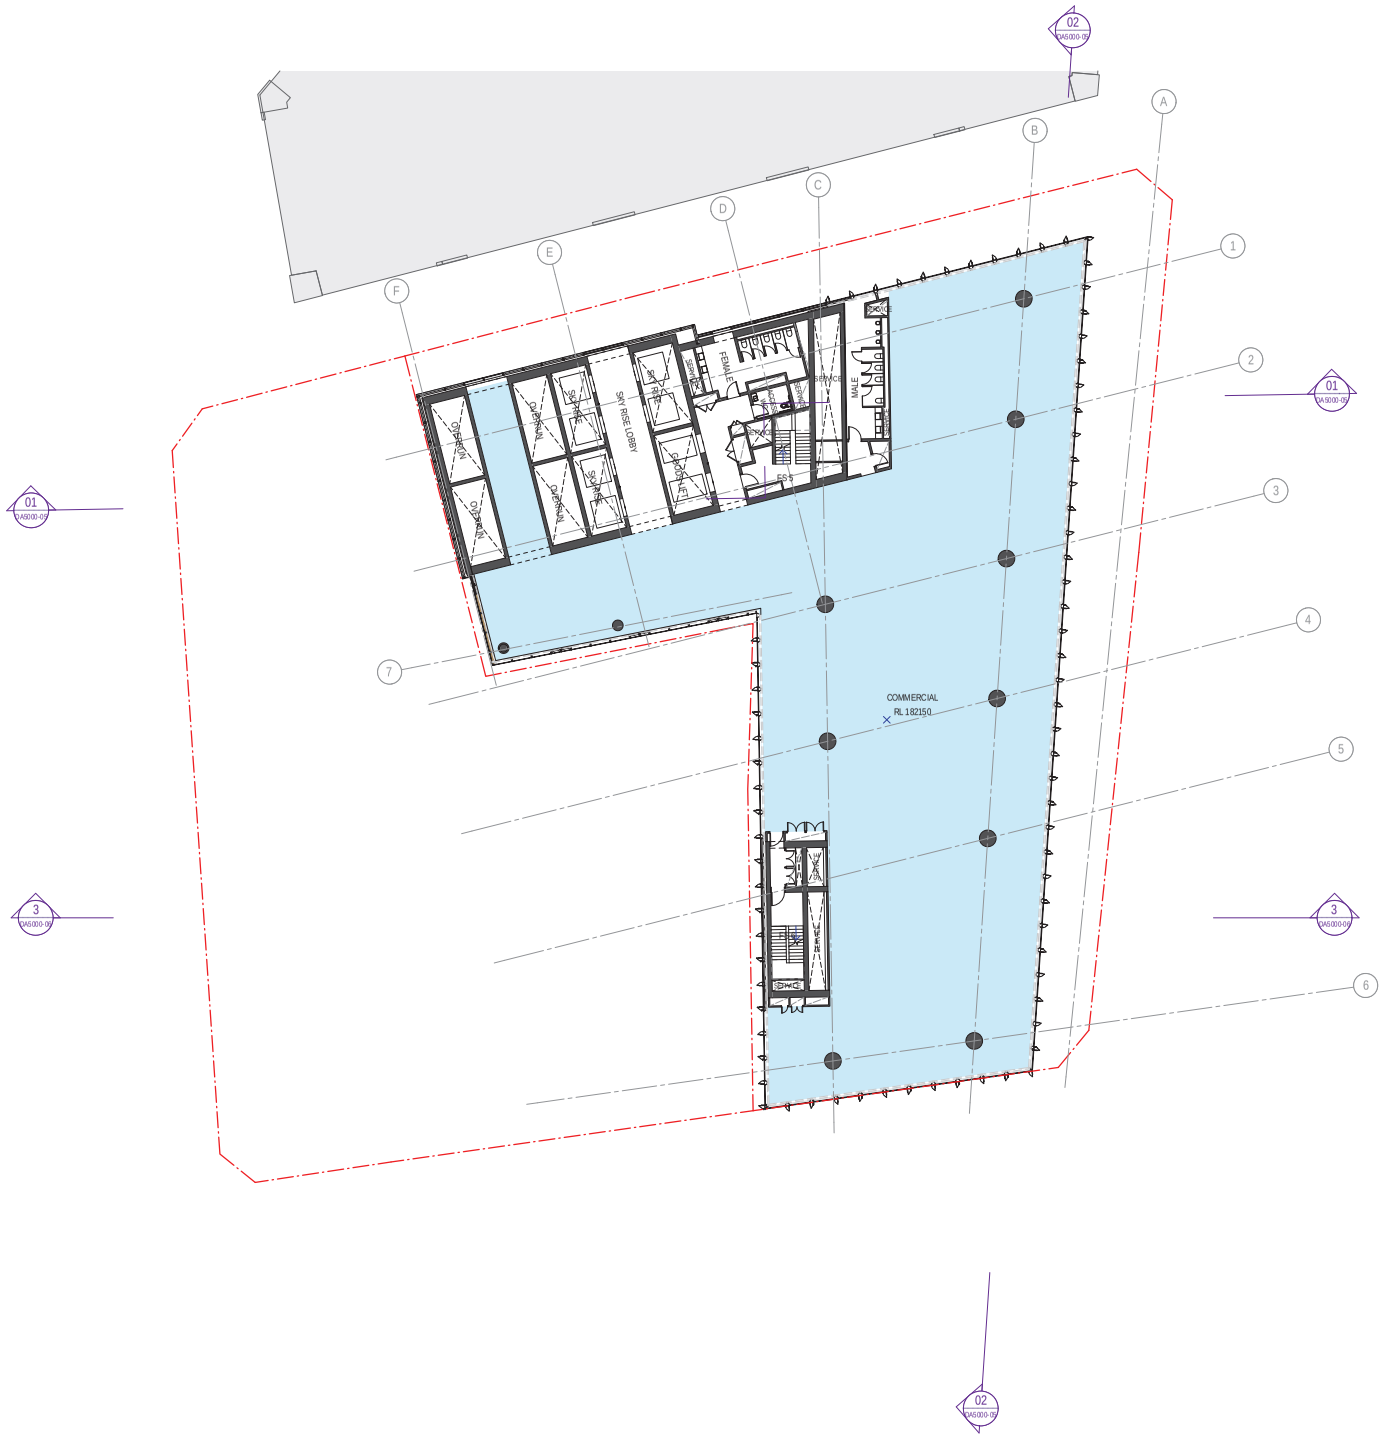

193

Recent revision history

#	Status	Description	Date
B		FOR INFORMATION	28/04/21
C		DRAFT DA SUBMISSION	19/05/21
01		FOR STAGE 2 DEVELOPMENT APPLICATION	27/05/21
02		FOR MAIN WORKS DEVELOPMENT APPLICATION UPDATE	06/12/21

Notes

No material may be reproduced without prior permission


Contractor must verify all dimensions on site before commencing work or preparing shop drawings.

Do not scale drawings.

LEGEND

- TITLE BOUNDARY
- MAXIMUM PLANNING ENVELOPE
- OUT OF SCOPE
- LANDSCAPING / VEGETATION
- AUSGRID + TELSTRA EMBELLISHMENT WORKS

Key Plan

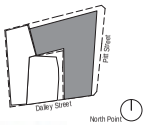

Client

mirvac

Consultant

W–B WOODS BAGOT

shp

Project

55 Pitt Street Sydney NSW 2000

Project number 121152

Size check 25mm

Drawn	Checked	Approved	Sheet size	Scale
DH	LS	CY	A1	1 : 200

Sheet title


FLOOR PLAN - LEVEL 43 HIGH RISER OVERRUN

Status

FOR MAIN WORKS DEVELOPMENT APPLICATION UPDATE

Sheet number AD DA 1000 21

Revision 02

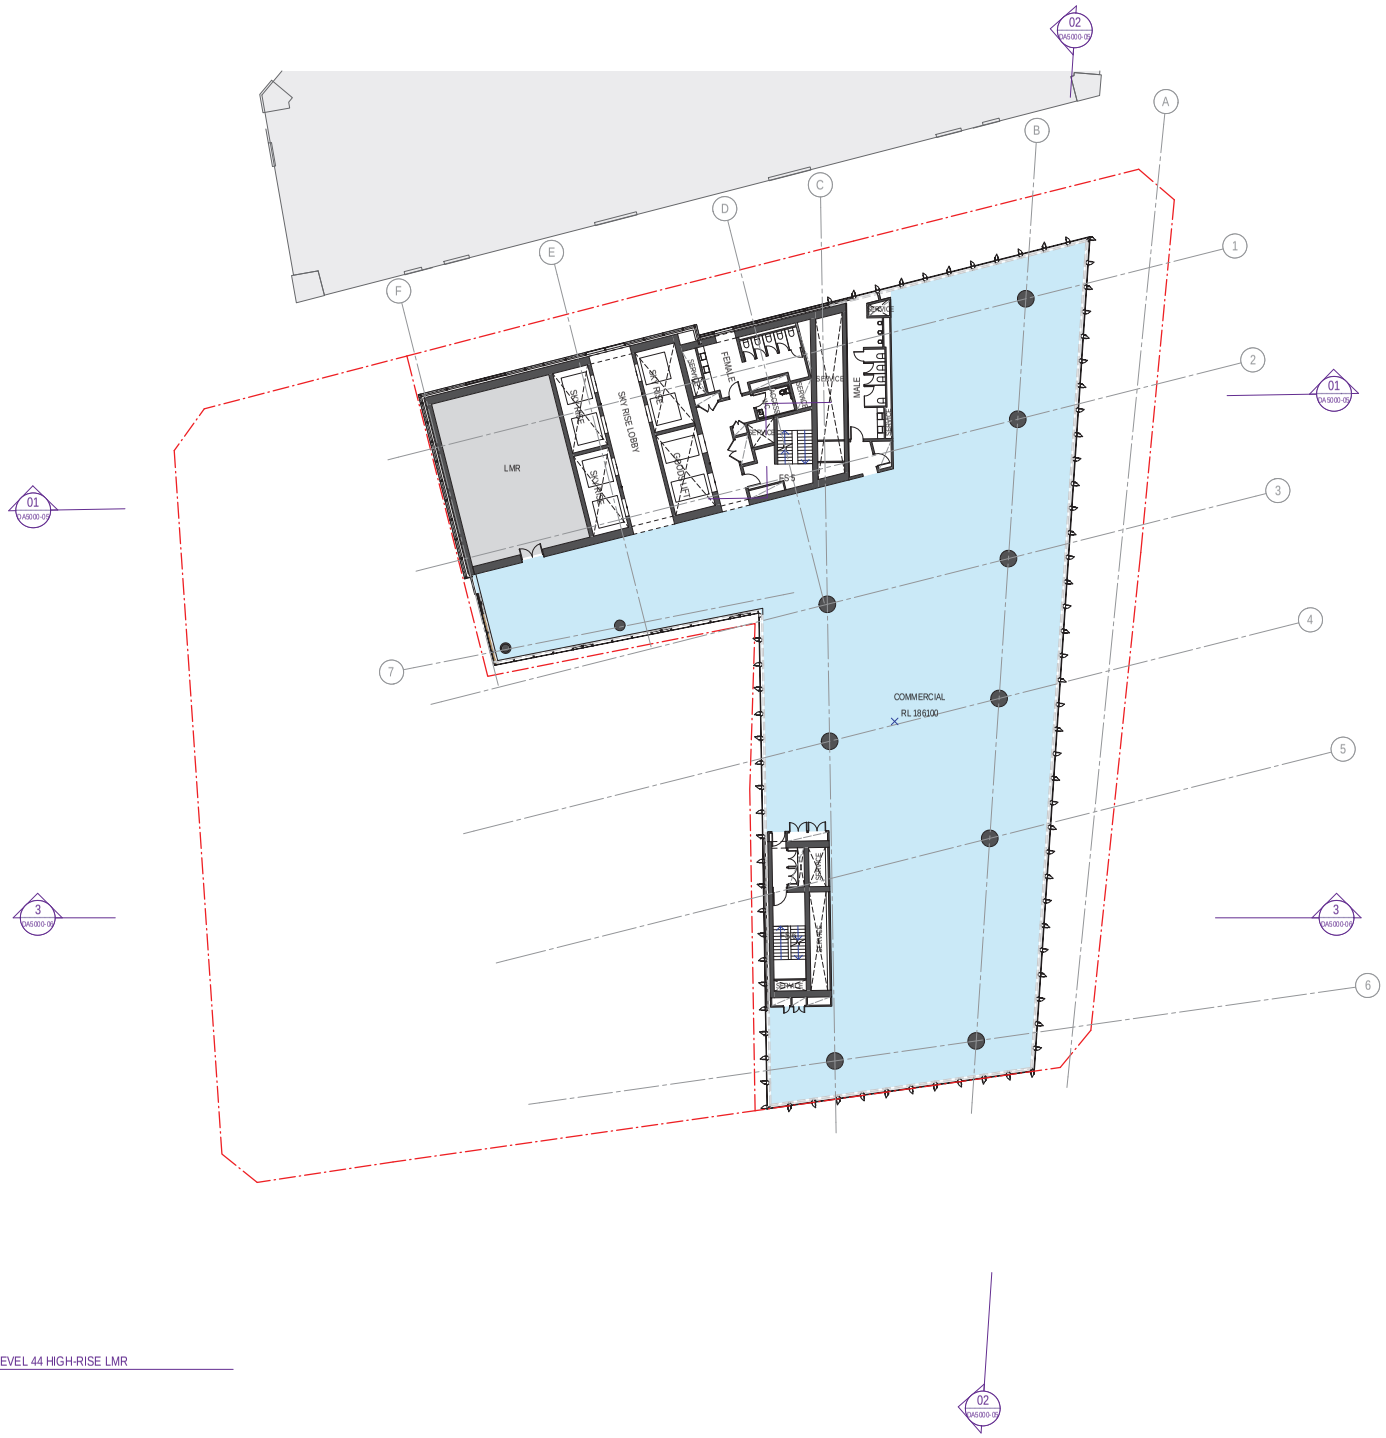

1 LEVEL 44 HIGH-RISE LMR

194

Recent revision history

#	Status	Description	Date
A		FOR INFORMATION	28/04/21
B		DRAFT DA SUBMISSION	19/05/21
01		FOR STAGE 2 DEVELOPMENT APPLICATION	27/05/21
02		FOR MAIN WORKS DEVELOPMENT APPLICATION UPDATE	06/12/21

Notes

No material may be reproduced without prior permission


Contractor must verify all dimensions on site before commencing work or preparing shop drawings.

Do not scale drawings.

LEGEND

- TITLE BOUNDARY
- MAXIMUM PLANNING ENVELOPE
- OUT OF SCOPE
- LANDSCAPING / VEGETATION
- AUSGRID + TELSTRA EMBELLISHMENT WORKS

Key Plan

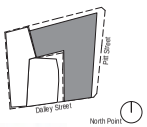

Client: mirvac

Consultant: W–B WOODS BAGOT; shp

Project

55 Pitt Street Sydney NSW 2000

Project number	Size check
121152	25mm

Drawn	Checked	Approved	Sheet size	Scale
DH	LS	CY	A1	1 : 200


Sheet title

FLOOR PLAN - LEVEL 44 HIGH RISE LMR

Status

FOR MAIN WORKS DEVELOPMENT APPLICATION UPDATE

Sheet number		Revision
AD DA 1000	22	02

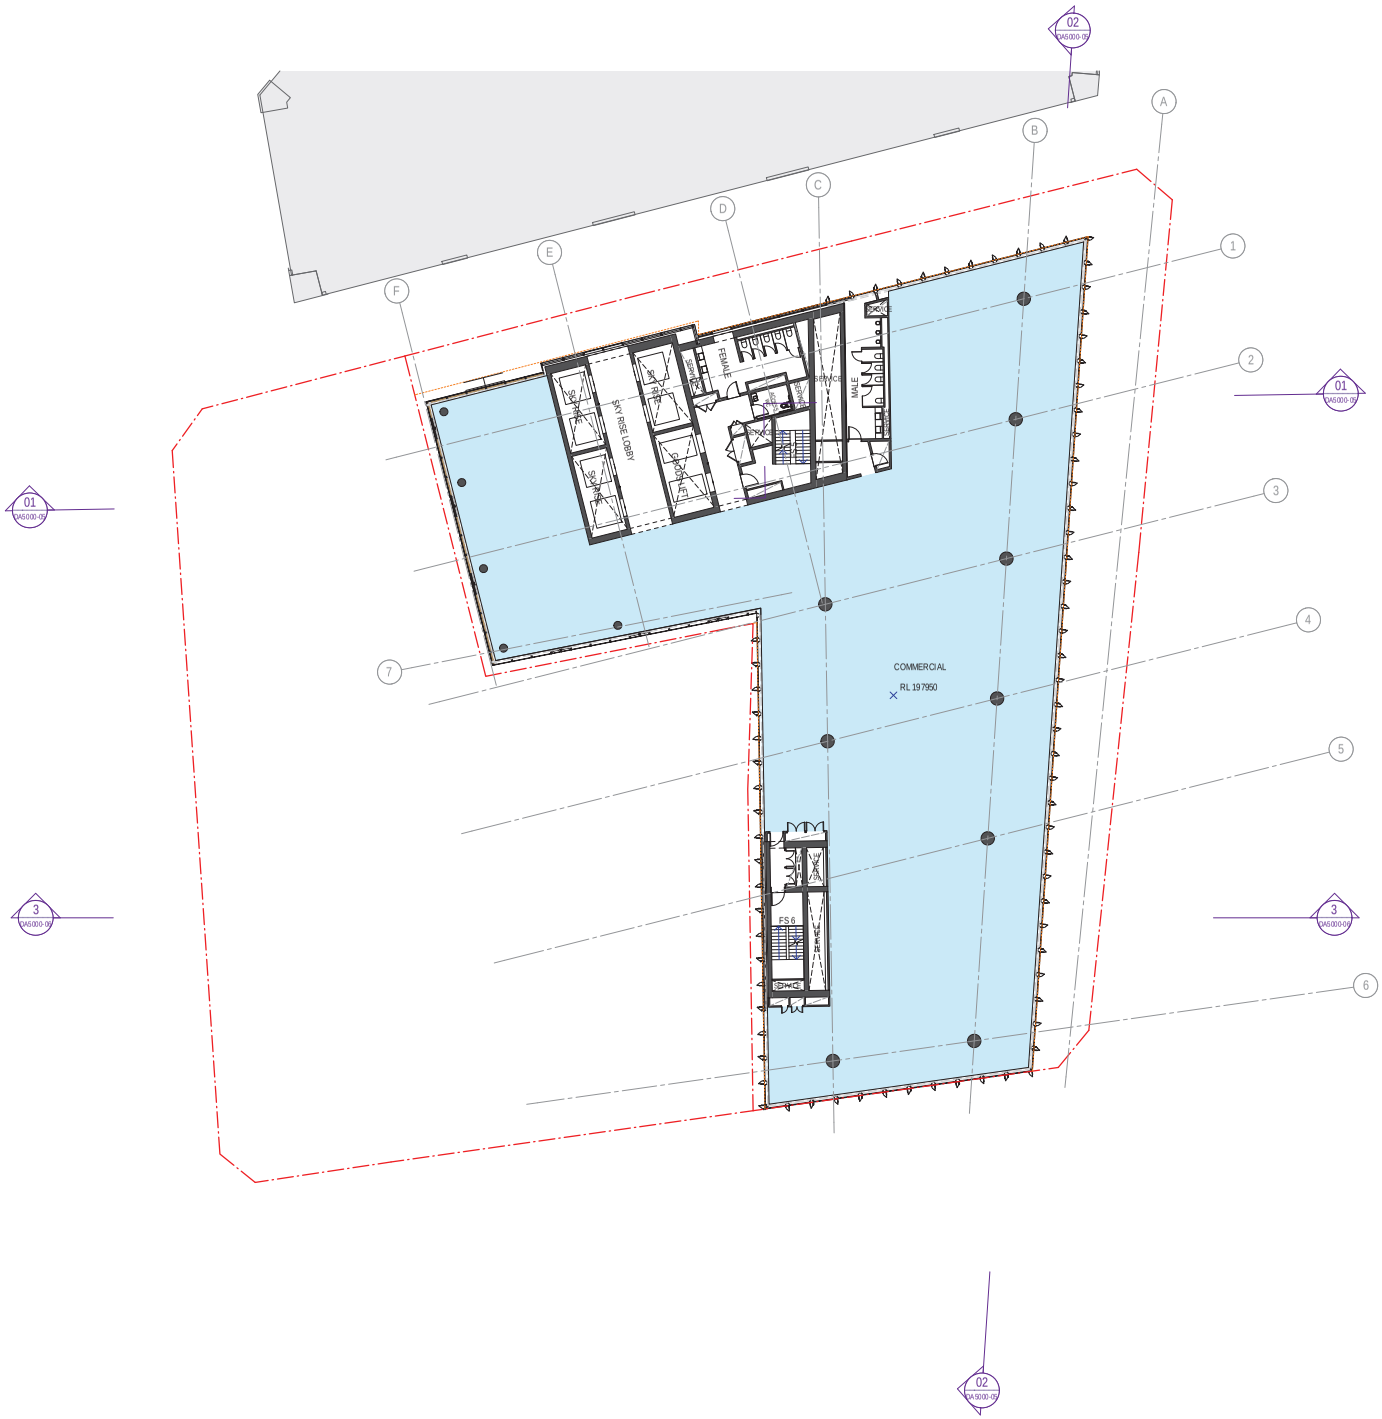

195

Recent revision history

#	Status	Description	Date
B		FOR INFORMATION	28/04/21
C		DRAFT DA SUBMISSION	19/05/21
01		FOR STAGE 2 DEVELOPMENT APPLICATION	27/05/21
02		FOR MAIN WORKS DEVELOPMENT APPLICATION UPDATE	06/12/21

Notes

No material may be reproduced without prior permission


Contractor must verify all dimensions on site before commencing work or preparing shop drawings.

Do not scale drawings.

LEGEND

- TITLE BOUNDARY
- MAXIMUM PLANNING ENVELOPE
- OUT OF SCOPE
- BOH
- COMMERCIAL
- EOT
- LOBBY
- RETAIL
- LANDSCAPING / VEGETATION
- AUSGRID + TELSTRA EMBELLISHMENT WORKS

Key Plan

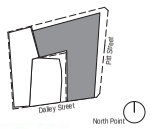

Client

mirvac

Consultant

W–B WOODS BAGOT

shp

Project

55 Pitt Street Sydney NSW 2000

Project number 121152

Size check 25mm

Drawn	Checked	Approved	Sheet size	Scale
DH	LS	CY	A1	1 : 200

Sheet title


FLOOR PLAN - LEVEL 45-53 TYP SKY RISE

Status

FOR MAIN WORKS DEVELOPMENT APPLICATION UPDATE

Sheet number AD DA 1000 2

Revision 02

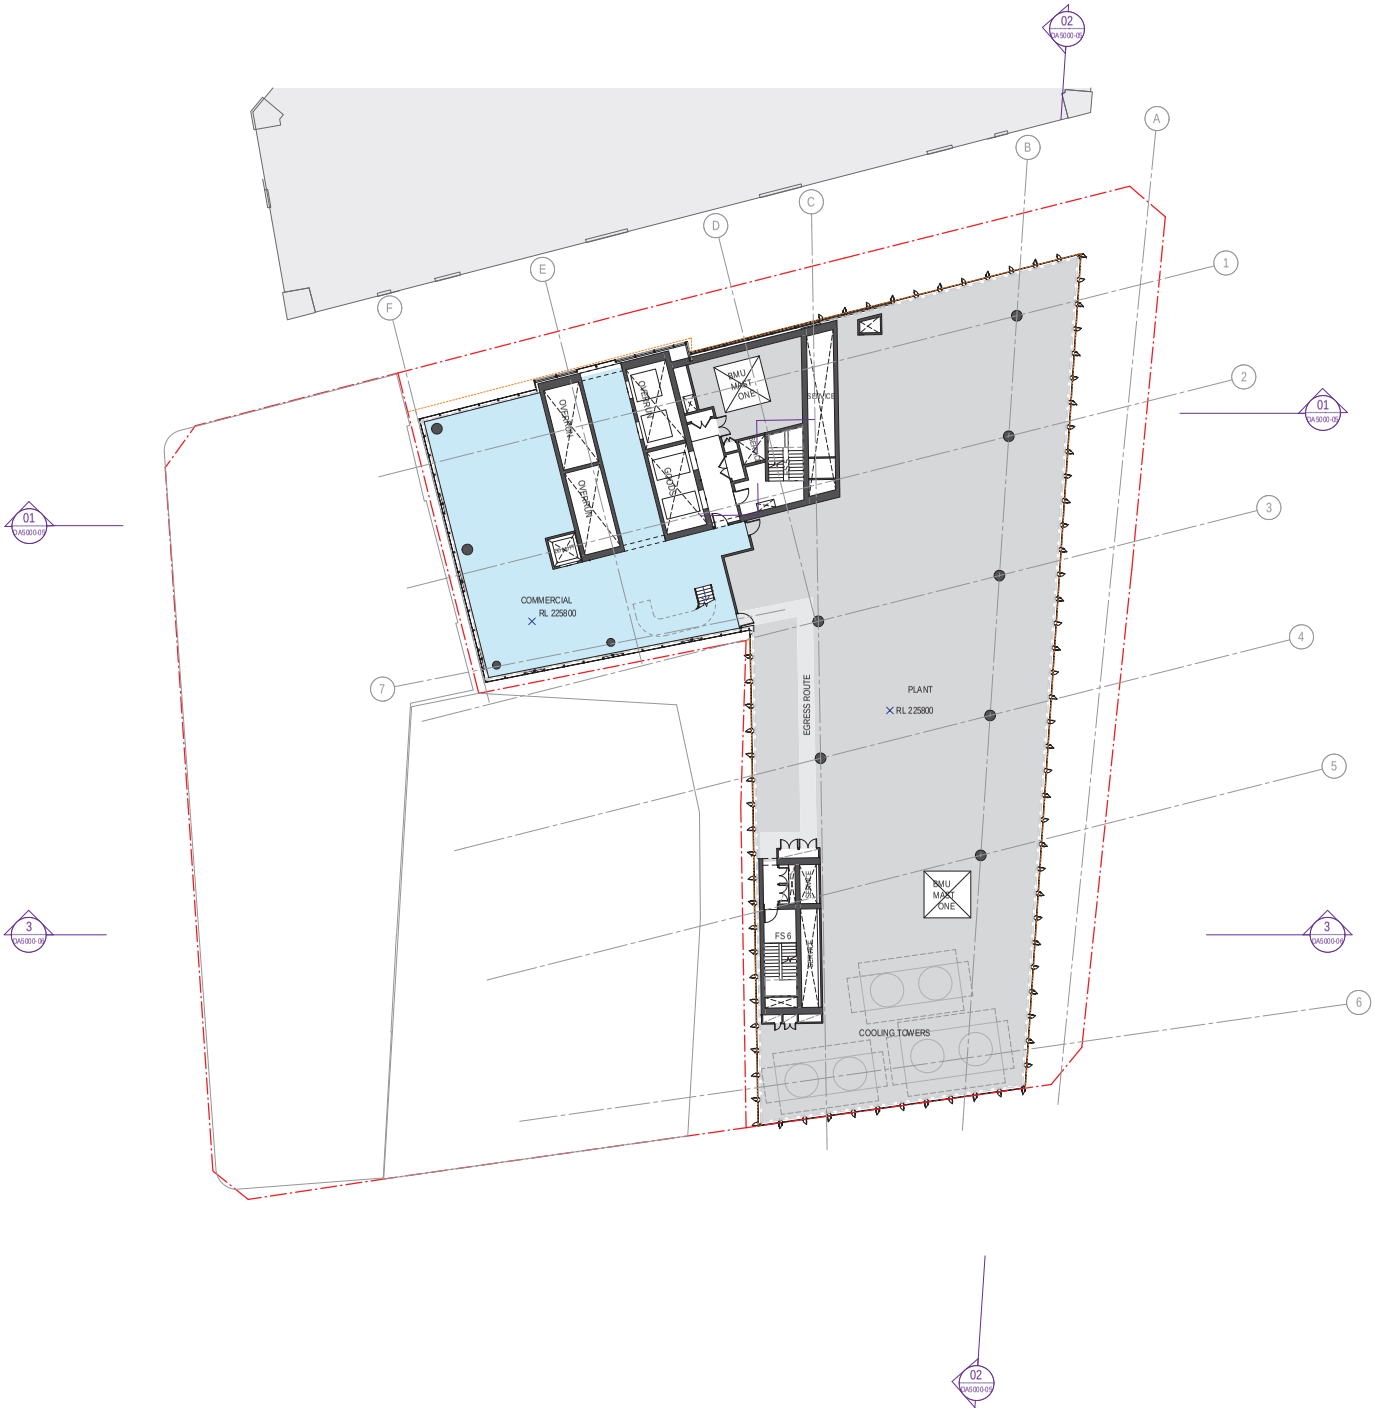

196

Recent revision history

#	Status	Description	Date
B		FOR INFORMATION	28/04/21
C		DRAFT DA SUBMISSION	19/05/21
01		FOR STAGE 2 DEVELOPMENT APPLICATION	27/05/21
02		FOR MAIN WORKS DEVELOPMENT APPLICATION UPDATE	06/12/21

Notes

No material may be reproduced without prior permission


Contractor must verify all dimensions on site before commencing work or preparing shop drawings.

Do not scale drawings.

LEGEND

- TITLE BOUNDARY
- MAXIMUM PLANNING ENVELOPE
- OUT OF SCOPE
- BOH
- COMMERCIAL
- EOT
- LOBBY
- RETAIL
- LANDSCAPING / VEGETATION
- AUSGRID + TELSTRA EMBELLISHMENT WORKS

Key Plan

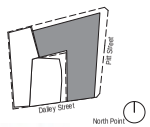

Client

mirvac

Consultant

W–B WOODS BAGOT

shp

Project

55 Pitt Street Sydney NSW 2000

Project number 121152

Size check 25mm

Drawn	Checked	Approved	Sheet size	Scale
DH	LS	CY	A1	1 : 200

Sheet title


FLOOR PLAN - LEVEL 54 PLANT

Status

FOR MAIN WORKS DEVELOPMENT APPLICATION UPDATE

Sheet number AD DA 1000 2

Revision 02

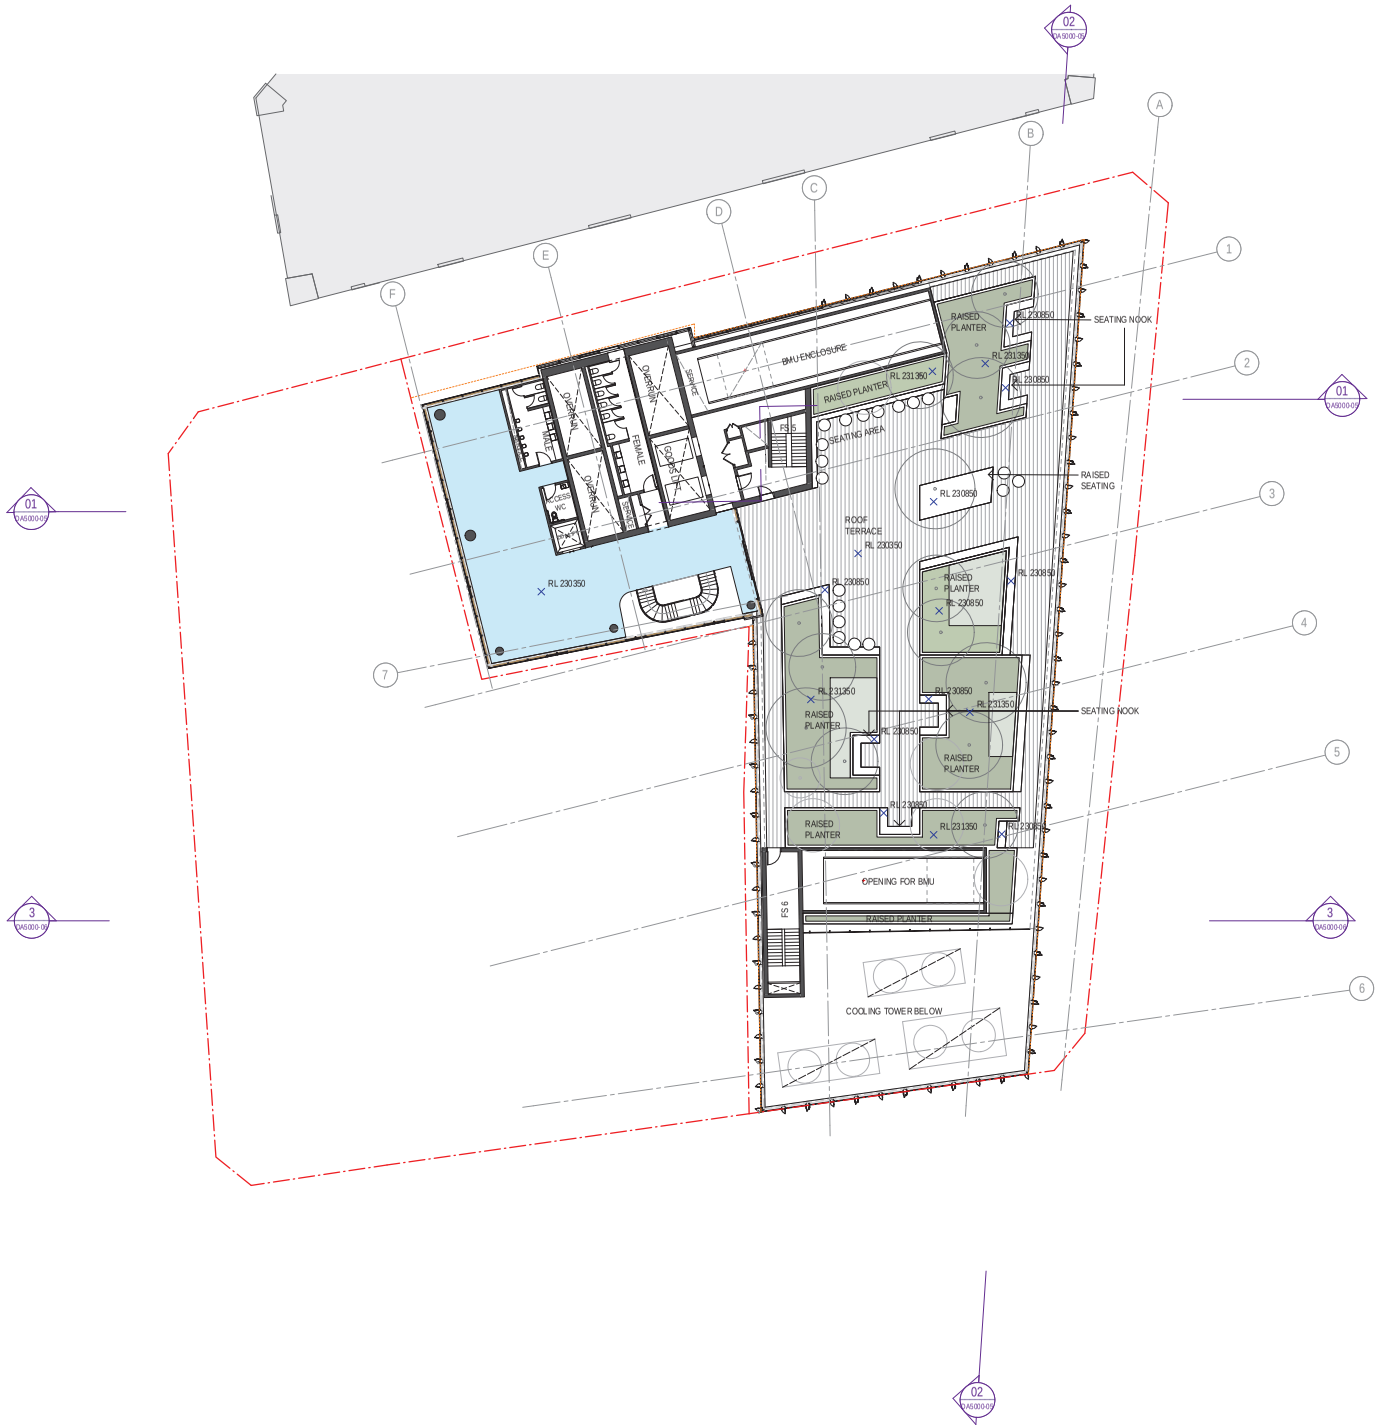

Recent revision history

#	Status	Description	Date
B		FOR INFORMATION	28/04/21
C		DRAFT DA SUBMISSION	19/05/21
01		FOR STAGE 2 DEVELOPMENT APPLICATION	27/05/21
02		FOR MAIN WORKS DEVELOPMENT APPLICATION UPDATE	06/12/21

Notes

No material may be reproduced without prior permission


Contractor must verify all dimensions on site before commencing work or preparing shop drawings.

Do not scale drawings.

LEGEND

- TITLE BOUNDARY
- MAXIMUM PLANNING ENVELOPE
- OUT OF SCOPE
- BOH
- COMMERCIAL
- EOT
- LOBBY
- RETAIL
- LANDSCAPING / VEGETATION
- AUSGRID + TELSTRA EMBELLISHMENT WORKS

Key Plan

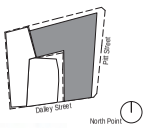

Client

mirvac

Consultant

W–B WOODS BAGOT

shp

Project

55 Pitt Street Sydney NSW 2000

Project number 121152

Size check 25mm

Drawn	Checked	Approved	Sheet size	Scale
DH	LS	CY	A1	1 : 200

Sheet title


FLOOR PLAN - LEVEL 55 ROOF TERRACE

Status

FOR MAIN WORKS DEVELOPMENT APPLICATION UPDATE

Sheet number AD DA 1000

Revision 2 02

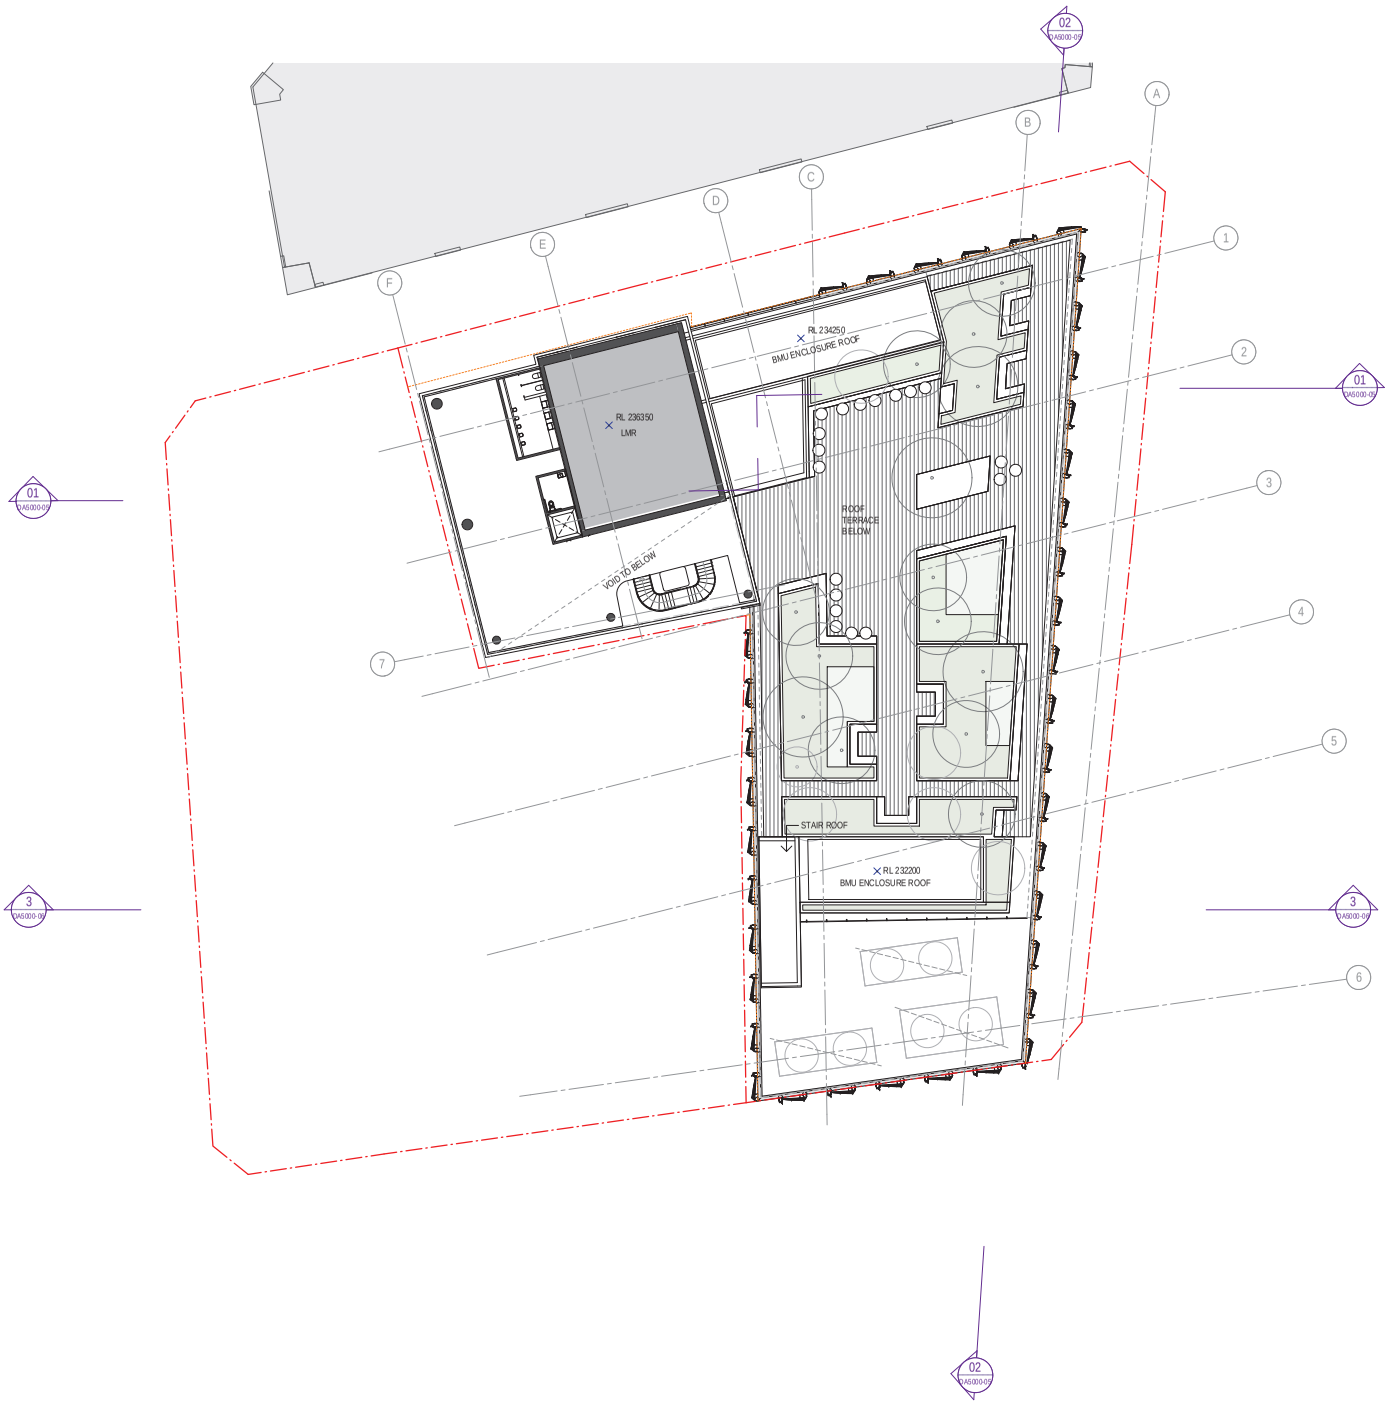

198

Recent revision history

#	Status	Description	Date
A		FOR INFORMATION	28/04/21
B		DRAFT DA SUBMISSION	19/05/21
01		FOR STAGE 2 DEVELOPMENT APPLICATION	27/05/21
02		FOR MAIN WORKS DEVELOPMENT APPLICATION UPDATE	06/12/21

Notes

No material may be reproduced without prior permission


Contractor must verify all dimensions on site before commencing work or preparing shop drawings.

Do not scale drawings.

LEGEND

- TITLE BOUNDARY
- MAXIMUM PLANNING ENVELOPE
- OUT OF SCOPE
- BOH
- COMMERCIAL
- EOT
- LOBBY
- RETAIL
- LANDSCAPING / VEGETATION
- AUSGRID + TELSTRA EMBELLISHMENT WORKS

Key Plan

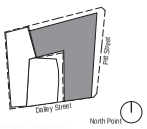

Client

mirvac

Consultant

W–B WOODS BAGOT

shp

Project

55 Pitt Street Sydney NSW 2000

Project number 121152

Size check 25mm

Drawn DH | Checked LS | Approved CY | Sheet size A1 | Scale 1 : 200

Sheet title


FLOOR PLAN - LEVEL 56 LMR / LOWER ROOF PLAN

Status

FOR MAIN WORKS DEVELOPMENT APPLICATION UPDATE

Sheet number AD DA 1000

Revision 02

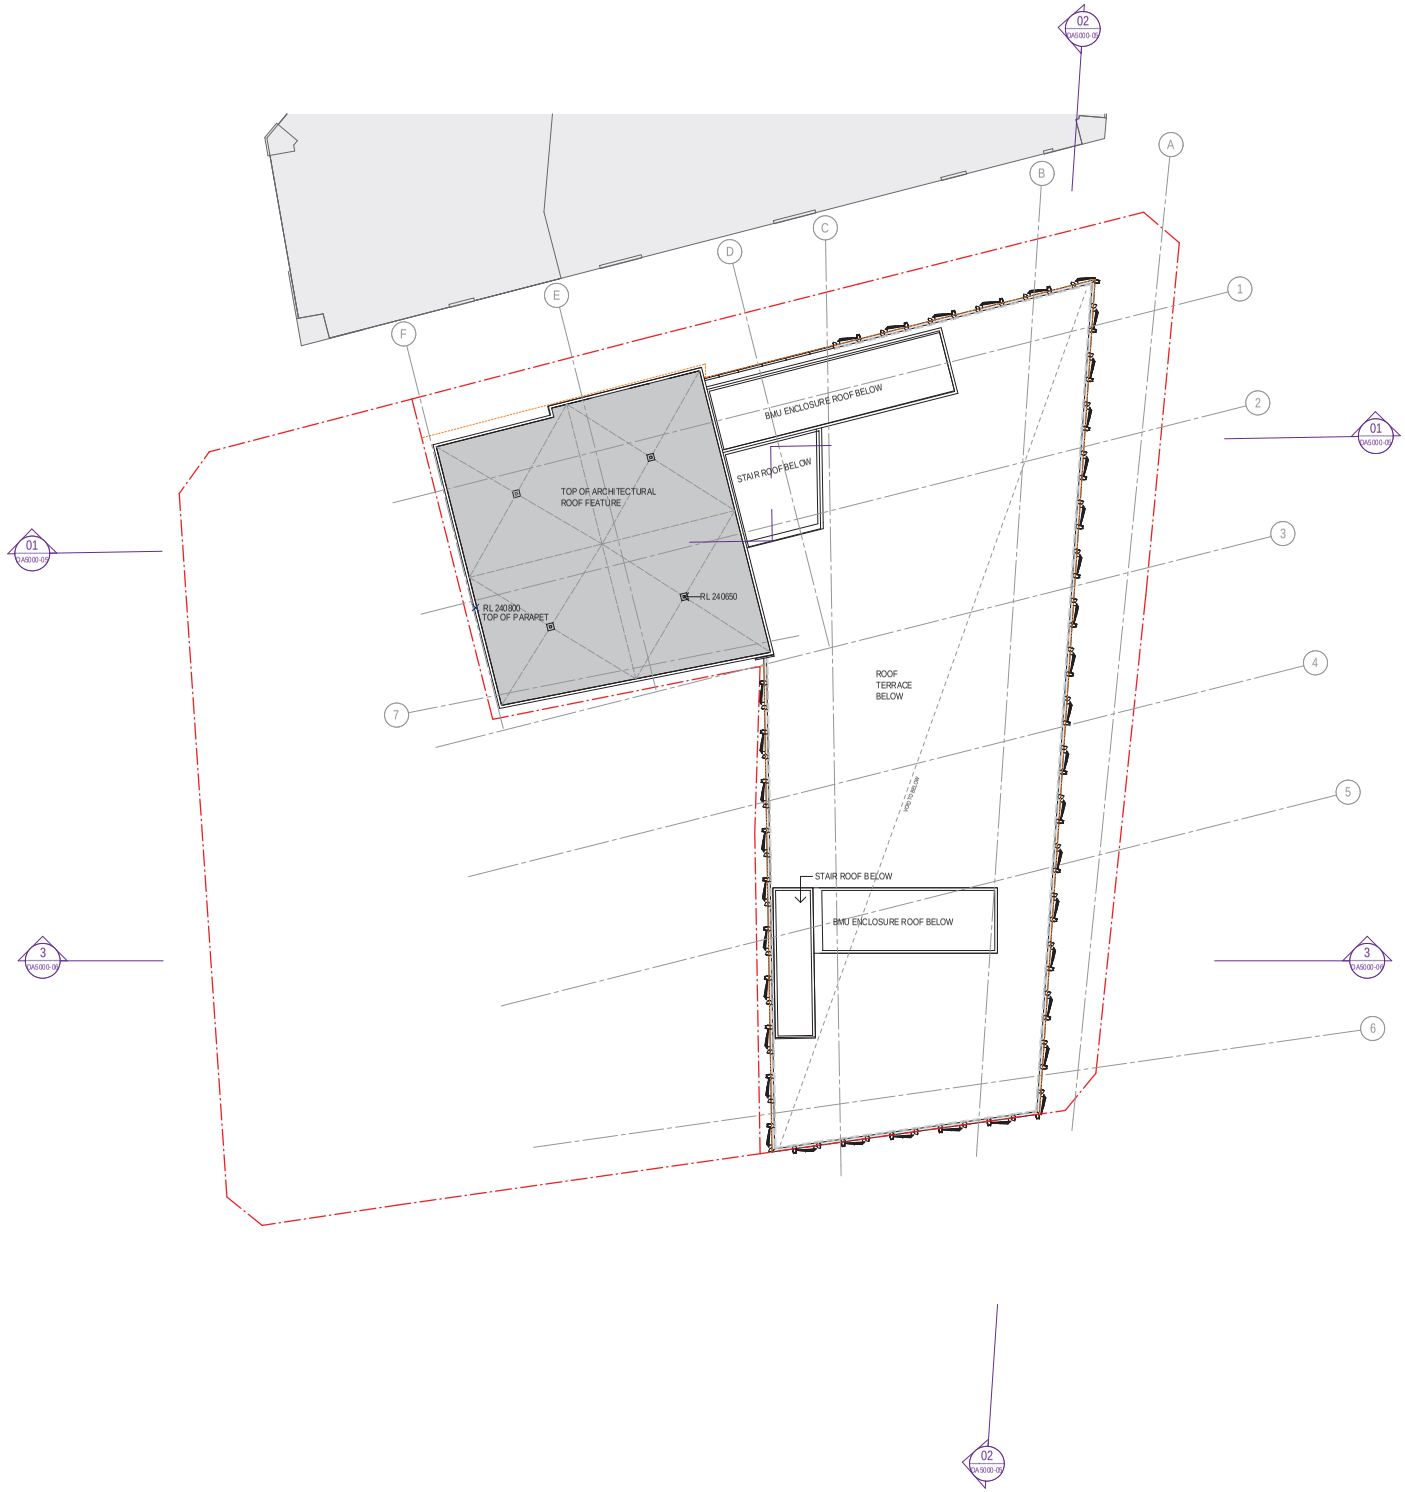

199

Recent revision history

#	Status	Description	Date
01		FOR STAGE 2 DEVELOPMENT APPLICATION	27/05/21
02		FOR MAIN WORKS DEVELOPMENT APPLICATION UPDATE	06/12/21


Notes

No material may be reproduced without prior permission

Contractor must verify all dimensions on site before commencing work or preparing shop drawings.

Do not scale drawings.

Key Plan

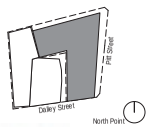

Client

mirvac

Consultant

W–B WOODS BAGOT

shp

Project

55 Pitt Street Sydney NSW 2000

Project number
121152

Size check
25mm

Drawn	Checked	Approved	Sheet size	Scale
DH	LS	CY	A1	1 : 200

Sheet title


FLOOR PLAN - ROOF

Status

FOR MAIN WORKS DEVELOPMENT APPLICATION UPDATE

Sheet number
AD DA 1000

Revision
2 02

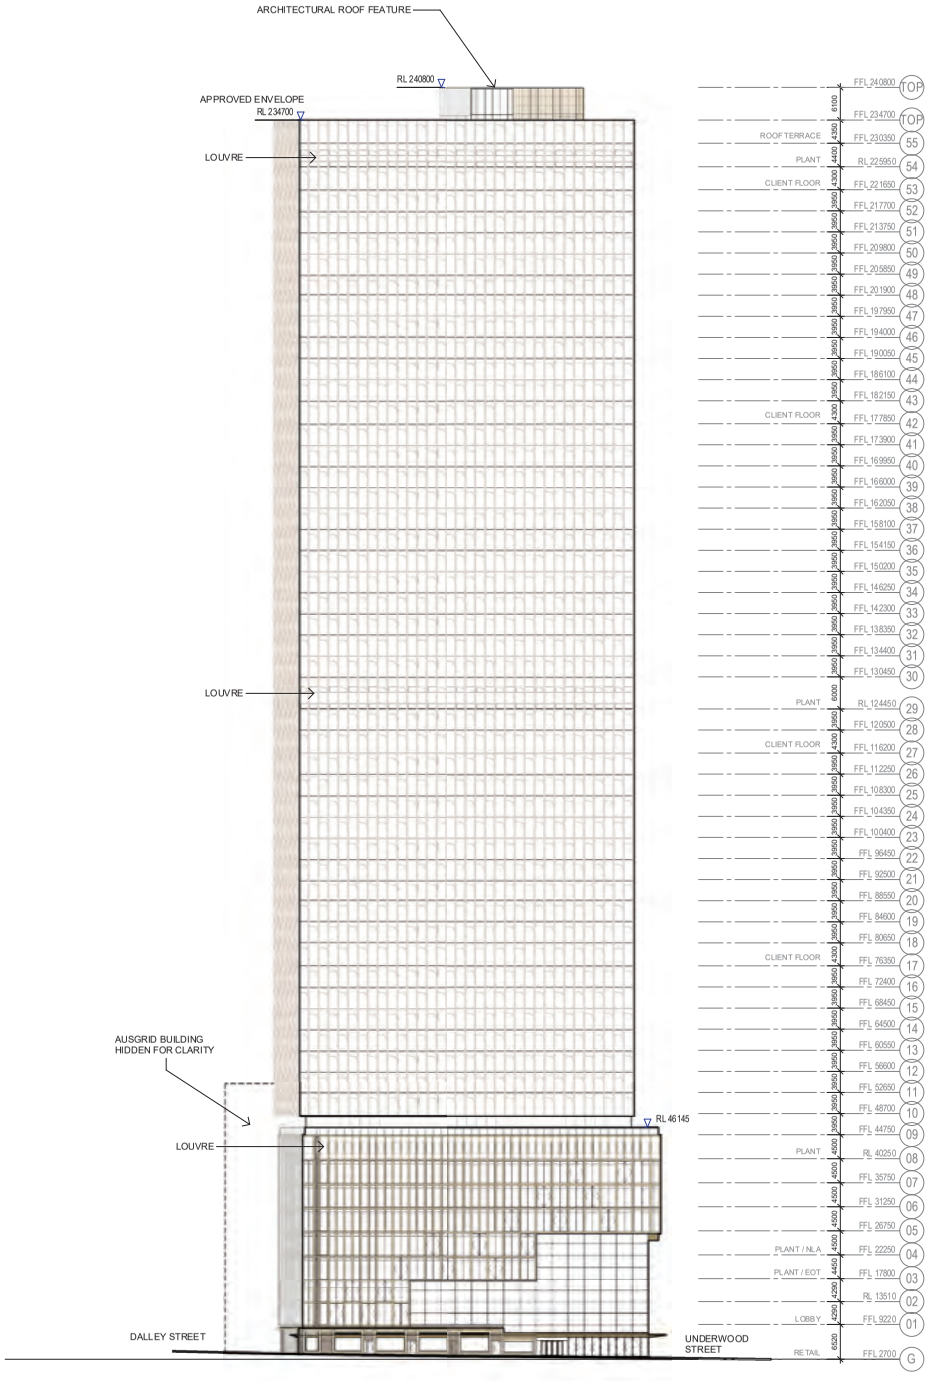

1 ELEVATION EAST - PITT STREET
SCALE 1 : 500

200

Recent revision history

#	Status	Description	Date
A		DRAFT DA SUBMISSION	19/05/21
01		FOR STAGE 2 DEVELOPMENT APPLICATION	02/06/21
02		FOR MAIN WORKS DEVELOPMENT APPLICATION UPDATE	06/12/21

Notes
No material may be reproduced without prior permission

Contractor must verify all dimensions on site before commencing work or preparing shop drawings.


Do not scale drawings.

ELEVATION LEGEND

VISION GLAZING

SHADOW BOX GLAZING

Key Plan

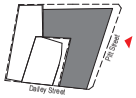

Client
mirvac

Consultant
W–B WOODS BAGOT
shp


Project
55 Pitt Street
55 Pitt Street Sydney NSW 2000

Project number 121152
Size check 25mm
Checked MYS
Approved RJP
Sheet size A1
Scale As indicated


Sheet title
ELEVATION - EAST

Status
FOR MAIN WORKS DEVELOPMENT APPLICATION UPDATE

Sheet number **AD DA 5000 - 00**
Revision 02

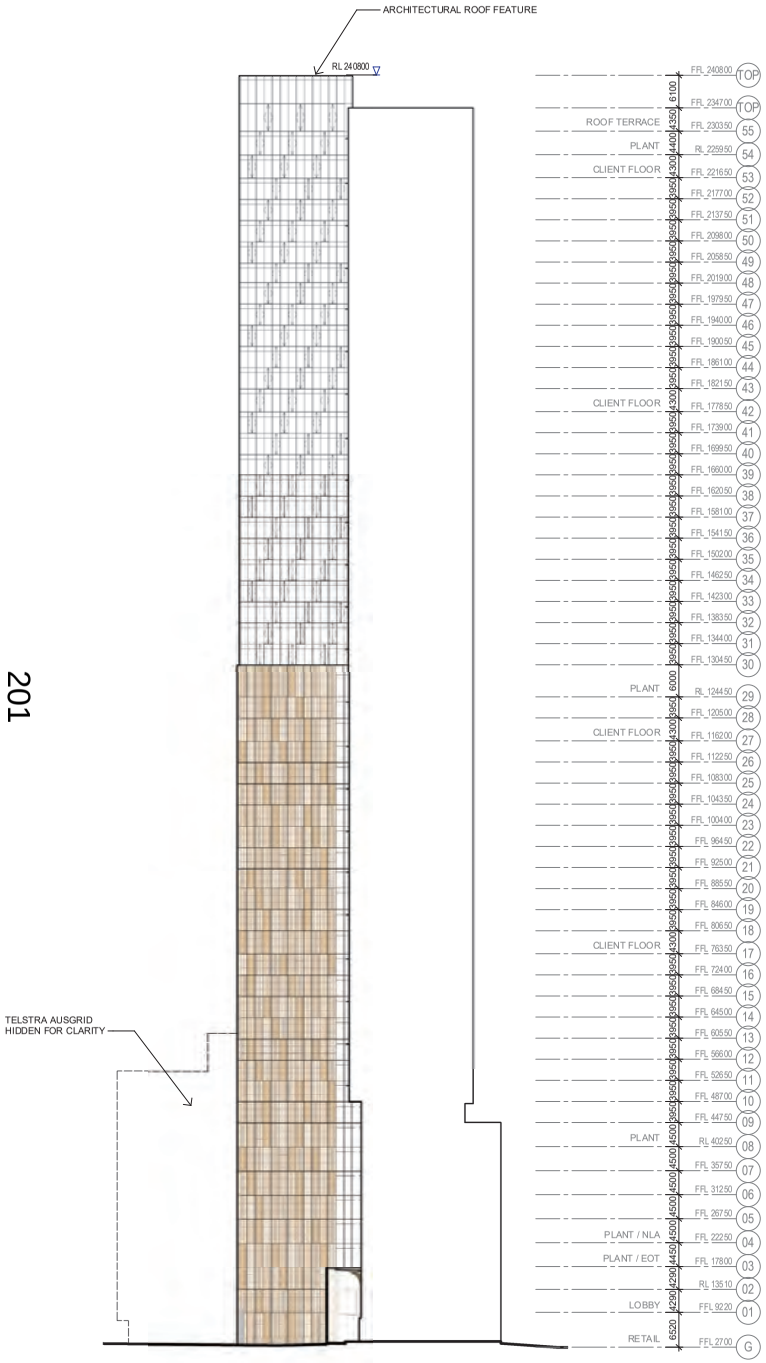

2 ELEVATION SOUTH - HARD/SOFT CORE
SCALE 1 : 500

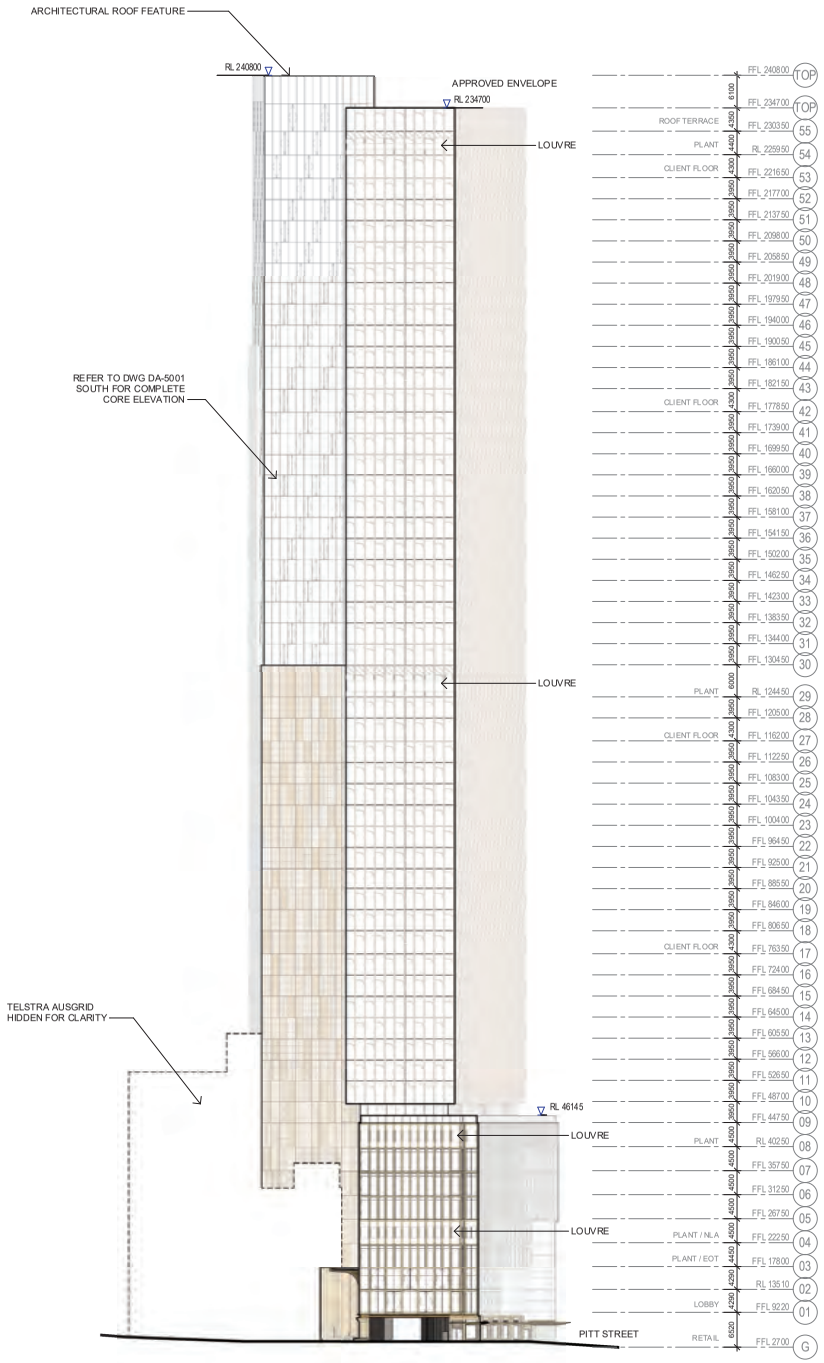

1 ELEVATION SOUTH - DALLEY STREET
SCALE 1 : 500

201

Date generated 12/9/2021 6:13:28 PM BIM 360://55 Pitt St/SHP-AR-0102-RVT-R21.rvt

Recent revision history

#	Status	Description	Date
A		DRAFT DA SUBMISSION	19/05/21
01		FOR STAGE 2 DEVELOPMENT APPLICATION	02/06/21
02		FOR MAIN WORKS DEVELOPMENT APPLICATION UPDATE	06/12/21

Notes
No material may be reproduced without prior permission

Contractor must verify all dimensions on site before commencing work or preparing shop drawings.


Do not scale drawings.

ELEVATION LEGEND

VISION GLAZING

SHADOW BOX GLAZING

Key Plan

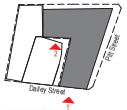

Client
mirvac

Consultant
W–B WOODS BAGOT
shp


Project
55 Pitt Street
55 Pitt Street Sydney NSW 2000


Project number 121152
Size check 25mm
Checked MYS
Approved RJP
Sheet size A1
Scale As indicated

Sheet title
ELEVATION - SOUTH

Status
FOR MAIN WORKS DEVELOPMENT APPLICATION UPDATE

Sheet number **AD DA 5000 - 01**
Revision 02

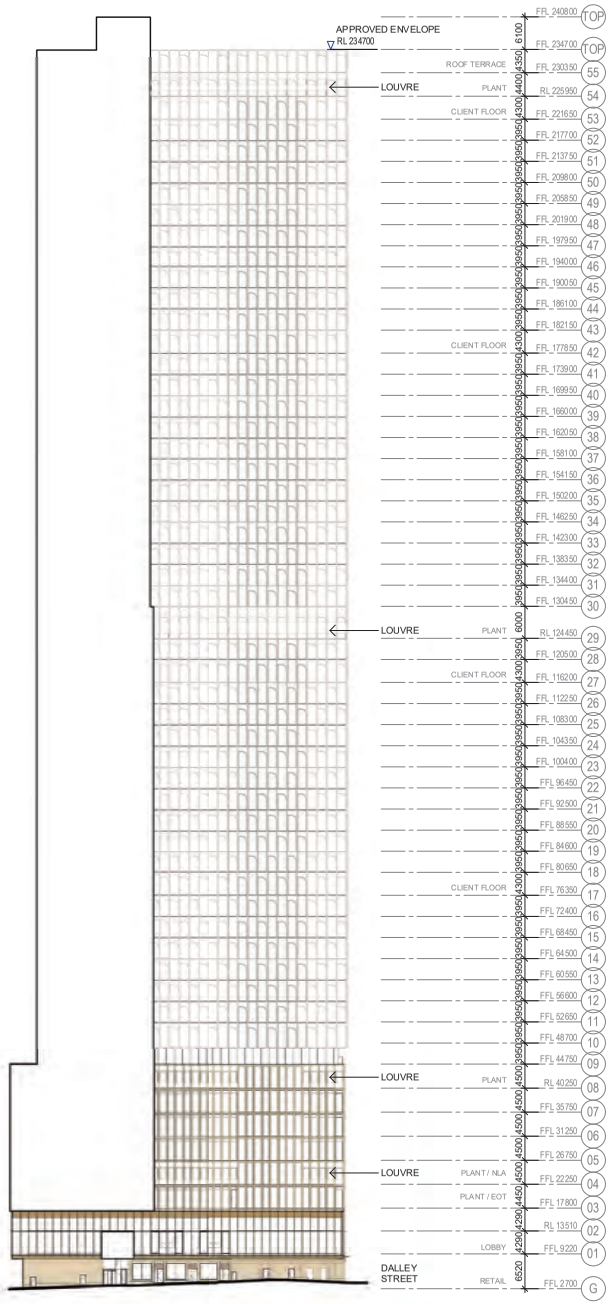
APPROVED ENVELOPE
RL 234700
LOUVRE
PLANT
ROOF TERRACE
CLIENT FLOOR
LOUVRE
PLANT
CLIENT FLOOR
LOUVRE
PLANT
LOUVRE
PLANT / NLA
PLANT / EOT
LOBBY
RETAIL
DALLEY STREET
FFL 240800 TOP
FFL 234700 TOP
FFL 230350 55
RL 225950 54
FFL 221650 53
FFL 217700 52
FFL 213750 51
FFL 209800 50
FFL 205850 49
FFL 201900 48
FFL 197950 47
FFL 194000 46
FFL 190050 45
FFL 186100 44
FFL 182150 43
FFL 177850 42
FFL 173900 41
FFL 169950 40
FFL 166000 39
FFL 162050 38
FFL 158100 37
FFL 154150 36
FFL 150200 35
FFL 146250 34
FFL 142300 33
FFL 138350 32
FFL 134400 31
FFL 130450 30
RL 124450 29
FFL 120500 28
FFL 116200 27
FFL 112250 26
FFL 108300 25
FFL 104350 24
FFL 100400 23
FFL 96450 22
FFL 92500 21
FFL 88550 20
FFL 84600 19
FFL 80650 18
FFL 76350 17
FFL 72400 16
FFL 68450 15
FFL 64500 14
FFL 60550 13
FFL 56600 12
FFL 52650 11
FFL 48700 10
FFL 44750 09
RL 40250 08
FFL 35750 07
FFL 31250 06
FFL 26750 05
FFL 22250 04
FFL 17800 03
RL 13510 02
FFL 9220 01
FFL 2700 G
6100
4350
4400
4300
4300
4300

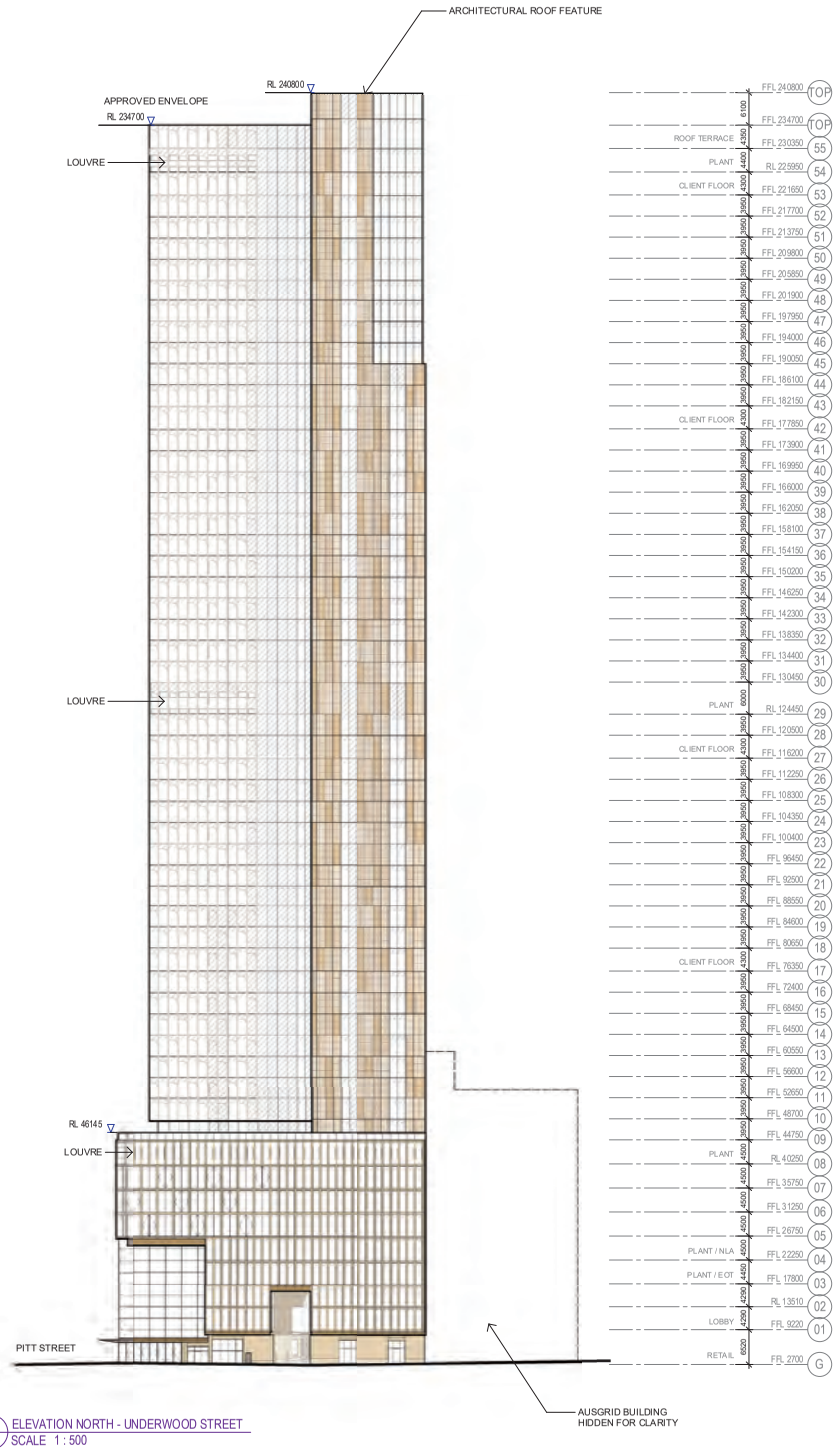

1 ELEVATION NORTH - UNDERWOOD STREET
SCALE 1 : 500

Recent revision history

#	Status	Description	Date
A		DRAFT DA SUBMISSION	19/05/21
01		FOR STAGE 2 DEVELOPMENT APPLICATION	02/06/21
02		FOR MAIN WORKS DEVELOPMENT APPLICATION UPDATE	06/12/21

Notes
No material may be reproduced without prior permission

Contractor must verify all dimensions on site before commencing work or preparing shop drawings.


Do not scale drawings.

ELEVATION LEGEND

VISION GLAZING

SHADOW BOX GLAZING

Key Plan

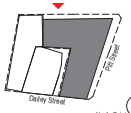

Client
mirvac

Consultant
W–B WOODS BAGOT
shp

Project
55 Pitt Street
55 Pitt Street Sydney NSW 2000

Project number
121152

Size check
25mm

Checked
MYS

Approved
RJP

Sheet size
A1


Scale
As indicated

Sheet title
ELEVATION - NORTH


Status
FOR MAIN WORKS DEVELOPMENT APPLICATION UPDATE

Sheet number
AD DA 5000 - 03

Revision
02

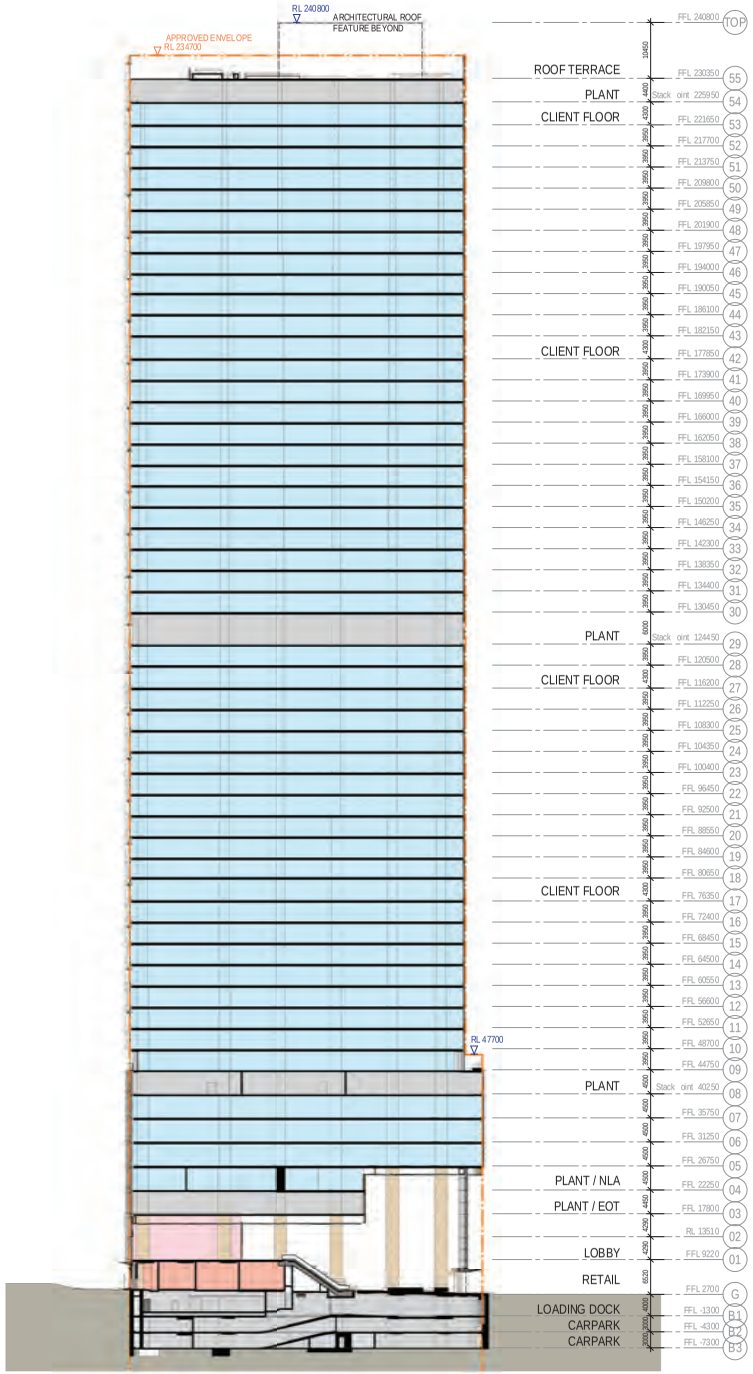

02 SECTION - NORTH & SOUTH
SCALE 1 : 500

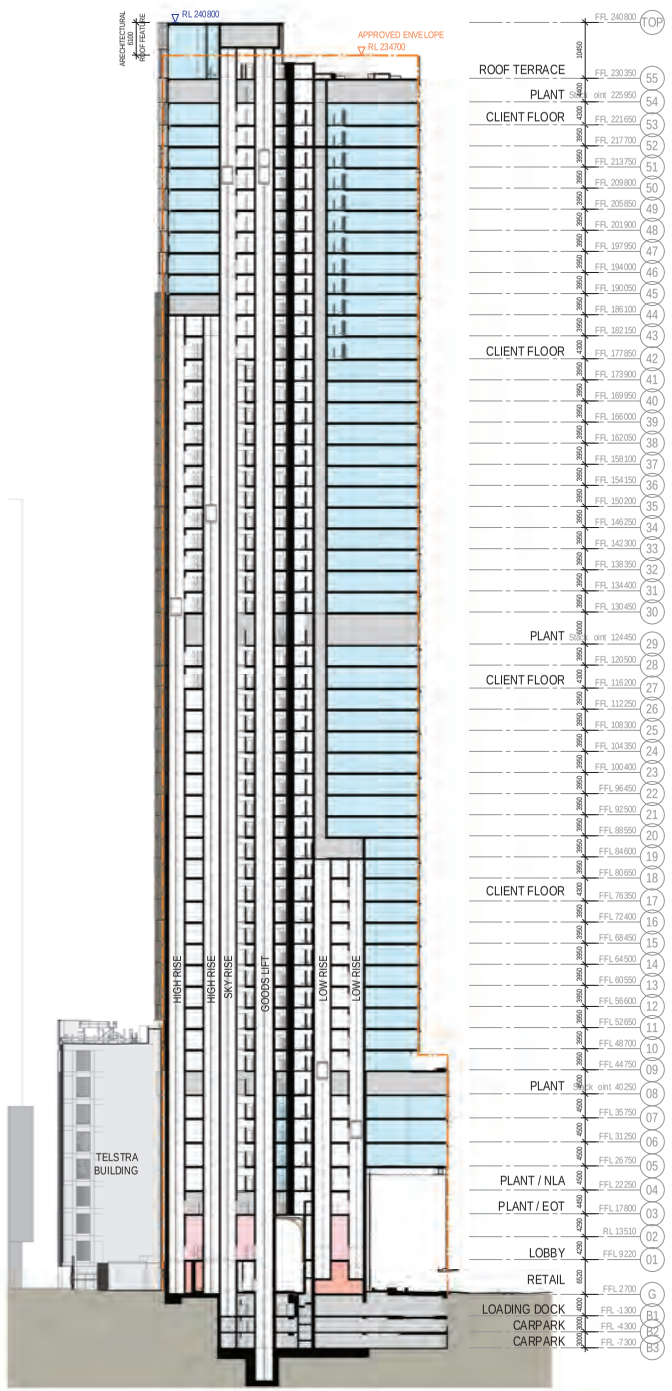

01 SECTION - EAST & WEST
SCALE 1 : 500

Recent revision history


#	Status	Description	Date
B		FOR INFORMATION	28/04/21
C		DRAFT DA SUBMISSION	19/05/21
01		FOR STAGE 2 DEVELOPMENT APPLICATION	27/05/21
02		FOR MAIN WORKS DEVELOPMENT APPLICATION UPDATE	06/12/21

Notes
No material may be reproduced without prior permission

Contractor must verify all dimensions on site before commencing work or preparing shop drawings.

Do not scale drawings.

LEGEND
- MAXIMUM PLANNING ENVELOPE
- OUT OF SCOPE
- BOH
- COMMERCIAL
- COMMERCIAL (MIXED MODE VENTILATION)
- LOBBY
- RETAIL

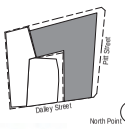Key Plan


Client
mirvac

Consultant
W–B WOODS BAGOT
shp

Project
55 Pitt Street Sydney NSW 2000

Project number
121152

Size check
25mm

Drawn	Checked	Approved	Sheet size	Scale
NS	LS	CY	A1	1 : 500


Sheet title
SECTIONS - OVERALL N-S E-W

Status
FOR MAIN WORKS DEVELOPMENT APPLICATION UPDATE


Sheet number
AD DA 000 0

Revision
02

Date generated 9/12/2021 10:21:09 AM BIM 360:/55 Pitt St/WBG-AR-0101-RVT-R21.rvt

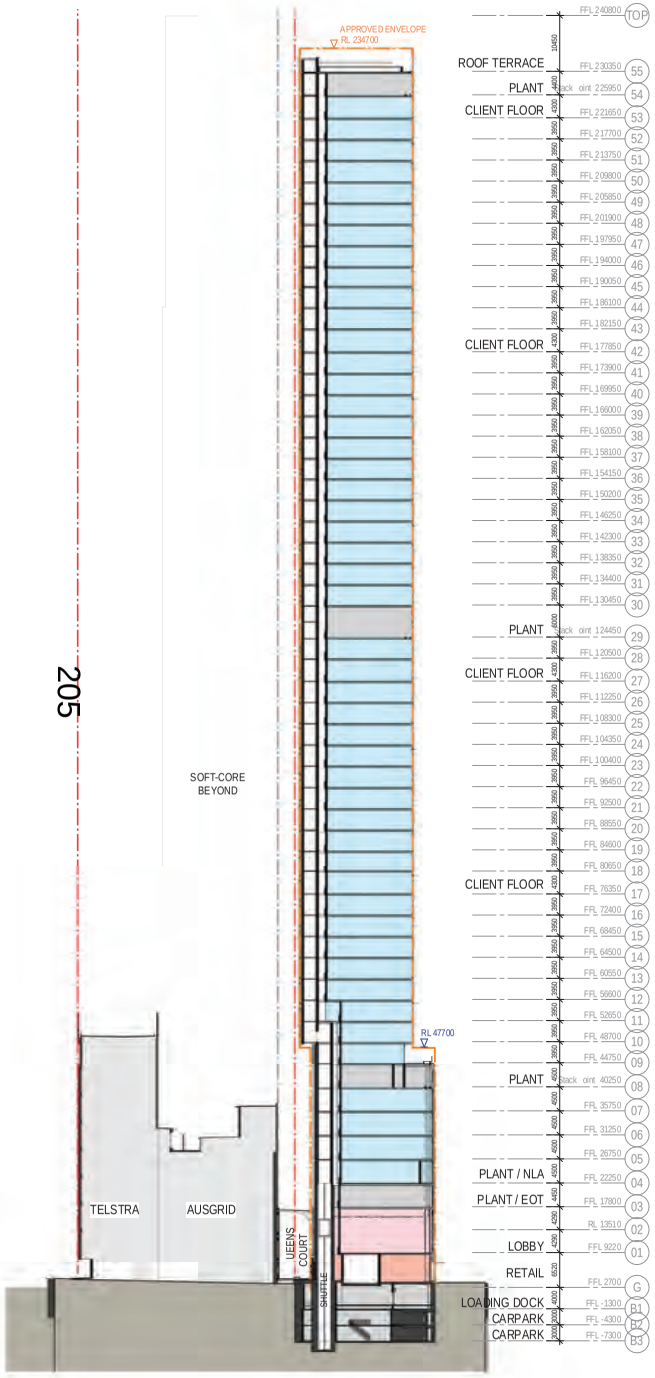

3 SECTION - EAST & WEST
SCALE 1 : 500

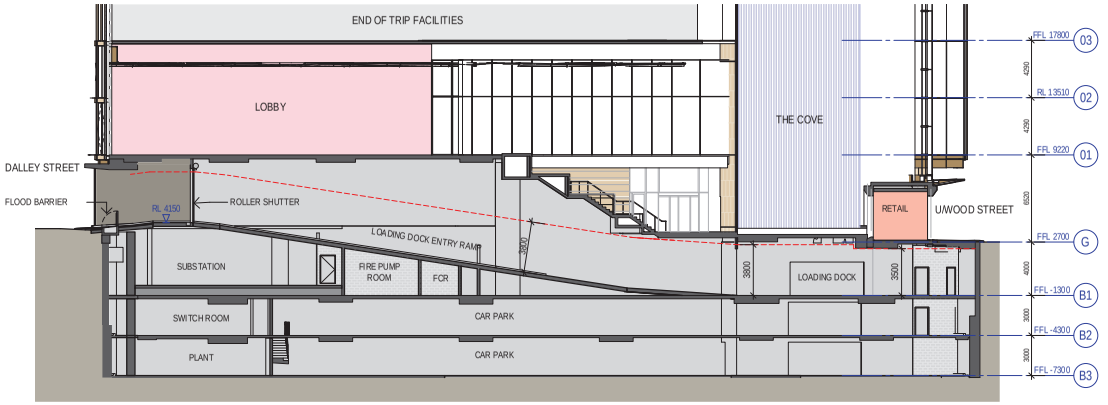

2 SECTION - LOADING DOCK ACCESS RAMP
SCALE 1 : 200



1 SECTION - GROUND FLOOR TYPICAL
SCALE 1 : 200

Date generated 9/12/2021 10:23:28 AM BIM 360:/55 Pitt St/MBG-AR-0101-RVT-R21.rvt

Recent revision history


#	Status	Description	Date
A		FOR INFORMATION	28/04/21
B		DRAFT DA SUBMISSION	19/05/21
01		FOR STAGE 2 DEVELOPMENT APPLICATION	27/05/21
02		FOR MAIN WORKS DEVELOPMENT APPLICATION UPDATE	06/12/21

Notes
No material may be reproduced without prior permission

Contractor must verify all dimensions on site before commencing work or preparing shop drawings.

Do not scale drawings.

LEGEND
- MAXIMUM PLANNING ENVELOPE
- OUT OF SCOPE
- BOH
- COMMERCIAL
- COMMERCIAL (MIXED MODE VENTILATION)
- LOBBY
- RETAIL

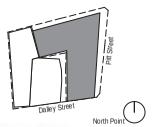Key Plan


Client
mirvac

Consultant
W–B WOODS BAGOT
shp

Project
55 Pitt Street Sydney NSW 2000

Project number
121152

Size check
25mm

Drawn	Checked	Approved	Sheet size	Scale
NS	LS	CY	A1	As indicated

Sheet title
SECTIONS - E-W LOADING DOCK GROUND FLOOR TYP

Status
FOR MAIN WORKS DEVELOPMENT APPLICATION UPDATE


Sheet number
AD DA 000 0

Revision
02


GENERAL NOTE: ALL EXISTING LOUVRES AND WINDOWS TO TELSTRA + AUSGRID BUILDINGS TO BE REMAIN UNTOUCHED



3 UNDERWOOD STREET WEST - TELSTRA + AUSGRID BUILDINGS - STREET ELEVATION
SCALE 1 : 100

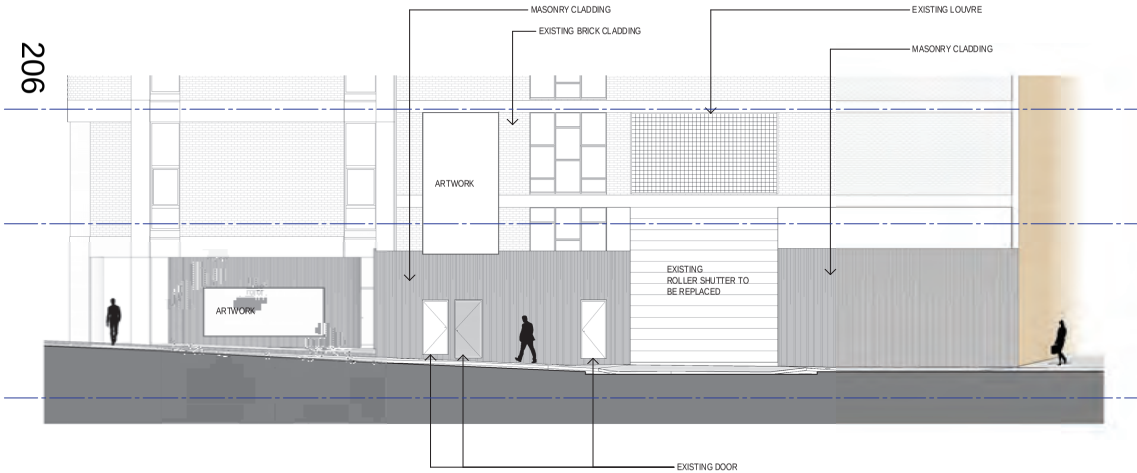

2 DALLEY STREET - TELSTRA + AUSGRID BUILDINGS - STREET ELEVATION
SCALE 1 : 100

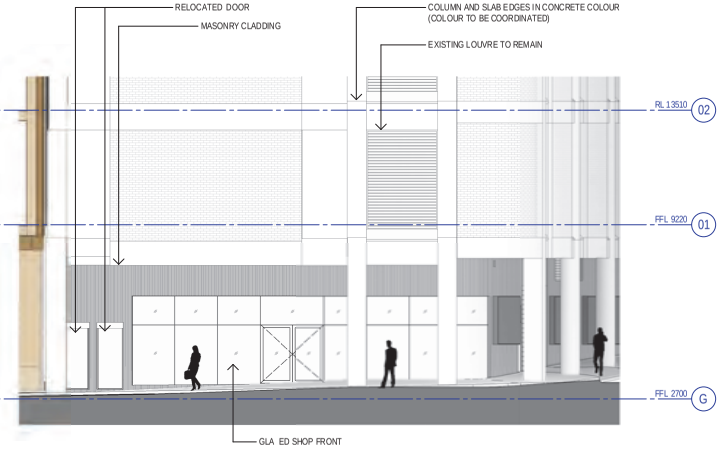

1 UNDERWOOD STREET NORTH - TELSTRA + AUSGRID BUILDINGS - STREET ELEVATION
SCALE 1 : 100

Recent revision history


#	Status	Description	Date
A		FOR INFORMATION	28/04/21
B		DRAFT DA SUBMISSION	19/05/21
01		FOR STAGE 2 DEVELOPMENT APPLICATION	27/05/21
02		FOR MAIN WORKS DEVELOPMENT APPLICATION UPDATE	06/12/21

Notes
No material may be reproduced without prior permission

Contractor must verify all dimensions on site before commencing work or preparing shop drawings.

Do not scale drawings.

Key Plan

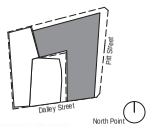

Client
mirvac

Consultant
W–B WOODS BAGOT
shp

Project
55 Pitt Street Sydney NSW 2000

Project number
121152

Size check
25mm


Drawn	Checked	Approved	Sheet size	Scale
NS	LS	CY	A1	1 : 100

Sheet title
GROUND PLANE ELEVATIONS - TELSTRA & AUSGRID

Status
FOR MAIN WORKS DEVELOPMENT APPLICATION UPDATE

Sheet number
AD DA 000 0


Revision
02

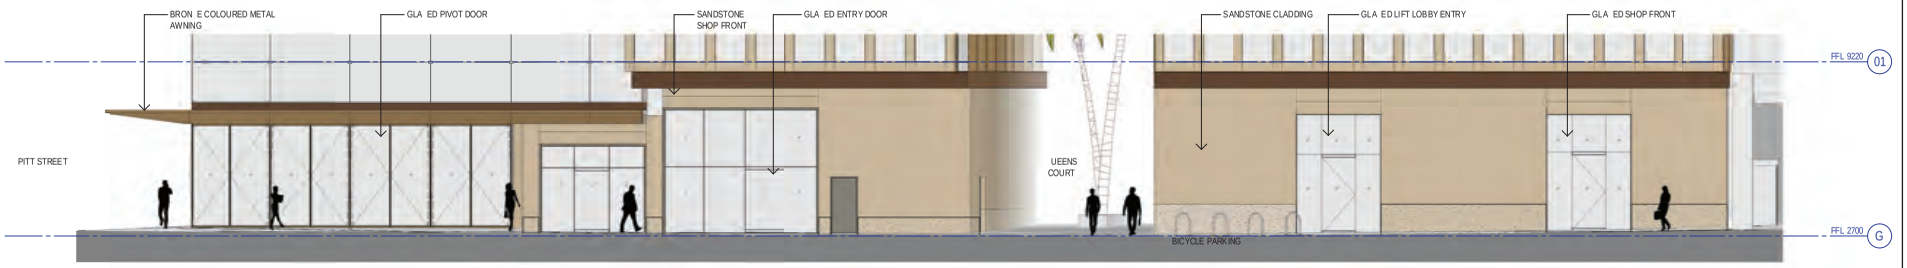

3 UNDERWOOD STREET NORTH - STREET ELEVATION
SCALE 1 : 100



2 PITT STREET - STREET ELEVATION
SCALE 1 : 100

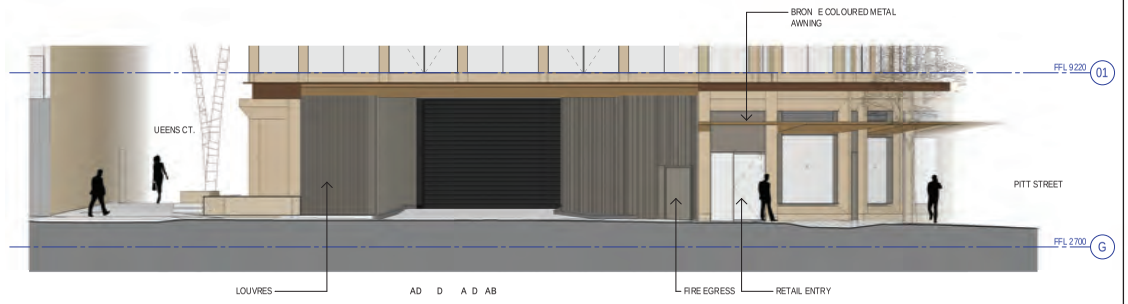

1 DALLEY STREET - STREET ELEVATION
SCALE 1 : 100

Recent revision history

#	Status	Description	Date
A		FOR INFORMATION	28/04/21
B		DRAFT DA SUBMISSION	19/05/21
01		FOR STAGE 2 DEVELOPMENT APPLICATION	27/05/21
02		FOR MAIN WORKS DEVELOPMENT APPLICATION UPDATE	06/12/21


Notes

No material may be reproduced without prior permission

Contractor must verify all dimensions on site before commencing work or preparing shop drawings.

Do not scale drawings.

Key Plan

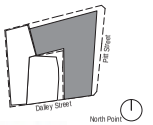

Client

mirvac

Consultant

W–B WOODS BAGOT

shp

Project

55 Pitt Street Sydney NSW 2000

Project number 121152

Size check 25mm

Drawn	Checked	Approved	Sheet size	Scale
NS	LS	CY	A1	1 : 100

Sheet title


GROUND PLANE ELEVATIONS - PITT DALLEY & UNDERWOOD STREETS

Status

FOR MAIN WORKS DEVELOPMENT APPLICATION UPDATE


Sheet number AD DA 000 0

Revision 02

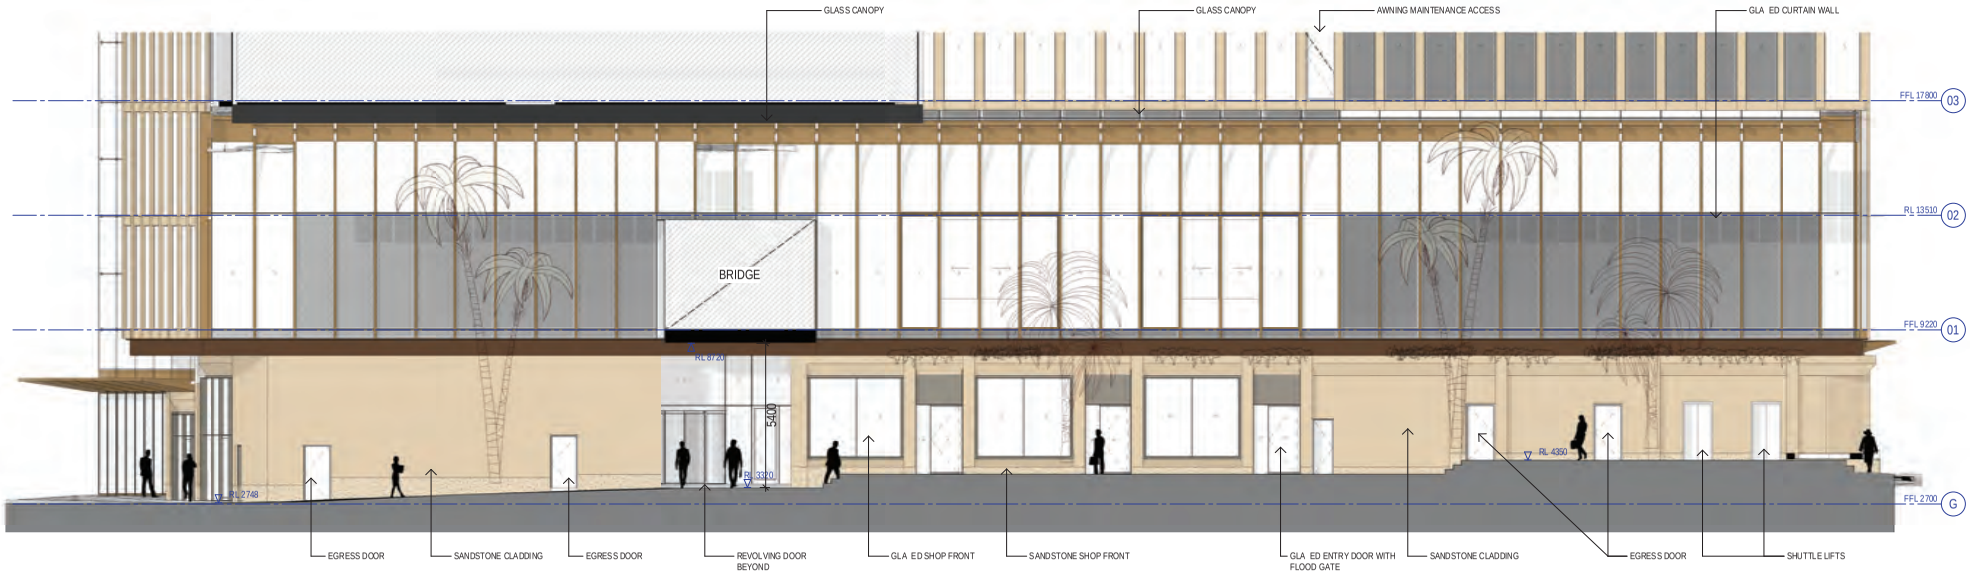

1 UEENS COURT EAST - STREET ELEVATION

208

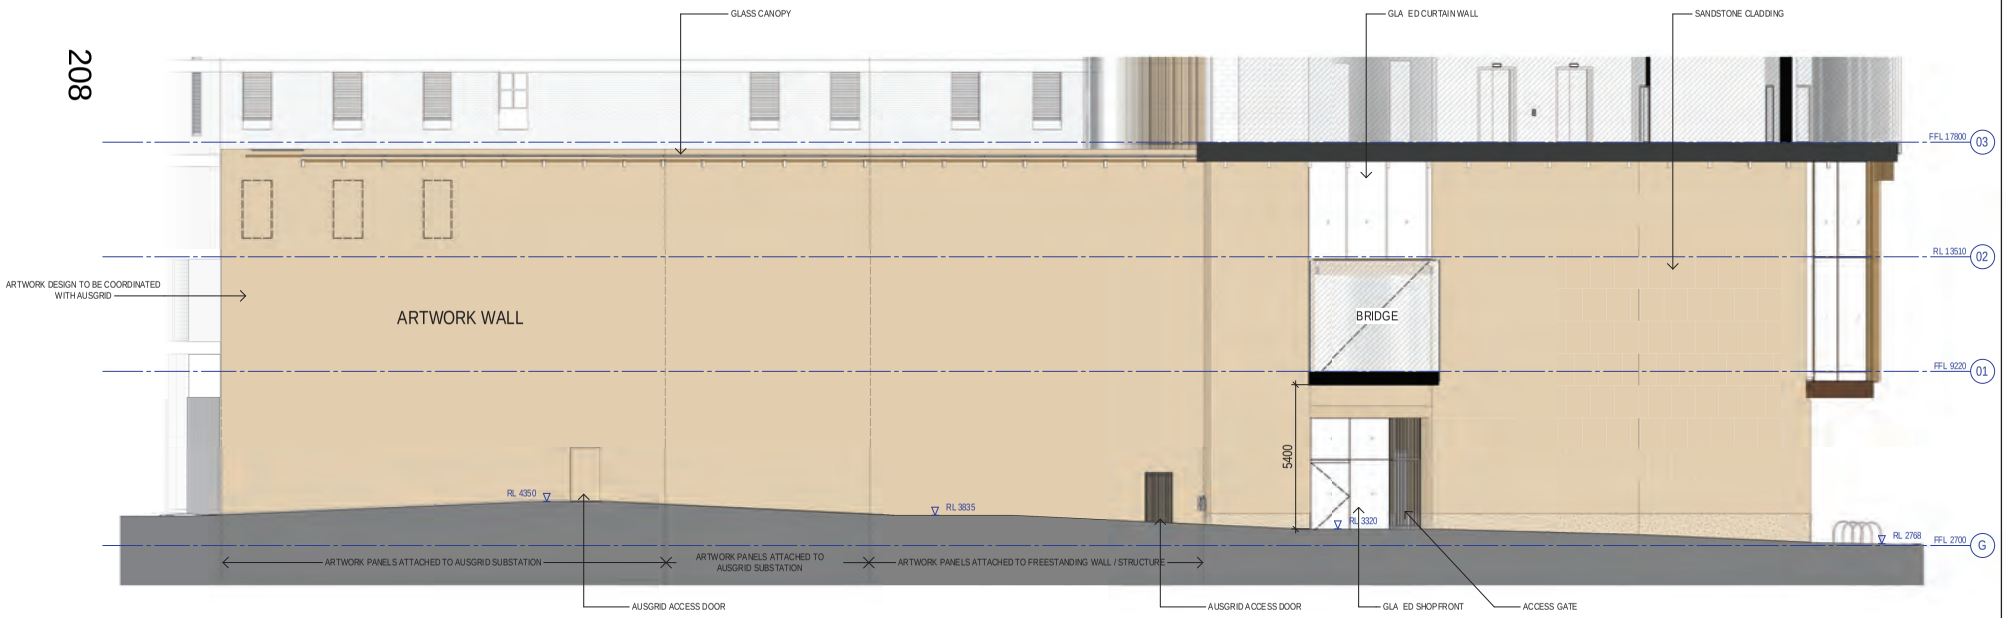

2 UEENS COURT WEST - STREET ELEVATION
SCALE 1 : 100

Recent revision history


#	Status	Description	Date
A		FOR INFORMATION	28/04/21
B		DRAFT DA SUBMISSION	19/05/21
01		FOR STAGE 2 DEVELOPMENT APPLICATION	27/05/21
02		FOR MAIN WORKS DEVELOPMENT APPLICATION UPDATE	06/12/21

Notes
No material may be reproduced without prior permission

Contractor must verify all dimensions on site before commencing work or preparing shop drawings.

Do not scale drawings.

Key Plan

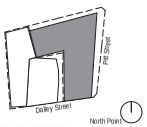

Client
mirvac

Consultant
W–B WOODS BAGOT
shp

Project
55 Pitt Street Sydney NSW 2000

Project number
121152

Size check
25mm


Drawn	Checked	Approved	Sheet size	Scale
NS	LS	CY	A1	1 : 100

Sheet title
GROUND PLANE ELEVATIONS - UEENS COURT


Status
FOR MAIN WORKS DEVELOPMENT APPLICATION UPDATE

Sheet number
AD DA 000 0

Revision
02

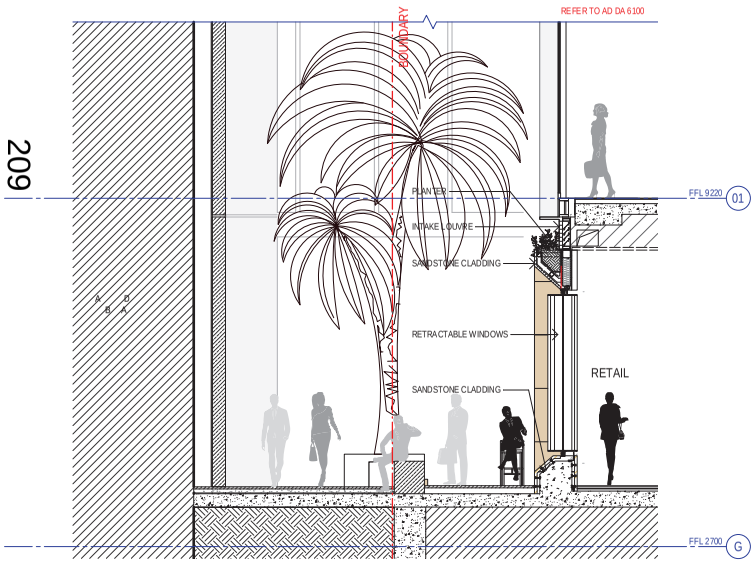

3 SECTION - STREET - UEENS COURT

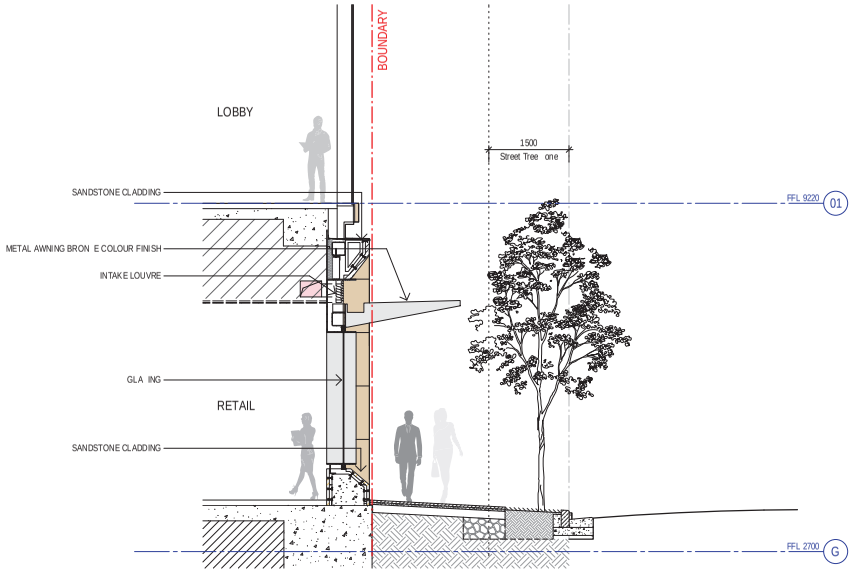

1 SECTION - STREET - PITT STREET

Recent revision history


#	Status	Description	Date
A		DRAFT DA SUBMISSION	19/05/21
01		FOR STAGE 2 DEVELOPMENT APPLICATION	27/05/21
02		FOR MAIN WORKS DEVELOPMENT APPLICATION UPDATE	06/12/21

Notes
No material may be reproduced without prior permission

Contractor must verify all dimensions on site before commencing work or preparing shop drawings.

Do not scale drawings.

Key Plan

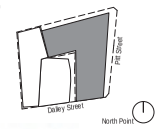

Client
mirvac

Consultant
W–B WOODS BAGOT
shp

Project
55 Pitt Street Sydney NSW 2000

Project number
121152

Size check
25mm


Drawn	Checked	Approved	Sheet size	Scale
NS	LS	CY	A1	1 : 50

Sheet title
SECTIONS - STREETS


Status
FOR MAIN WORKS DEVELOPMENT APPLICATION UPDATE

Sheet number
AD DA 000 10

Revision
02

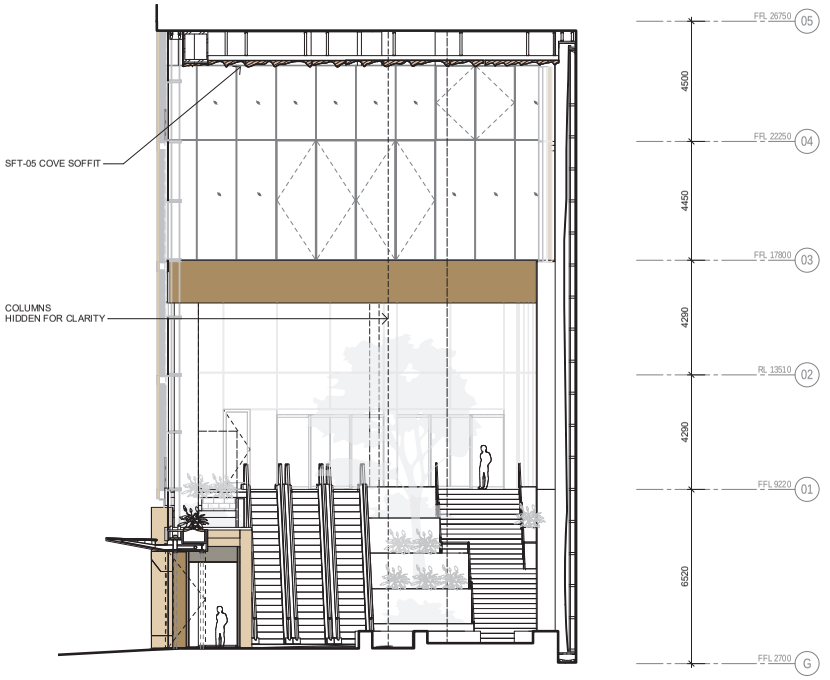

2 COVE ELEVATION - NORTH
SCALE 1 : 100

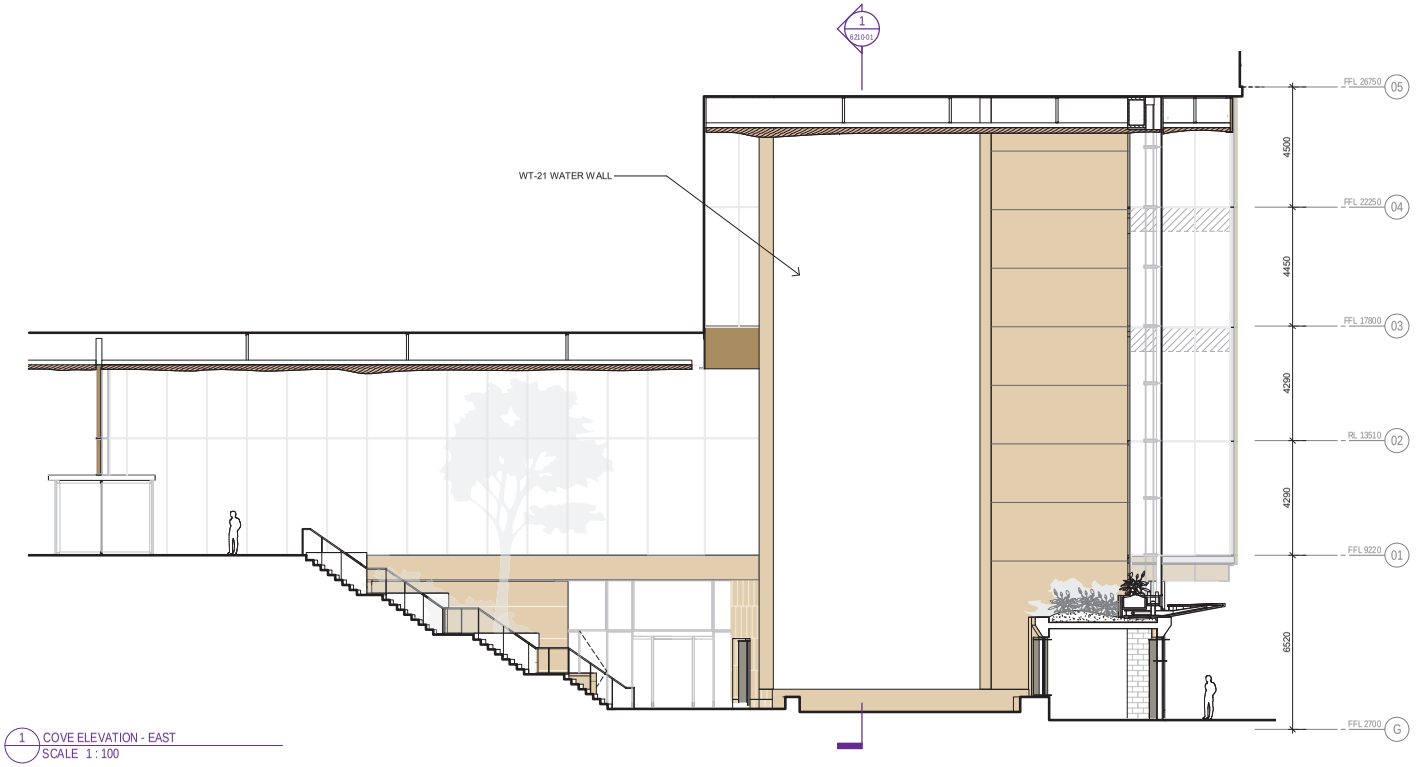

1 COVE ELEVATION - EAST
SCALE 1 : 100

210

Recent revision history

#	Status	Description	Date
A		DRAFT DA SUBMISSION	19/05/21
01		FOR STAGE 2 DEVELOPMENT APPLICATION	31/05/21
02		FOR MAIN WORKS DEVELOPMENT APPLICATION UPDATE	06/12/21

Notes

No material may be reproduced without prior permission

Contractor must verify all dimensions on site before commencing work or preparing shop drawings.

Do not scale drawings.

Key Plan



Client
mirvac

Consultant
W–B WOODS BAGOT
shp

Project
55 Pitt Street
55 Pitt Street Sydney NSW 2000

Project number
121152

Size check
25mm

Checked
MYS

Approved
RJP

Sheet size
A1


Scale
1 : 100

Sheet title
COVE ELEVATIONS


Status
FOR MAIN WORKS DEVELOPMENT APPLICATION UPDATE

Sheet number
AD DA 5200 - 00


Revision
02

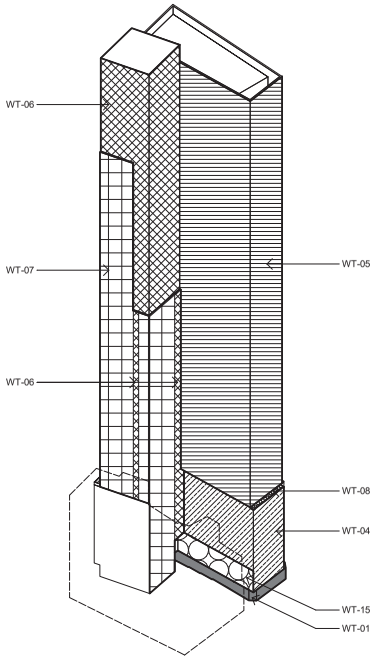


4 SW AXON

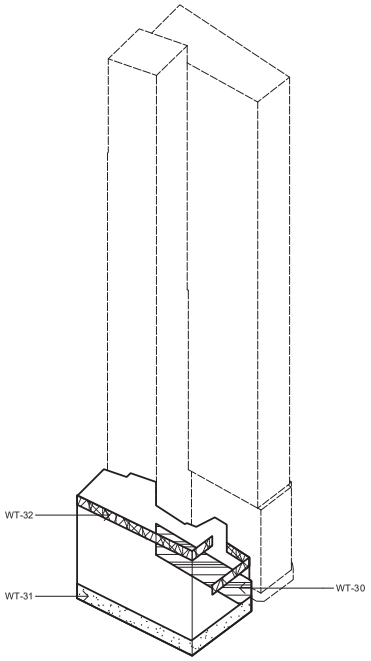


5 SW AXON - TELSTRA & AUSGRID

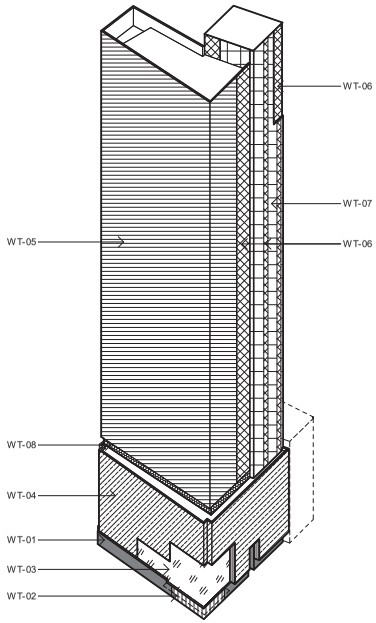

3 NE AXON

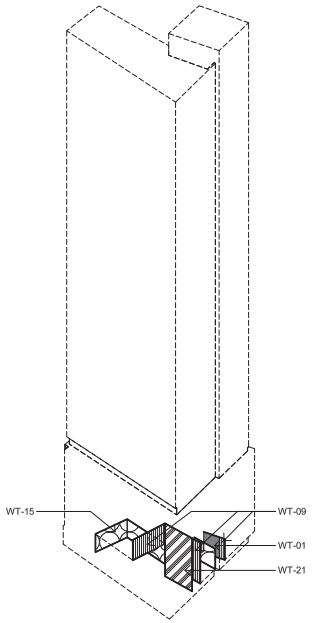

2 NE AXON - COVE INTERIOR FACADE

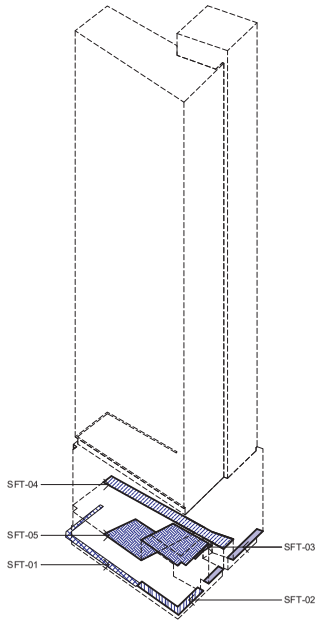

1 NE AXON - SOFFIT

211

WALL TYPE DESCRIPTION

WT-01 STOREFRONT
Carved sandstone block portals with picture frame vitrine windows

WT-02 COMMERCIAL ENTRY PIVOT WALL
Custom exterior pivot wall - operated and held open during business hours. Bronze colour frame with transparent glazing to match veil

WT-03 VEIL
Maximum transparency with a visually light and delicate structural system to preserve views into and out-of the Cove entry space.

WT-04 PODIUM
Sandstone colour clad, aluminium framed unitized curtain wall system in high transparency glass. Custom operable windows at naturally ventilated spaces. Mechanical louvre infill at plant levels as indicated on elevations.

WT-05 TOWER
Aluminium framed unitized curtain wall system with deep texture provided by glazed terracotta / ceramic material sun shade. Glazed terracotta / ceramic material features stretched vertically in an alternating pattern across the elevation. Mechanical louvre infill at plant levels as indicated on elevations.

WT-06 SOFT CORE
Highly transparent, aluminium framed unitized curtain wall with operable windows at naturally ventilated spaces.

WT-07 HARD CORE
Sandstsone coloured panels of varying width and color to evoke the expression and texture of sandstone.

WT-08 REVEAL
Highly transparent and minimally expressive glass and aluminium facade serving as a transitional border between WT-05 Tower facade and adjacent systems.

WT-09 COVE
Highly transparent, aluminium framed facade with operable windows.

WT-15 QUEENS COURT
Highly transparent glass within deep structural steel frames with horizontal sliding units to promote multilevel activation.

WT-21 WATER FEATURE WALL
Metal, stone or similar appropriate material to activate the flow of water over this vertical surface in the Cove.

WT-30 ART WALL
Metal framed support for future artwork to Ausgrid building along Queens Court and screening of the service access

WT-31 TELSTRA & AUSGRID
Masonry cladding to ground level of existing Telstra & Ausgrid building including artwork

WT-32 TELSTRA & AUSGRID PLANT SCREEN
Brick and metal screen to the existing roof top.

SFT-01 RETAIL AWNINGS
Bronze coloured metal cladding over structural framing at retail window portals and overhead laminated glass infill above entries.



SFT-02 COMMERCIAL ENTRY CANOPY
Metal panel cladding over structural framing with integral planter at the base of WT-03 veil.

SFT-03 UNDERWOOD SOFFIT
Timber slats or similar at the underside of the bridge and overhangs along Underwood Street

SFT-04 QUEENS COURT CANOPY
Laminated glass canopy supported by custom bronze coloured metal semi-arch framing.

SFT-05 COVE SOFFIT
Suspended timber or similar soffit

MATERIAL BOARD

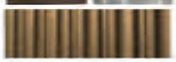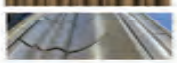MATERIAL	DESCRIPTION / PERFORMANCE SPECIFICATION	LOCATION	PHOTOGRAPHIC REFERENCE
Sandstone	Carved blocks to emulate traditional masonry at storefront	WT-01	
Sandstone Colored Panels	GRC/architectural glazed ceramic or terracotta cladding in a range of sandstone tones	WT-07 WT-04	
Wood	Suspended slats at Underwood overhang and bridge underside Timber art surface at Cove soffit and lobby ceiling	SFT-03 SFT-05	
Metal	Metal cladding (bronze-colour) at retail and entry canopy	SFT-01 SFT-02	
Bronze Coloured Metal	Bronze coloured metal at Podium mullions Light bronze coloured metal trim at terra cotta features Light bronze coloured metal at Soft Core mullions	WT-04 WT-05 WT-06	
Terra Cotta	Custom glazed ceramic material profiles of various depths at Tower sun-shades	WT-05	
Glass	Low-iron Low-e coated glazing with ~50% VLT / <20% Reflectivity @ Podium Low-iron Low-e coated glazing with ~50% VLT / <20% Reflectivity @ Tower Low-iron Low-e coated glazing with ~50% VLT / <20% Reflectivity @ Soft Core	WT-03/04 WT-05 WT-06	

Date generated 12/10/2021 11:23:58 AM BIM 360://55 Pitt St/SHP-AR-0102-RVT-R21.rvt


Recent revision history

#	Status	Description	Date
A		DRAFT DA SUBMISSION	19/05/21
01		FOR STAGE 2 DEVELOPMENT APPLICATION	04/06/21
02		FOR MAIN WORKS DEVELOPMENT APPLICATION UPDATE	06/12/21

Notes
No material may be reproduced without prior permission

Contractor must verify all dimensions on site before commencing work or preparing shop drawings.

Do not scale drawings.

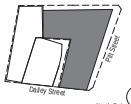Key Plan


Client
mirvac


Consultant
W–B WOODS BAGOT
shp


Project
55 Pitt Street
55 Pitt Street Sydney NSW 2000

Project number 121152
Size check 25mm
Checked MYS
Approved RJP
Sheet size A1
Scale As indicated


Sheet title
EXTERIOR WALL TYPE DIAGRAM

Status
FOR MAIN WORKS DEVELOPMENT APPLICATION UPDATE
Sheet number AD DA 6100 - 00
Revision 02

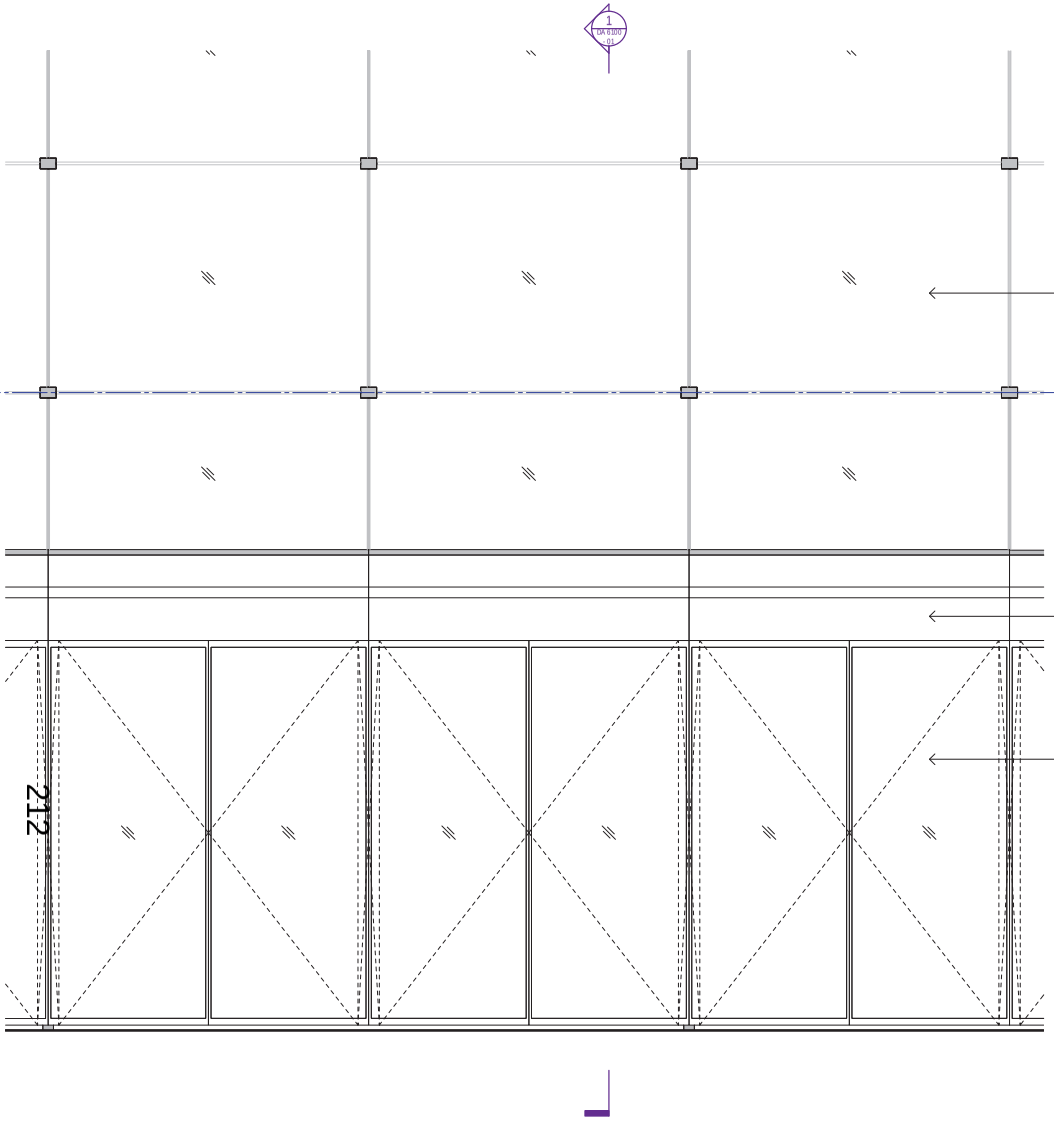

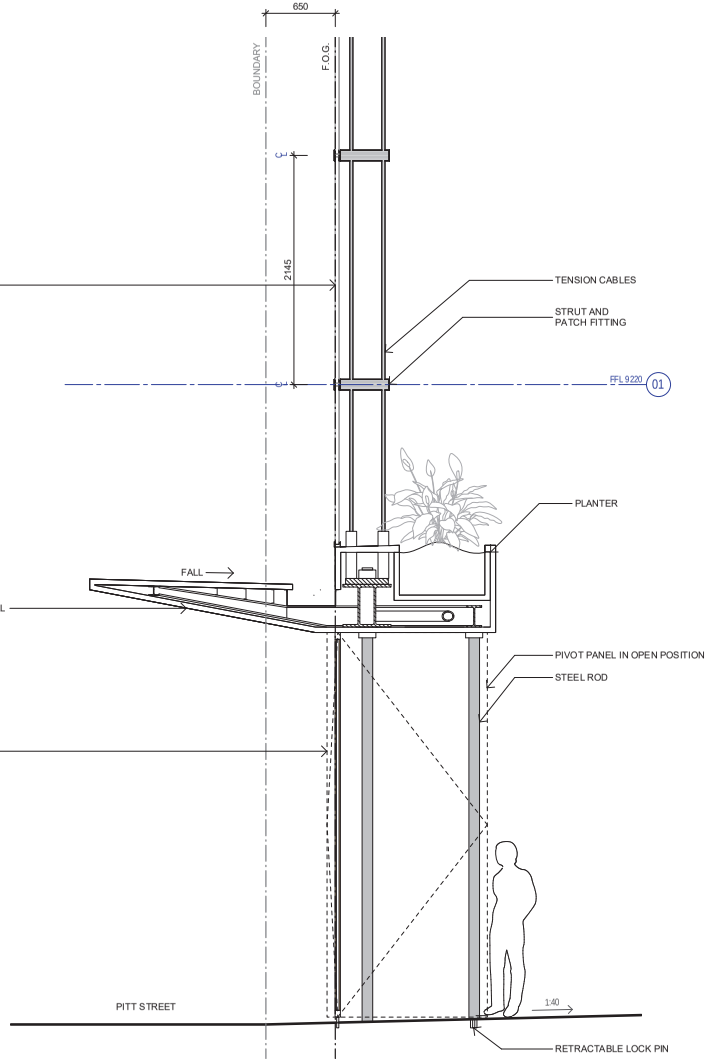

3 WT-02 - ELEVATION
SCALE 1 : 25

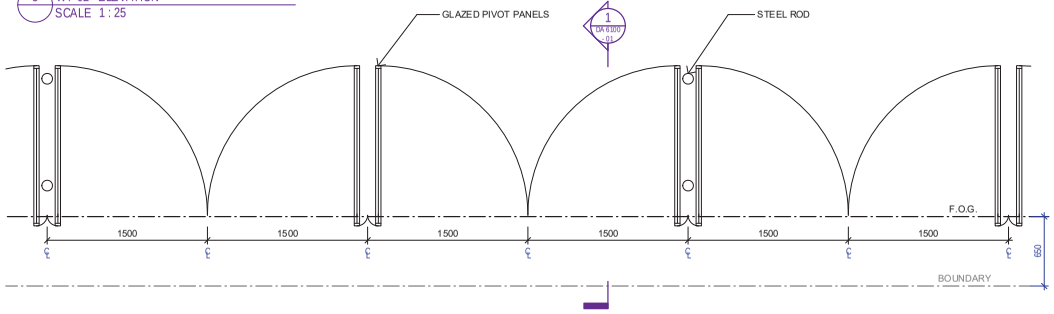

1 WT-02 - SECTION
SCALE 1 : 25

2 WT-02 - PLAN
SCALE 1 : 25

Recent revision history


#	Status	Description	Date
A		DRAFT DA SUBMISSION	19/05/21
01		FOR STAGE 2 DEVELOPMENT APPLICATION	31/05/21
02		FOR MAIN WORKS DEVELOPMENT APPLICATION UPDATE	06/12/21

Notes
No material may be reproduced without prior permission

Contractor must verify all dimensions on site before commencing work or preparing shop drawings.

Do not scale drawings.

Key Plan

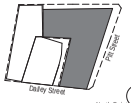

Client
mirvac

Consultant
W–B WOODS BAGOT
shp

Project
55 Pitt Street
55 Pitt Street Sydney NSW 2000

Project number
121152

Size check
25mm

Checked
MYS

Approved
RJP

Sheet size
A1


Scale
1 : 25

Sheet title
WT-02


Status
FOR MAIN WORKS DEVELOPMENT APPLICATION UPDATE

Sheet number
AD DA 6100 - 01

Revision
02

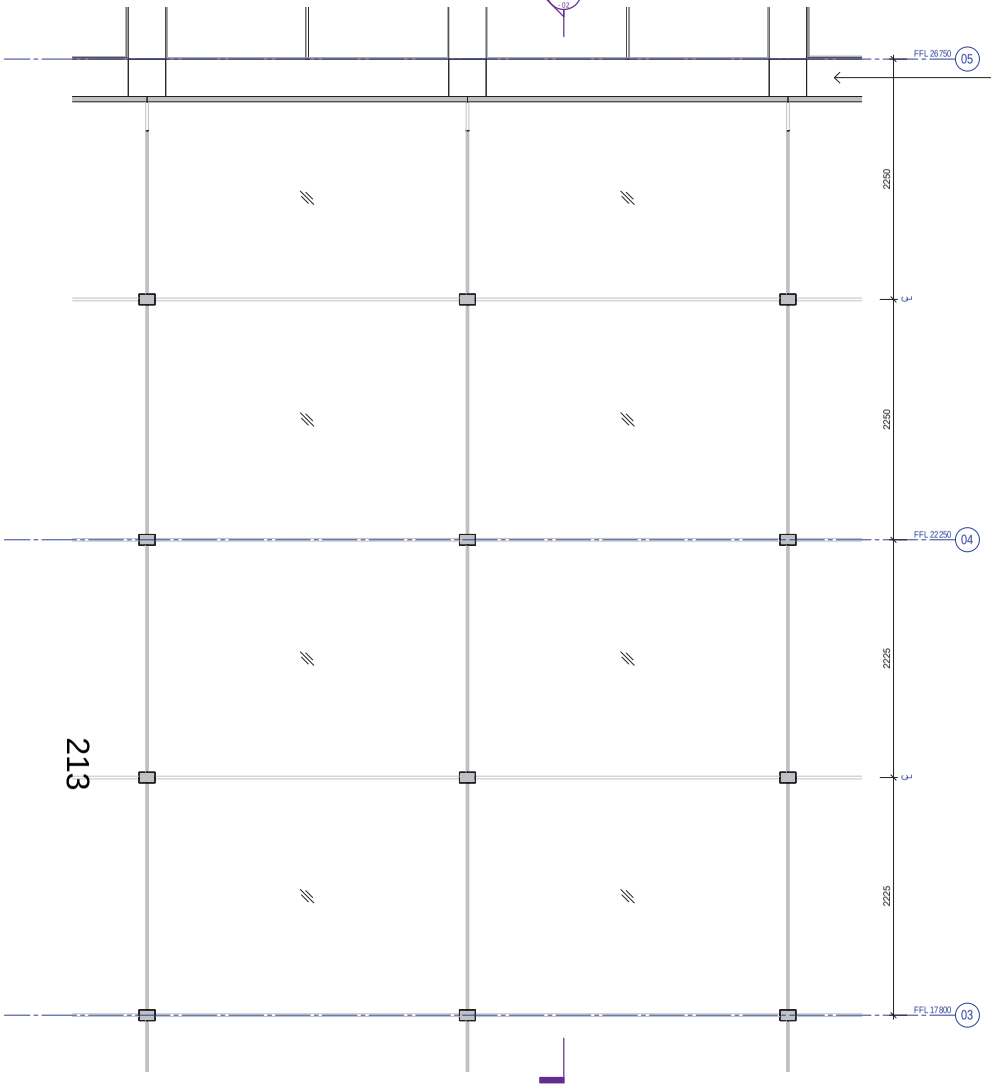


3 WT-03 - ELEVATION
SCALE 1 : 25

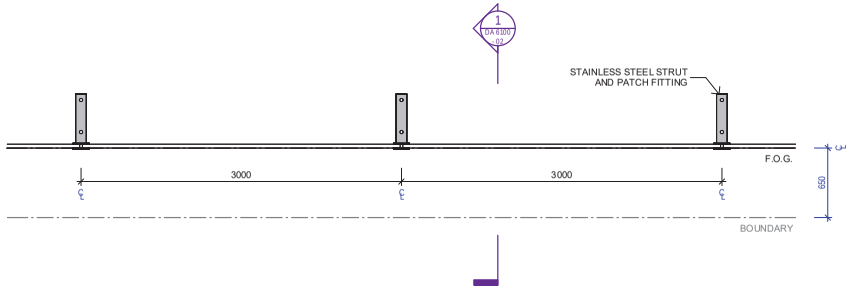

2 WT-03 - PLAN
SCALE 1 : 25

SANDSTONE COLOURED CLADDING
GRC, ARCHITECTURAL CERAMIC OR TERRACOTTA INTEGRATED WITHIN CURTAIN WALL SYSTEM AT PODIUM FACADE ABOVE

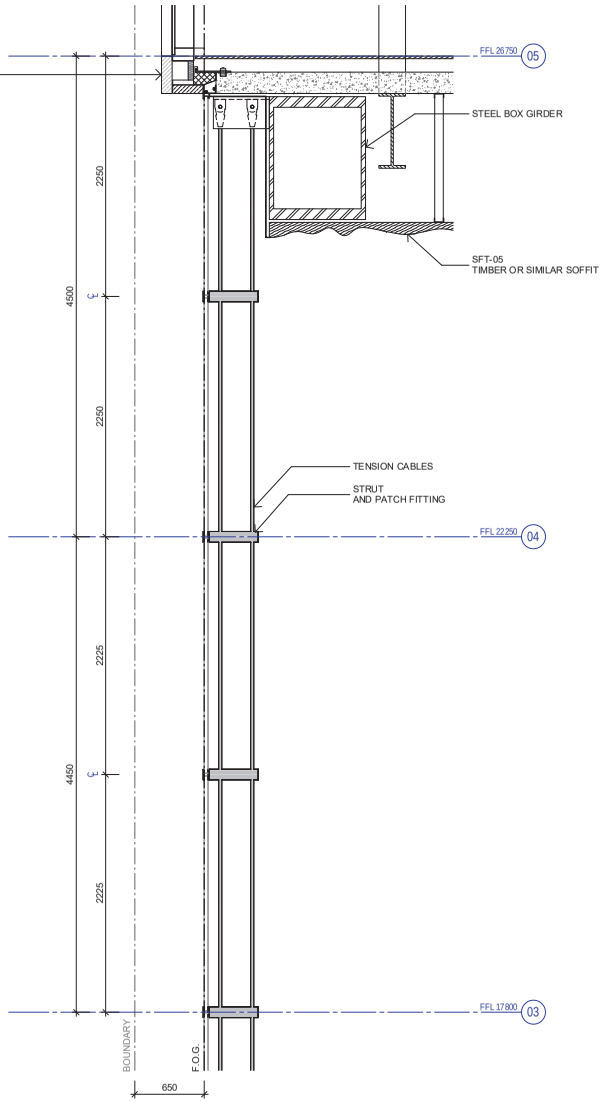

1 WT-03 - SECTION
SCALE 1 : 25

Recent revision history


#	Status	Description	Date
A		DRAFT DA SUBMISSION	19/05/21
01		FOR STAGE 2 DEVELOPMENT APPLICATION	31/05/21
02		FOR MAIN WORKS DEVELOPMENT APPLICATION UPDATE	06/12/21

Notes
No material may be reproduced without prior permission

Contractor must verify all dimensions on site before commencing work or preparing shop drawings.

Do not scale drawings.

Key Plan

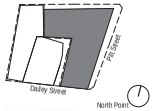

Client
mirvac

Consultant
W–B WOODS BAGOT
shp

Project
55 Pitt Street
55 Pitt Street Sydney NSW 2000


Project number		Size check
121152		25mm
Checked	Approved	Sheet size / Scale
MYS	RJP	A1 / 1 : 25

Sheet title
WT-03

Status
FOR MAIN WORKS DEVELOPMENT APPLICATION UPDATE


Sheet number
AD DA 6100 - 02

Revision
02

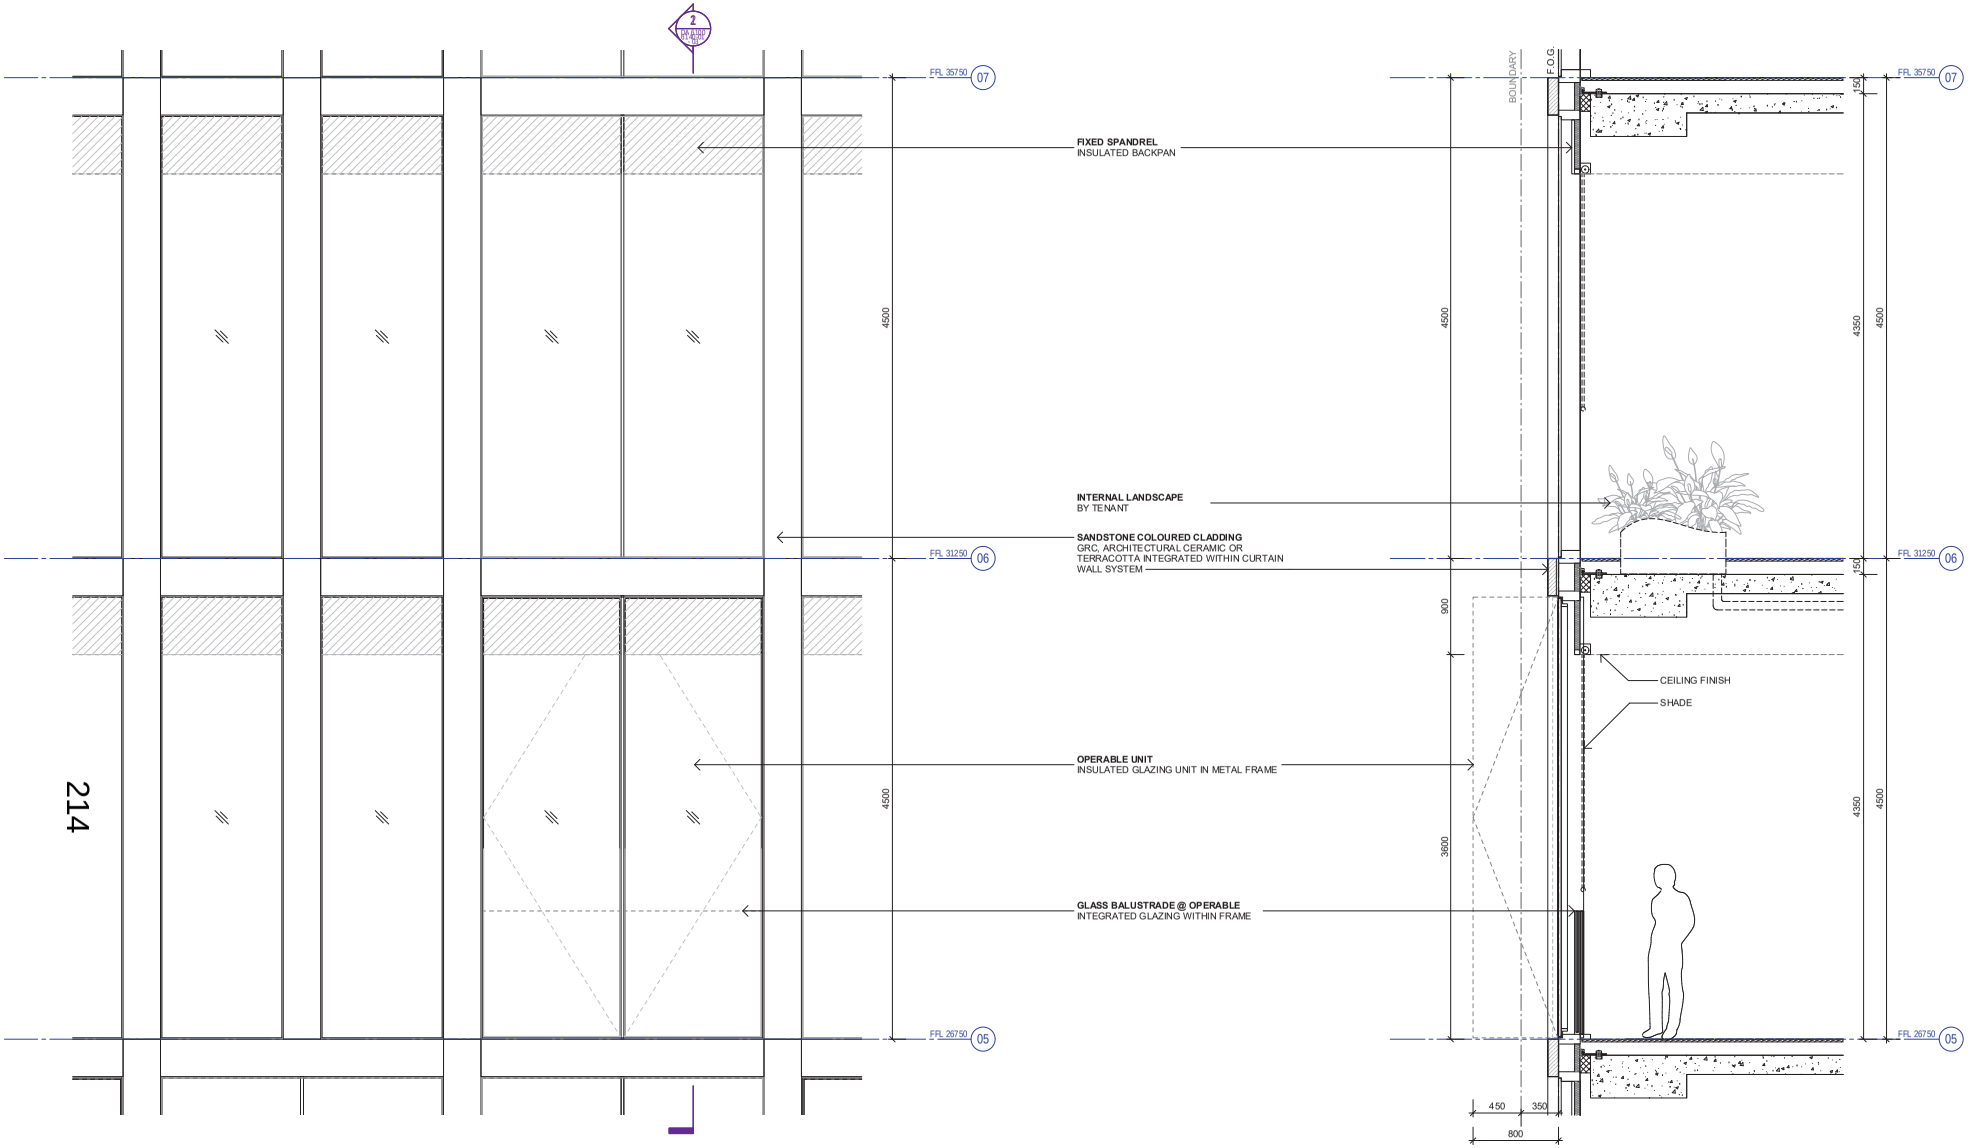

3 WT-04 - ELEVATION
SCALE 1 : 25

1 WT-04 - SECTION - OPERABLE
SCALE 1 : 25

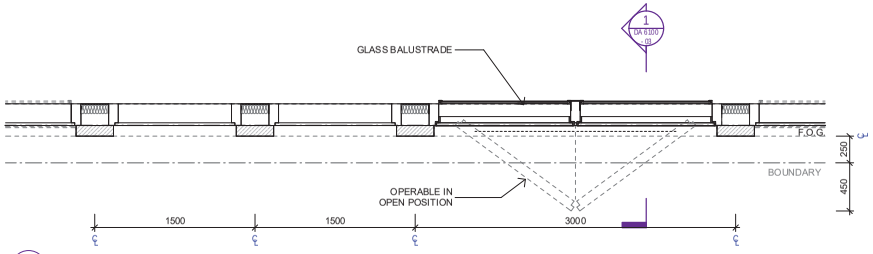

2 WT-04 - PLAN
SCALE 1 : 25

Recent revision history


#	Status	Description	Date
A		DRAFT DA SUBMISSION	19/05/21
01		FOR STAGE 2 DEVELOPMENT APPLICATION	31/05/21
02		FOR MAIN WORKS DEVELOPMENT APPLICATION UPDATE	06/12/21

Notes
No material may be reproduced without prior permission

Contractor must verify all dimensions on site before commencing work or preparing shop drawings.

Do not scale drawings.

Key Plan

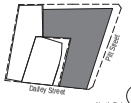

Client
mirvac

Consultant
W–B WOODS BAGOT
shp

Project
55 Pitt Street
55 Pitt Street Sydney NSW 2000

Project number
121152

Size check
25mm

Checked
MYS

Approved
RJP

Sheet size
A1


Scale
1 : 25

Sheet title
WT-04


Status
FOR MAIN WORKS DEVELOPMENT APPLICATION UPDATE

Sheet number
AD DA 6100 - 03


Revision
02

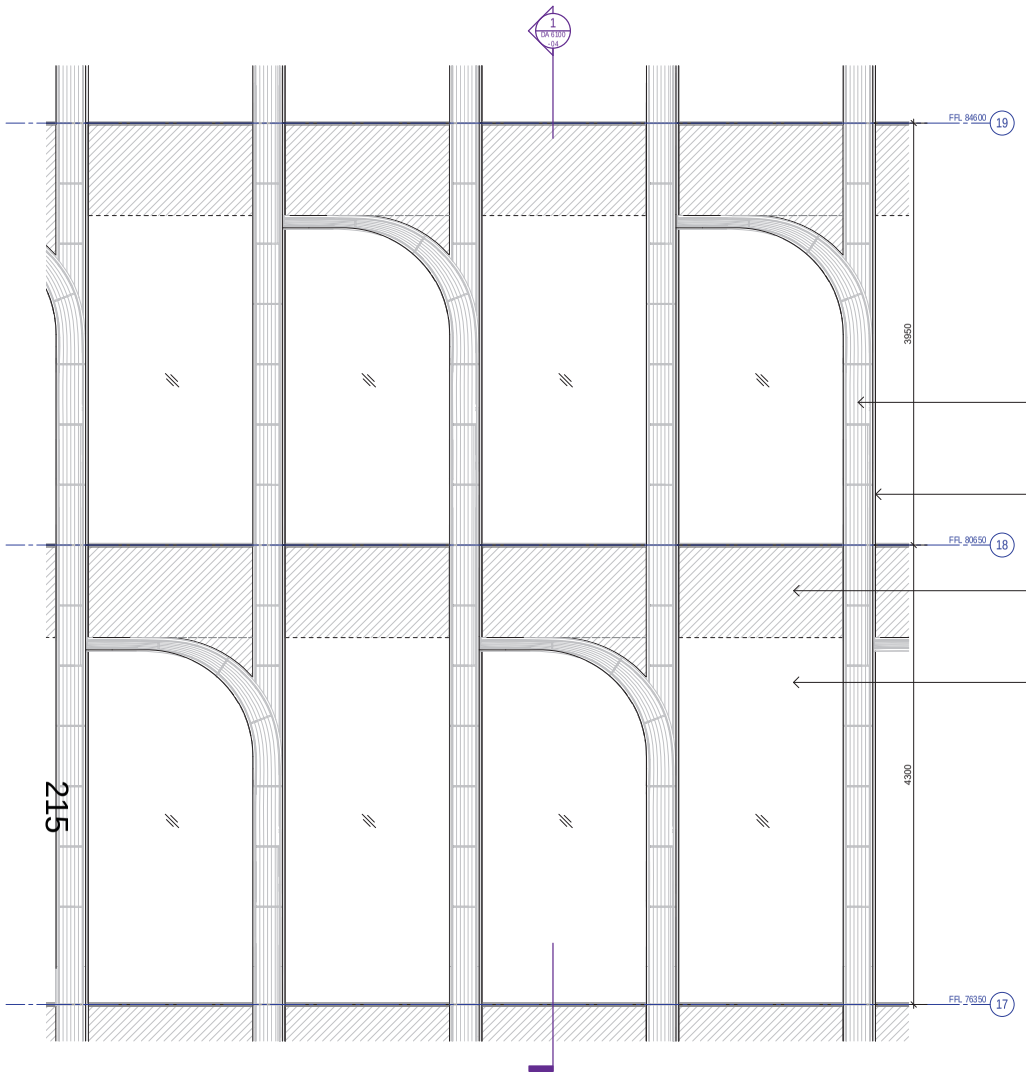

3 WT-05 - ELEVATION
SCALE 1 : 25

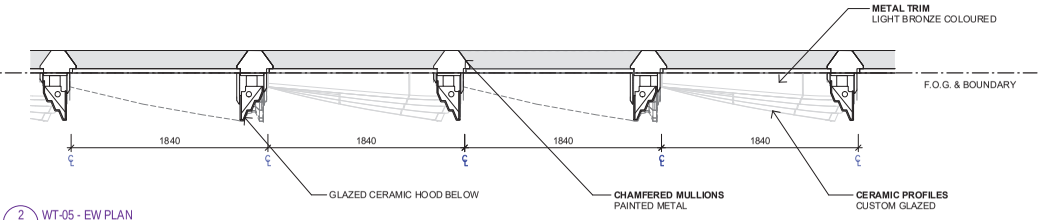

2 WT-05 - EW PLAN
SCALE 1 : 25

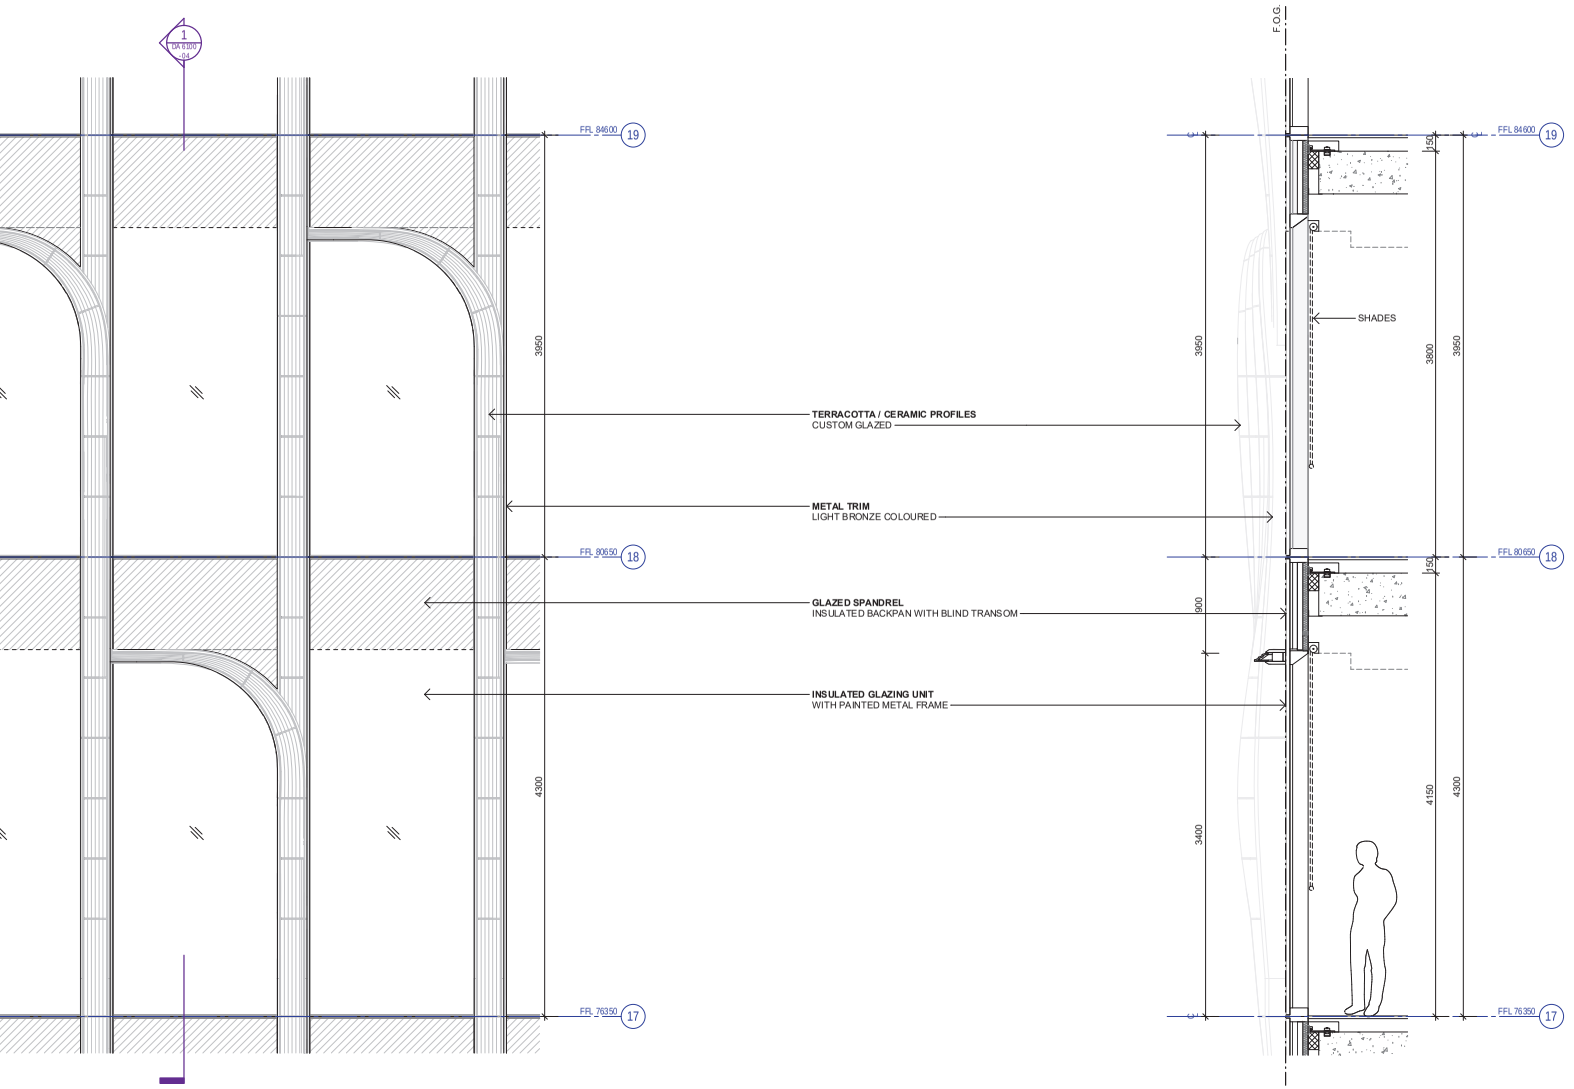

1 WT-05 - EW SECTION
SCALE 1 : 25

Recent revision history

#	Status	Description	Date
A		DRAFT DA SUBMISSION	19/05/21
01		FOR STAGE 2 DEVELOPMENT APPLICATION	04/06/21
02		FOR MAIN WORKS DEVELOPMENT APPLICATION UPDATE	06/12/21


Notes

No material may be reproduced without prior permission

Contractor must verify all dimensions on site before commencing work or preparing shop drawings.

Do not scale drawings.

Key Plan

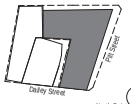

Client
mirvac

Consultant
W–B WOODS BAGOT
shp

Project
55 Pitt Street
55 Pitt Street Sydney NSW 2000

Project number
121152

Size check
25mm

Checked
MYS

Approved
RJP

Sheet size
A1


Scale
1 : 25

Sheet title
WT-05


Status
FOR MAIN WORKS DEVELOPMENT APPLICATION UPDATE

Sheet number
AD DA 6100 - 04


Revision
02

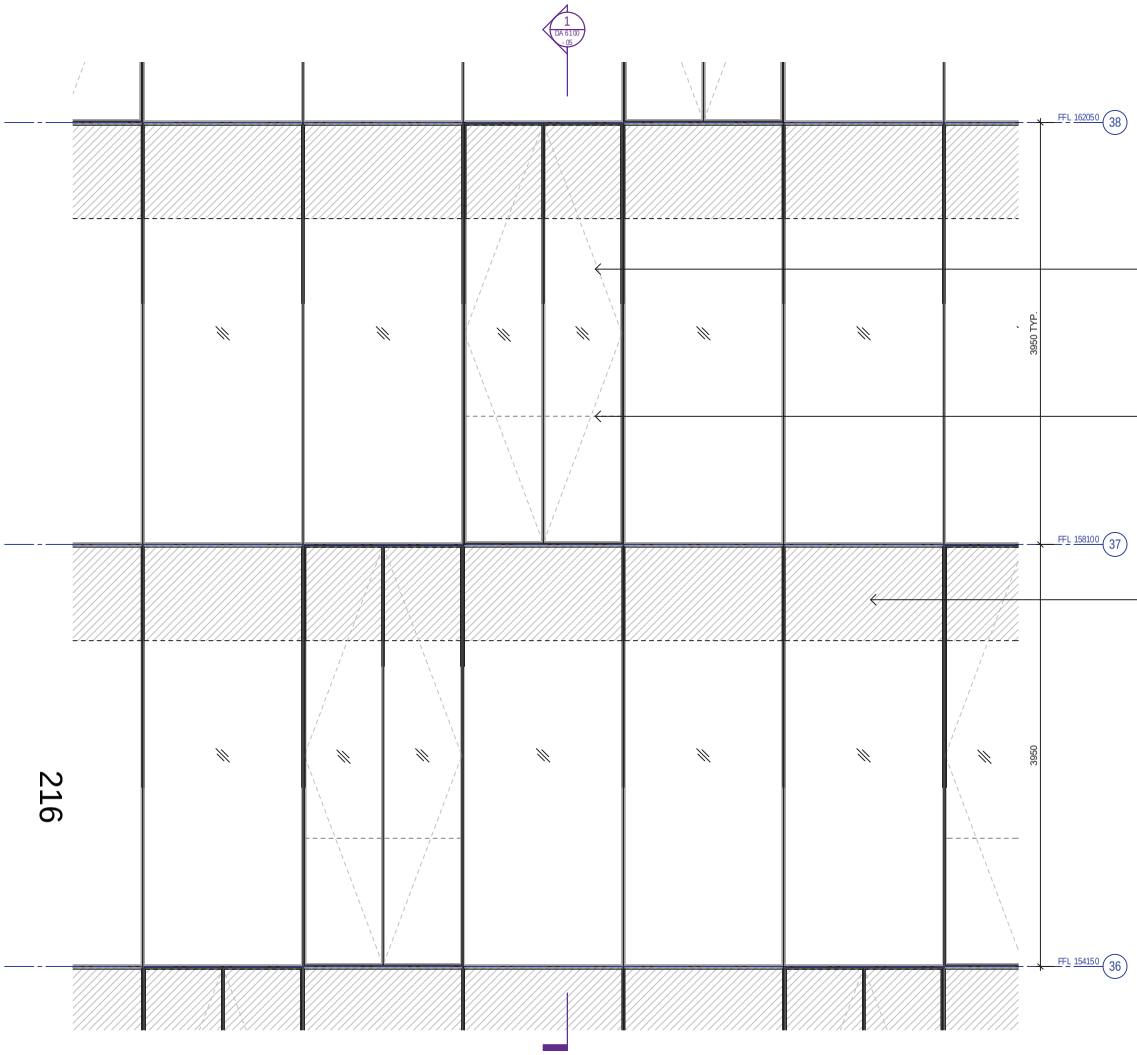

3 WT-06 - ELEVATION
SCALE 1 : 25

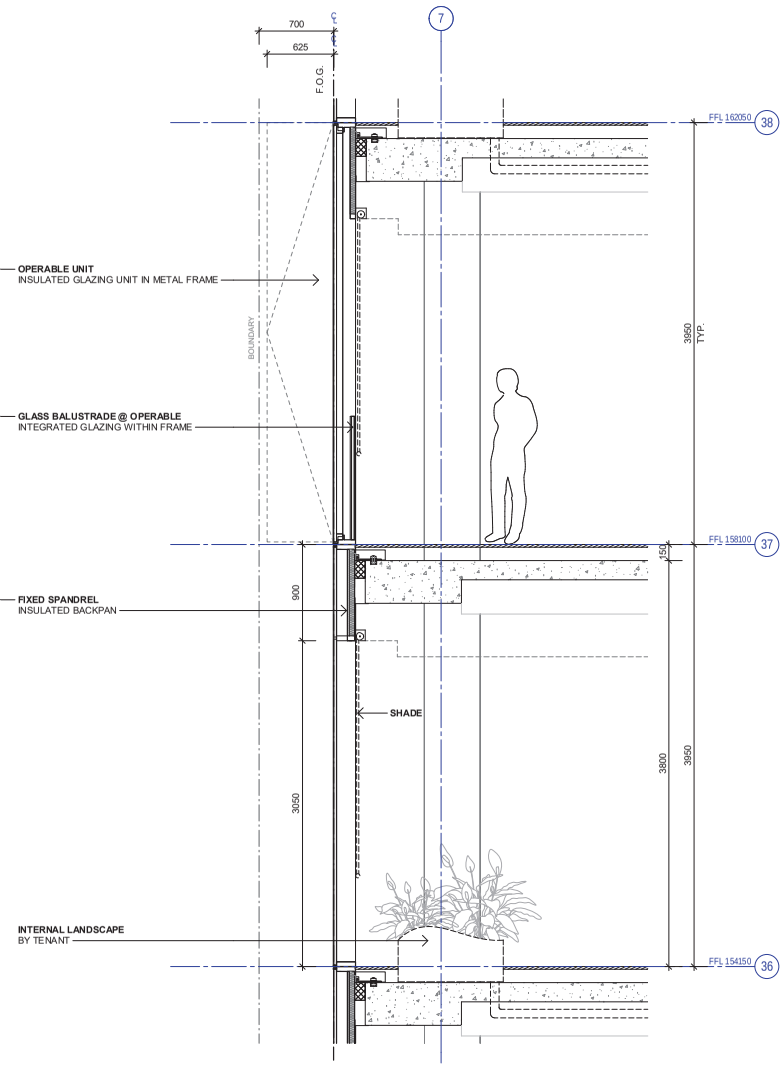

1 WT-06 - SECTION - OPERABLE
SCALE 1 : 25

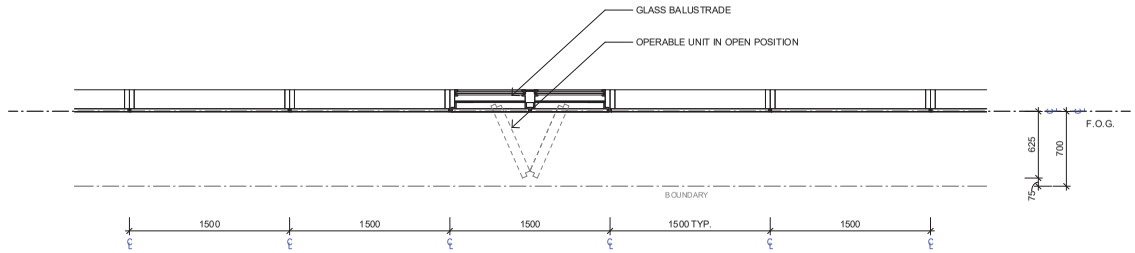

2 WT-06 - PLAN
SCALE 1 : 25

OPERABLE UNIT
INSULATED GLAZING UNIT IN METAL FRAME

GLASS BALUSTRADE @ OPERABLE
INTEGRATED GLAZING WITHIN FRAME

FIXED SPANDREL
INSULATED BACKPAN

SHADE

INTERNAL LANDSCAPE
BY TENANT

216

Date generated 12/9/2021 9:48:39 AM BIM 360://55 Pitt St/SHP-AR-0102-RVT-R21.rvt

Recent revision history

#	Status	Description	Date
A		DRAFT DA SUBMISSION	19/05/21
01		FOR STAGE 2 DEVELOPMENT APPLICATION	31/05/21
02		FOR MAIN WORKS DEVELOPMENT APPLICATION UPDATE	06/12/21


Notes

No material may be reproduced without prior permission

Contractor must verify all dimensions on site before commencing work or preparing shop drawings.

Do not scale drawings.

Key Plan

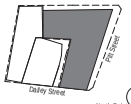

Client
mirvac

Consultant
W–B WOODS BAGOT
shp

Project
55 Pitt Street
55 Pitt Street Sydney NSW 2000

Project number
121152

Size check
25mm

Checked
MYS

Approved
RJP

Sheet size
A1


Scale
1 : 25

Sheet title
WT-06


Status
FOR MAIN WORKS DEVELOPMENT APPLICATION UPDATE

Sheet number
AD DA 6100 - 05


Revision
02

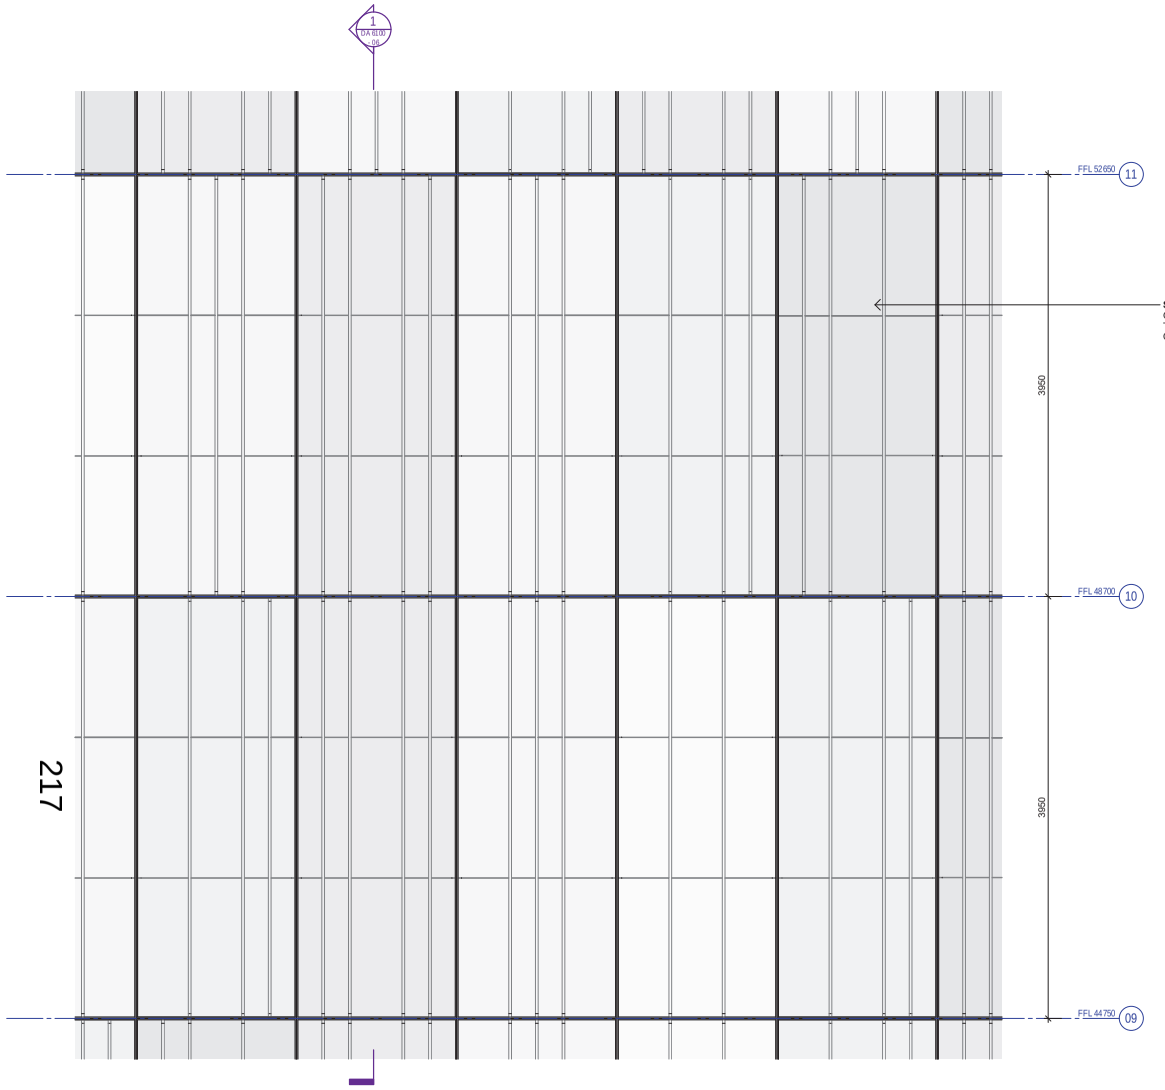

3 WT-07 - ELEVATION
SCALE 1 : 25

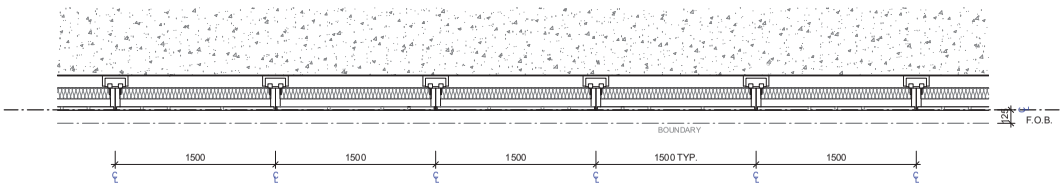

2 WT-07 - SECTION
SCALE 1 : 25

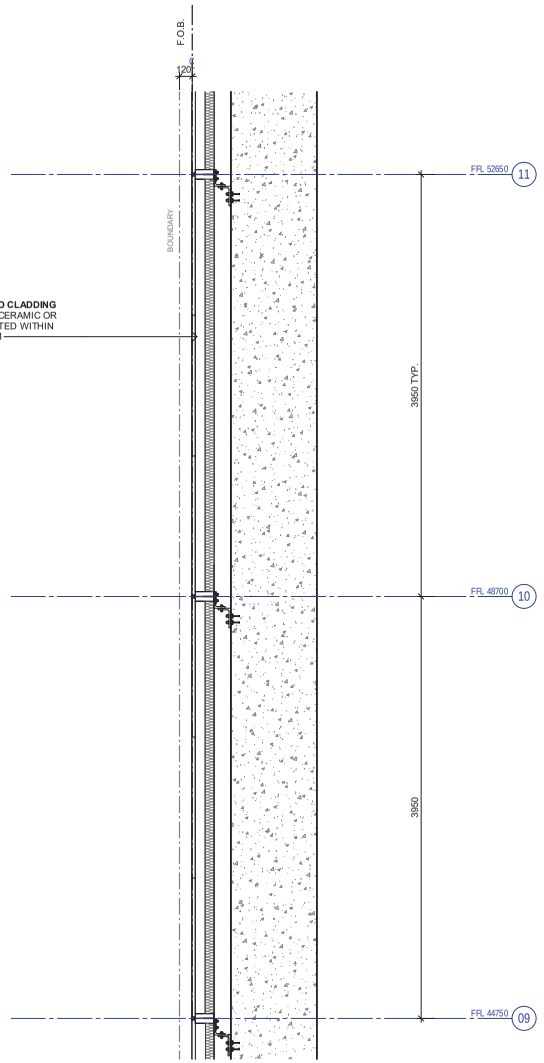

1 WT-07 - SECTION
SCALE 1 : 25

Recent revision history


#	Status	Description	Date
A		DRAFT DA SUBMISSION	19/05/21
01		FOR STAGE 2 DEVELOPMENT APPLICATION	31/05/21
02		FOR MAIN WORKS DEVELOPMENT APPLICATION UPDATE	06/12/21

Notes
No material may be reproduced without prior permission

Contractor must verify all dimensions on site before commencing work or preparing shop drawings.

Do not scale drawings.

Key Plan

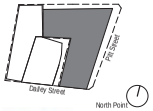

Client
mirvac

Consultant
W–B WOODS BAGOT
shp

Project
55 Pitt Street
55 Pitt Street Sydney NSW 2000

Project number		Size check
121152		25mm
Checked	Approved	Sheet size / Scale
MYS	RJP	A1 / 1 : 25

Sheet title
WT-07


Status
FOR MAIN WORKS DEVELOPMENT APPLICATION UPDATE

Sheet number
AD DA 6100 - 06

Revision
02



2 WT-21 - PERSPECTIVE

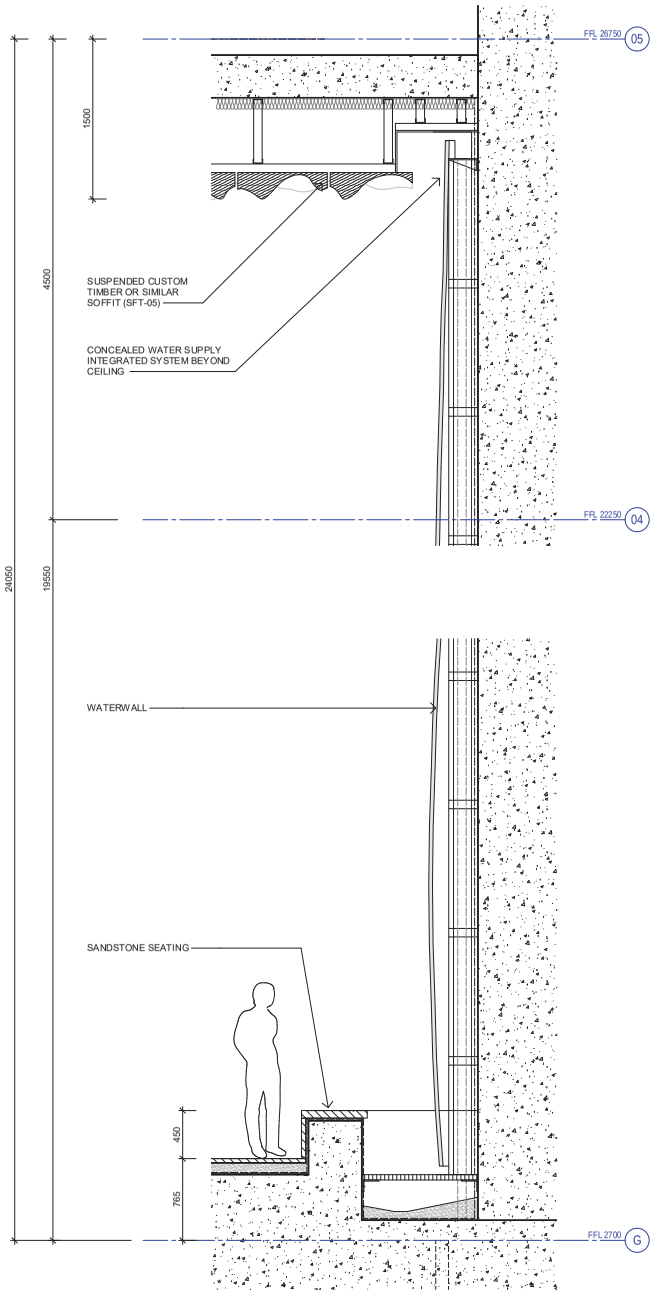

1 WT-21 - SECTION
SCALE 1 : 25

Recent revision history


#	Status	Description	Date
A		DRAFT DA SUBMISSION	19/05/21
01		FOR STAGE 2 DEVELOPMENT APPLICATION	31/05/21
02		FOR MAIN WORKS DEVELOPMENT APPLICATION UPDATE	06/12/21

Notes
No material may be reproduced without prior permission

Contractor must verify all dimensions on site before commencing work or preparing shop drawings.

Do not scale drawings.

Key Plan

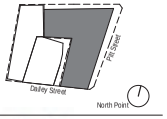

Client
mirvac

Consultant
W–B WOODS BAGOT
shp


Project
55 Pitt Street
55 Pitt Street Sydney NSW 2000


Project number		Size check
121152		25mm
Checked	Approved	Sheet size	Scale
MYS	RJP	A1	As indicated

Sheet title
WT-21

Status
FOR MAIN WORKS DEVELOPMENT APPLICATION UPDATE

Sheet number	Revision
AD DA 6100 - 07	02

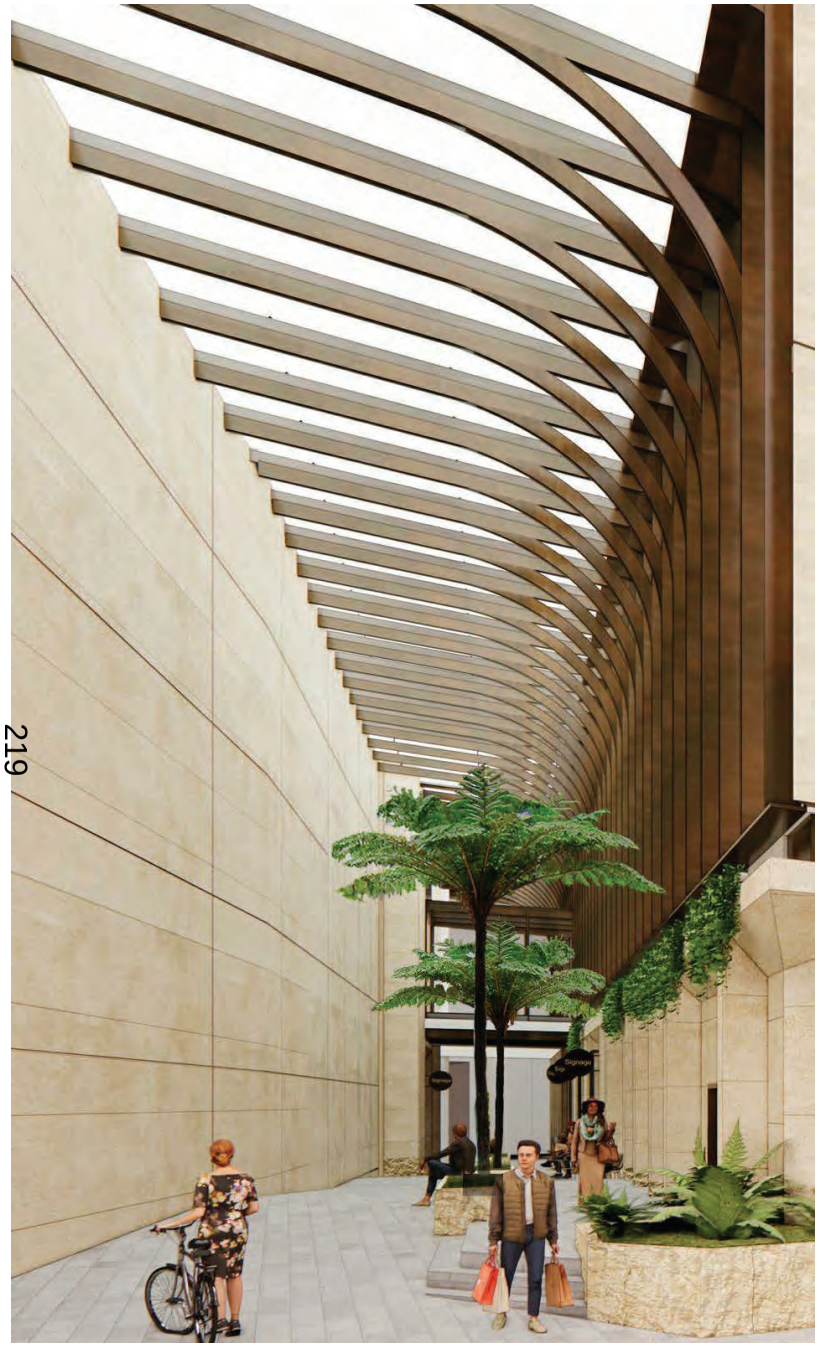

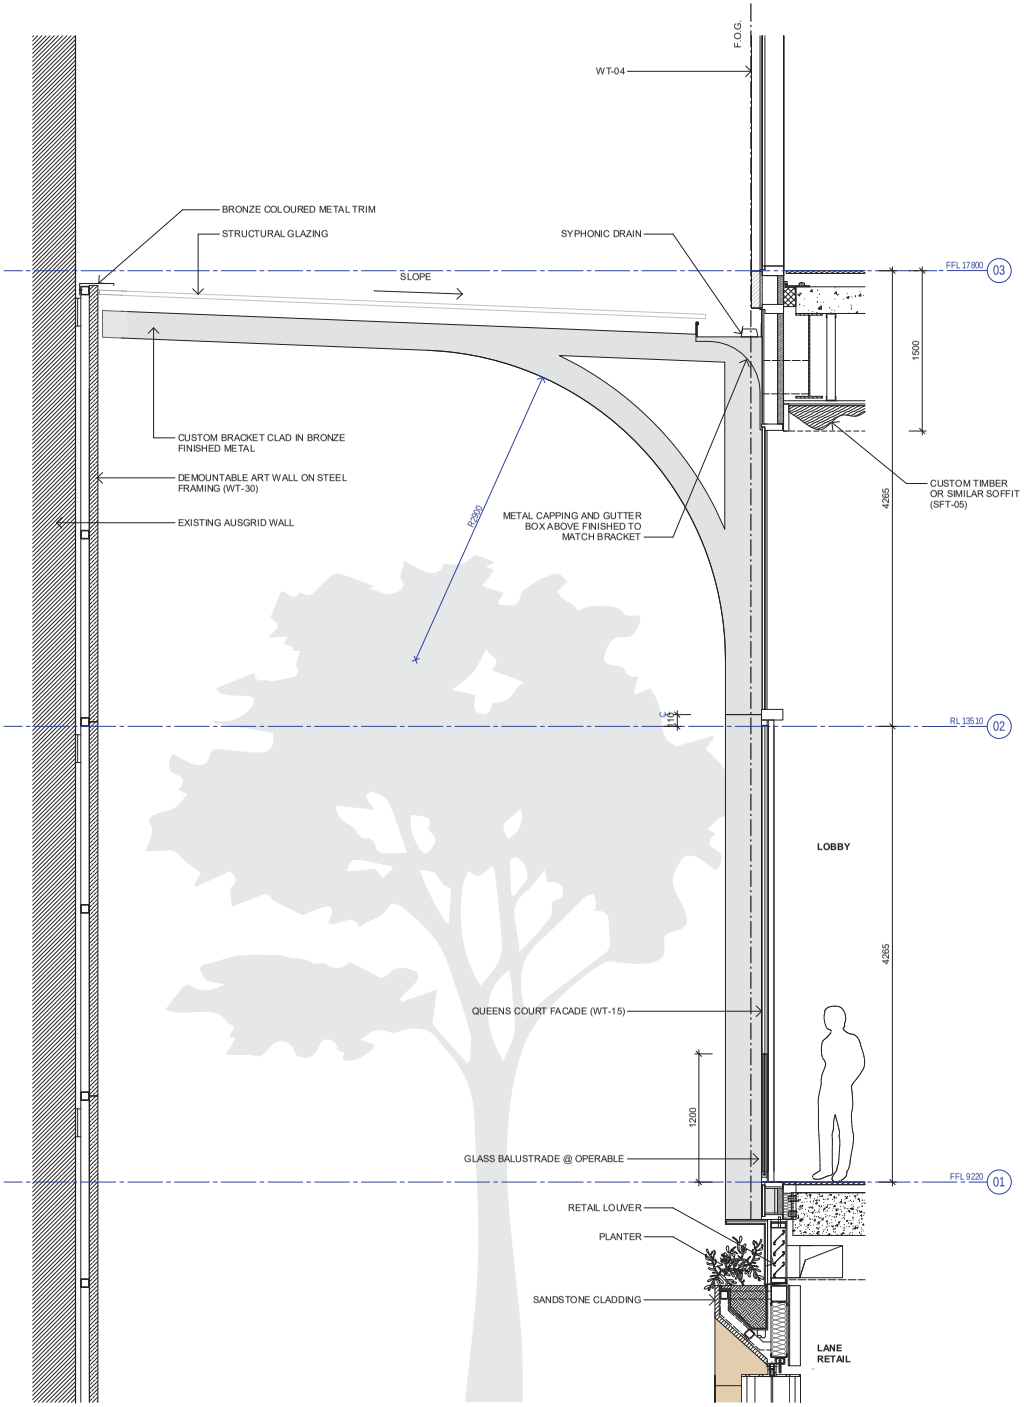

Recent revision history


#	Status	Description	Date
A		DRAFT DA SUBMISSION	19/05/21
01		FOR STAGE 2 DEVELOPMENT APPLICATION	31/05/21
02		FOR MAIN WORKS DEVELOPMENT APPLICATION UPDATE	06/12/21

Notes
No material may be reproduced without prior permission

Contractor must verify all dimensions on site before commencing work or preparing shop drawings.

Do not scale drawings.

Key Plan

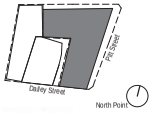

Client
mirvac

Consultant
W–B WOODS BAGOT
shp

Project
55 Pitt Street
55 Pitt Street Sydney NSW 2000

Project number	Size check
121152	25mm

Checked	Approved	Sheet size	Scale
MYS	RJP	A1	As indicated

Sheet title
SFT-04

Status
FOR MAIN WORKS DEVELOPMENT APPLICATION UPDATE

Sheet number	Revision
AD DA 6100 - 08	02

2 SFT-04 - PERSPECTIVE

1 SFT-04 - SECTION
SCALE 1 : 25

Date generated 12/6/2021 2:33:05 PM BIM 360://55 Pitt St/SHP-AR-0102-RVT-R21.rvt