Attachment B1

Selected Drawings - Floor Plans

© FRANCIS-JONES MOREHEN THORP PTY LTD 2022 ABN 28 101 197 219 NOMINATED ARCHITECT: RICHARD FRANCIS-JONES (REG NO 5301)

1 PLAN B1- Basement 1
1:100

0 1 2 5m

GENERAL NOTES

- ALL DIMENSIONS AND EXISTING CONDITIONS SHALL BE CHECKED AND VERIFIED BY THE CONTRACTOR BEFORE PROCEEDING WITH THE WORK.
- ALL LEVELS RELATIVE TO AUSTRALIAN HEIGHT DATUM.
- DO NOT SCALE DRAWINGS. USE FIGURED DIMENSIONS ONLY.

keyplan

legend

rev	date	name	by	chk
A-D	7/5/21	For Information	KI K	
A-E	13/5/21	For Information	KI K	
A-F	24/5/21	For Information	KI K	
A-G	27/5/21	For Information	KI K	
A-H	9/6/21	For Approval	KI K	
A-I	17/6/21	For Approval	KI K	
A-J	16/11/21	For Information	KI K	

Barana Properties No 1
3A Macquarie St
NSW 2000 Australia

BARANA GROUP

fjmt studio architecture interiors landscape urban community
sydney melbourne uk
Level 5, 70 King Street t +61 2 9218 7077 w fjmtstudio.com

fjmt

project
189-197 Kent Street, Sydney
189
SYDNEY NSW 2000

title
Plans
Basement 3

scale	first issued
1:100 @ A1	20/2/20

project code	sheet no.	revision
B189	FJMT-2001	A-J

For Approval

© FRANCIS-JONES MOREHEN THORP PTY LTD 2022 ABN 28 101 197 219 NOMINATED ARCHITECT: RICHARD FRANCIS-JONES (REG NO 5301)

1 PLAN LG2- Lower Ground
1:100

0 1 2 5m

GENERAL NOTES

- ALL DIMENSIONS AND EXISTING CONDITIONS SHALL BE CHECKED AND VERIFIED BY THE CONTRACTOR BEFORE PROCEEDING WITH THE WORK.
- ALL LEVELS RELATIVE TO 'AUSTRALIAN HEIGHT DATUM.
- DO NOT SCALE DRAWINGS. USE FIGURED DIMENSIONS ONLY.

keyplan

legend

rev	date	name	by	chk
A-B	25/3/21	For Information	KI K	
A-C	28/4/21	For Information	KI K	
A-D	18/5/21	For Information	KI K	
A-E	24/5/21	For Information	KI K	
A-F	27/5/21	For Information	KI K	
A-G	9/6/21	For Approval	KI K	
A-H	17/6/21	For Approval	KI K	

Barana Properties No 1
3A Macquarie St
NSW 2000 Australia

BARANA GROUP

fjmt studio architecture interiors landscape urban community
sydney melbourne uk
Level 5, 70 King Street t +61 2 9219 7077 w fjmtstudio.com

fjmt

project
189-197 Kent Street, Sydney
189
SYDNEY NSW 2000

title
Plans
Basement 2

scale	1:100 @ A1	first issued	20/2/20
project code		sheet no.	revision
B189		FJMT-2002	A-H

For Approval

© FRANCIS-JONES MOREHEN THORP PTY LTD 2022 ABN 28 101 197 219 NOMINATED ARCHITECT: RICHARD FRANCIS-JONES (REG NO 5301)

1 PLAN LG- Lower Mezzanine
1:100

For Approval

0 1 2 5m

GENERAL NOTES

- ALL DIMENSIONS AND EXISTING CONDITIONS SHALL BE CHECKED AND VERIFIED BY THE CONTRACTOR BEFORE PROCEEDING WITH THE WORK.
- ALL LEVELS RELATIVE TO AUSTRALIAN HEIGHT DATUM.
- DO NOT SCALE DRAWINGS. USE FIGURED DIMENSIONS ONLY.

keyplan

legend

rev	date	name	by	chk
A-B	25/3/21	For Information	KI K	
A-C	28/4/21	For Information	KI K	
A-D	18/5/21	For Information	KI K	
A-E	24/5/21	For Information	KI K	
A-F	27/5/21	For Information	KI K	
A-G	9/6/21	For Approval	KI K	
A-H	17/6/21	For Approval	KI K	

Barana Properties No 1
3A Macquarie St
NSW 2000 Australia

BARANA GROUP

fjmt studio architecture interiors landscape urban community
sydney melbourne uk
Level 5, 70 King Street t +61 2 9219 7077 w fjmtstudio.com

fjmt

project
189-197 Kent Street, Sydney
189
SYDNEY NSW 2000

title
Plans
Basement 1

scale	first issued
1:100 @ A1	20/2/20

project code	sheet no.	revision
B189	FJMT-2003	A-H

© FRANCIS-JONES MOREHEN THORP PTY LTD 2022 ABN 28 101 197 219 NOMINATED ARCHITECT: RICHARD FRANCIS-JONES (REG NO 5301)

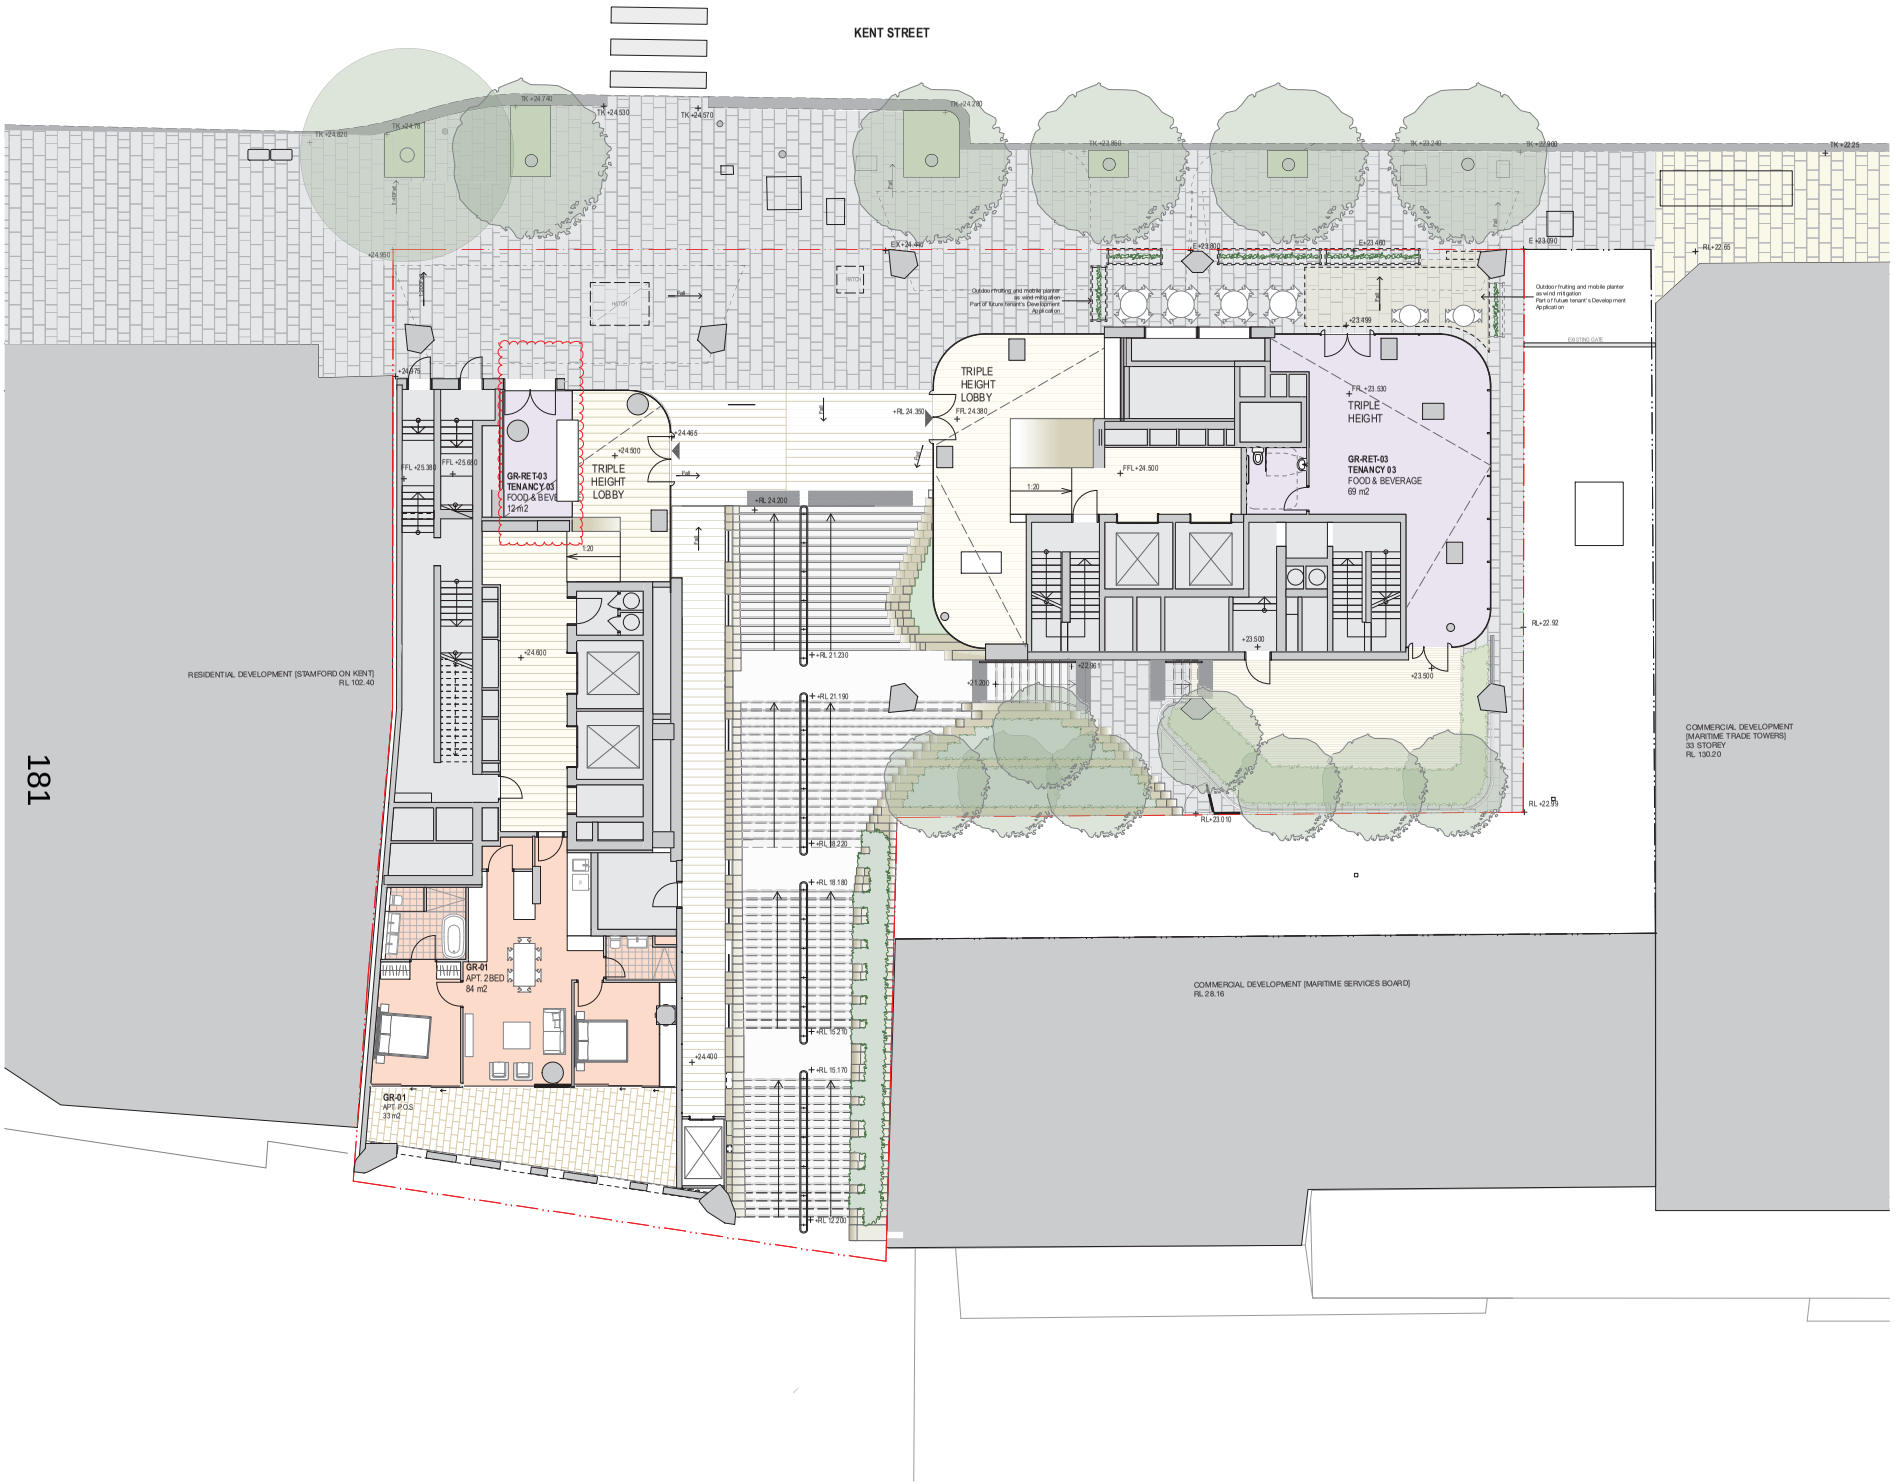

1 PLAN GR- Ground Floor
1:100

For Approval

0 1 2 5m

GENERAL NOTES

- ALL DIMENSIONS AND EXISTING CONDITIONS SHALL BE CHECKED AND VERIFIED BY THE CONTRACTOR BEFORE PROCEEDING WITH THE WORK.
- ALL LEVELS RELATIVE TO 'AUSTRALIAN HEIGHT DATUM.
- DO NOT SCALE DRAWINGS. USE FIGURED DIMENSIONS ONLY.

keyplan

legend

rev	date	name	by	chk
A-D	28/4/21	For Information	KI	K
A-E	18/5/21	For Information	KI	K
A-F	24/5/21	For Information	KI	K
A-G	27/5/21	For Information	KI	K
A-H	9/6/21	For Approval	KI	K
A-I	17/6/21	For Approval	KI	K
A-J	18/11/21	For APPROVAL	KI	K

Barana Properties No 1
3A Macquarie St
NSW 2000 Australia

BARANA GROUP

fjmt studio architecture interiors landscape urban community
sydney melbourne uk
Level 5, 70 King Street t +61 2 9219 7077 w fjmtstudio.com

fjmt

project
189-197 Kent Street, Sydney
189
SYDNEY NSW 2000

title
Plans
Ground

scale	1:100 @ A1	first issued	20/2/20
project code		sheet no.	revision
B189		FJMT-2004	A-J

© FRANCIS-JONES MOREHEN THORP PTY LTD 2022 ABN 28 101 197 219 NOMINATED ARCHITECT: RICHARD FRANCIS-JONES (REG NO 5301)

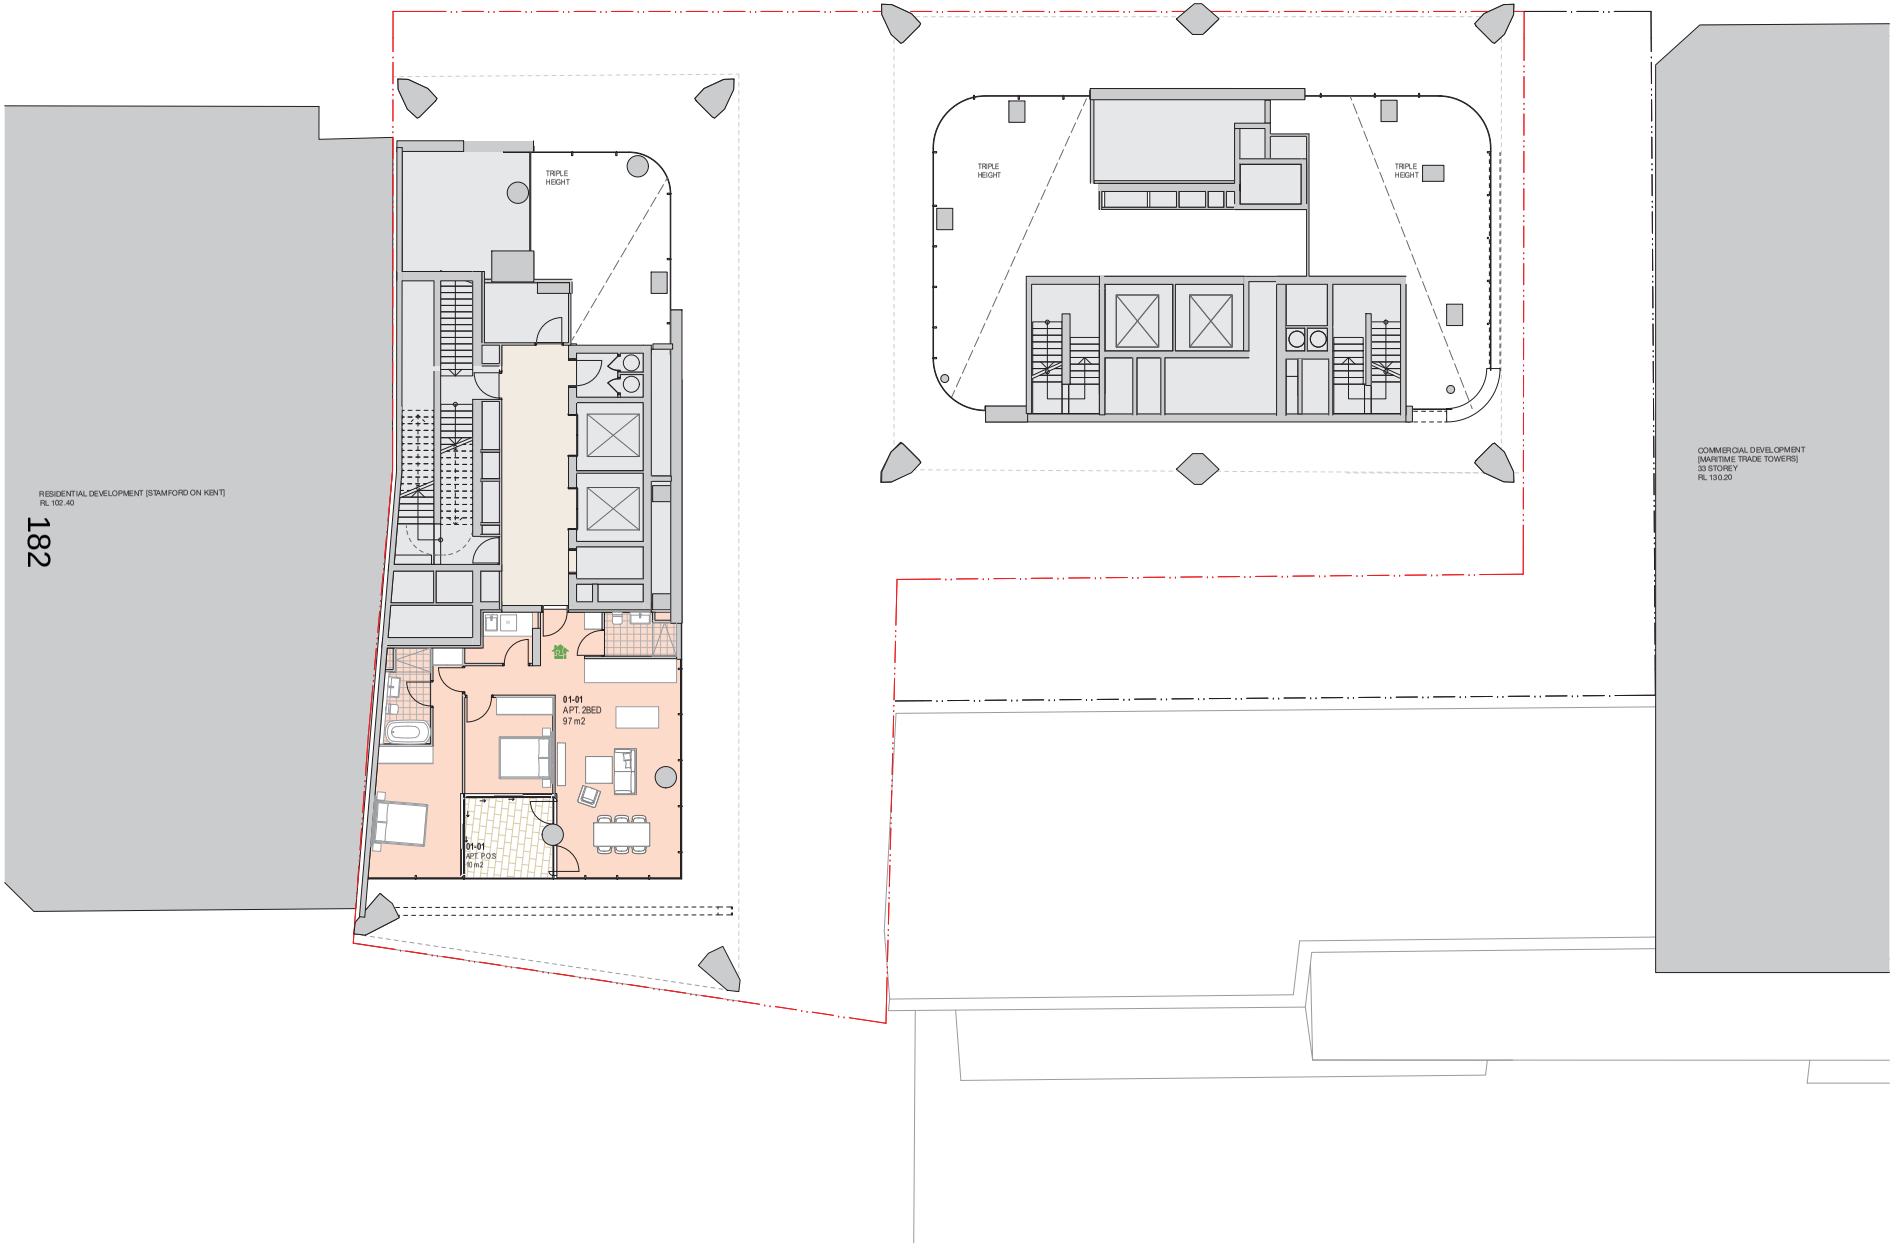

1 PLAN 01- Level 1
1:100

0 1 2 5m

GENERAL NOTES

- ALL DIMENSIONS AND EXISTING CONDITIONS SHALL BE CHECKED AND VERIFIED BY THE CONTRACTOR BEFORE PROCEEDING WITH THE WORK.
- ALL LEVELS RELATIVE TO AUSTRALIAN HEIGHT DATUM.
- DO NOT SCALE DRAWINGS. USE FIGURED DIMENSIONS ONLY.

keyplan

legend

rev	date	name	by	chk
A-B	25/3/21	For Information	KI K	
A-C	28/4/21	For Information	KI K	
A-D	18/5/21	For Information	KI K	
A-E	24/5/21	For Information	KI K	
A-F	27/5/21	For Information	KI K	
A-G	9/6/21	For Approval	KI K	
A-H	17/6/21	For Approval	KI K	

Barana Properties No 1
3A Macquarie St
NSW 2000 Australia

BARANA GROUP

fjmt studio architecture interiors landscape urban community
sydney melbourne uk
Level 5, 70 King Street t +61 2 9219 7077 w fjmtstudio.com

fjmt

project
189-197 Kent Street, Sydney
189
SYDNEY NSW 2000

title
Plans
Level 1 -2

scale	1:100 @ A1	first issued	20/2/20
project code		sheet no.	revision
B189		FJMT-2005	A-H

For Approval

© FRANCIS-JONES MOREHEN THORP PTY LTD 2022 ABN 28 101 197 219 NOMINATED ARCHITECT: RICHARD FRANCIS-JONES (REG NO 5301)

1 PLAN 03- Level 3
1:100

0 1 2 5m

GENERAL NOTES

- ALL DIMENSIONS AND EXISTING CONDITIONS SHALL BE CHECKED AND VERIFIED BY THE CONTRACTOR BEFORE PROCEEDING WITH THE WORK.
- ALL LEVELS RELATIVE TO 'AUSTRALIAN HEIGHT DATUM.
- DO NOT SCALE DRAWINGS. USE FIGURED DIMENSIONS ONLY.

keyplan

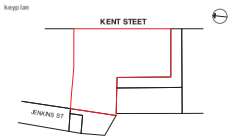

legend

rev	date	name	by	chk
18	26/2/21	FOR Information	KI K	
A-A	22/3/21	For Coordnation	KI K	
A-B	25/3/21	For Information	KI K	
A-C	24/5/21	For Information	KI K	
A-D	27/5/21	For Information	KI K	
A-E	9/6/21	For Approval	KI K	
A-F	17/6/21	For Approval	KI K	

Barana Properties No 1
3A Macquarie St
NSW 2000 Australia

BARANA GROUP

fjmt studio architecture interiors landscape urban community
sydney melbourne uk
Level 5, 70 King Street t +61 2 9219 7077 w fjmtstudio.com

fjmt

project
189-197 Kent Street, Sydney
189
SYDNEY NSW 2000

title
Plans
Level 3

scale	1:100 @ A1	first issued	20/2/20
project code		sheet no.	revision
B189		FJMT-2006	A-F

For Approval

© FRANCIS-JONES MOREHEN THORP PTY LTD 2022 ABN 28 101 197 219 NOMINATED ARCHITECT: RICHARD FRANCIS-JONES (REG NO 5301)

1 PLAN 08- Level 8
1:100

For Approval

0 1 2 5m

GENERAL NOTES

- ALL DIMENSIONS AND EXISTING CONDITIONS SHALL BE CHECKED AND VERIFIED BY THE CONTRACTOR BEFORE PROCEEDING WITH THE WORK.
- ALL LEVELS RELATIVE TO AUSTRALIAN HEIGHT DATUM.
- DO NOT SCALE DRAWINGS. USE FIGURED DIMENSIONS ONLY.

keyplan

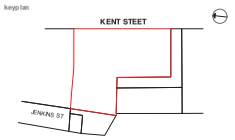

legend

rev	date	name	by	chk
A-A	22/3/21	For Coordination	KI K	
A-B	25/3/21	For Information	KI K	
A-C	18/5/21	For Information	KI K	
A-D	24/5/21	For Information	KI K	
A-E	27/5/21	For Information	KI K	
A-F	9/6/21	For Approval	KI K	
A-G	17/6/21	For Approval	KI K	

Barana Properties No 1
3A Macquarie St
NSW 2000 Australia

BARANA GROUP

fjmt studio architecture interiors landscape urban community
sydney melbourne uk
Level 5, 70 King Street t +61 2 9219 7077 w fjmtstudio.com

fjmt

project
189-197 Kent Street, Sydney
189
SYDNEY NSW 2000

title
Plans
Level 4-9 Typical Low Rise

scale	1:100 @ A1	first issued	9/2/21
project code		sheet no.	revision
B189		FJMT-2007	A-G

© FRANCIS-JONES MOREHEN THORP PTY LTD 2022 ABN 28 101 197 219 NOMINATED ARCHITECT: RICHARD FRANCIS-JONES (REG NO 5301)

1 PLAN 11- Level 11
1:100

For Approval

0 1 2 5m

GENERAL NOTES

- ALL DIMENSIONS AND EXISTING CONDITIONS SHALL BE CHECKED AND VERIFIED BY THE CONTRACTOR BEFORE PROCEEDING WITH THE WORK.
- ALL LEVELS RELATIVE TO AUSTRALIAN HEIGHT DATUM.
- DO NOT SCALE DRAWINGS. USE FIGURED DIMENSIONS ONLY.

keyplan

legend

rev	date	name	by	chk
01	18/5/21	For Information	KI K	
02	24/5/21	For Information	KI K	
03	27/5/21	For Information	KI K	
04	9/6/21	For Approval	KI K	
05	17/6/21	For Approval	KI K	

Barana Properties No 1
3A Macquarie St
NSW 2000 Australia

BARANA GROUP

fjmt studio architecture interiors landscape urban community
sydney melbourne uk
Level 5, 70 King Street t +61 2 9219 7077 w fjmtstudio.com

fjmt

project
189-197 Kent Street, Sydney
189
SYDNEY NSW 2000

title
Plans
Level 10-15 Typical Low Rise

scale	1:100 @ A1	first issued	18/5/21
project code		sheet no.	revision
B189		FJMT-2008	05

© FRANCIS-JONES MOREHEN THORP PTY LTD 2022 ABN 28 101 197 219 NOMINATED ARCHITECT: RICHARD FRANCIS-JONES (REG NO 5301)

1 PLAN 16- Level 16
1:100

0 1 2 5m

GENERAL NOTES

- ALL DIMENSIONS AND EXISTING CONDITIONS SHALL BE CHECKED AND VERIFIED BY THE CONTRACTOR BEFORE PROCEEDING WITH THE WORK.
- ALL LEVELS RELATIVE TO AUSTRALIAN HEIGHT DATUM.
- DO NOT SCALE DRAWINGS. USE FIGURED DIMENSIONS ONLY.

keyplan

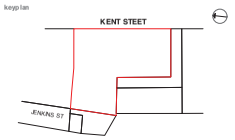

legend

rev	date	name	by	chk
A-A	22/3/21	For Coordination		KIK
A-B	25/3/21	For Information		KIK
A-C	18/5/21	For Information		KIK
A-D	24/5/21	For Information		KIK
A-E	27/5/21	For Information		KIK
A-F	9/6/21	For Approval		KIK
A-G	17/6/21	For Approval		KIK

Barana Properties No 1
3A Macquarie St
NSW 2000 Australia

BARANA GROUP

fjmt studio architecture interiors landscape urban community
sydney melbourne uk
Level 5, 70 King Street t +61 2 9219 7077 w fjmtstudio.com

fjmt

project
189-197 Kent Street, Sydney
189
SYDNEY NSW 2000

title
Plans
Level 16-19 - Typical High Rise

scale	1:100 @ A1	first issued	20/2/20
project code		sheet no.	revision
B189		FJMT-2009	A-G

For Approval

© FRANCIS-JONES MOREHEN THORP PTY LTD 2022 ABN 28 101 197 219 NOMINATED ARCHITECT: RICHARD FRANCIS-JONES (REG NO 5301)

1 PLAN 20- Level 20
1:100

For Approval

0 1 2 5m

GENERAL NOTES

- ALL DIMENSIONS AND EXISTING CONDITIONS SHALL BE CHECKED AND VERIFIED BY THE CONTRACTOR BEFORE PROCEEDING WITH THE WORK.
- ALL LEVELS RELATIVE TO 'AUSTRALIAN HEIGHT DATUM.
- DO NOT SCALE DRAWINGS. USE FIGURED DIMENSIONS ONLY.

keyplan

legend

rev	date	name	by	chk
19	26/2/21	FOR Information	KI K	
A-A	22/3/21	For Coordnation	KI K	
A-B	25/3/21	For Information	KI K	
A-C	24/5/21	For Information	KI K	
A-D	27/5/21	For Information	KI K	
A-E	9/6/21	For Approval	KI K	
A-F	17/6/21	For Approval	KI K	

Barana Properties No 1
3A Macquarie St
NSW 2000 Australia

BARANA GROUP

fjmt studio architecture interiors landscape urban community
sydney melbourne uk
Level 5, 70 King Street t +61 2 9219 7077 w fjmtstudio.com

fjmt

project
189-197 Kent Street, Sydney
189
SYDNEY NSW 2000

title
Plans
Level 20 - Start Of Roof Feature

scale	1:100 @ A1	first issued	20/2/20
project code		sheet no.	revision
B189		FJMT-2010	A-F

© FRANCIS-JONES MOREHEN THORP PTY LTD 2022 ABN 28 101 197 219 NOMINATED ARCHITECT: RICHARD FRANCIS-JONES (REG NO 5301)

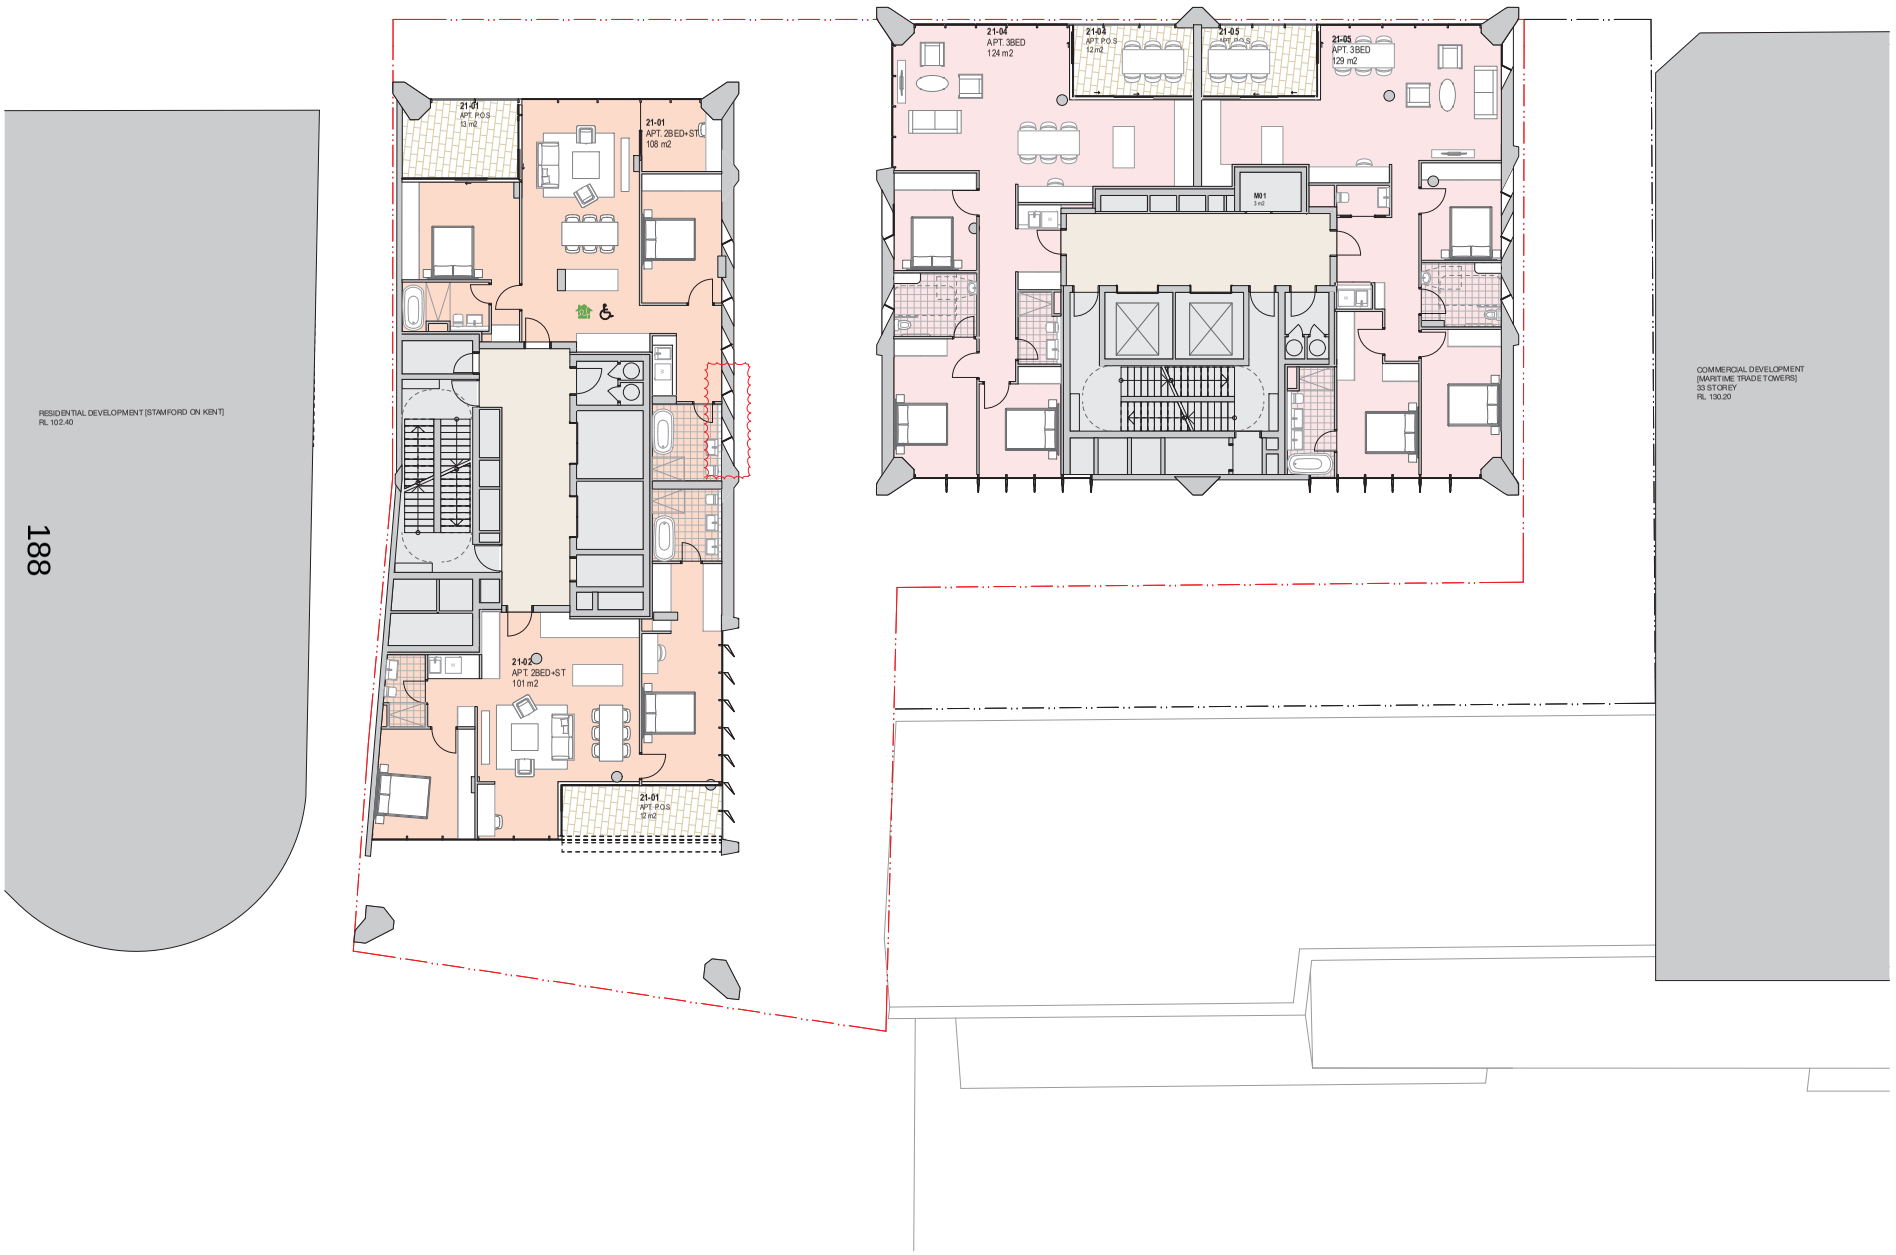

1 PLAN 21- Level 21
1:100

For Approval

0 1 2 5m

GENERAL NOTES

- ALL DIMENSIONS AND EXISTING CONDITIONS SHALL BE CHECKED AND VERIFIED BY THE CONTRACTOR BEFORE PROCEEDING WITH THE WORK.
- ALL LEVELS RELATIVE TO AUSTRALIAN HEIGHT DATUM.
- DO NOT SCALE DRAWINGS. USE FIGURED DIMENSIONS ONLY.

keyplan

legend

rev	date	name	by	chk
19	26/2/21	FOR Information	KI	K
A-A	22/3/21	For Coordnation	KI	K
A-B	25/3/21	For Information	KI	K
A-C	24/5/21	For Information	KI	K
A-D	27/5/21	For Information	KI	K
A-E	9/6/21	For Approval	KI	K
A-F	17/6/21	For Approval	KI	K

Barana Properties No 1
3A Macquarie St
NSW 2000 Australia

BARANA GROUP

fjmt studio architecture interiors landscape urban community
sydney melbourne uk
Level 5, 70 King Street t +61 2 9219 7077 w fjmtstudio.com

fjmt

project
189-197 Kent Street, Sydney
189
SYDNEY NSW 2000

title
Plans
Level 21-22

scale	1:100 @ A1	first issued	20/2/20
project code		sheet no.	revision
B189		FJMT-2011	A-F

© FRANCIS-JONES MOREHEN THORP PTY LTD 2022 ABN 28 101 197 219 NOMINATED ARCHITECT: RICHARD FRANCIS-JONES (REG NO 5301)

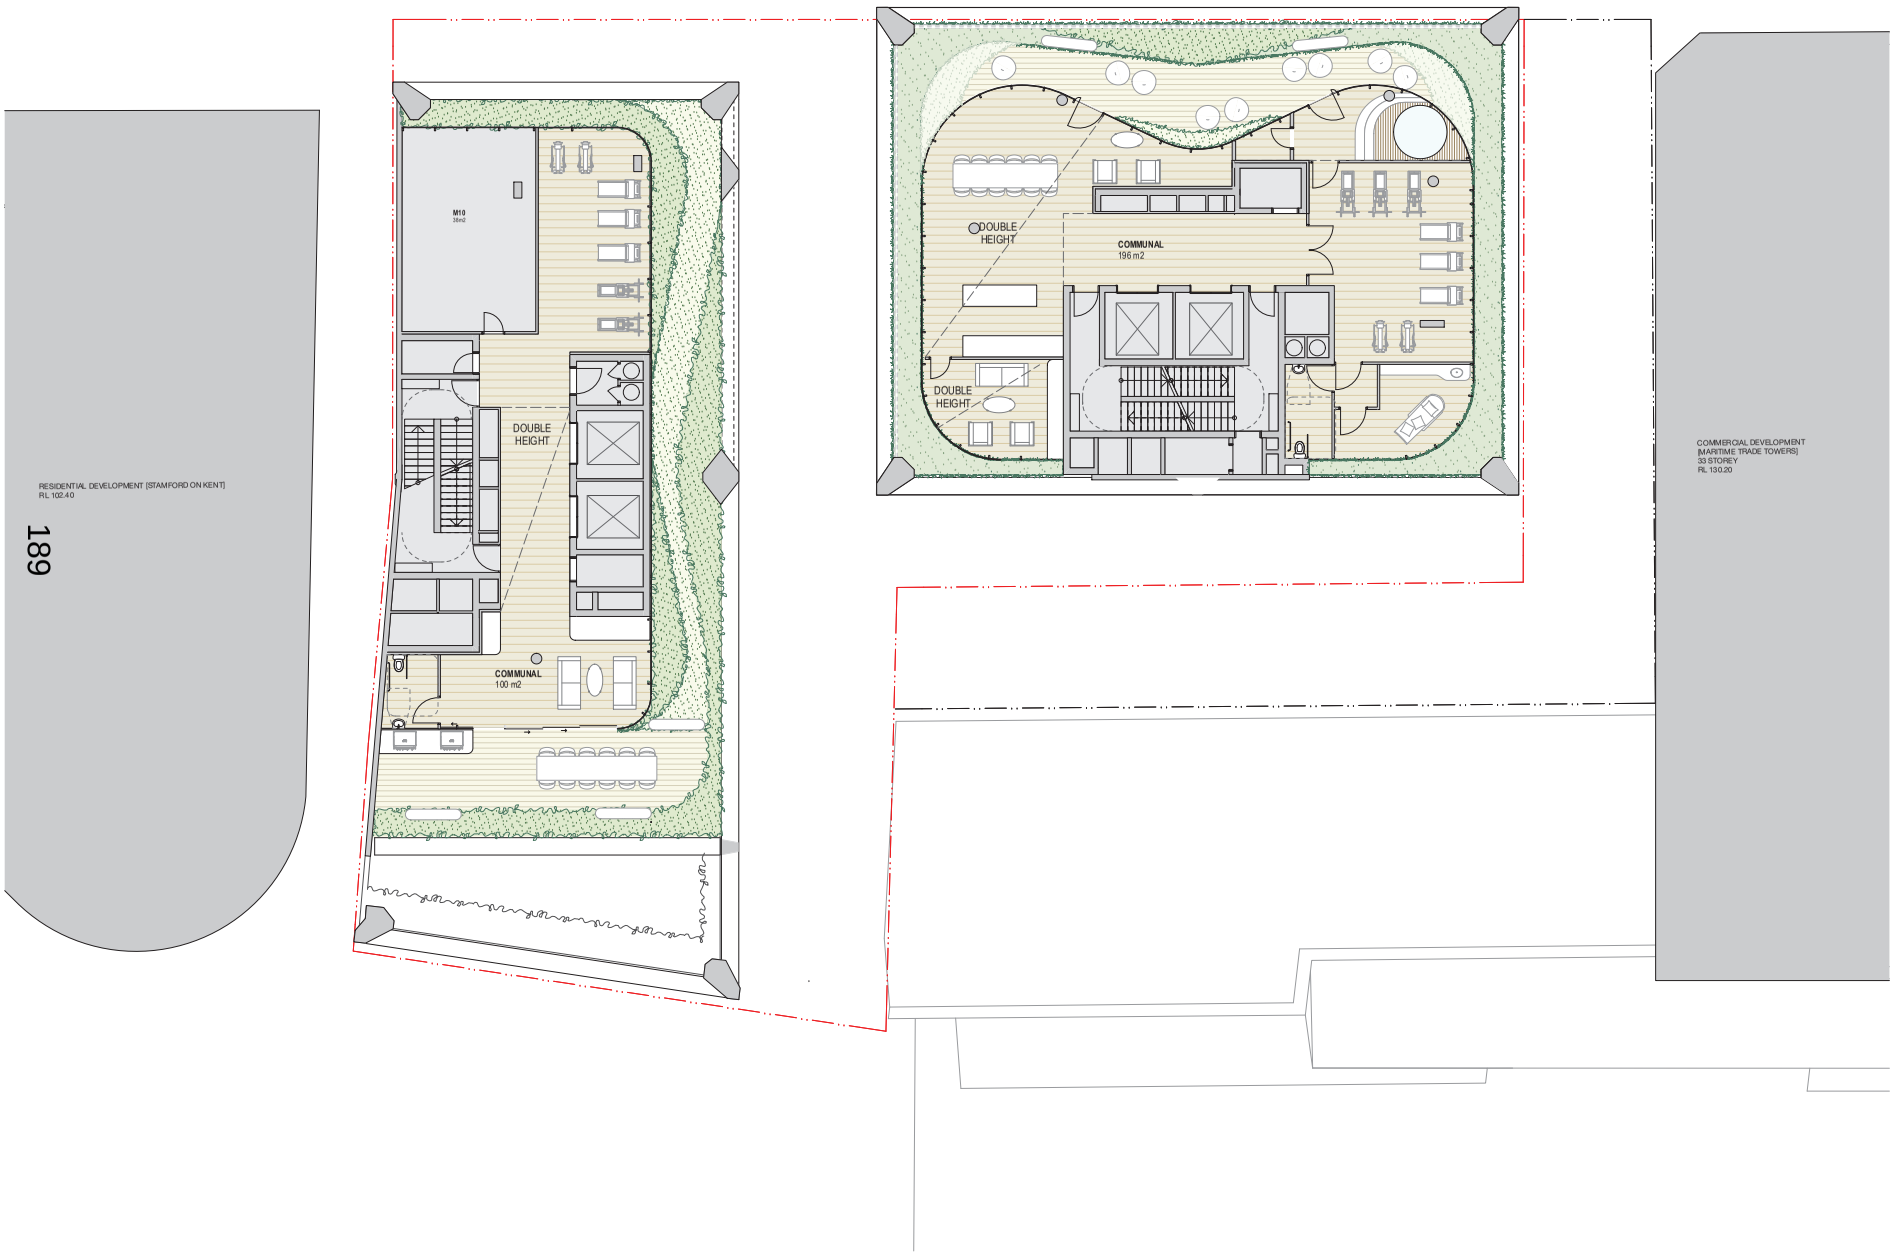

1 PLAN 23- Level 23 Communal Space
1:100

For Approval

0 1 2 5m

GENERAL NOTES

- ALL DIMENSIONS AND EXISTING CONDITIONS SHALL BE CHECKED AND VERIFIED BY THE CONTRACTOR BEFORE PROCEEDING WITH THE WORK.
- ALL LEVELS RELATIVE TO 'AUSTRALIAN HEIGHT DATUM.
- DO NOT SCALE DRAWINGS. USE FIGURED DIMENSIONS ONLY.

keyplan

legend

rev	date	name	by	chk
A-A	22/3/21	For Coordination	KI	K
A-B	25/3/21	For Information	KI	K
A-C	24/5/21	For Information	KI	K
A-D	27/5/21	For Information	KI	K
A-E	9/6/21	For Approval	KI	K
A-F	17/6/21	For Approval	KI	K
A-G	18/11/21	For APPROVAL	KI	K

Barana Properties No 1
3A Macquarie St
NSW 2000 Australia

BARANA GROUP

fjmt studio architecture interiors landscape urban community
sydney melbourne uk
Level 5, 70 King Street t +61 2 9219 7077 w fjmtstudio.com

fjmt

project
189-197 Kent Street, Sydney
189
SYDNEY NSW 2000

title
Plans
Level 23 Communal Space

scale	1:100 @ A1	first issued	22/2/21
project code		sheet no.	revision
B189		FJMT-2012	A-G

© FRANCIS-JONES MOREHEN THORP PTY LTD 2022 ABN 28 101 197 219 NOMINATED ARCHITECT: RICHARD FRANCIS-JONES (REG NO 5301)

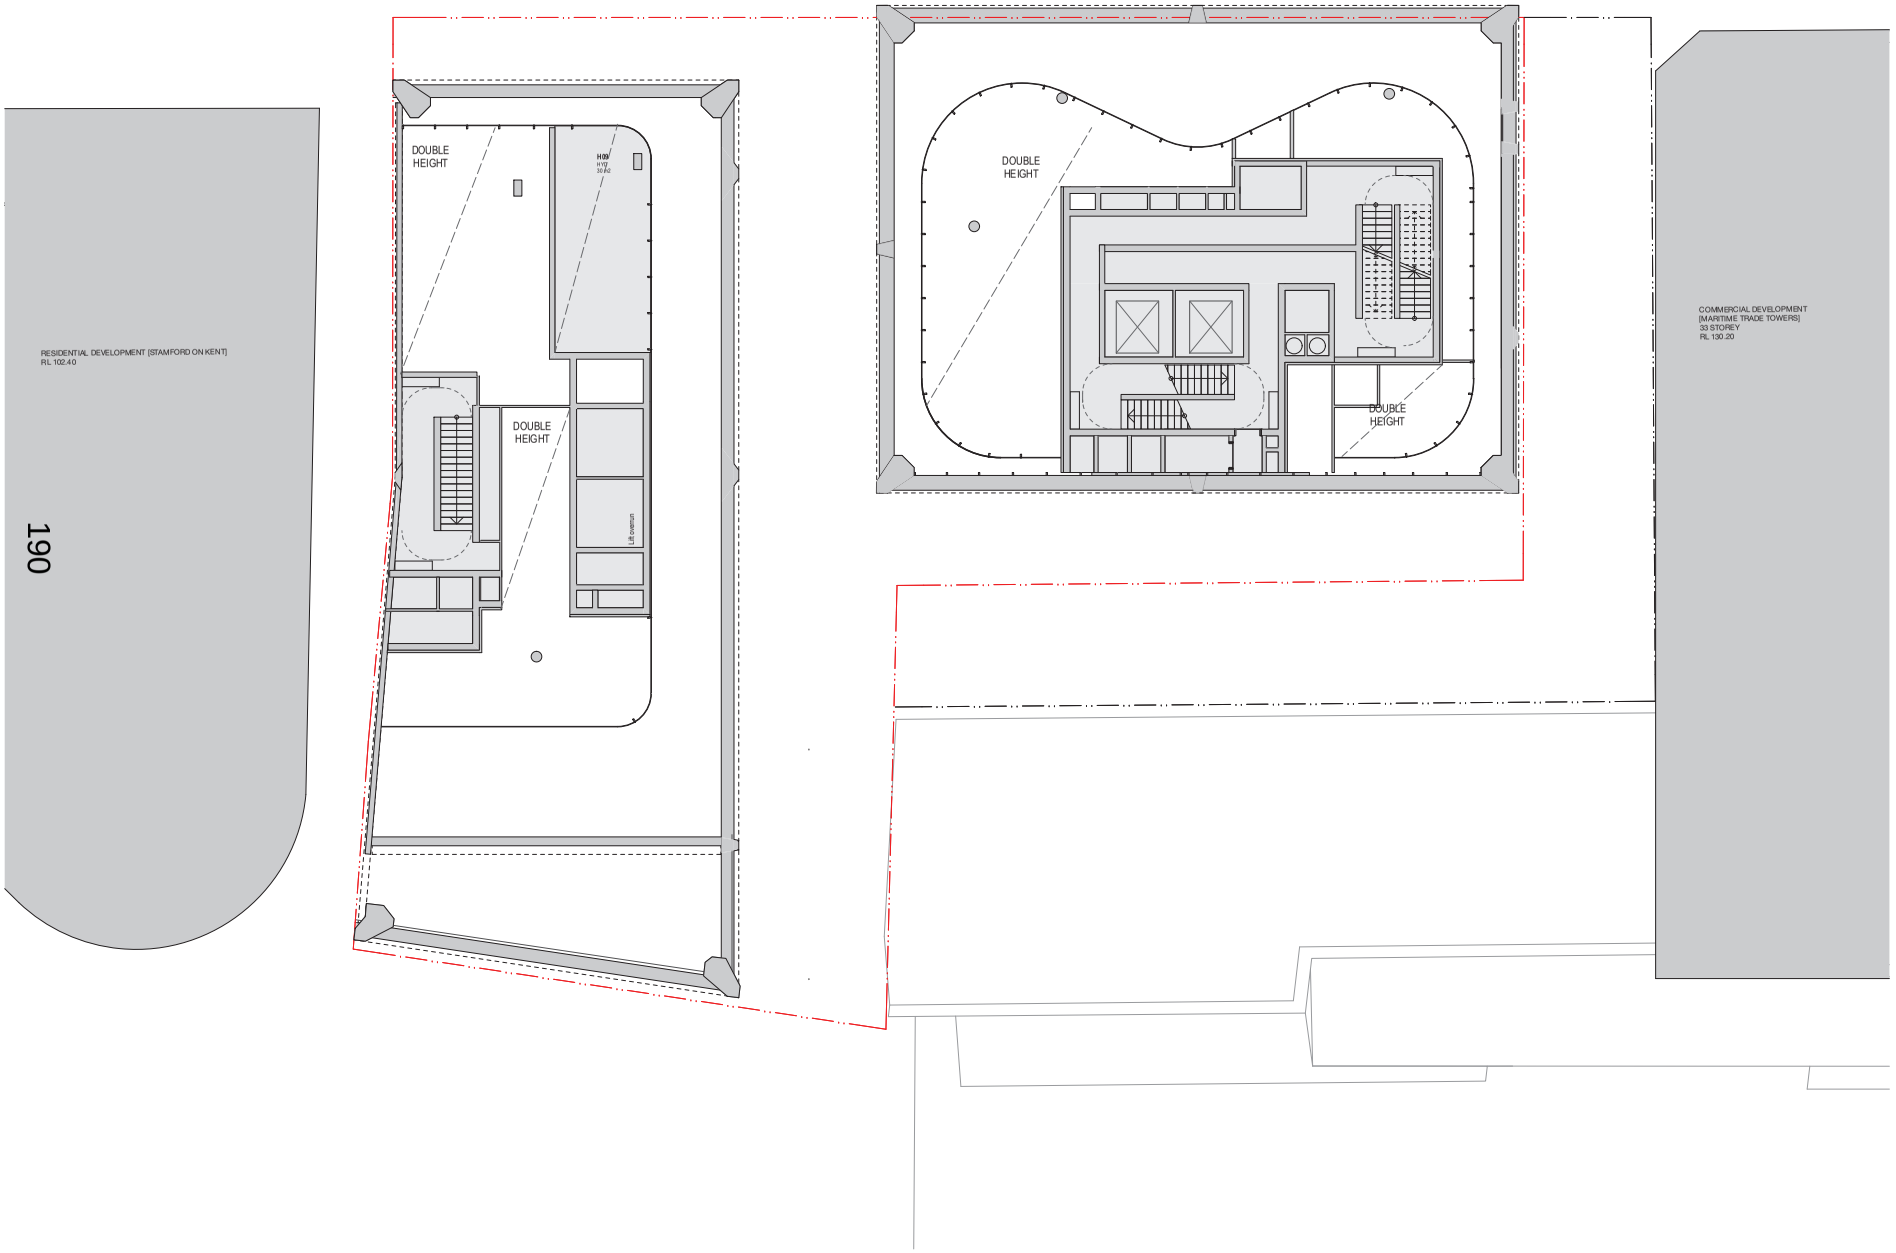

1 PLAN 24- Level 24-
1:100

For Approval

0 1 2 5m

GENERAL NOTES

- ALL DIMENSIONS AND EXISTING CONDITIONS SHALL BE CHECKED AND VERIFIED BY THE CONTRACTOR BEFORE PROCEEDING WITH THE WORK.
- ALL LEVELS RELATIVE TO AUSTRALIAN HEIGHT DATUM.
- DO NOT SCALE DRAWINGS. USE FIGURED DIMENSIONS ONLY.

keyplan

legend

rev	date	name	by	chk
19	26/2/21	FOR Information	KI K	
A-A	22/3/21	For Coordnation	KI K	
A-B	25/3/21	For Information	KI K	
A-C	24/5/21	For Information	KI K	
A-D	27/5/21	For Information	KI K	
A-E	9/6/21	For Approval	KI K	
A-F	17/6/21	For Approval	KI K	

Barana Properties No 1
3A Macquarie St
NSW 2000 Australia

BARANA GROUP

fjmt studio architecture interiors landscape urban community
sydney melbourne uk
Level 5, 70 King Street t +61 2 9219 7077 w fjmtstudio.com

fjmt

project
189-197 Kent Street, Sydney
189
SYDNEY NSW 2000

title
Plans
Level 24-Transfer level

scale	1:100 @ A1	first issued	20/2/20
project code		sheet no.	revision
B189		FJMT-2013	A-F

© FRANCIS-JONES MOREHEN THORP PTY LTD 2022 ABN 28 101 197 219 NOMINATED ARCHITECT: RICHARD FRANCIS-JONES (REG NO 5301)

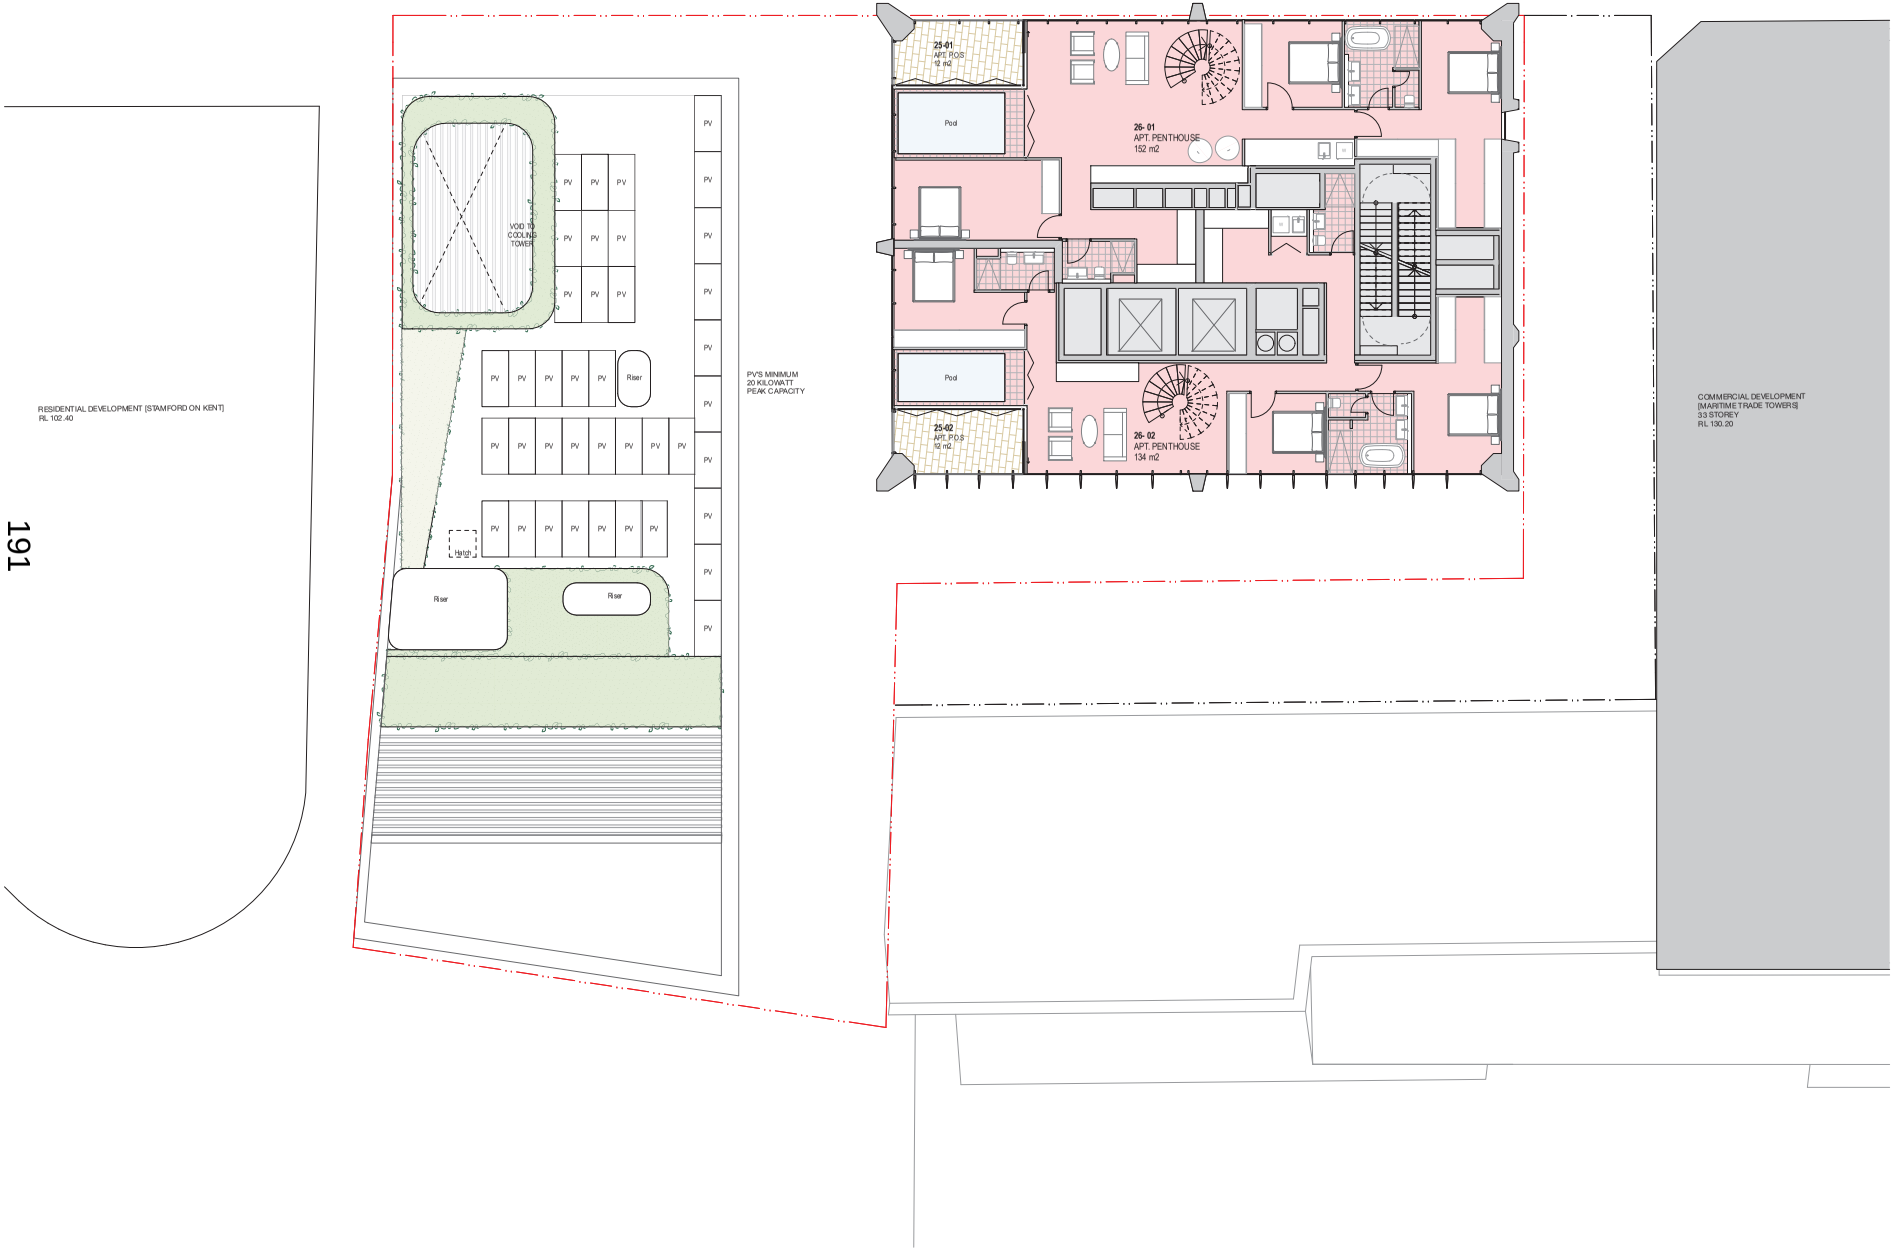

1 PLAN 25- Level 25-
1:100

0 1 2 5m

GENERAL NOTES

- ALL DIMENSIONS AND EXISTING CONDITIONS SHALL BE CHECKED AND VERIFIED BY THE CONTRACTOR BEFORE PROCEEDING WITH THE WORK.
- ALL LEVELS RELATIVE TO 'AUSTRALIAN HEIGHT DATUM.
- DO NOT SCALE DRAWINGS. USE FIGURED DIMENSIONS ONLY.

key plan

legend

rev	date	name	by	chk
A-B	25/3/21	For Information	KIK	
A-C	24/5/21	For Information	KIK	
A-D	27/5/21	For Information	KIK	
A-E	9/6/21	For Approval	KIK	
A-F	17/6/21	For Approval	KIK	
A-G	18/11/21	For APPROVAL	KIK	
A-H	22/11/21	For APPROVAL	KIK	

Barana Properties No1
3A Macquarie St
NSW, 2000 Australia

BARANA GROUP

fjmt studio architecture interiors landscape urban community
sydney melbourne uk
Level 5, 70 King Street t +61 2 9251 7077 w fjmtstudio.com

fjmt

project
189-197 Kent Street, Sydney
189
SYDNEY NSW 2000

title
Plans
Level 25

scale 1:100 @ A1 first issued 1/2/21

project code **B189** sheet no. **FJMT-2014** revision **A-H**

For Approval

© FRANCIS-JONES MOREHEN THORP PTY LTD 2022 ABN 28 101 197 219 NOMINATED ARCHITECT: RICHARD FRANCIS-JONES (REG NO 5301)

192

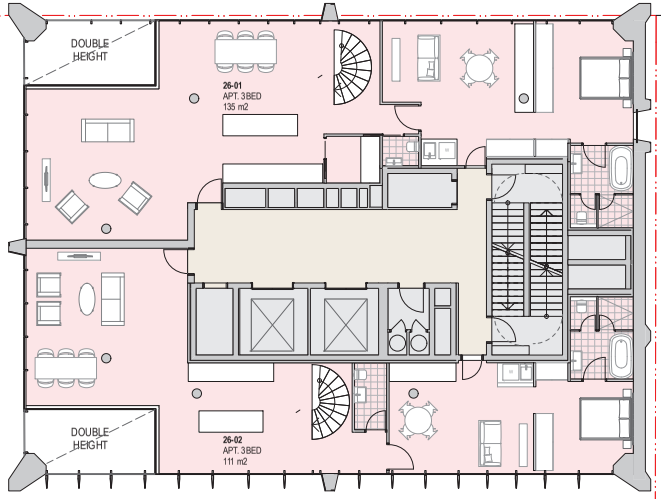

1 PLAN 26- Level 26
1:100

0 1 2 5m

GENERAL NOTES

- ALL DIMENSIONS AND EXISTING CONDITIONS SHALL BE CHECKED AND VERIFIED BY THE CONTRACTOR BEFORE PROCEEDING WITH THE WORK.
- ALL LEVELS RELATIVE TO AUSTRALIAN HEIGHT DATUM.
- DO NOT SCALE DRAWINGS. USE FIGURED DIMENSIONS ONLY.

keyplan

legend

rev	date	name	by	chk
01	24/5/21	For Information	KIK	
02	27/5/21	For Information	KIK	
03	9/6/21	For Approval	KIK	
04	17/6/21	For Approval	KIK	

Barana Properties No 1
3A Macquarie St
NSW 2000 Australia

BARANA GROUP

fjmt studio architecture interiors landscape urban community
sydney melbourne uk
Level 5, 70 King Street t +61 2 9219 7077 w fjmtstudio.com

fjmt

project
189-197 Kent Street, Sydney
189
SYDNEY NSW 2000

title
Plans
Level 26

scale	1:100 @ A1	first issued	24/5/21
project code		sheet no.	revision
B189		FJMT-2015	04

For Approval

© FRANCIS-JONES MOREHEN THORP PTY LTD 2022 ABN 28 101 197 219 NOMINATED ARCHITECT: RICHARD FRANCIS-JONES (REG NO 5301)

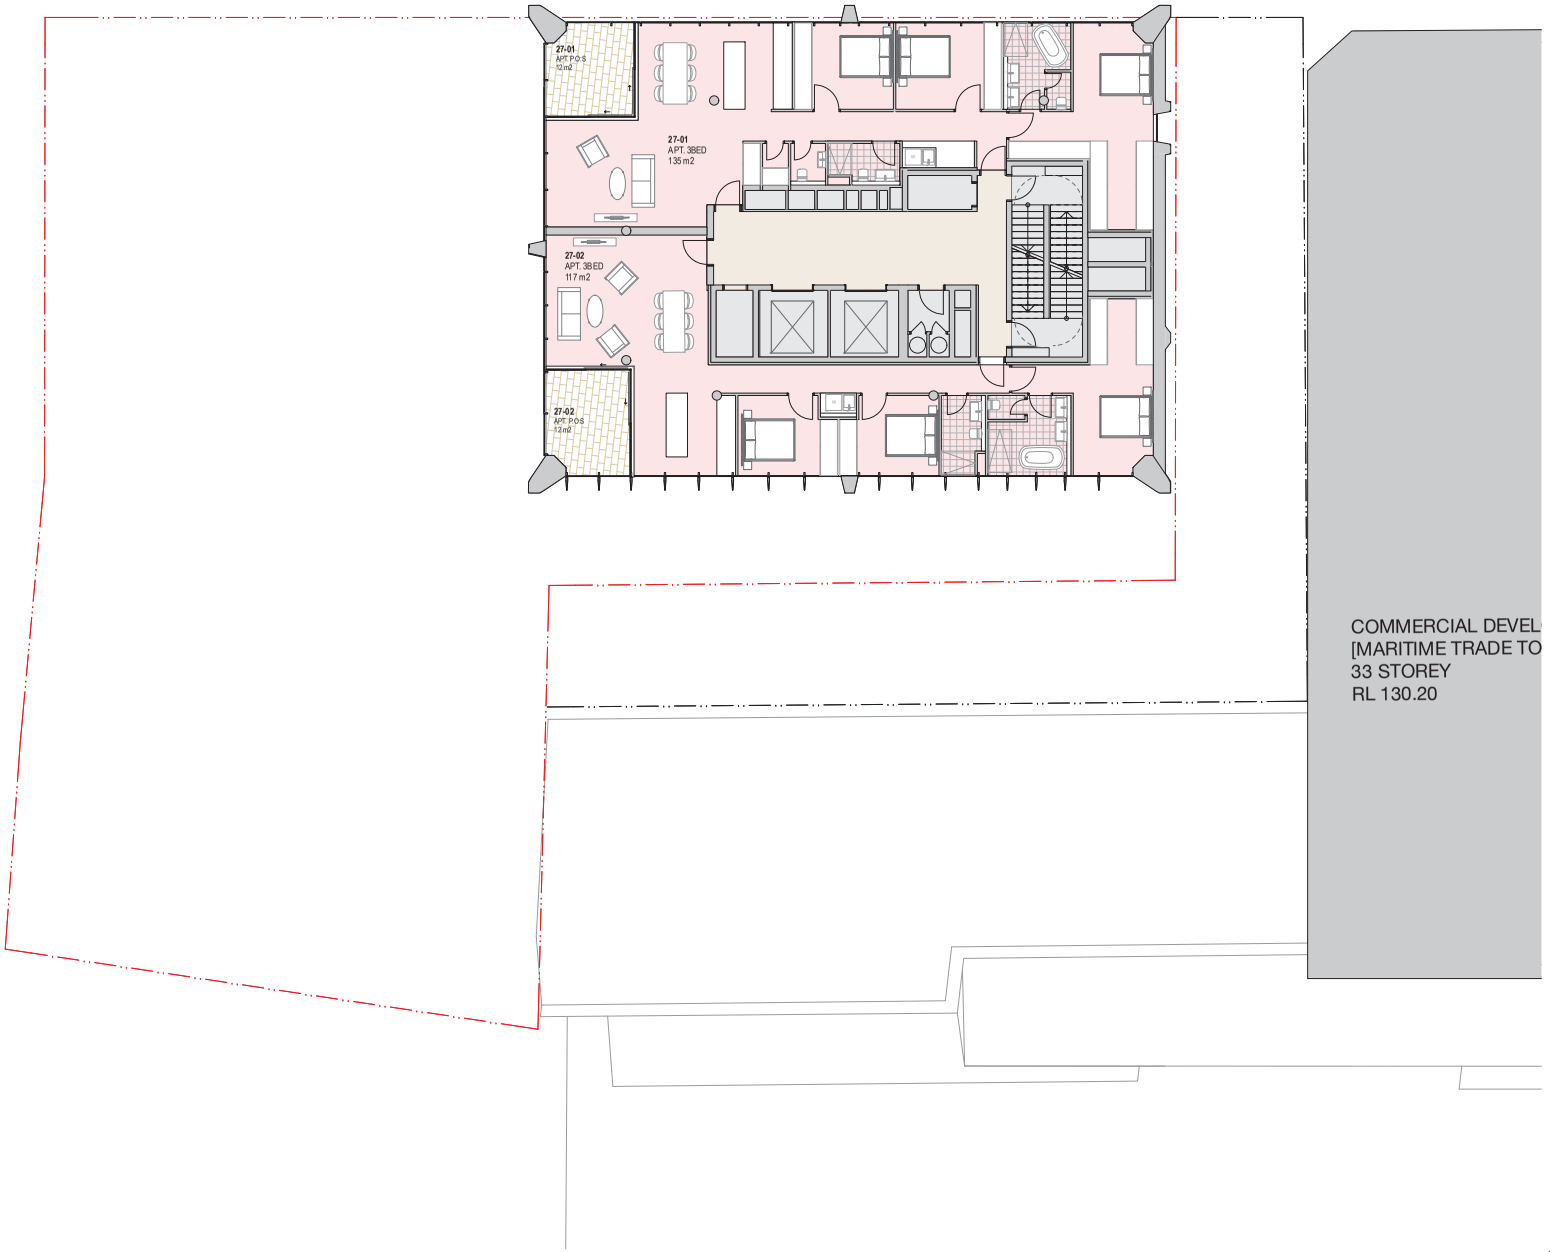

193

1 PLAN Level 27- typical penthouse
1:100

For Approval

0 1 2 5m

GENERAL NOTES

- ALL DIMENSIONS AND EXISTING CONDITIONS SHALL BE CHECKED AND VERIFIED BY THE CONTRACTOR BEFORE PROCEEDING WITH THE WORK.
- ALL LEVELS RELATIVE TO AUSTRALIAN HEIGHT DATUM.
- DO NOT SCALE DRAWINGS. USE FIGURED DIMENSIONS ONLY.

keyplan

legend

rev	date	name	by	chk
01	24/5/21	For Information	KIK	
02	27/5/21	For Information	KIK	
03	9/6/21	For Approval	KIK	
04	17/6/21	For Approval	KIK	

Barana Properties No 1
3A Macquarie St
NSW 2000 Australia

BARANA GROUP

fjmt studio architecture interiors landscape urban community
sydney melbourne uk
Level 5, 70 King Street t +61 2 9219 7077 w fjmtstudio.com

fjmt

project
189-197 Kent Street, Sydney
189
SYDNEY NSW 2000

title
Plans
Level 27-31

scale	1:100 @ A1	first issued	24/5/21
project code		sheet no.	revision
B189		FJMT-2016	04

© FRANCIS-JONES MOREHEN THORP PTY LTD 2022 ABN 28 101 197 219 NOMINATED ARCHITECT: RICHARD FRANCIS-JONES (REG NO 5301)

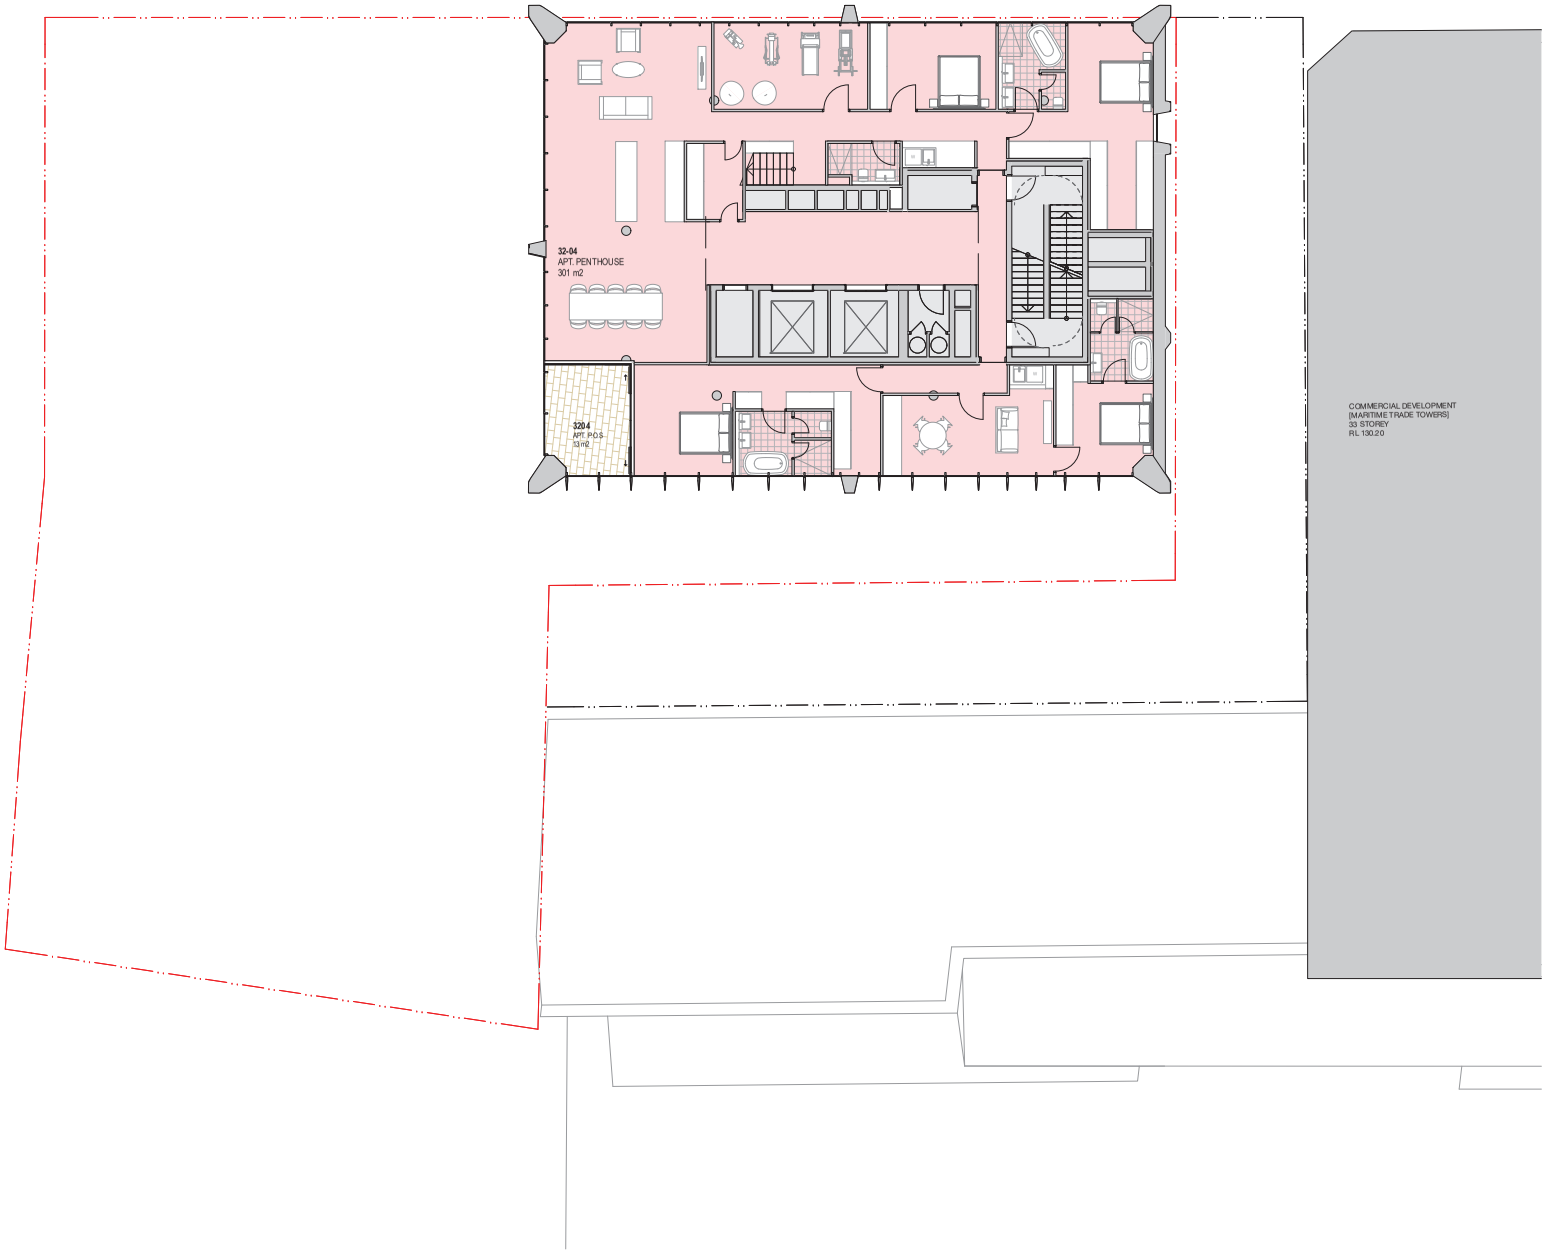

1 PLAN 32 -Level 32
1:100

For Approval

0 1 2 5m

GENERAL NOTES

- ALL DIMENSIONS AND EXISTING CONDITIONS SHALL BE CHECKED AND VERIFIED BY THE CONTRACTOR BEFORE PROCEEDING WITH THE WORK.
- ALL LEVELS RELATIVE TO AUSTRALIAN HEIGHT DATUM.
- DO NOT SCALE DRAWINGS. USE FIGURED DIMENSIONS ONLY.

keyplan

legend

rev	date	name	by	chk
A-A	22/3/21	For Coordination	KI	K
A-B	25/3/21	For Information	KI	K
A-C	24/5/21	For Information	KI	K
A-D	27/5/21	For Information	KI	K
A-E	9/6/21	For Approval	KI	K
A-F	17/6/21	For Approval	KI	K

Barana Properties No 1
3A Macquarie St
NSW 2000 Australia

BARANA GROUP

fjmt studio architecture interiors landscape urban community
sydney melbourne uk
Level 5, 70 King Street t +61 2 9219 7077 w fjmtstudio.com

fjmt

project
189-197 Kent Street, Sydney
189
SYDNEY NSW 2000

title
Plans
Level 32 Penthouse

scale	1:100 @ A1	first issued	22/3/21
project code		sheet no.	revision
B189		FJMT-2017	A-F

© FRANCIS-JONES MOREHEN THORP PTY LTD 2022 ABN 28 101 197 219 NOMINATED ARCHITECT: RICHARD FRANCIS-JONES (REG NO 5301)

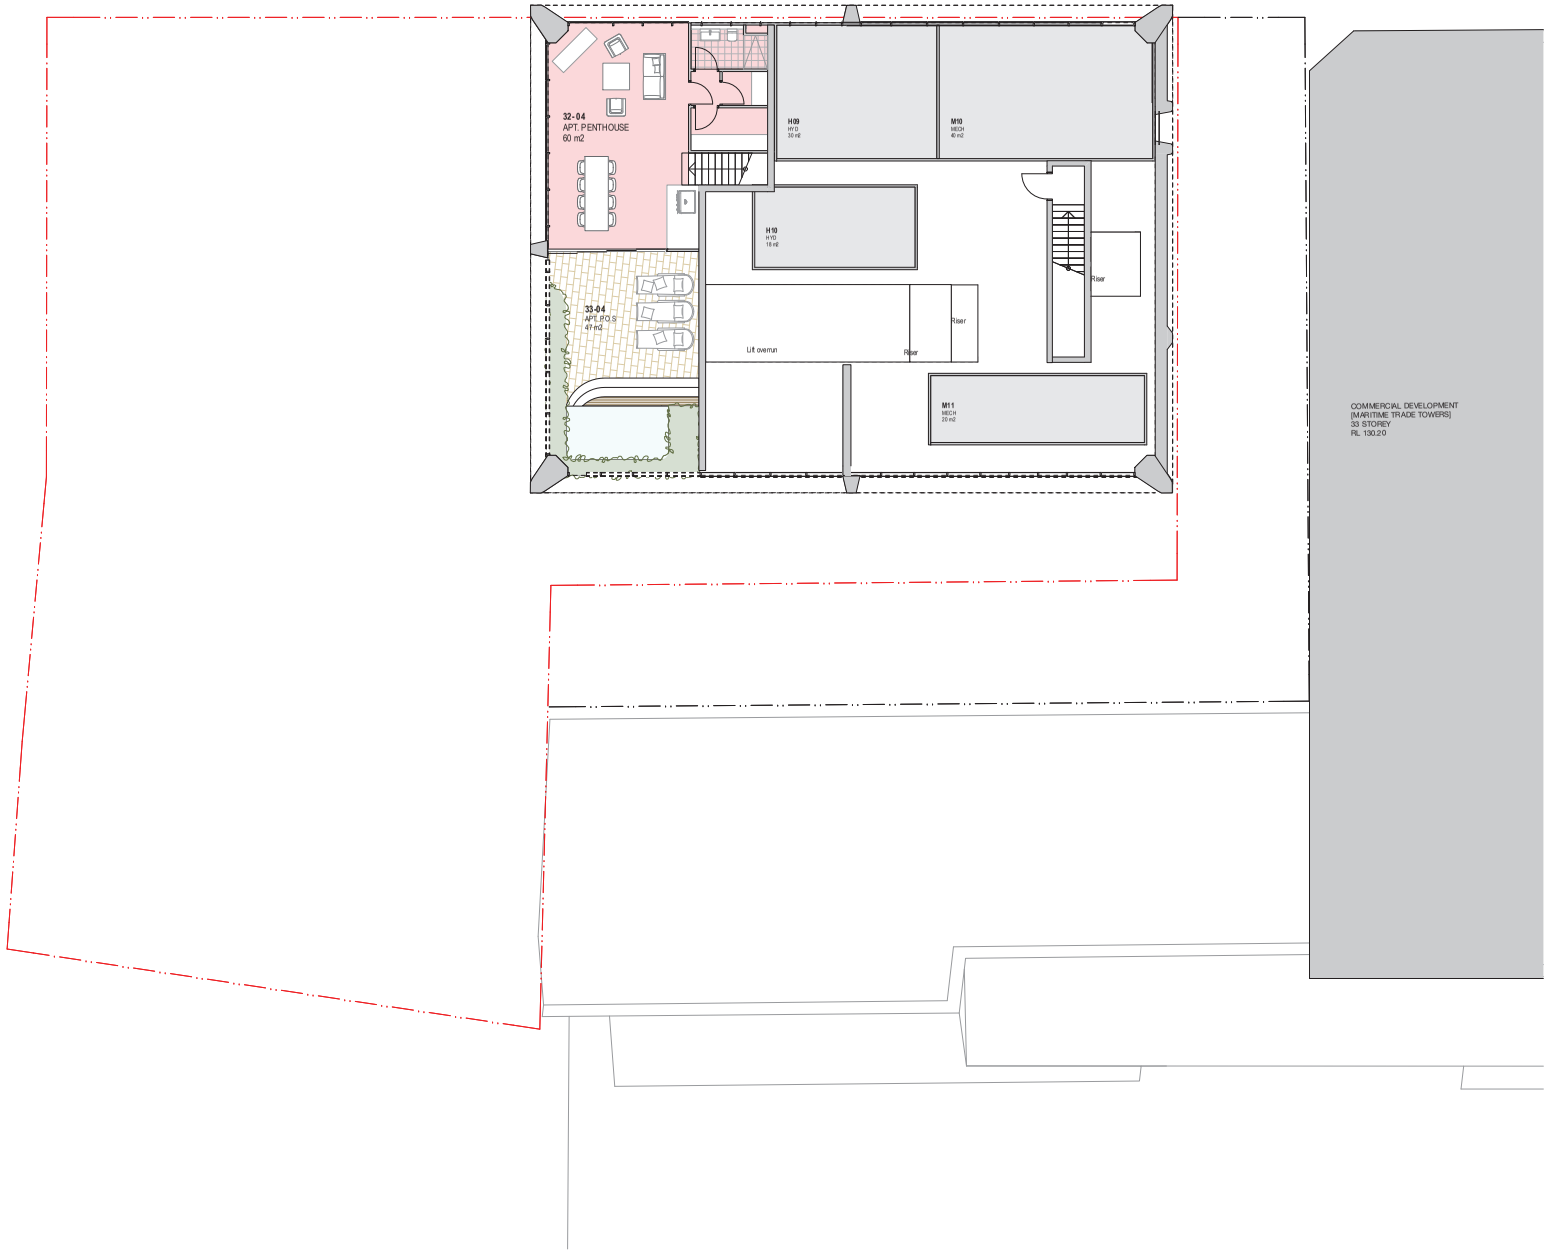

195

1 PLAN 33- Level 33 - Roof Feature
1:100

0 1 2 5m

GENERAL NOTES

- ALL DIMENSIONS AND EXISTING CONDITIONS SHALL BE CHECKED AND VERIFIED BY THE CONTRACTOR BEFORE PROCEEDING WITH THE WORK.
- ALL LEVELS RELATIVE TO 'AUSTRALIAN HEIGHT DATUM.
- DO NOT SCALE DRAWINGS. USE FIGURED DIMENSIONS ONLY.

keyplan

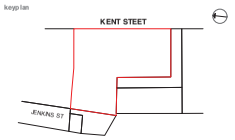

legend

rev	date	name	by	chk
05	26/2/21	FOR Information	KI	K
A-A	22/3/21	For Coordnation	KI	K
A-B	25/3/21	For Information	KI	K
A-C	24/5/21	For Information	KI	K
A-D	27/5/21	For Information	KI	K
A-E	9/6/21	For Approval	KI	K
A-F	17/6/21	For Approval	KI	K

Barana Properties No 1
3A Macquarie St
NSW 2000 Australia

BARANA GROUP

fjmt studio architecture interiors landscape urban community
sydney melbourne uk
Level 5, 70 King Street t +61 2 9219 7077 w fjmtstudio.com

fjmt

project
189-197 Kent Street, Sydney
189
SYDNEY NSW 2000

title
Plans
Level 33 Roof

scale	1:100 @ A1	first issued	1/2/21
project code		sheet no.	revision
B189		FJMT-2018	A-F

For Approval

© FRANCIS-JONES MOREHEN THORP PTY LTD 2022 ABN 28 101 197 219 NOMINATED ARCHITECT: RICHARD FRANCIS-JONES (REG NO 5301)

196

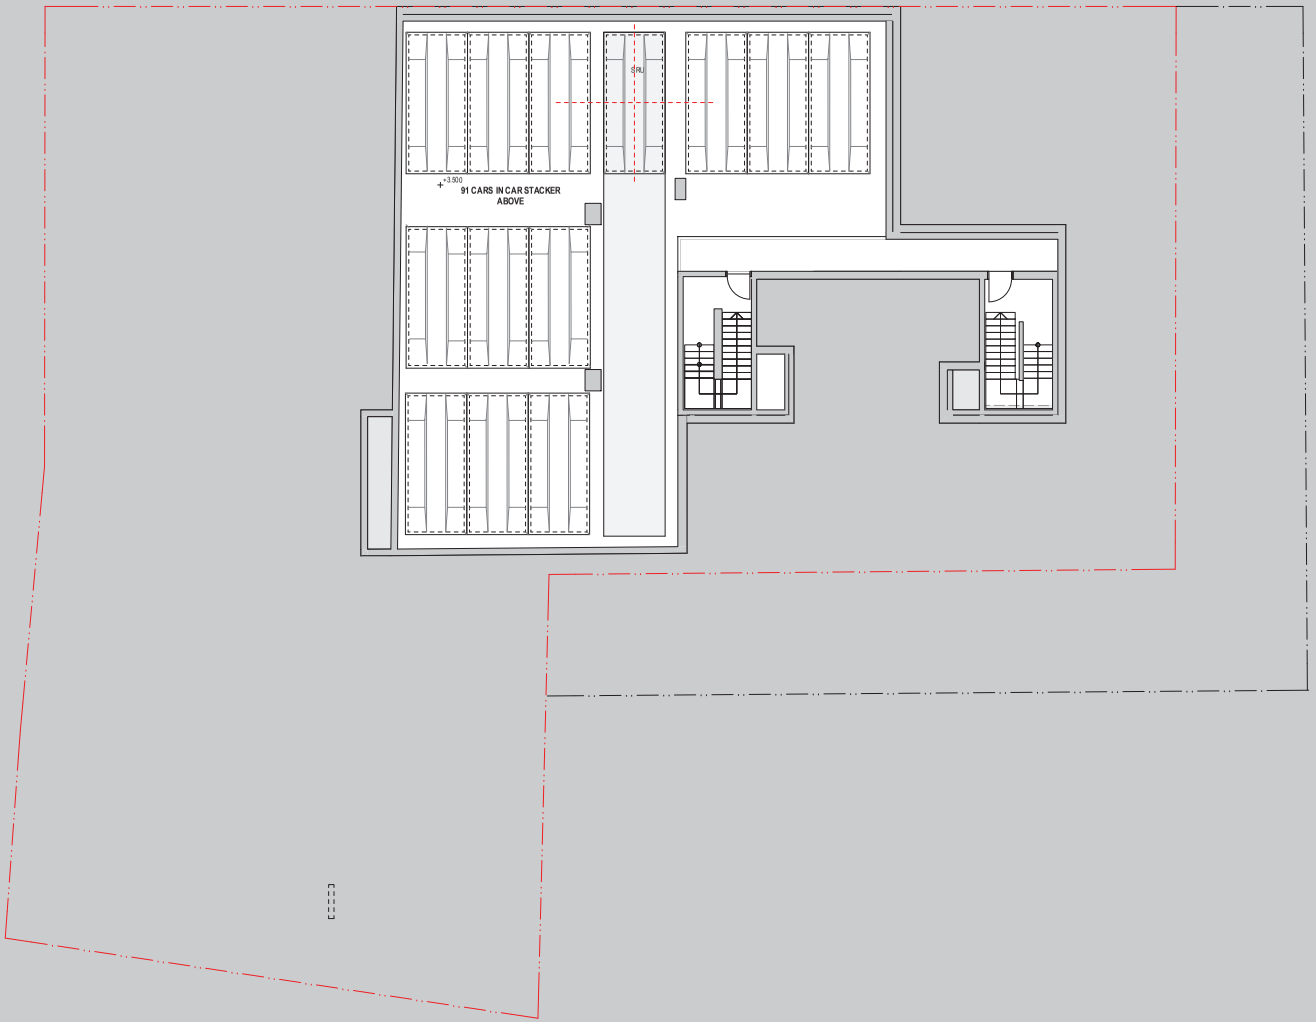

1 PLAN Car Stacker
1:100

For Approval

0 1 2 5m

GENERAL NOTES

- ALL DIMENSIONS AND EXISTING CONDITIONS SHALL BE CHECKED AND VERIFIED BY THE CONTRACTOR BEFORE PROCEEDING WITH THE WORK.
- ALL LEVELS RELATIVE TO AUSTRALIAN HEIGHT DATUM.
- DO NOT SCALE DRAWINGS. USE FIGURED DIMENSIONS ONLY.

keyplan

legend

rev	date	name	by	chk
04	23/2/21	FOR COORDINATION	KI K	
05	26/2/21	FOR Information	KI K	
06	13/5/21	For Information	KI K	
07	24/5/21	For Information	KI K	
08	27/5/21	For Information	KI K	
09	9/6/21	For Approval	KI K	
10	17/6/21	For Approval	KI K	

Barana Properties No 1
3A Macquarie St
NSW 2000 Australia

BARANA GROUP

fjmt studio architecture interiors landscape urban community
sydney melbourne uk
Level 5, 70 King Street t +61 2 9219 7077 w fjmtstudio.com

fjmt

project
189-197 Kent Street, Sydney
189
SYDNEY NSW 2000

title
Plans
Basement Carstacker

scale	first issued	
1:100 @ A1	7/9/20	
project code	**sheet no.**	**revision**
B189	**FJMT-2019**	**10**

© FRANCIS-JONES MOREHEN THORP PTY LTD 2022 ABN 28 101 197 219 NOMINATED ARCHITECT: RICHARD FRANCIS-JONES (REG NO 5301)

197

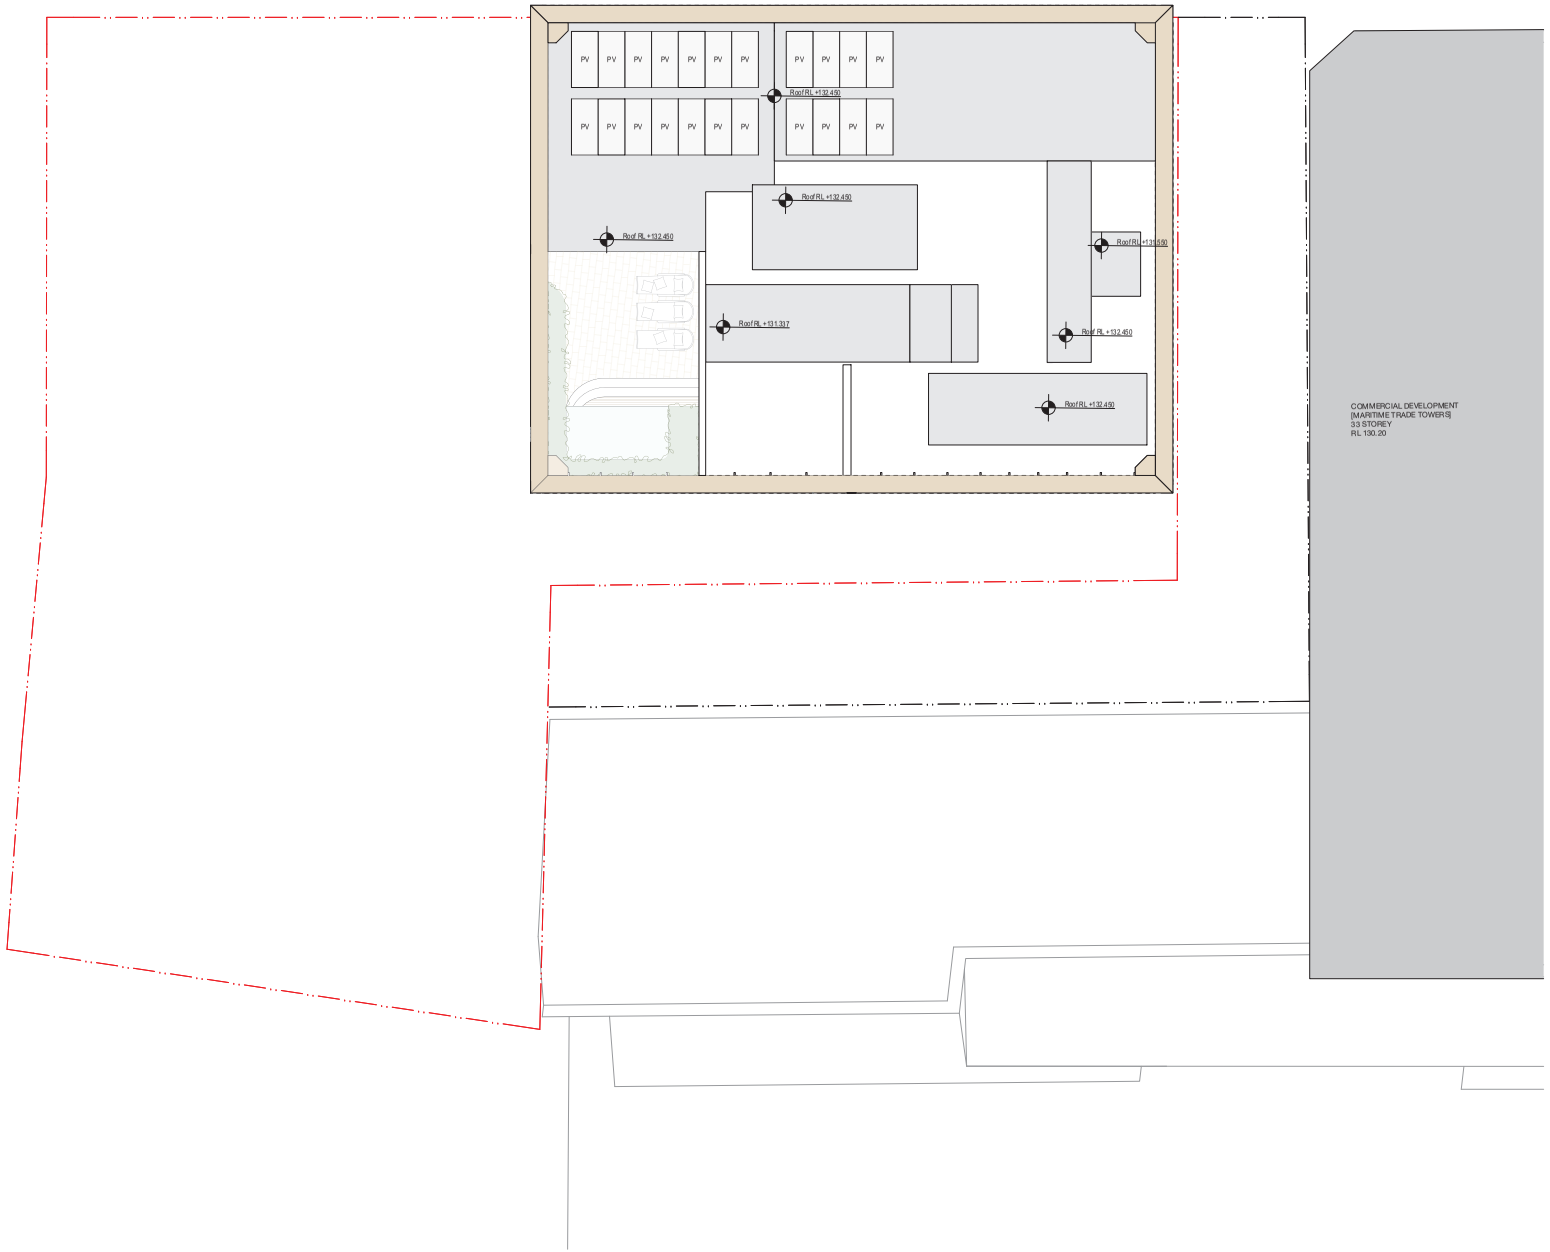

1 PLAN Level 34
1:100

0 1 2 5m

GENERAL NOTES

- ALL DIMENSIONS AND EXISTING CONDITIONS SHALL BE CHECKED AND VERIFIED BY THE CONTRACTOR BEFORE PROCEEDING WITH THE WORK.
- ALL LEVELS RELATIVE TO 'AUSTRALIAN HEIGHT DATUM'.
- DO NOT SCALE DRAWINGS. USE FIGURED DIMENSIONS ONLY.

key plan

legend

rev	date	name	by	chk
01	14/3/22	For Approval	PP	

Barana Properties No1
3A Macquarie St
NSW, 2000 Australia

BARANA GROUP

fjmt studio architecture interiors landscape urban community
sydney melbourne uk
Level 5, 70 King Street t +61 2 9251 7077 w fjmtstudio.com

fjmt

project
189-197 Kent Street, Sydney
189
SYDNEY NSW 2000

title
Plans
Roof Plan

scale	1:100 @ A1	first issued	14/3/22
project code	sheet no.		revision
B189	FJMT-2020		01

For Approval