Attachment A8

Revised Reference Design, dated 15 September 2021

Green Square Sydney
Site 8A & 8B
Reference Design

Sheet Number	Sheet Name
RD-00-01	Site Plan
RD-01-01	Basement 3
RD-01-02	Basement 2
RD-01-03	Basement 1
RD-01-04	Ground Level
RD-01-05	Level 1
RD-01-06	Levels 2 - 8 (Typical Podium Levels)
RD-01-07	Level 9
RD-01-08	Levels 10 - 16 (Typical High Rise Levels)
RD-01-09	Level 17 (Plant Level)
RD-01-10	Levels 18 - 22 (Typical High Rise Levels)
RD-01-11	Level 23 (Roof Plant)
RD-02-01	Section 1 (North South)
RD-02-02	Section 2,3,4 (East West)

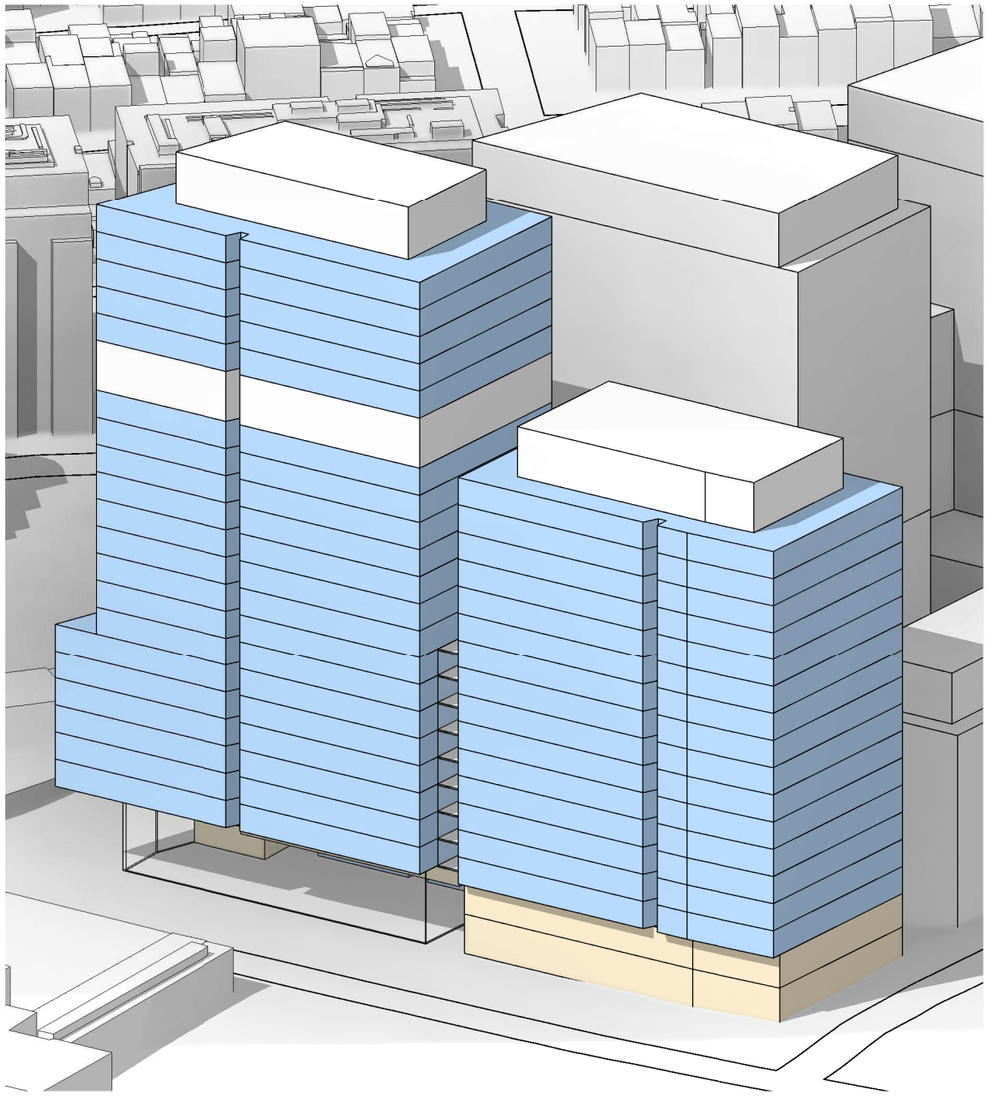

Architectus Sydney
Level 18 MLC Centre
19 Martin Place
Sydney NSW 2000
sydney@architectus.com.au

Green Square Site 8A & 8B

Drawing: **Site Plan**
Drawing no: RD-00-01
Issue:
Scale @ A3: 1 : 1000
Date: 15/09/21

Architectus Sydney
Level 18 MLC Centre
19 Martin Place
Sydney NSW 2000
sydney@architectus.com.au

architectus™

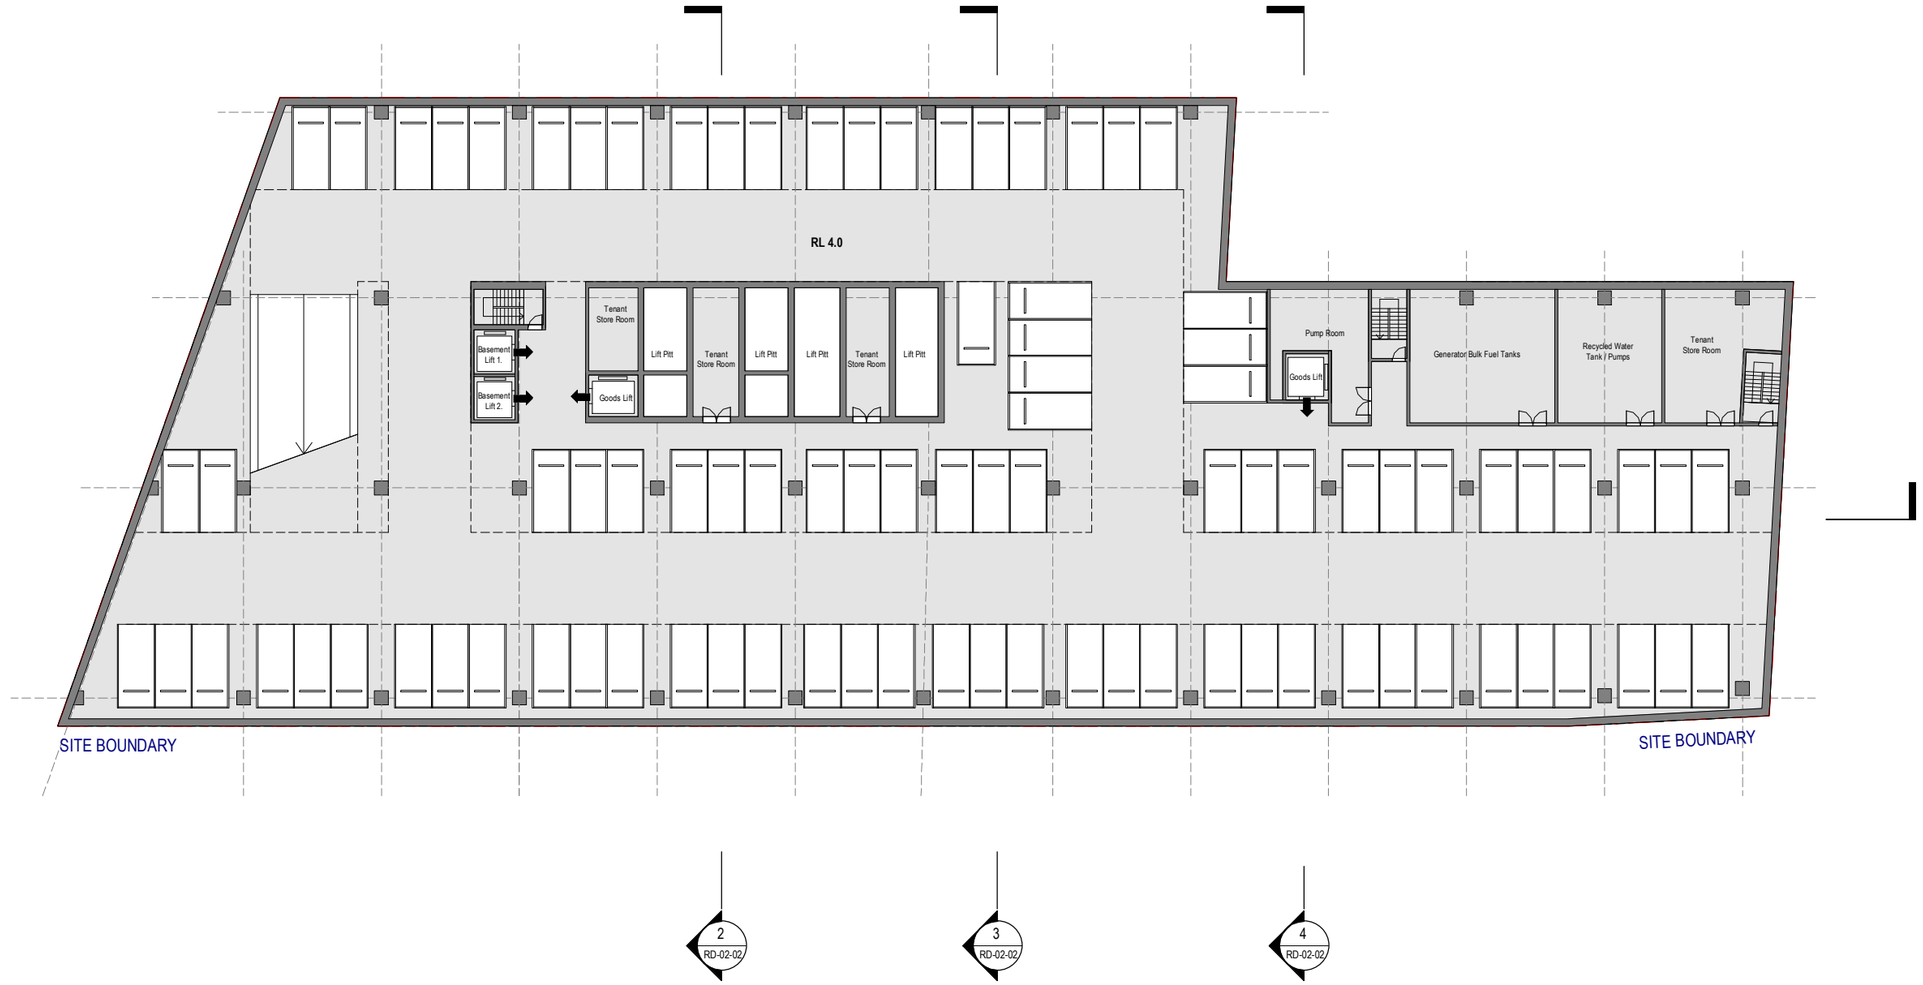

Green Square Site 8A & 8B

Drawing: **Basement 3**
Drawing no: RD-01-01
Issue:
Scale @ A3: 1 : 400
Date: 15/09/21

0 2 4 6 8 10 20
m

Architectus Sydney
Level 18 MLC Centre
19 Martin Place
Sydney NSW 2000
sydney@architectus.com.au

architectus™

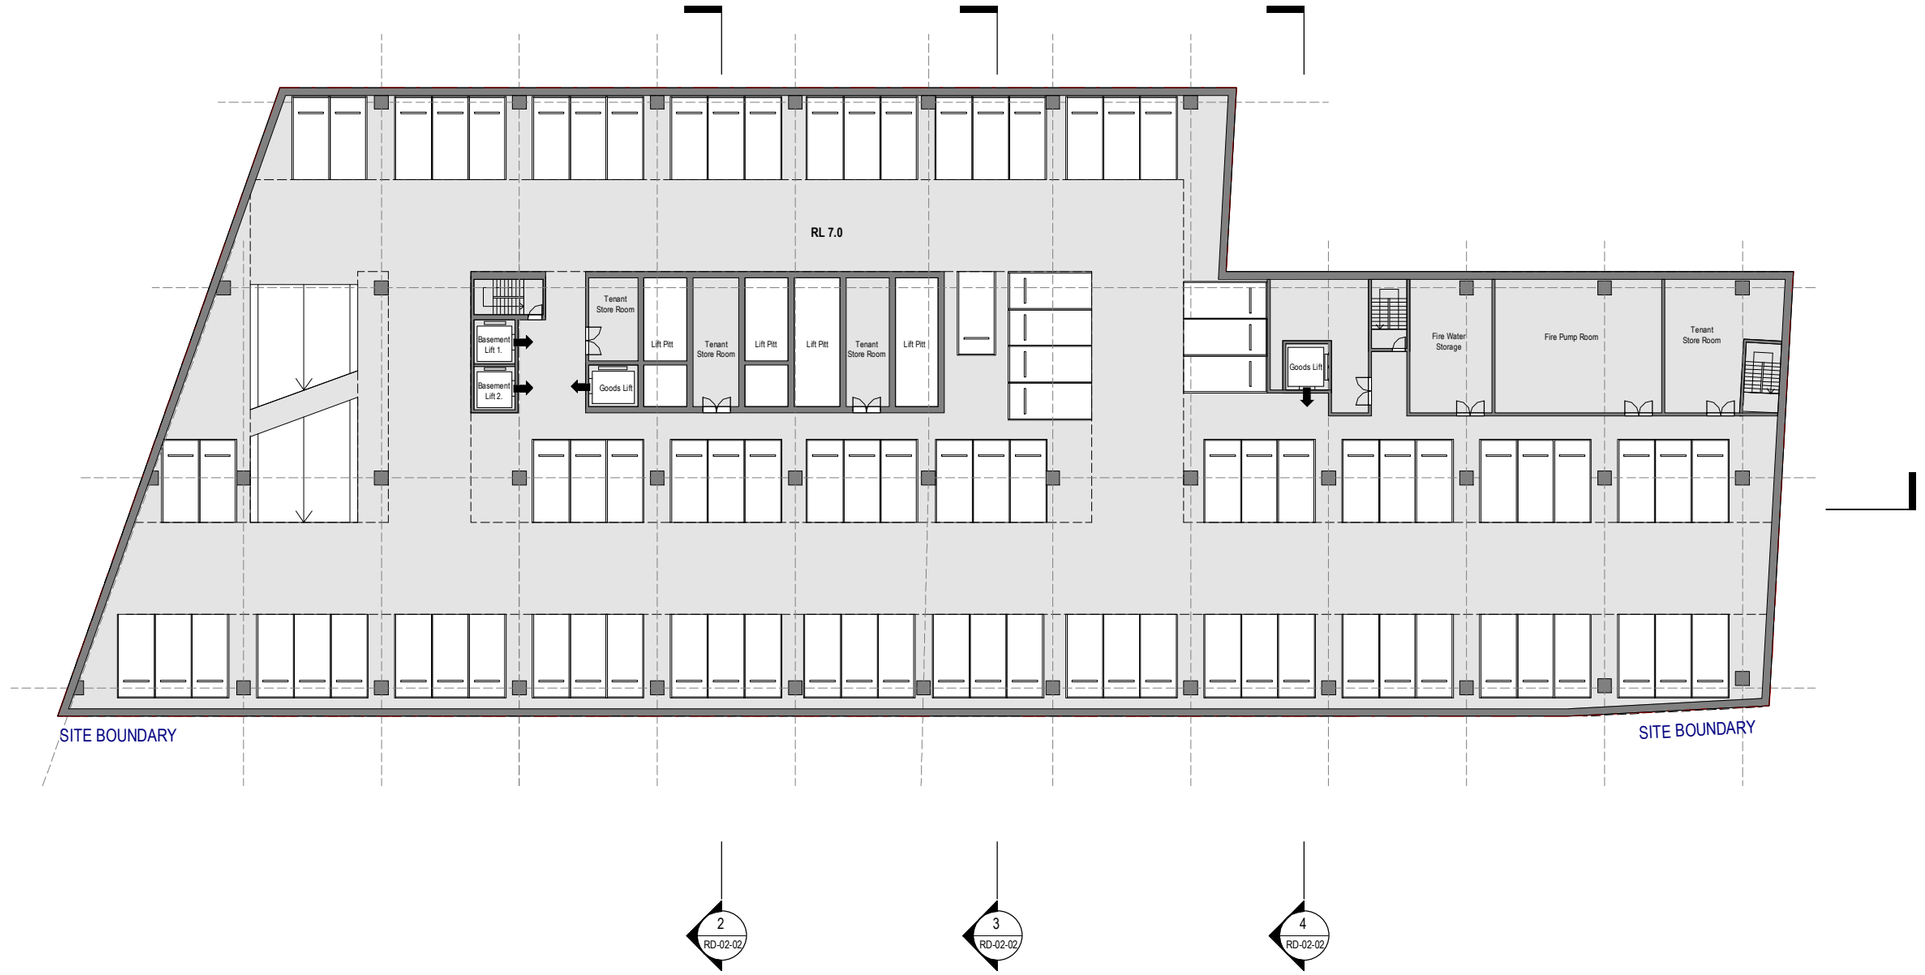

Green Square Site 8A & 8B

Drawing: **Basement 2**
Drawing no: RD-01-02
Issue:
Scale @ A3: 1 : 400
Date: 15/09/21

0 2 4 6 8 10 20
m

Architectus Sydney
Level 18 MLC Centre
19 Martin Place
Sydney NSW 2000
sydney@architectus.com.au

architectus™

Green Square Site 8A & 8B

Drawing: **Basement 1**
Drawing no: RD-01-03
Issue:
Scale @ A3: 1 : 400
Date: 15/09/21

0 2 4 6 8 10 20 m

Architectus Sydney
Level 18 MLC Centre
19 Martin Place
Sydney NSW 2000
sydney@architectus.com.au

architectus™

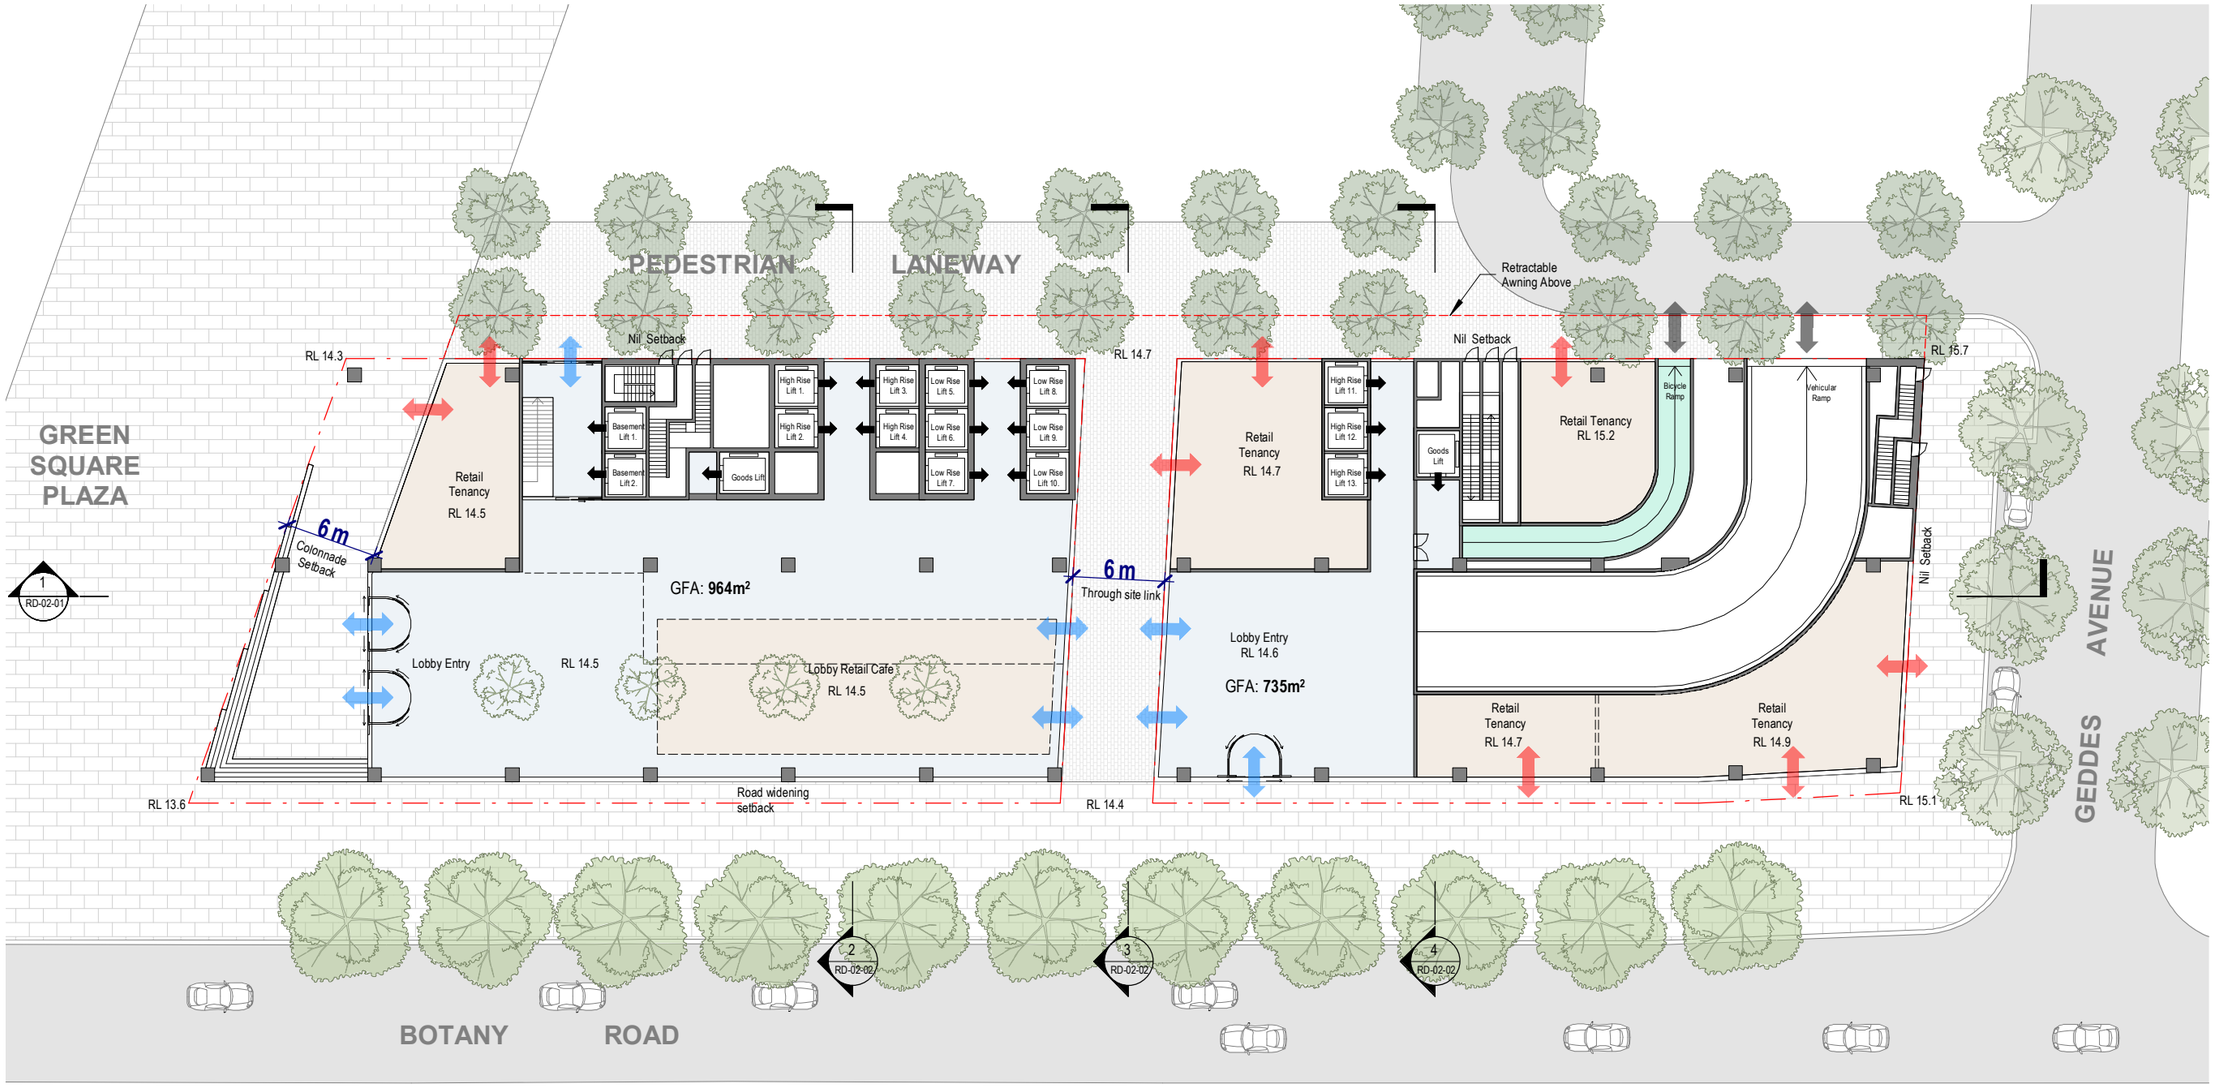

Green Square Site 8A & 8B

Drawing:	**Ground Level**
Drawing no:	RD-01-04
Issue:	
Scale @ A3:	1 : 400
Date:	15/09/21

0 2 4 6 8 10 20 m

Architectus Sydney
Level 18 MLC Centre
19 Martin Place
Sydney NSW 2000
sydney@architectus.com.au

architectus™

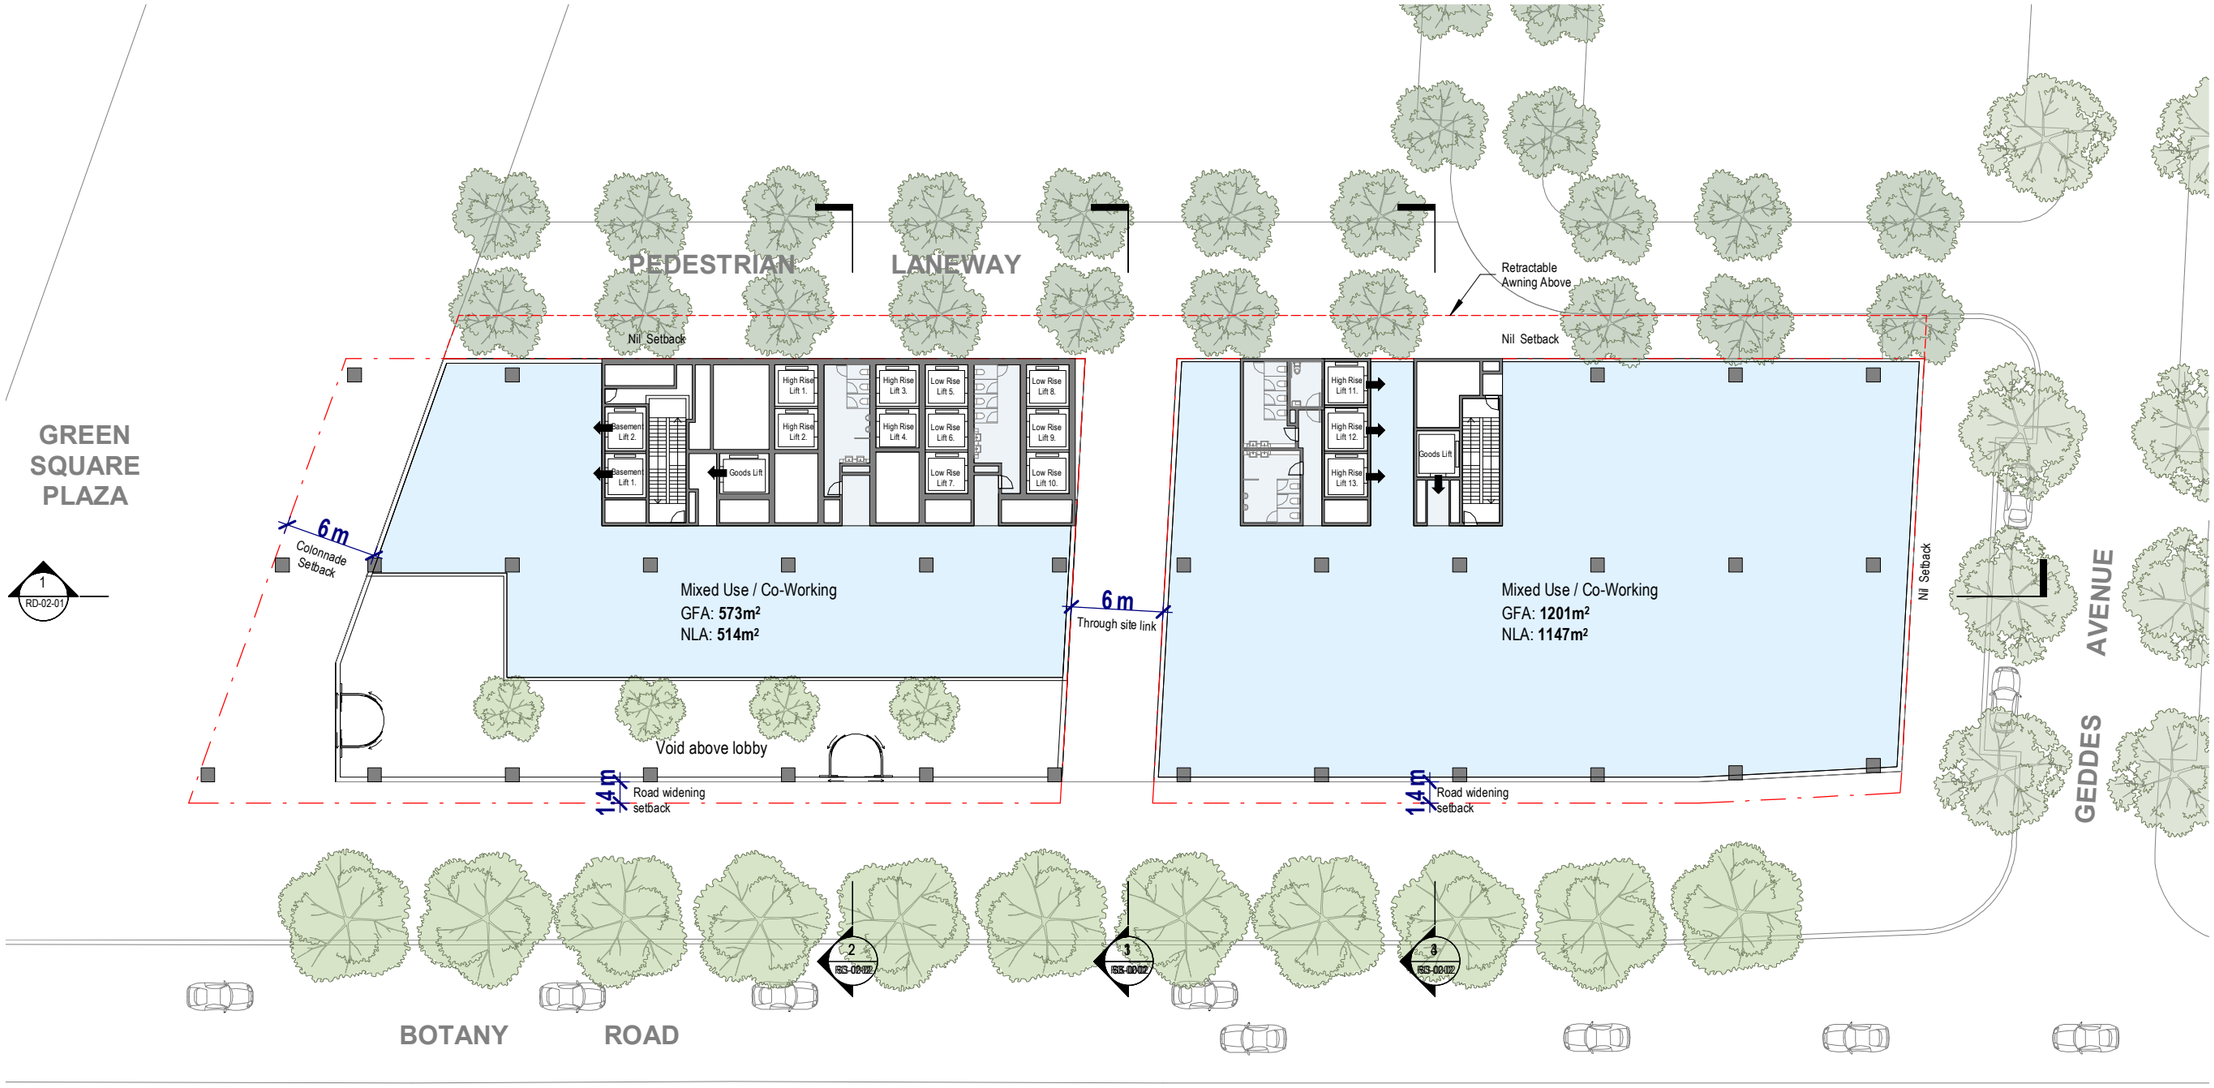

304

Green Square Site 8A & 8B

Drawing:	**Level 1**
Drawing no:	RD-01-05
Issue:	
Scale @ A3:	1 : 400
Date:	15/09/21

0 2 4 6 8 10 20 m

Architectus Sydney
Level 18 MLC Centre
19 Martin Place
Sydney NSW 2000
sydney@architectus.com.au

architectus™

Green Square Site 8A & 8B

Drawing: **Levels 2 - 8 (Typical Podium Levels)**
Drawing no: RD-01-06
Issue:
Scale @ A3: 1 : 400
Date: 15/09/21

0 2 4 6 8 10 20
m

Architectus Sydney
Level 18 MLC Centre
19 Martin Place
Sydney NSW 2000
sydney@architectus.com.au

architectus™

30

Green Square Site 8A & 8B

Drawing:	**Level 9**
Drawing no:	RD-01-07
Issue:	
Scale @ A3:	1 : 400
Date:	15/09/21

0 2 4 6 8 10 20
m

Architectus Sydney
Level 18 MLC Centre
19 Martin Place
Sydney NSW 2000
sydney@architectus.com.au

architectus™

300

Green Square Site 8A & 8B

Drawing: **Levels 10 - 16 (Typical High Rise Levels)**
Drawing no: RD-01-08
Issue:
Scale @ A3: 1 : 400
Date: 15/09/21

0 2 4 6 8 10 20
m

Architectus Sydney
Level 18 MLC Centre
19 Martin Place
Sydney NSW 2000
sydney@architectus.com.au

architectus™

308

Green Square Site 8A & 8B

Drawing: **Level 17 (Plant Level)**
Drawing no: RD-01-09
Issue:
Scale @ A3: 1 : 400
Date: 15/09/21

0 2 4 6 8 10 20
m

Architectus Sydney
Level 18 MLC Centre
19 Martin Place
Sydney NSW 2000
sydney@architectus.com.au

architectus™

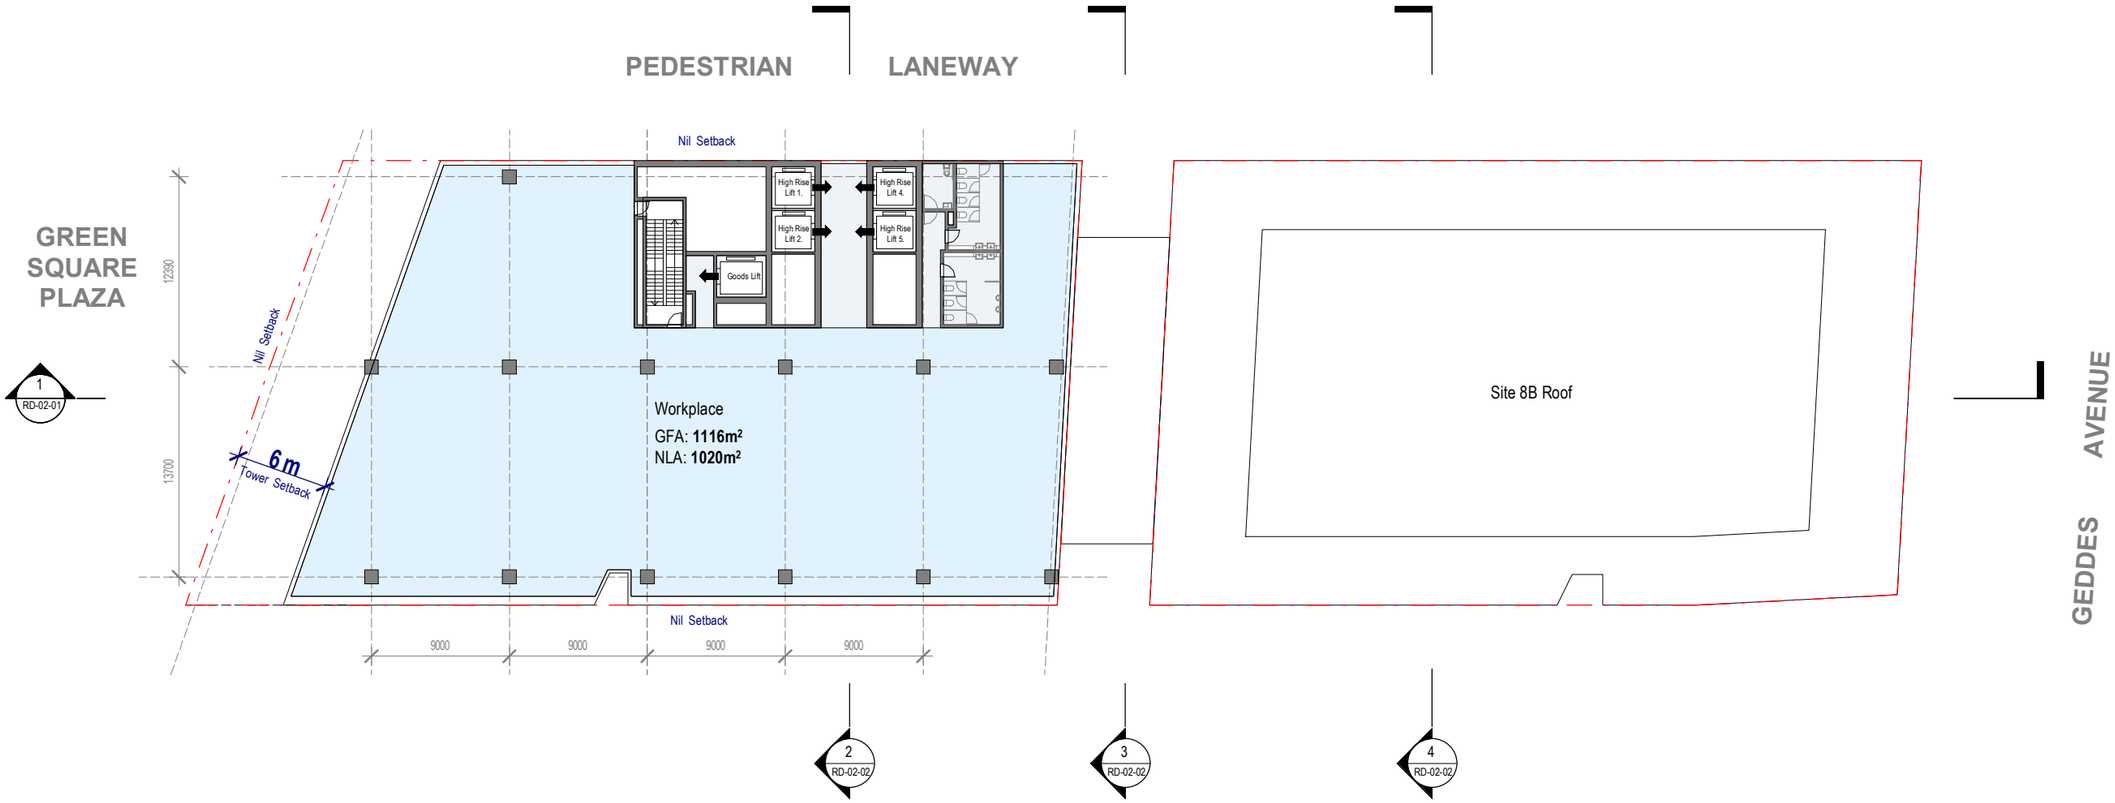

309

Green Square Site 8A & 8B

Drawing: **Levels 18 - 22 (Typical High Rise Levels)**
Drawing no: RD-01-10
Issue:
Scale @ A3: 1 : 400
Date: 15/09/21

0 2 4 6 8 10 20
m

Architectus Sydney
Level 18 MLC Centre
19 Martin Place
Sydney NSW 2000
sydney@architectus.com.au

architectus™

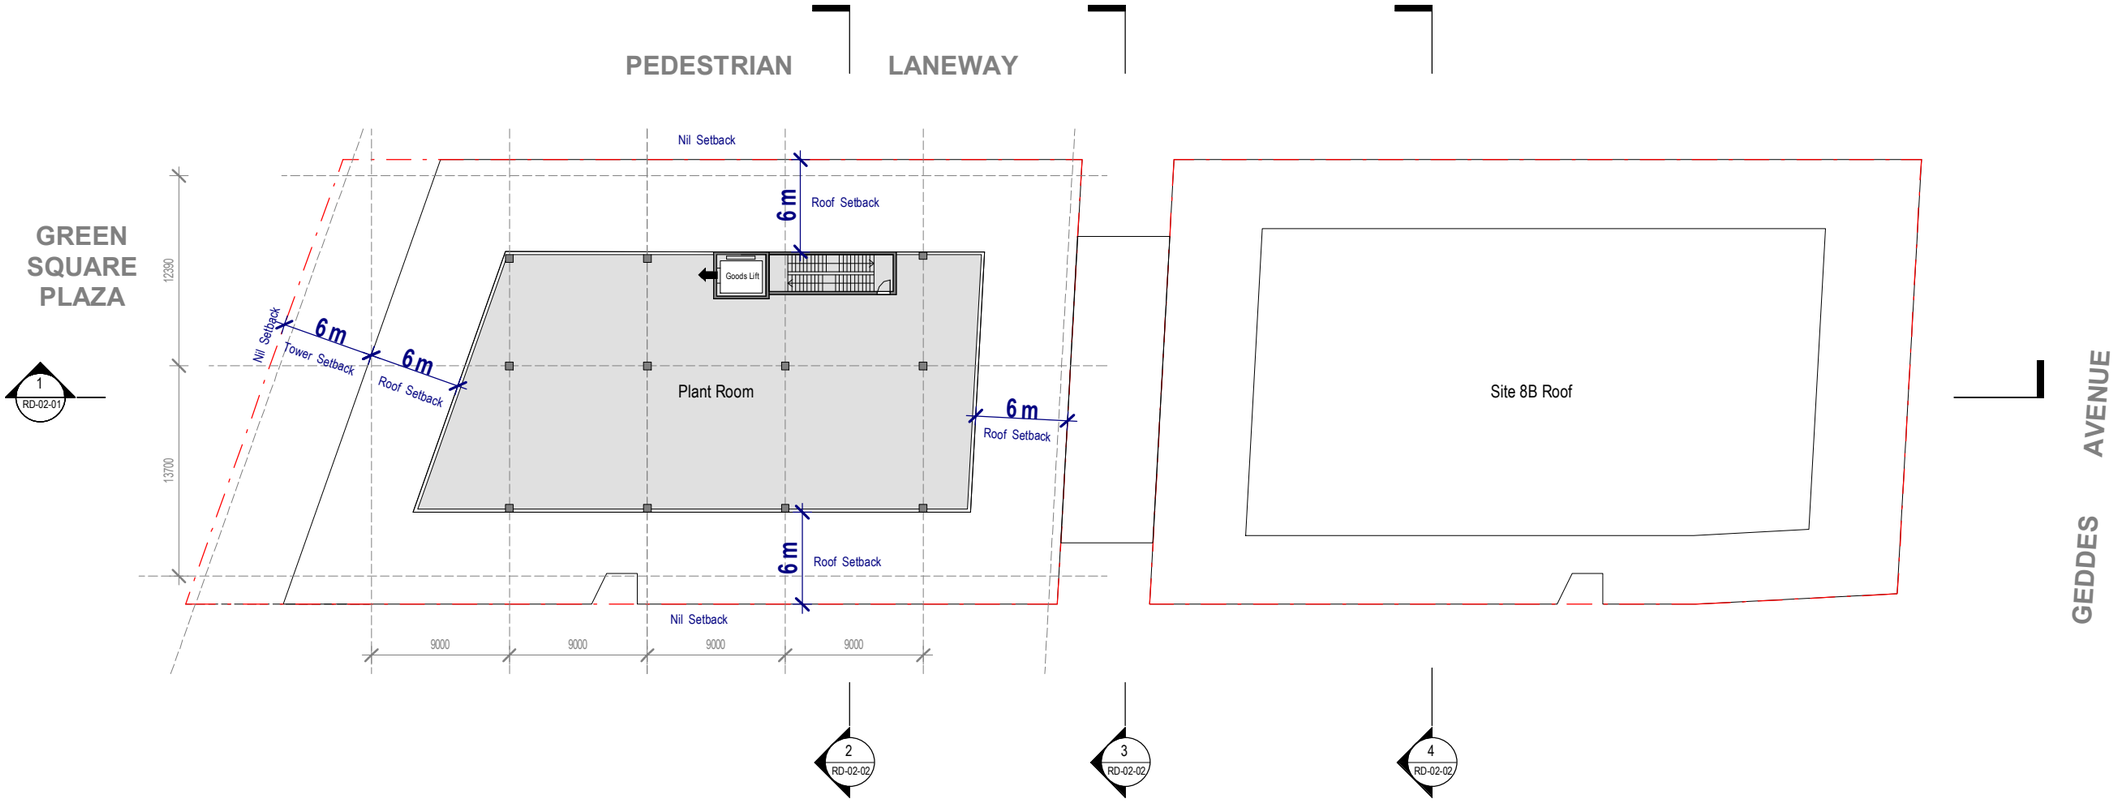

Green Square Site 8A & 8B

Drawing: **Level 23 (Roof Plant)**
Drawing no: RD-01-11
Issue:
Scale @ A3: 1 : 400
Date: 15/09/21

0 2 4 6 8 10 20
m

Architectus Sydney
Level 18 MLC Centre
19 Martin Place
Sydney NSW 2000
sydney@architectus.com.au

architectus™

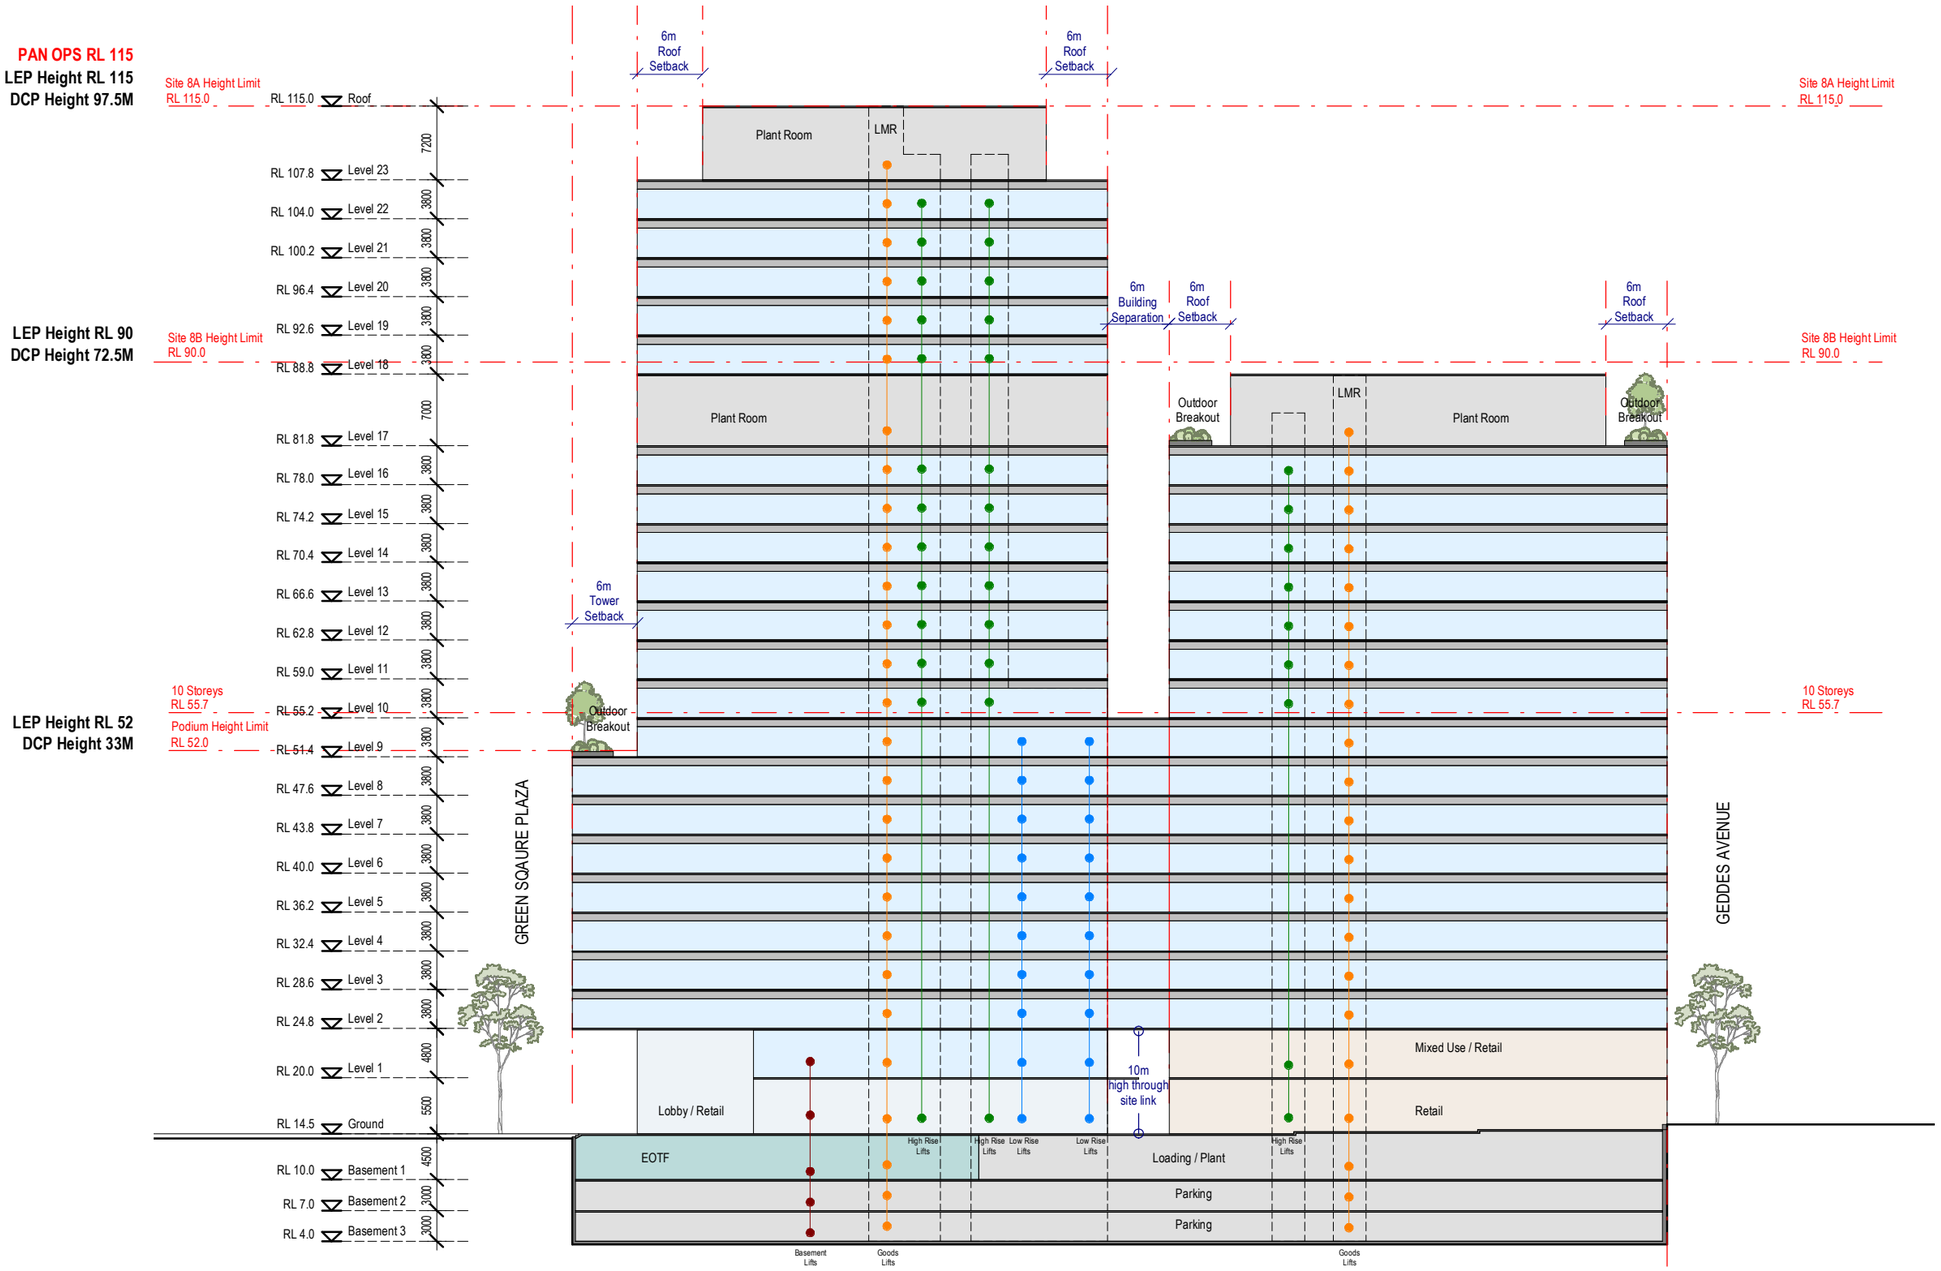

Green Square Site 8A & 8B

Drawing: **Section 1 (North South)**
Drawing no: RD-02-01
Issue:
Scale @ A3: 1 : 600
Date: 15/09/21

0 2.5 5 7.5 10 12.5 25
m

Architectus Sydney
Level 18 MLC Centre
19 Martin Place
Sydney NSW 2000
sydney@architectus.com.au

architectus™

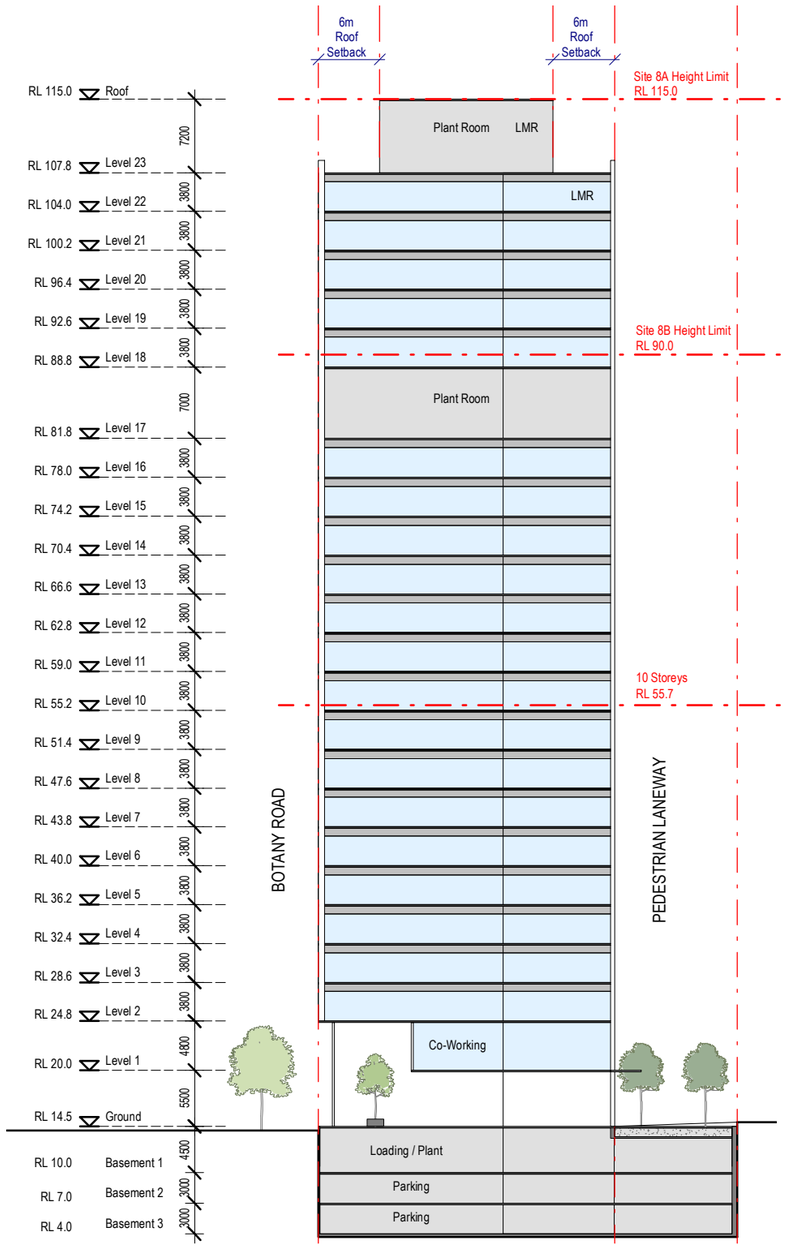

2 Complying DCP - Section 2
SCALE: 1 : 600

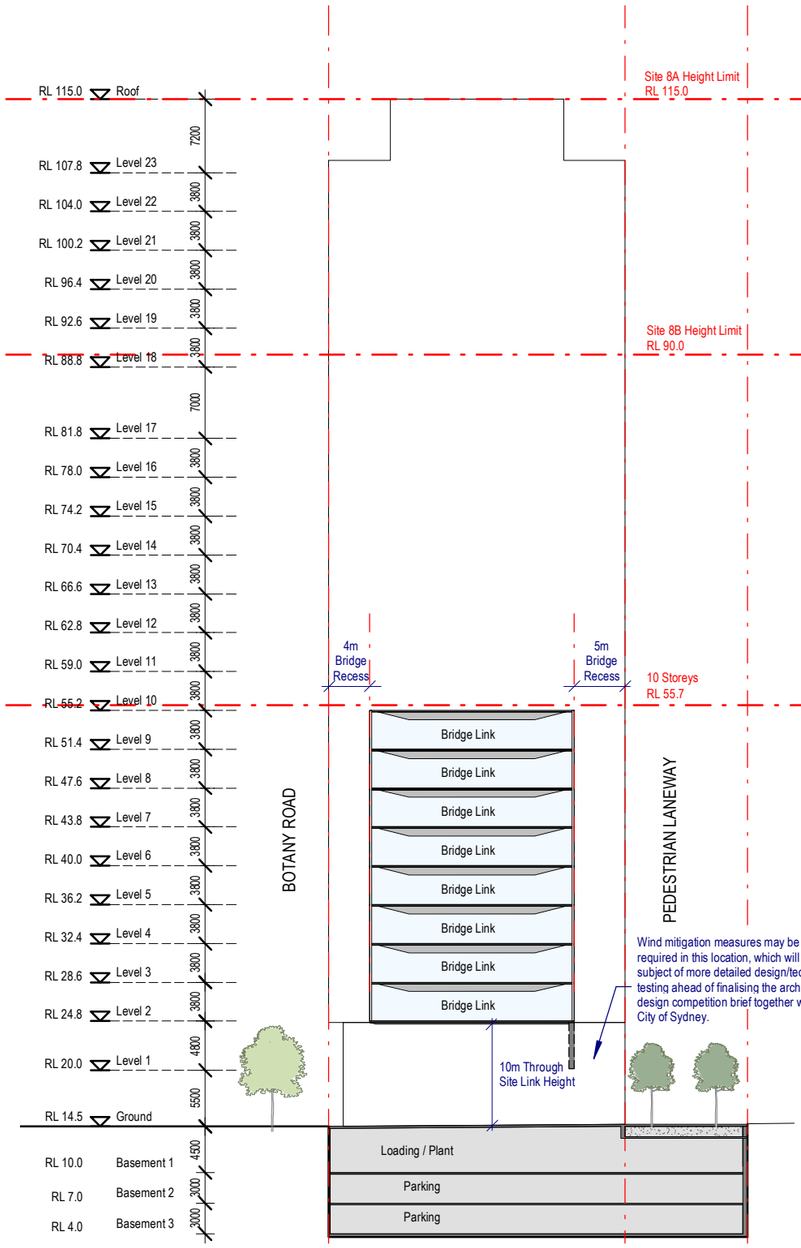

3 Complying DCP - Section 3
SCALE: 1 : 600

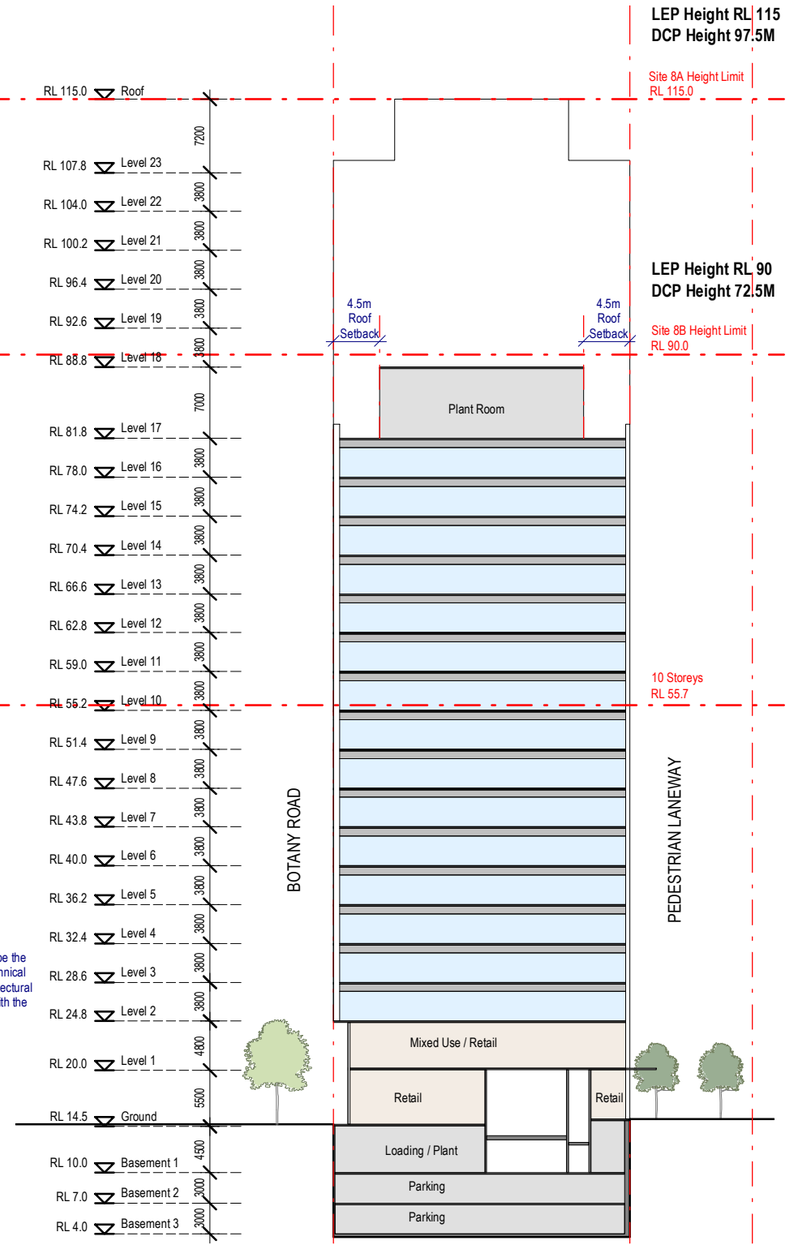

4 Complying DCP - Section 4
SCALE: 1 : 600

Green Square Site 8A & 8B

Drawing: **Section 2,3,4 (East West)**
Drawing no: RD-02-02
Issue:
Scale @ A3: 1 : 600
Date: 15/09/21

0 2.5 5 7.5 10 12.5 25 m

Architectus Sydney
Level 18 MLC Centre
19 Martin Place
Sydney NSW 2000
sydney@architectus.com.au

architectus™