Attachment C

Indicative Reference Design Drawings

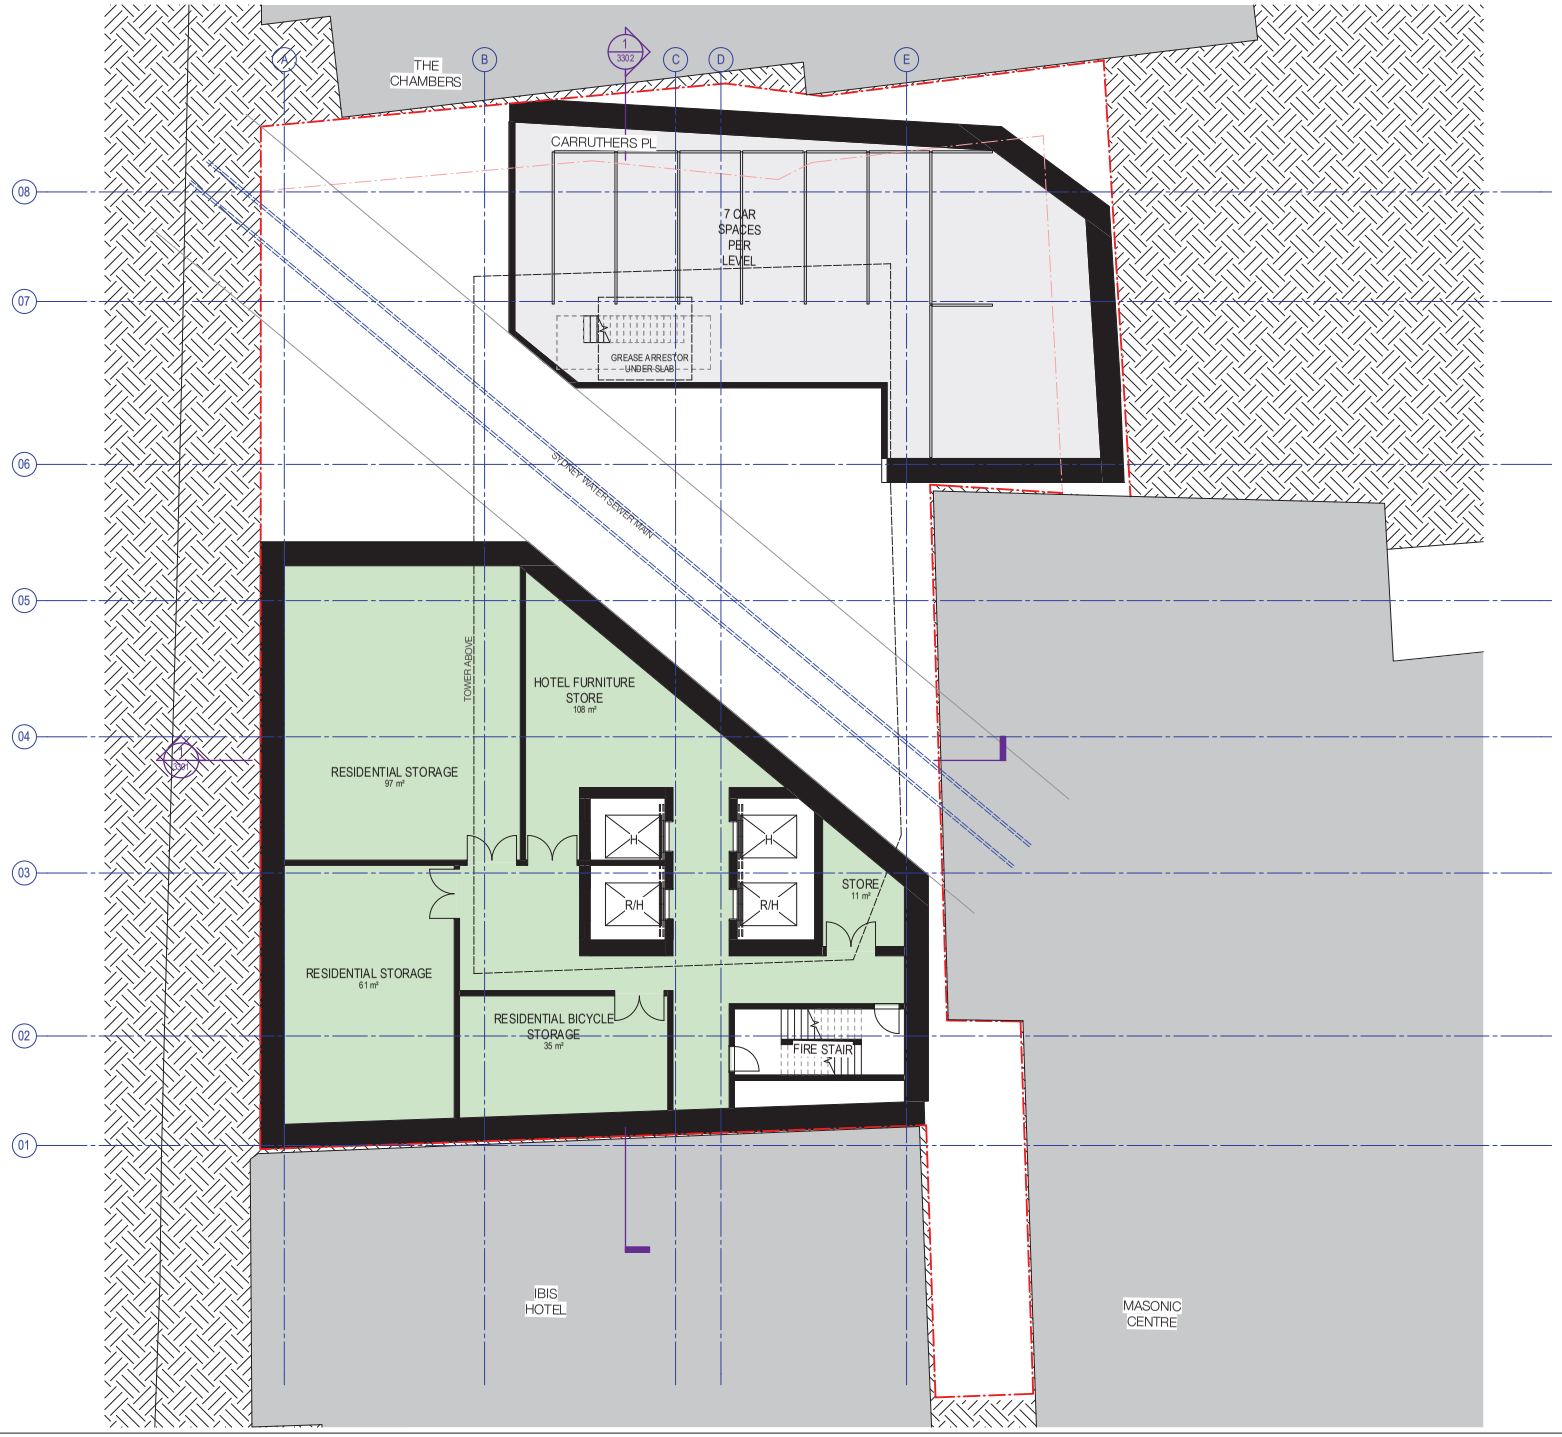

W—B™ WOODS BAGOT

Client
BELINGBAK & ICD

Project
372 PITT ST, SYDNEY

Sheet title
Basement 3

Project number
121609

Scale
1 : 100

Sheet size
A1

Sheet number
PP22B3

Revision
B

Date
04/07/2022

© Woods Bagot

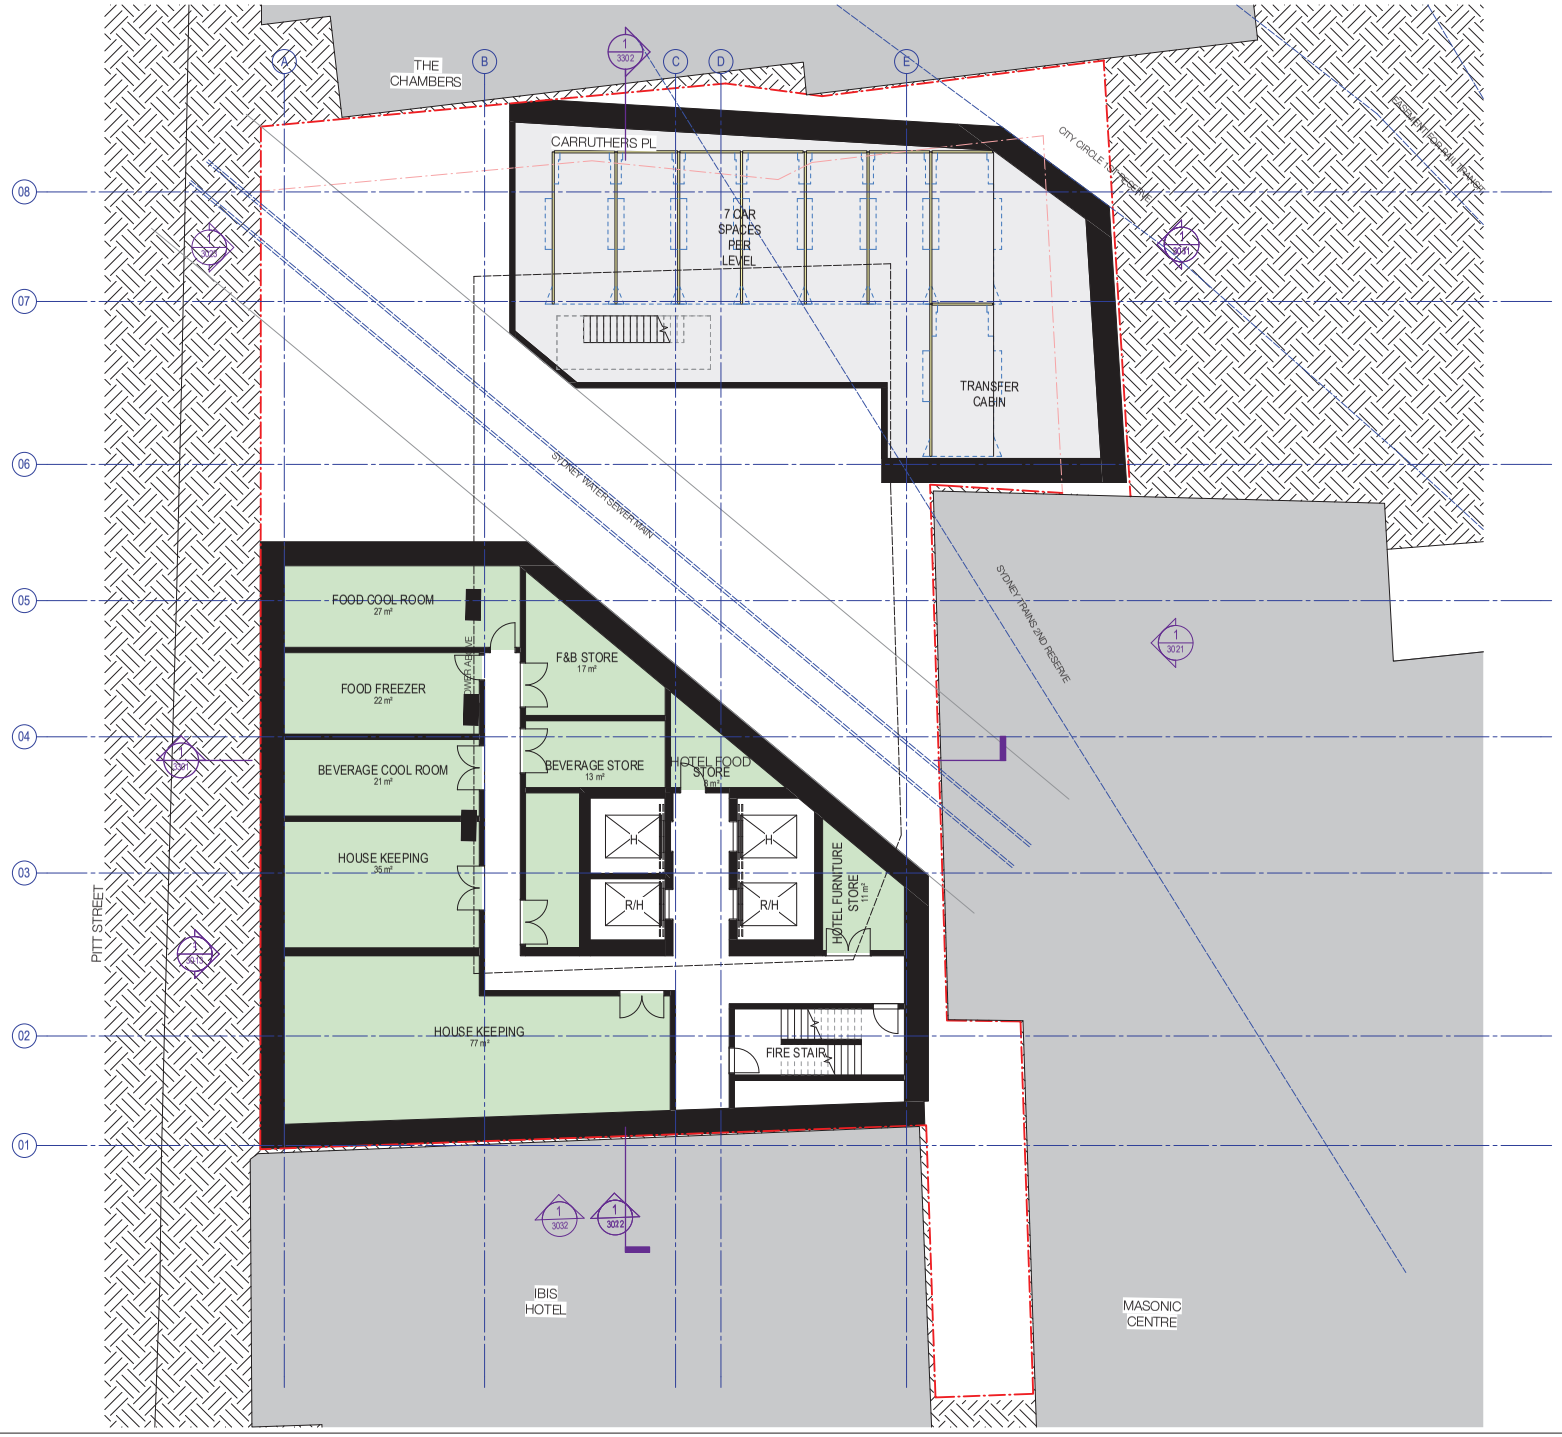

W—B™ WOODS BAGOT

Client
BELINGBAK & ICD

Project
372 PITT ST, SYDNEY

Sheet title
Basement 2

Project number
121609

Scale
1 : 100

Sheet size
A1

Sheet number
PP22B2

Revision
B

Date
04/07/2022

© Woods Bagot

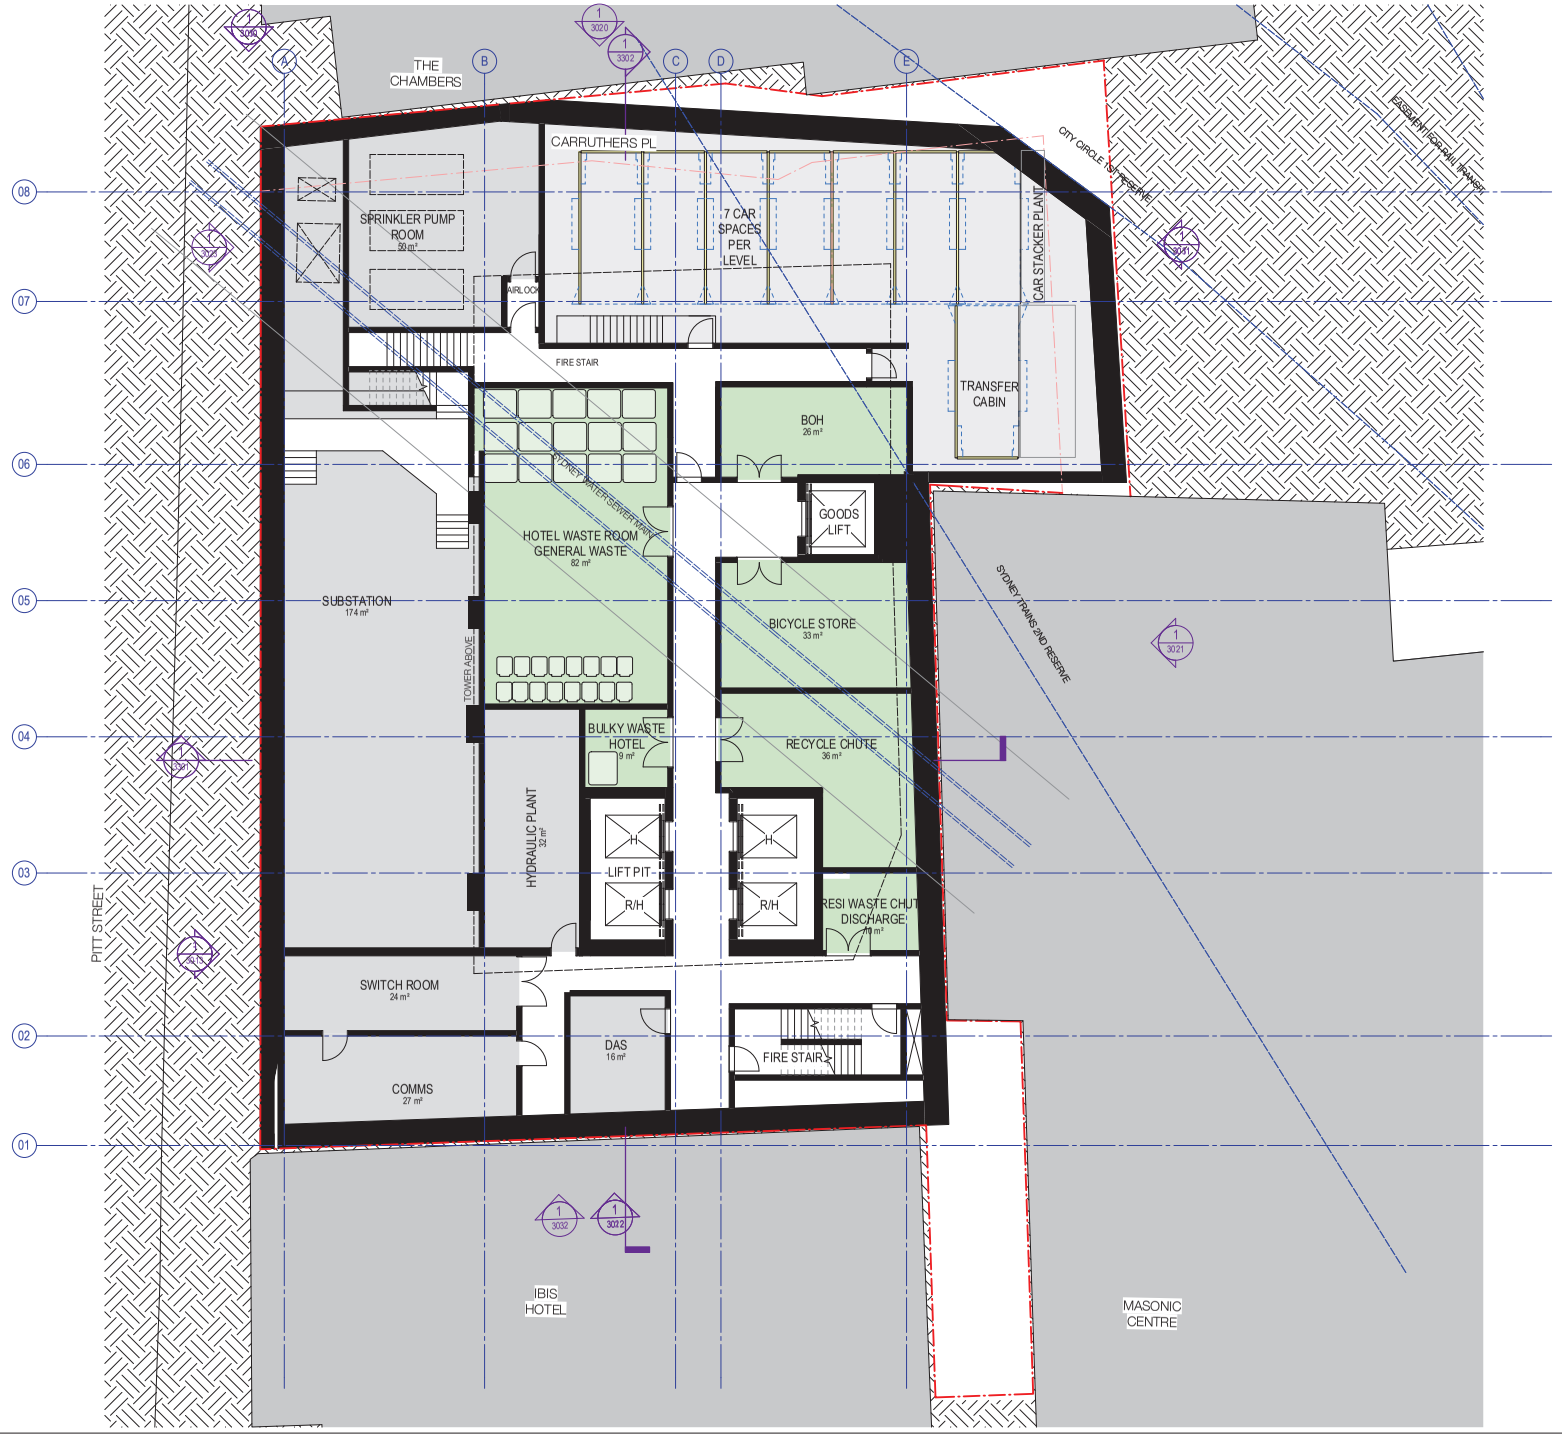

W—B™
WOODS BAGOT

Client
BELINGBAK & ICD

Project
372 PITT ST, SYDNEY

Sheet title
Basement 1

Project number
121609

Scale
1 : 100

Sheet size
A1

© Woods Bagot

Sheet number
PP22B1

Revision
B

Date
04/07/2022

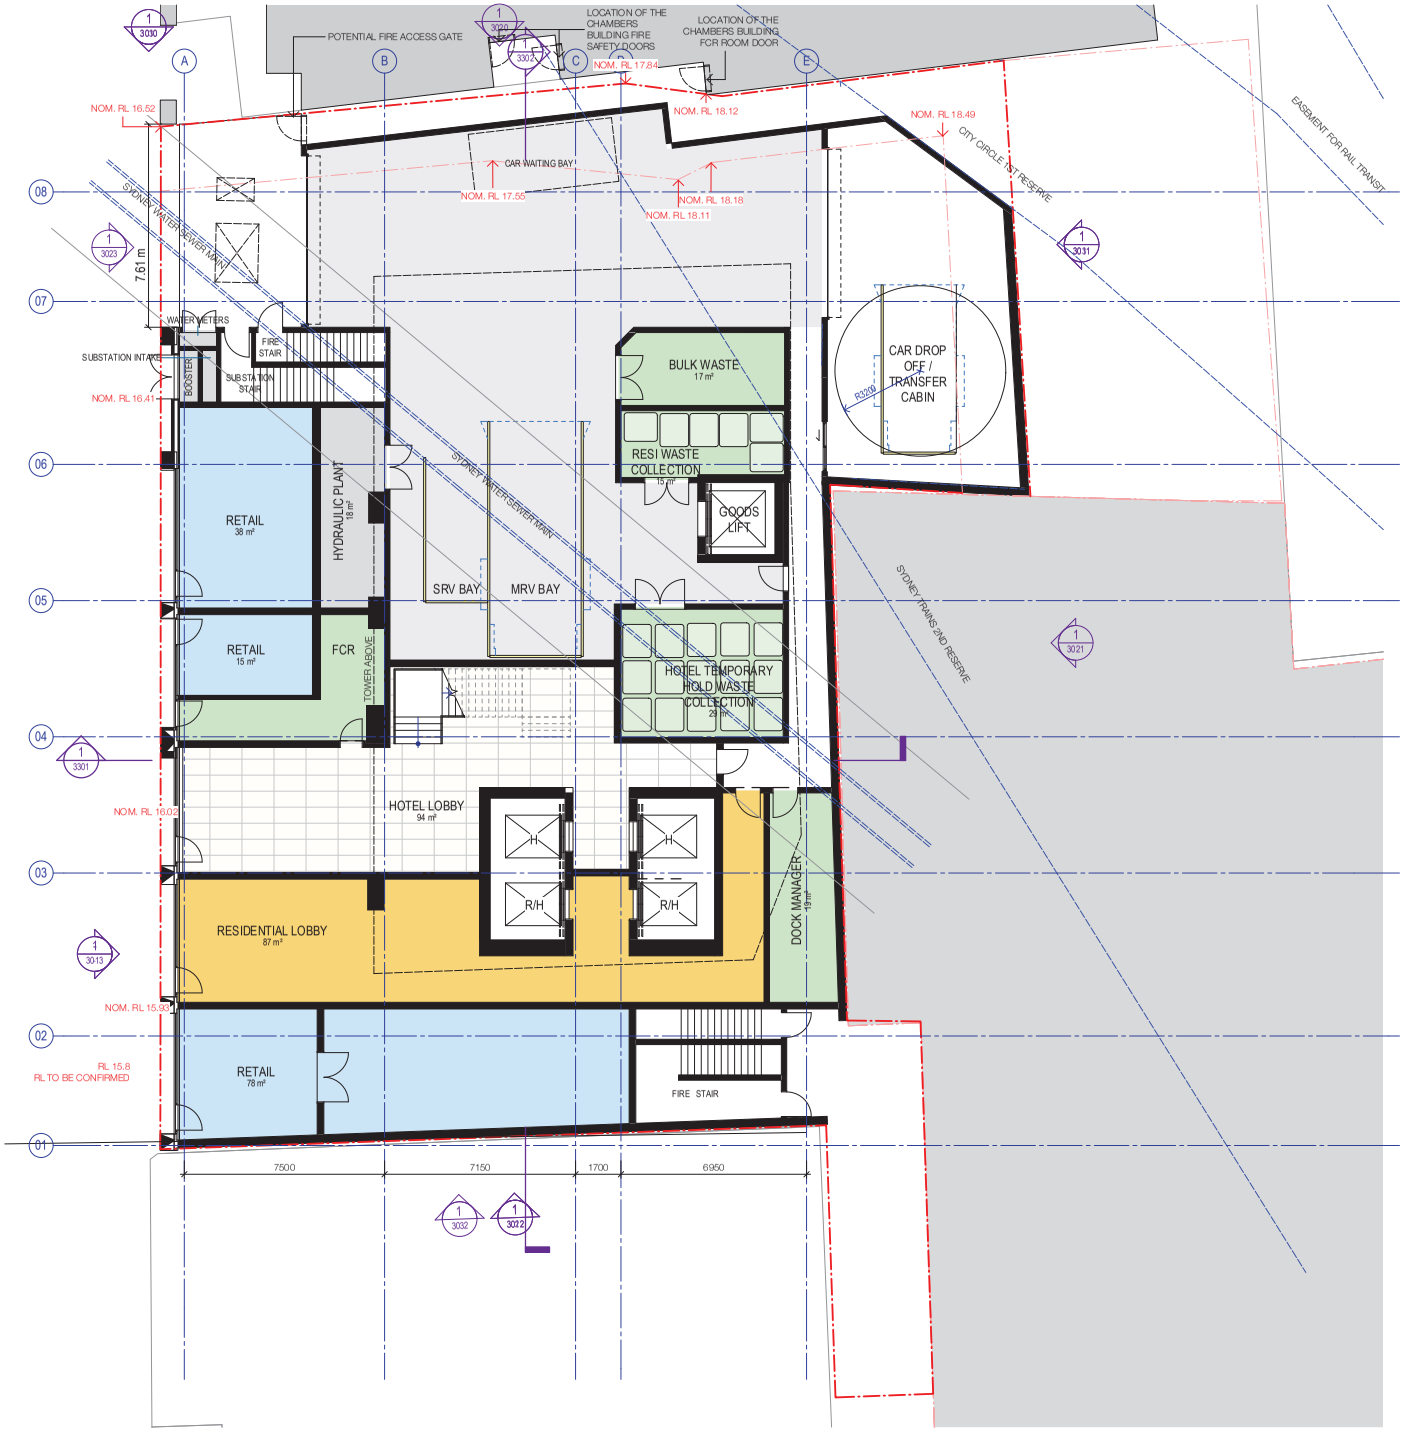

W—B™
WOODS BAGOT

Client
BELINGBAK & ICD

Project
372 PITT ST, SYDNEY

Sheet title
Ground Floor

Project number
121609

Scale
1 : 100

Sheet size
A1

© Woods Bagot

Sheet number
PP2200

Revision
C

Date
04/07/2022

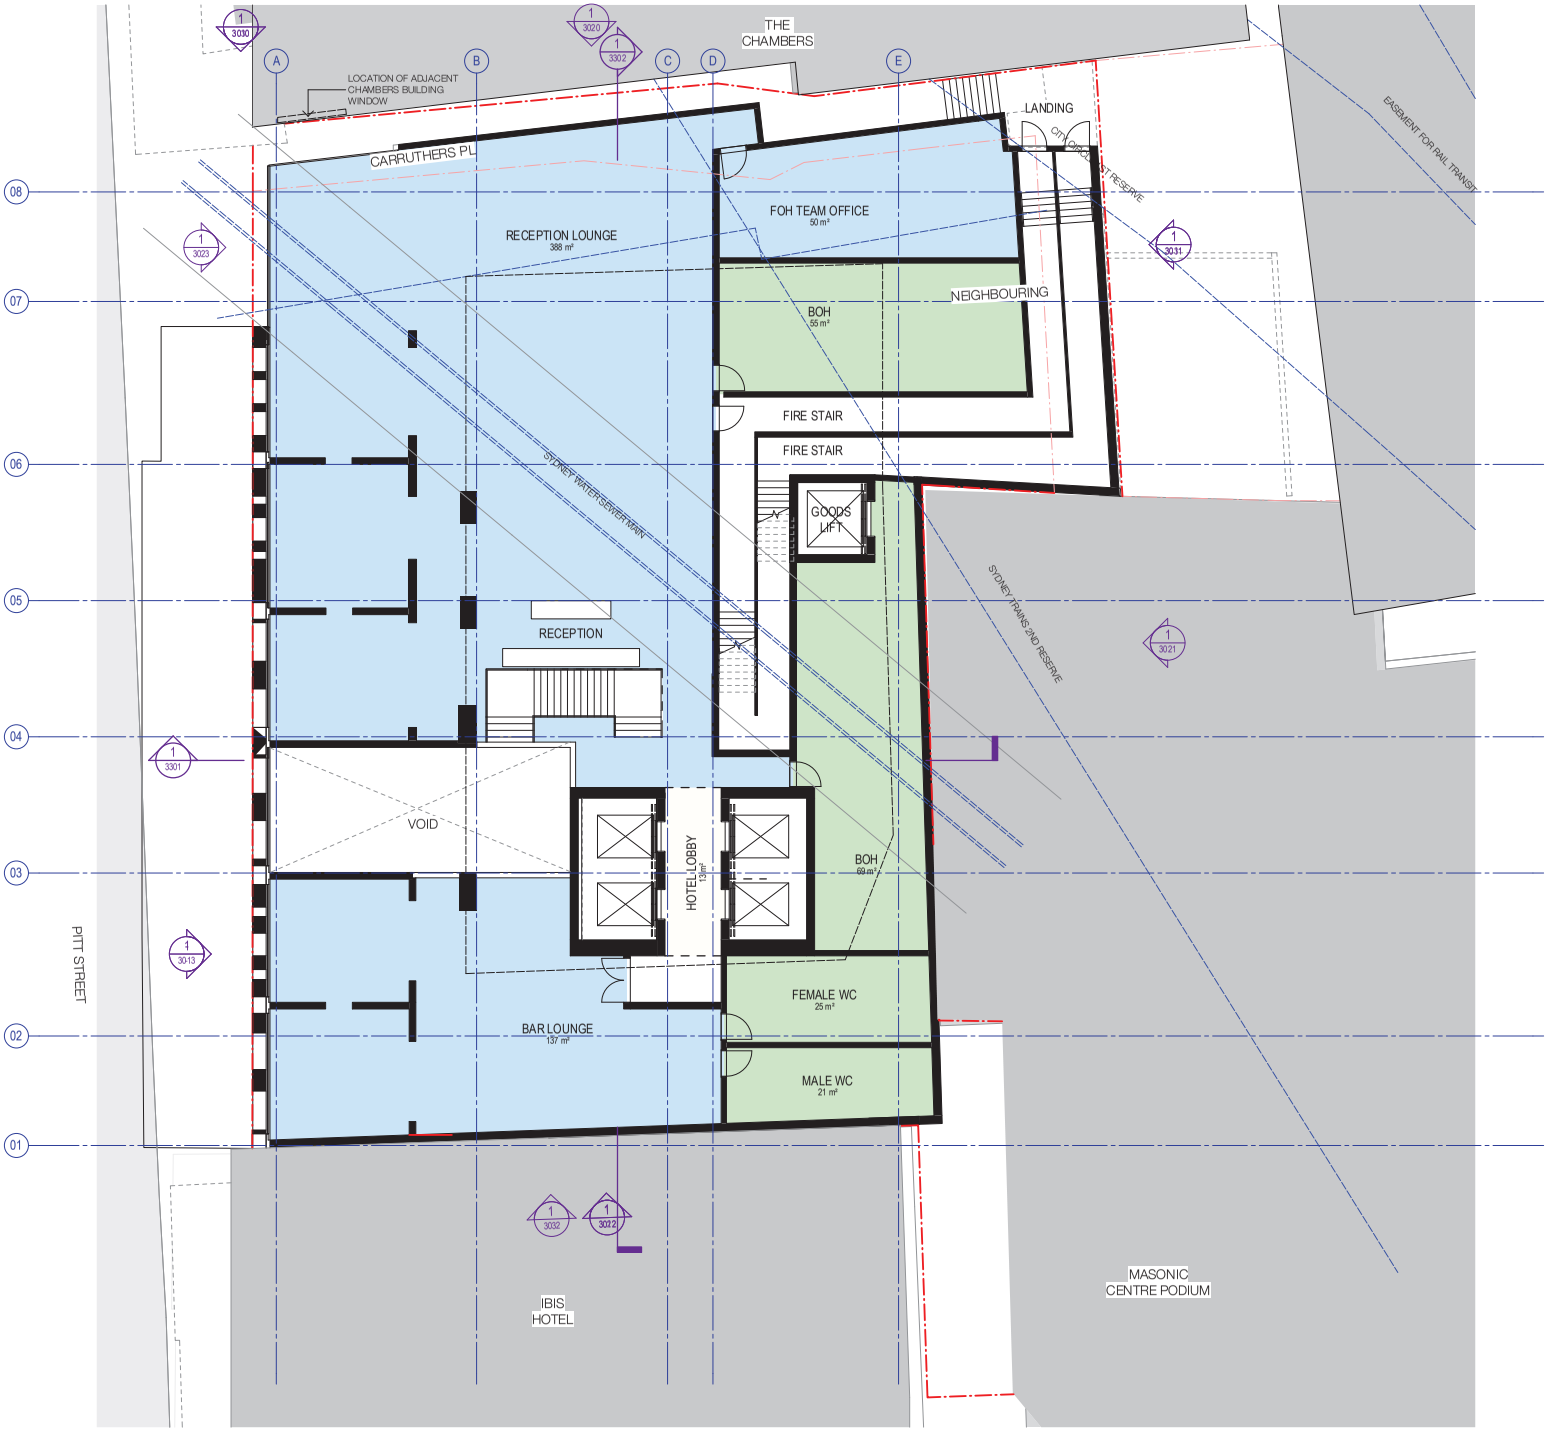

W—B™ WOODS BAGOT

Client
BELINGBAK & ICD

Project
372 PITT ST, SYDNEY

Sheet title
Level 01

Project number
121609

Scale
1 : 100

Sheet size
A1

© Woods Bagot

Sheet number
PP2201

Revision
C

Date
17/06/22

W—B™ WOODS BAGOT

Client
BELINGBAK & ICD

Project
372 PITT ST, SYDNEY

Sheet title
Level 02

Project number
121609

Scale
1 : 100

Sheet size
A1

© Woods Bagot

Sheet number
PP2202

Revision
B

Date
04/07/2022

W—B™ WOODS BAGOT

Client
BELINGBAK & ICD

Project
372 PITT ST, SYDNEY

Sheet title
Level 03

Project number
121609

Scale
1 : 100

Sheet size
A1

© Woods Bagot

Sheet number
PP2203

Revision
B

Date
04/07/2022

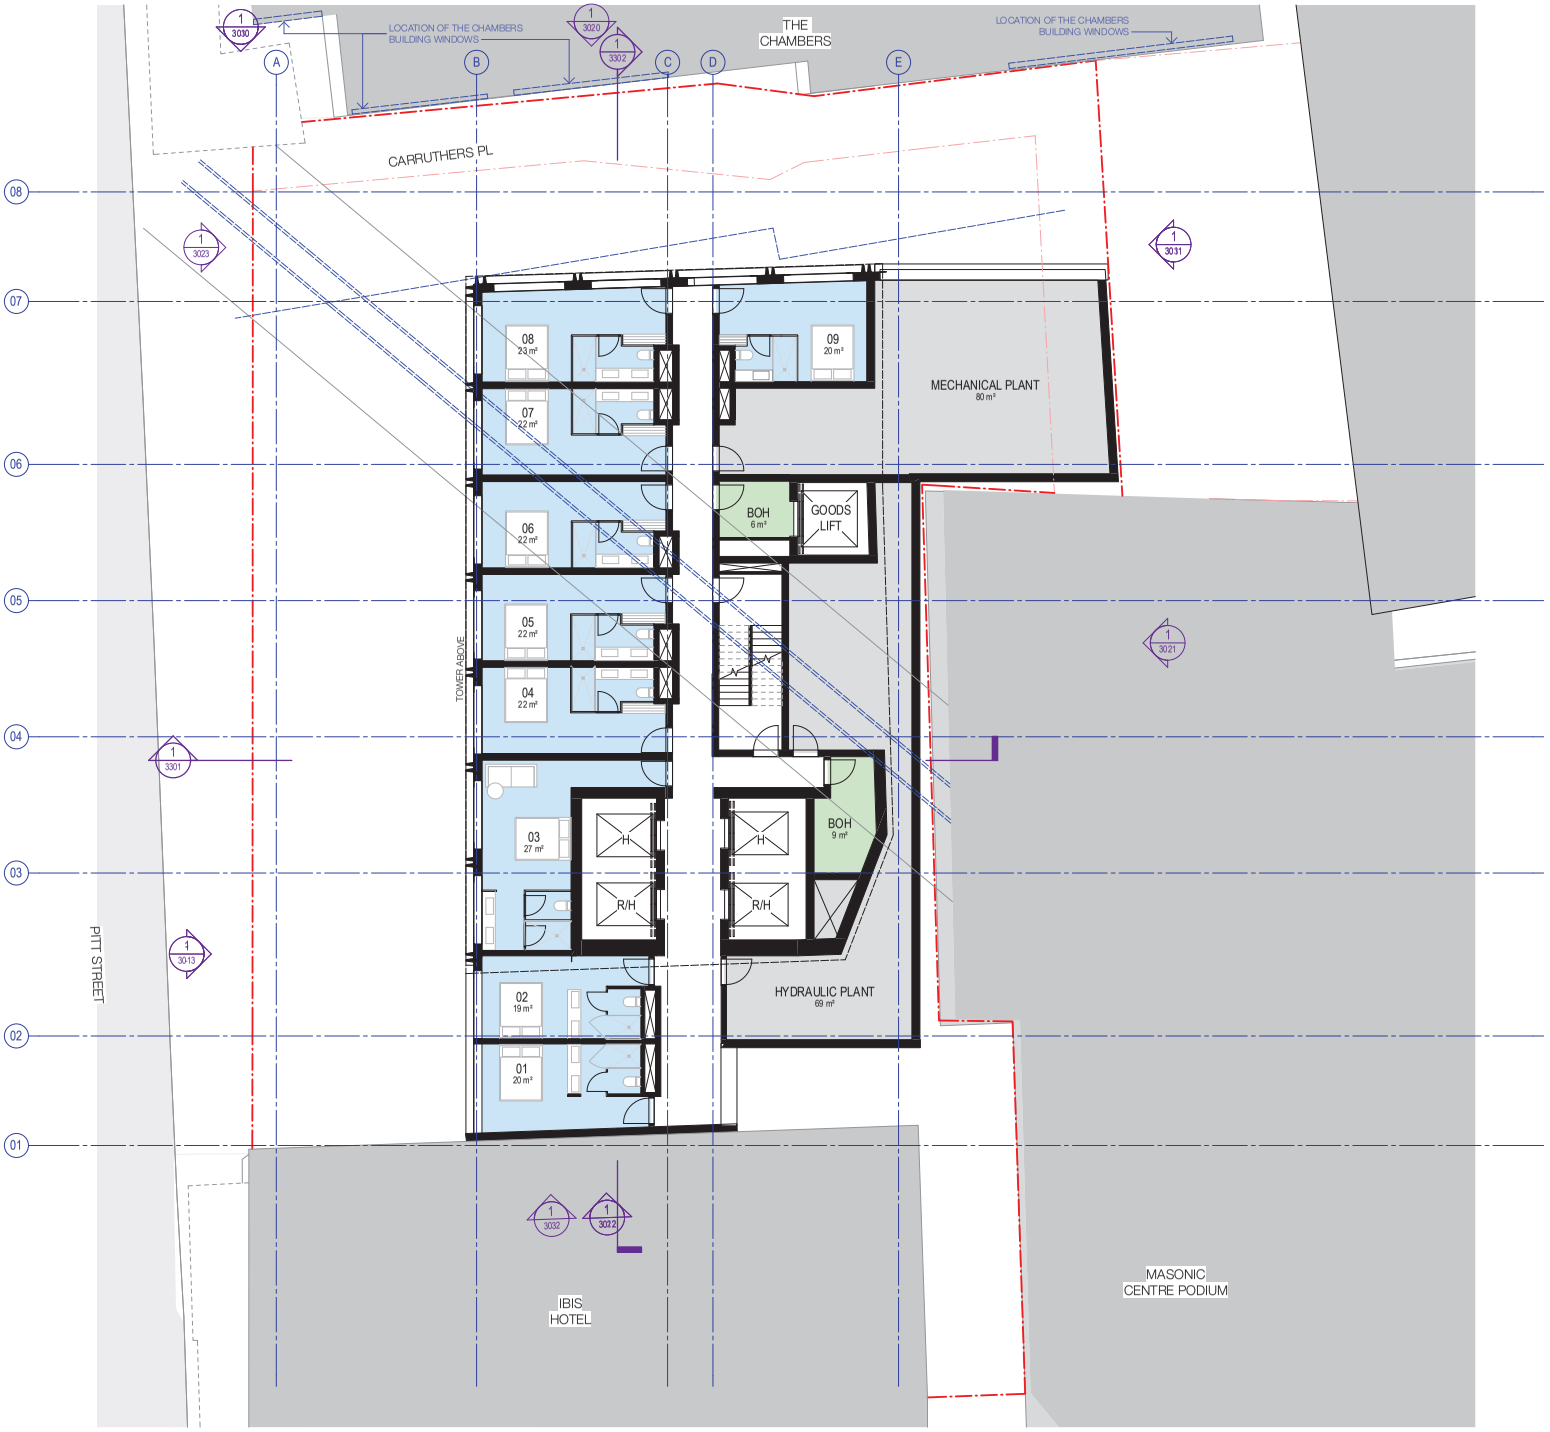

W—B™ WOODS BAGOT

Client
BELINGBAK & ICD

Project
372 PITT ST, SYDNEY

Sheet title
Levels 04 - 06

Project number
121609

Scale
1 : 100

Sheet size
A1

© Woods Bagot

Sheet number
PP2204

Revision
B

Date
04/07/2022

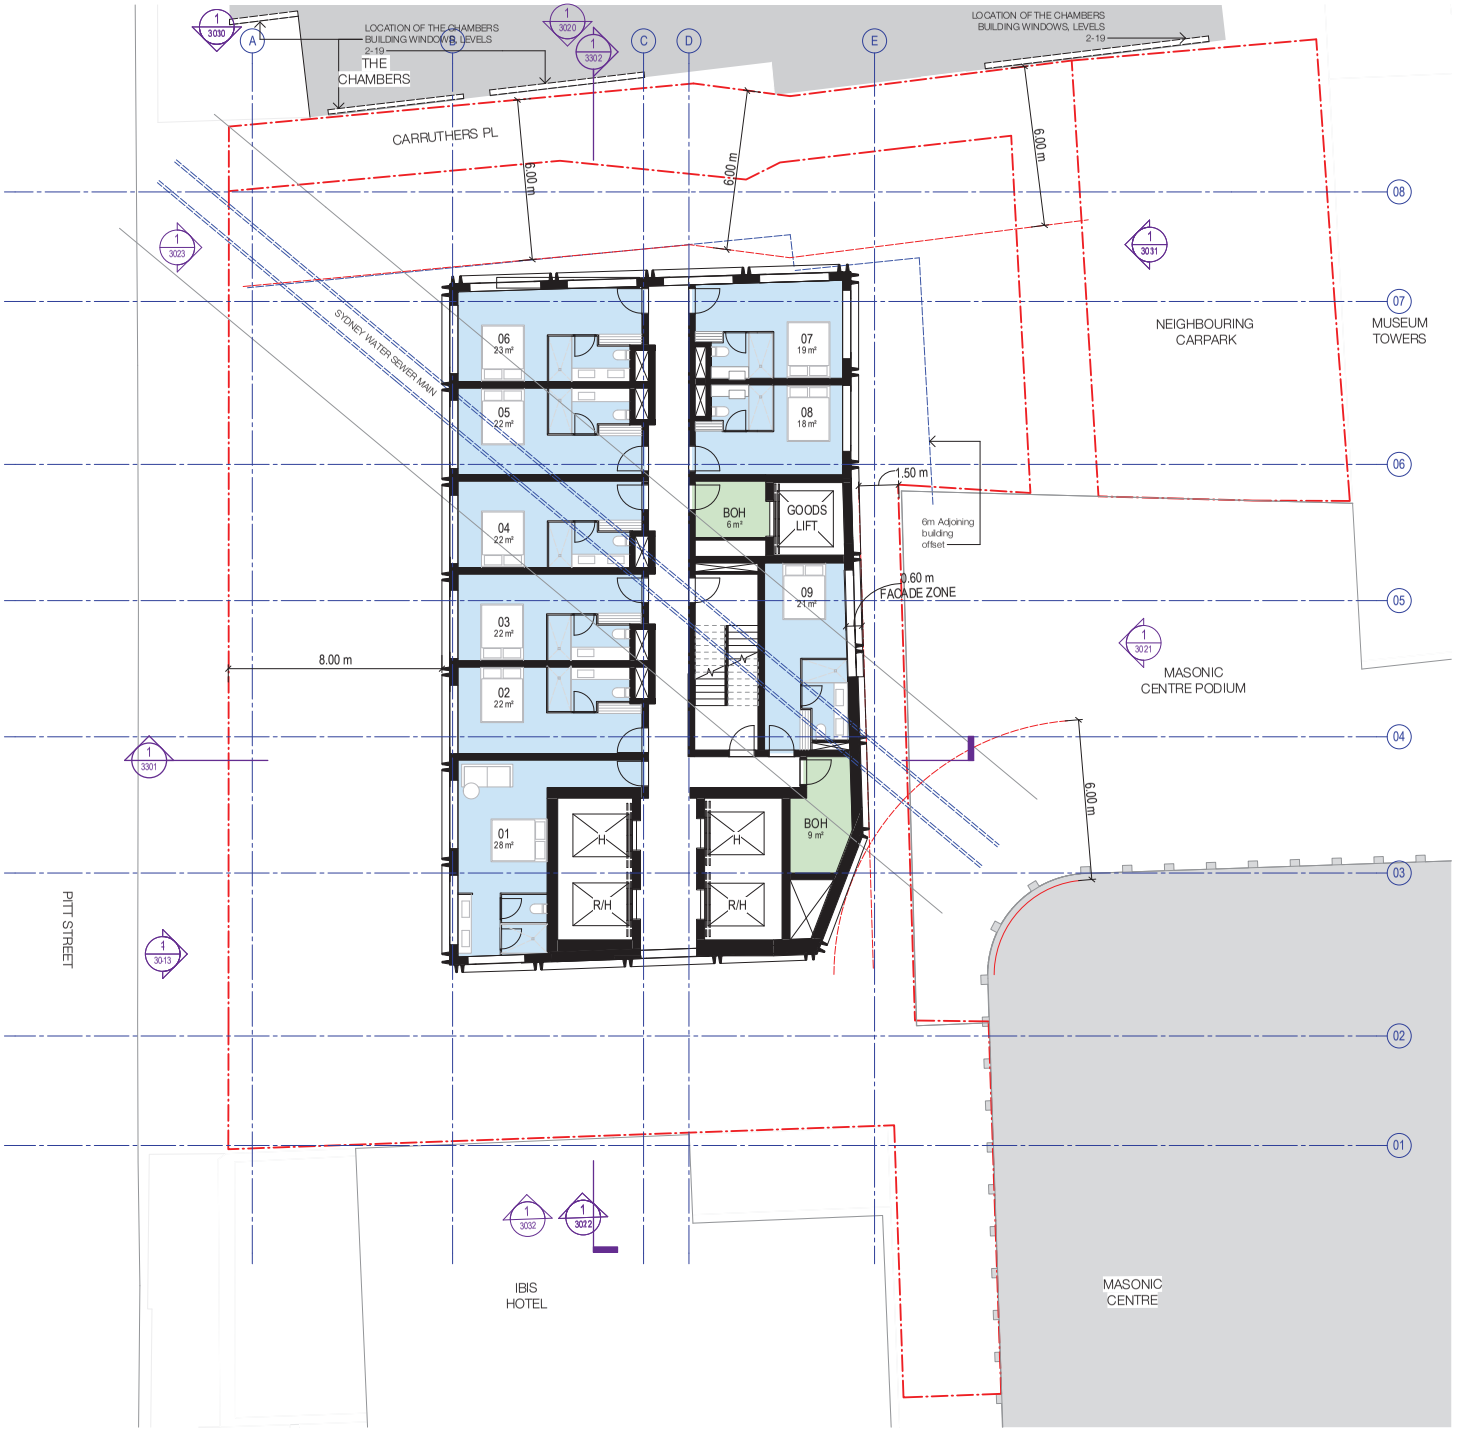

W—B™ WOODS BAGOT

Client
BELINGBAK & ICD

Project
372 PITT ST, SYDNEY

Sheet title
Typical Tower - Hotel - Level 07-37

Project number
121609

Scale
1 : 100

Sheet size
A1

© Woods Bagot

Sheet number
PP2207

Revision
C

Date
04/07/2022

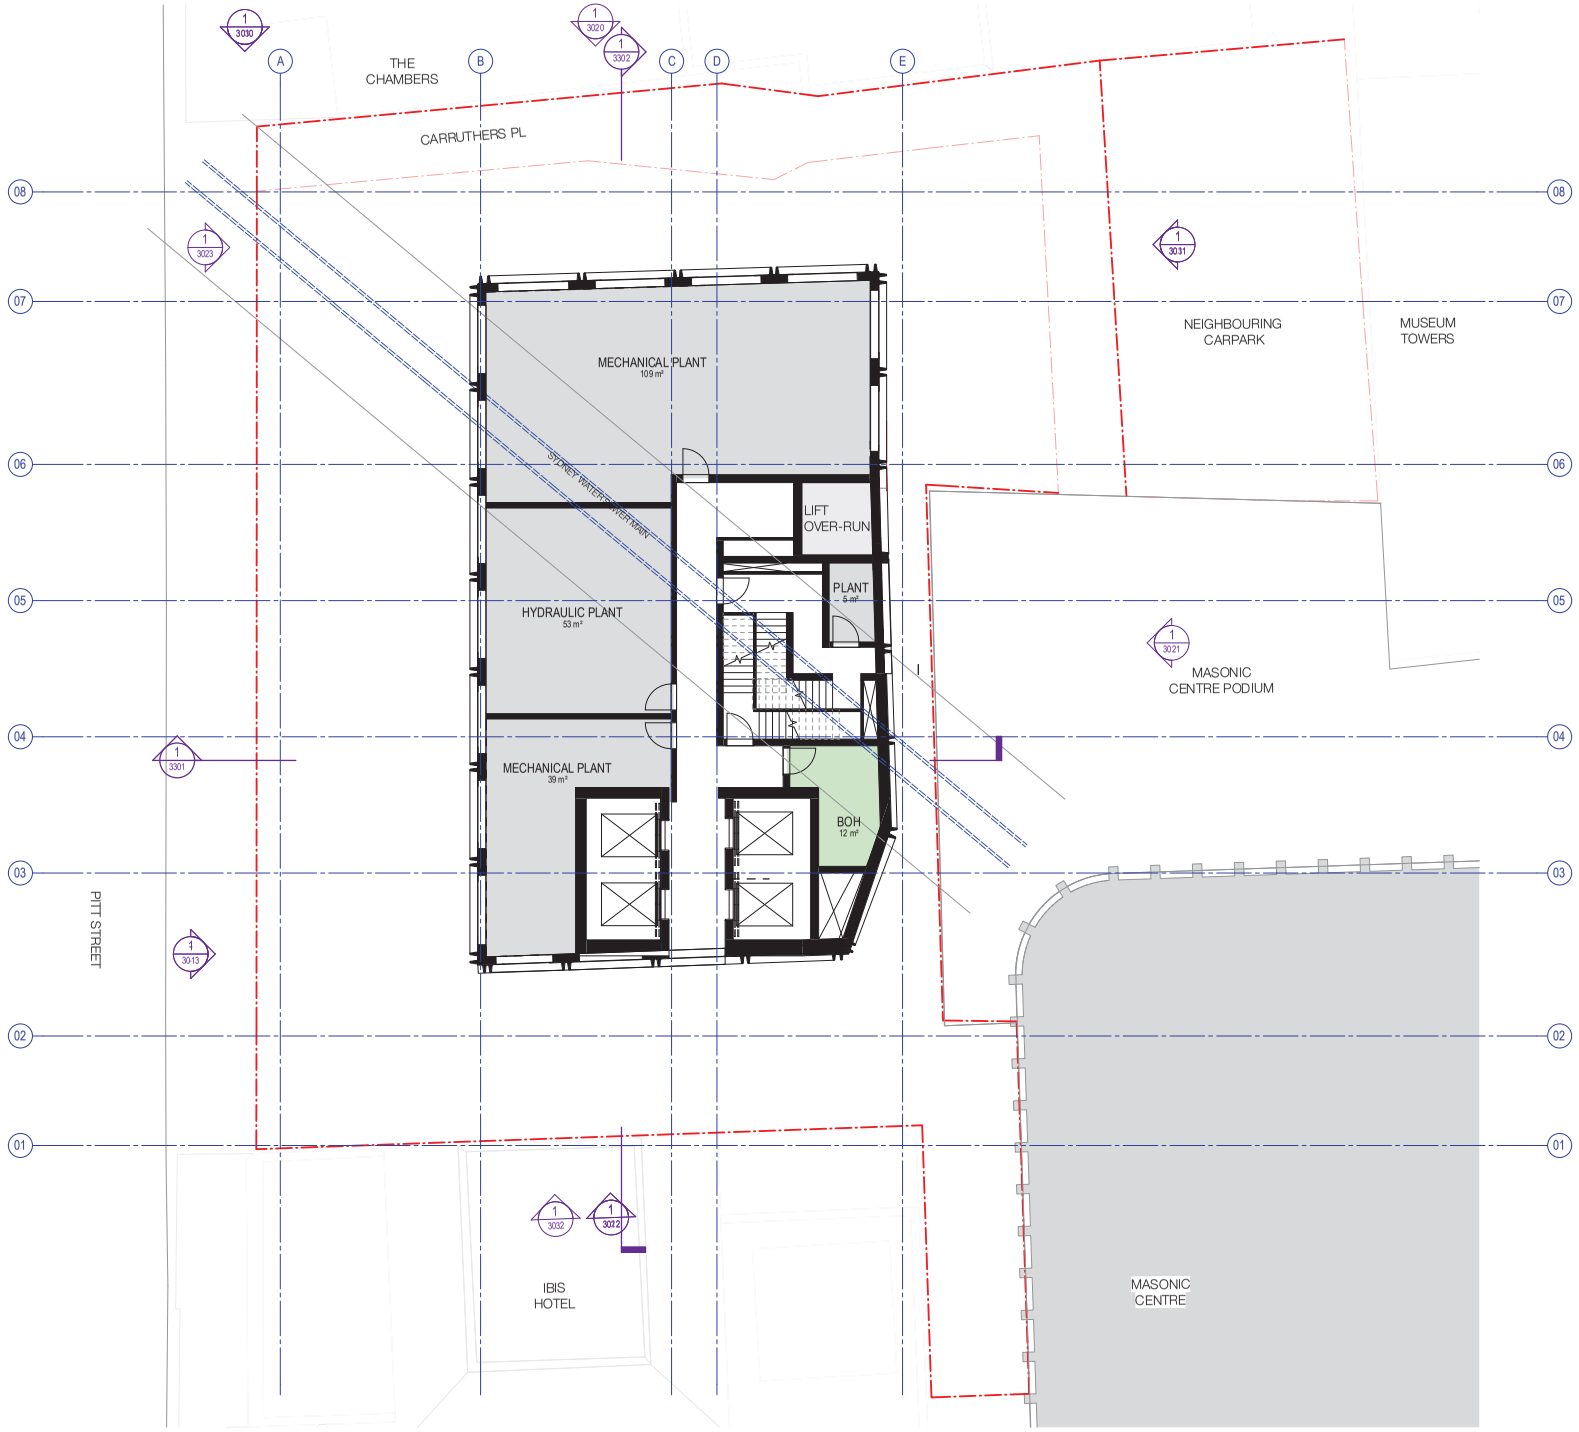

W—B™ WOODS BAGOT

Client
BELINGBAK & ICD

Project
372 PITT ST, SYDNEY

Sheet title
Tower Plant Level 38

Project number
121609

Scale
1 : 100

Sheet size
A1

© Woods Bagot

Sheet number
PP2239

Revision
B

Date
04/07/2022

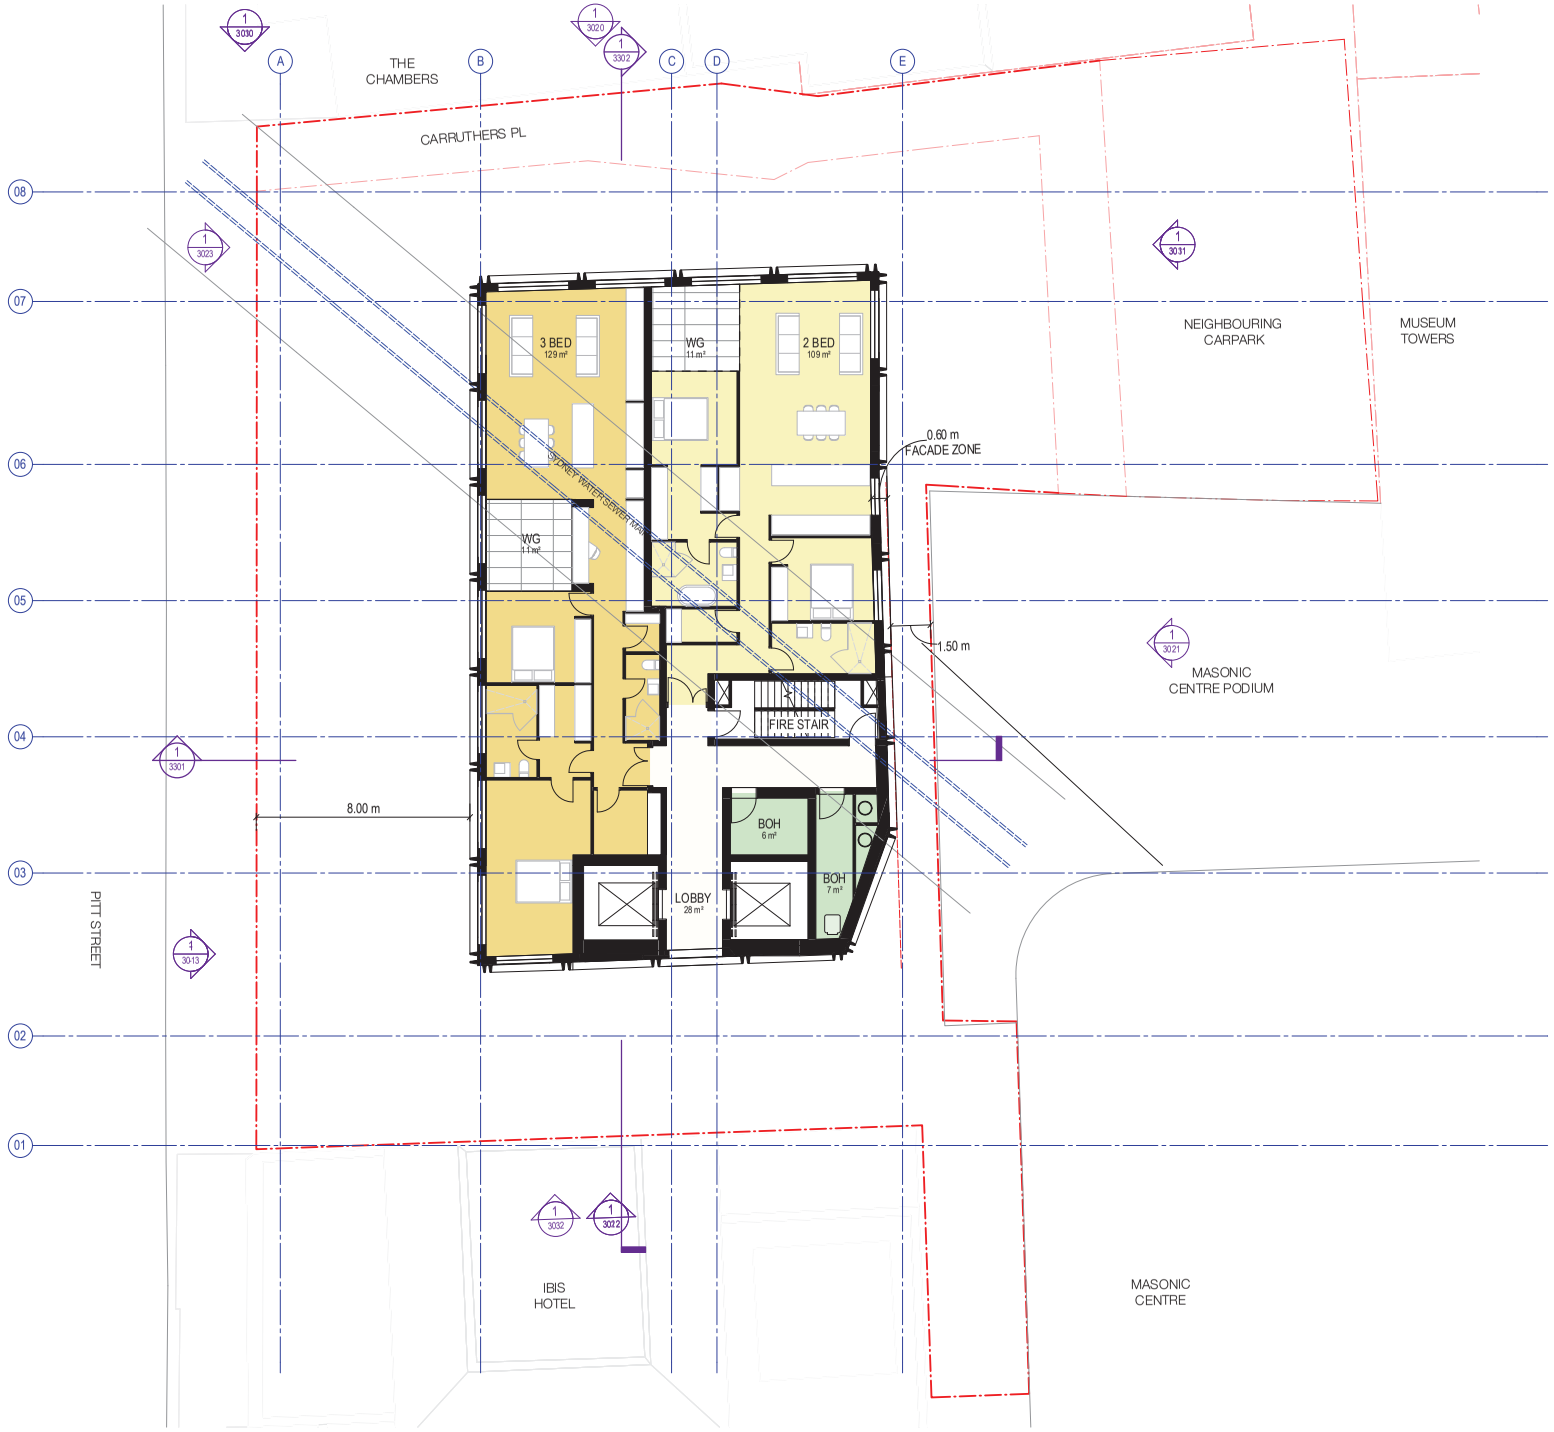

W—B™ WOODS BAGOT

Client
BELINGBAK & ICD

Project
372 PITT ST, SYDNEY

Sheet title
Typical Tower - Residential - Level 39-54

Project number
121609

Scale
1 : 100

Sheet size
A1

© Woods Bagot

Sheet number
PP2240

Revision
C

Date
04/07/2022

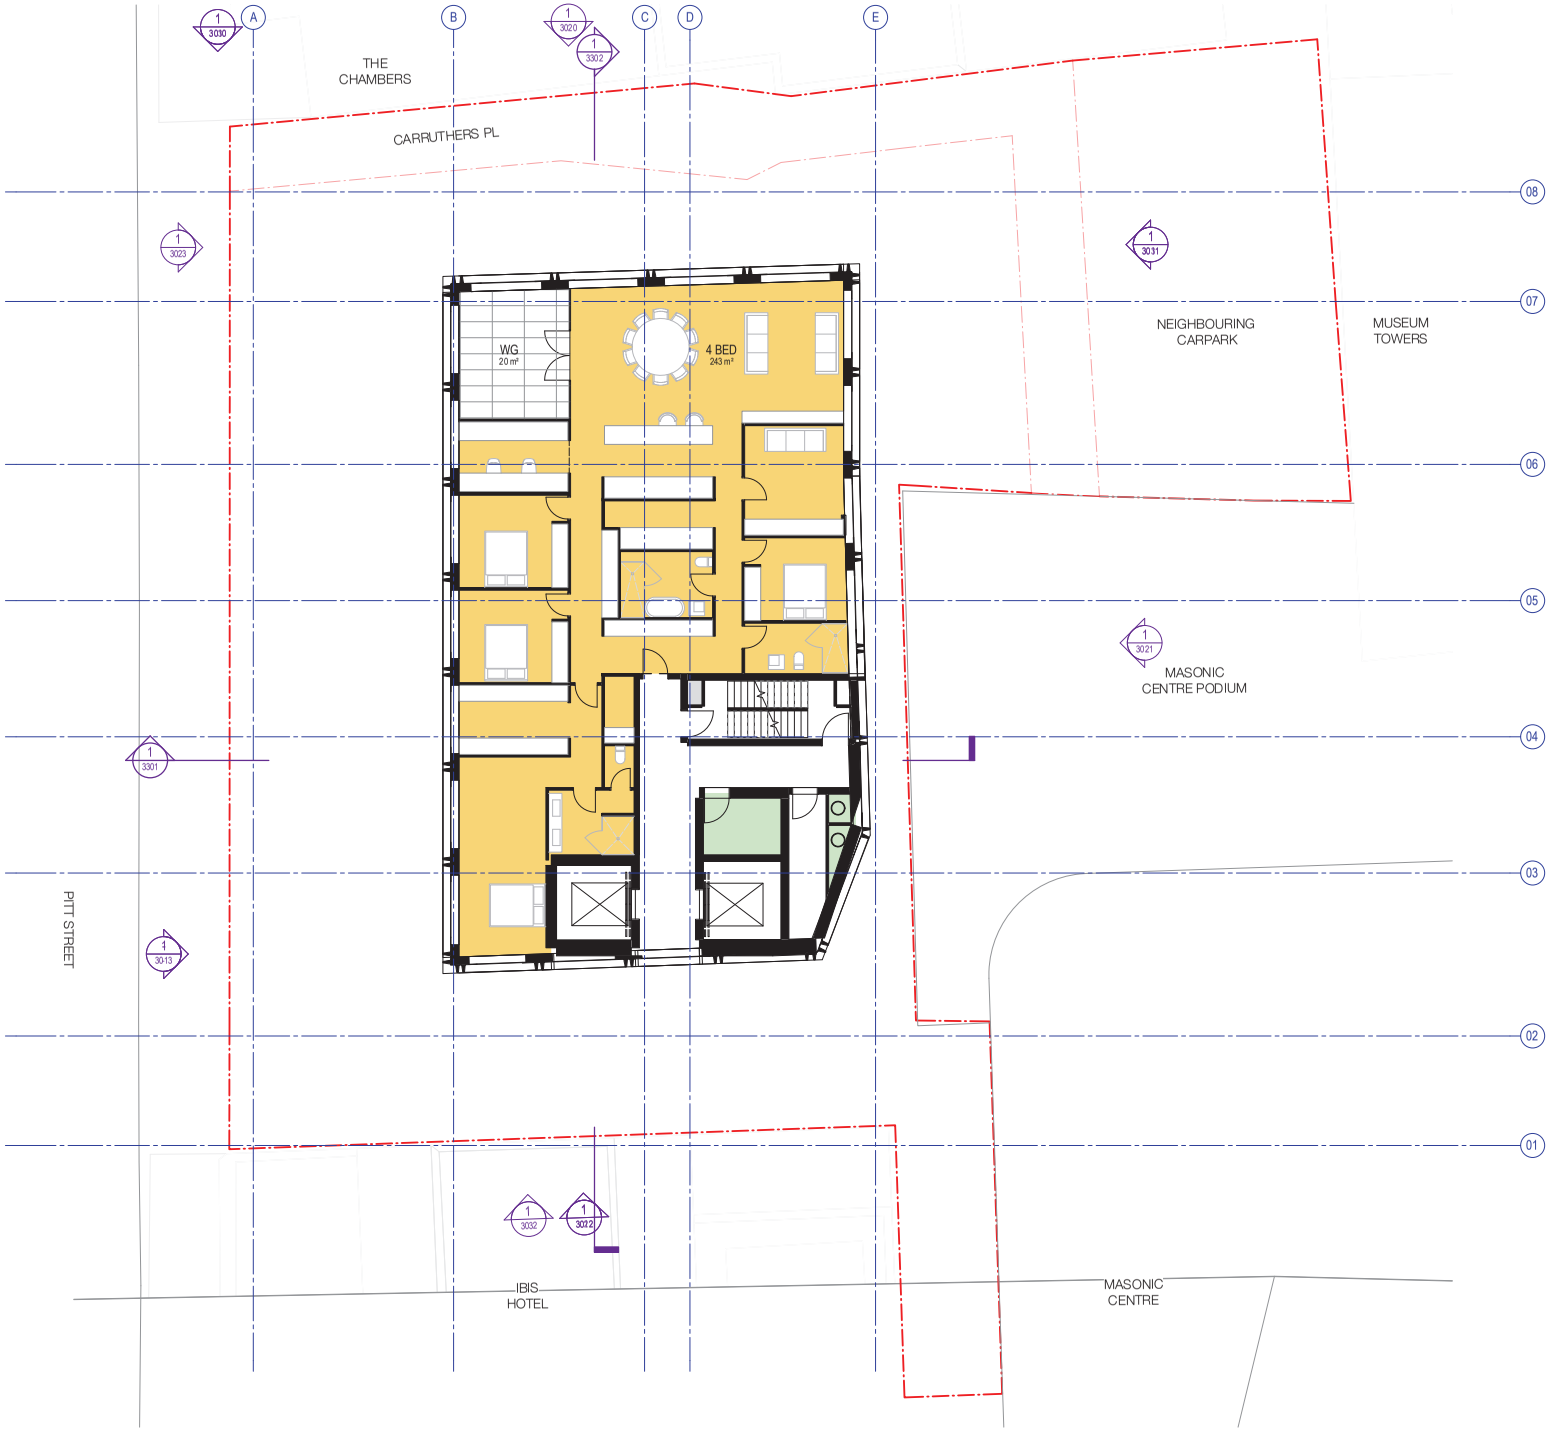

W—B™ WOODS BAGOT

Client
BELINGBAK & ICD

Project
372 PITT ST, SYDNEY

Sheet title
Typical Tower - Residential Penthouse - 55-56

Project number
121609

Scale
1 : 100

Sheet size
A1

© Woods Bagot

Sheet number
PP2253

Revision
B

Date
04/07/2022

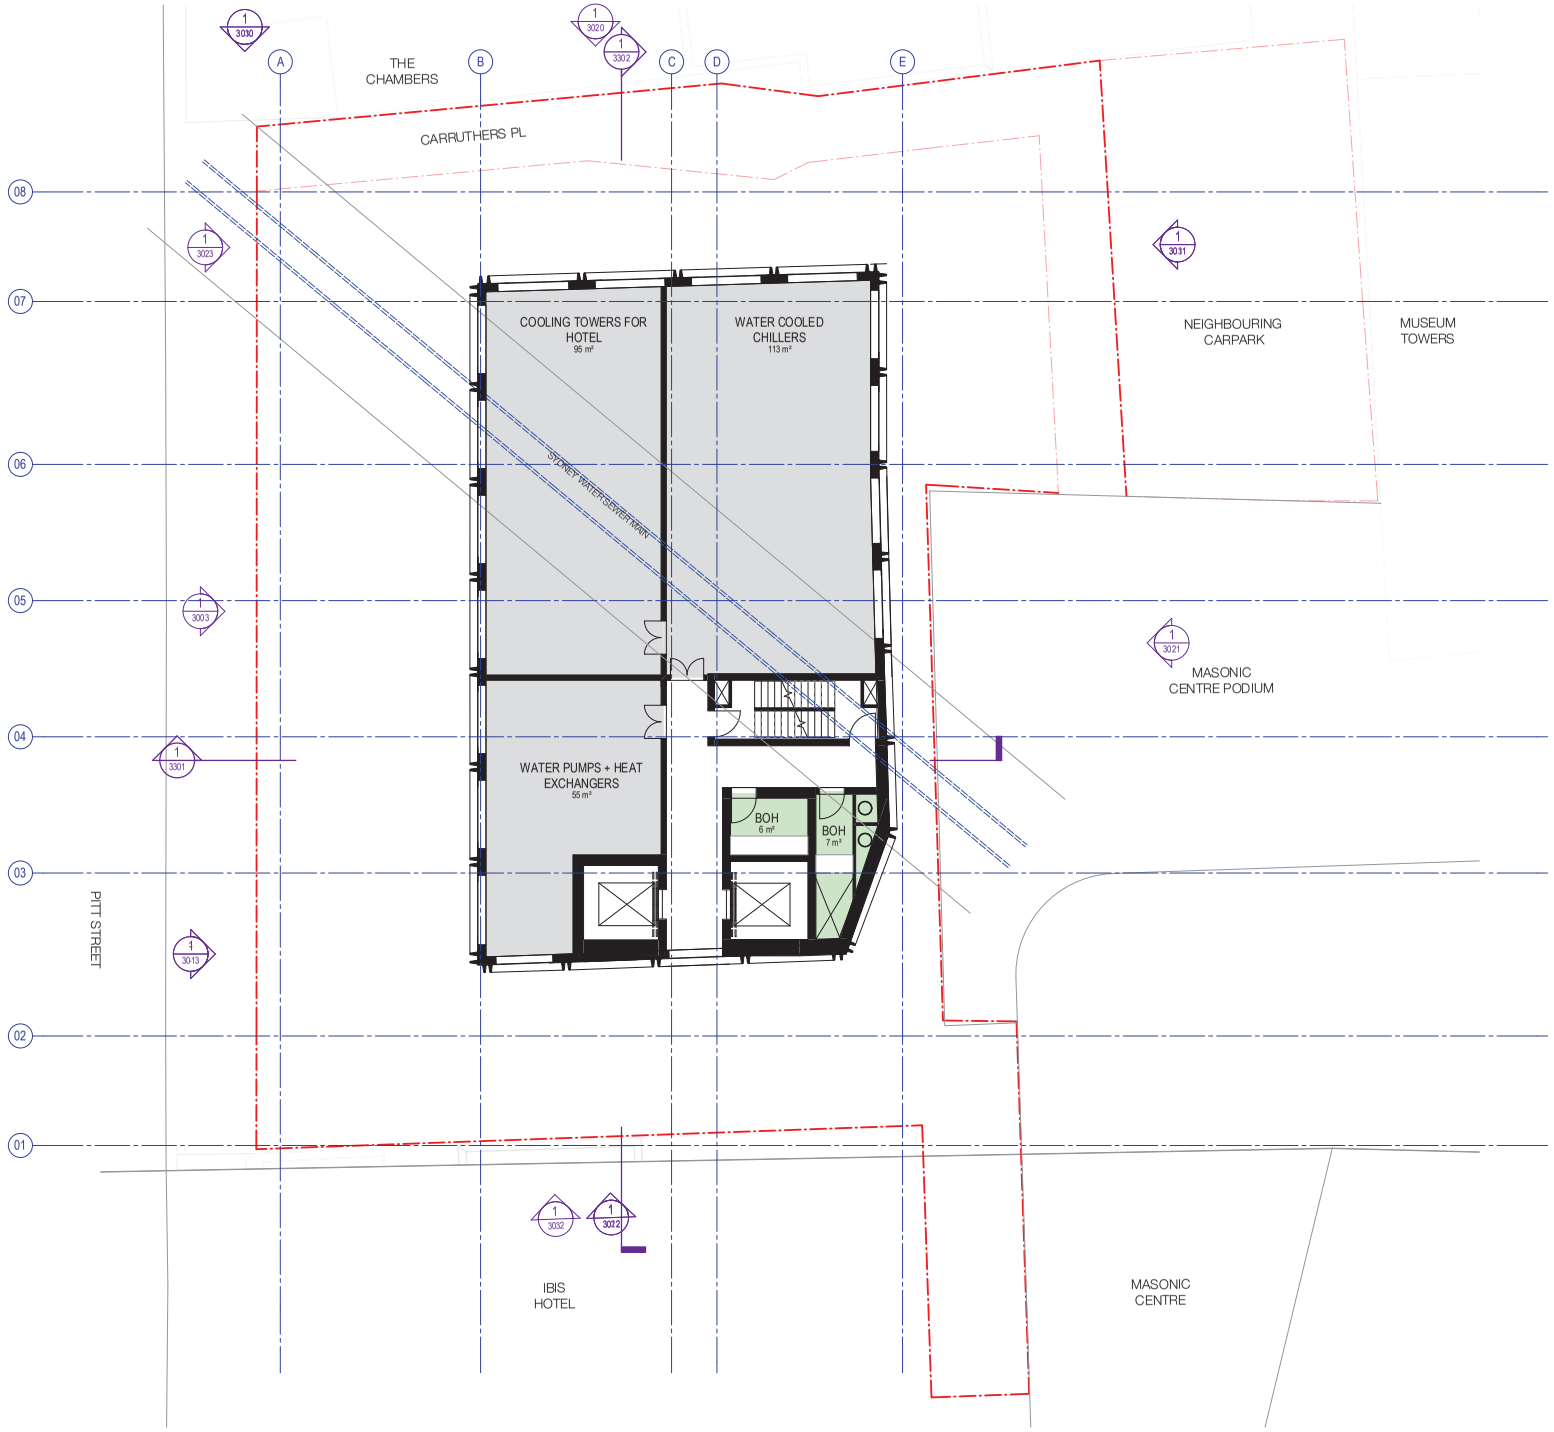

W—B™ WOODS BAGOT

Client
BELINGBAK & ICD

Project
372 PITT ST, SYDNEY

Sheet title
Plant Level - Level 57

Project number
121609

Scale
1 : 100

Sheet size
A1

© Woods Bagot

Sheet number
PP2257

Revision
B

Date
04/07/2022

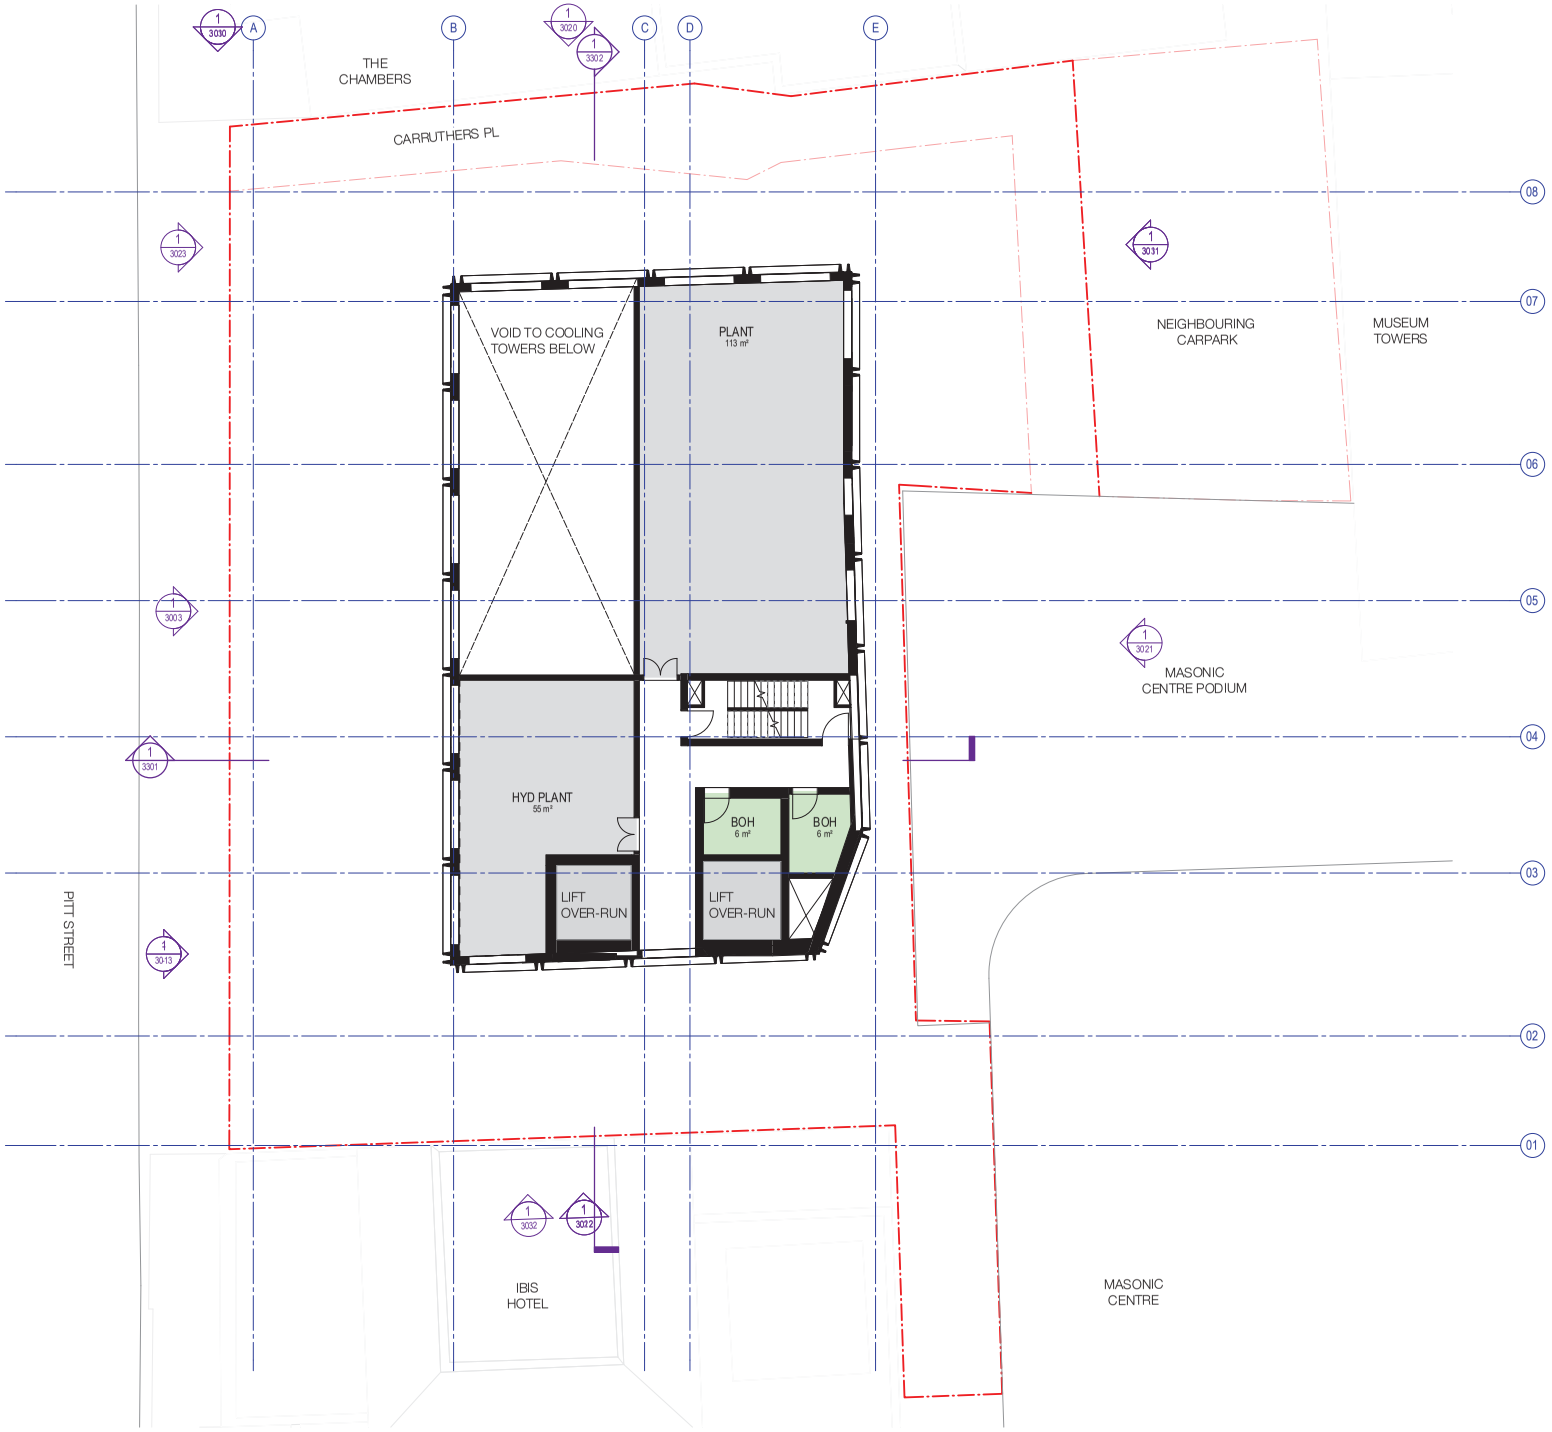

W—B™ WOODS BAGOT

Client
BELINGBAK & ICD

Project
372 PITT ST, SYDNEY

Sheet title
Plant Level - Level 58

Project number
121609

Scale
1 : 100

Sheet size
A1

Sheet number
2258

Revision
A

Date
04/07/2022

© Woods Bagot

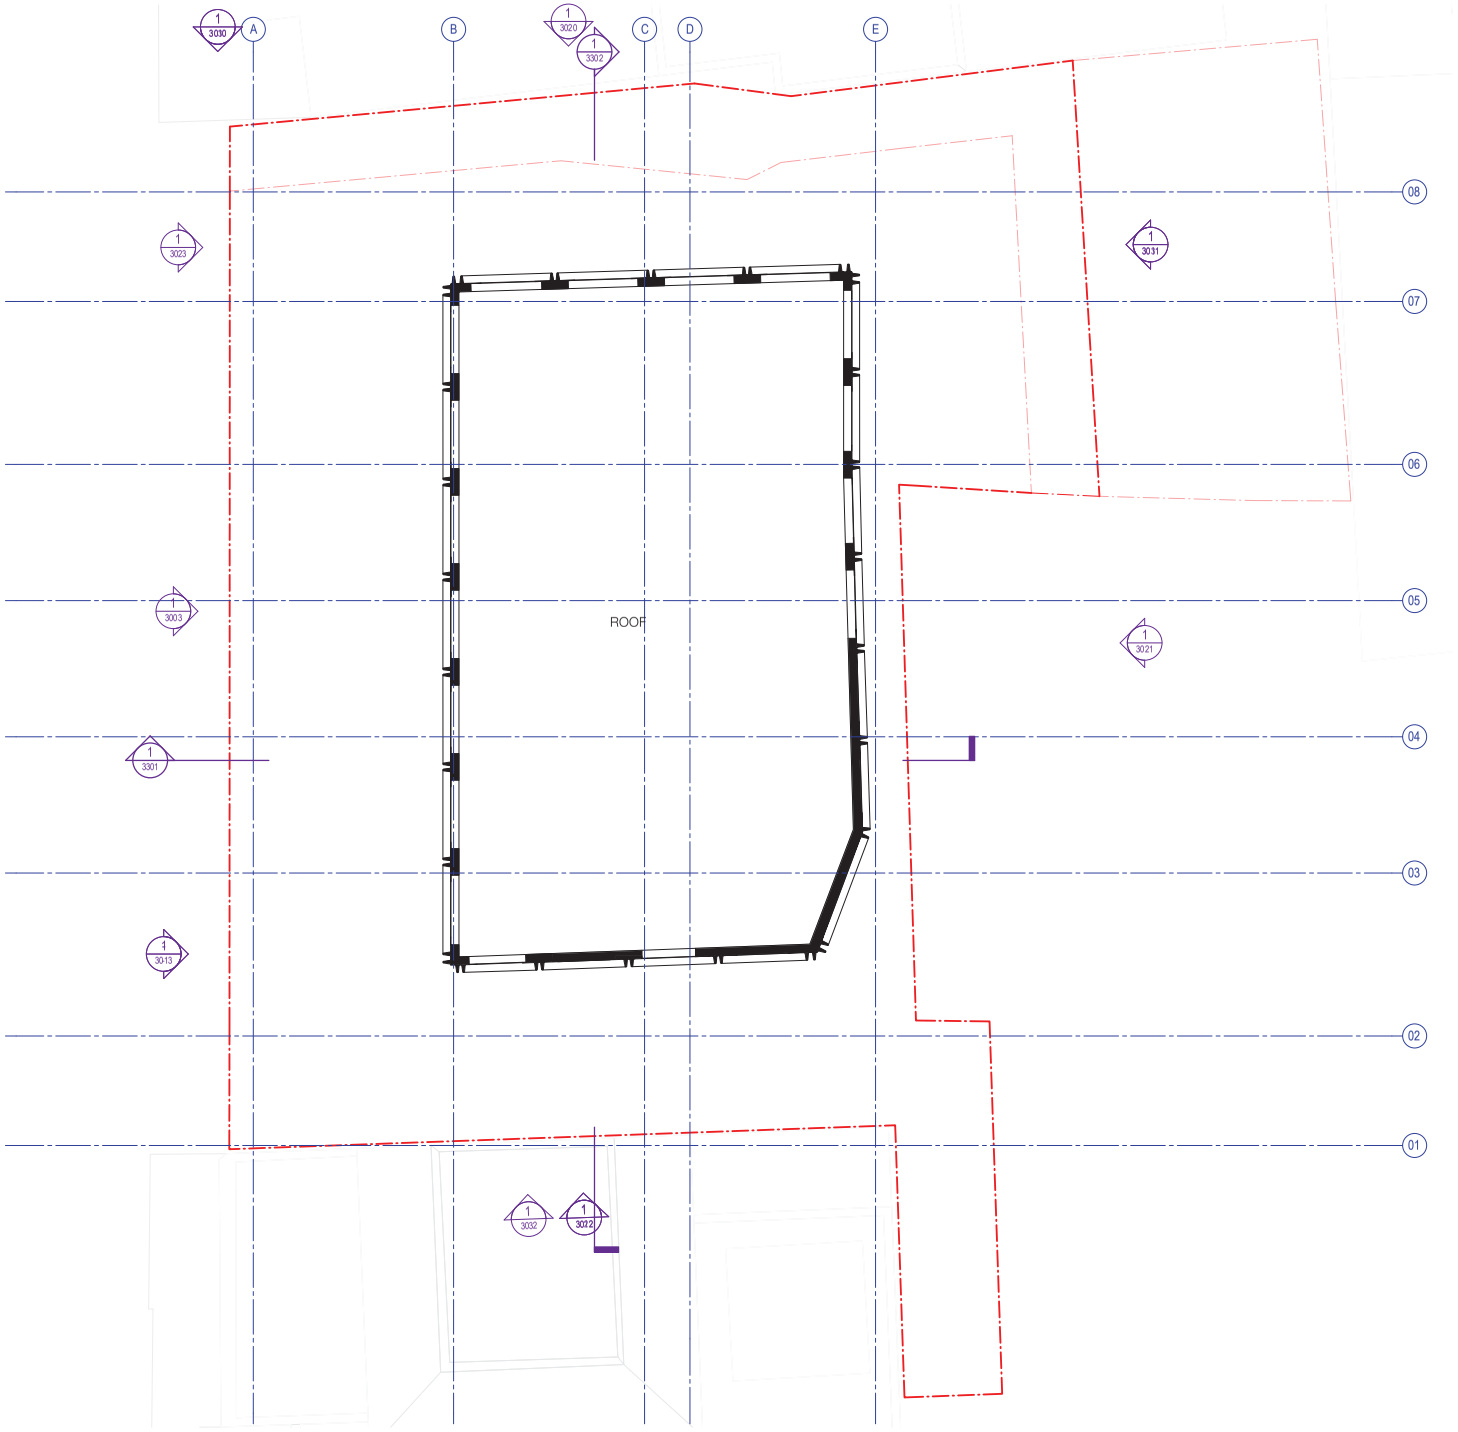

W—B™
WOODS BAGOT

Client
BELINGBAK & ICD

Project
372 PITT ST, SYDNEY

Sheet title
Roof Plan

Project number
121609

Scale
1 : 100

Sheet size
A1

© Woods Bagot

Sheet number
PP2259

Revision
A

Date
04/07/2022

05.2 Reference Design - Elevations North & East

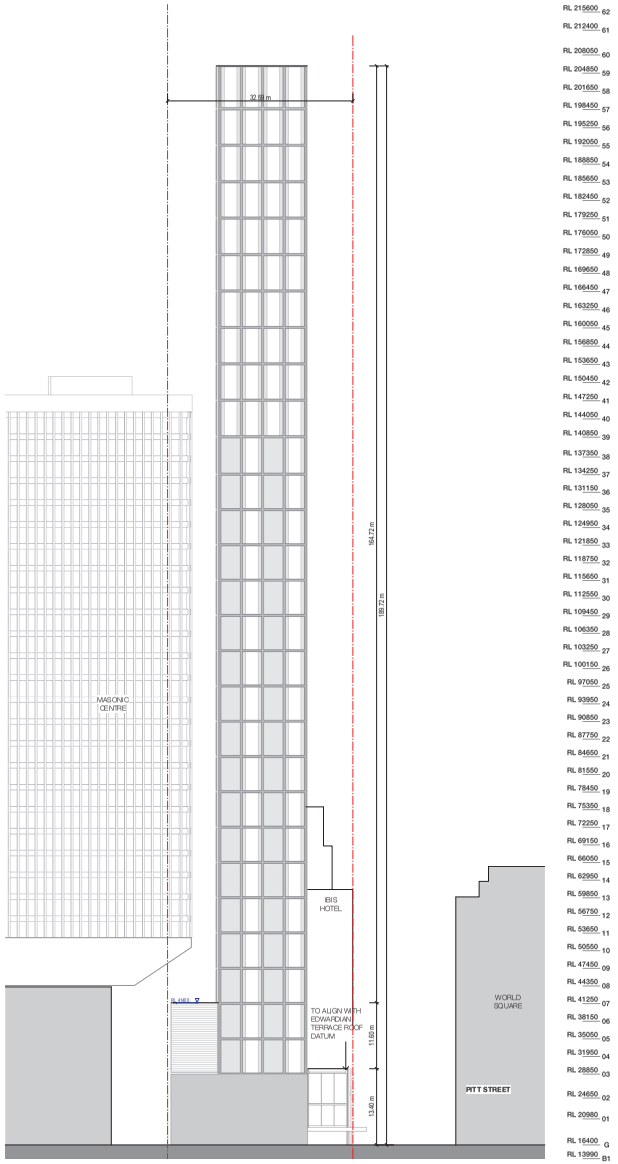

North

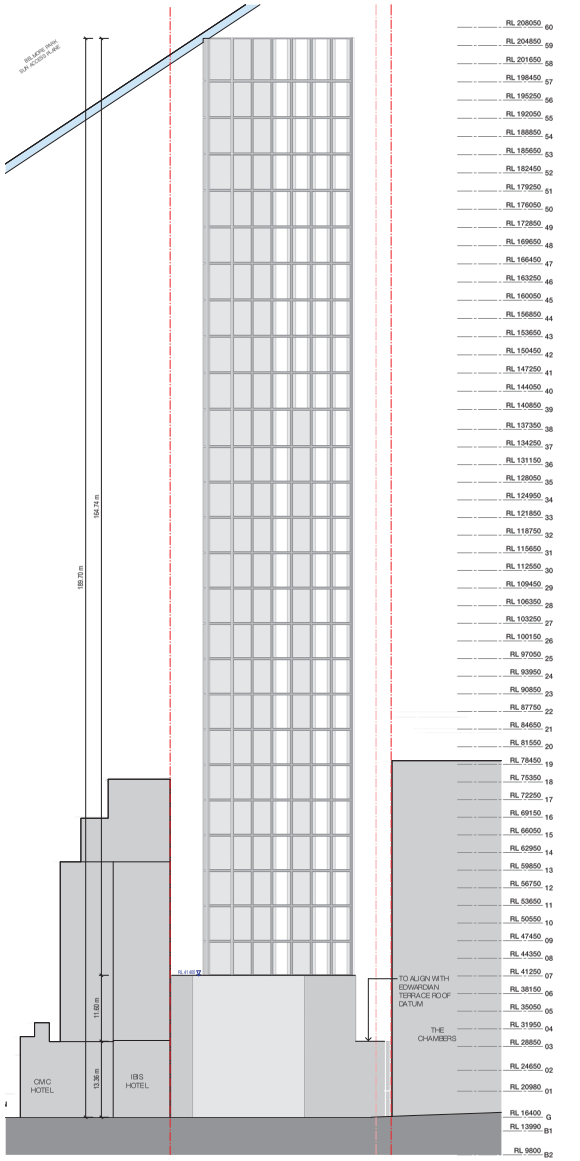

East

05.2 Reference Design - Elevations South & West

South

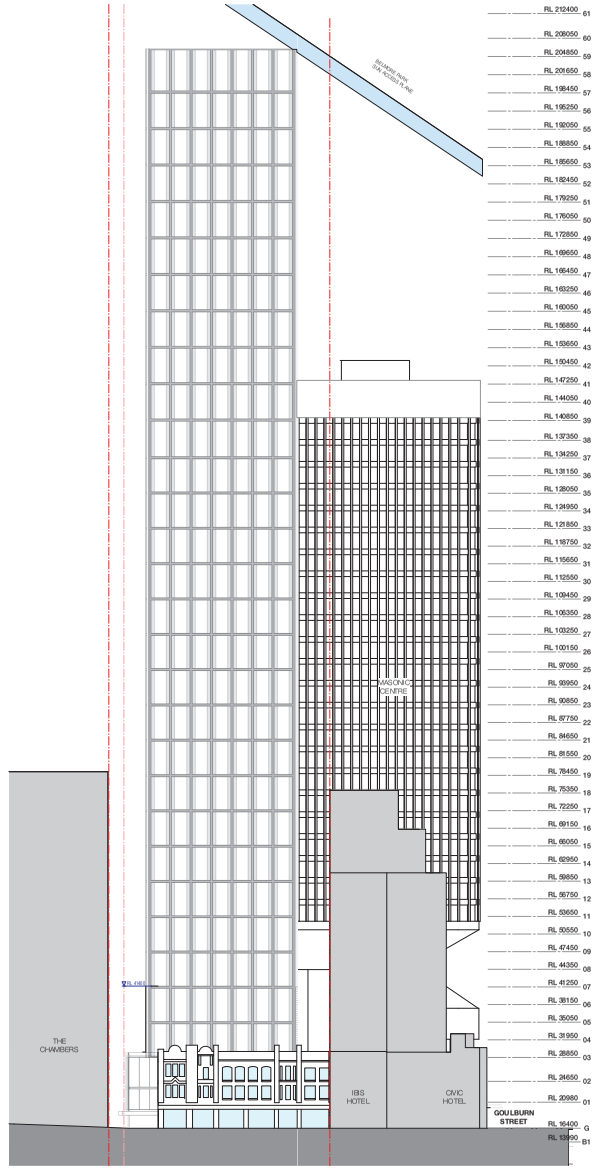

West

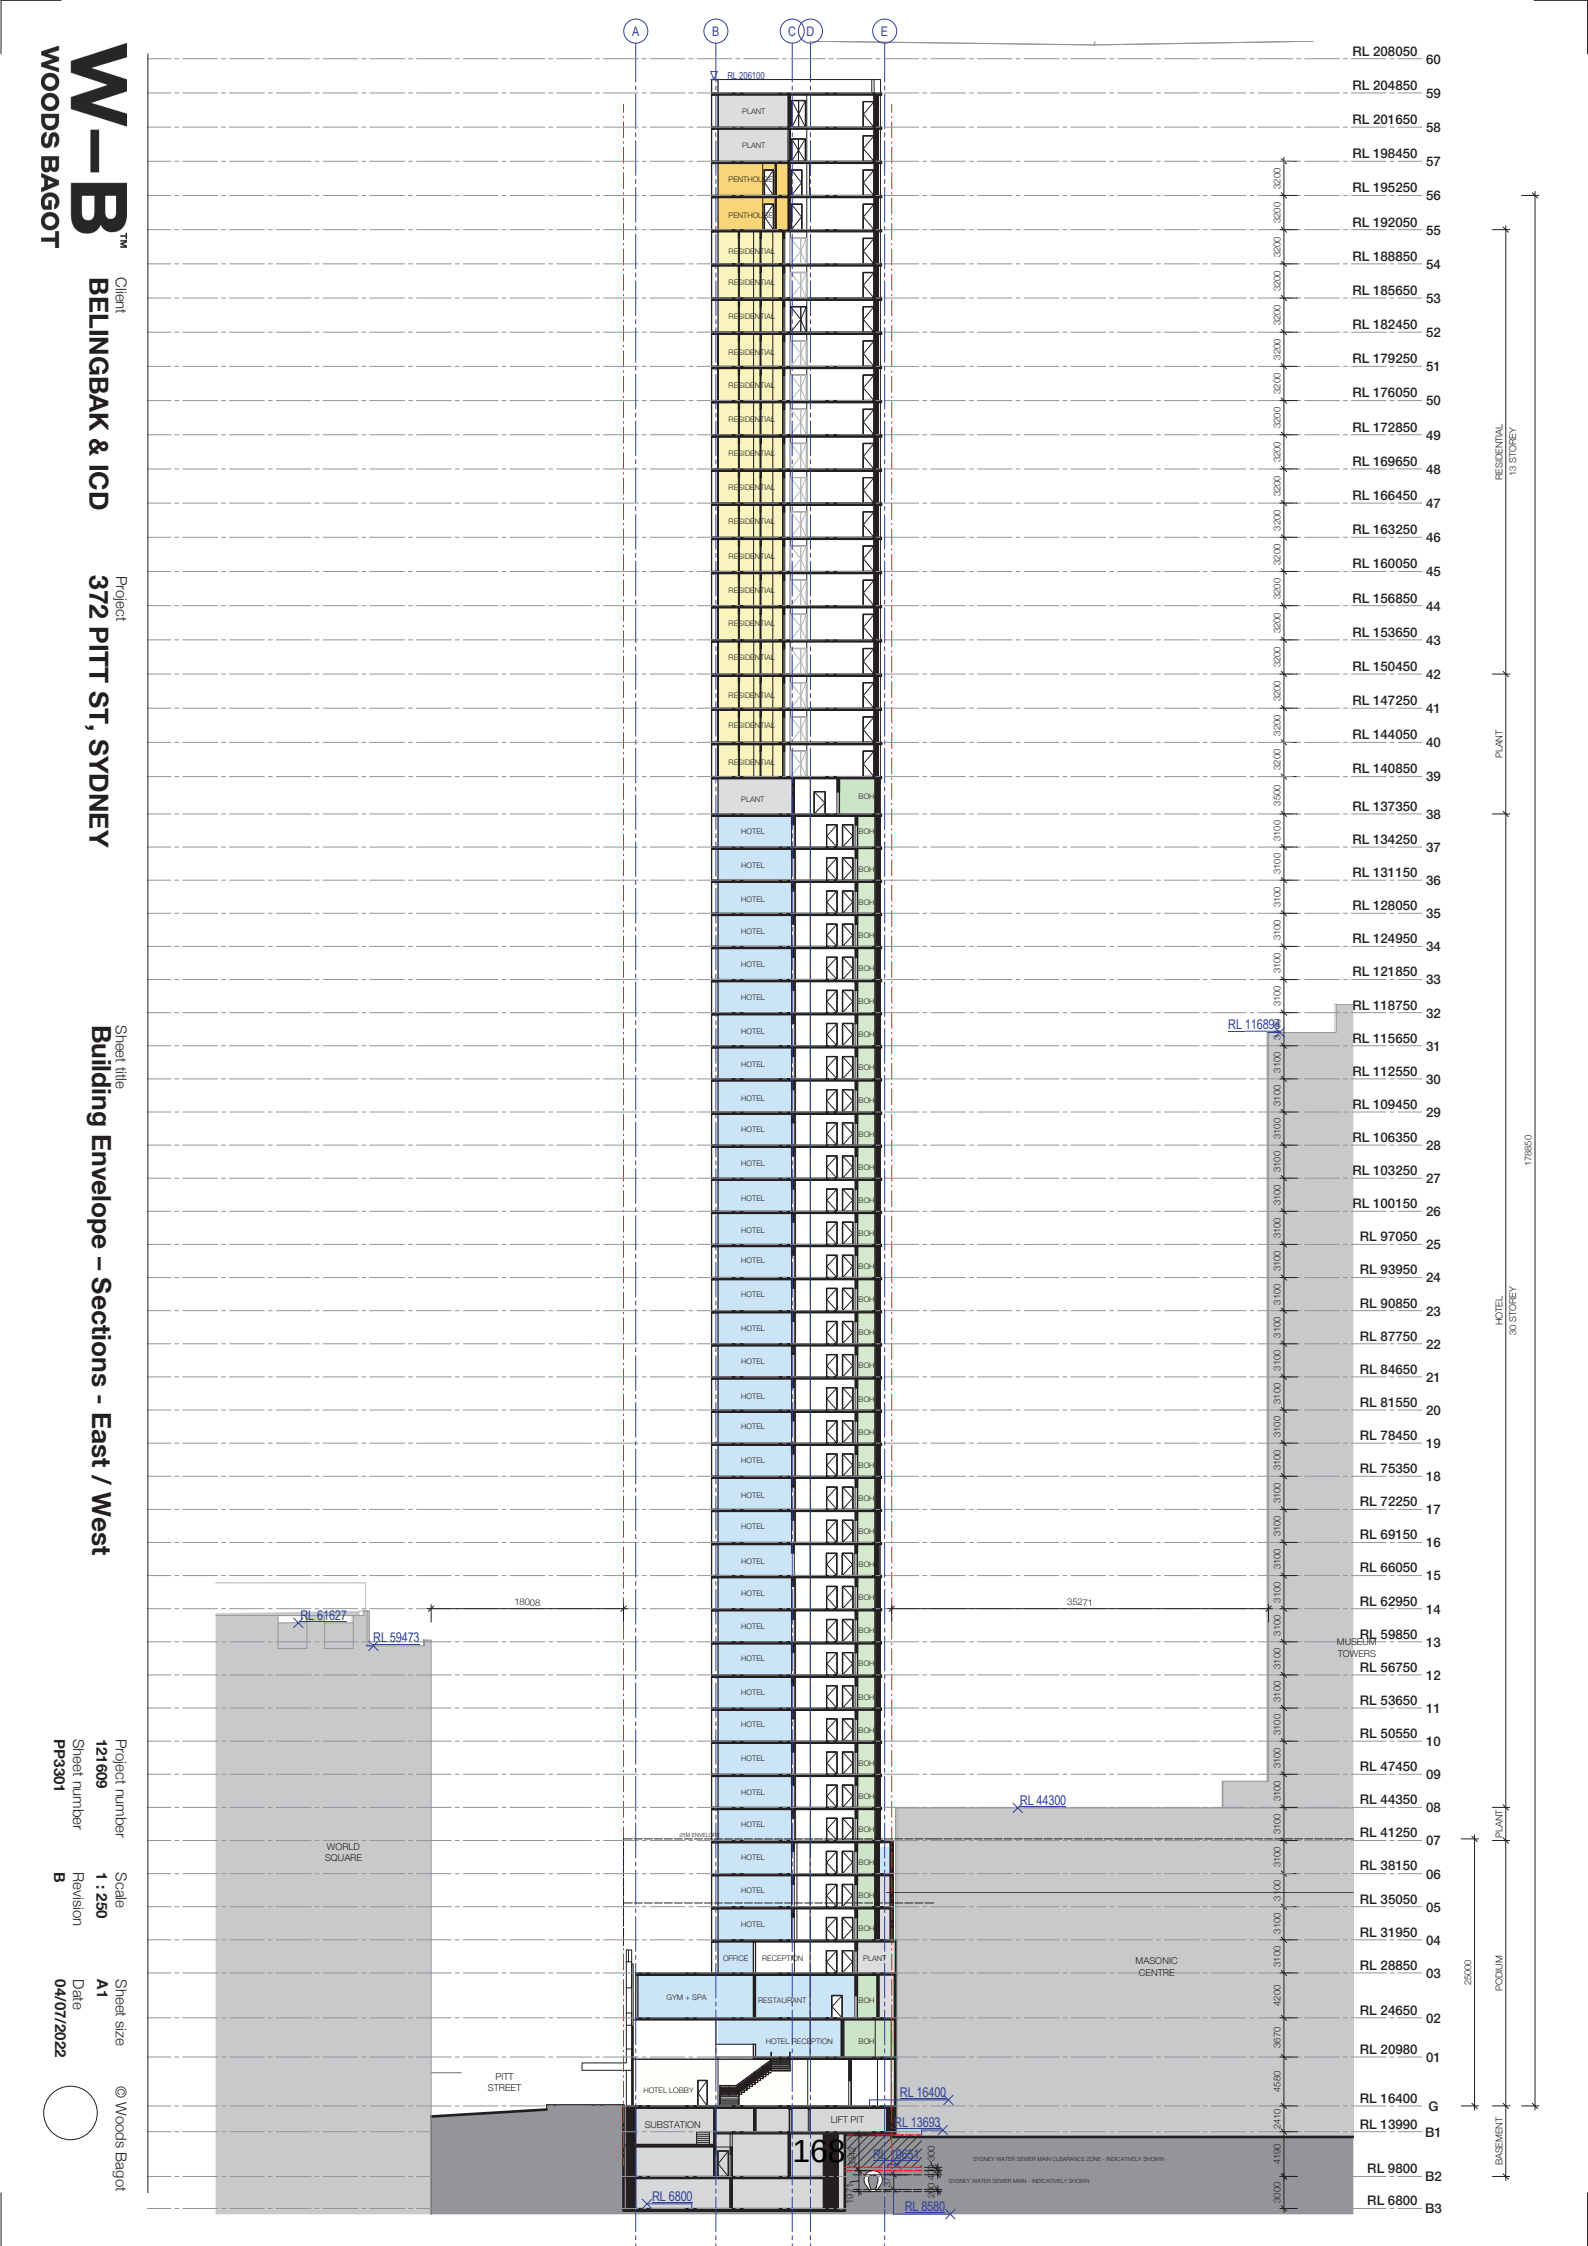

W—B™
WOODS BAGOT

Client
BELINGBAK & ICD

Project
372 PITT ST, SYDNEY

Sheet title
Building Envelope – Sections - East / West

Project number
121609

Sheet number
PP3301

Scale
1 : 250

Revision
B

Sheet size
A1

Date
04/07/2022

© Woods Bagot

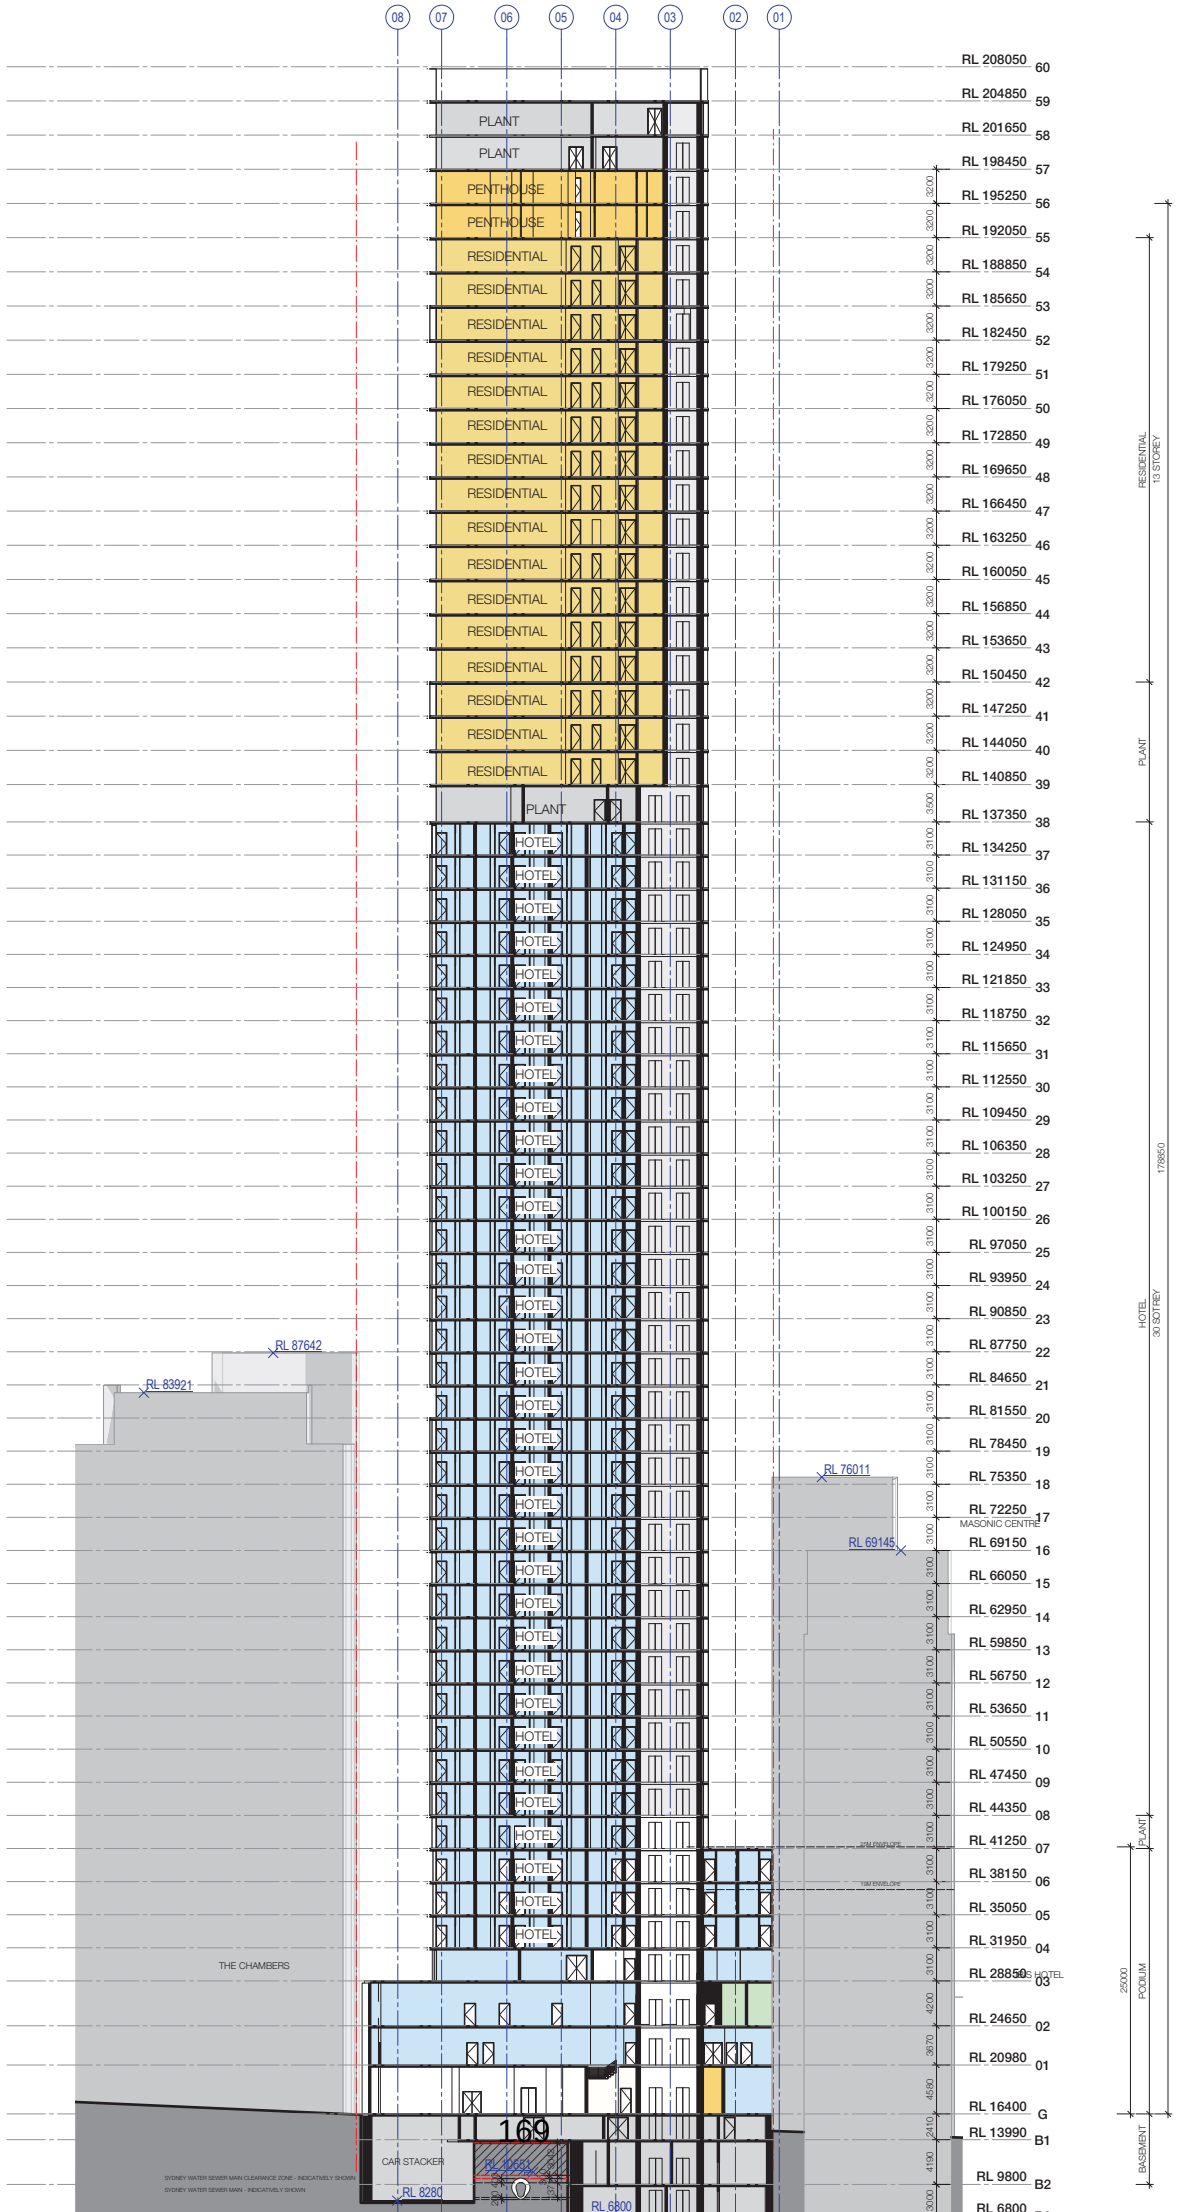

W—B™
WOODS BAGOT

Client
BELINGBAK & ICD

Project
372 PITT ST, SYDNEY

Sheet title
Building Envelope – Sections - North / South

Project number
121609

Scale
1 : 250

Sheet number
PP3302

Revision
B

Sheet size
A1

Date
04/07/2022

© Woods Bagot