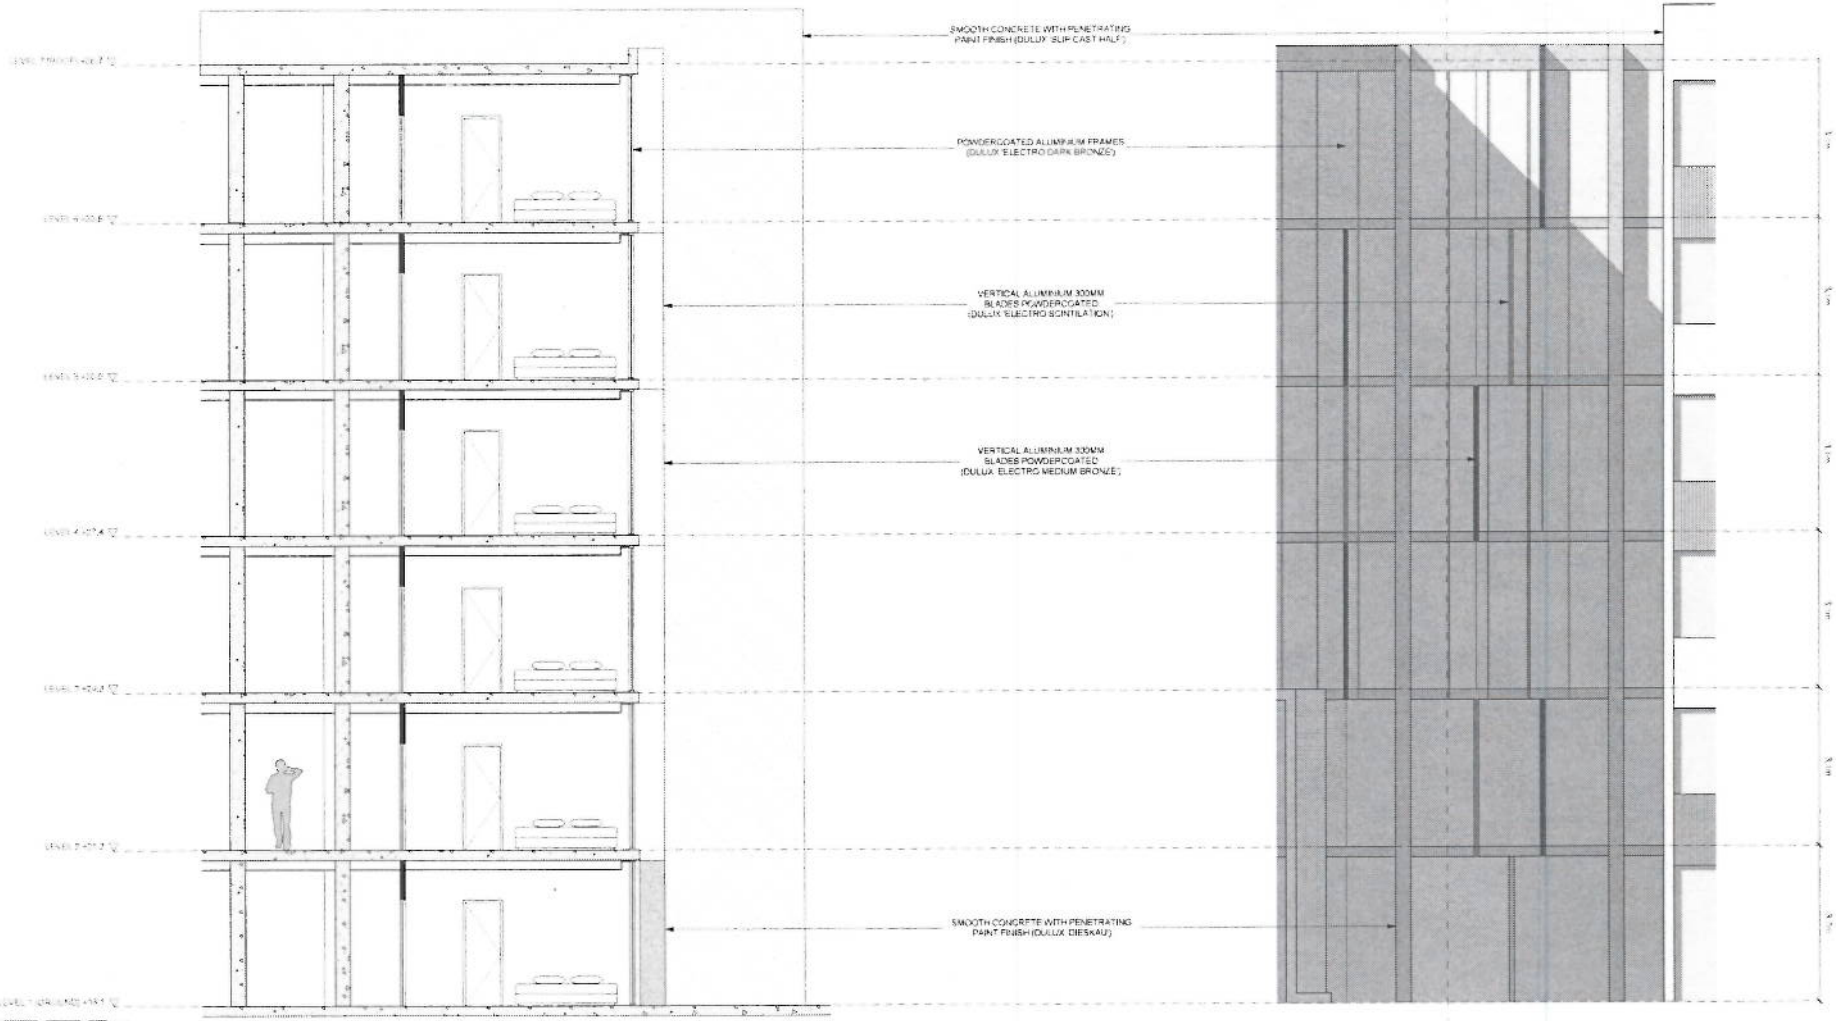

1 DETAILED SECTION - BUILDING B
SCALE - 1:50 @ A1

2 DETAILED ELEVATION - BUILDING B
SCALE - 1:50 @ A1

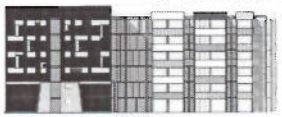

KEY - BUILDING B (SOUTHERN ELEVATION)

TONY GARO ARCHITECTURE

McEvoy + George Streets
Waterloo NSW

TYPICAL DETAILED SECTIONS

A406

ATTACHMENT A