LEGEND

1 BED	3 BED	GYM	SAUNA
1 BED + ST	3 BED + ST	MANAGERS OFFICE	UTILITY
2 BED	TERRACE	OUTDOOR	
2 BED + ST	CHILDCARE	POOL	

ATTACHMENT A

In accepting and utilising this document the recipient agrees that SJB Architecture Pty. Ltd. ACN 065 207 490 T A SJB Architects, retain all common law, statutory law and other rights including copyright and intellectual property rights. The recipient agrees not to use this document for any purpose other than its intended use; to waive all claims against SJB Architects resulting from unauthorised changes; or to reuse the document on other projects without the prior written consent of SJB Architects. Under no circumstances shall transfer of this document be deemed a sale. SJB Architects makes no warranties of fitness for any purpose.

The Builder/Contractor shall verify job dimensions prior to any work commencing. Figured dimensions shall take precedence over scaled work.

16/05/2015 2:01:11 PM

North Point

Client Name & Logo

MERITON

Meriton Group
Level 11, Meriton Tower,
528 Kent St, Sydney 2000
T 61 2 9287 2888
F 61 2 9287 2777

Rev.	Date	Revision	By	Chk.
11	27.10.2015	For Consultant Coordination		
12	28.10.2015	For Client Review		
13	30.10.2015	DRAFT DA		
14	03.11.2015	For Client Review		
15	13.11.2015	Elevations Updated		
16	18.11.2015	For Client Review		
17	19.11.2015	FINAL DRAFT DA ISSUE		
18	09.12.2015	DA ISSUE		
19	01.03.2016	For Information		
20	16.03.2016	REVISED DA ISSUE		
21	18.05.2016	REVISED DA ISSUE		

Rev.	Date	Revision	By	Chk.

Rev.	Date	Revision	By	Chk.

Project
Residential Development
25-55 Rothschild Ave, Rosebery

Drawing
FLOOR PLAN - LEVEL 1

Date	Scale	Sheet Size
16.05.2015	1 : 250	@ B1
	Drawn	Chk.
	MC	NH
Job No.	Drawing No.	Revision
5282	DA0201	21

SJB Architects

Level 2/490 Crown St
Surry Hills NSW
2010 Australia
T 61 2 9380 9911
F 61 2 9380 9922
sjb.com.au

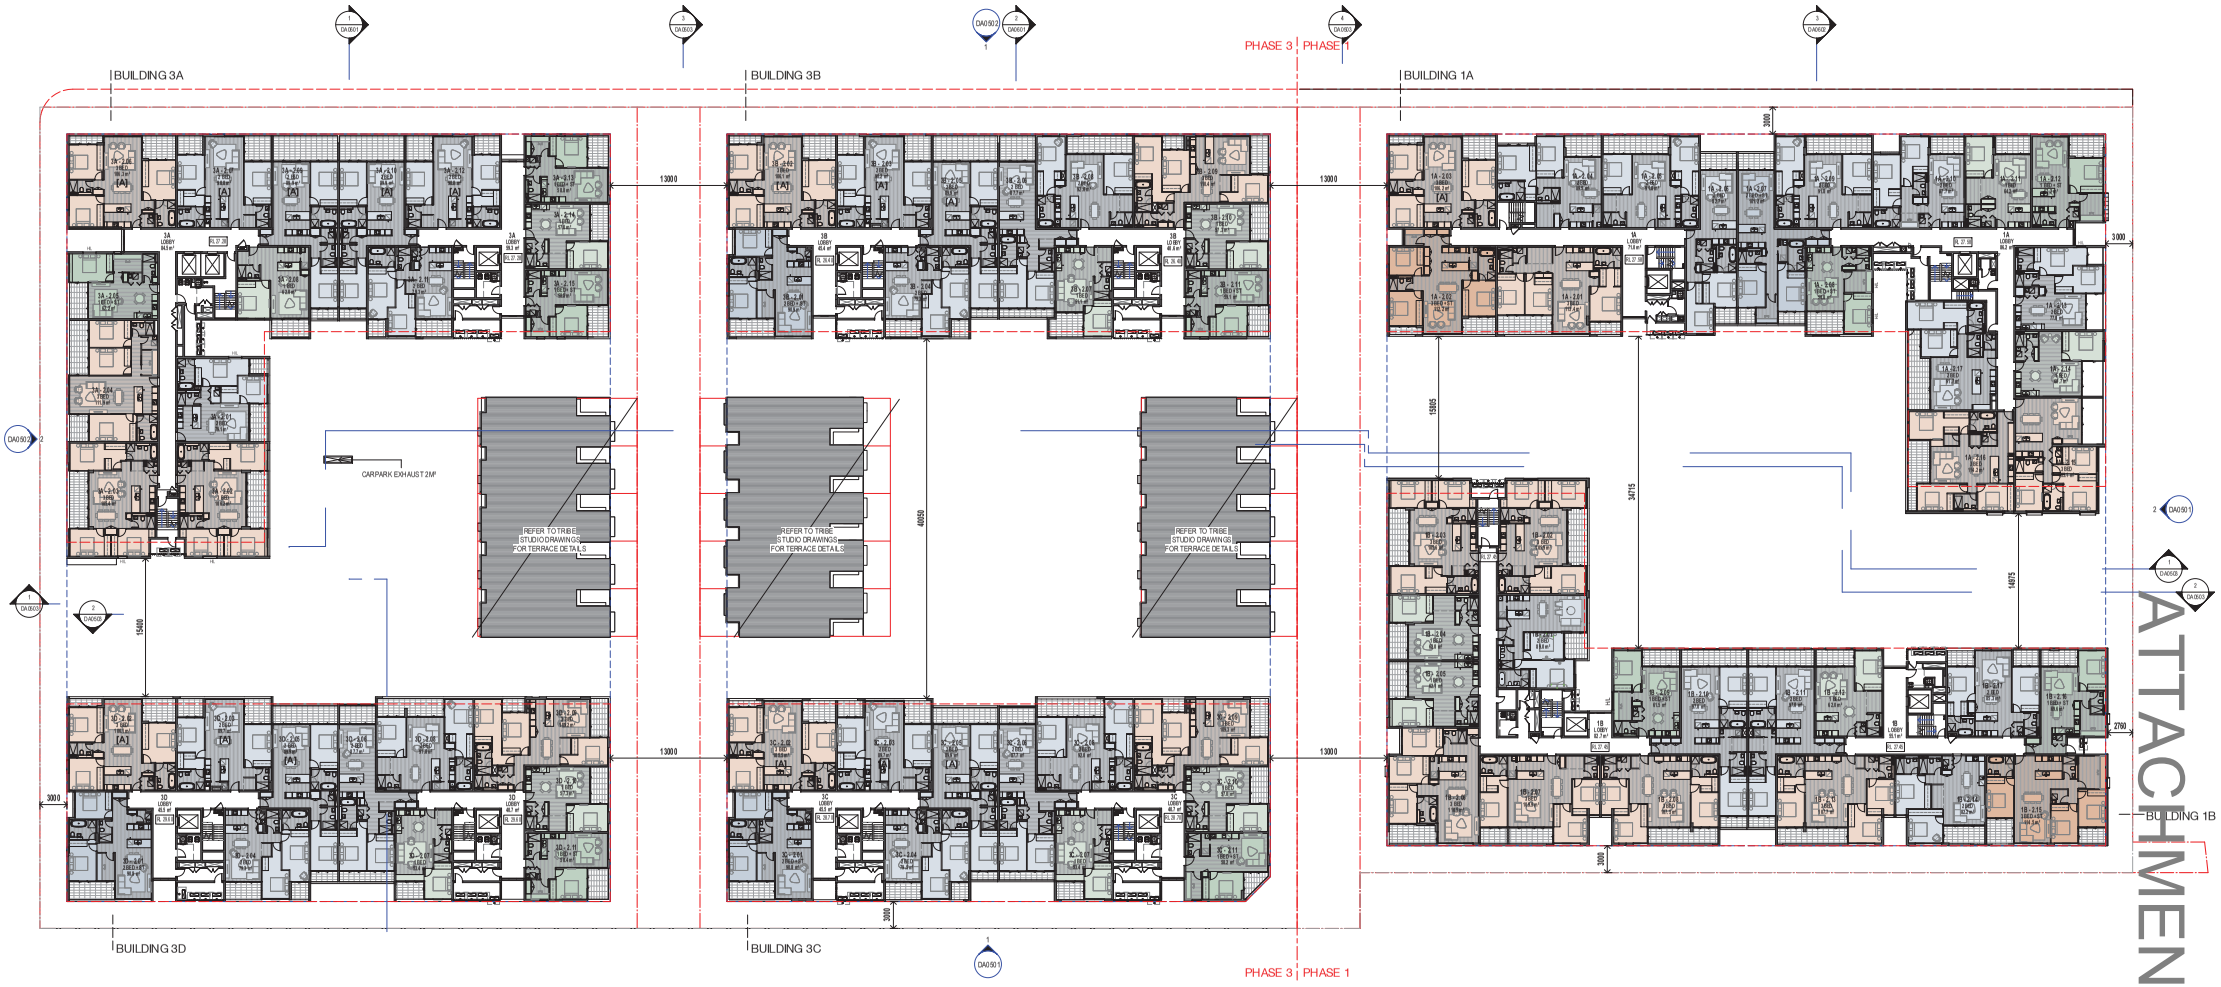

ATTACHMENT A

LEGEND

1 BED	3 BED	GYM	SAUNA
1 BED + ST	3 BED + ST	MANAGERS OFFICE	UTILITY
2 BED	TERRACE	OUTDOOR	
2 BED + ST	CHILDCARE	POOL	

In accepting and utilising this document the recipient agrees that SJB Architecture Pty. Ltd. ACN 065 207 490 T A SJB Architects, retain all common law, statutory law and other rights including copyright and intellectual property rights. The recipient agrees not to use this document for any purpose other than its intended use; to waive all claims against SJB Architects resulting from unauthorised changes; or to reuse the document on other projects without the prior written consent of SJB Architects. Under no circumstances shall transfer of this document be deemed a sale. SJB Architects makes no warranties of fitness for any purpose.

The Builder/Contractor shall verify job dimensions prior to any work commencing. Figured dimensions shall take precedence over scaled work.

16/05/2015 2:01:15 PM

North Point

Client Name & Logo

MERITON

Meriton Group
Level 11, Meriton Tower,
528 Kent St, Sydney 2000
T 61 2 9287 2888
F 61 2 9287 2777

Rev.	Date	Revision	By	Chk.
12	27.10.2015	For Consultant Coordination		
13	28.10.2015	For Client Review		
14	30.10.2015	DRAFT DA		
15	03.11.2015	For Client Review		
16	13.11.2015	Elevations Updated		
17	18.11.2015	For Client Review		
18	19.11.2015	FINAL DRAFT DA ISSUE		
19	09.12.2015	DA ISSUE		
20	01.03.2016	For Information		
21	18.03.2016	REVISED DA ISSUE		
22	18.05.2016	REVISED DA ISSUE		

Rev.	Date	Revision	By	Chk.

Rev.	Date	Revision	By	Chk.

Project
Residential Development
25-55 Rothschild Ave, Rosebery

Drawing
FLOOR PLAN - LEVEL 2

Date	Scale	Sheet Size
16.05.2015	1 : 250	@ B1
	Drawn	Chk.
	MC	NH
Job No.	Drawing No.	Revision
5282	DA0202	22

SJB Architects

Level 2/490 Crown St
Surry Hills NSW
2010 Australia
T 61 2 9380 9911
F 61 2 9380 9922
sjb.com.au