LEGEND

NOTES

1. All dimensions to be verified on site.
2. Figured dimensions are to be taken in preference to scaled dimensions.
3. Refer to architect for ambiguous details or when clarification is required.
4. All drawings to be read in conjunction with specification.
5. All drawings to be read in conjunction with consultants' drawings.
6. All structure to be engineer's details.

PRELIMINARY
NOT FOR CONSTRUCTION

ISSUE	REASON	DATE
-	FOR DA	18.11.15
1	REVISED DA SUBMISSION	17.04.16

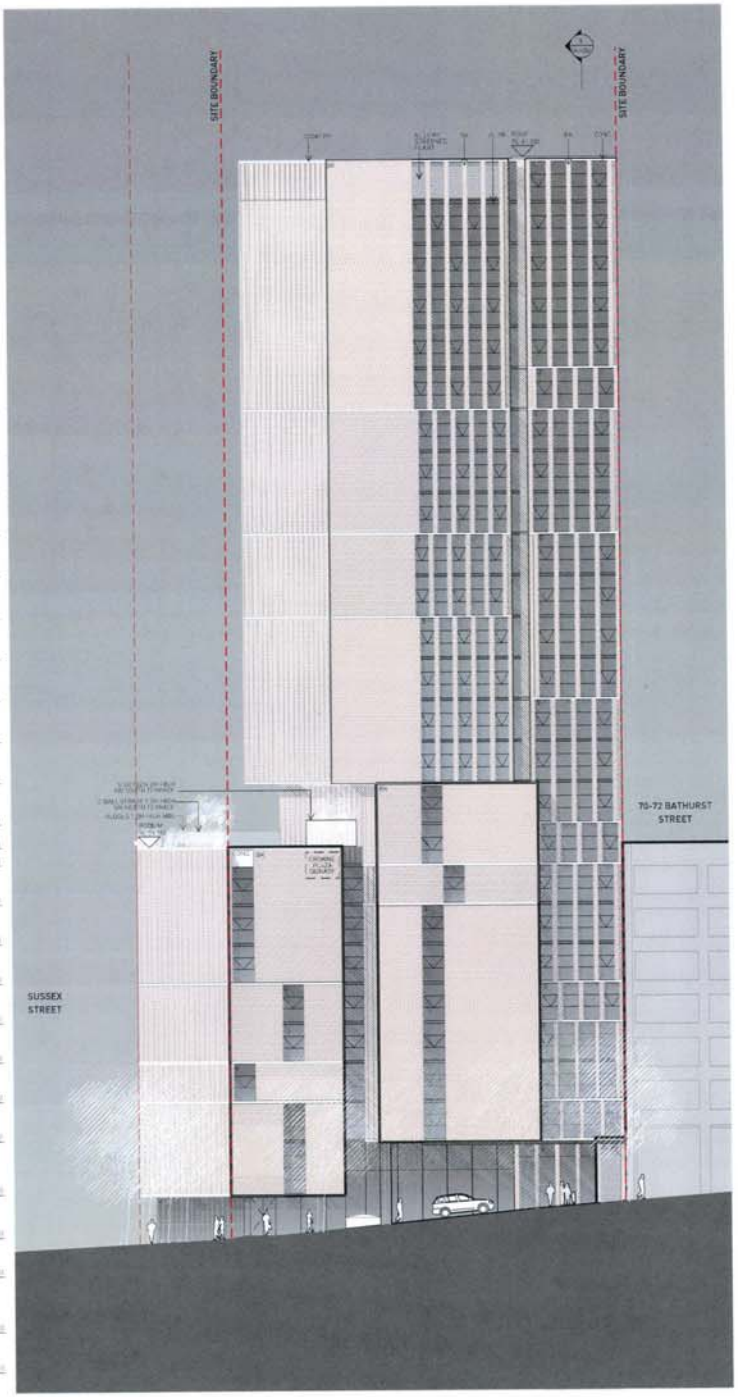

01 SOUTH ELEVATION

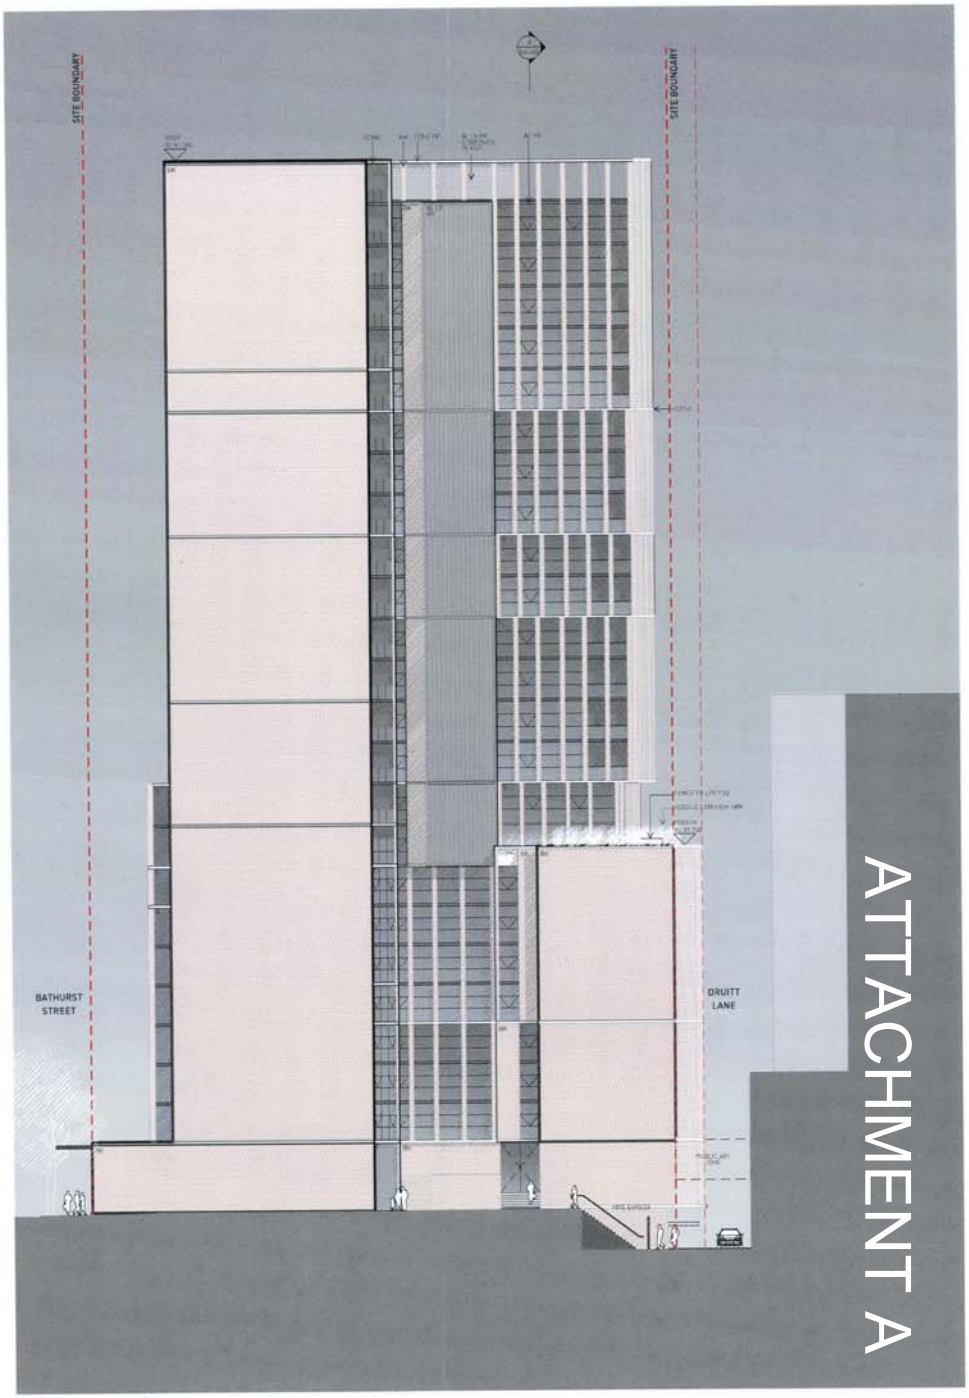

02 EAST ELEVATION

ATTACHMENT A

smart design studio

THIS DRAWING IS COPYRIGHT

DO NOT SCALE DRAWINGS

SCALE 1:200 @ A1 1:400 @ A3

PROJECT 1508 SUSSEX 286

DRAWN DT DESIGN RK CHK'D HS/YZ

DWG TITLE ELEVATION SOUTH + EAST

DWG NO. DA:301 REV 2

LEGEND

NOTES

PRELIMINARY
NOT FOR CONSTRUCTION

ISSUE | REASON | DATE

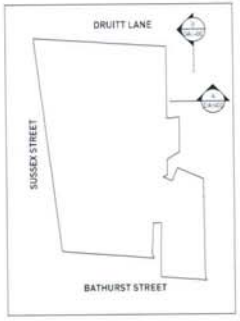

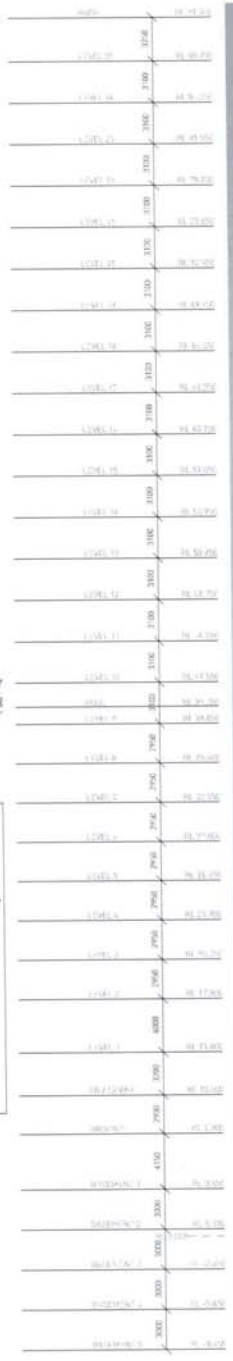

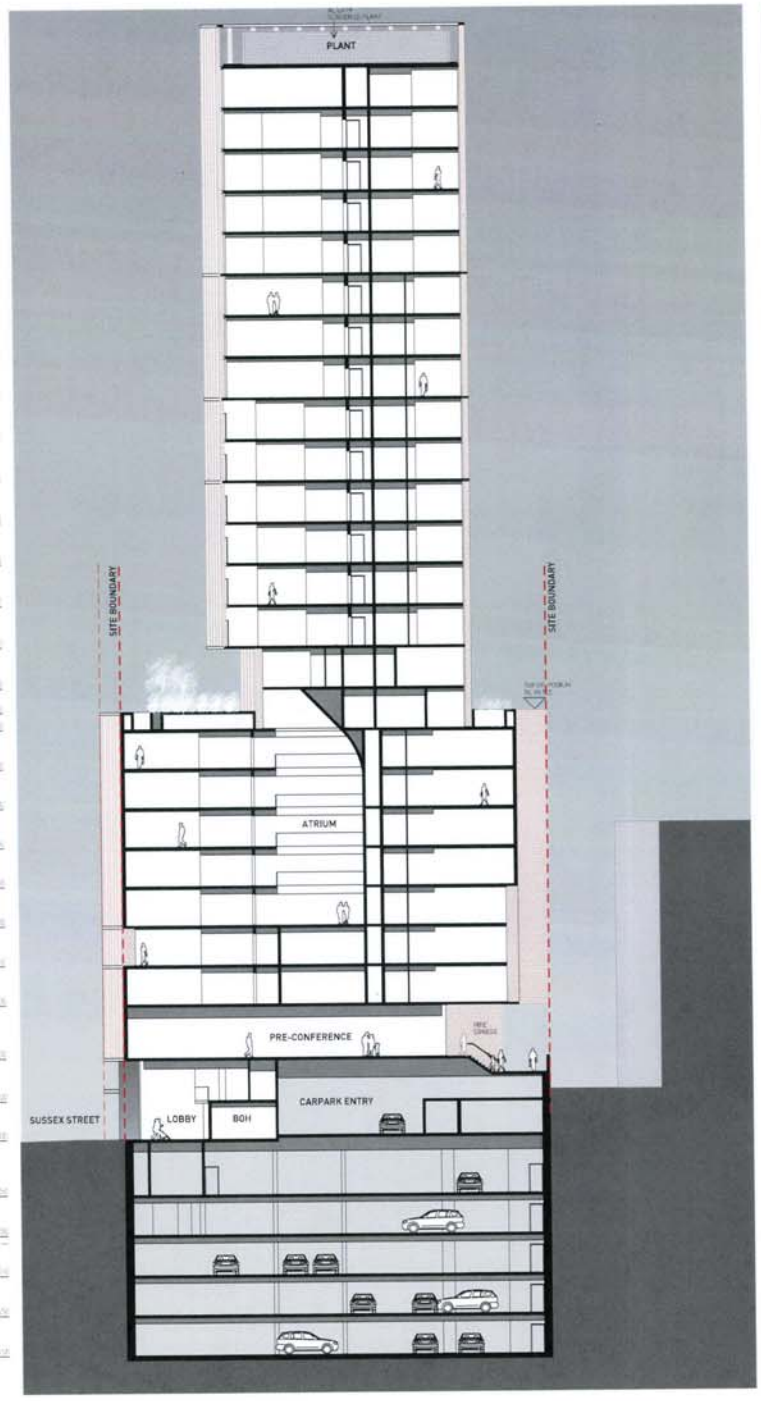

A SECTION A

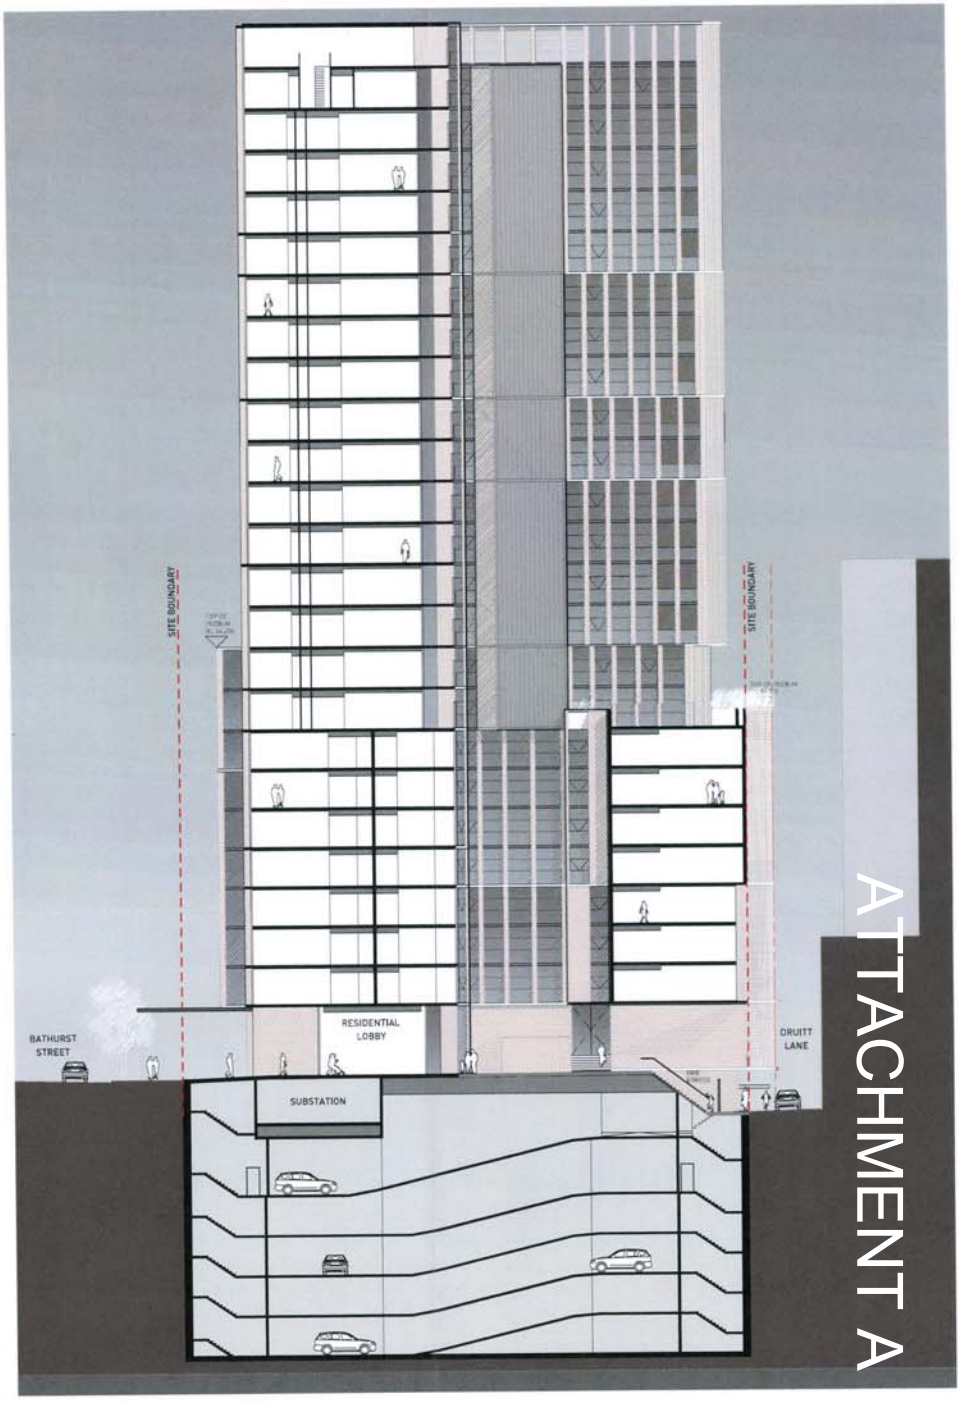

B SECTION B

ATTACHMENT A

smart design studio

DO NOT SCALE DRAWINGS

SCALE 1:200 @ A1 1:400 @ A3

PROJECT 1508 SUSSEX 286

DRAWN DT | SENIOR DR RK | APP'D HS/YZ

DWG TITLE SECTION A + B

DWG NO DA:400 | REV 2

1. AUSTRAL GRANITE PAVING

2.DULUX KLAVIER CHARCOAL
PAINT TO WINDOW FRAME + AWNING

3.DRY-PRESSED BRICK OR
PRECASE GRC TO MATCH BRICK

4.GLAZING

5.PAINT FINISH

PRELIMINARY
NOT FOR CONSTRUCTION

ISSUE	REASON	DATE
1	REV DA SUBMISSION	27.04.16
2	REV DA SUBMISSION	06.06.16

ATTACHMENT A

01 DRUITT LANE ELEVATION

smart design studio
632 BOURKE STREET
SURRY HILLS NSW 2010
TEL +61 2 8332 4333
NOM ARCHWILLIAM SMART 6381

THIS DRAWING IS COPYRIGHT

DO NOT SCALE DRAWINGS

0 1000 2000 4000

SCALE 1:100 @ A3

PROJECT 1508 SUSSEX 286

DRAWN GP SENIOR QA RK APP'D HS/YZ

DWG TITLE DRUITT LANE ELEVATION

DWG NO DA:450 REV 2