

Attachment B2

Selected Drawings




1



2



3

 

4

5



6



7



8




9


COMPLY WITH		INTELLIGENT PROPERTY		LEGEND - DA	
COMPLY WITH ALL RELEVANT AUTHORITIES' REQUIREMENTS		CONCEPT ARCHITECTURE AND, UNLESS OTHERWISE AGREED IN WRITING, ALL RIGHTS TO THE DESIGN WITH THE BUILDING		AD ALUMINUM DOWNS	FB FACE BRICK
COMPLY WITH THE BUILDING CODE OF THE CITY OF CHICAGO		THIS DOCUMENT IS SUBJECT TO INWITNESS IN FULL, OF ALL OF THE CITY OF CHICAGO		AL ALUMINUM LOUVER	FC FIBER CEMENT CLADDING
COMPLY WITH ALL RELEVANT NATIONAL FOR THE TRADE		ONLY BE USED FOR THE EXPRESS PURPOSES OF THIS DOCUMENT		AP ALUMINUM PANEL	FW FLOOR WASTE
DIMENSIONS IN MILLIMETERS		THIS DOCUMENT IS NOT TO BE USED FOR TRADE		BA BAL	HW HOT WATER UNIT
DIMENSIONS ONLY		THIS DOCUMENT IS THE USER'S RISK AND WITHOUT LIMITING ARCHITECTURE AND, UNLESS OTHERWISE AGREED IN WRITING, ALL RIGHTS TO THE DESIGN WITH THE BUILDING		BK BRICK	HU HOT WATER BLOCKWORK
NOT TO BE USED FOR TRADE		THIS DOCUMENT IS THE USER'S RISK AND WITHOUT LIMITING ARCHITECTURE AND, UNLESS OTHERWISE AGREED IN WRITING, ALL RIGHTS TO THE DESIGN WITH THE BUILDING		CC COMPRESSED FIBER CEMENT	GY GYROCK
DISCREPANCY EXISTS		THIS DOCUMENT IS THE USER'S RISK AND WITHOUT LIMITING ARCHITECTURE AND, UNLESS OTHERWISE AGREED IN WRITING, ALL RIGHTS TO THE DESIGN WITH THE BUILDING		CC CONC	MB MEDIUM DENSITY FIBERBOARD
		THIS DOCUMENT IS THE USER'S RISK AND WITHOUT LIMITING ARCHITECTURE AND, UNLESS OTHERWISE AGREED IN WRITING, ALL RIGHTS TO THE DESIGN WITH THE BUILDING		CP CERAMIC TILE	MD MEDIUM DENSITY FIBERBOARD
		THIS DOCUMENT IS THE USER'S RISK AND WITHOUT LIMITING ARCHITECTURE AND, UNLESS OTHERWISE AGREED IN WRITING, ALL RIGHTS TO THE DESIGN WITH THE BUILDING		DP DOWN	MF METAL FLASHING
		THIS DOCUMENT IS THE USER'S RISK AND WITHOUT LIMITING ARCHITECTURE AND, UNLESS OTHERWISE AGREED IN WRITING, ALL RIGHTS TO THE DESIGN WITH THE BUILDING			MT METAL TUBESTRADE
		THIS DOCUMENT IS THE USER'S RISK AND WITHOUT LIMITING ARCHITECTURE AND, UNLESS OTHERWISE AGREED IN WRITING, ALL RIGHTS TO THE DESIGN WITH THE BUILDING			SC SKYLIGHT
		THIS DOCUMENT IS THE USER'S RISK AND WITHOUT LIMITING ARCHITECTURE AND, UNLESS OTHERWISE AGREED IN WRITING, ALL RIGHTS TO THE DESIGN WITH THE BUILDING			ST STEEL FRAME DOWN
		THIS DOCUMENT IS THE USER'S RISK AND WITHOUT LIMITING ARCHITECTURE AND, UNLESS OTHERWISE AGREED IN WRITING, ALL RIGHTS TO THE DESIGN WITH THE BUILDING			SS STAINLESS STEEL
		THIS DOCUMENT IS THE USER'S RISK AND WITHOUT LIMITING ARCHITECTURE AND, UNLESS OTHERWISE AGREED IN WRITING, ALL RIGHTS TO THE DESIGN WITH THE BUILDING			TC TIMBER CLADDING
		THIS DOCUMENT IS THE USER'S RISK AND WITHOUT LIMITING ARCHITECTURE AND, UNLESS OTHERWISE AGREED IN WRITING, ALL RIGHTS TO THE DESIGN WITH THE BUILDING			TD TIMBER DOWN
		THIS DOCUMENT IS THE USER'S RISK AND WITHOUT LIMITING ARCHITECTURE AND, UNLESS OTHERWISE AGREED IN WRITING, ALL RIGHTS TO THE DESIGN WITH THE BUILDING			TK TIMBER DECKING
		THIS DOCUMENT IS THE USER'S RISK AND WITHOUT LIMITING ARCHITECTURE AND, UNLESS OTHERWISE AGREED IN WRITING, ALL RIGHTS TO THE DESIGN WITH THE BUILDING			TL TIMBER FLOORING
		THIS DOCUMENT IS THE USER'S RISK AND WITHOUT LIMITING ARCHITECTURE AND, UNLESS OTHERWISE AGREED IN WRITING, ALL RIGHTS TO THE DESIGN WITH THE BUILDING			TR TIMBER RAILING
		THIS DOCUMENT IS THE USER'S RISK AND WITHOUT LIMITING ARCHITECTURE AND, UNLESS OTHERWISE AGREED IN WRITING, ALL RIGHTS TO THE DESIGN WITH THE BUILDING			TS TIMBER WINDOW
		THIS DOCUMENT IS THE USER'S RISK AND WITHOUT LIMITING ARCHITECTURE AND, UNLESS OTHERWISE AGREED IN WRITING, ALL RIGHTS TO THE DESIGN WITH THE BUILDING			VB VERTICAL GLASS CLADDING
		THIS DOCUMENT IS THE USER'S RISK AND WITHOUT LIMITING ARCHITECTURE AND, UNLESS OTHERWISE AGREED IN WRITING, ALL RIGHTS TO THE DESIGN WITH THE BUILDING			WB WEATHERBOARD LINING
		THIS DOCUMENT IS THE USER'S RISK AND WITHOUT LIMITING ARCHITECTURE AND, UNLESS OTHERWISE AGREED IN WRITING, ALL RIGHTS TO THE DESIGN WITH THE BUILDING			WC WEATHERBOARD LINING

ISSUE	DATE	DESCRIPTION
01	24.09.2025	Issue for Consultant Review
02	24.09.2025	Issue for Client Review
03	26.09.2025	Issue for DA Submission
04	16.03.2026	Issue for Final Consultant Coordination
05	08.04.26	Issue for DA Submission

CLIENT	STATUS	PROJECT NUMBER	Architecture AND +61 2 9199 0625 studio@architecture-and-a architecture-and-a
escape	DRAWN	2505	
ADDRESS	LAYOUT NAME	LAYOUT NAME	
224-234 Young Street	JL / DLJ EG	Plan - Signage	1/671 Elizabeth St Redfern NSW 2016 Australia
Waterloo NSW 2017	CHECKED		
Australia	AB		
SCALE	NORTH	DRAWING NUMBER	REVISION
1:50		DA-710	05
			PROJECT
			224 - 234 Young Street Waterloo

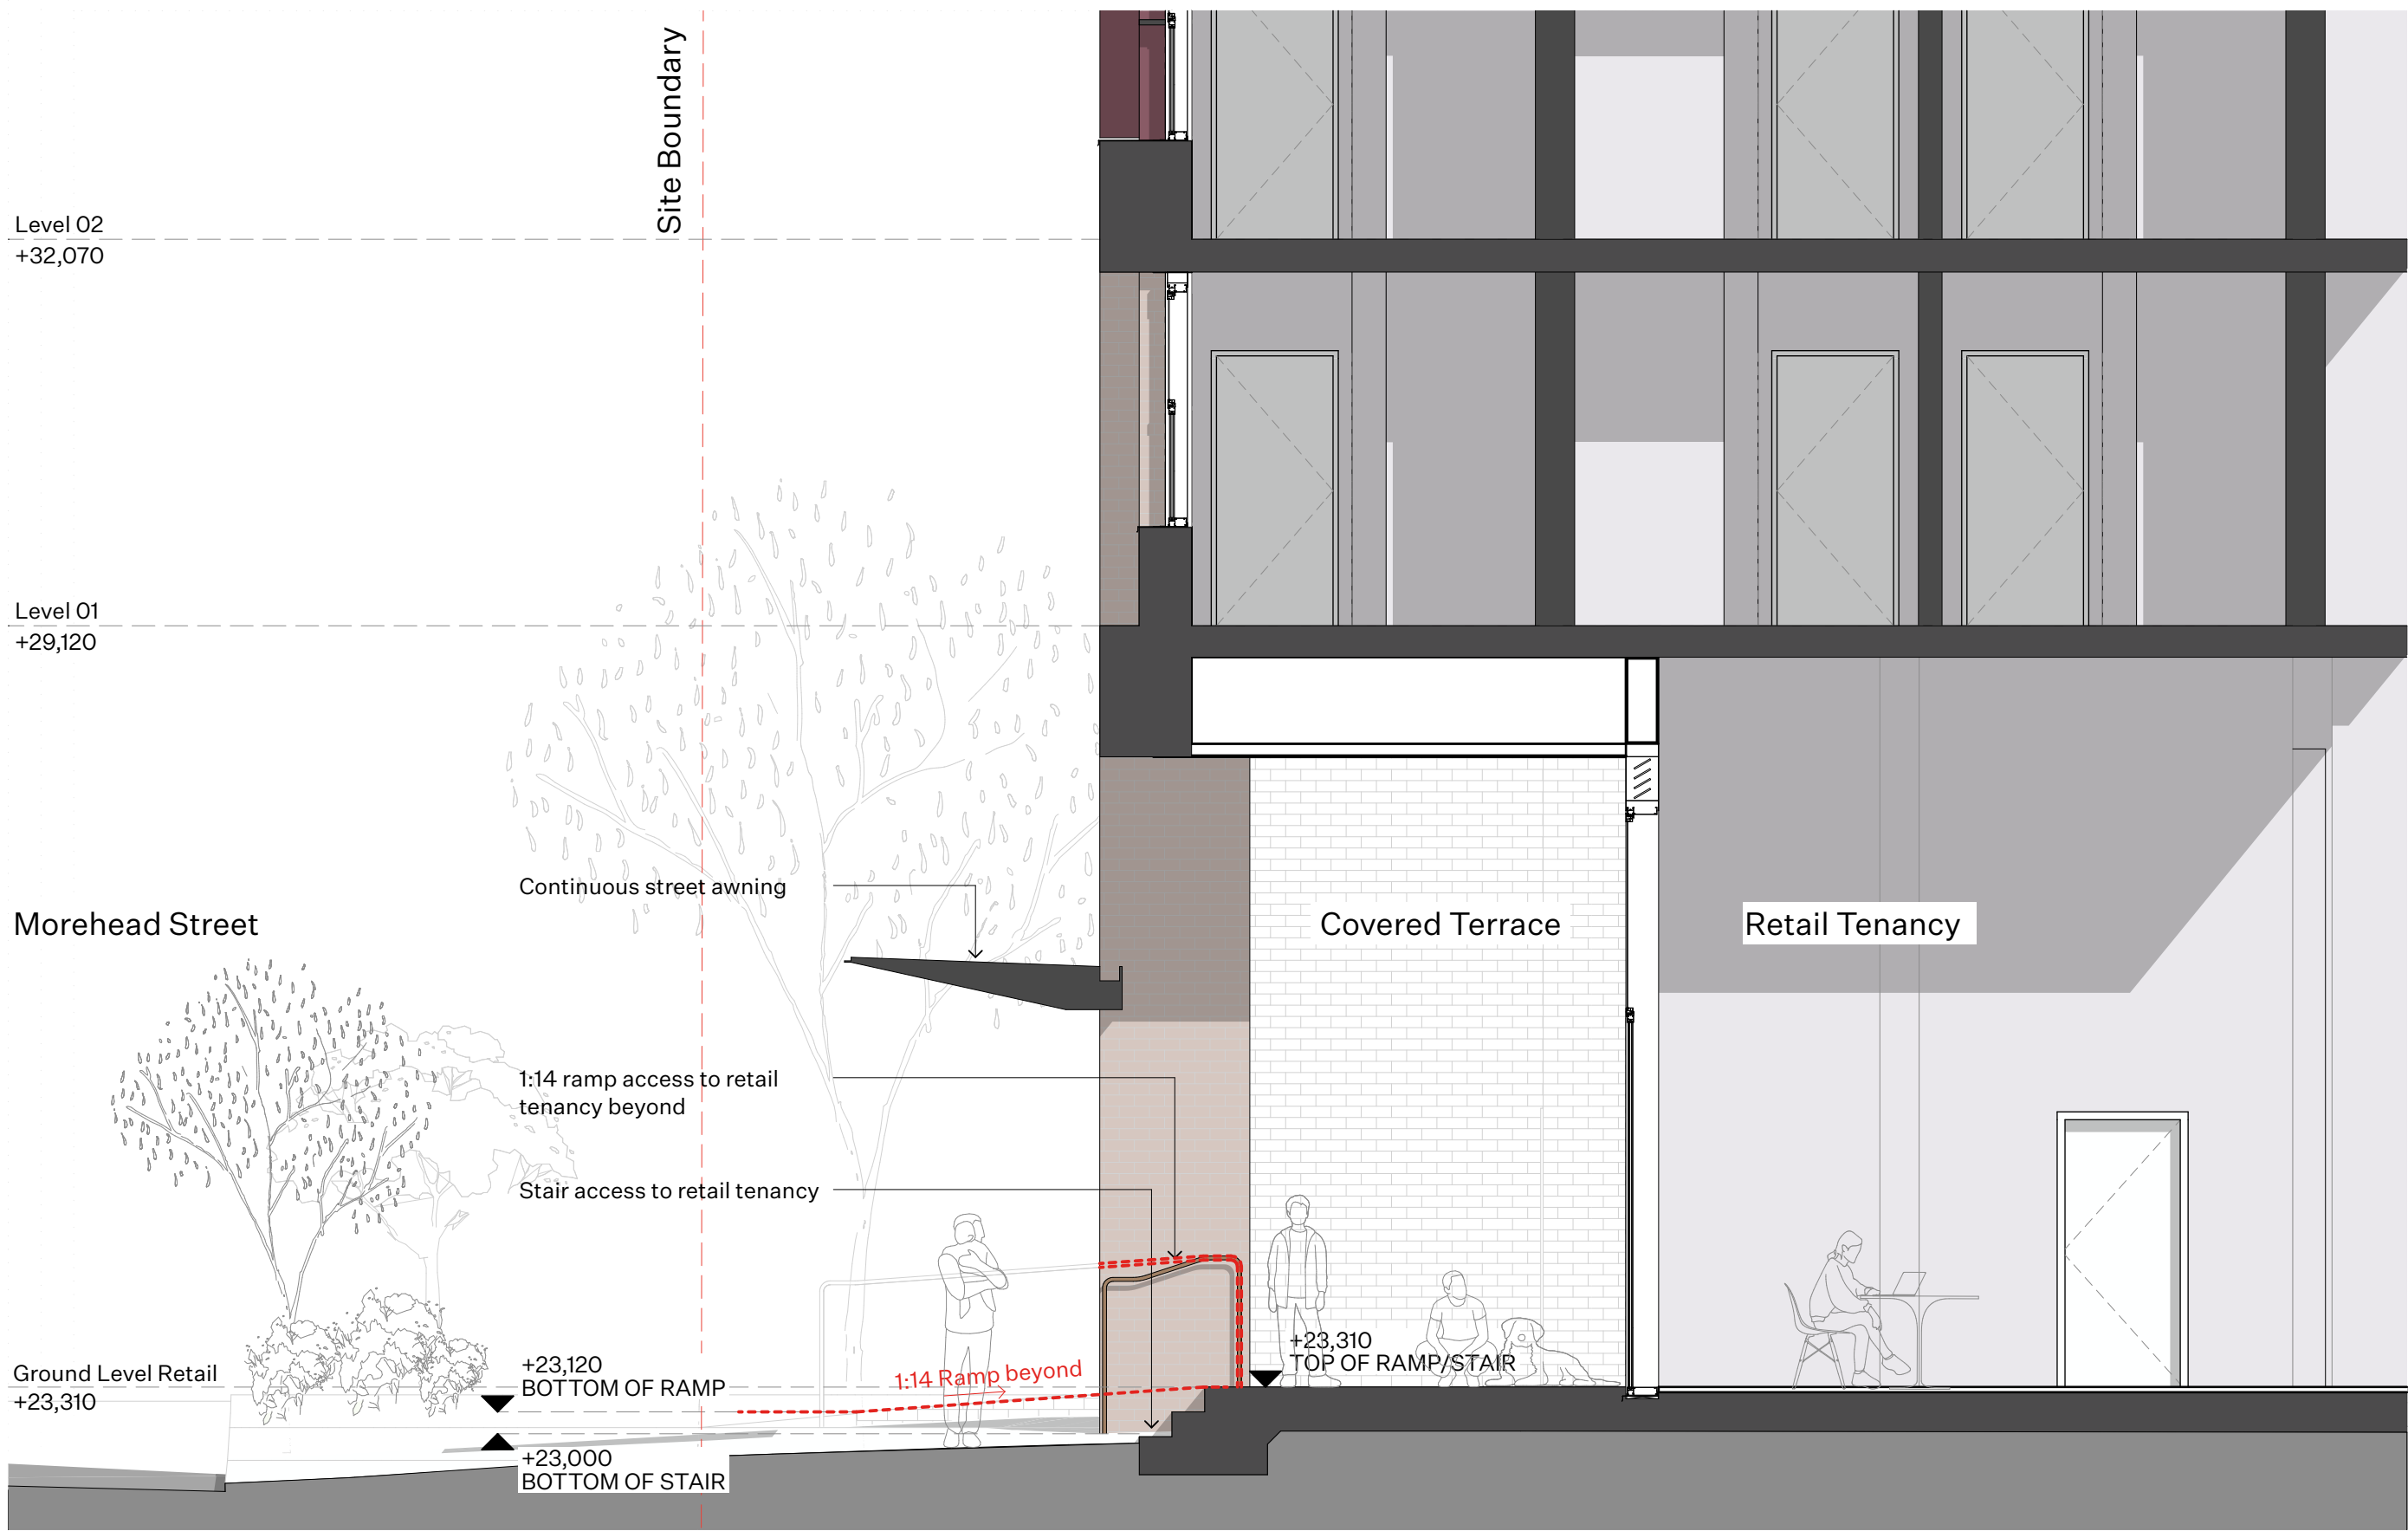

1 Key Section - Morehead St Retail Entry - 1:50

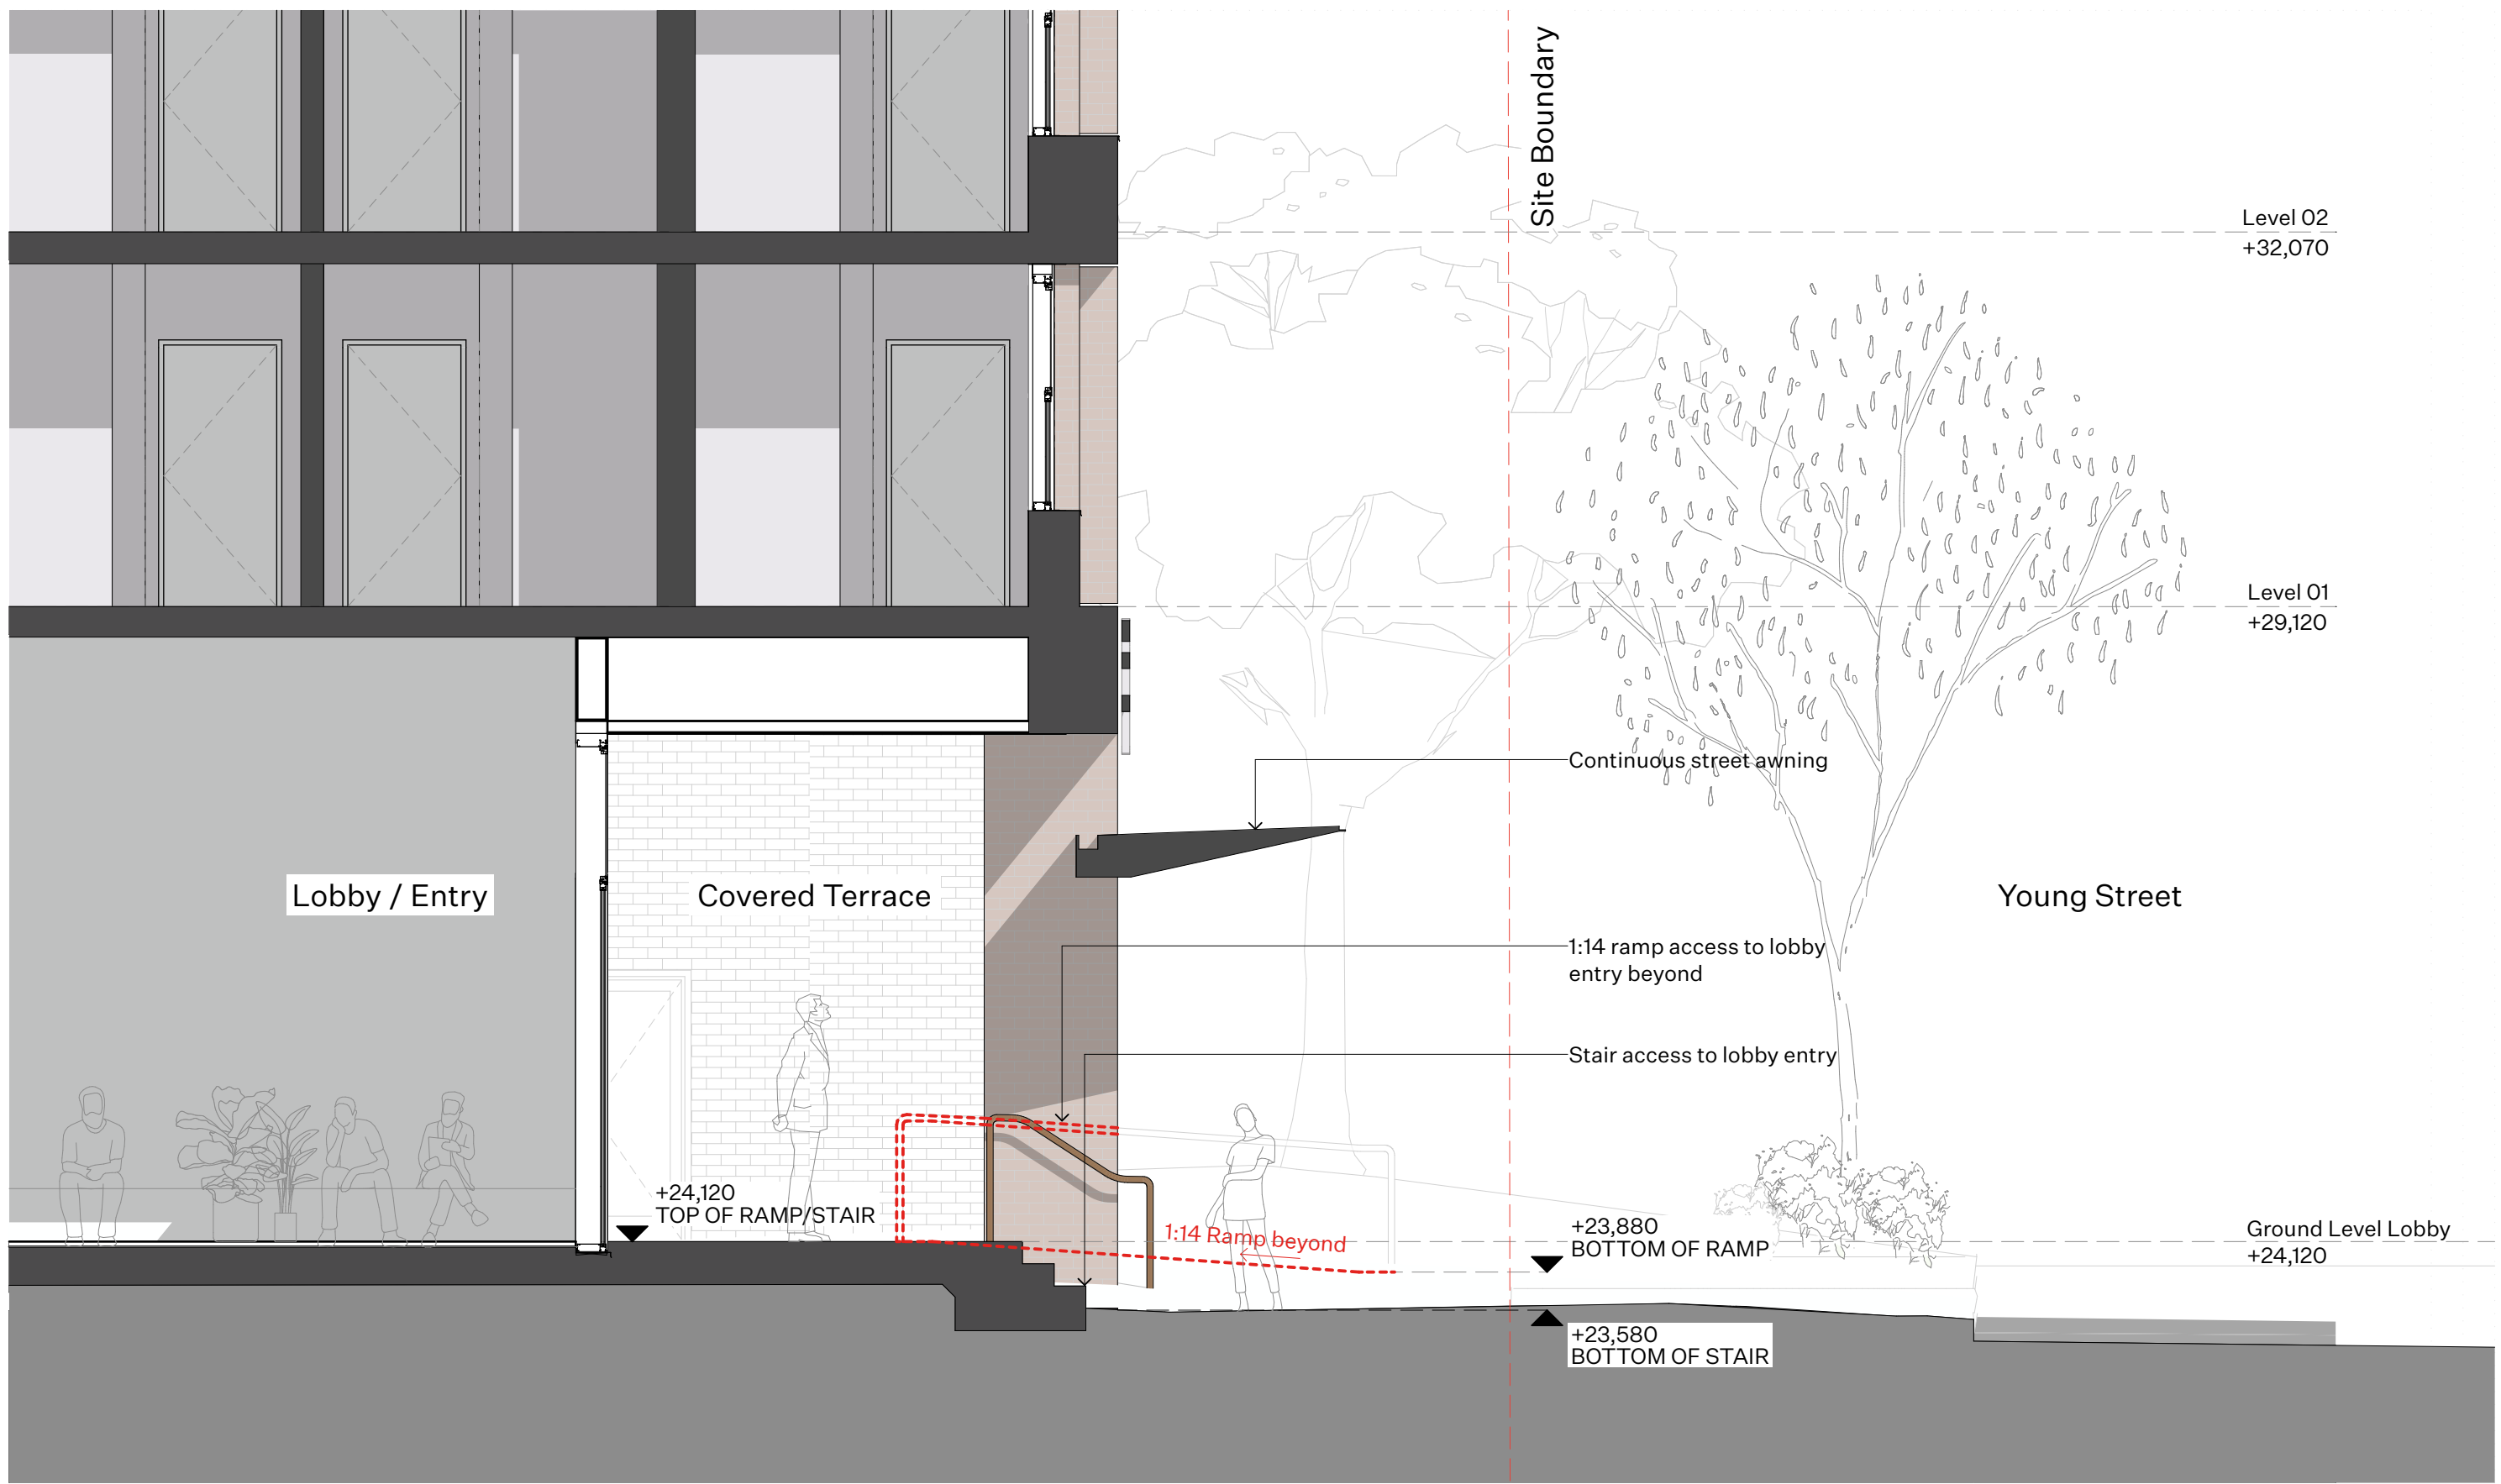

2 Key Section - Young St Main Entry - 1:50



3 Key Section - Young St Ramp - 1:50



4 Key Section - McEvoy Street Edge Seating - 1:50

COMPLY	INTELLECTUAL PROPERTY	LEGEND - DA						
COMPLY WITH ALL RELEVANT AUTHORITIES' REQUIREMENTS	COPYRIGHT ARCHITECTURE AND UNLESS OTHERWISE AGREED IN WRITING, ALL RIGHTS TO USE THIS DOCUMENT ARE RESERVED. THIS DOCUMENT MAY ONLY BE USED FOR THE EXPRESS PURPOSES AND PROJECT FOR WHICH IT HAS BEEN CREATED AND DELIVERED. THIS DOCUMENT MAY NOT BE OTHERWISE REPRODUCED OR TRANSMITTED IN ANY FORM OR BY ANY MEANS, ELECTRONIC OR MECHANICAL, INCLUDING PHOTOCOPYING, RECORDING, OR BY ANY INFORMATION STORAGE AND RETRIEVAL SYSTEM.	AD ALUMINUM DOOR	FB FACE BRICK	MC METAL CLADDING	SS STAINLESS STEEL	TPZ	+	TREE PROTECTION ZONE
COMPLY WITH THE BUILDING CODE OF AUSTRALIA		AL ALUMINUM LOUVER	FC FIBRE CEMENT CLADDING	MR METAL ROOF SHEETING	TC TIMBER CLADDING			
COMPLY WITH ALL RELEVANT AUSTRALIAN STANDARDS		AW ALUMINUM WINDOW	FG FIXED GLASS	MS METAL SCREEN	TD TIMBER DOOR			+
COMPLY WITH ALL RELEVANT AUSTRALIAN STANDARDS		AP ALUMINUM PANEL	FW FLOOR WASTE	MT METAL	TF TIMBER FENCE			+
DIMENSIONS IN MILLIMETERS		BAL BALUSTRADE	HR HAND RAIL	PA PAVEMENT	TKD TIMBER DECKING			+
NO NOT SCALE USE FIGURED DIMENSIONS ONLY	DELIVERED THIS DOCUMENT MAY NOT BE OTHERWISE REPRODUCED OR TRANSMITTED IN ANY FORM OR BY ANY MEANS, ELECTRONIC OR MECHANICAL, INCLUDING PHOTOCOPYING, RECORDING, OR BY ANY INFORMATION STORAGE AND RETRIEVAL SYSTEM.	CB CONCRETE BLOCKWORK	HWU HOT WATER UNIT	PB PLASTERBOARD	TR TIMBER FLOORING			
NOTIFY ARCHITECTS IF DISCREPANCY EXISTS	DOCUMENT IS AT THE USER'S RISK AND WITHOUT LIMITING ARCHITECTURE AND RIGHTS THE USER RELEASES AND INDEMNIFIES ARCHITECTURE AND FROM AND AGAINST ALL LOSS SO ARISING.	CC COMPRESSED FIBRE CEMENT	GYP GYPSUM	RC RENDERED CONCRETE	TS TIMBER SCREEN			
		CCNC POLISHED CONCRETE	JU JOINERY UNIT	RD RENDER	TW TIMBER WINDOW			
		CT CERAMIC TILE	MD MEDIUM DENSITY FIBREBOARD	SC SANDSTONE CLADDING	VL V-GROOVE LINING			
		DP DOWNPIPE	MF METAL FLASHING	SK SKYLIGHT	WB WEATHERBOARD LINING			
			MDP MEDIUM DENSITY FIBREBOARD	SD STEEL FRAME DOOR				
			MF METAL FLASHING	SW STEEL FRAME WINDOW				

ISSUE	DATE	DESCRIPTION
01	16.03.2026	Issue for Final Consultant Coordination
02	08.04.26	Issue for DA Submission


CLIENT
scape
ADDRESS 224-234 Young Street Waterloo NSW 2017 Australia

STATUS
DA
DRAWN JL / DL / EG
CHECKED
SCALE 1:50
NORTH


PROJECT NUMBER
2505
LAYOUT NAME
Section - Public Domain
DRAWING NUMBER
DA-720

REVISION
02
PROJECT
224 - 234 Young Street Waterloo


Architecture AND
1/61 Elizabeth St Redfern NSW 2016 Australia
+61 2 9199 0625 studio@architecture-and.au architecture-and.au
Nominated Architect: Andrew Burns, NSW ARB #7447

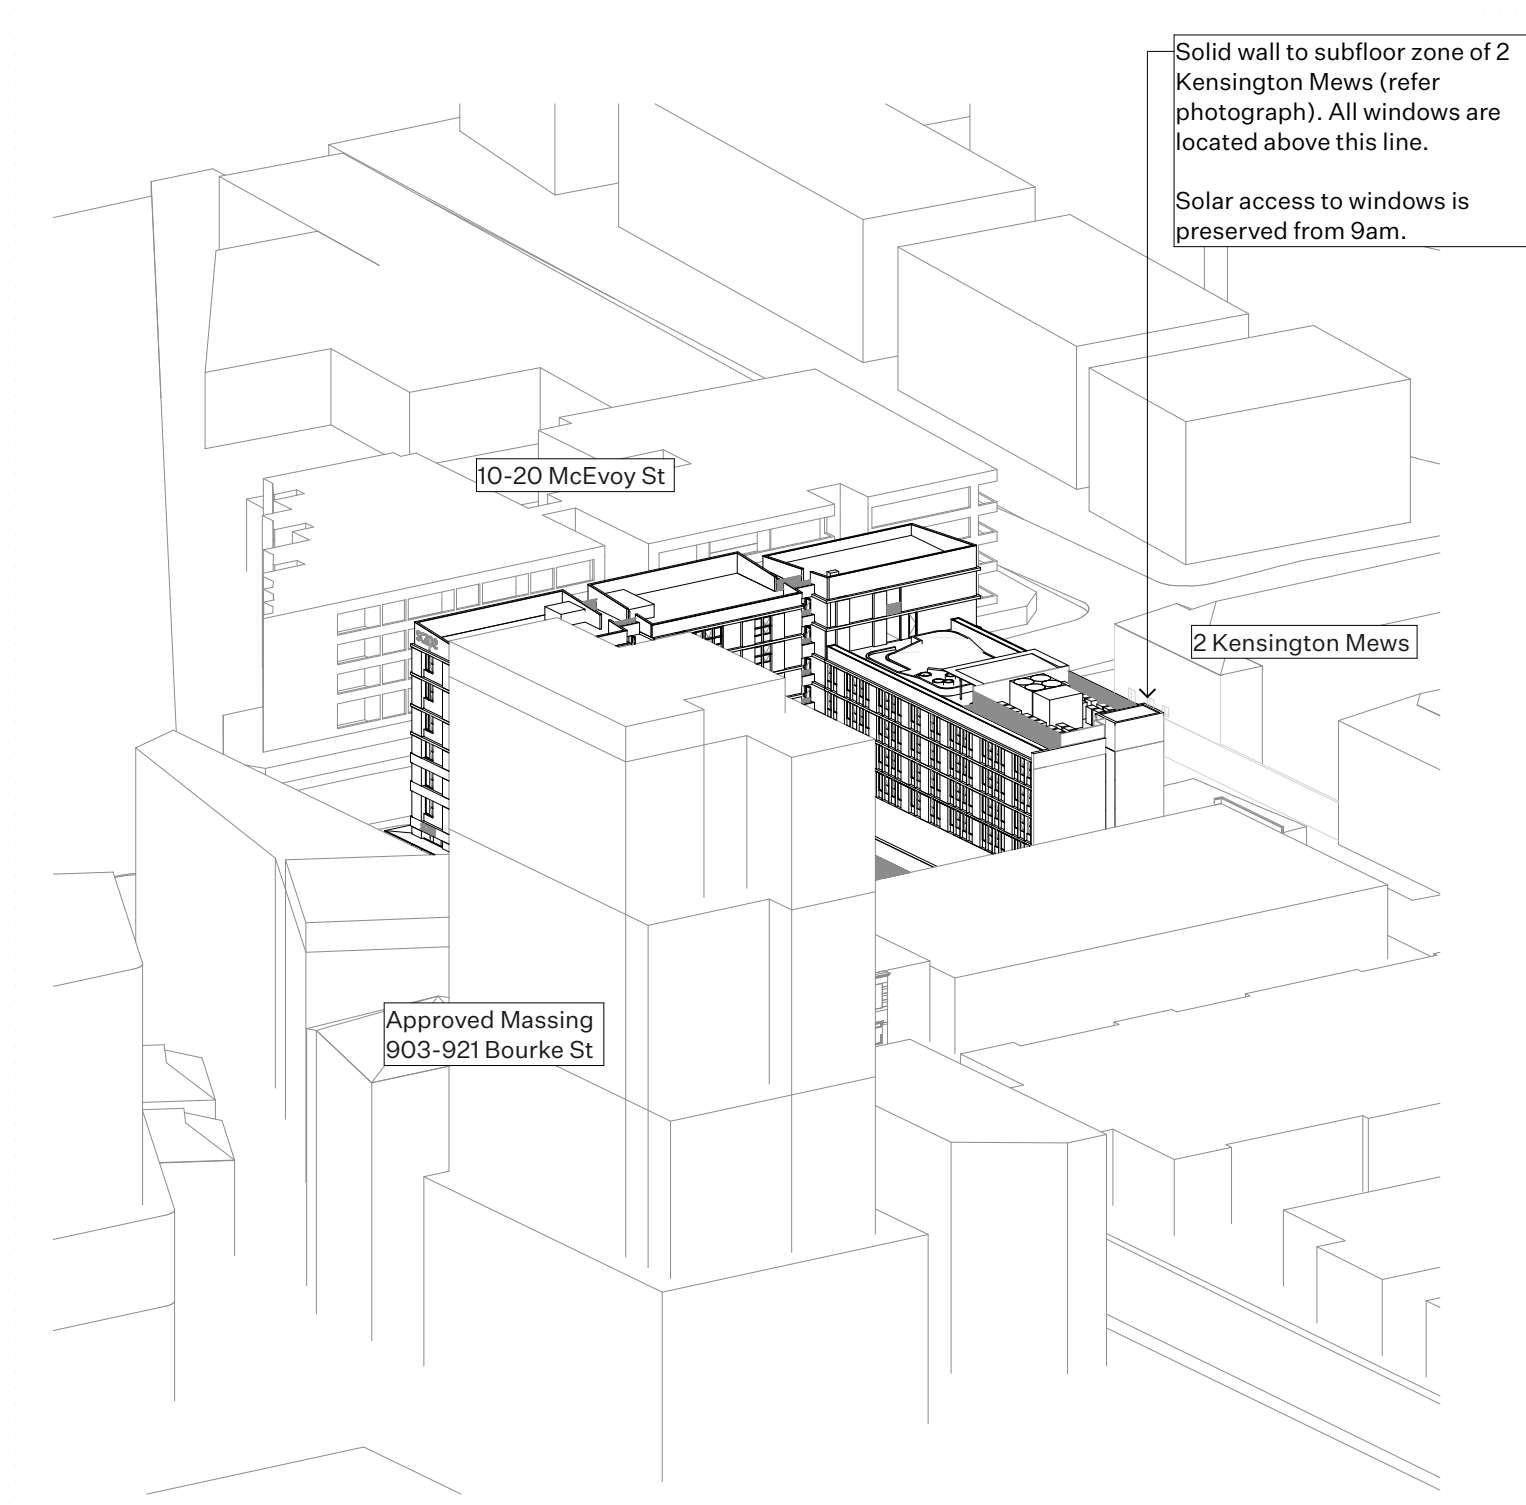


1 June 21 - 9AM

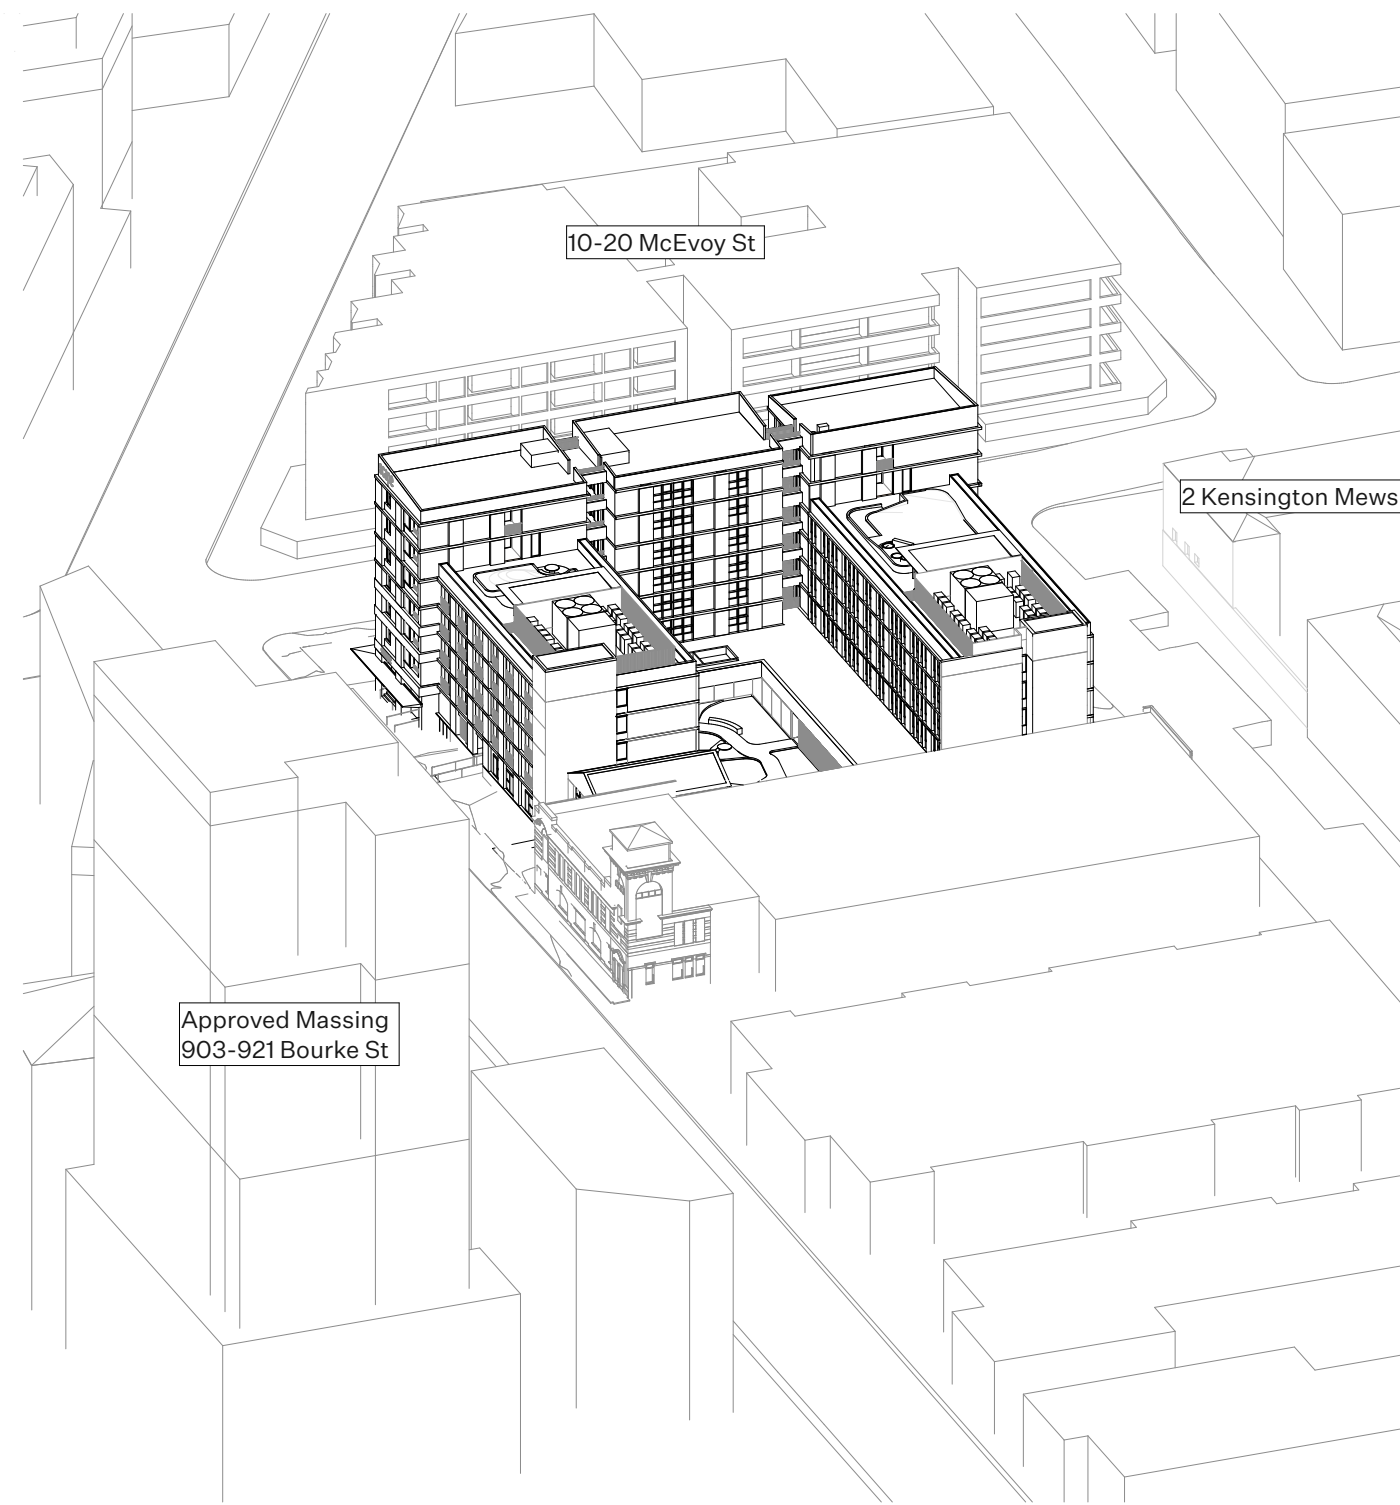


2 June 21 - 10AM

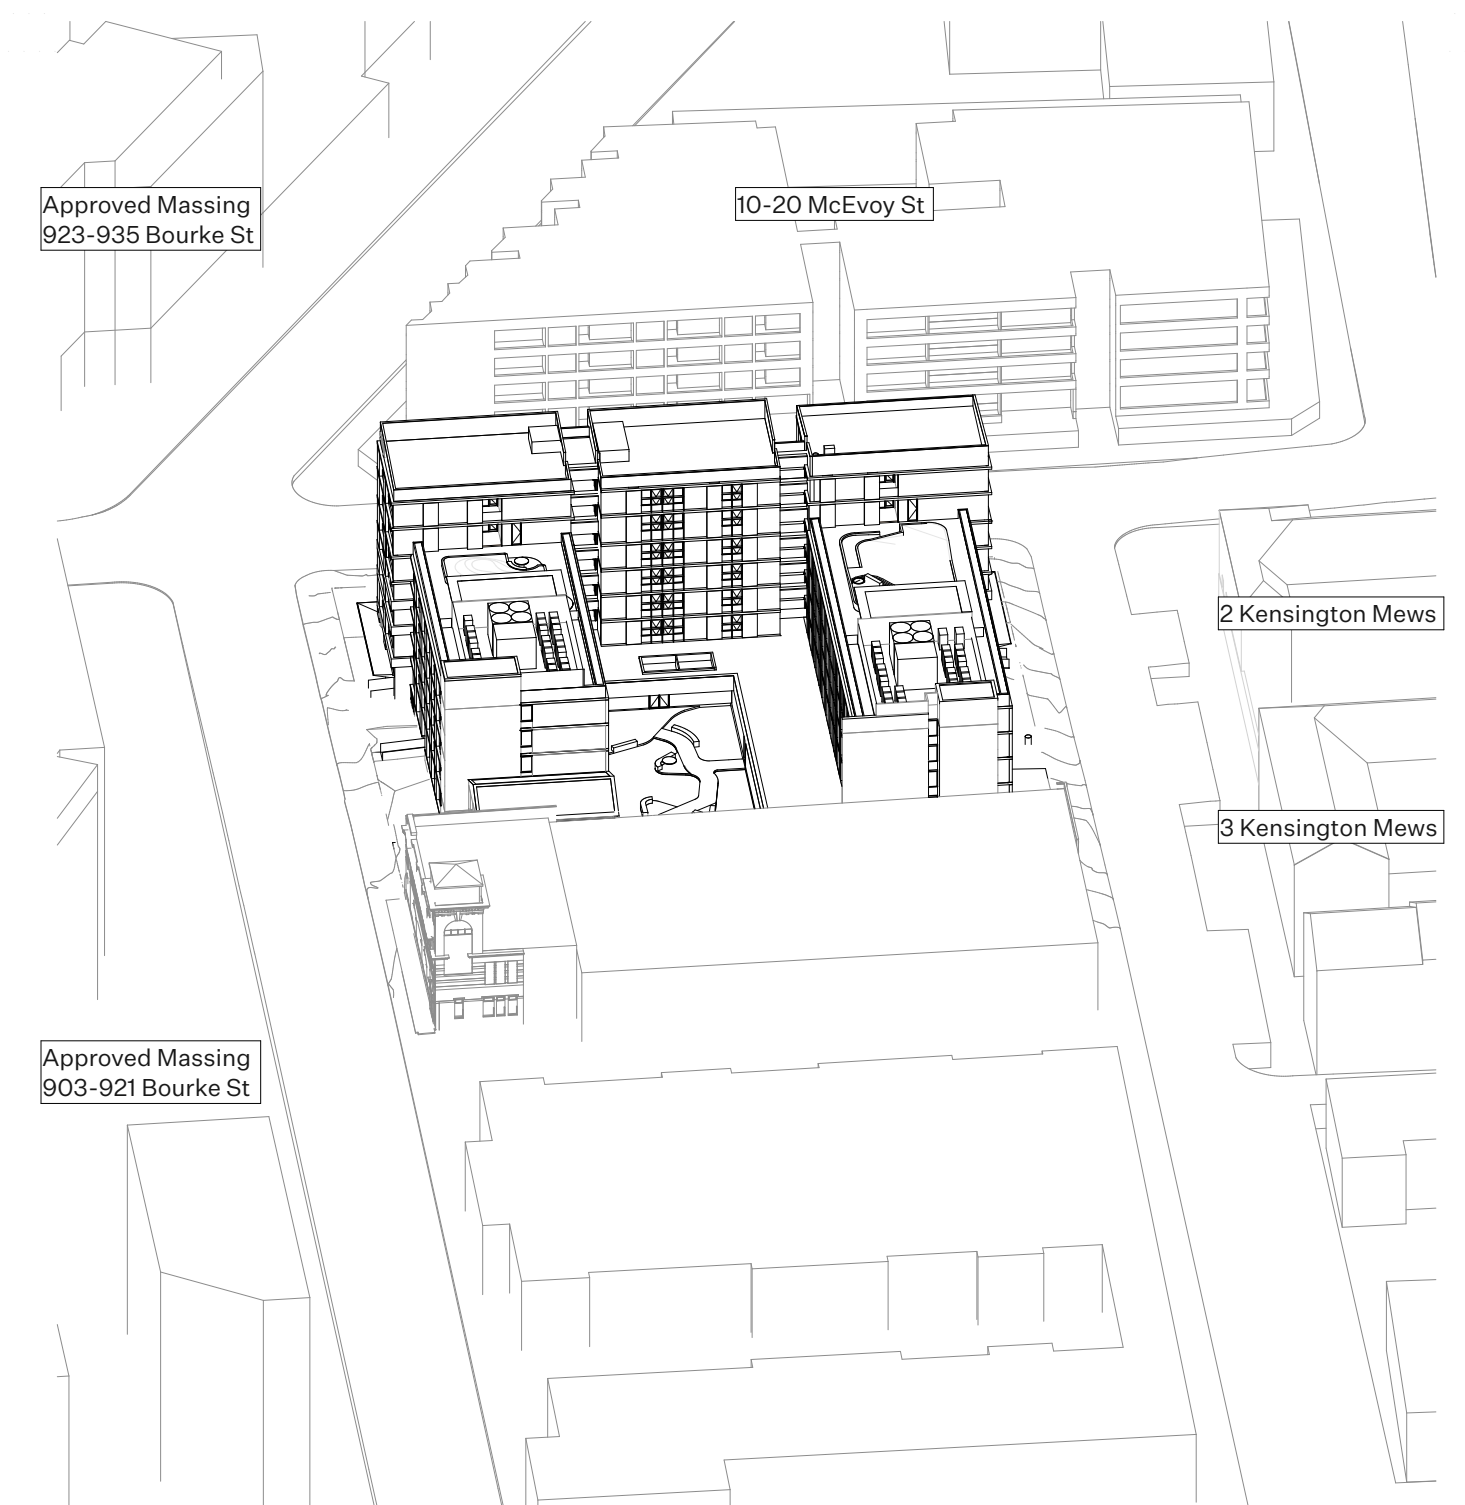


3 June 21 - 11AM

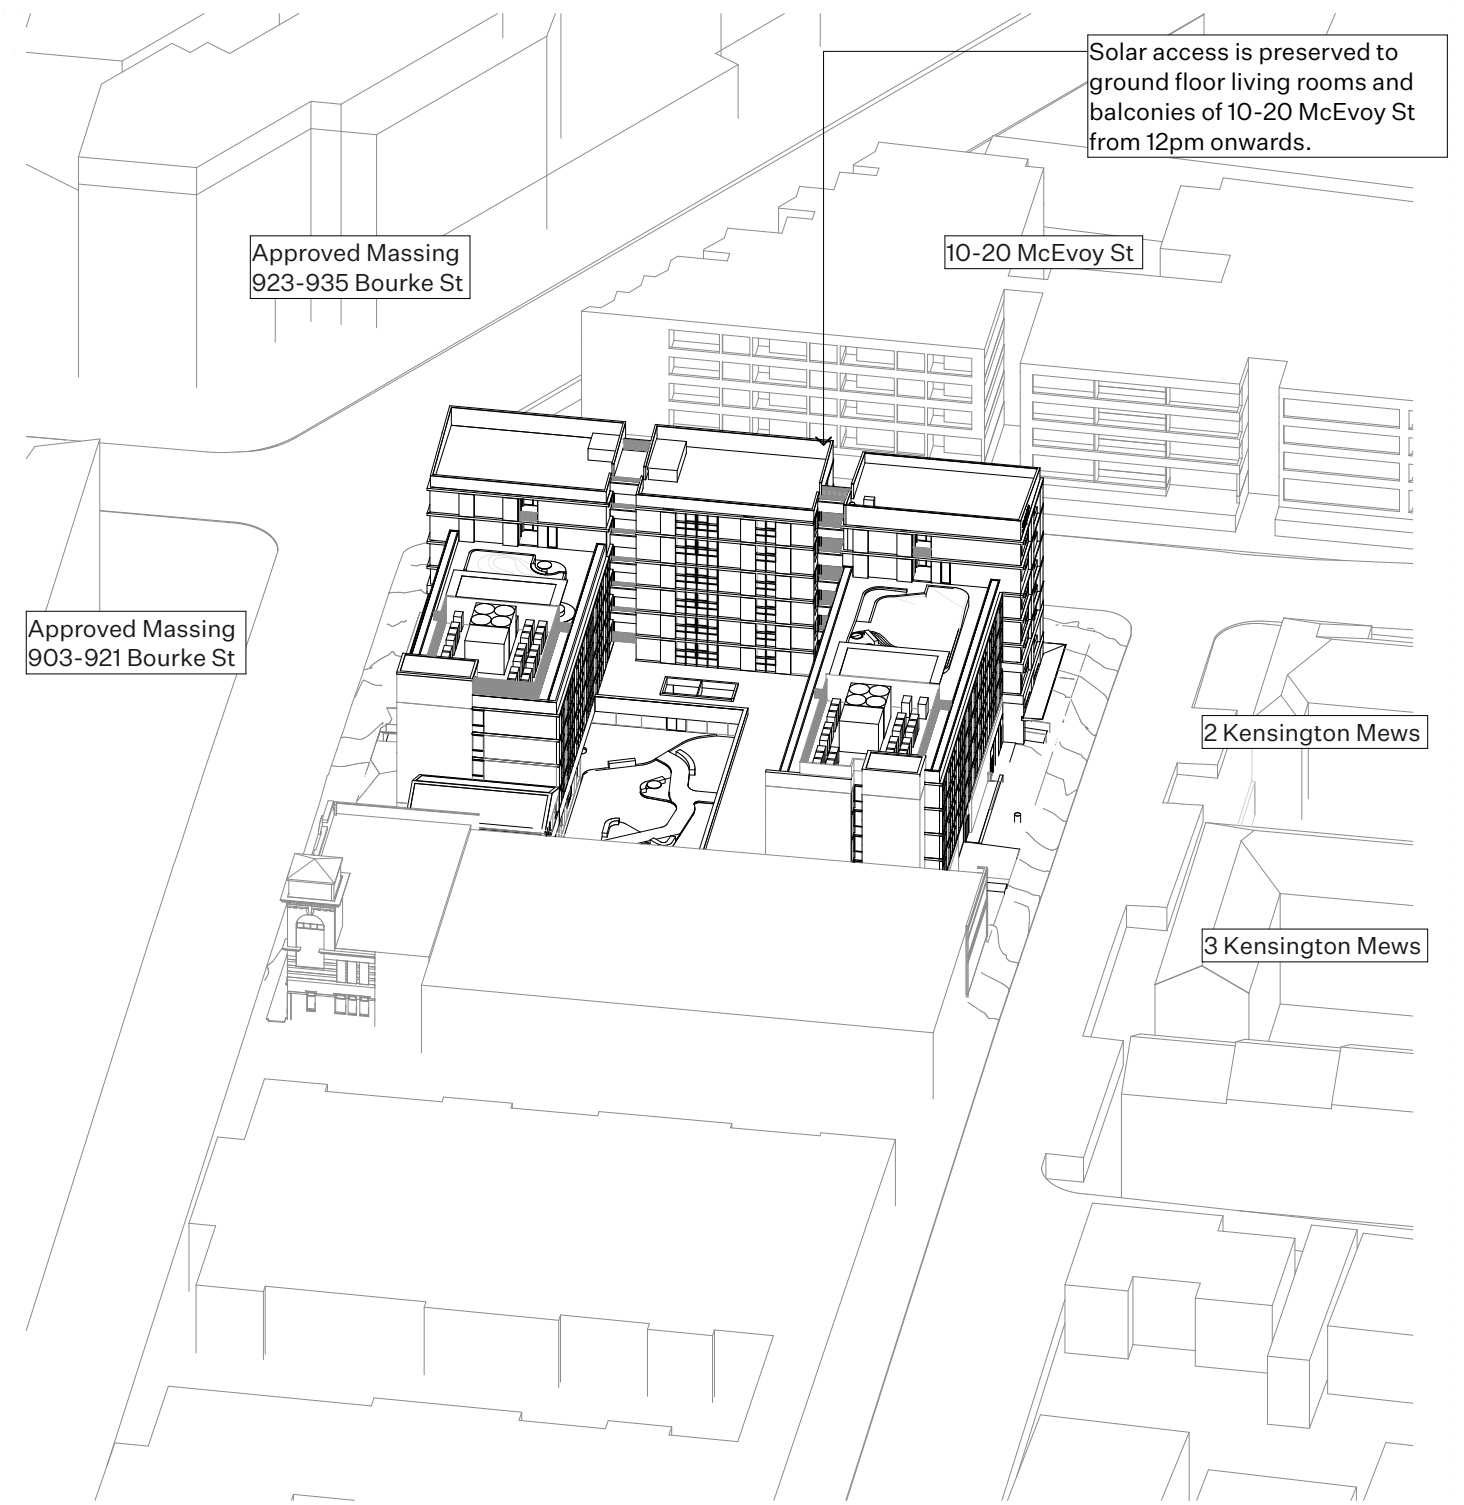


4 June 21 - 12PM

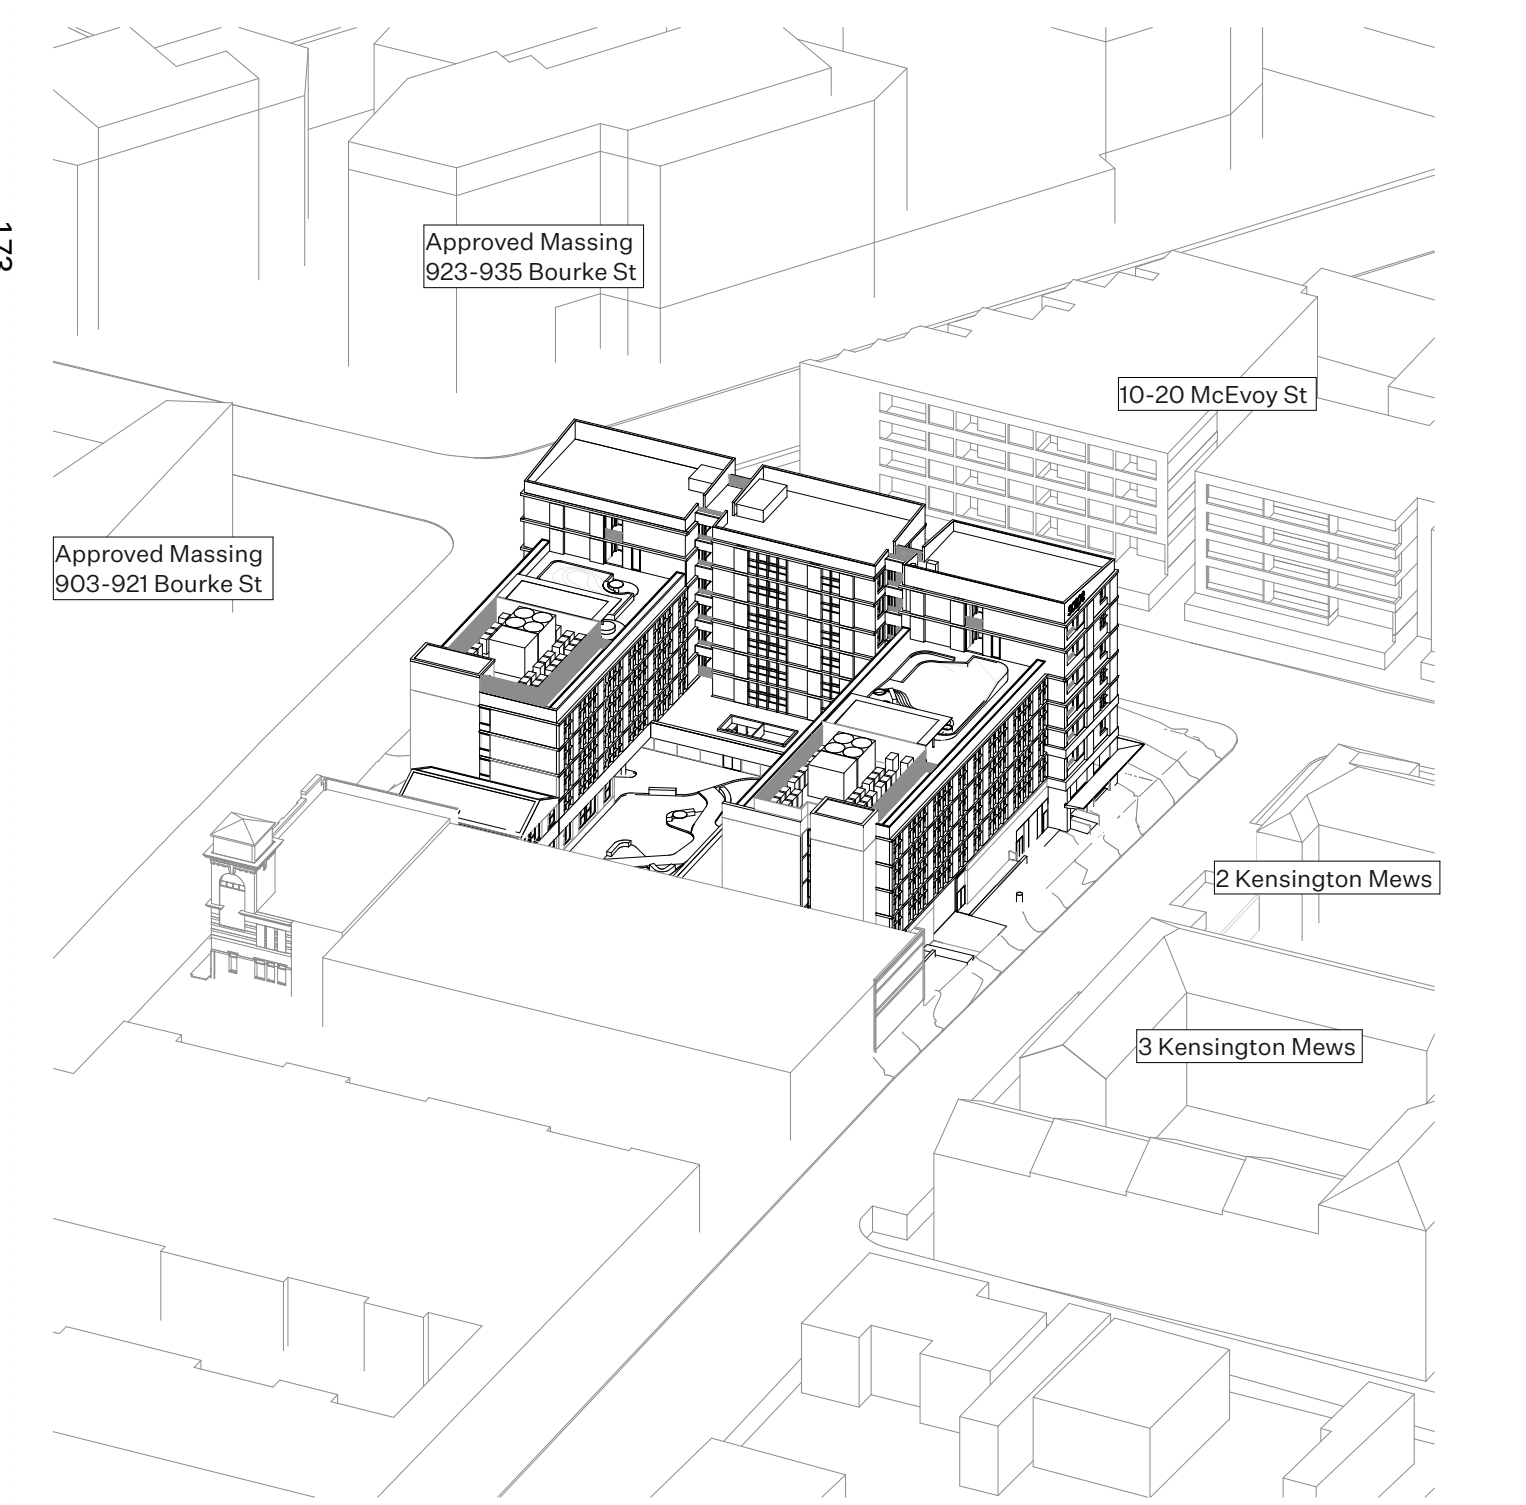

5 June 21 - 1PM

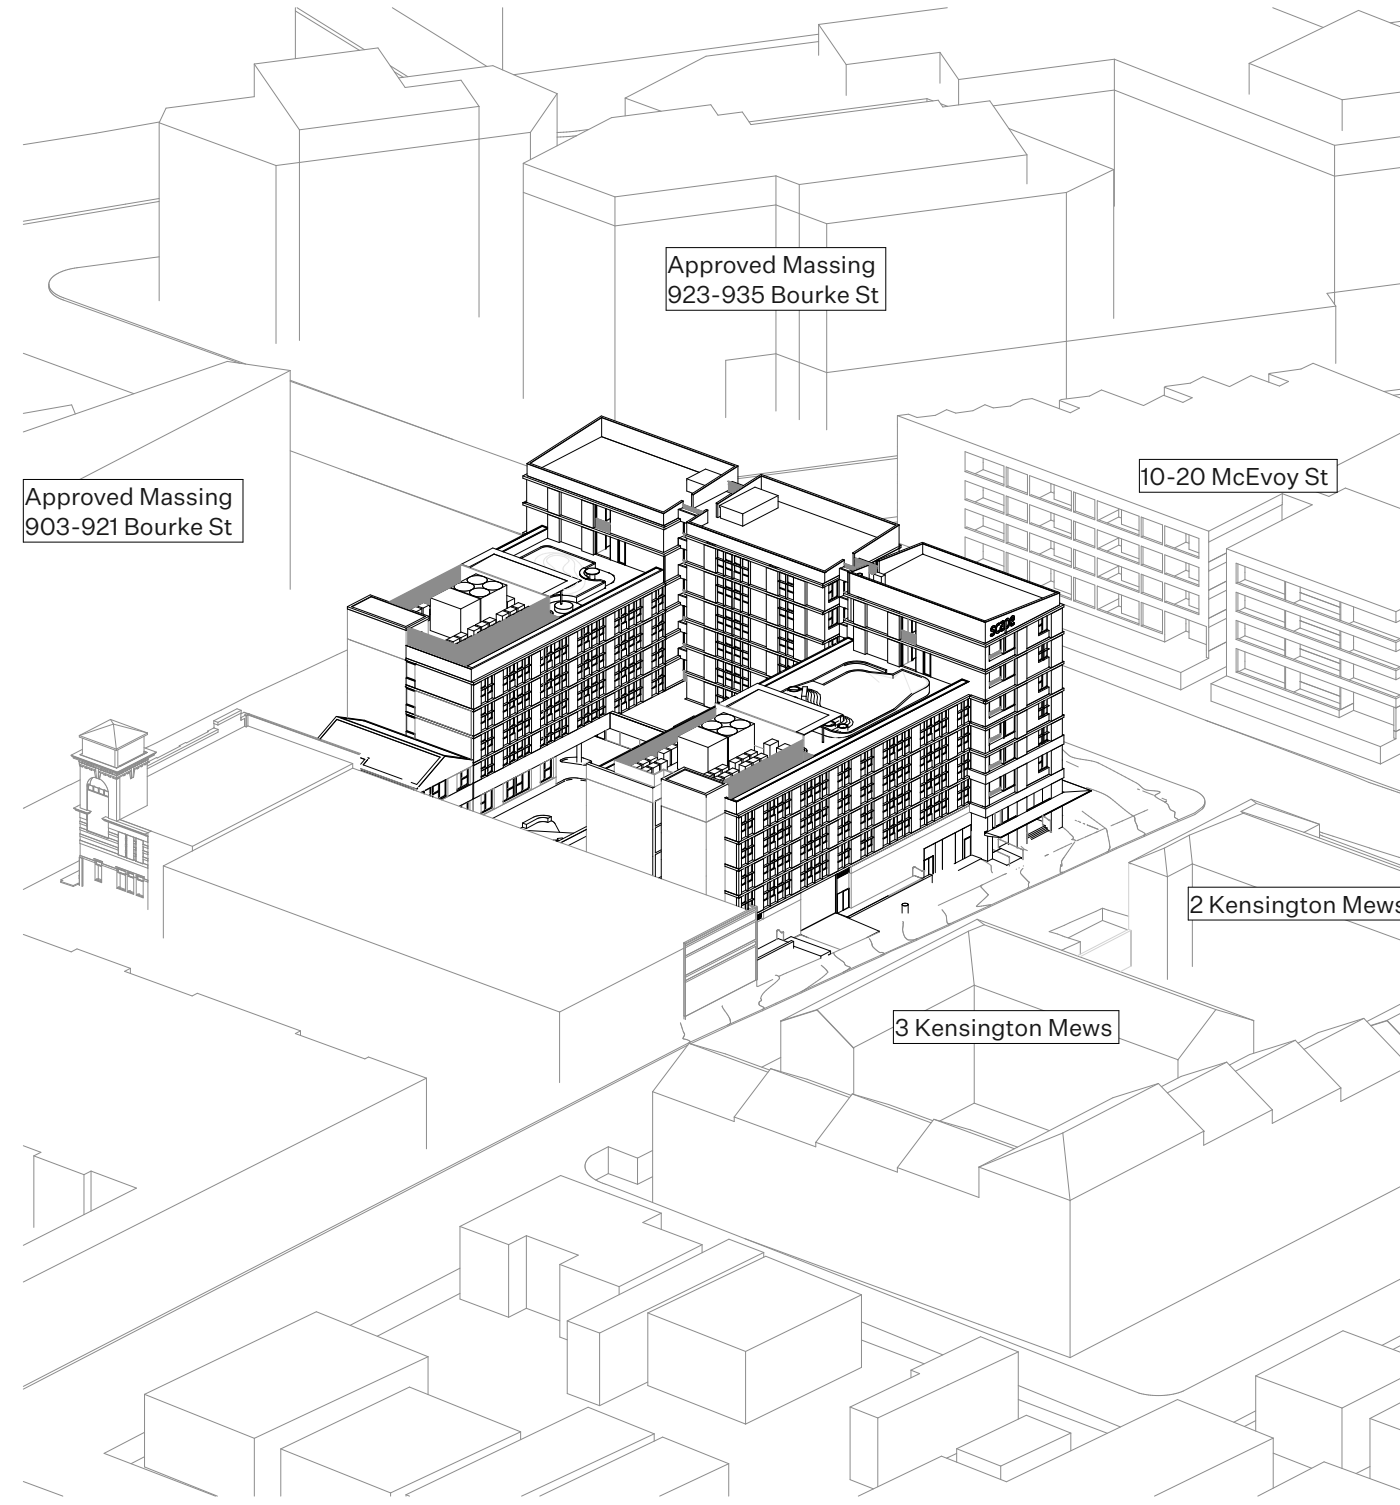

6 June 21 - 2PM

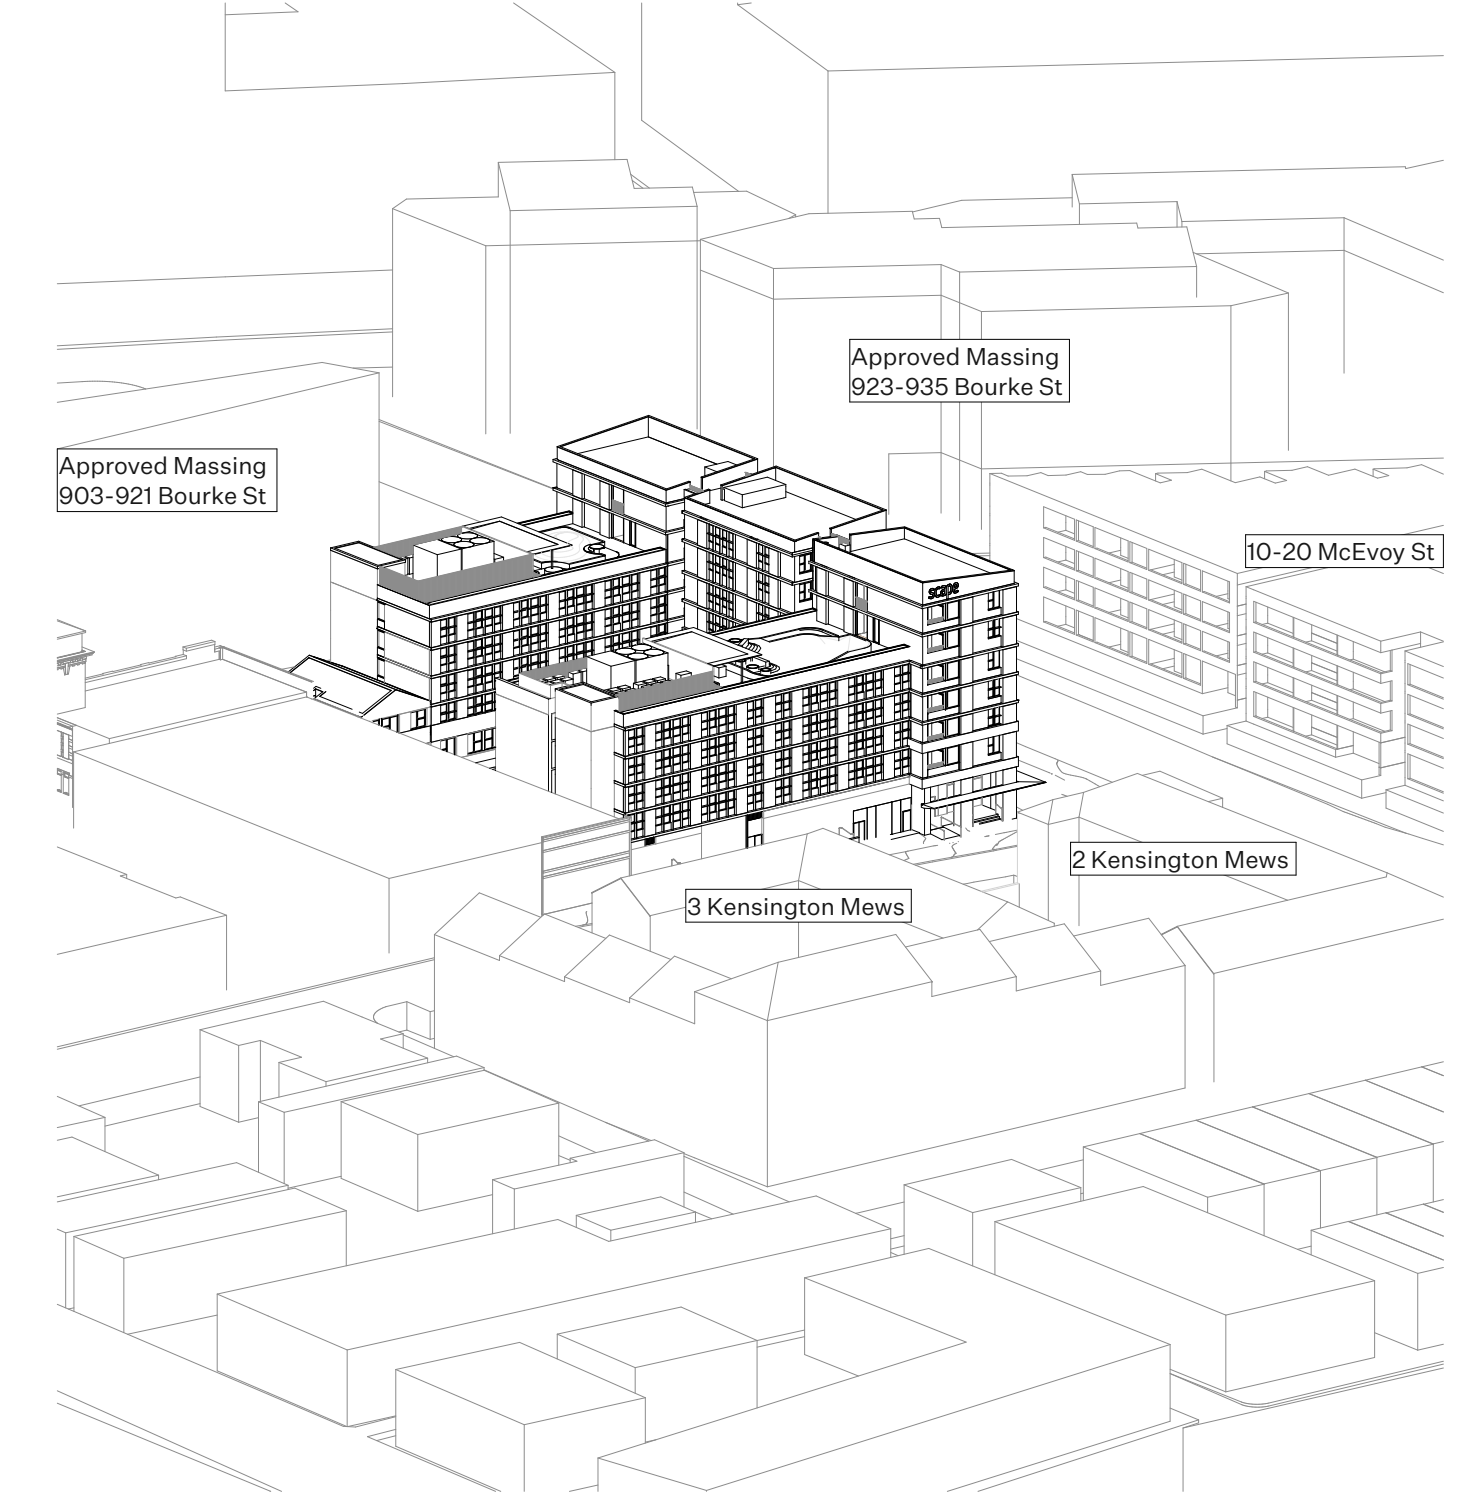


7 June 21 - 3PM




2 Kensington Mews - Morehead Street frontage

Eastern windows located above continuous street wall for 2 Kensington Mews dwellings. Top of street wall levels obtained from the site survey and indicated in the solar access diagrams.

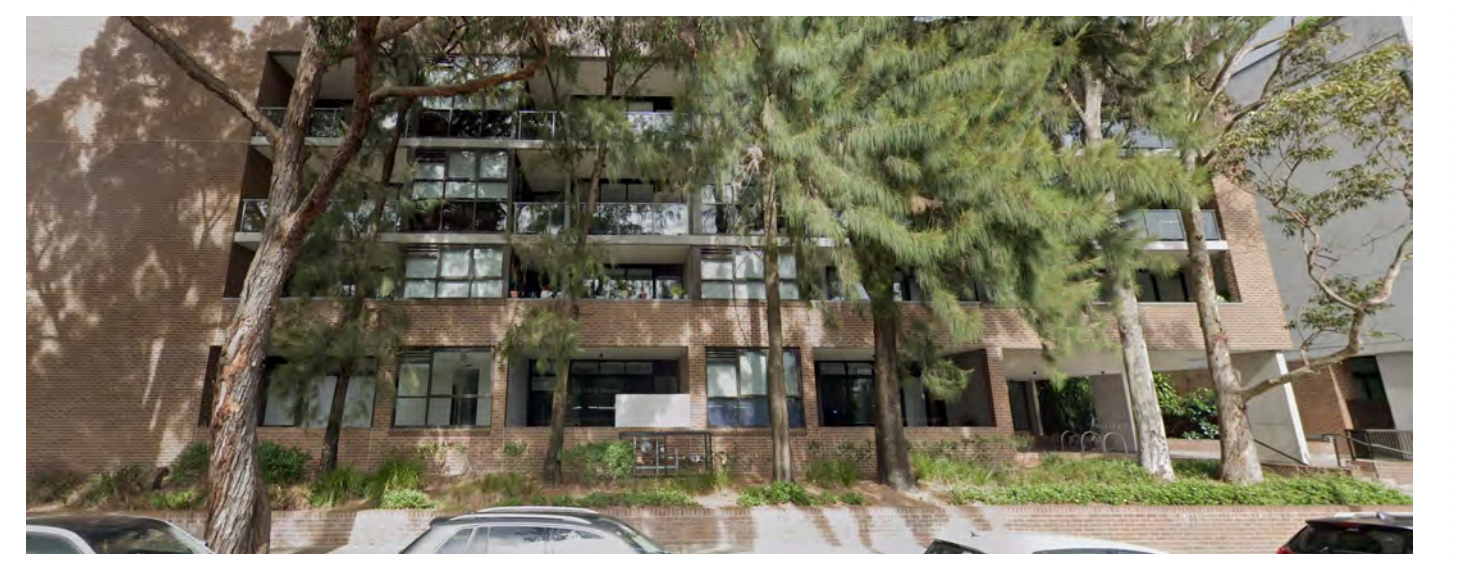


10-20 McEvoy Street - McEvoy Street frontage


Elevated ground floor and landscape elements from street level for 10-20 McEvoy St dwellings. Locations of balconies and living rooms indicated in the solar access diagrams.

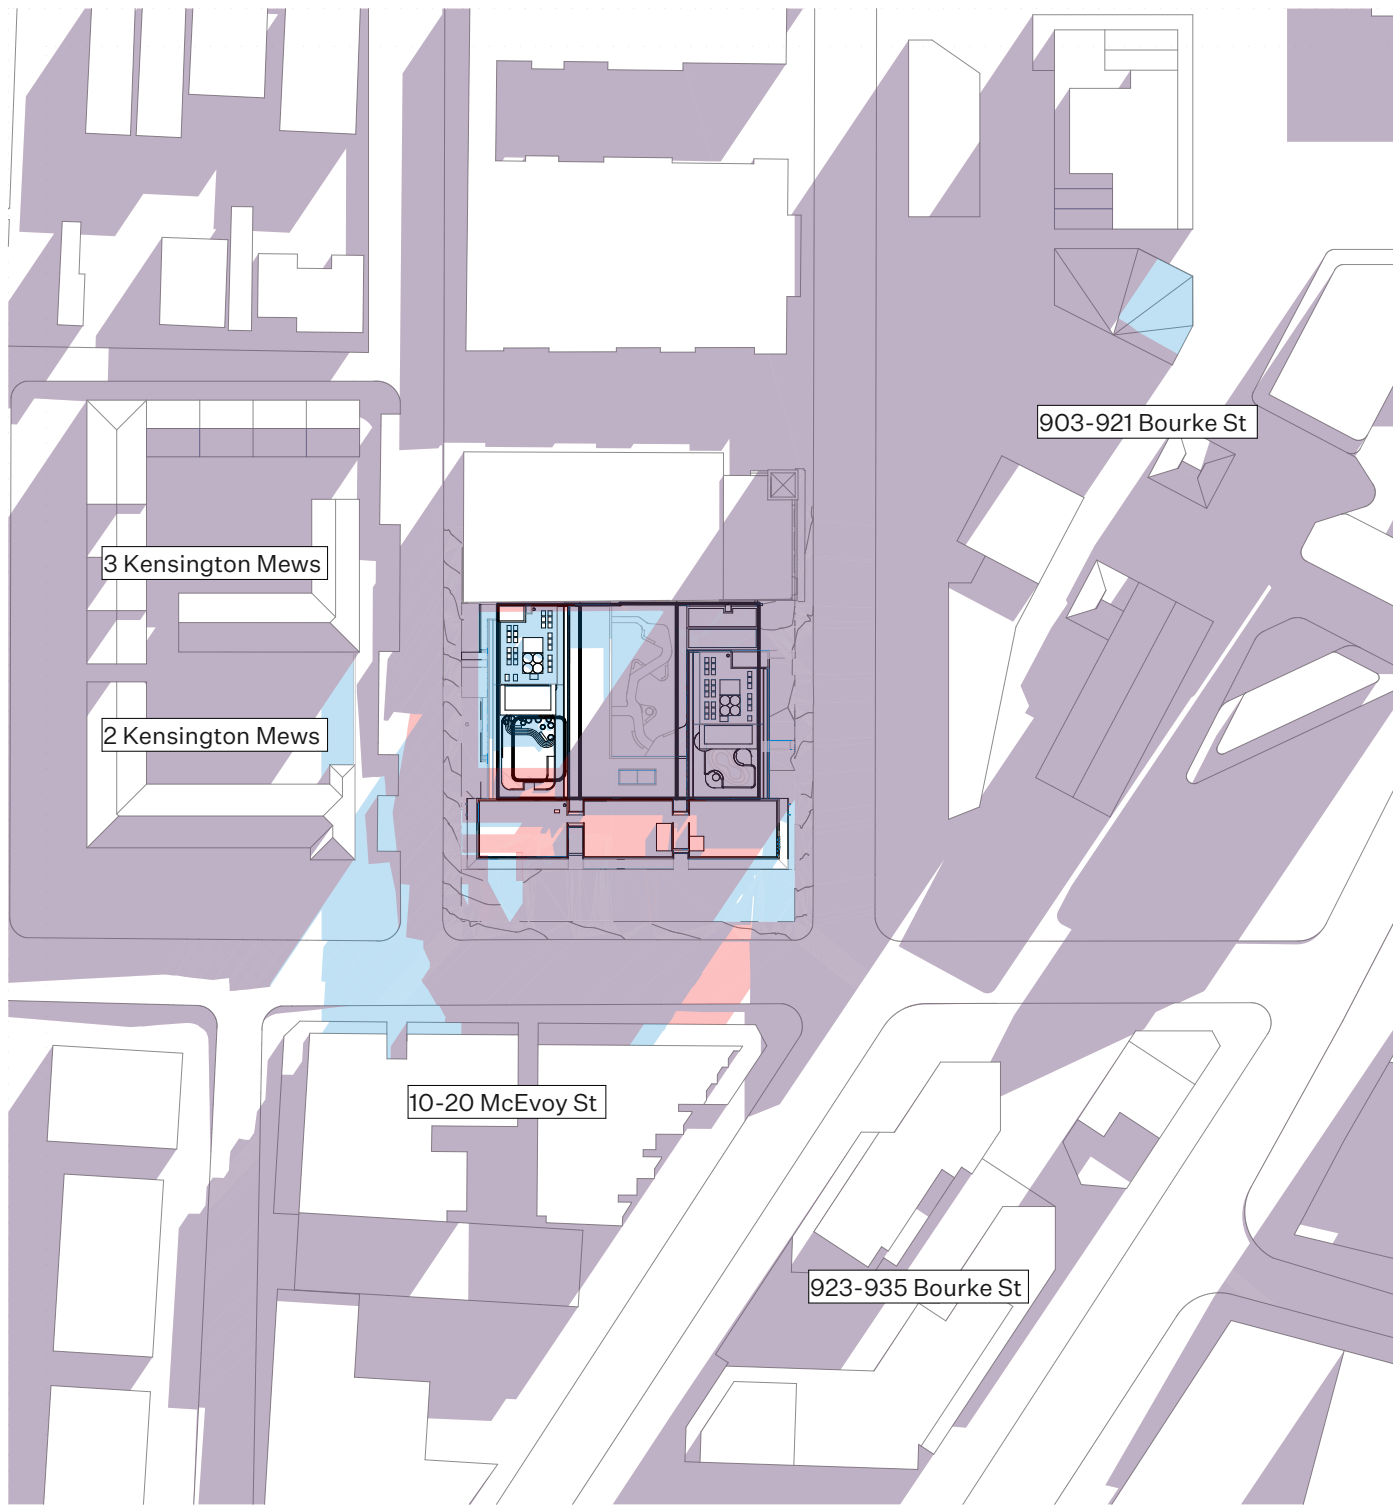


1 JUNE 21 - 9AM

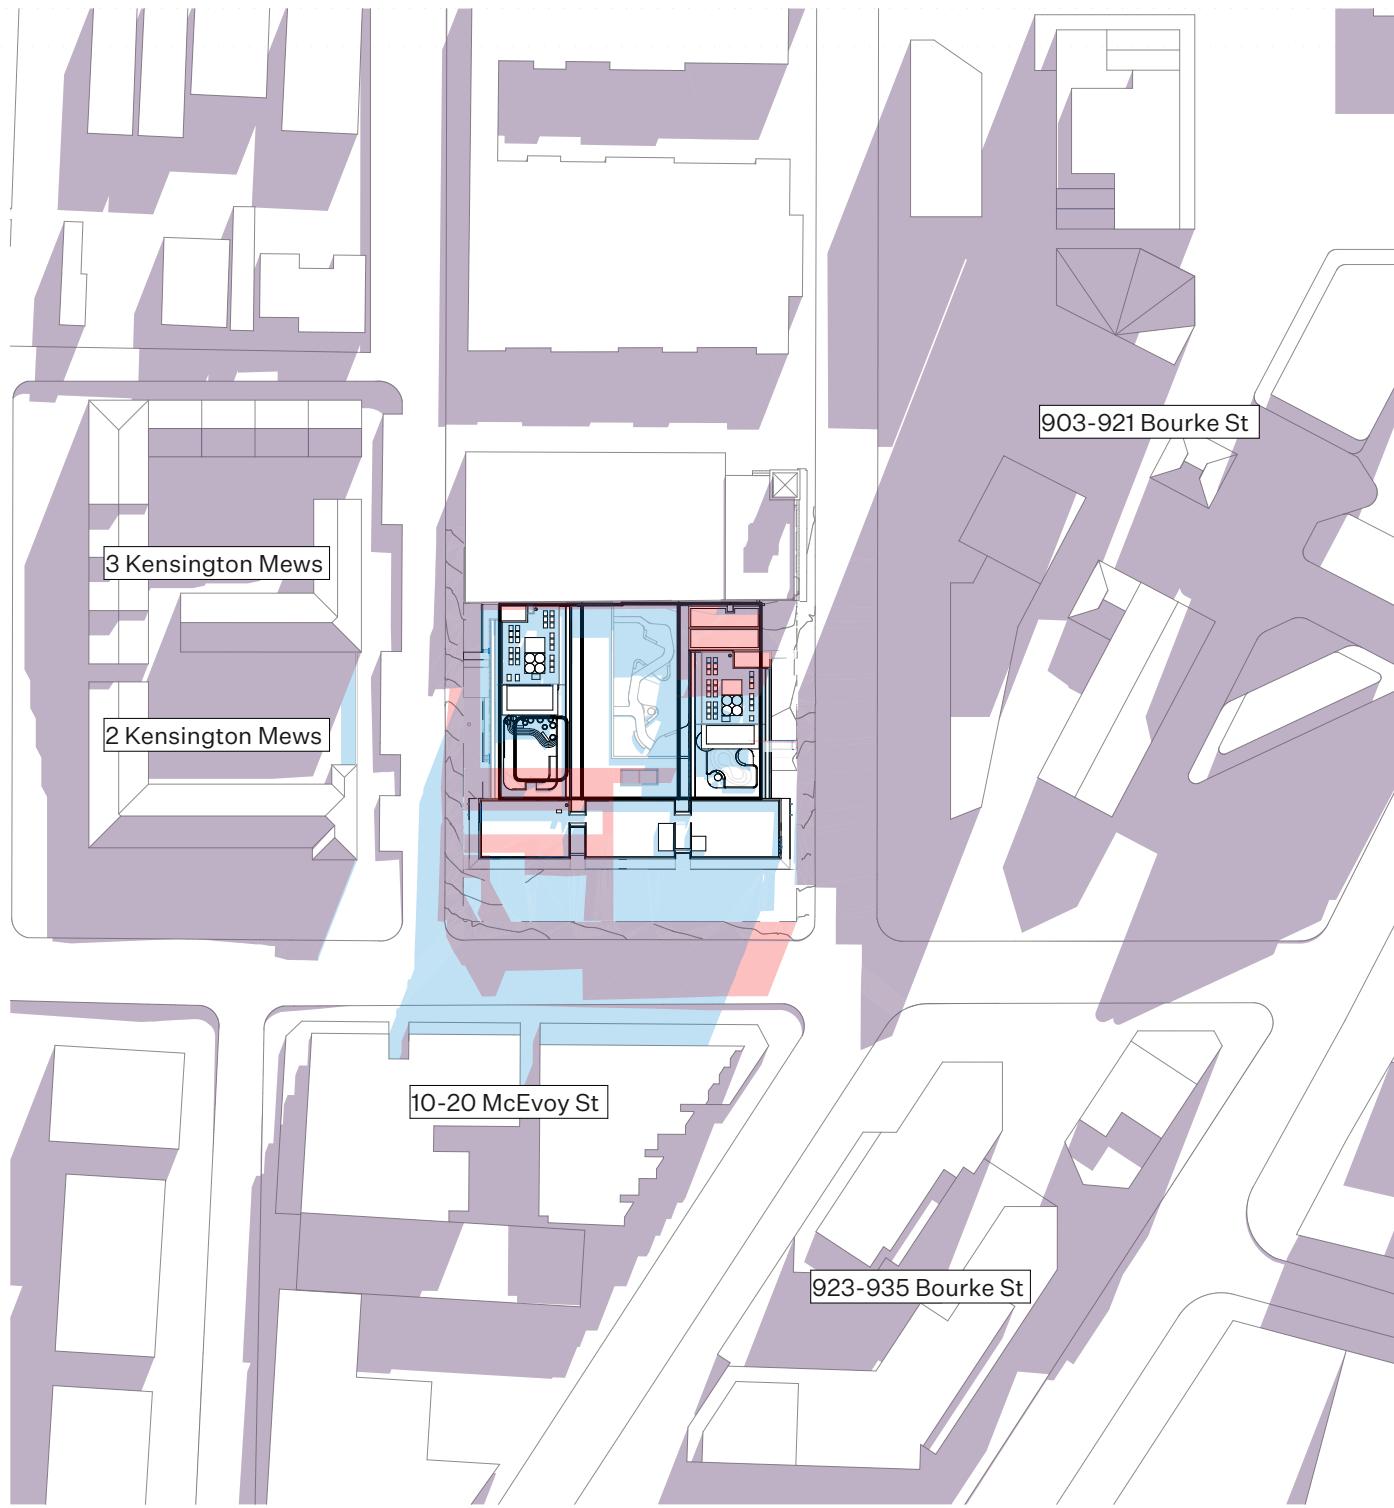


2 JUNE 21 - 10AM

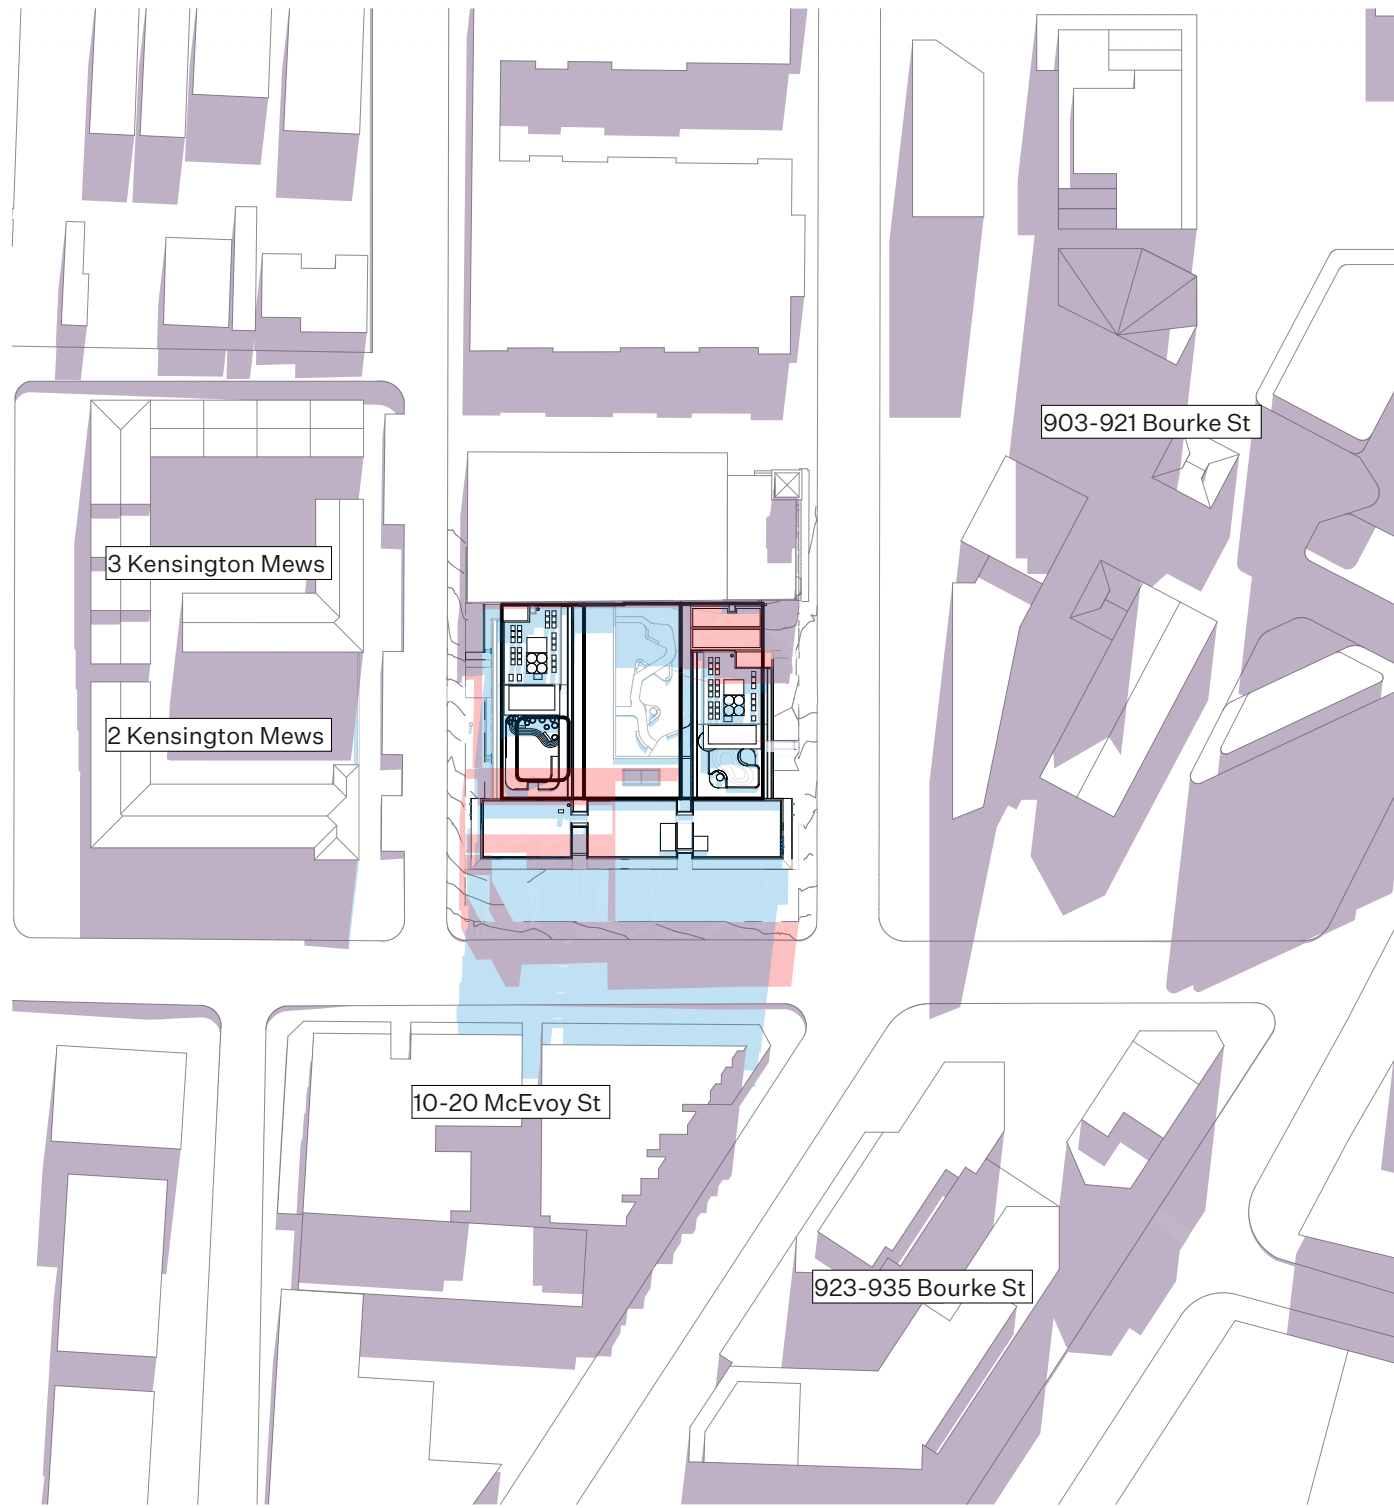


3 JUNE 21 - 11AM

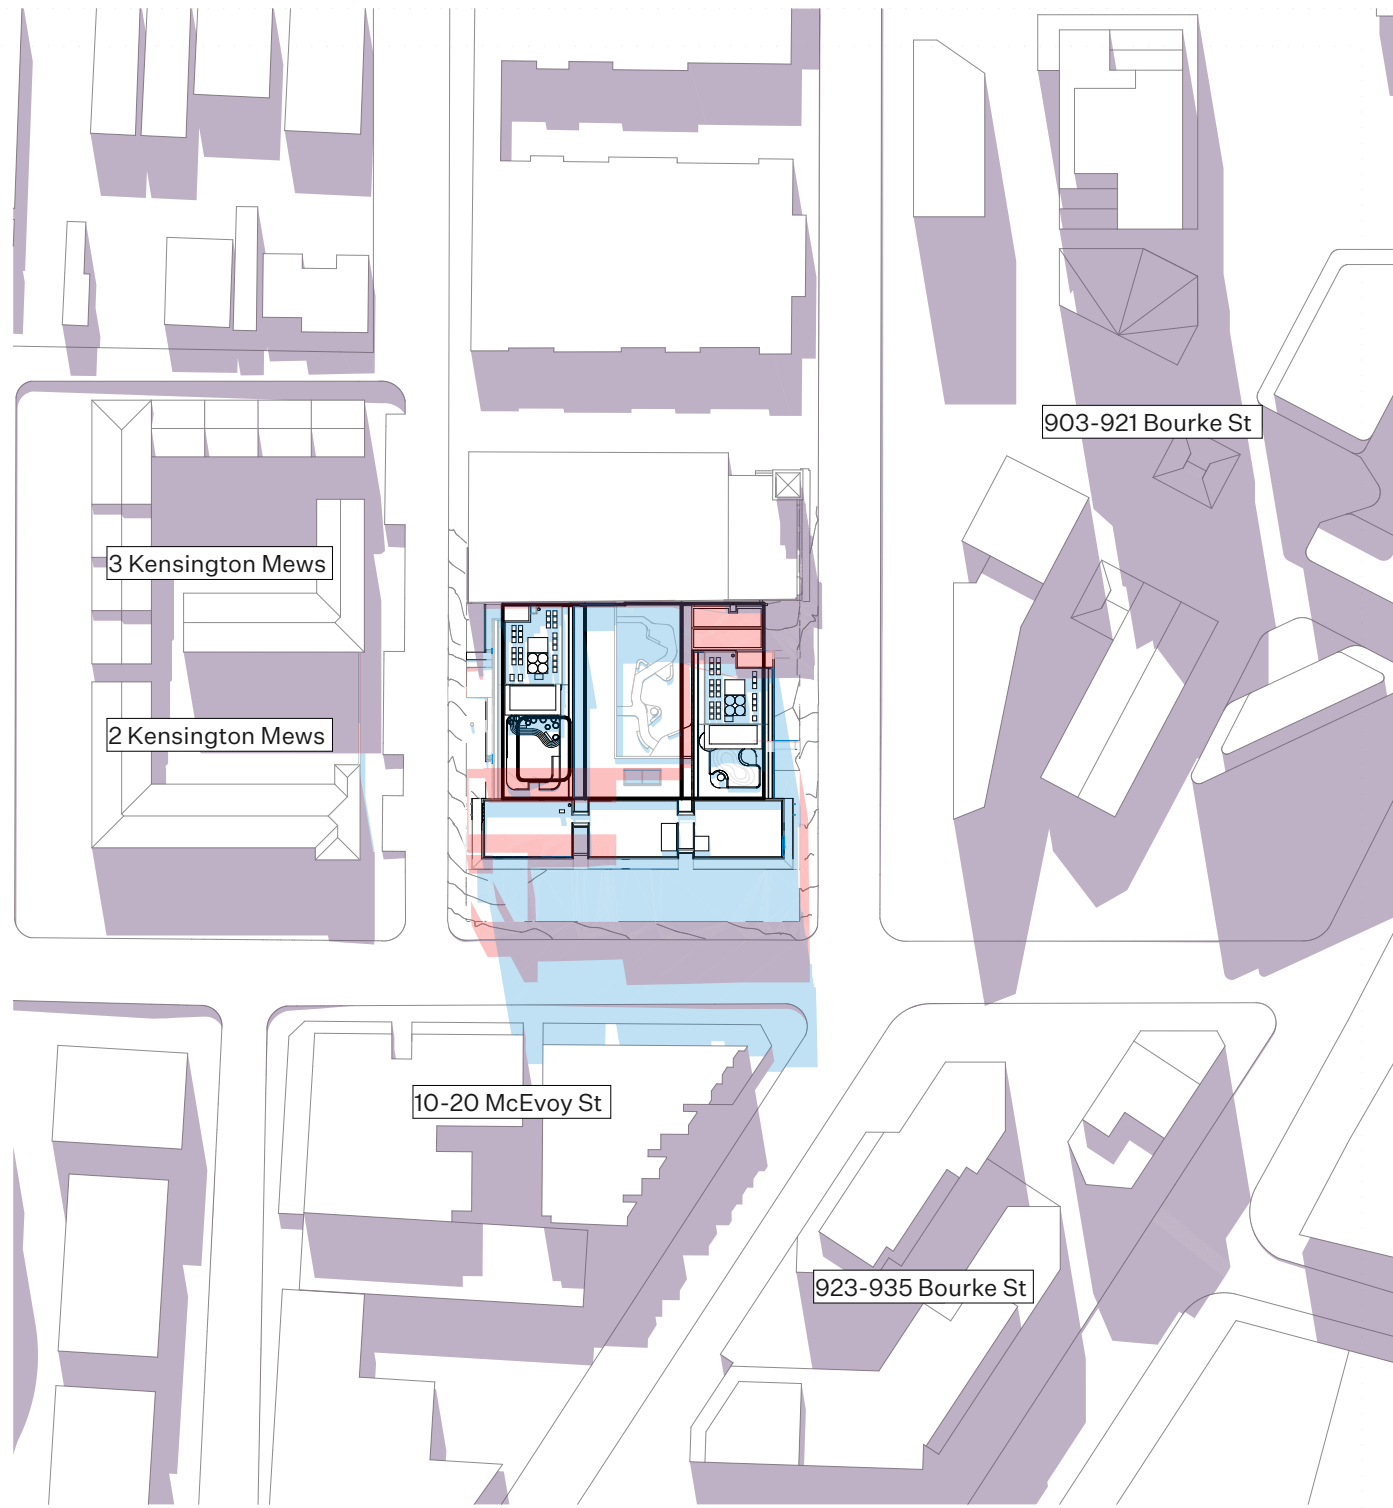


4 JUNE 21 - 12PM

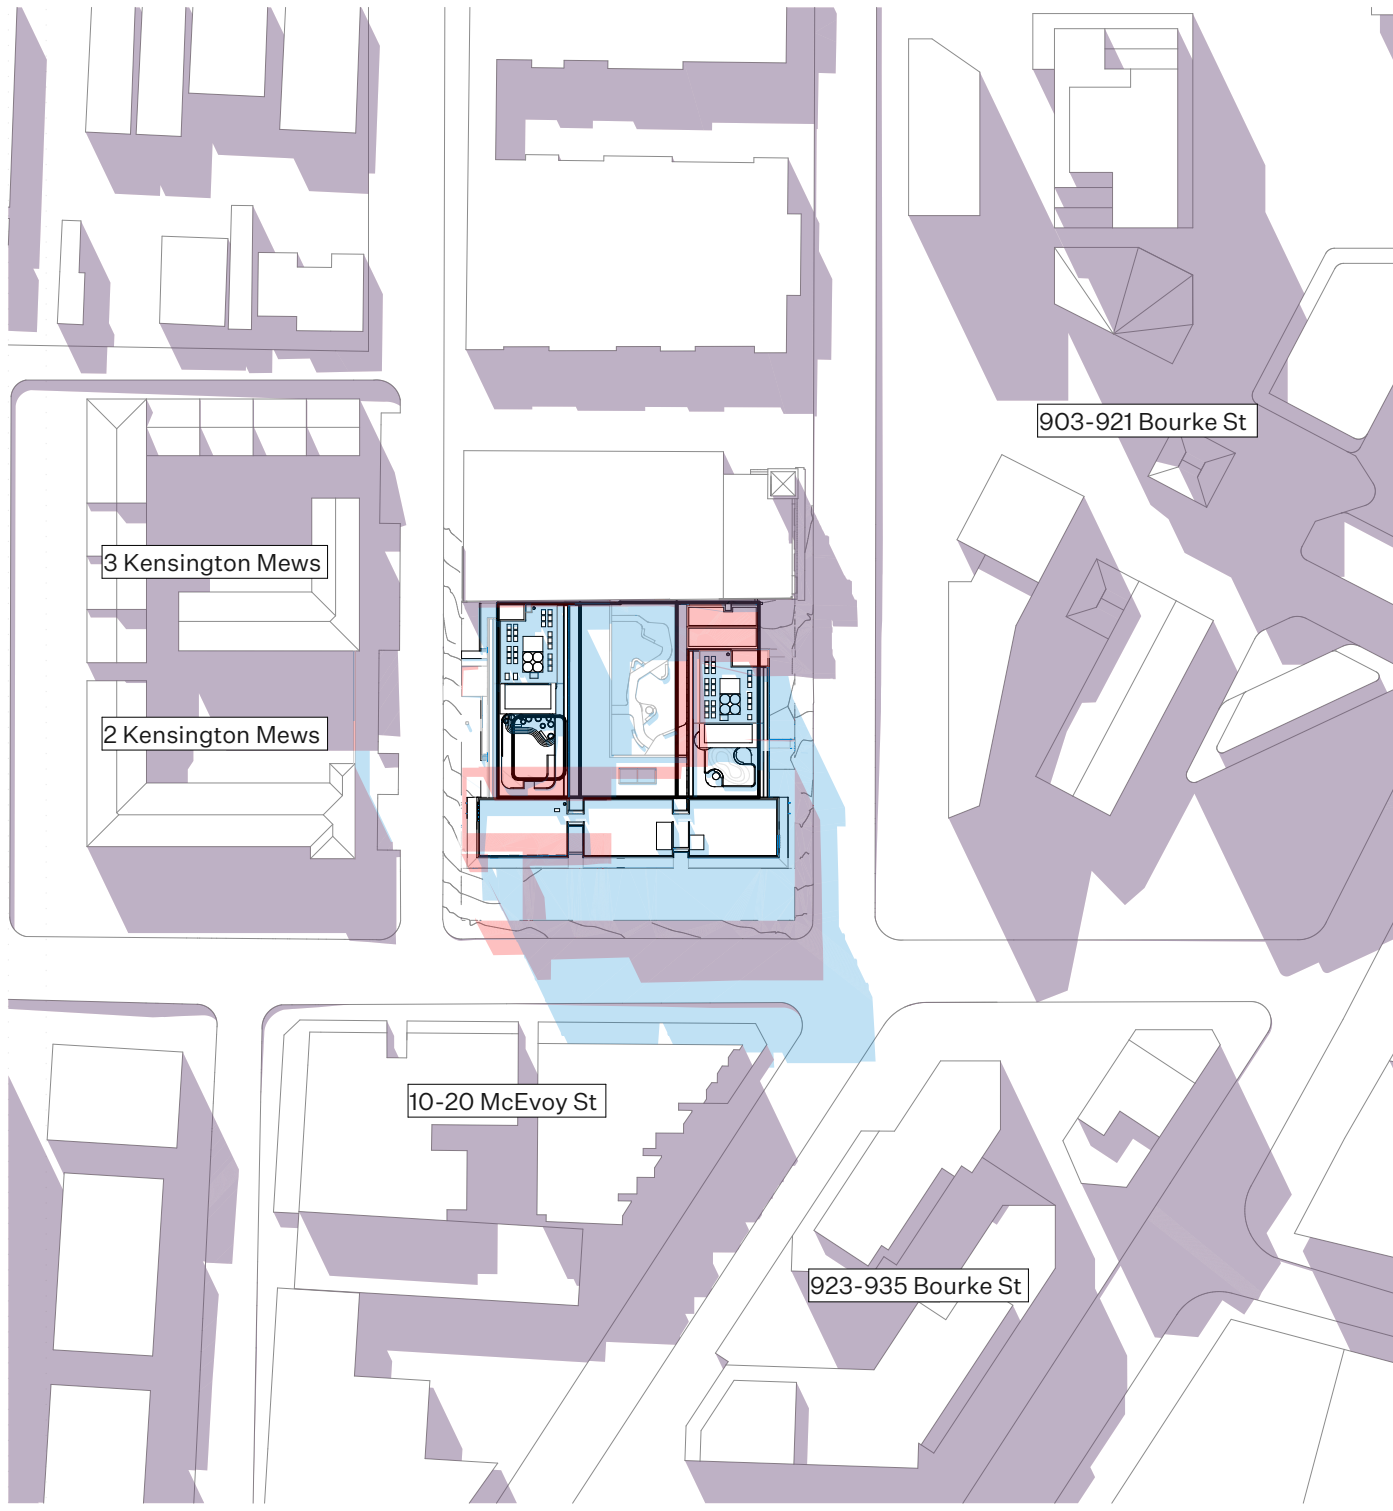

5 JUNE 21 - 1PM

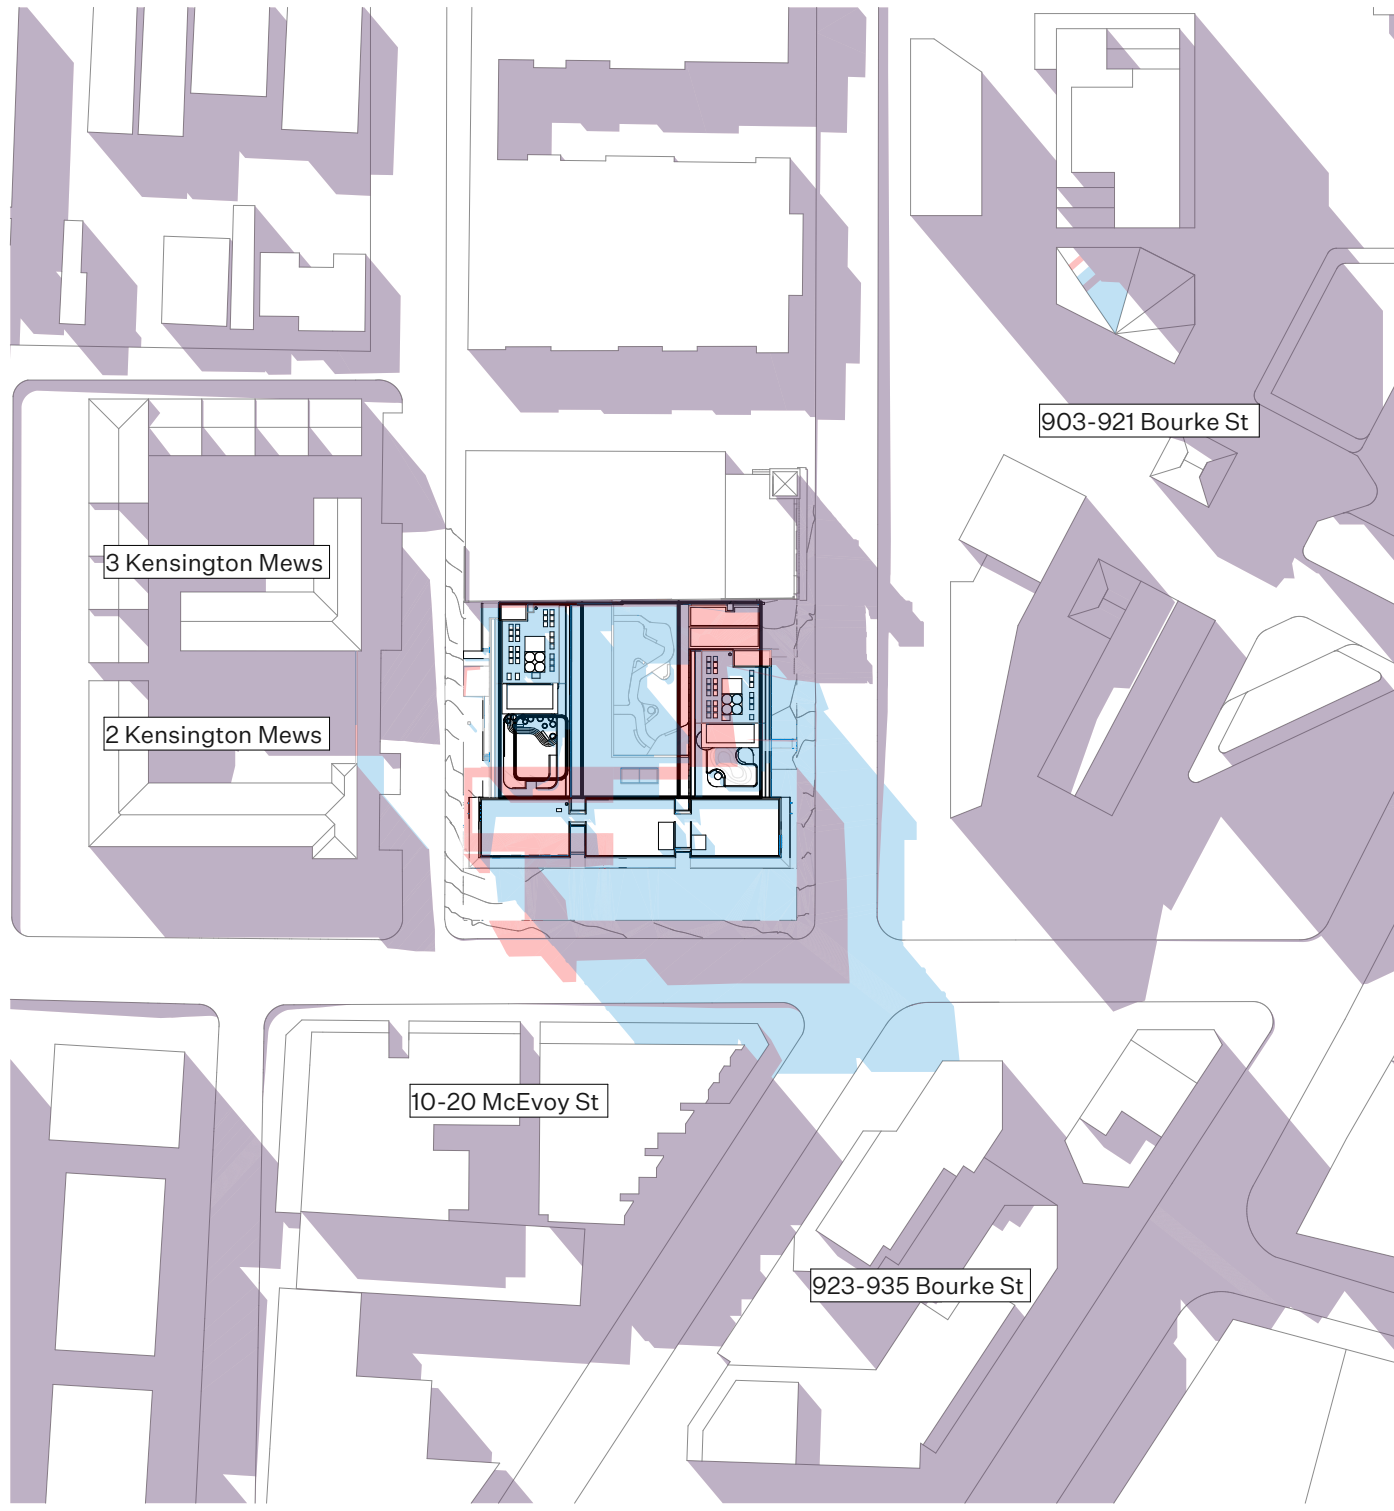

6 JUNE 21 - 2PM

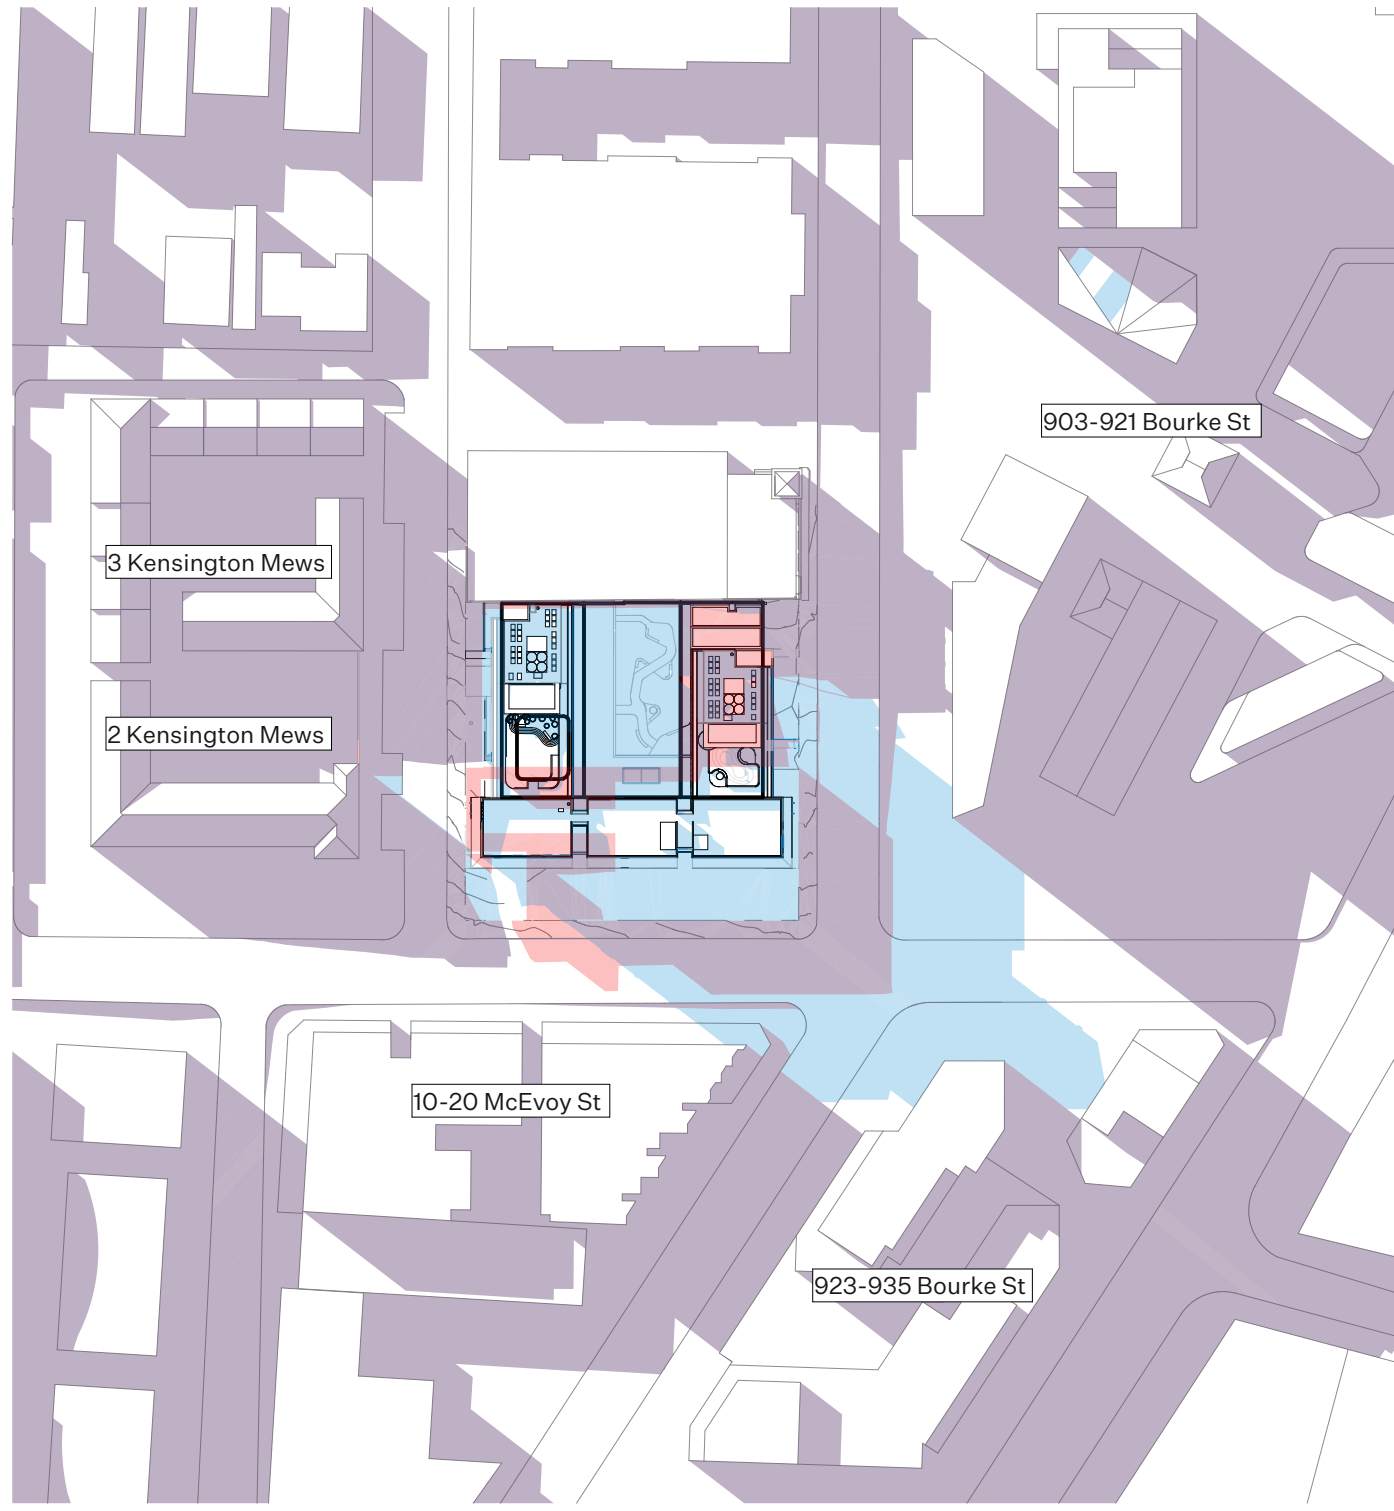


7 JUNE 21 - 3PM

LEGEND


Existing Shadow

Increased Overshadowing

Reduced Overshadowing

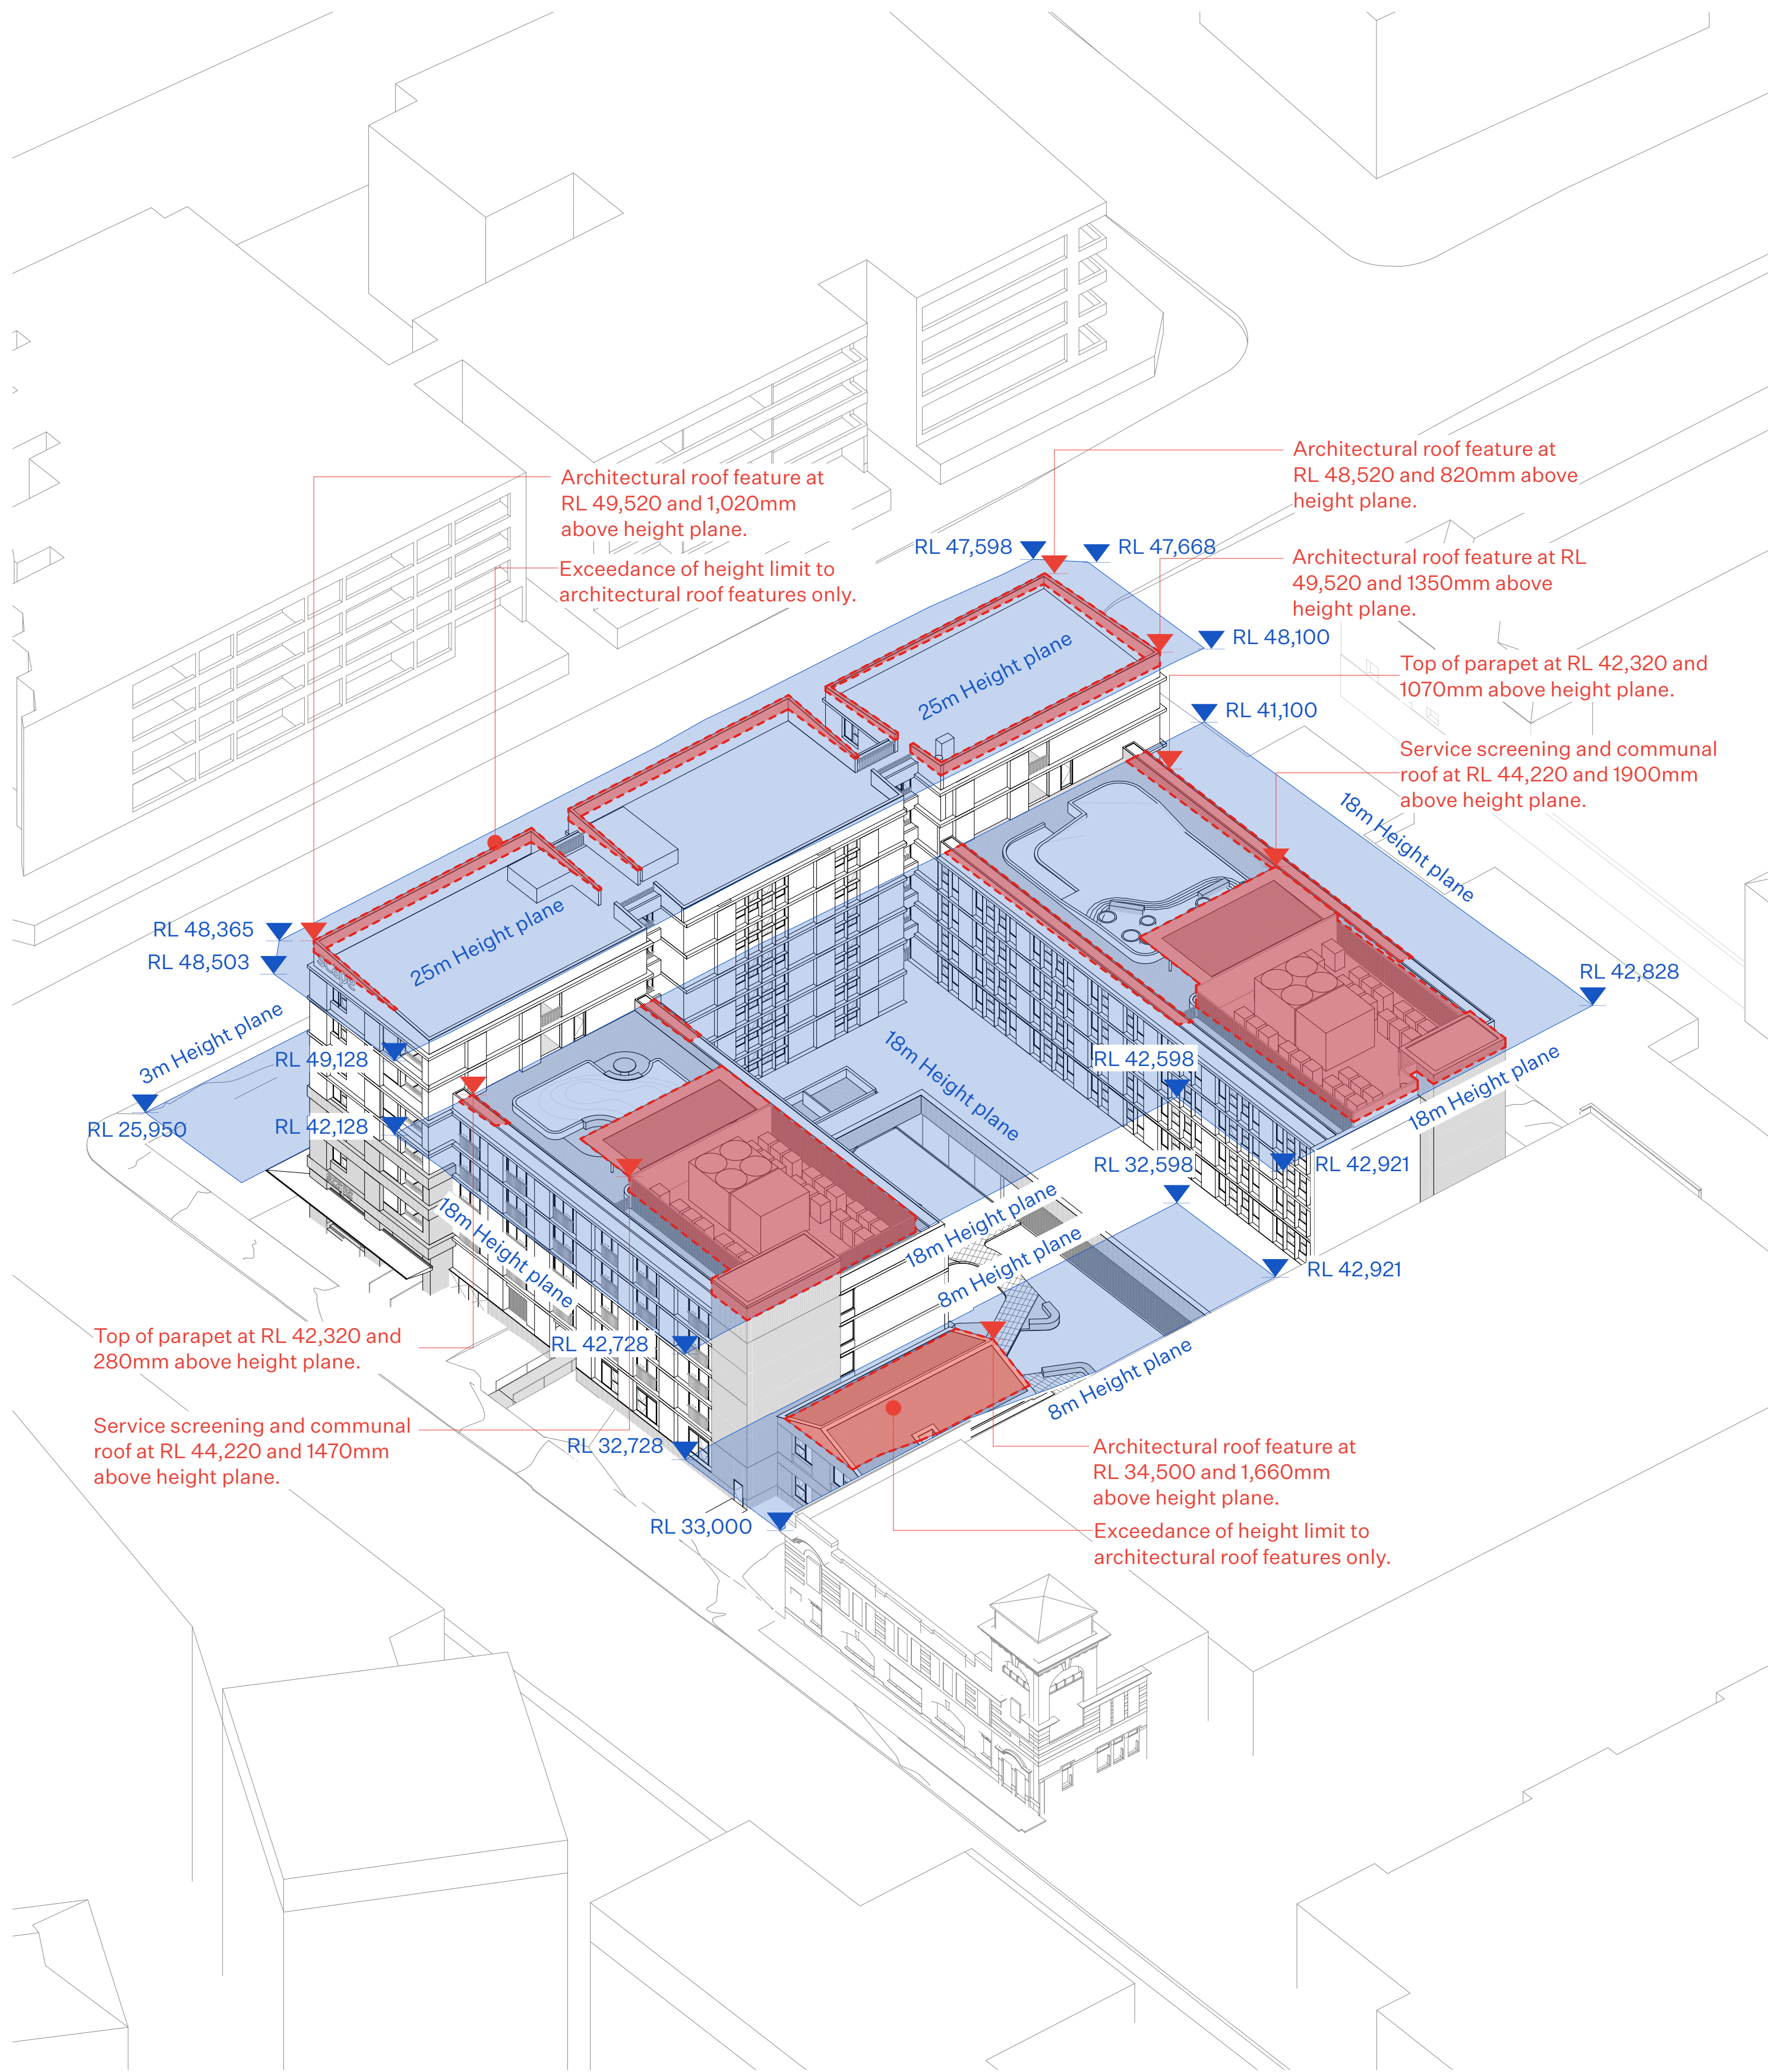

1 Envelope Compliance Diagram - NE Axonometric

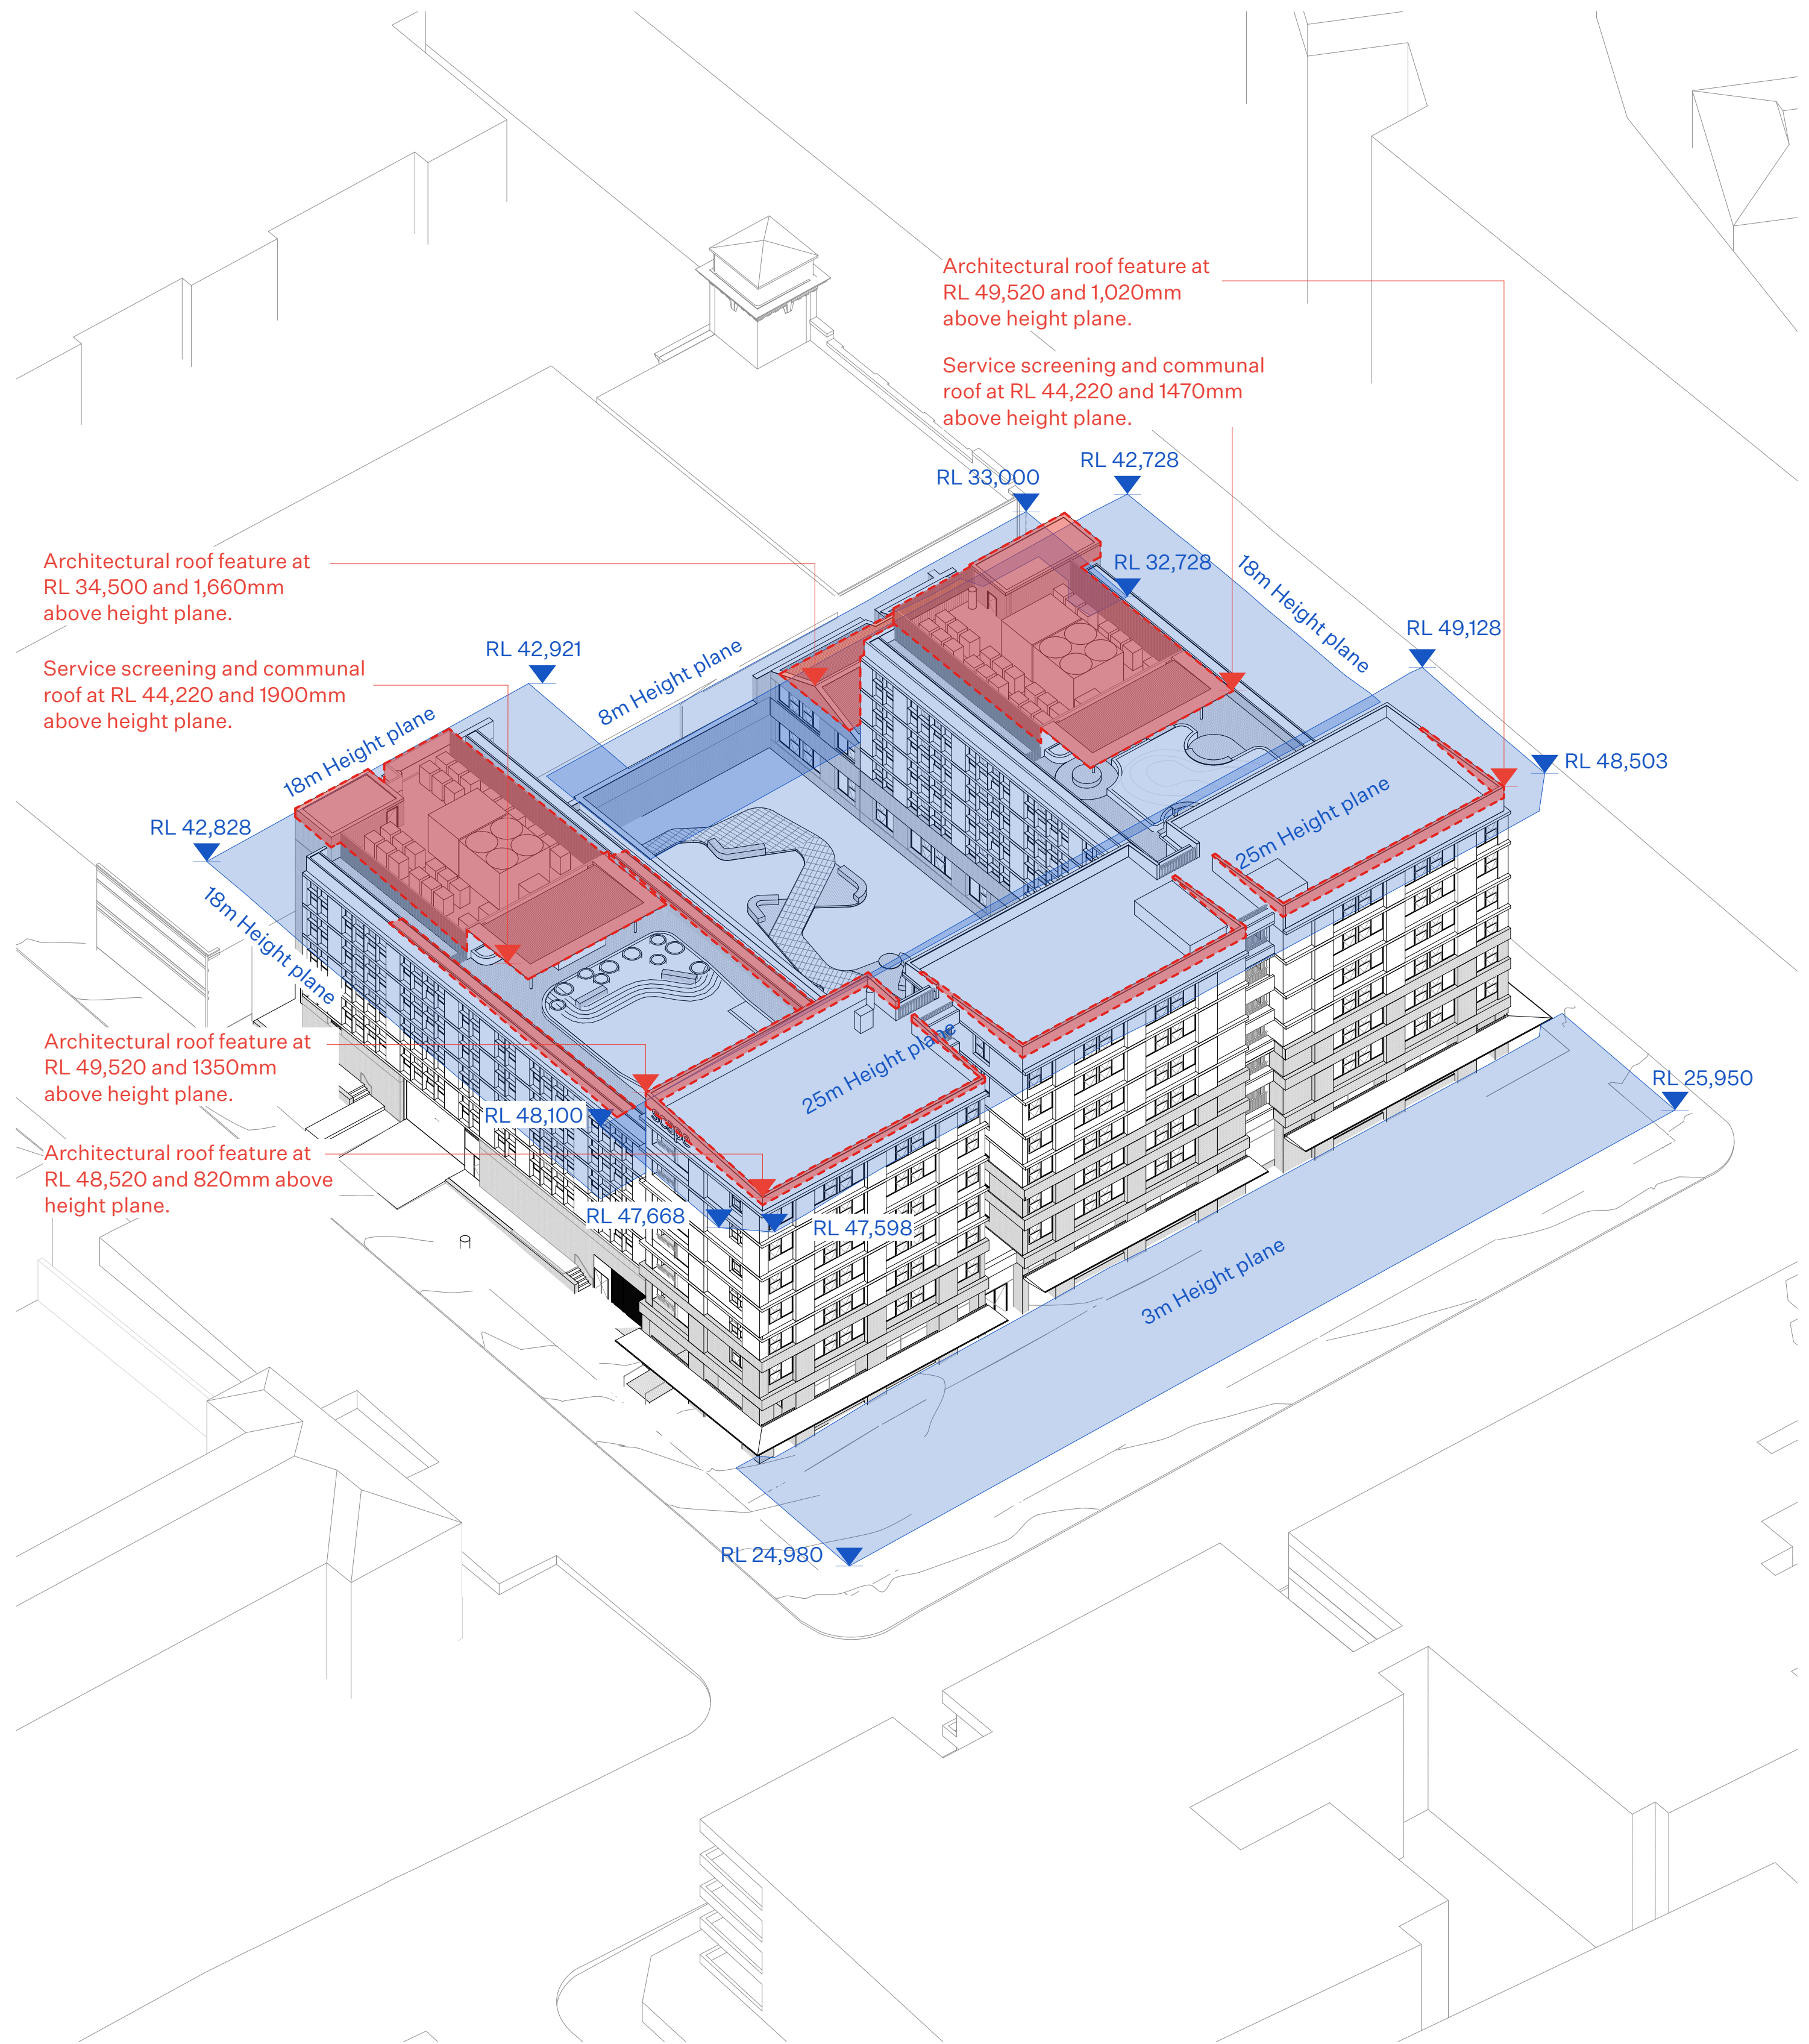

2 Envelope Compliance Diagram - SW Axonometric

COMPLIANCE		INTELLECTUAL PROPERTY		LEGEND - DA							
COPYRIGHT ARCHITECTURE AND UNLESS OTHERWISE AGREED IN WRITING, ALL RIGHTS TO USE THIS DOCUMENT ARE RESERVED. THIS DOCUMENT MAY BE USED FOR THE PROJECT FOR WHICH IT WAS CREATED AND DELIVERED. THIS DOCUMENT MAY NOT BE OTHERWISE USED FOR ANY OTHER PROJECT WITHOUT THE WRITTEN PERMISSION OF THE ARCHITECT.	COPYRIGHT ARCHITECTURE AND UNLESS OTHERWISE AGREED IN WRITING, ALL RIGHTS TO USE THIS DOCUMENT ARE RESERVED. THIS DOCUMENT MAY BE USED FOR THE PROJECT FOR WHICH IT WAS CREATED AND DELIVERED. THIS DOCUMENT MAY NOT BE OTHERWISE USED FOR ANY OTHER PROJECT WITHOUT THE WRITTEN PERMISSION OF THE ARCHITECT.	DOCUMENT IS AT THE USER'S RISK AND WITHOUT LIMITING ARCHITECTURE AND RIGHTS THE USER RELEASES AND INDEMNIFIES ARCHITECTURE AND FROM AND AGAINST ALL LOSS SO ARISING.	NOTIFY ARCHITECTS IF DISCREPANCY EXISTS	AD	ALUMINIUM DOOR	FB	FACE BRICK	MC	METAL CLADDING	SS	STAINLESS STEEL
				AL	ALUMINIUM LOUVRE	FC	FIBRE CEMENT CLADDING	MR	METAL ROOF SHEETING	TC	TIMBER CLADDING
				AW	ALUMINIUM WINDOW	GL	GLAZING	MS	METAL SCREEN	TD	TIMBER DOOR
				AP	ALUMINIUM PANEL	FW	FLOOR WASTE	MT	METAL	TKD	TIMBER DECKING
				BAL	BALUSTRADE	HR	HAND RAIL	PA	PAVER	TF	TIMBER FENCE
				BR	BRICK	HWU	HOT WATER UNIT	PB	PLASTERBOARD	TM	TIMBER FLOORING
				CB	CONCRETE BLOCKWORK	GL	GLAZING	RC	RENDERED CONCRETE	TS	TIMBER SCREEN
				CFC	COMPRESSED FIBRE CEMENT	GYP	GYPSUM	RD	RENDER	TW	TIMBER WINDOW
				CONC	POLISHED CONCRETE	JU	JOINERY UNIT	SC	SANDSTONE CLADDING	VB	VILLAGEBOARD LINING
				CT	CERAMIC TILE	MB	METAL BALUSTRADE	SK	SKYLIGHT	VG	V-GROOVE LINING
				DP	DOWNPIPE	MD	MIDLAND FLASHING	SD	STEEL FRAME DOOR	WB	WEATHERBOARD LINING
				FB	FACE BRICK	MF	METAL FLASHING	SW	STEEL FRAME WINDOW		

ISSUE	DATE	DESCRIPTION
01	24.09.2025	Issue for Consultant Review
02	24.09.2025	Issue for Client Review
03	26.09.2025	Issue for DA Submission
04	16.03.2026	Issue for Final Consultant Coordination
05	08.04.26	Issue for DA Submission

CLIENT
scape
ADDRESS
224-234 Young Street
Waterloo NSW 2017
Australia

STATUS	DA
DRAWN	CHECKED
JL / DL / EG	
SCALE	NORTH

PROJECT NUMBER
2505
LAYOUT NAME
Envelope Compliance Diagram
DRAWING NUMBER
DA-820

REVISION
05

Architecture AND
1/61 Elizabeth St
Redfern NSW 2016
Australia
+61 2 9199 0625
studio@architecture-and.au
architecture-and.au
Nominated Architect: Andrew Burns, NSW ARB #7447
PROJECT
224 - 234 Young Street Waterloo



1 Perspective - Young Street



1 Perspective - Internal Courtyard