


LEGEND


- CADASTRAL BOUNDARY (INDICATIVE)
- PROPOSED DESIGN
- EXISTING SURVEY
- NEW GARDEN BED
- EXISTING GARDEN BEDS
- PROPOSED CONCRETE FOOTPATH / GFT
- PROPOSED BICYCLE PATH
- PROPOSED BICYCLE CROSSING
- PROPOSED DRAINAGE FITS
- SIGN POST - EXISTING
- SIGN POST - NEW
- SIGN POST - TO BE REMOVED
- SIGN MOUNTING LOCATION - OTHER
- SIGN POST - RELOCATED
- EXISTING SIGN
- PROPOSED SIGN
- EXISTING SIGN TO BE REMOVED

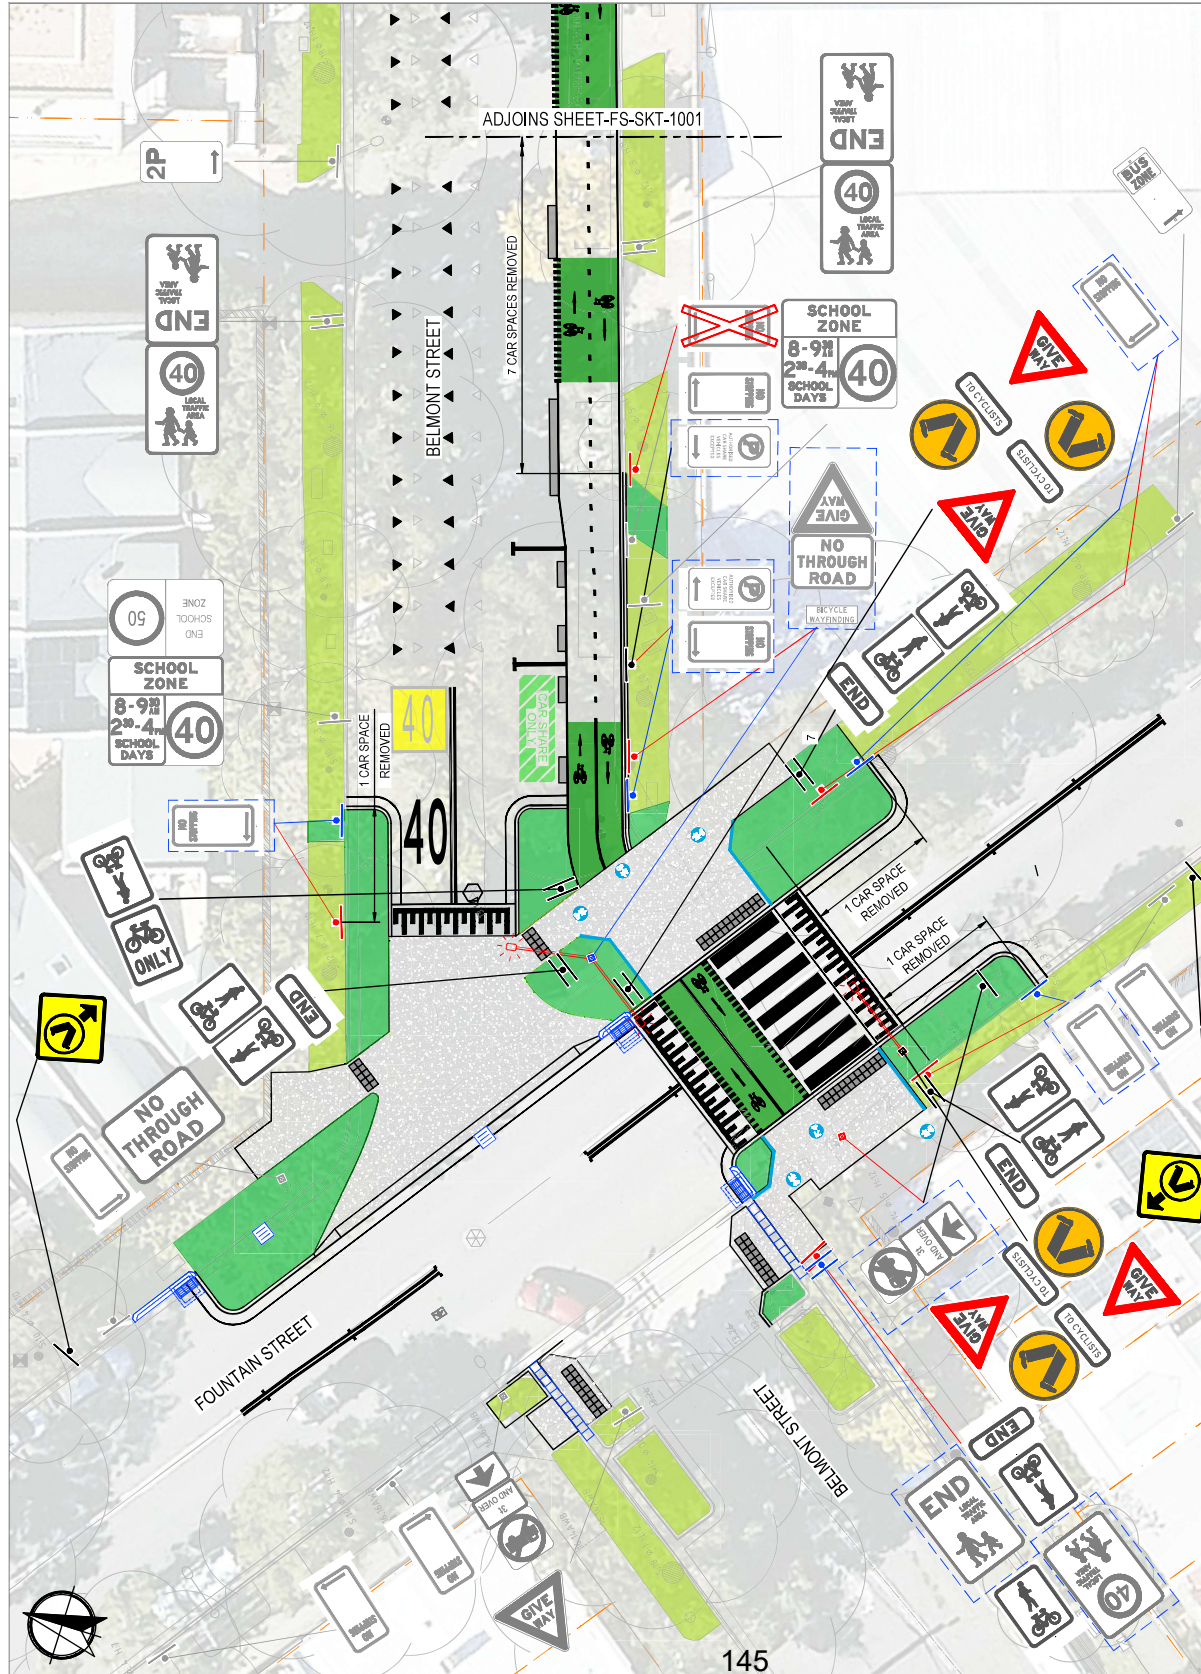

PLAN
SCALE 1:250

FOR INFORMATION ONLY NOT TO BE USED FOR CONSTRUCTION PURPOSES		INFORMATION DOC No.	
9270-0721686-FS-SKT-1002		9270-0721686-FS-SKT-1002	
FOUNTAIN STREET, ALEXANDRIA		SHEET 2 OF 3	
PEDESTRIAN CROSSINGS		DATE 20/7/2005	
TRAFFIC FORUM PLANS		REV 01	
DESIGNER:	CLIENT:	PREPARED FOR:	
ERM	SYDNEY CIVIL	CITY OF SYDNEY	

DRAWING COLOUR CODED - PRINT ALL COPIES IN COLOUR

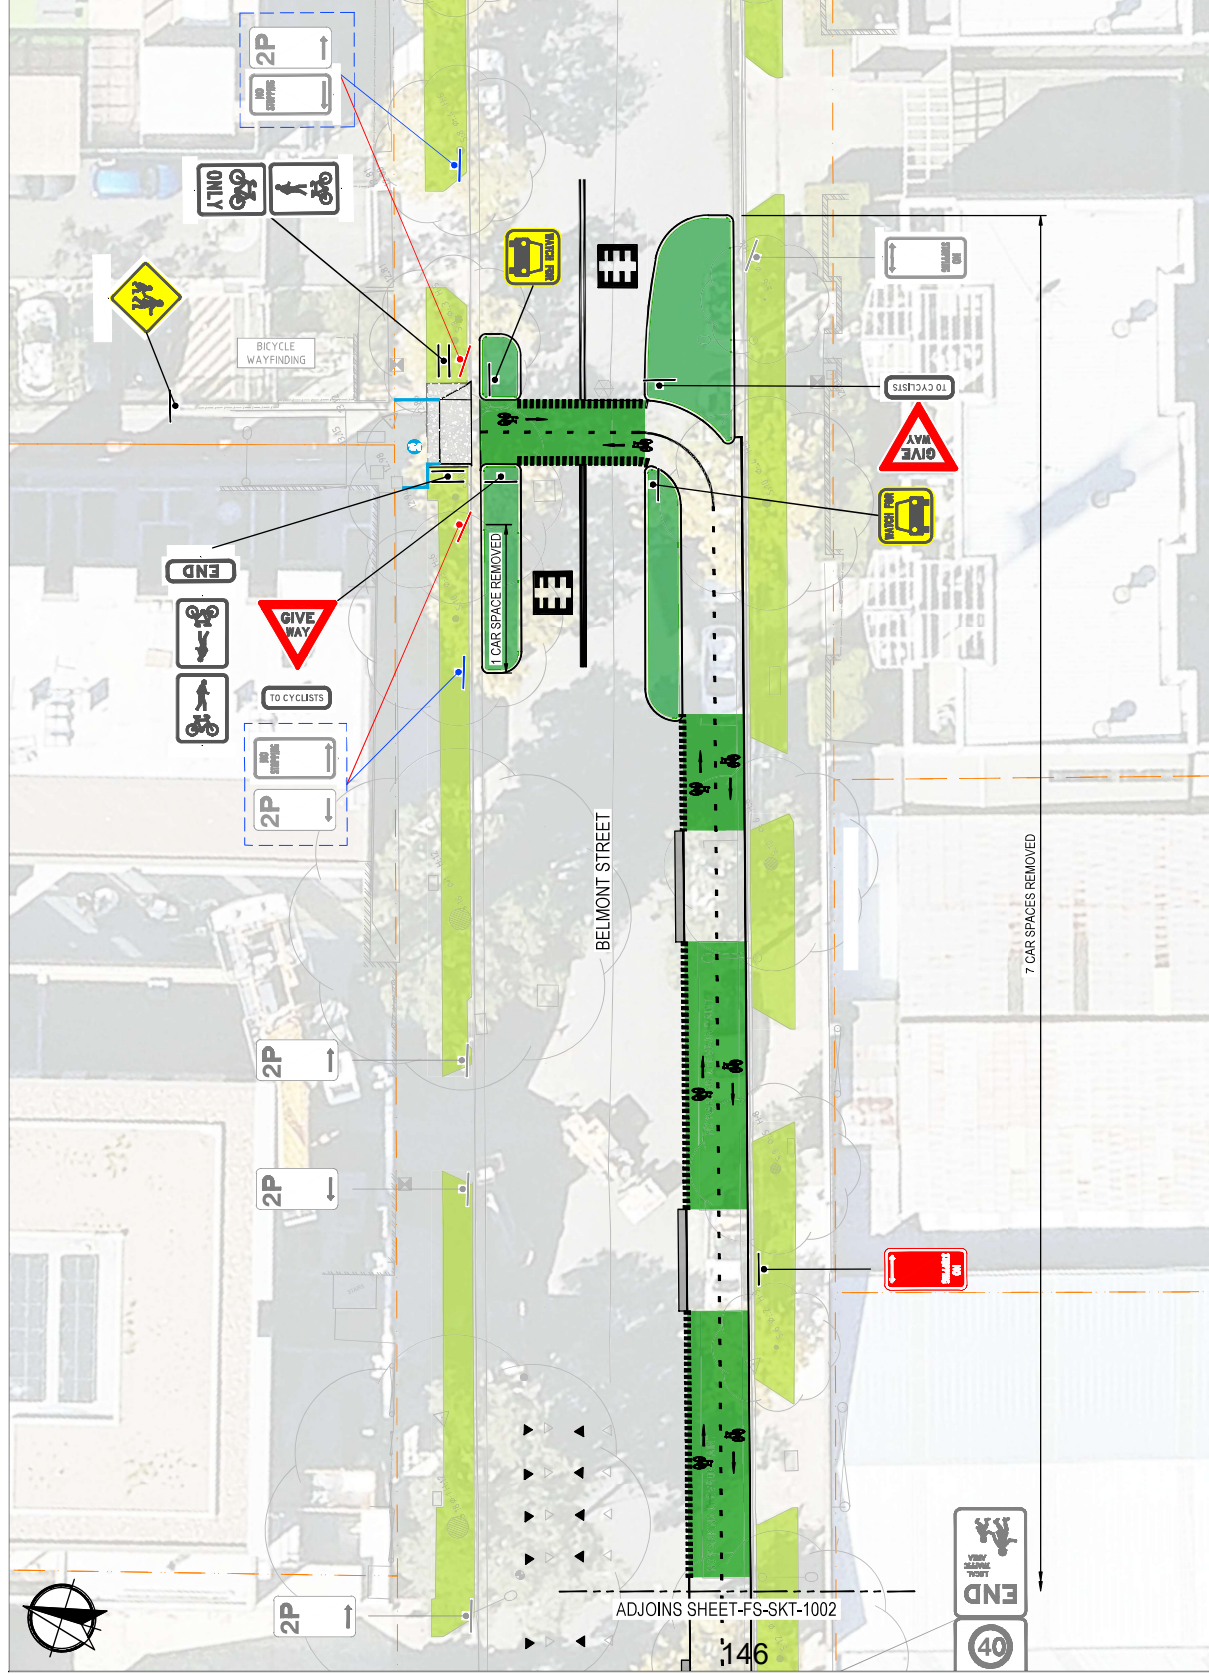

LEGEND

- CADASTRAL BOUNDARY (INDICATIVE)
- PROPOSED DESIGN
- EXISTING SURVEY
- NEW GARDEN BED
- EXISTING GARDEN BEDS
- PROPOSED CONCRETE FOOTPATH / CFT
- PROPOSED BICYCLE PATH
- PROPOSED BICYCLE CROSSING
- PROPOSED DRAINAGE PITS
- SIGN POST - EXISTING
- SIGN POST - NEW
- SIGN POST - TO BE REMOVED
- SIGN MOUNTING LOCATION - OTHER
- SIGN POST - RELOCATED
- EXISTING SIGN
- PROPOSED SIGN
- EXISTING SIGN TO BE REMOVED

PLAN
SCALE 1:250

FOR INFORMATION ONLY
NOT TO BE USED FOR CONSTRUCTION PURPOSES

INFORMATION DOC No.

9270-0721686-FS-SKT-1003

SHEET 3 OF 3

DATE 20/12/2025 REV 01

FOUNTAIN STREET, ALEXANDRIA
PEDESTRIAN CROSSINGS
TRAFFIC FORUM PLANS

CLIENT:

SYDNEY CIVIL

PREPARED FOR:

CITY OF SYDNEY

DESIGNER:

ERM
ENVIRONMENTAL & SOCIAL MANAGEMENT

0 2.5m 5.0 7.5 10.0
SCALE 1:250

DRAWING COLOUR CODED - PRINT ALL COPIES IN COLOUR