Date: 23JUL18 **Author:** Adam Mulhall **Project:** Speedy Gantry - Alberta Street, Sydney
TCP#: 1838-2

Comments:
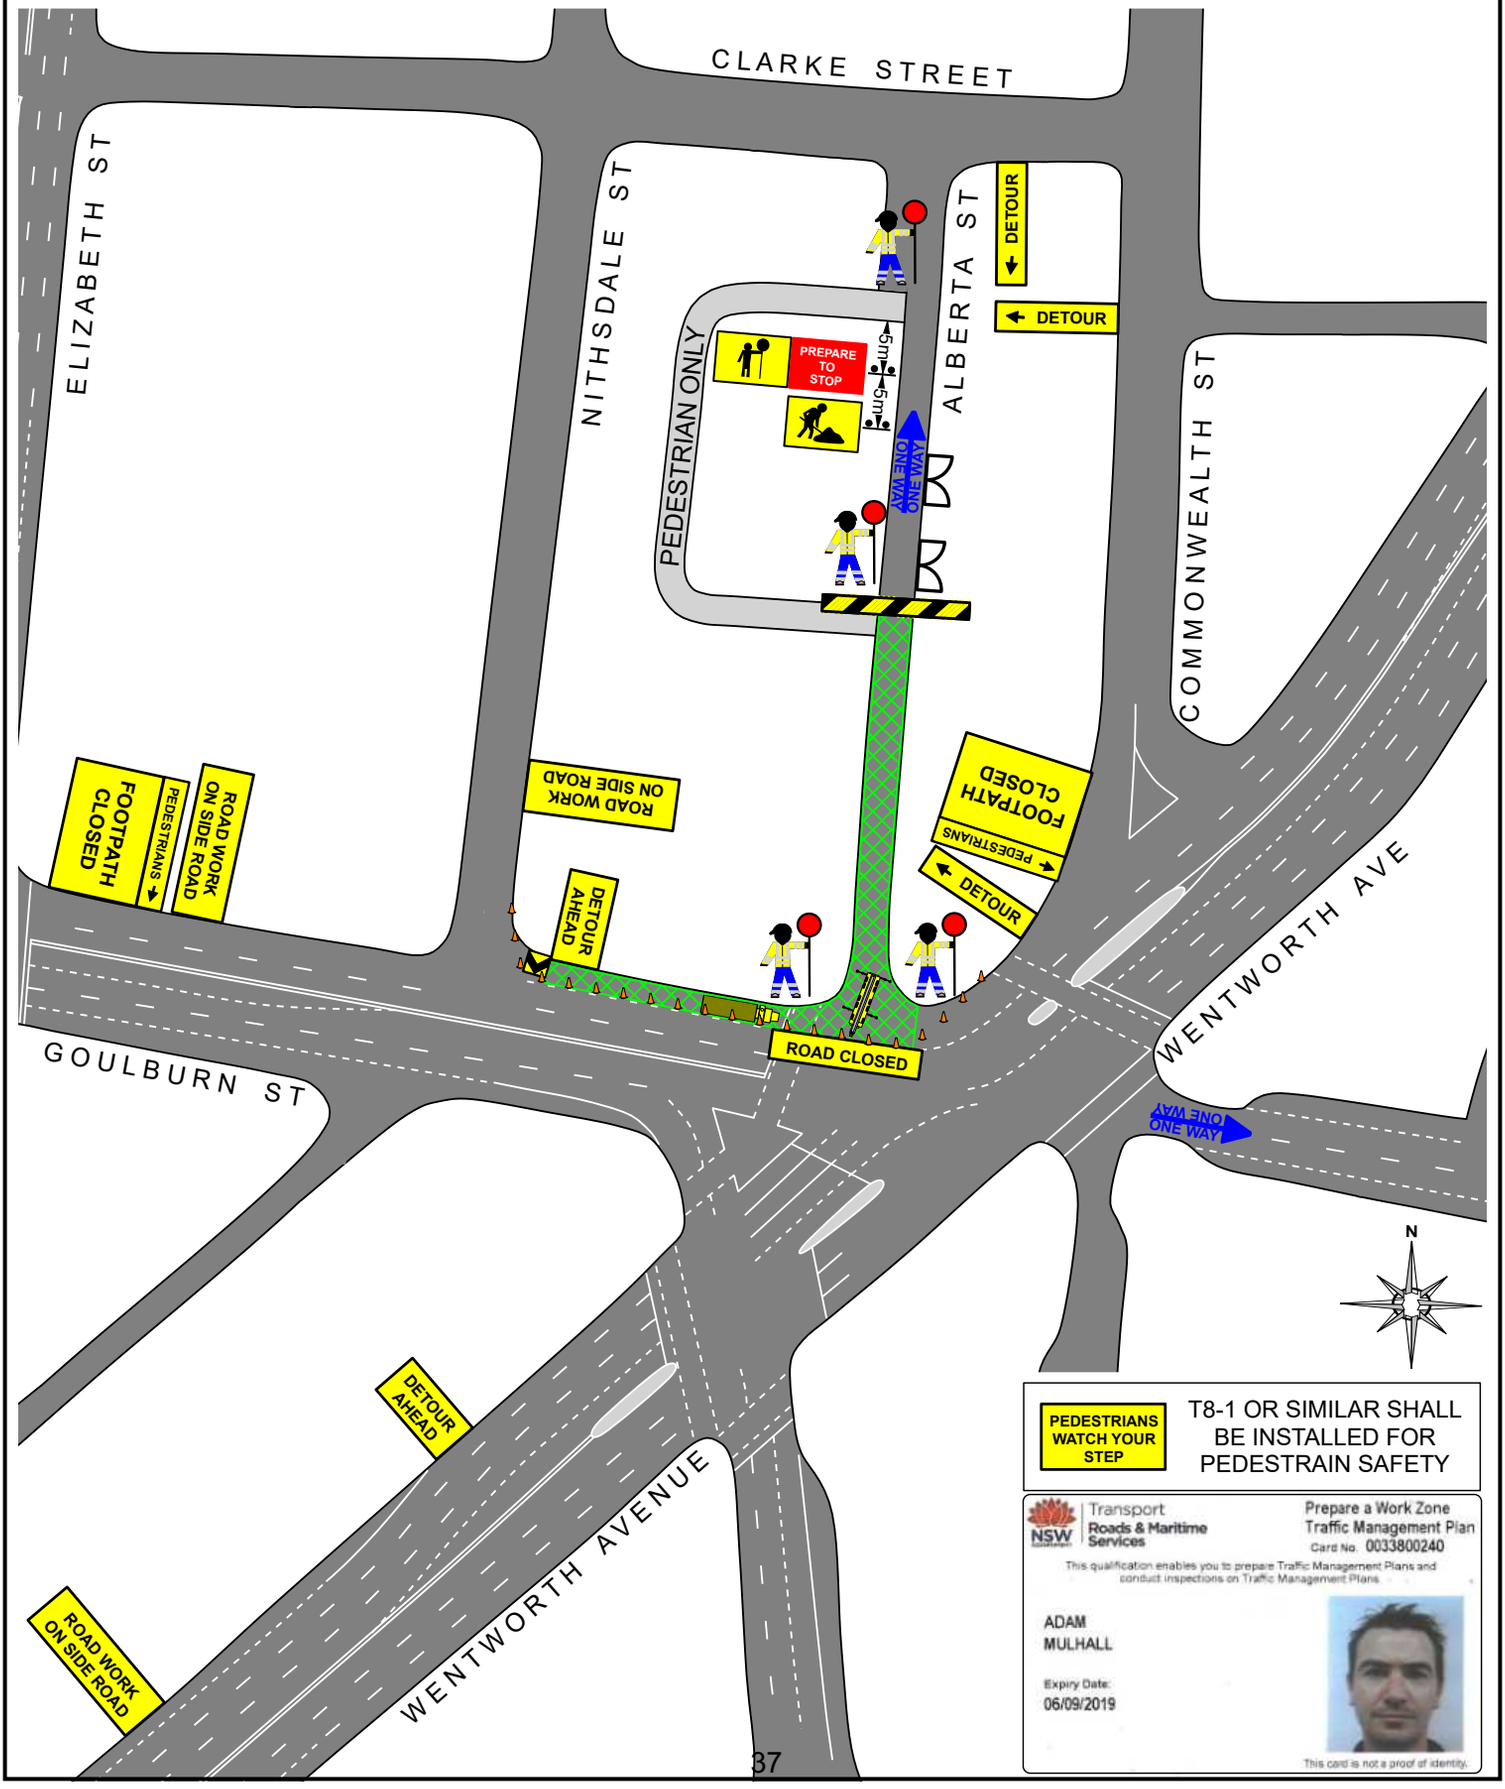
This plan was designed by Adam Mulhall of Projectis Traffic Management in accordance with Australian Standards and TCAWS.