Tower Crane 1 Set up

ETM TRAFFIC

CLIENT:	CROWN
LOCATION:	EBSWORTH ST,
SUBURB:	ZETLAND
ROAD CONFIG:	2LANE/2WAY
POSTED SPEED:	50KM
TRAVEL PATH:	DETOUR
TYPE OF WORK:	ROAD CLOSURE

DRAWN BY:
DANIELLE CAWLEY
PWZTMP # 0044014002
EXP: 11/07/2020

SIGNED: *Danielle Cawley*

NOT TO SCALE

TCP#: 100-069

DATE	CHANGE HISTORY
11/05/2018	FIRST DRAFT - CLIENT REVISION

DIMENSION D - SIGN SPACING

As per Australian Standard 1742.3 s4. 1.5, Dimension D with regard to advance warning sign space has been determined using Table 4.2 as shown below.

MINIMUM VALUE OF DIMENSION D

Approach Speed in Km/h	Dimension D in metres
45 or less	0 to 5
46 to 55	15
56 to 65	45
Greater than 65	Equal to speed of traffic,in km/h

NOTES:

1) This plan is drawn in accordance with AS 1742.3.
2) This plan must be implemented by a person holding a current "implement Traffic Control Plan" tickets or the state equivalent.
3)This plan may be altered by a person holding a current "implement Traffic Control Plan" or " prepare work zone traffic management plan" tickets (or the state equivelant),provided they work in the boundaries of their qualification.
4) ETM Traffic bears no responsibility for the implementation of this traffic control plan.
Implementation of this plan is the sole responsibilty of the contractor or their designated traffic control subcontractor.

LEGEND

- WORK AREA
- PEDESTRIAN PATH
- TRAFFIC FLOW/OUT
- TRAFFIC FLOW/IN

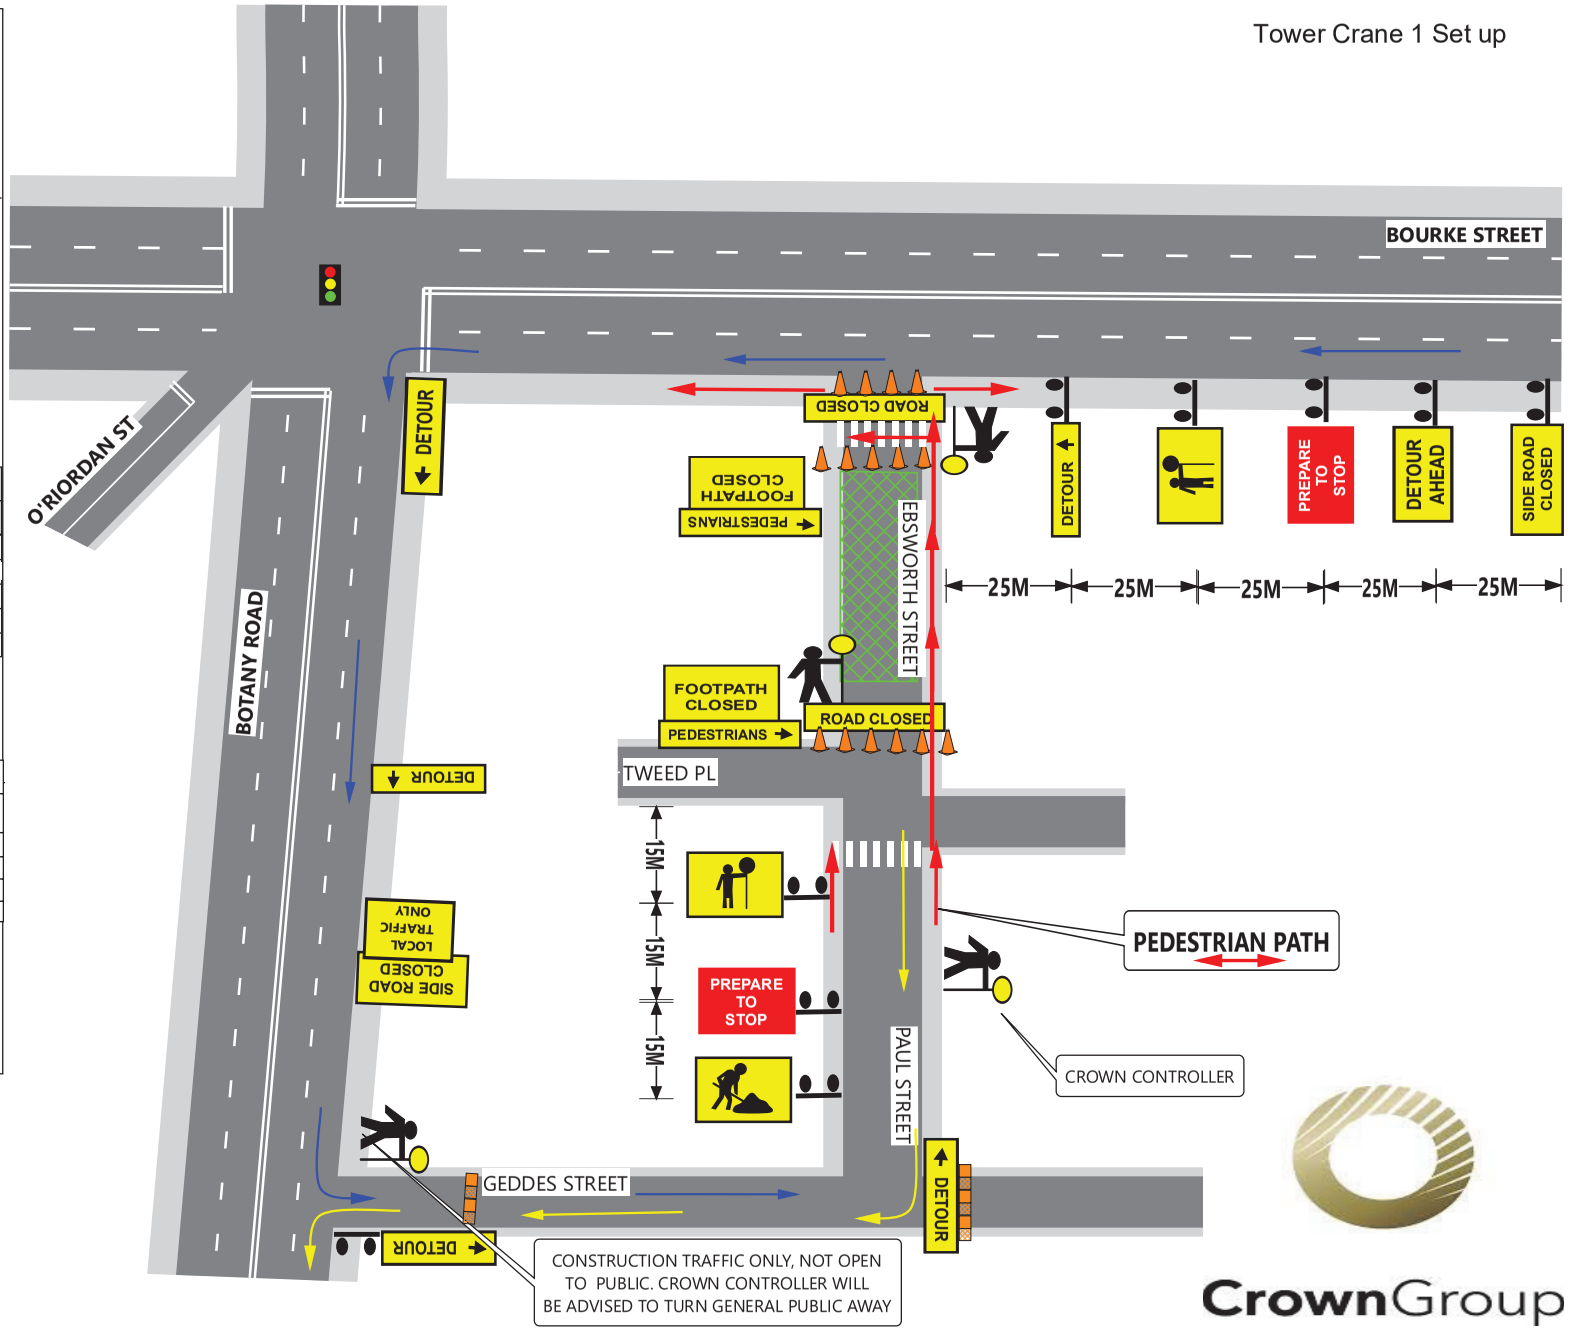

CrownGroup