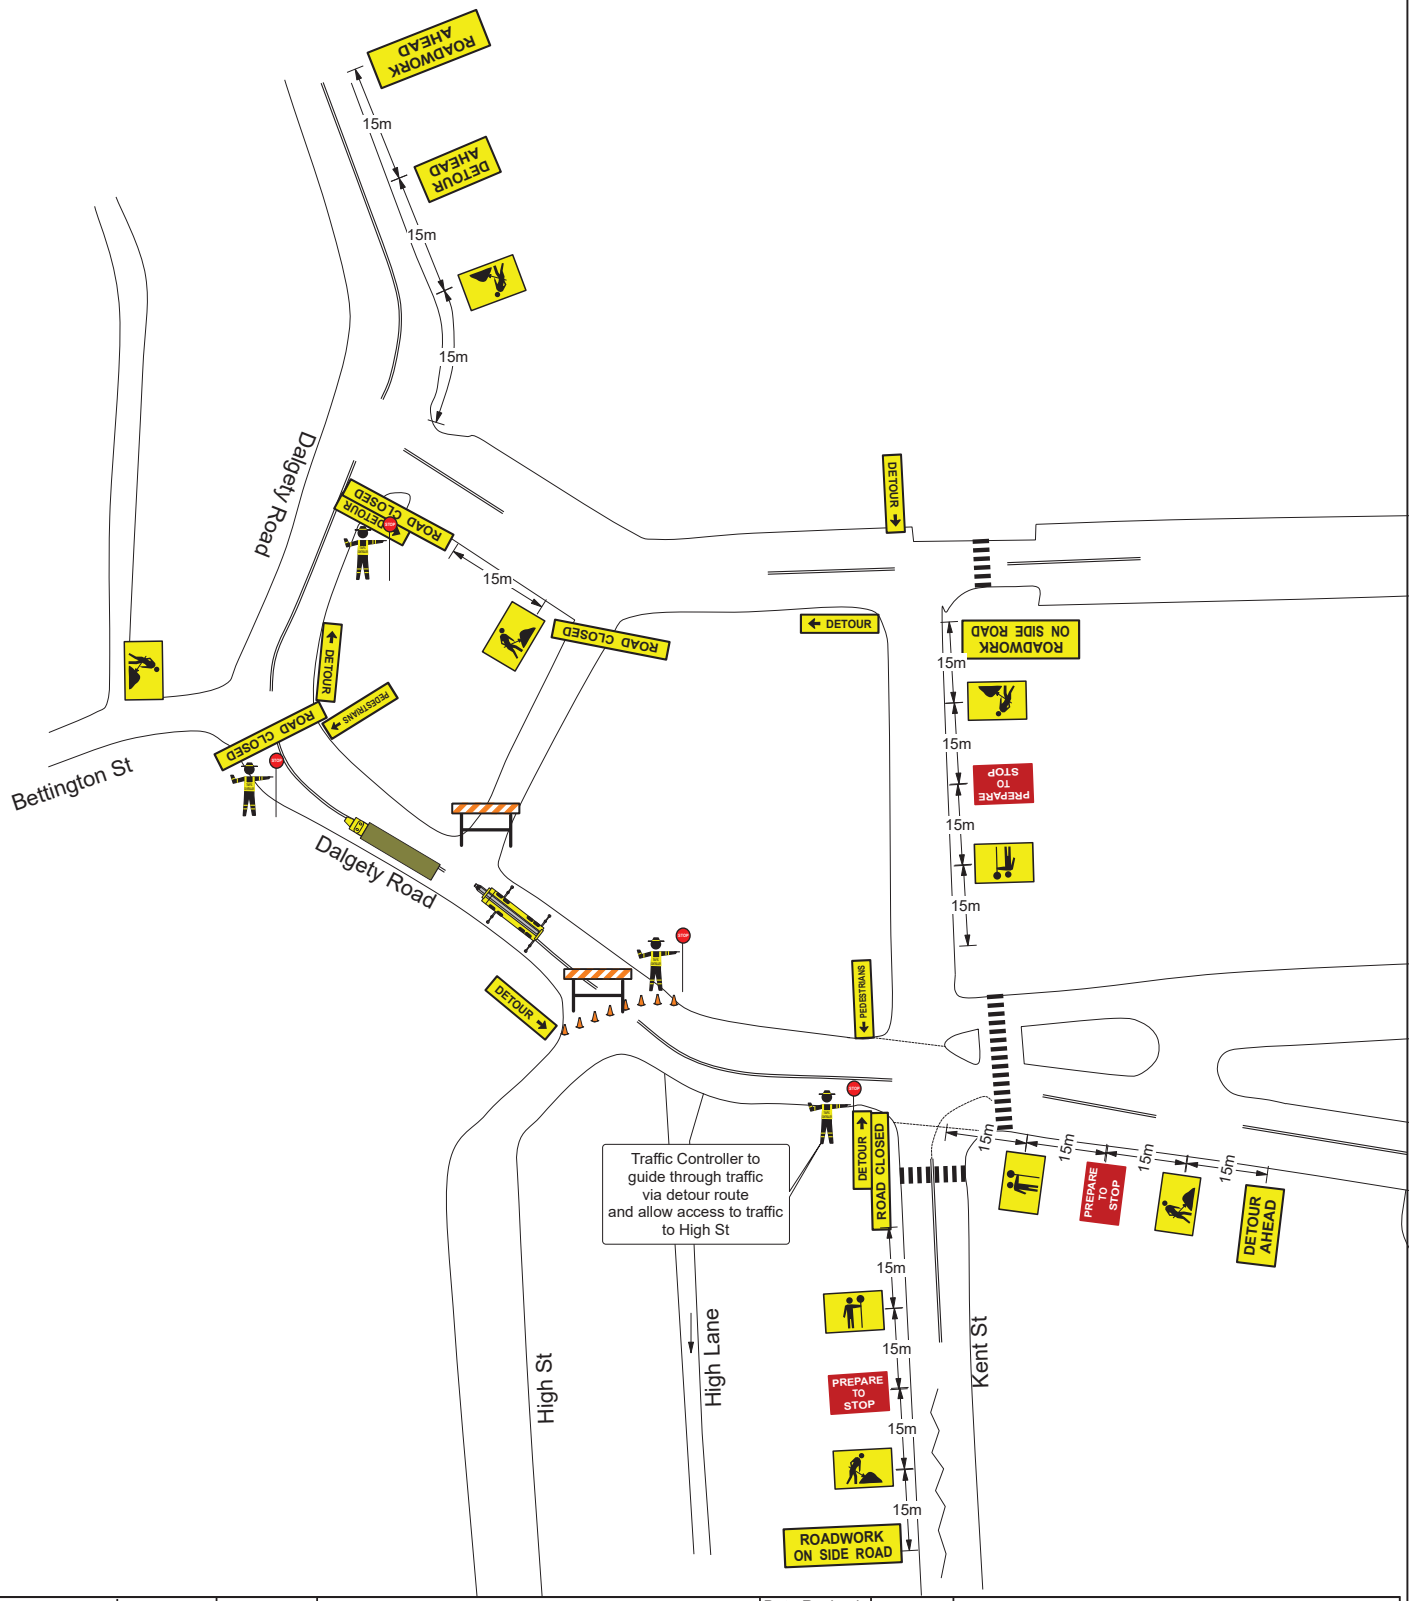

Lack group 100% Australian Family Owned Lack Group t/a K & D Traffic Management 2/13 Stanton Rd, Seven Hills NSW 2147 P: 1300-205-579 email: lgp@lackgroup.com.au	NOT TO SCALE N TCP BEST VIEWED WHEN PRINTED IN A3	Client:	Newlife Building	Date Revised:	Description of Revision:
		Location:	Dalgety Road Barangaroo	Rev 1:	
		Description:	Road Closure	Rev 2:	
		Plan Number:	2018-1641	Rev 3:	
		Date Drawn:	21/12/2018	Rev 4:	
		Plan Drafted By:	Amy Dowsett	Checked By:	Peter Turner
		Prepare Work Zone TMP:	0039099096	Prepare Work Zone TMP:	0036129415