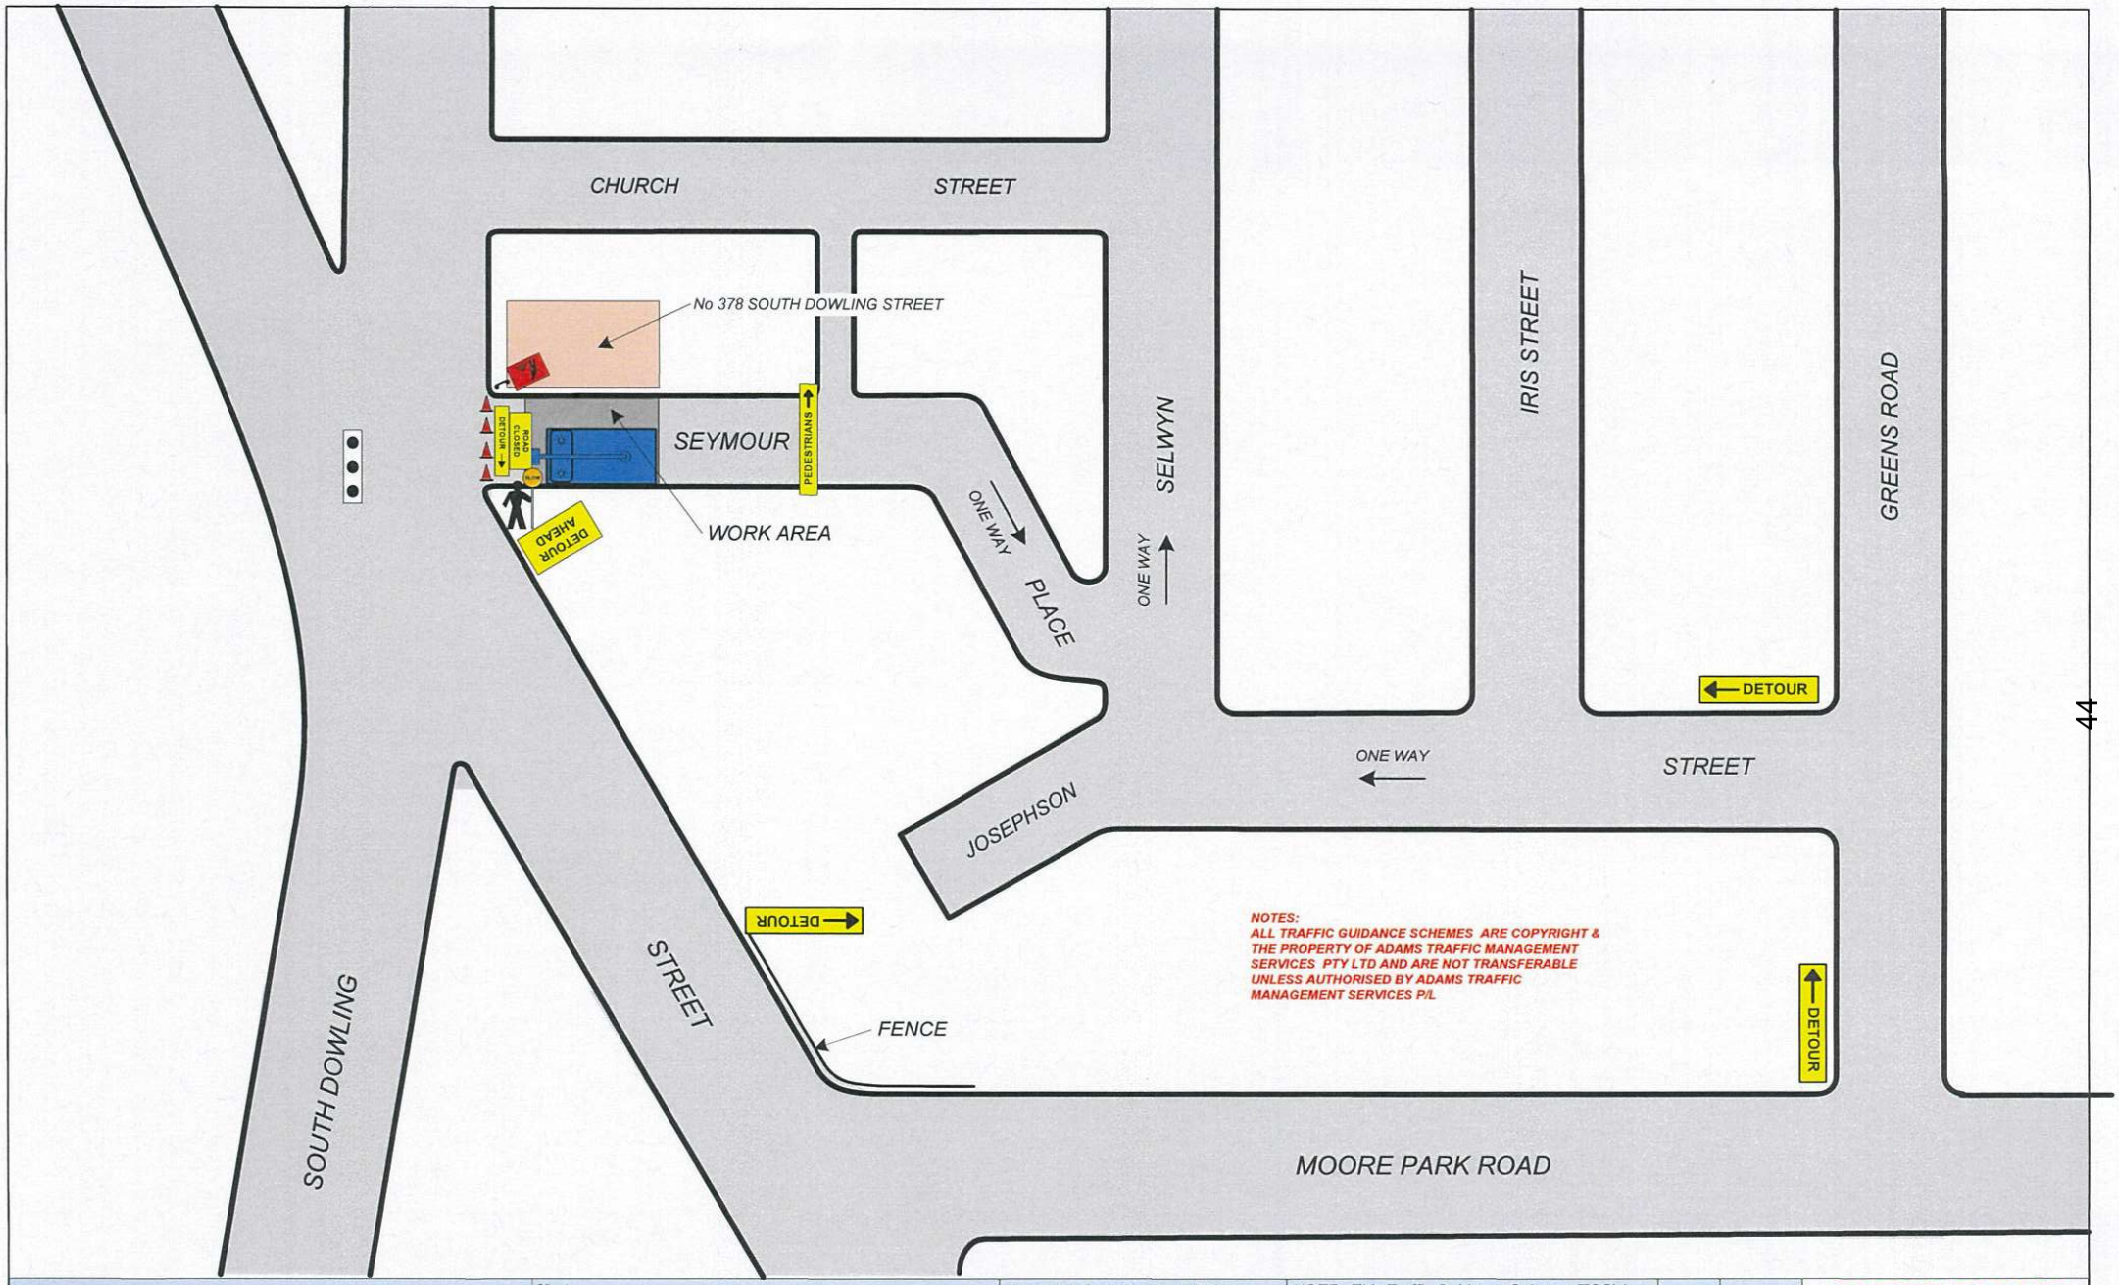

ATM
ADAMS TRAFFIC MANAGEMENT SERVICES
12/7 Hoyle Ave, Castle Hill NSW 2154
Email: david@adamstraffic.com.au
Email: kerrye@adamstraffic.com.au
David 0415 475 742 | Fax: 9899 3304
Kerrye 0415 925 861 | 0402 420 164
Ph.: 1800 330 378
Website: adamstraffic.com.au

Client:

Ultimate Sign Installations

Location:

Seymour Place, Paddington

Approach Speeds = up to 50KM
Day/Night - Class 1 Signs to be used
All Personel to wear Hi Vis Clothing,
Cone Spacing 5M in Taper
Cone Spacing 10M in Delineation
Vehicles to park within the worksite
RMS certified Traffic Controllers to be employed

NOTE: This Traffic Guidance Scheme (TGS) is drawn to AS 1742.3 and the RMS worksite manual for traffic control at work sites and is to be implemented as such. This TGS can be altered on site, & must be dated & signed by an RMS accredited person, who then becomes responsible for the implementation of the changed TGS.

NOTE: Distances between signs to be equal to posted speed limit in metres

Drawn by:	David Adams	NOT TO SCALE
RMS No: / Exp Date:	0047594617 16/10/2020	UBD Ref 195, H1
Signed by:	D.N.T.H	TGS No: 195-1
Date:	16/11/18	