TRAFFIC CONTROL PLAN FOR FILMING

Local Government PROCUREMENT
APPROVED CONTRACTOR

NOTES
1) EMERGENCY ACCESS TO BE MAINTAINED AT ALL TIMES
2) DATE OF CLOSURE = 30/05/2019
3) TIMES OF CLOSURE = 1030 - 1330

NOTE
Cato Logistics Pty Ltd do not accept responsibility of any traffic control plans if the traffic management is not implemented by Cato Logistics Pty Ltd.

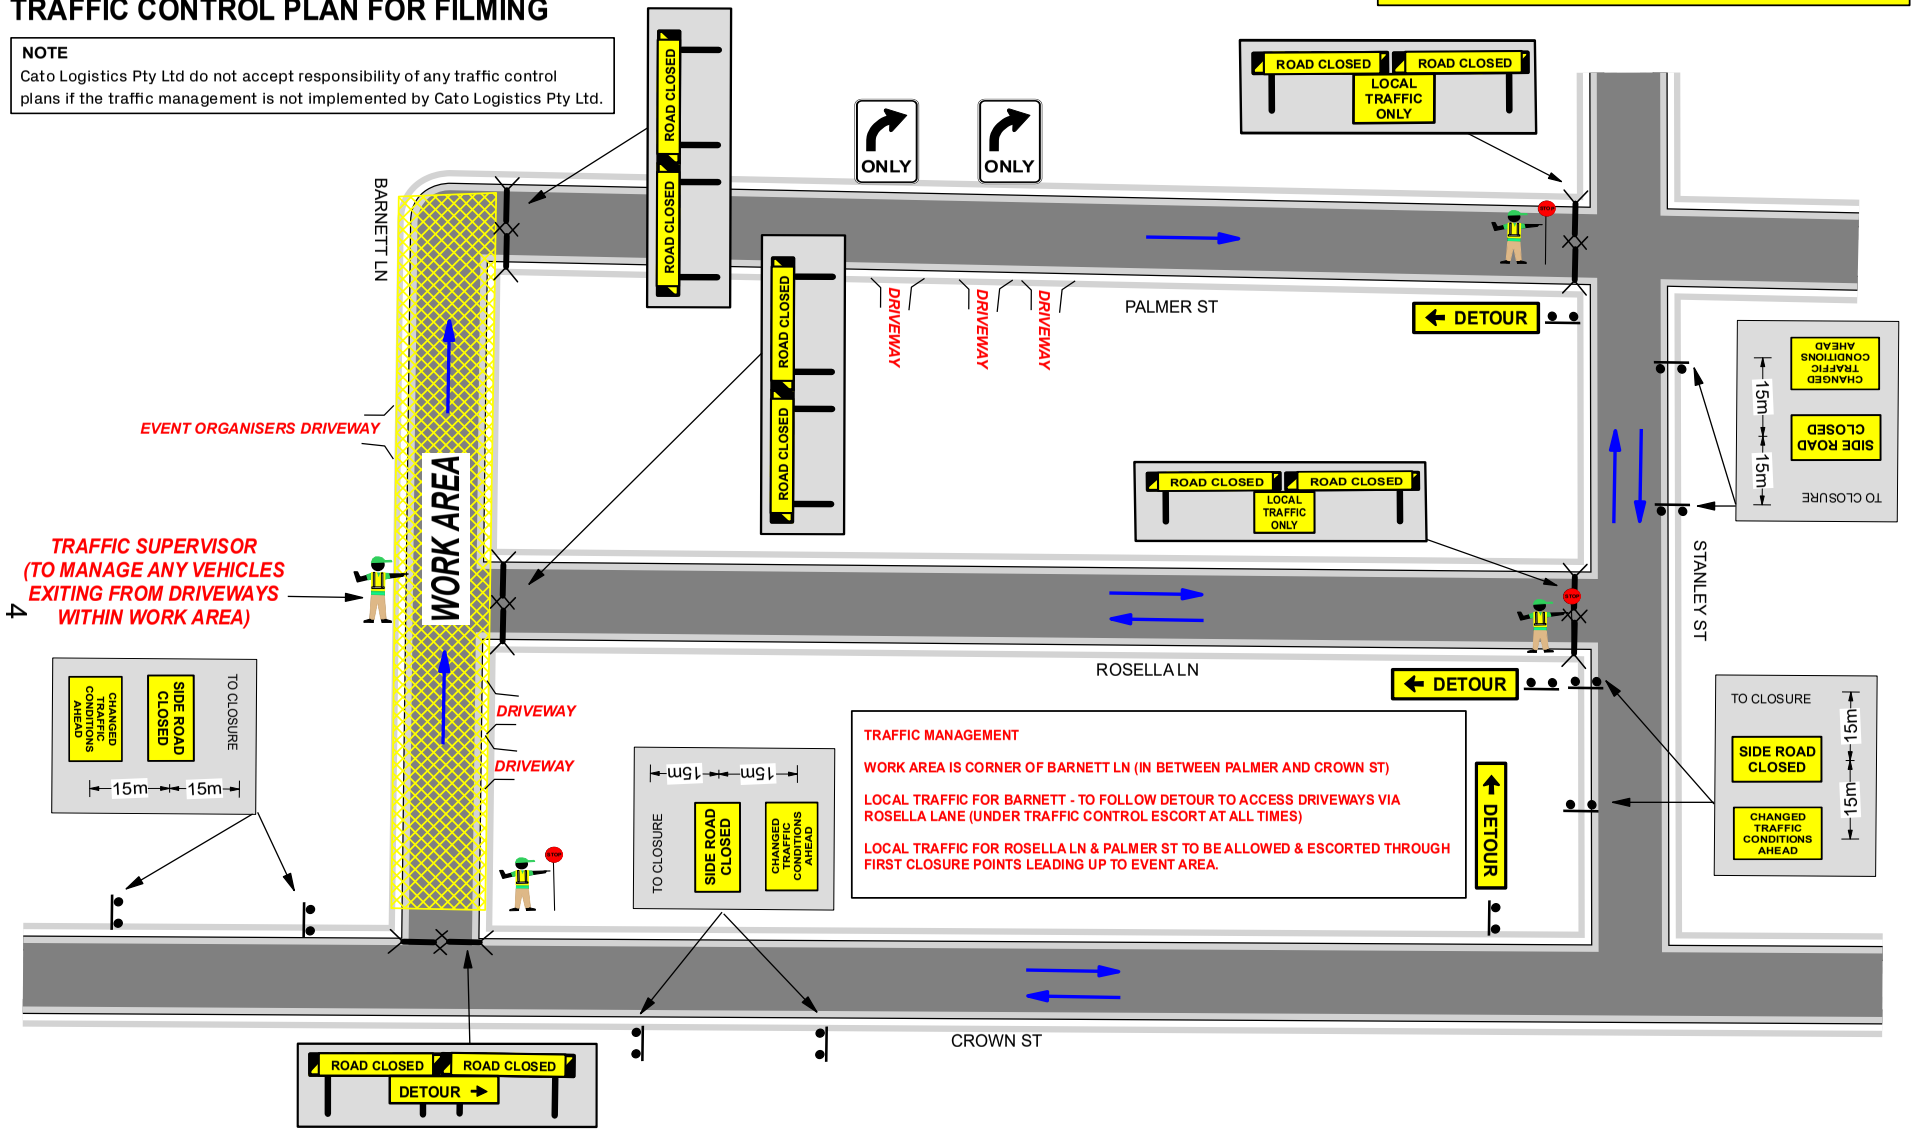

NOTES:

1. THIS TRAFFIC CONTROL PLAN HAS BEEN DRAWN IN ACCORDANCE WITH AS 1742.3 AND "TRAFFIC CONTROL AT WORKSITES" MANUAL V4.
2. SIGNS & DEVICES ARE TO PLACED IN ACCORDANCE WITH THIS TCP, MODIFICATION MAY BE MADE BY PERSONS HOLDING A RMS "DESIGN & AUDIT" QUALIFICATION ONLY.
3. ALL SIGNS AND DEVICES USED MUST COMPLY WITH AUSTRALIA STANDARD AS1742.3
4. THIS DOCUMENT IS COPYRIGHT / PROPERTY OF CATO LOGISTICS PTY/LTD. THIS DRAWING SHALL ONLY BE USED FOR THE PURPOSE FOR WHICH IT IS INTENDED. UNAUTHORISED USE OF THIS DRAWING IS PROHIBITED

©COPYRIGHT

COUNCIL:		DRAWN BY:	AUTHORISED BY:	DATE:	PROJECT:	PLAN No:
SYDNEY		MICHAEL PARKER	KIERAN CATO	04/04/2019	AUS DESIGN CENTRE BARNETT LANE DARLINGHURST	ADC-12
APPROVAL REQUIRED:		CERT:	CERT:	ORIGINAL SIZE:	CLIENT:	VARIANT:
LOCAL	X	2812059302	0050911775	A4 LANDSCAPE	AUS DESIGN CENTRE	(A)
STATE				NTS	CONTACT: Rhadi Bryant	PHONE: 02 9361 4555
OTHER						TYPE: TCP REV: 0.0