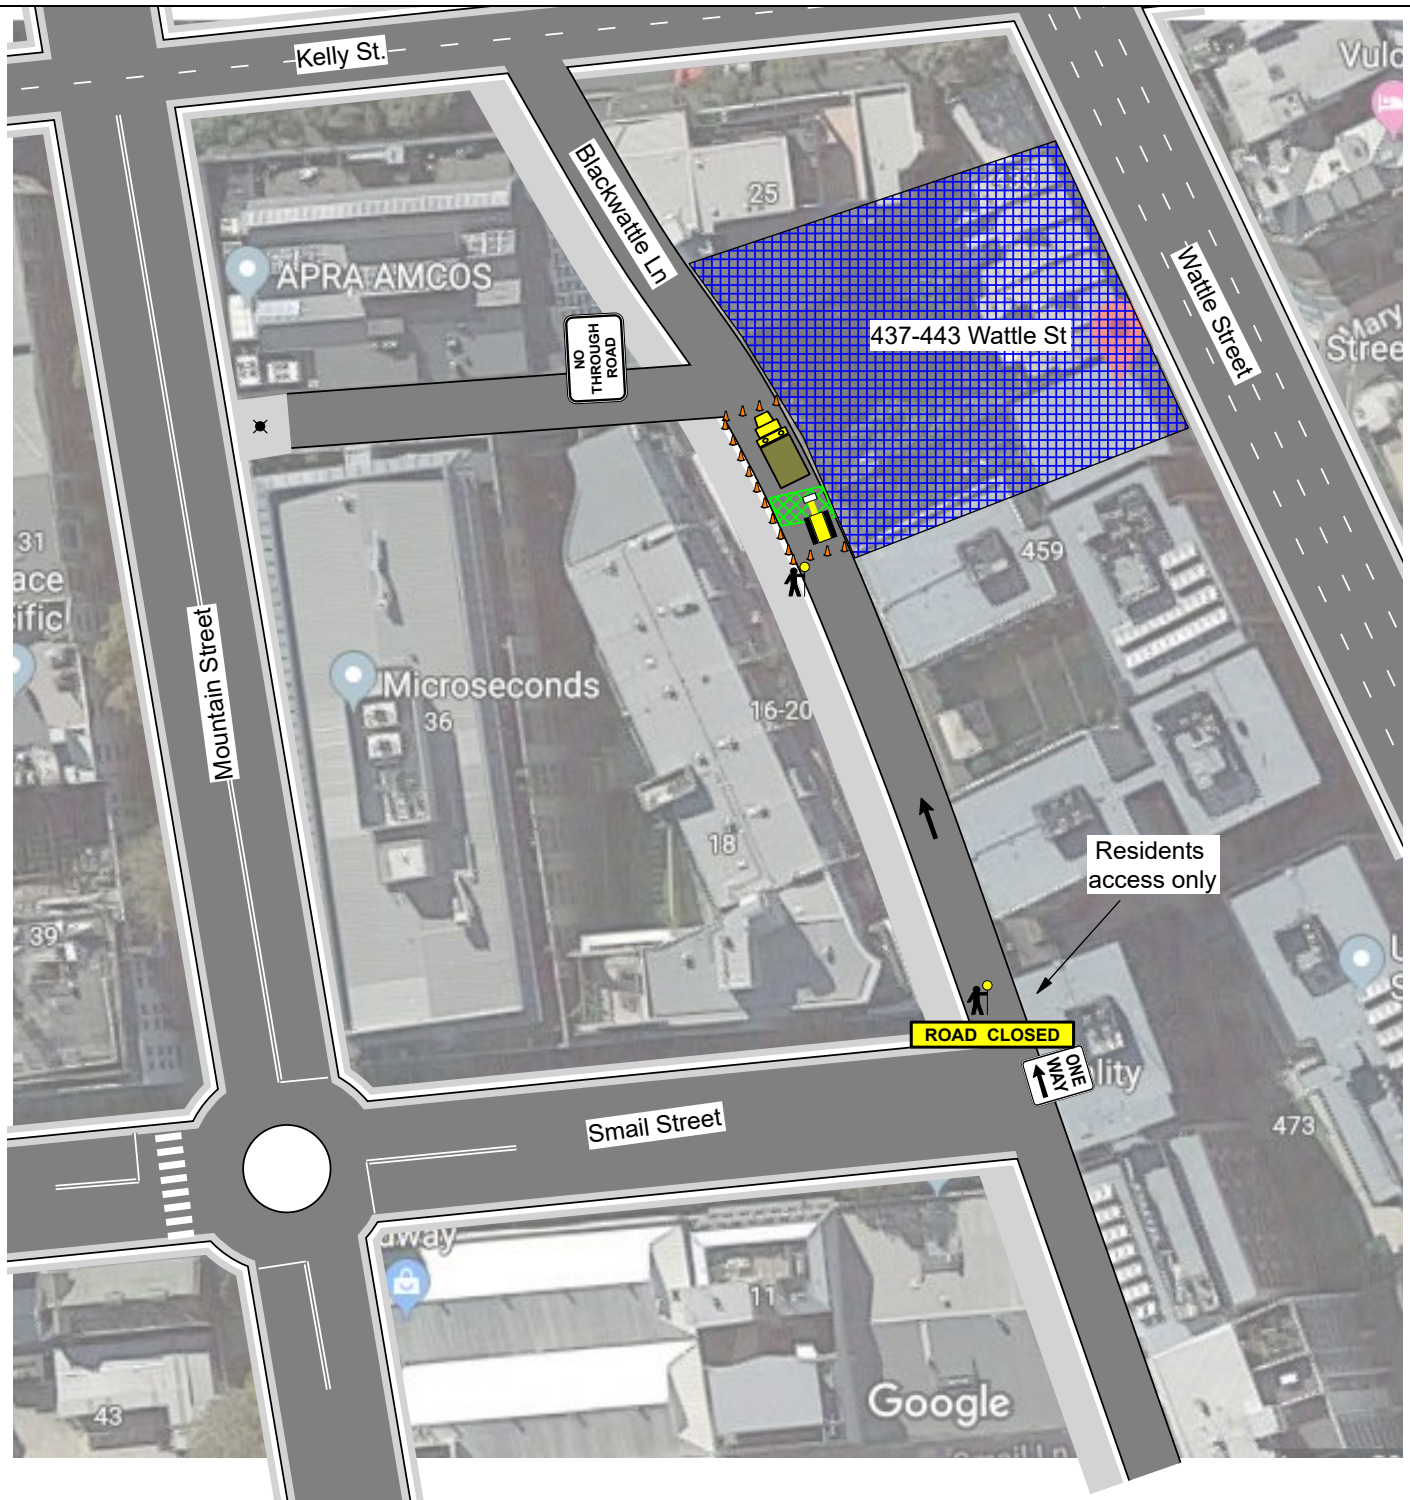

Signs	
Size	A
Spacing	D
Advance warning area to transition area.	D
D = Speed Limit (In Meters)	
Class 2 reflective signs required for Day and Class 1 reflective signs for night.	

Approximate Speed Of Traffic Km/h	Recommended Taper Length In Meters		
	Traffic Control At Beginning Of Taper	Lateral Shift Taper	Merge Taper
45 Or Less	15	0	15
46 - 55	15	15	30
56 - 65	30	30	60
66 - 75	N/A	70	115
76 - 85	N/A	80	130
86 - 95	N/A	90	145
96 - 105	N/A	100	160
Greater than 105	N/A	110	180

NOTES:

1. ALL SIGNAGE TO BE INSTALLED IN ACCORDANCE WITH RMS "TRAFFIC CONTROL AT WORKSITES" MANUAL AND AS1742.3.

2. ALL SIGNAGE AND DELINEATION MUST BE INSTALLED BY RMS CERTIFIED TRAFFIC CONTROLLER(S) ONLY.

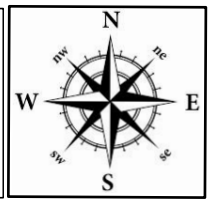

BE SAFE Traffic Control Pty Ltd

Date: 10/04/2019 **Author:** Herme Caldeira **Project:** 437-443 Wattle St - Ultimo
Client: Heworth Construction **Ticket Number:** 0051831265 Herme F B Caldeira **TCP No.:** 0004
SCALE: NOT TO SCALE

Comments:

Trenching works (Storm water) within Blackwattle Ln. Road closure required with traffic controllers on duty to monitor works area and to maintain driveway access for residents.