Attachment A

Identification Plan

Identification Plan

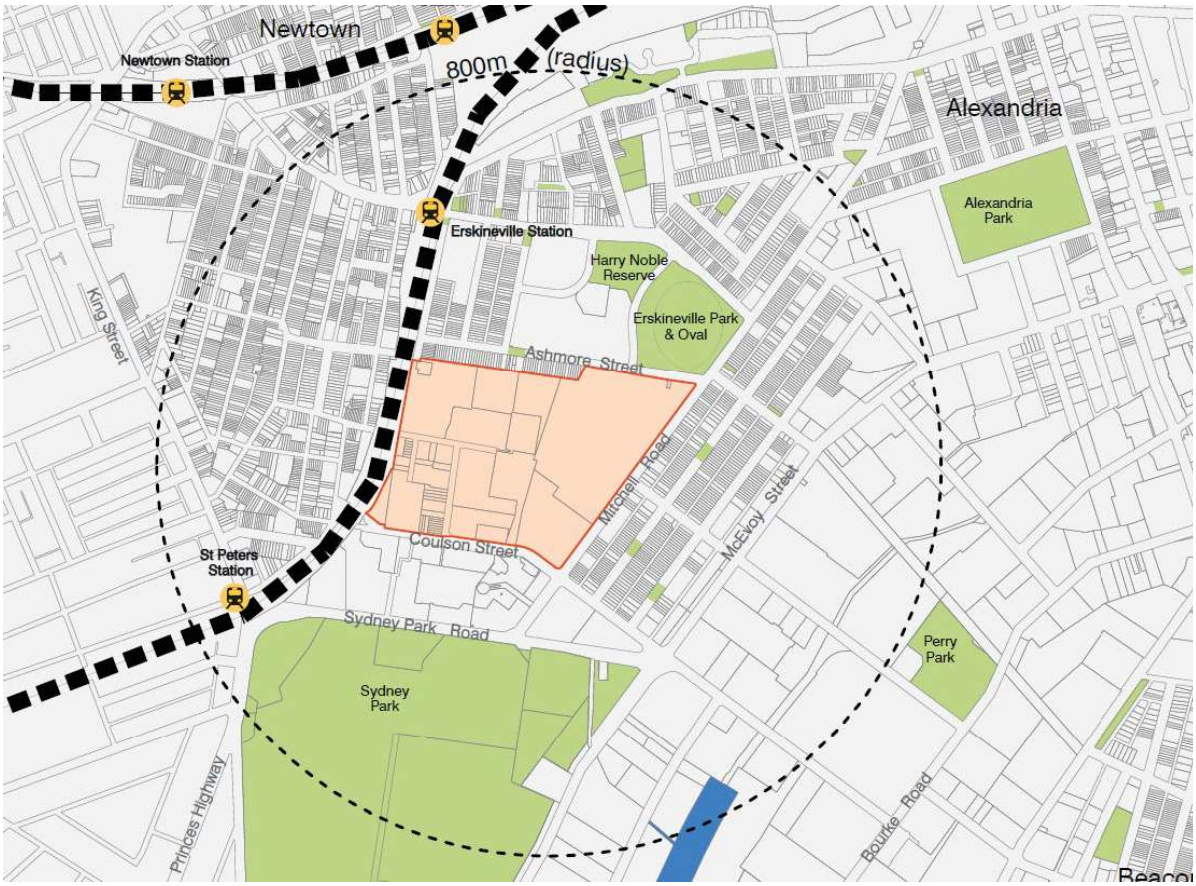

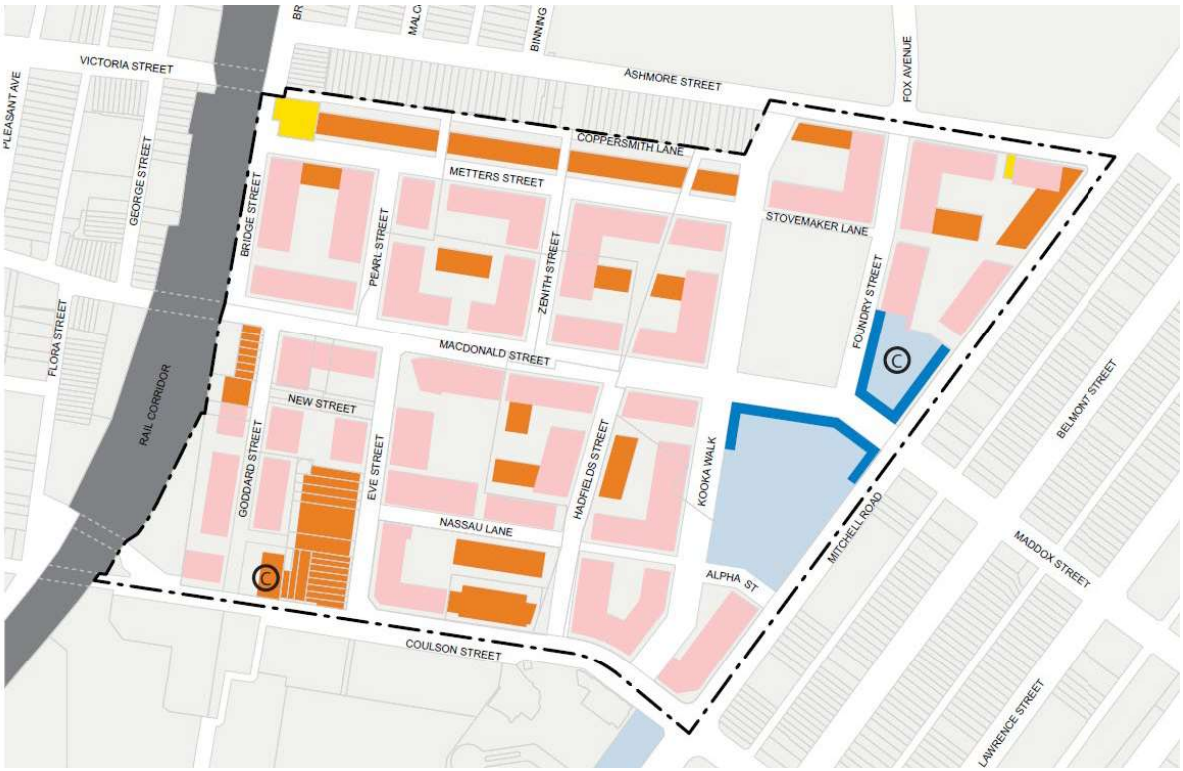

PLAN FORM 2 (A2)

WARNING: CREASING OR FOLDING WILL LEAD TO REJECTION

Sheet 1 of 2 sheet(s)

COORDINATE SCHEDULE						
MARK	MGA CO-ORDINATES -ZONE 56		CLASS	ORDER	METHOD	STATE
	EASTING	NORTHING				
SSM 62181	332 613.067	6247 137.906	B	2	SCIMS	FOUND
SSM 62184	332 201.828	6247 201.243	B	2	SCIMS	FOUND
SSM 62185	332 198.773	6247 164.590	B	2	SCIMS	FOUND
SSM 40025	332 764.579	6247 132.088	B	2	SCIMS	FOUND
PM 180	332 383.513	6247 187.448	B	2	SCIMS	FOUND

DATE OF SCIMS COORDINATES: 30-9-2019 MGA ZONE: 56 MGA DATUM: GDA94

COMBINED SCALE FACTOR: 0.999941 (PM180)

HEIGHT SCHEDULE					
MARK	AHD VALUE	CLASS	ORDER	HEIGHT DATUM VALIDATION	STATE
PM 180	9.217	LA	L1	SCIMS ADOPTED	FOUND
SSM 40025	11.349	LB	L2	SCIMS-DATUM VALIDATION	FOUND
SSM 62184	9.872	B	2	SCIMS	FOUND
BM CUT IN CONC	3.476	LC	N/A		PLACED

DATE OF SCIMS AHD VALUES: 9-11-2018 HEIGHT DATUM: AHD71

Council Authorised Delegate

CITY OF SYDNEY

S7A-268/2085

STRATUM STATEMENTS

LOT 8 IS UNLIMITED IN HEIGHT AND DEPTH EXCEPT FOR THAT PART BELOW LOT 9 (SHOWN ON SHEET 2) WHICH IS LIMITED IN HEIGHT TO THE REDUCED LEVEL SHOWN AND IS UNLIMITED IN DEPTH

LOT 9 IS UNLIMITED IN HEIGHT AND DEPTH EXCEPT FOR THAT PART ABOVE LOT 8 (SHOWN ON SHEET 2) WHICH IS LIMITED IN DEPTH TO THE REDUCED LEVEL SHOWN AND IS UNLIMITED IN HEIGHT

SCHEDULE OF REFERENCE MARKS

No.	BEARING	DISTANCE	MARK
1	114°58'30"	2.91	RM DH&W FD (DP 1240458)
	109°11'50"	10.86	RM DH&W FD (DP 1240458)
	109°11'50"	10.875	BY SURVEY
2	165°02'	0.63	RM DH&W FD (DP 772101)
3	200°39'	5.48	RM DH&W FD (DP 1233713)
	200°39'	5.515	BY SURVEY
4	117°06'	8.48	RM DH&W FD (DP 1233713)
	117°18'	8.47	BY SURVEY
5	3°42'	19.62	RM DH&W ON CONC PATH
	29°29'	21.345	RM DH&W ON CONC PATH
6	36°51'20"	8.955	RM DH&W FD (DP 1241416)
7	148°43'	4.315	RM DH&W
	70°06'	12.555	RM DH&W
8	17°41'	5.75	RM DH&W IN FACE CONC PANEL
9	359°07'	11.555	RM DH&W ON CONC
10	83°39'05"	13.72	RM DH&W FD (DP 1226931)
11	320°35'	1.345	RM DH&W ON CONC

HEIGHT DIFFERENCE SCHEDULE			
FROM	TO	HEIGHT DIFFERENCE	METHOD
PM 180	SSM 40025	+2.128	DIFFERENTIAL LEVELLING
SSM 40025	PM 180	-2.126	DIFFERENTIAL LEVELLING
PM 180	SSM 62184	+0.628	DIFFERENTIAL LEVELLING
SSM 62184	BM	-6.368	DIFFERENTIAL LEVELLING
BM	PM 180	+5.741	DIFFERENTIAL LEVELLING
HEIGHT DATUM: AHD71			

LOTS 9, 10, 12 AND 13 ARE PROPOSED TO BE RESERVED FOR A FUTURE PUBLIC PURPOSE

SURVEYOR Name: RICHARD MCCLENAHAN Date of Survey: 28-10-2019 Surveyor's Reference: 42482 025DP	PLAN OF SUBDIVISION OF LOT 101 IN DP 1226931 AND LOT 3 IN DP1258625	LGA: SYDNEY Locality : ERSKINEVILLE Reduction Ratio 1: 500 Lengths are in metres.	Registered DP

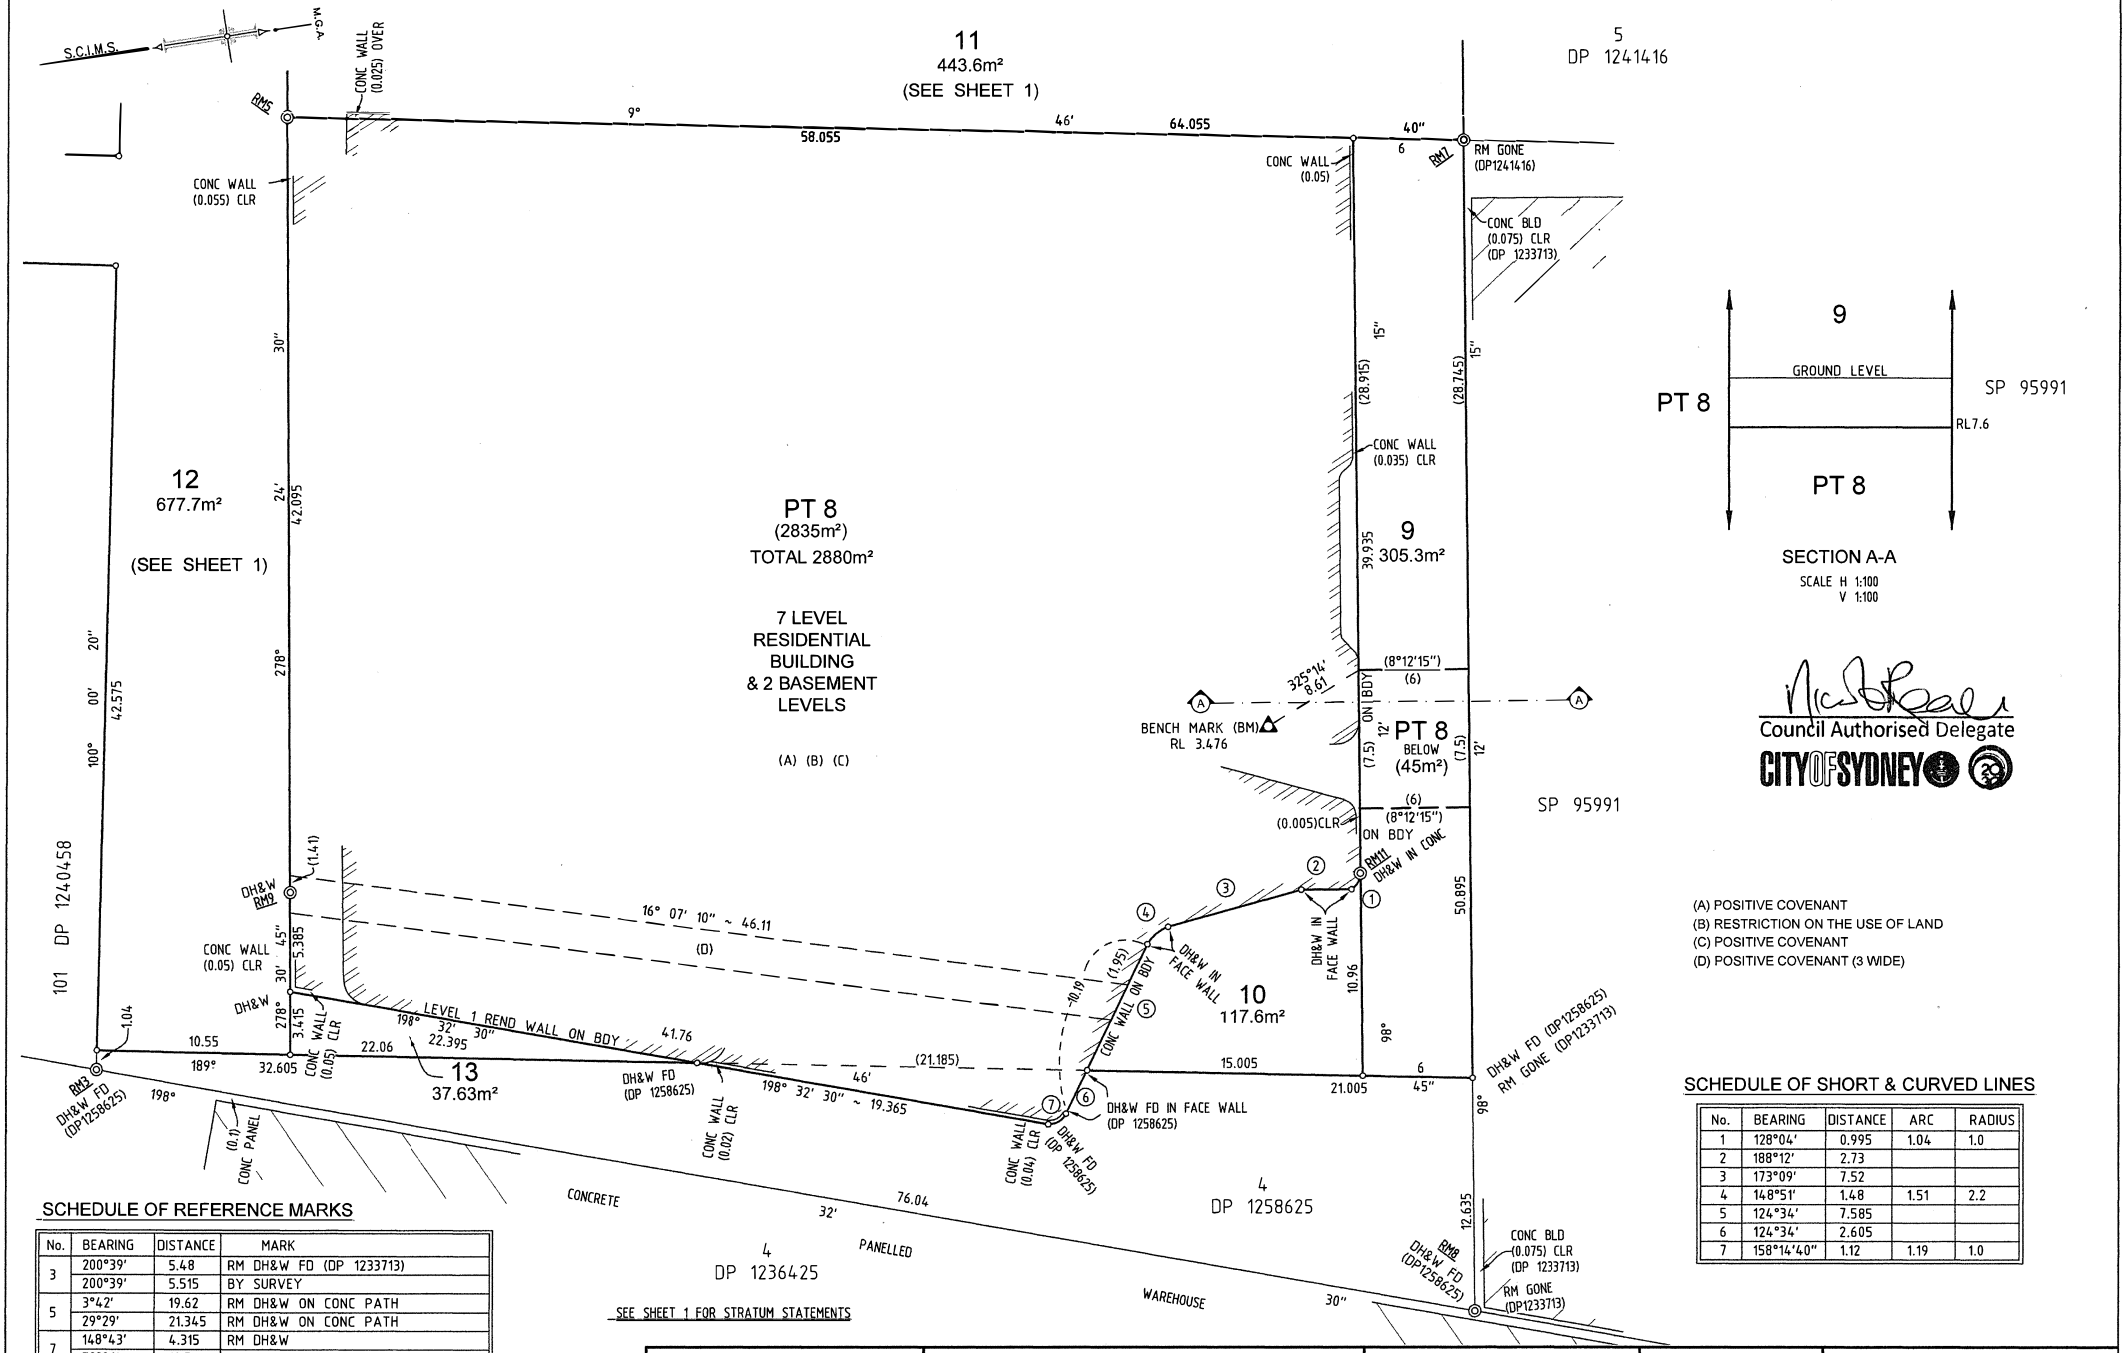

(A) POSITIVE COVENANT
(B) RESTRICTION ON THE USE OF LAND
(C) POSITIVE COVENANT
(D) POSITIVE COVENANT (3 WIDE)

SCHEDULE OF REFERENCE MARKS

No.	BEARING	DISTANCE	MARK
3	200°39'	5.48	RM DH&W FD (DP 1233713)
	200°39'	5.515	BY SURVEY
5	3°42'	19.62	RM DH&W ON CONC PATH
	29°29'	21.345	RM DH&W ON CONC PATH
7	148°43'	4.315	RM DH&W
	70°06'	12.555	RM DH&W
8	17°41'	5.75	RM DH&W IN FACE CONC PANEL
9	359°07'	11.555	RM DH&W
10	89°39'05"	13.72	RM DH&W FD (DP1226931)
11	320°35'	1.345	RM DH&W

SCHEDULE OF SHORT & CURVED LINES

No.	BEARING	DISTANCE	ARC	RADIUS
1	128°04'	0.995	1.04	1.0
2	188°12'	2.73		
3	173°09'	7.52		
4	148°51'	1.48	1.51	2.2
5	124°34'	7.585		
6	124°34'	2.605		
7	158°14'40"	1.12	1.19	1.0

SEE SHEET 1 FOR STRATUM STATEMENTS

SURVEYOR Name: RICHARD MCCLENAHAN Date of Survey: 28-10-2019 Surveyor's Reference: 42482 025DP	PLAN OF SUBDIVISION OF LOT 101 IN DP 1226931 AND LOT 3 IN DP1258625	LGA: SYDNEY Locality : ERSKINEVILLE Reduction Ratio 1: 200 Lengths are in metres.	Registered DP

10 20 30 40 50 60 Table of mm 90 100 110 120 130 140