Attachment B

Identification Plan -
Chapman Road, Annandale

Identification Plan:
Proposed Road Closure - Chapman Road, Annandale (part)

CITY OF SYDNEY

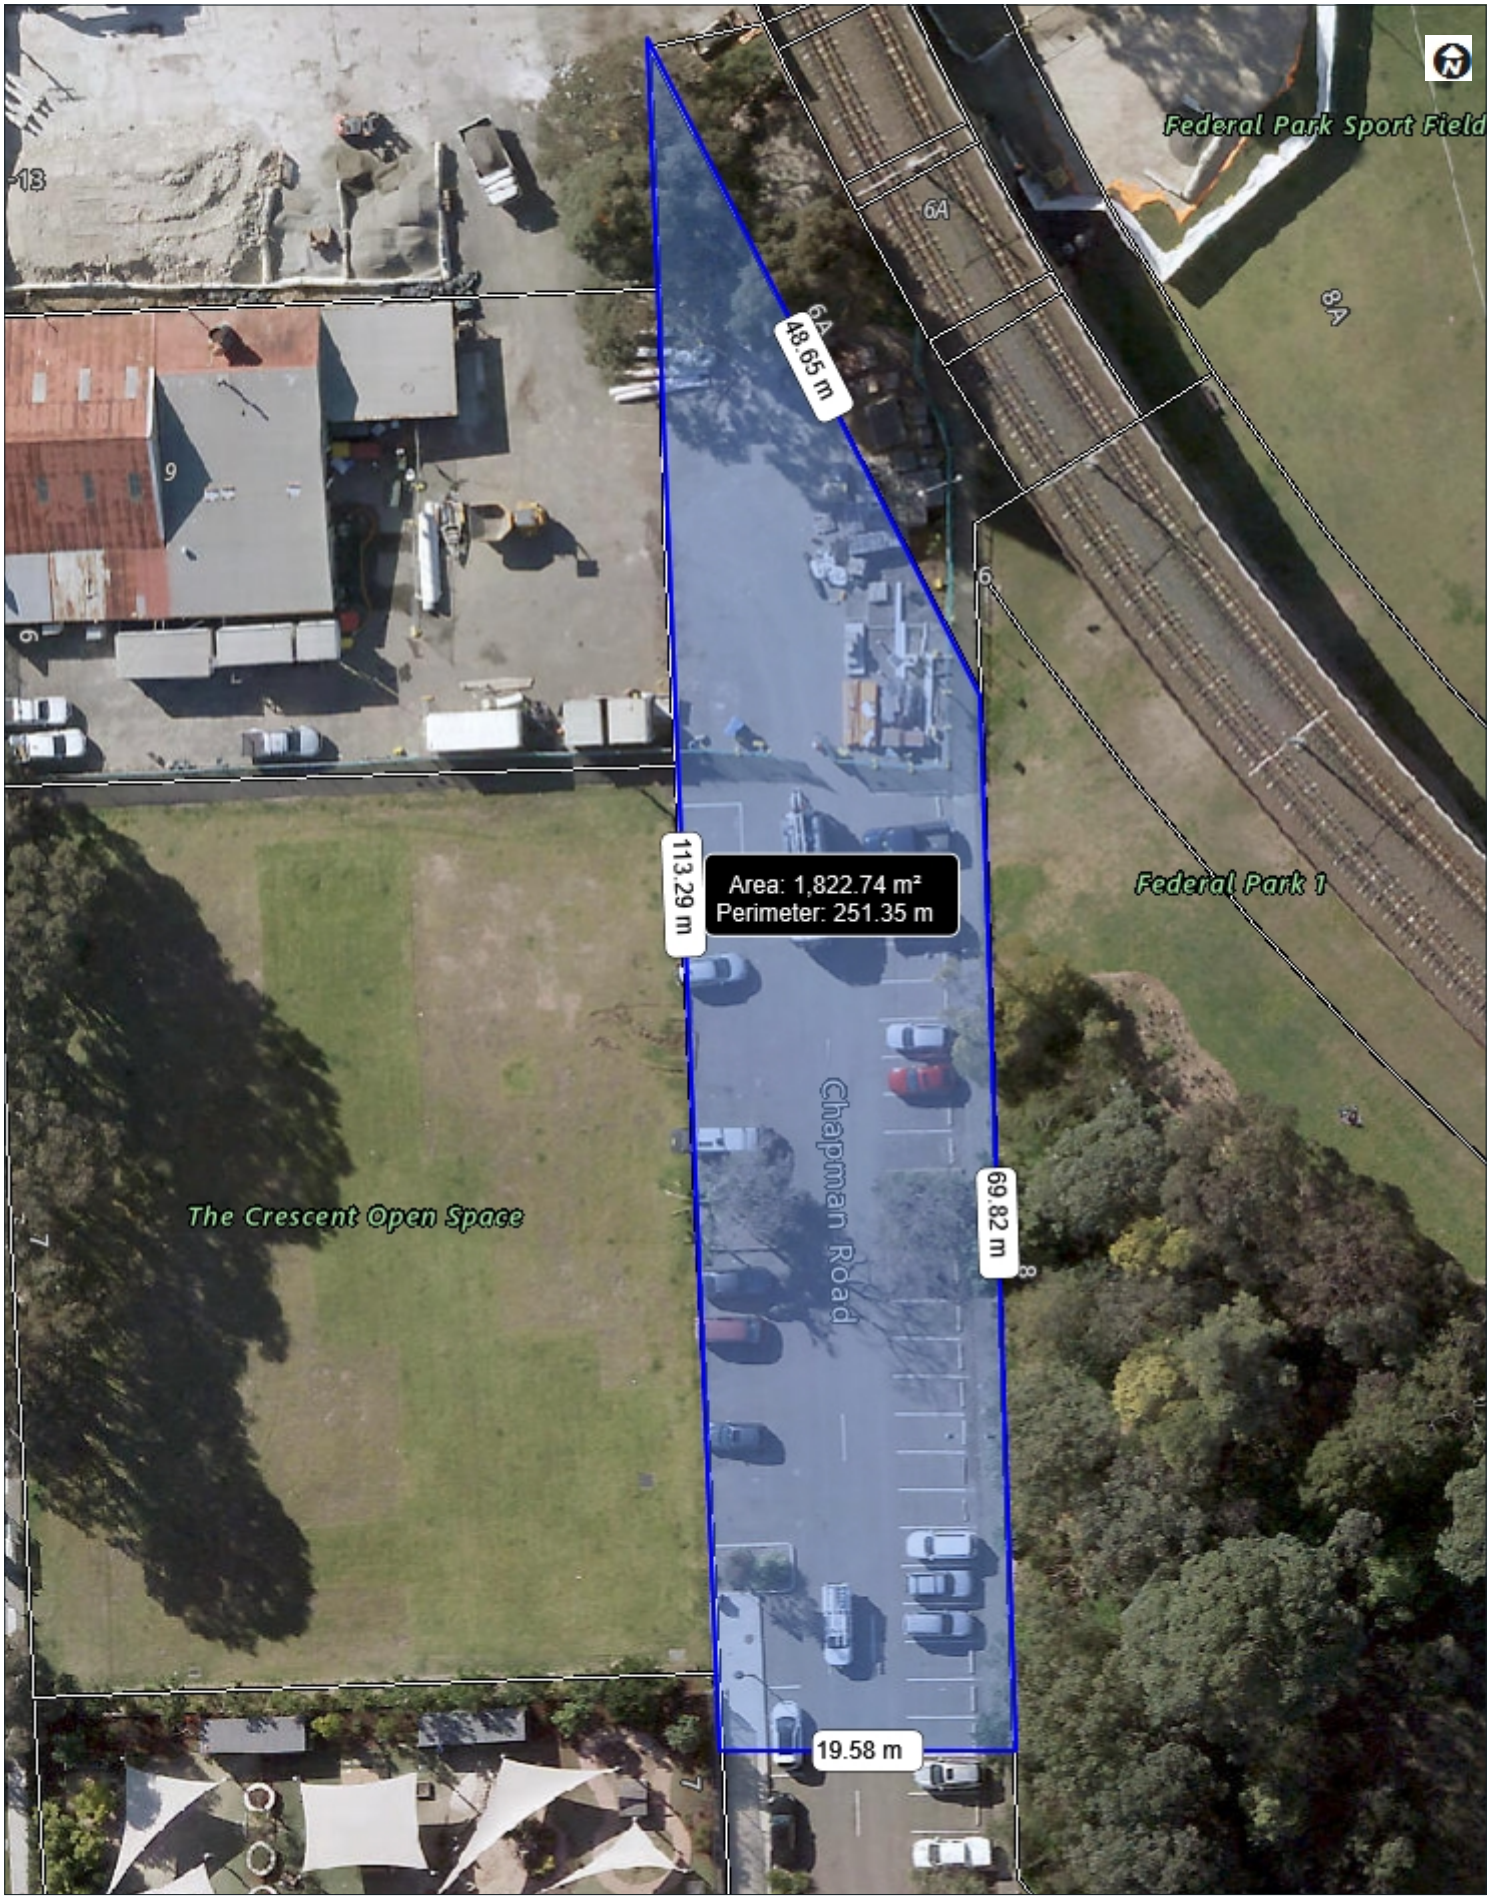

Total Area 1,822m2
Measurements are approximate

0 6 13 25
A4 1:500 Metres Date:20-Jan-21

© City of Sydney Council 2020. All Rights Reserved. This map has been compiled from various sources and the publisher and/or contributors accept no responsibility for any injury, loss or damage arising from the use, error or omissions therein. While all care is taken to ensure a high degree of accuracy, users are invited to notify Council's Spatial Services of any map discrepancies. No part of this map may be reproduced without written permission.