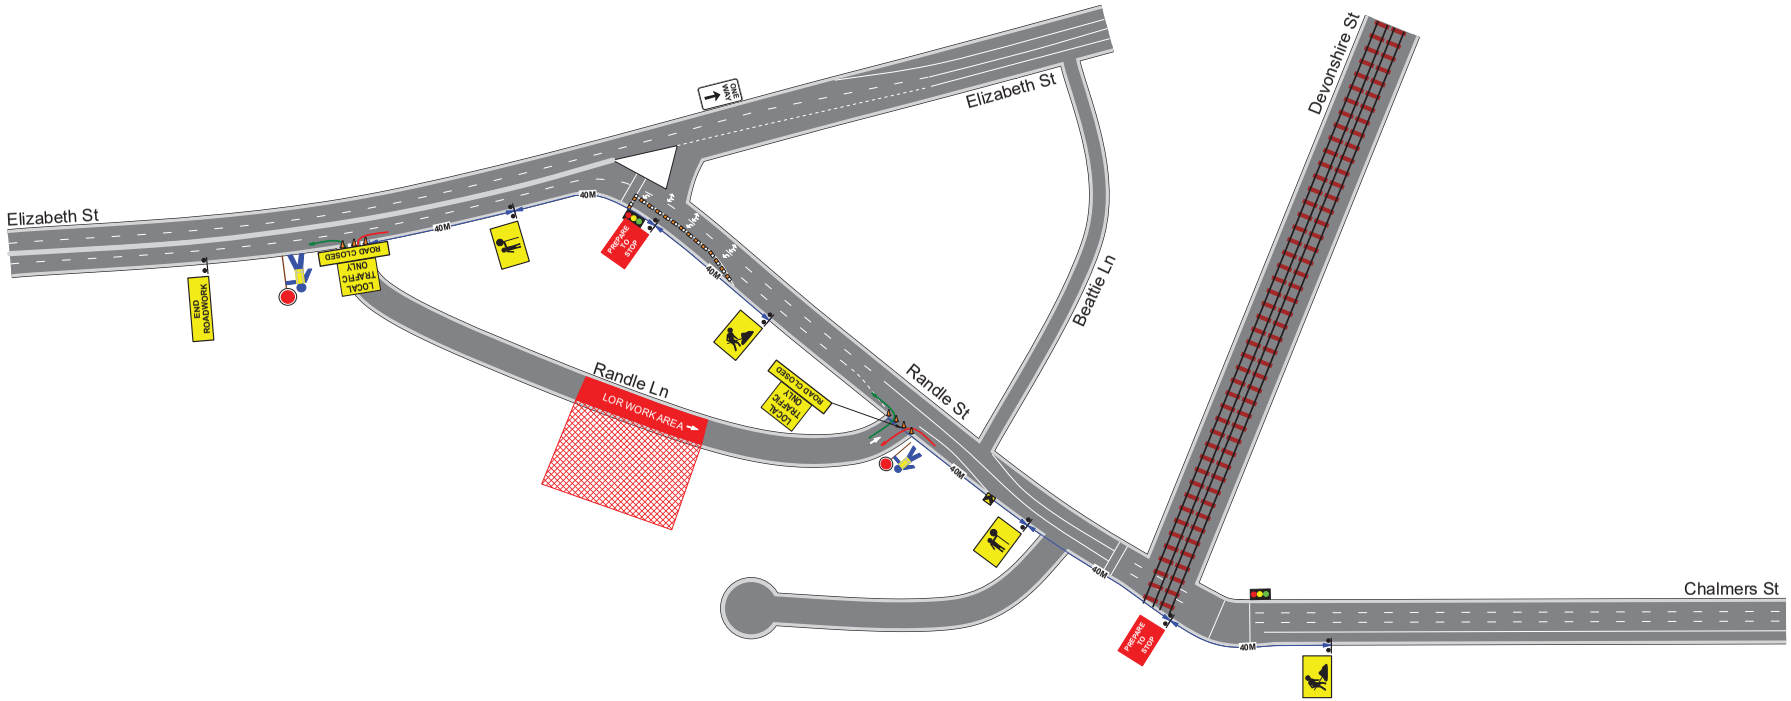

WORK AREA
Egress to the local traffic
Entry to the local traffic

Client: Laing O'Rourke

Scope of Works: Construction works

Job location: Randle Ln, Surry Hills

Author: Sandeep kumar Kolimi
Cert. No: 0051756294

Plan No:XXXXXX
PLAN NOT TO SCALE

TCP - 83
USED AS A GUIDE

WORKERS ON FOOT

NO GO ZONE =
RESTRICTED ZONE =
SHARED ZONE =
SITE EXIT = X
SITE ENTRY = E
EVACUATION POINT = EP

Implemented By

Name -

Cert No -

Date -

Signed -

Dimension 'D'
AS 1742.3: A distance expressed in metres, determined in accordance with Clause 4.1.5 and used for positioning of advance signs and related purposes.

Speed of Traffic km/h	Dimension m
55 or less	15
56 to 65	45
Greater than 65	speed of traffic, in Km/h

Taper Lengths

Approximate speed of traffic	Traffic control at beginning of taper	Lateral shift taper	Merge taper
45 or less	15	0	15
46 - 55	15	15	30
56 - 65	30	30	60
66 - 75	N/A	70	115
76 - 85	N/A	80	130
86 - 95	N/A	90	145
96 - 105	N/A	100	160
Greater than 105	N/A	110	180

Web: www.ddtraffic.com.au
Email: sydney@dd-group.com.au
Phone: 1300 597 622

D&D Traffic Management does not accept liability for implementation of this tcp if not directly involved in its implementation