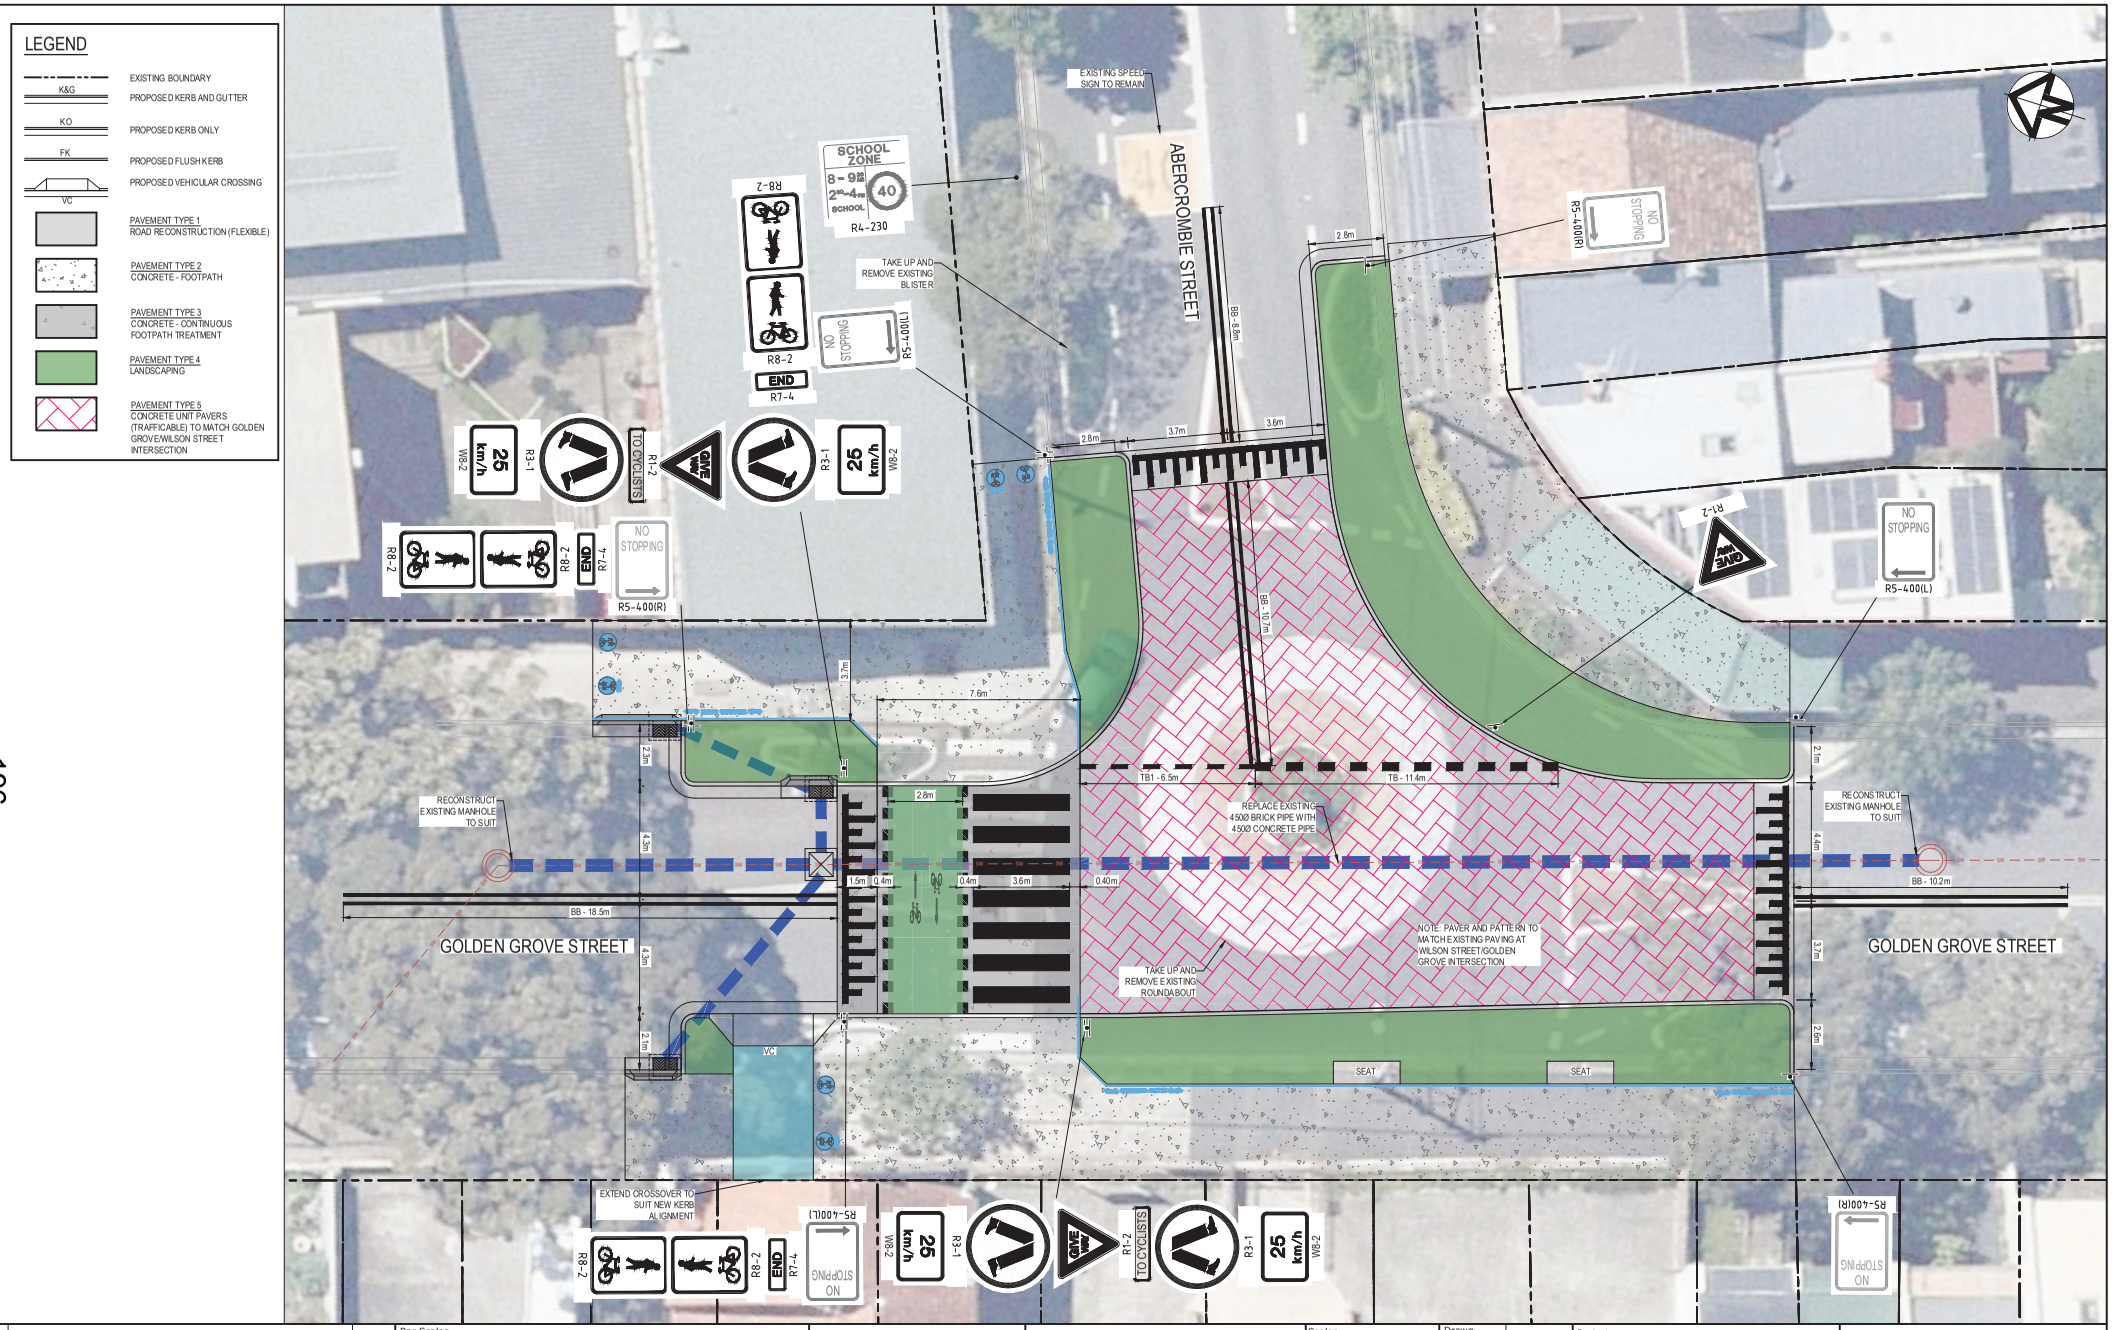

196

Issue	Description	Date
P3	PRELIMINARY	22-10-21
P2	PRELIMINARY	20-10-21
P1	PRELIMINARY	09-10-21

100mm on Original

Bar Scales

0 2 4 6 8 10m

1 : 100 @ A1 1 : 200 @ A3

THIS DRAWING CANNOT BE COPIED OR REPRODUCED IN ANY FORM OR USED FOR ANY OTHER PURPOSE OTHER THAN THAT ORIGINALLY INTENDED WITHOUT THE WRITTEN PERMISSION OF SYDNEY CIVIL

Client

CITY OF SYDNEY

Scales	1 : 100
Grid	-
Height Datum	AHD
Drawn	GJ
Designed	GJ
Checked	
Approved	

DRAFT

Project: GOLDEN GROVE STREET ABERCROMBIE STREET PCTC PROGRAM

Title: CONCEPT PLAN

SYDNEY CIVIL

Status: PRELIMINARY ONLY
NOT TO BE USED FOR CONSTRUCTION

A1

Project - Drawing No.: SY-21-002-C410

Issue: P3

C:\Users\Glen.J\Desktop\PCTC\3.0 Drawings\400 Series - GG and Abercrombie Street\SY-21-002-C410.dwg