Attachment B

Building Envelope Drawings

© FRANCIS-JONES MOREHEN THORP PTY LTD 2021 ABN 28 101 197 219 NOMINATED ARCHITECT: RICHARD FRANCIS-JONES (REG NO 5301)

1 PLAN B1- Basement 1
1:200

2 PLAN LG2- Lower Ground
1:200

3 PLAN LG- Lower Mezzanine
1:200

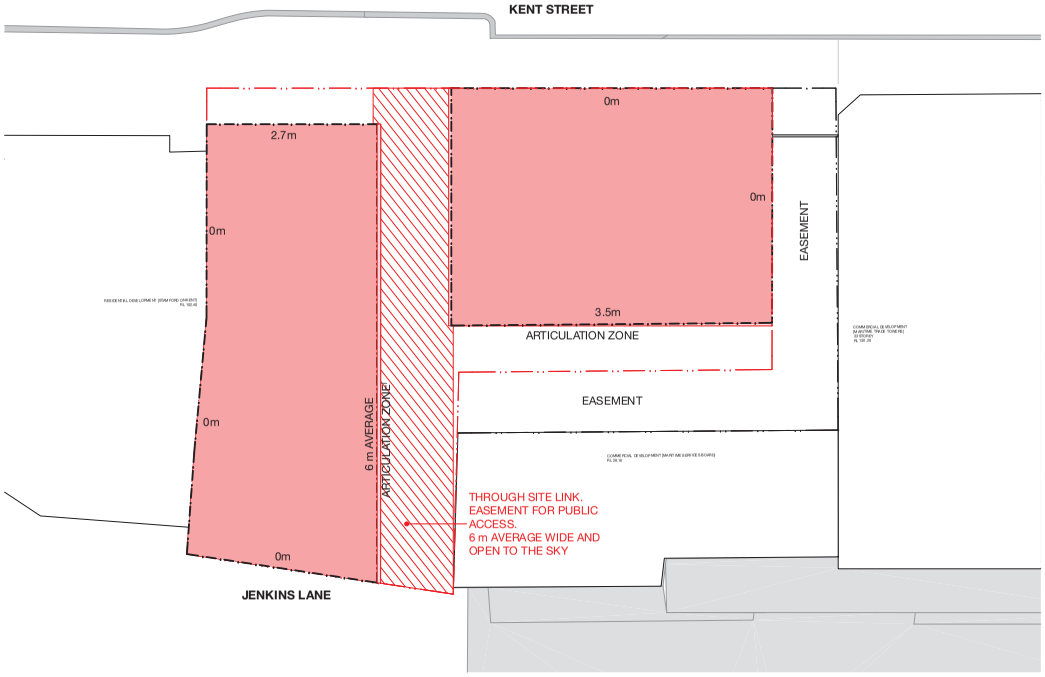

4 PLAN GR- Ground Floor
1:200

fjmt

Proposed Envelope Diagrams

Barana Group - 189-197 Kent Street, Sydney

0 2 5 10m

1:200 @ A1 23/6/21

For Review 201 [RevM]

© FRANCIS-JONES MOREHEN THORP PTY LTD 2021 ABN 28 101 197 219 NOMINATED ARCHITECT: RICHARD FRANCIS-JONES (REG NO 5301)

1 PLAN Level 1 - 24
1:200

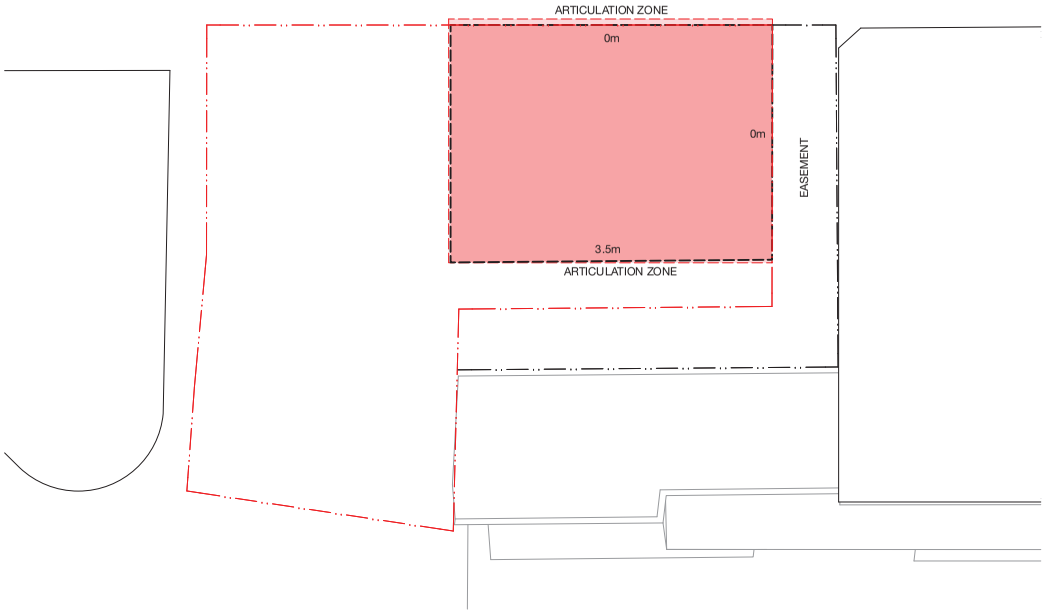

2 PLAN 25- Level 25 -33
1:200

© FRANCIS-JONES MOREHEN THORP PTY LTD 2021 ABN 28 101 197 219 NOMINATED ARCHITECT: RICHARD FRANCIS-JONES (REG NO 5301)

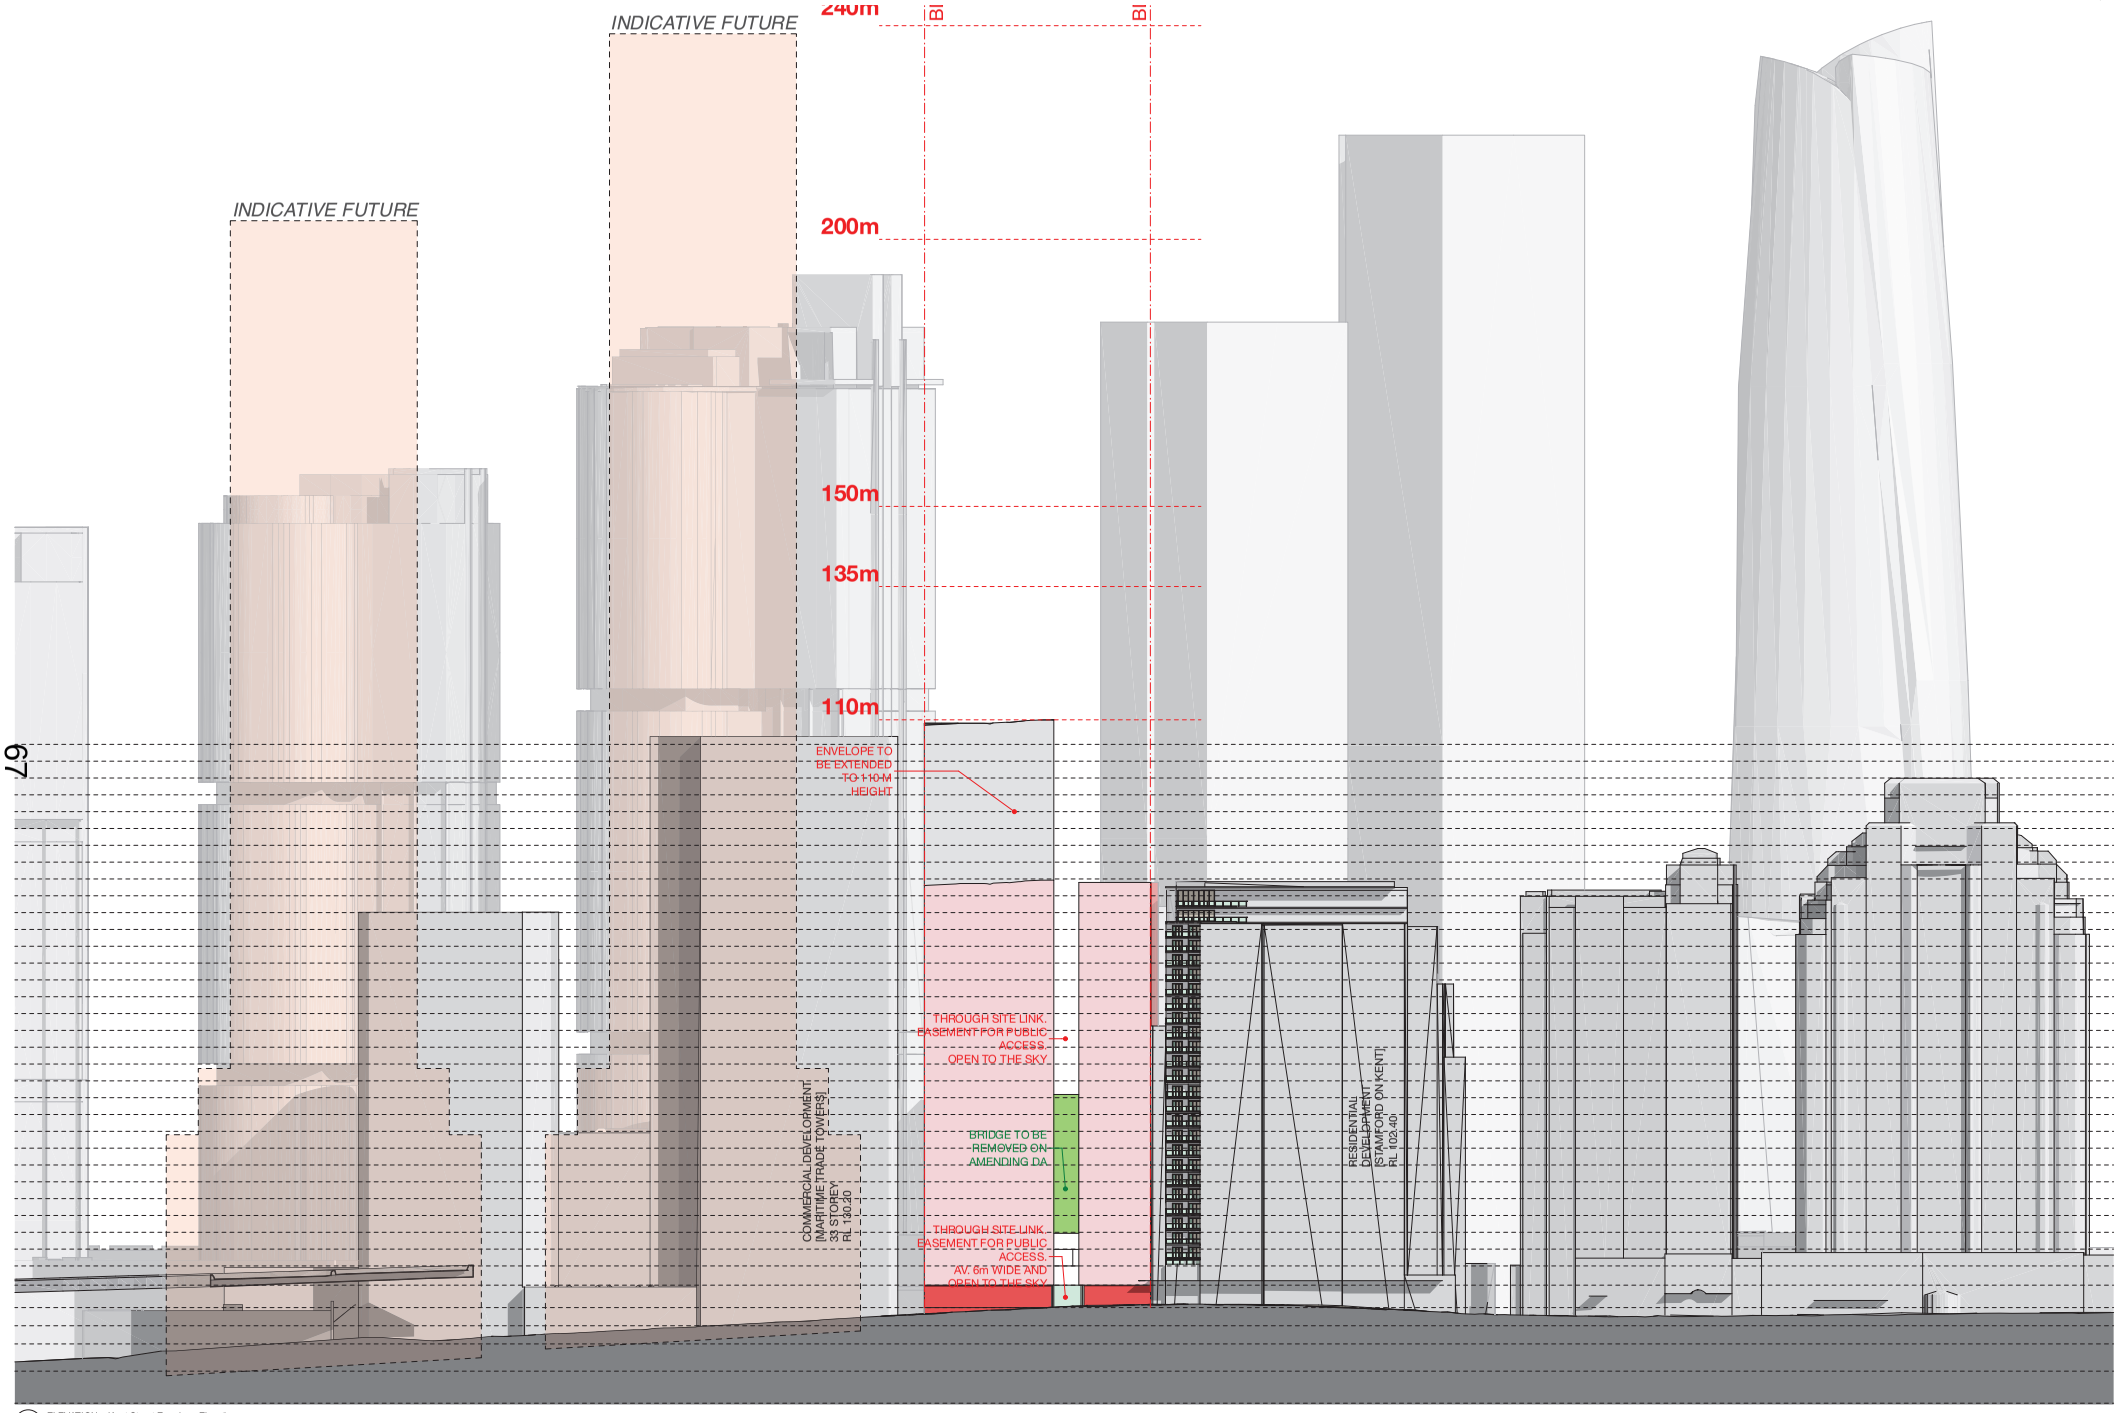

1 ELEVATION Kent Street Envelope Elevation
1:500

fjmt

Kent Street Envelope Elevation - Proposed Envelope

Barana Group - 189-197 Kent Street, Sydney

1:500 @ A1

16/6/21

For Review

301 [RevL]

© FRANCIS-JONES MOREHEN THORP PTY LTD 2021 ABN 28 101 197 219 NOMINATED ARCHITECT: RICHARD FRANCIS-JONES (REG NO 5301)

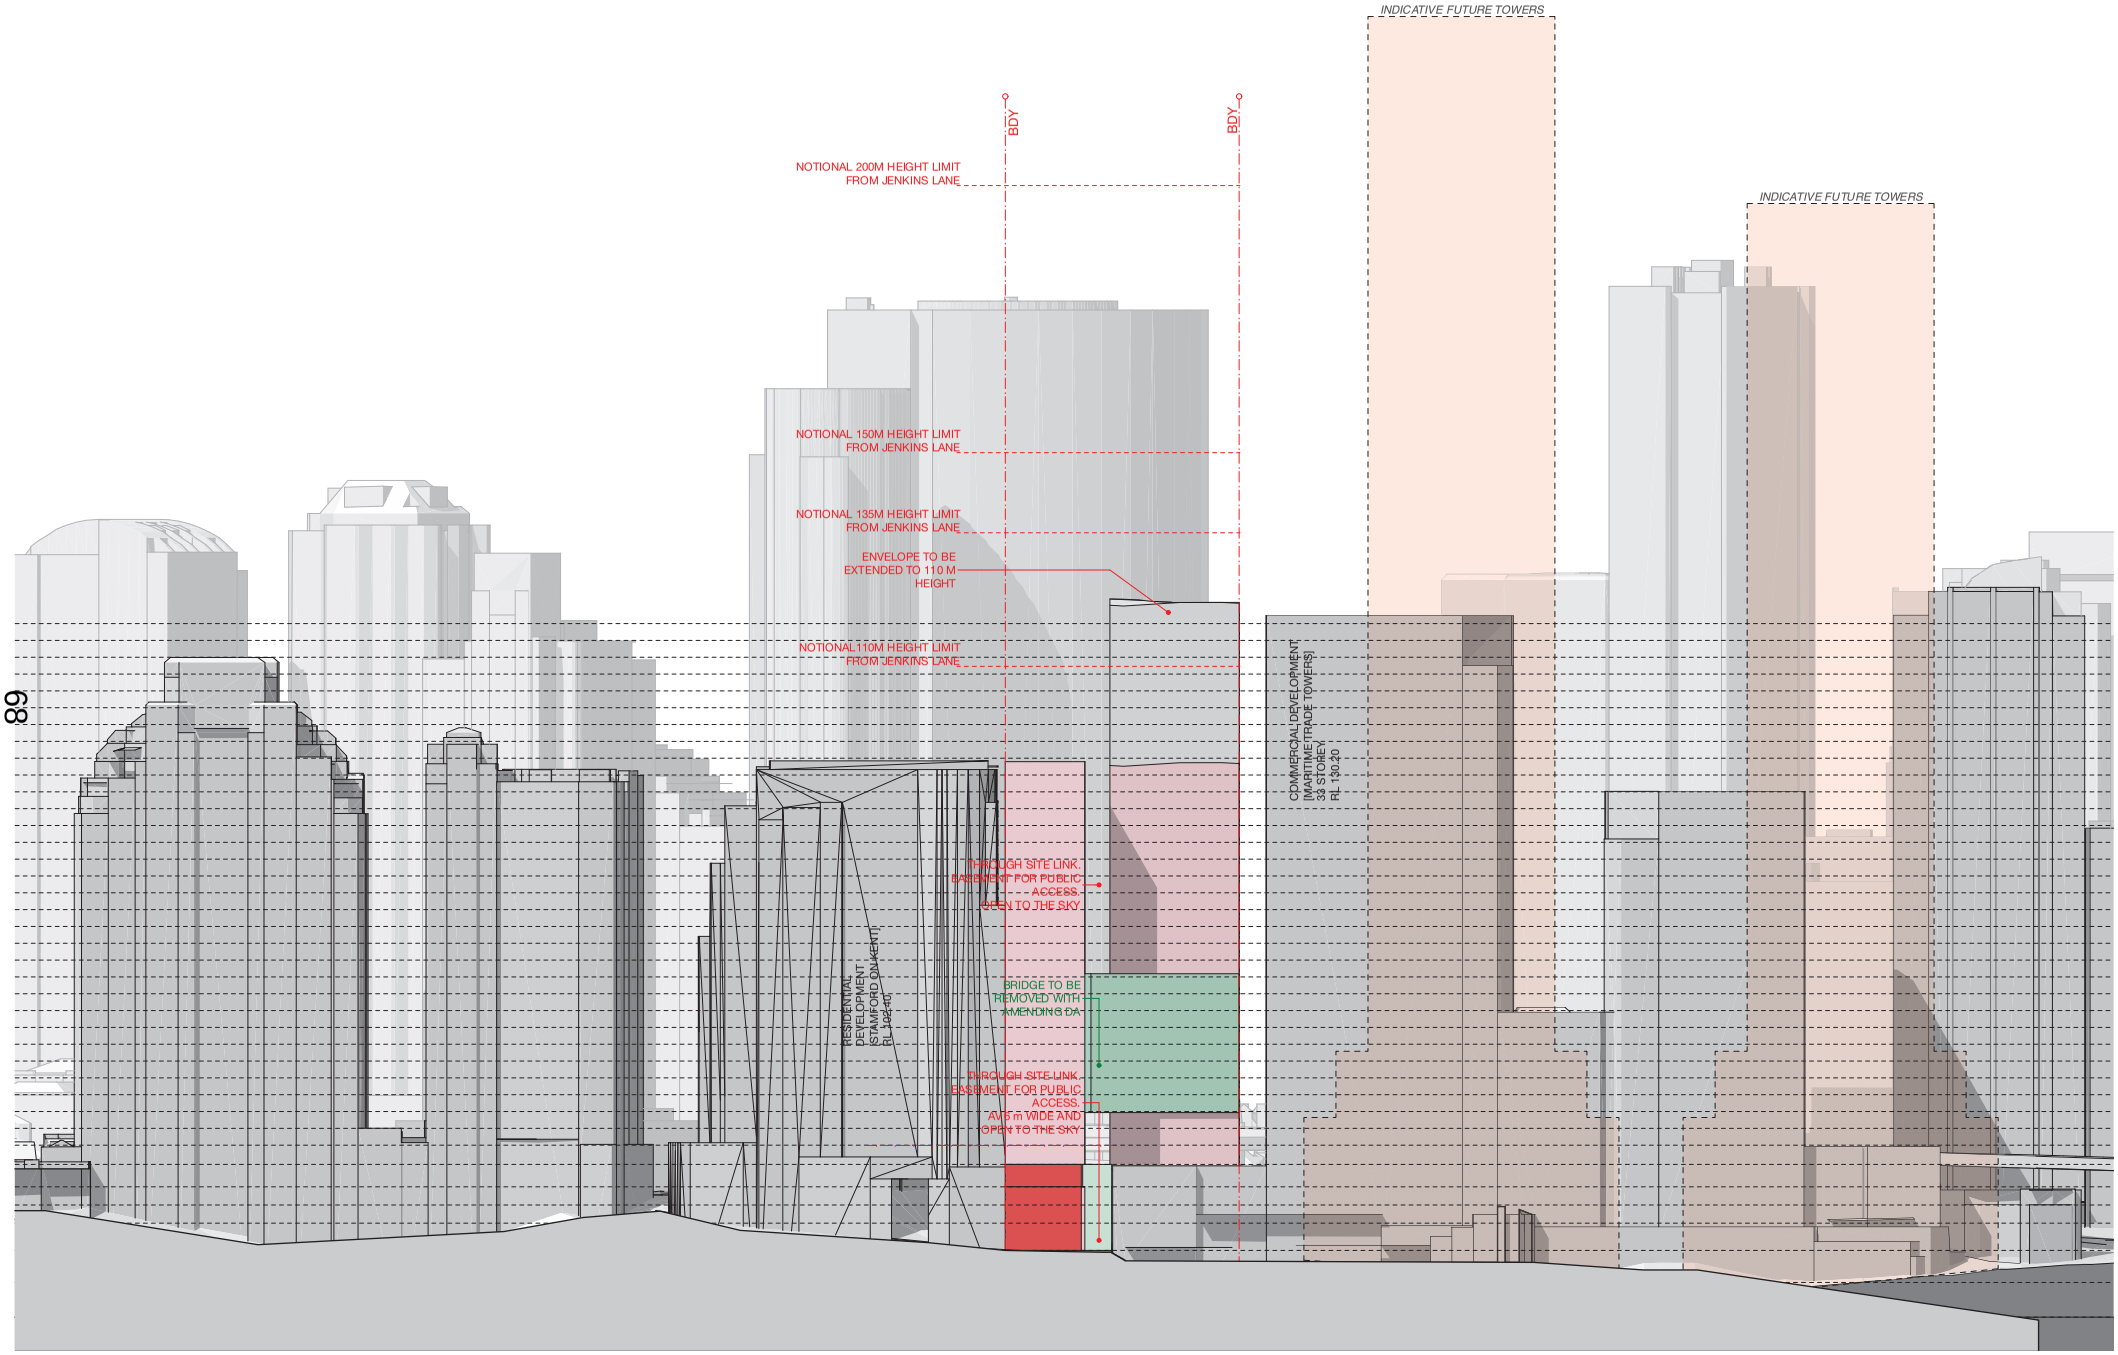

1 ELEVATION Jenkins Lane Envelope Elevation
1:500

fjmt

Jenkins Lane Envelope Elevation - Proposed Envelope

Barana Group - 189-197 Kent Street, Sydney

1:500 @ A1

16/6/21

For Review

302 [RevL]

© FRANCIS-JONES MOREHEN THORP PTY LTD 2021 ABN 28 101 197 219 NOMINATED ARCHITECT: RICHARD FRANCIS-JONES (REG NO 5301)

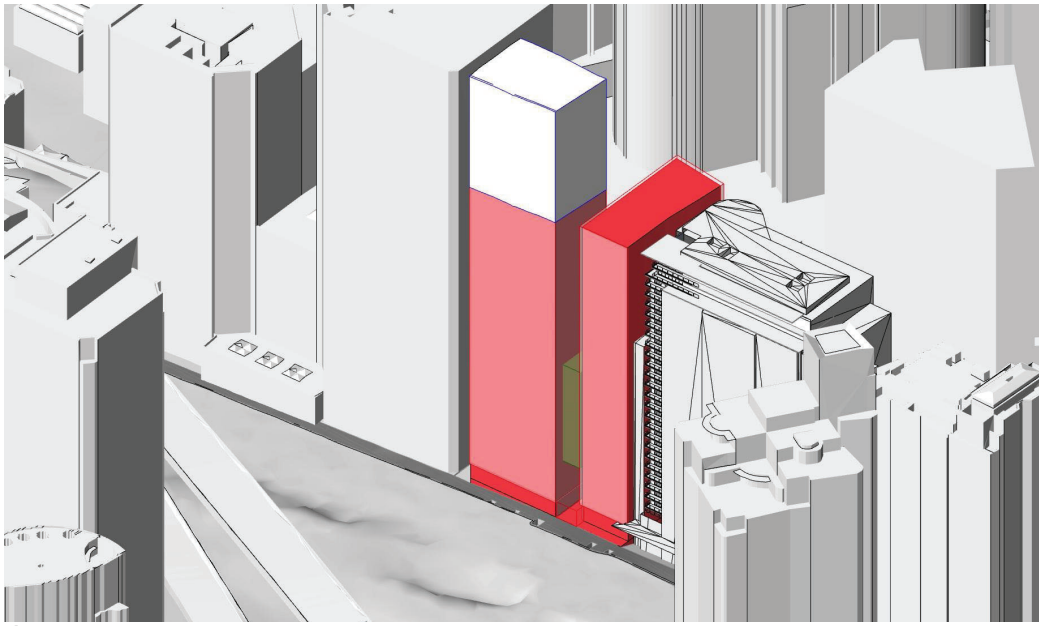

1 3D VIEW Kent Street Envelope Elevation
NTS

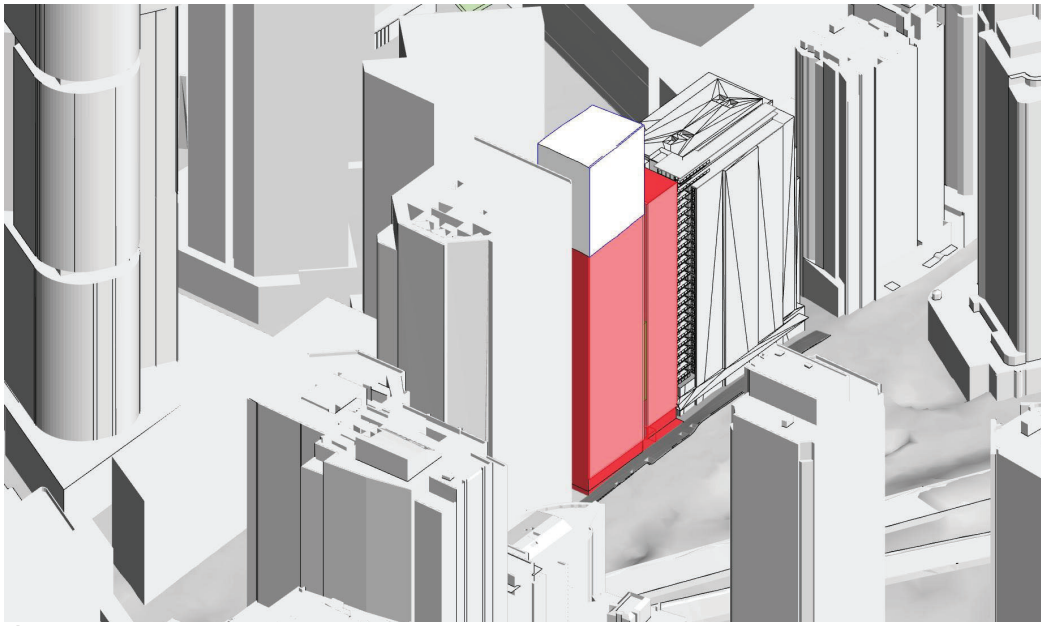

2 3D VIEW Kent Street Envelope Elevation
NTS

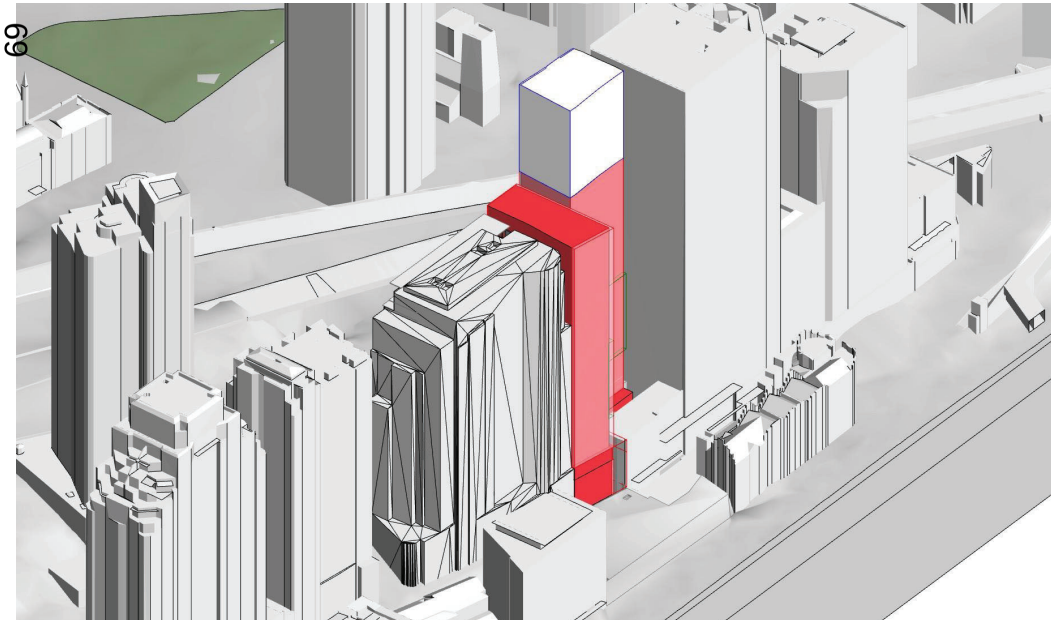

3 3D VIEW Jenkins Lane Envelope Elevation
NTS

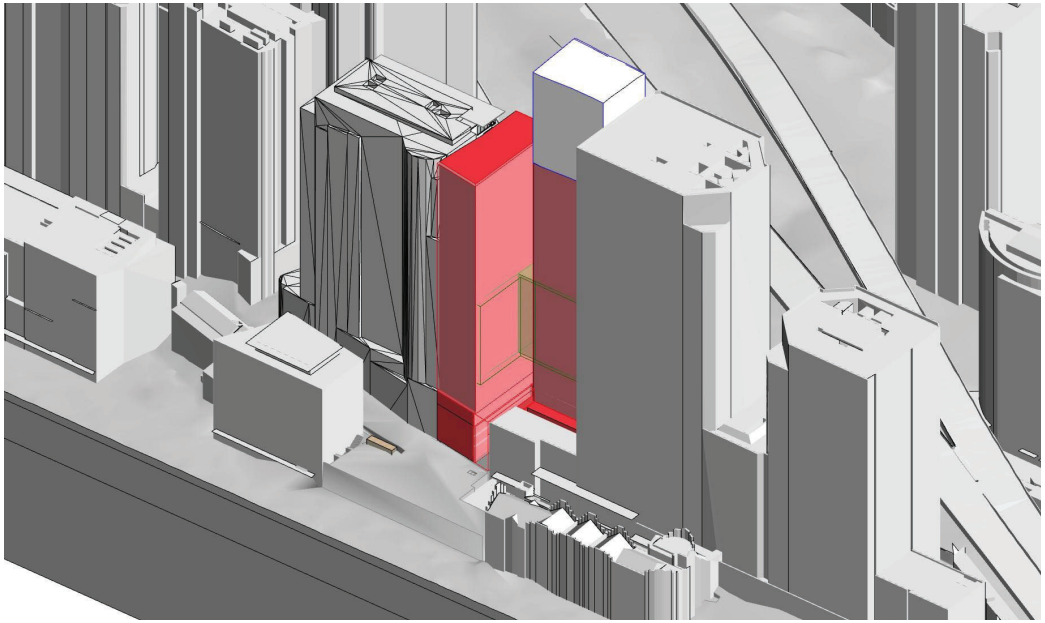

4 3D VIEW Jenkins Lane Envelope Elevation
NTS