Attachment C

Selected Drawings – Concept Modification Application

THE DISTANCE BETWEEN THESE MARKS SHOULD MEASURE
AS 100mm WHEN SHEET IS PRINTED TO SCALE AS INDICATED

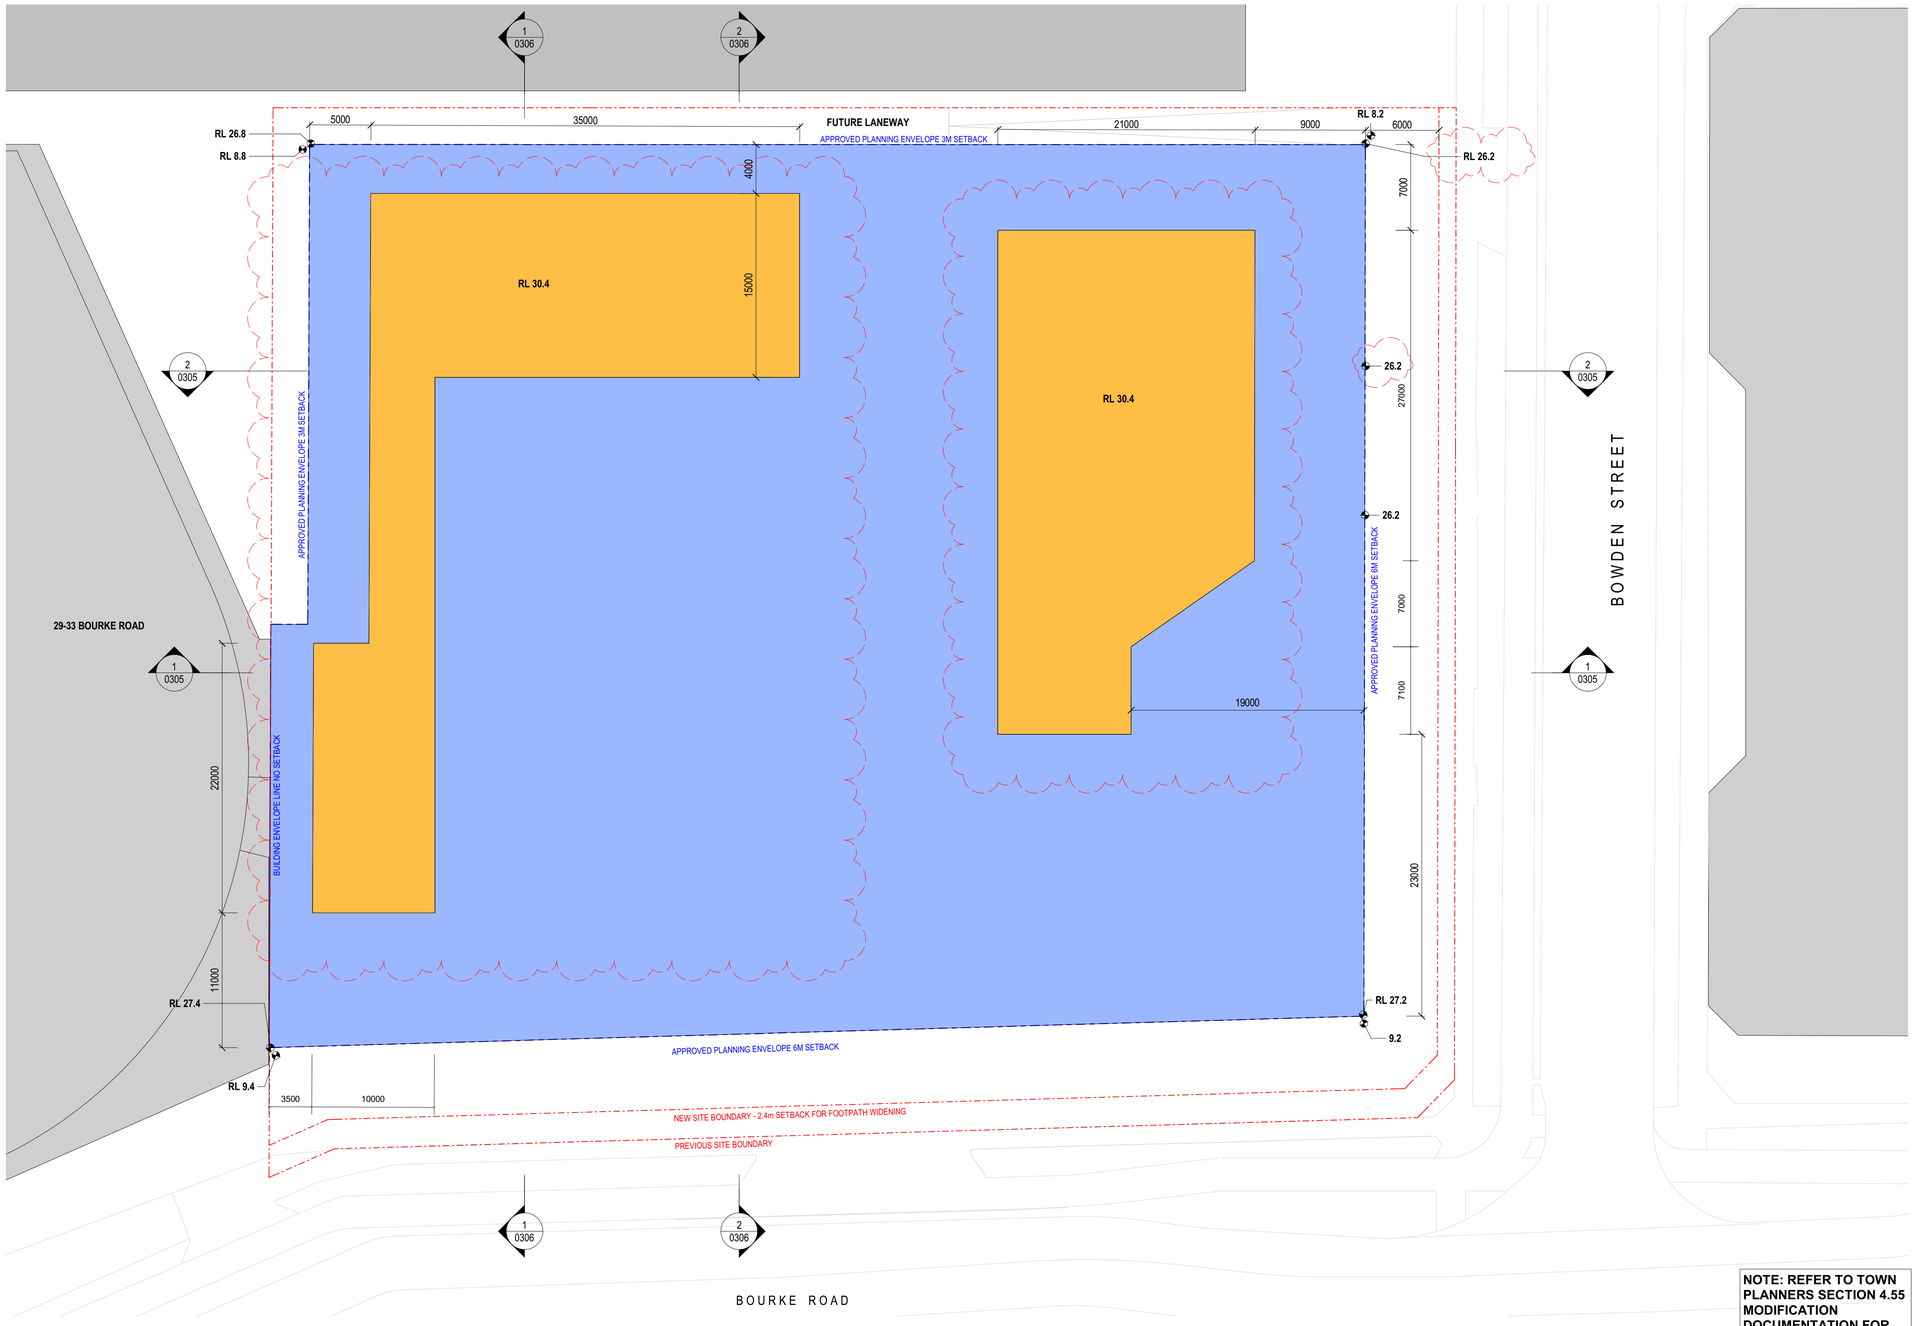

NOTE: REFER TO TOWN PLANNERS SECTION 4.55 MODIFICATION DOCUMENTATION FOR FURTHER DETAILS

THIS DRAWING IS AN UNCONTROLLED COPY UNLESS STAMPED OTHERWISE

CONTRACTORS SHALL VERIFY JOB DIMENSIONS BEFORE ANY JOB COMMENCES. ALL SHOP DRAWINGS SHALL BE SUBMITTED TO THE SUPERINTENDENT AND MANUFACTURE SHALL NOT COMMENCE PRIOR TO THE RETURN OF UNAMENDED SHOP DRAWINGS SIGNED BY THE CONSULTANT. FIGURED DIMENSIONS SHALL TAKE PRECEDENCE OVER SCALED. THIS DRAWING SHOULD BE READ IN CONJUNCTION WITH ALL RELEVANT CONTRACT, SPECIFICATIONS AND DRAWINGS. COPYRIGHT OF THIS DRAWING IS VESTED IN JOHN WARDLE ARCHITECTS.

IT IS THE POLICY OF JOHN WARDLE ARCHITECTS TO PROVIDE INFORMATION IN HARD COPY FORMAT. IF A PARTY REQUESTS (REQUESTING PARTY) JOHN WARDLE ARCHITECTS TO PROVIDE INFORMATION IN A FORMAT OTHER THAN PORTABLE DOCUMENT FORMAT (PDF) THE REQUESTING PARTY ACCEPTS AND ACKNOWLEDGES THE TERMS AND CONDITIONS FOR USE OF THE DIGITAL INFORMATION PROVIDED. REFER TO DIGITAL TRANSFER DISCLAIMER.

General Notes

Rev.	Issue	Revision Description	Date	Appr by
1		FOR INFORMATION	13.08.21	
2		FOR INFORMATION	17.08.21	
3		FOR INFORMATION	19.08.21	
4		FOR INFORMATION	20.08.21	

John Wardle Architects
Level 9, 418A Elizabeth Street, Surry Hills, NSW 2010 Australia
+61 2 8277 0900 www.johnwardlearchitects.com
© 2019 John Wardle Architects
ABN 83 006 814 268

Client: Time & Place / Hickory
Project: Bourke & Bowden
Title: PROPOSED ENVELOPE PLAN

Project No. 2026 | Scale @ A1: 1 : 250
Date | Co-Ord | Designer
Drwn | Author | Chck | Checker
Drawing Status: Preliminary
Drawing No. 0304 | Revision 4

PRINTED: 20/08/2021 10:25:59 AM
FILE: C:\Users\Michelle.Vasiliou\Documents\2026_Bourke & Bowden_SD21 CENTRAL_Michelle.Vasiliou.rvt

THE DISTANCE BETWEEN THESE MARKS SHOULD MEASURE
AS 100mm WHEN SHEET IS PRINTED TO SCALE AS INDICATED

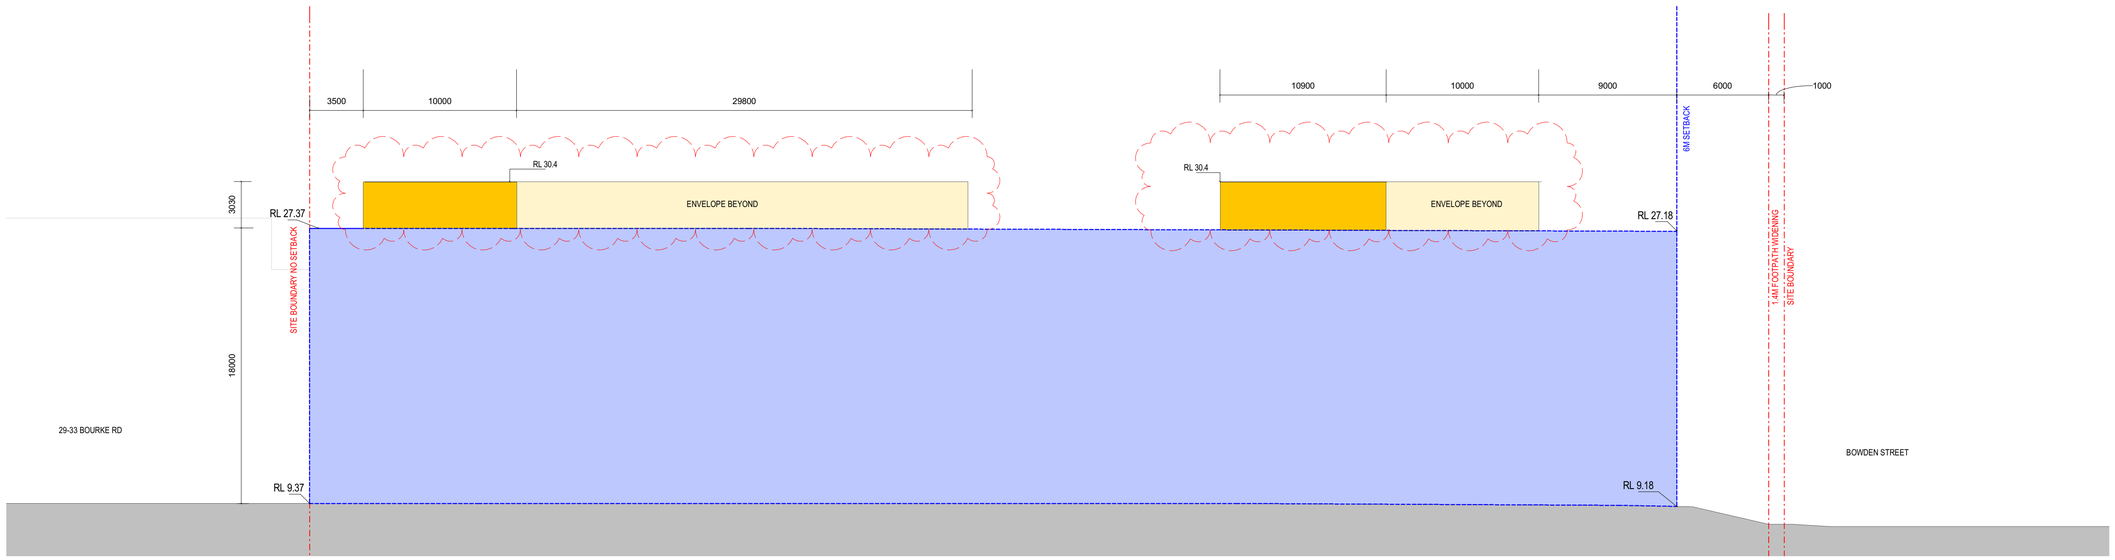

CONCEPT DA APPROVED ENVELOPE (SHOWN IN BLUE)
MODIFICATION FOR PROPOSED DETAILED DA ENVELOPE (SHOWN IN YELLOW)

1 29-33 BOURKE RD - BOURKE RD ENVELOPE SECTION
Scale 1 : 200

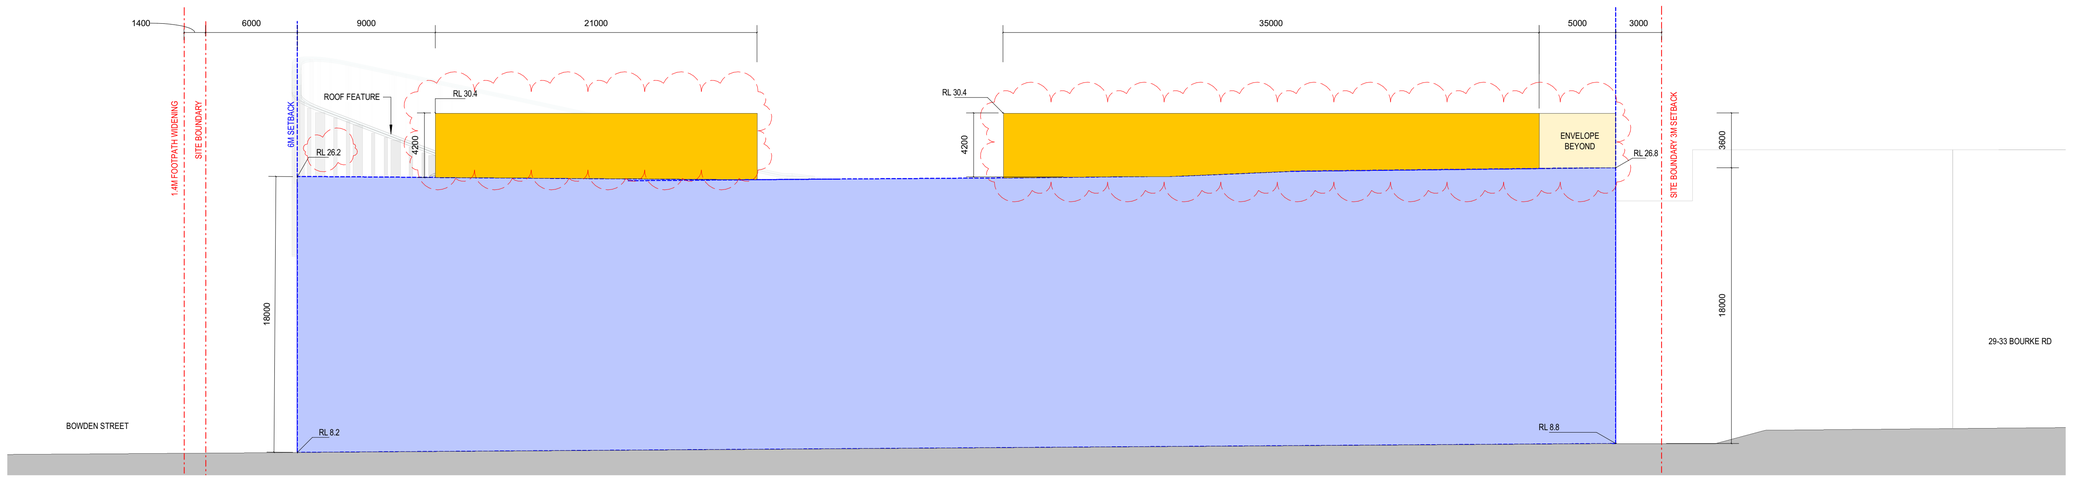

CONCEPT DA APPROVED ENVELOPE (SHOWN IN BLUE)
MODIFICATION FOR PROPOSED DETAILED DA ENVELOPE (SHOWN IN YELLOW)

NOTE: REFER TO TOWN PLANNERS SECTION 4.55 MODIFICATION DOCUMENTATION FOR FURTHER DETAILS

2 BOWDEN ST - 29-33 BOURKE RD ENVELOPE SECTION
Scale 1 : 200

THIS DRAWING IS AN UNCONTROLLED COPY UNLESS STAMPED OTHERWISE

CONTRACTORS SHALL VERIFY JOB DIMENSIONS BEFORE ANY JOB COMMENCES. ALL SHOP DRAWINGS SHALL BE SUBMITTED TO THE SUPERINTENDENT AND MANUFACTURE SHALL NOT COMMENCE PRIOR TO THE RETURN OF UNAMENDED SHOP DRAWINGS SIGNED BY THE CONSULTANT. FIGURED DIMENSIONS SHALL TAKE PRECEDENCE OVER SCALED. THIS DRAWING SHOULD BE READ IN CONJUNCTION WITH ALL RELEVANT CONTRACT, SPECIFICATIONS AND DRAWINGS. COPYRIGHT OF THIS DRAWING IS VESTED IN JOHN WARDLE ARCHITECTS.

IT IS THE POLICY OF JOHN WARDLE ARCHITECTS TO PROVIDE INFORMATION IN HARD COPY FORMAT. IF A PARTY REQUESTS (REQUESTING PARTY) JOHN WARDLE ARCHITECTS TO PROVIDE INFORMATION IN A FORMAT OTHER THAN PORTABLE DOCUMENT FORMAT (PDF) THE REQUESTING PARTY ACCEPTS AND ACKNOWLEDGES THE TERMS AND CONDITIONS FOR USE OF THE DIGITAL INFORMATION PROVIDED. REFER TO DIGITAL TRANSFER DISCLAIMER.

General Notes

Rev.	Issue	Revision Description	Date	Appr by
1		FOR INFORMATION	13.08.21	
2		FOR INFORMATION	17.08.21	
3		FOR INFORMATION	19.08.21	
4		FOR INFORMATION	20.08.21	

John Wardle Architects
Level 9, 418A Elizabeth Street, Surry Hills, NSW 2010 Australia
+61 2 8277 0900 www.johnwardlearchitects.com
© 2019 John Wardle Architects
ABN 83 006 814 268

Client: Time & Place / Hickory
Project: Bourke & Bowden
Title: PROPOSED ENVELOPE SECTIONS

Project No. 2026
Scale @ A1: 1 : 200
Date
Co-Ord Designer
Drwn Author
Chck Checker
Drawing Status: Preliminary
Drawing No. 0305
Revision 4

PRINTED: 20/08/2021 10:26:03 AM
FILE: C:\Users\Michelle.Vassiliou\Documents\2026_Bourke & Bowden_S221 CENTRAL_Michelle.Vassiliou.rvt

THE DISTANCE BETWEEN THESE MARKS SHOULD MEASURE
AS 100mm WHEN SHEET IS PRINTED TO SCALE AS INDICATED

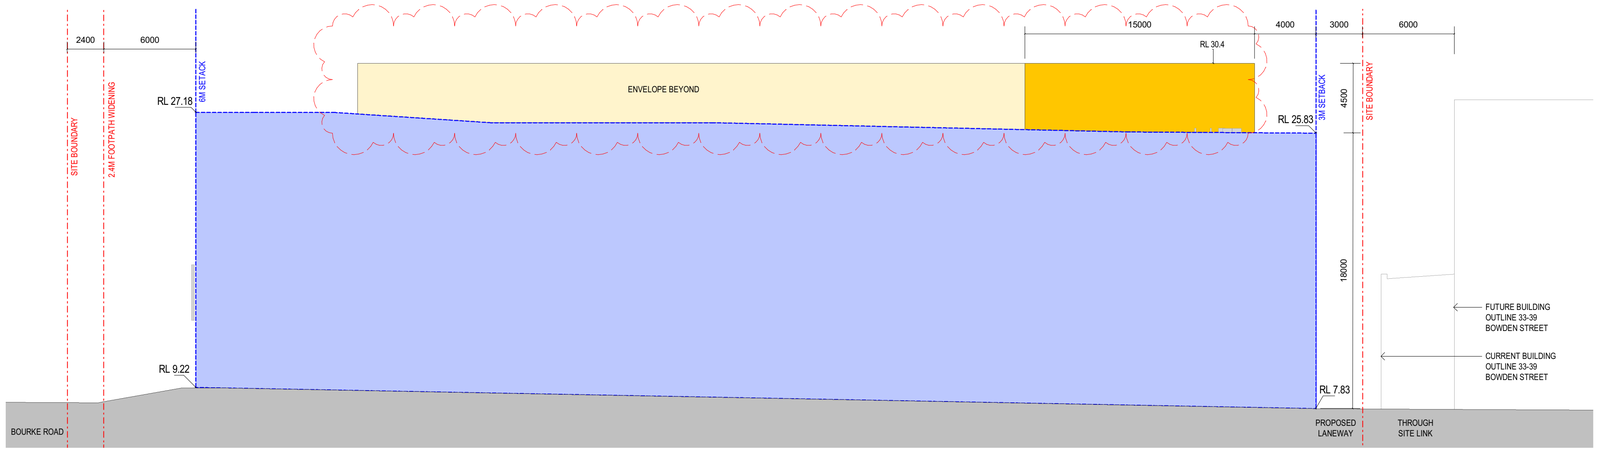

CONCEPT DA APPROVED ENVELOPE (SHOWN IN BLUE)
MODIFICATION FOR PROPOSED DETAILED DA ENVELOPE (SHOWN IN YELLOW)

1 BOURKE RD - LANEWAY ENVELOPE SECTION
Scale 1 : 200

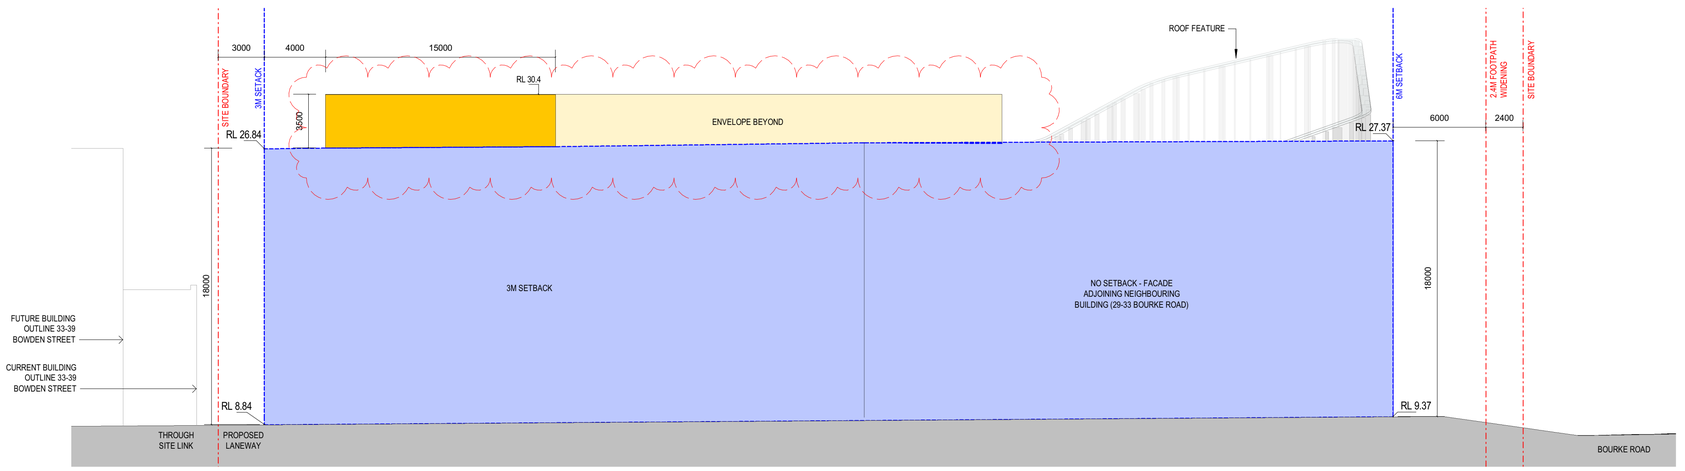

CONCEPT DA APPROVED ENVELOPE (SHOWN IN BLUE)
MODIFICATION FOR PROPOSED DETAILED DA ENVELOPE (SHOWN IN YELLOW)

2 LANEWAY - BOURKE RD ENVELOPE SECTION
Scale 1 : 200

NOTE: REFER TO TOWN PLANNERS SECTION 4.55 MODIFICATION DOCUMENTATION FOR FURTHER DETAILS

THIS DRAWING IS AN UNCONTROLLED COPY UNLESS STAMPED OTHERWISE

General Notes

CONTRACTORS SHALL VERIFY JOB DIMENSIONS BEFORE ANY JOB COMMENCES. ALL SHOP DRAWINGS SHALL BE SUBMITTED TO THE SUPERINTENDENT AND MANUFACTURE SHALL NOT COMMENCE PRIOR TO THE RETURN OF UNAMENDED SHOP DRAWINGS SIGNED BY THE CONSULTANT. FIGURED DIMENSIONS SHALL TAKE PRECEDENCE OVER SCALED. THIS DRAWING SHOULD BE READ IN CONJUNCTION WITH ALL RELEVANT CONTRACT, SPECIFICATIONS AND DRAWINGS. COPYRIGHT OF THIS DRAWING IS VESTED IN JOHN WARDLE ARCHITECTS.

IT IS THE POLICY OF JOHN WARDLE ARCHITECTS TO PROVIDE INFORMATION IN HARD COPY FORMAT. IF A PARTY REQUESTS (REQUESTING PARTY) JOHN WARDLE ARCHITECTS TO PROVIDE INFORMATION IN A FORMAT OTHER THAN PORTABLE DOCUMENT FORMAT (PDF) THE REQUESTING PARTY ACCEPTS AND ACKNOWLEDGES THE TERMS AND CONDITIONS FOR USE OF THE DIGITAL INFORMATION PROVIDED. REFER TO DIGITAL TRANSFER DISCLAIMER.

Rev.	Issue	Revision Description	Date	Appr by
1		FOR INFORMATION	13.08.21	
2		FOR INFORMATION	17.08.21	
3		FOR INFORMATION	19.08.21	
4		FOR INFORMATION	20.08.21	

John Wardle Architects
Level 9, 418A Elizabeth Street, Surry Hills, NSW 2010 Australia
+61 2 8277 0900 www.johnwardlearchitects.com
© 2019 John Wardle Architects ABN 83 006 814 268

Client: Time & Place / Hickory

Project: Bourke & Bowden

Title: PROPOSED ENVELOPE SECTIONS

Project No.: 2026
Scale @ A1: 1 : 200
Date
Co-Ord Designer
Drwn Author
Chck Checker
Drawing Status
Drawing No.: 0306
Revision: 4

PRINTED: 20/08/2021 10:26:04 AM
FILE: C:\Users\Michelle.Vasiliou\Documents\2026_Bourke & Bowden_S221 CENTRAL_Michelle.Vasiliou.rvt