Attachment A7

Revised Building Envelopes, dated 15 September 2021

Green Square Sydney
Site 8A & 8B
Building Envelope

Sheet Number	Sheet Name
PP-01-00	Site Plan
PP-01-01	Building Envelope - Basement
PP-01-02	Building Envelope - Ground
PP-01-03	Building Envelope - Level 1
PP-01-04	Building Envelope - Podium Levels
PP-01-05	Building Envelope - Lower Tower Levels
PP-01-06	Building Envelope – Site 8B Roof Setback Level
PP-01-07	Building Envelope – Upper Tower Levels
PP-01-08	Building Envelope – Site 8A Roof Setback Level
PP-01-09	Building Envelope – Roof Levels
PP-02-01	Building Envelope - Sections
PP-03-01	Building Envelope - North & West Elevation
PP-03-02	Building Envelope - South & East Elevation
PP-04-01	Building Envelope – Massing
PP-05-01	VIA – Botany Road (looking south)
PP-05-02	VIA – Botany Road (looking north)
PP-05-03	VIA - Green Square Plaza (looking south east)
PP-05-04	VIA – Botany Road (through site link)

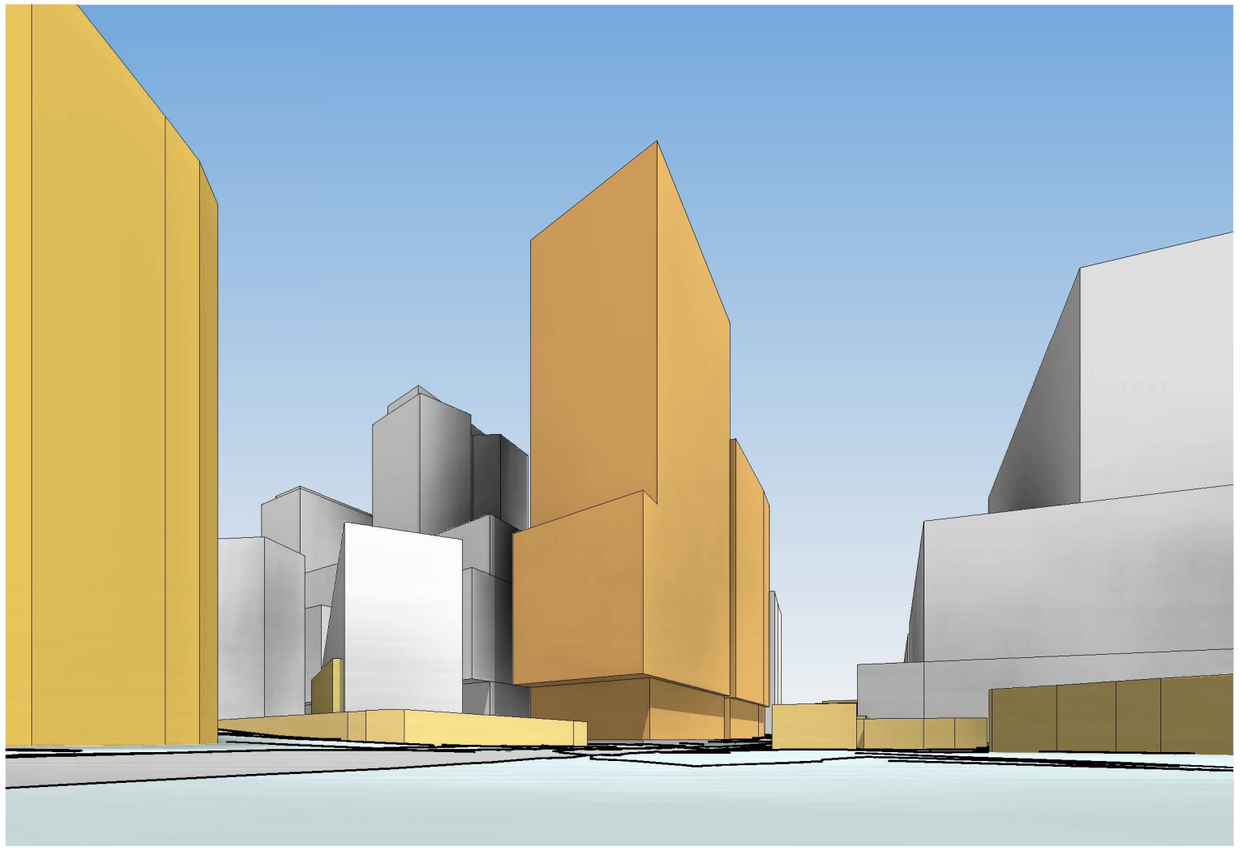

Architectus Sydney
Level 18 MLC Centre
19 Martin Place
Sydney NSW 2000
sydney@architectus.com.au

architectus™

280

Green Square Site 8A & 8B

Drawing: **Site Plan**
Drawing no: PP-01-00
Issue:
Scale @ A3: 1 : 1000
Date: 15/09/21

Architectus Sydney
Level 18 MLC Centre
19 Martin Place
Sydney NSW 2000
sydney@architectus.com.au

architectus™

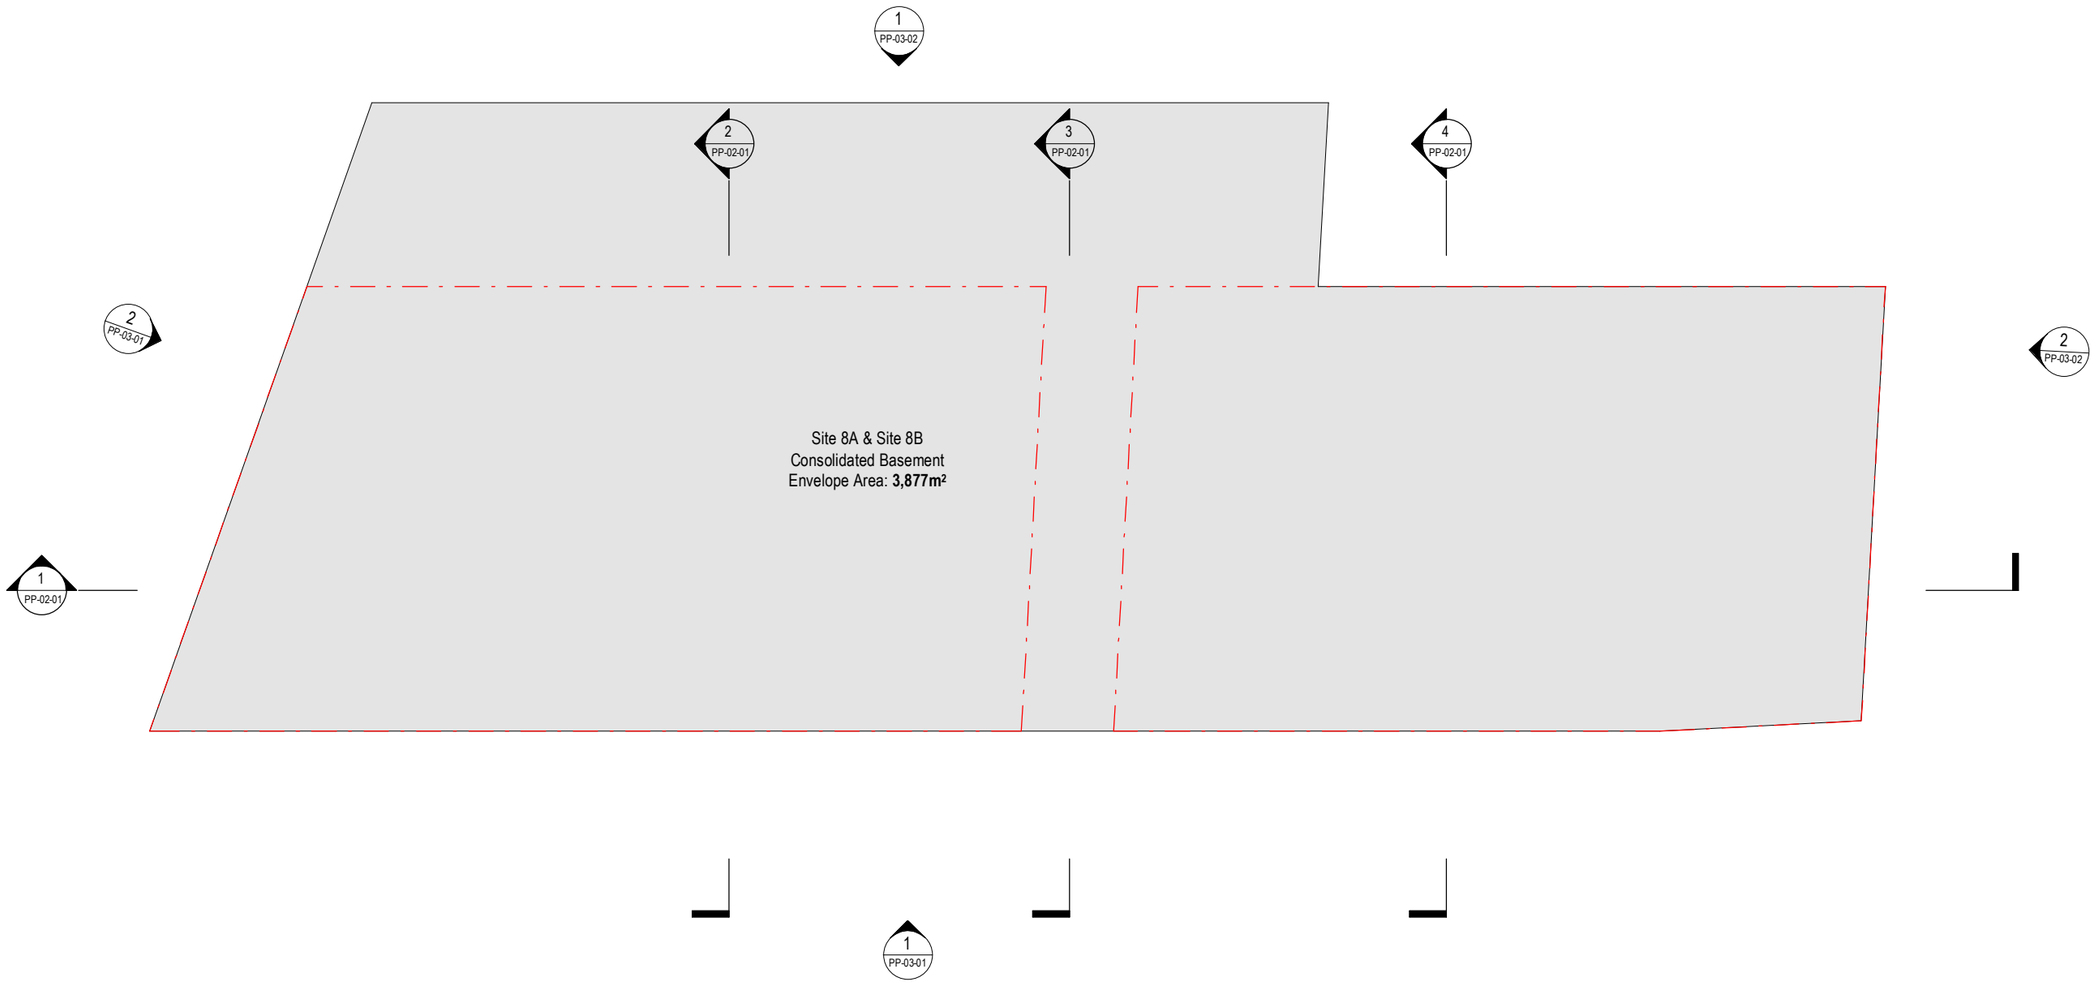

Green Square Site 8A & 8B

Drawing: **Building Envelope - Basement**
Drawing no: PP-01-01
Issue:
Scale @ A3: 1 : 400
Date: 15/09/21

0 2 4 6 8 10 20
m

Architectus Sydney
Level 18 MLC Centre
19 Martin Place
Sydney NSW 2000
sydney@architectus.com.au

architectus™

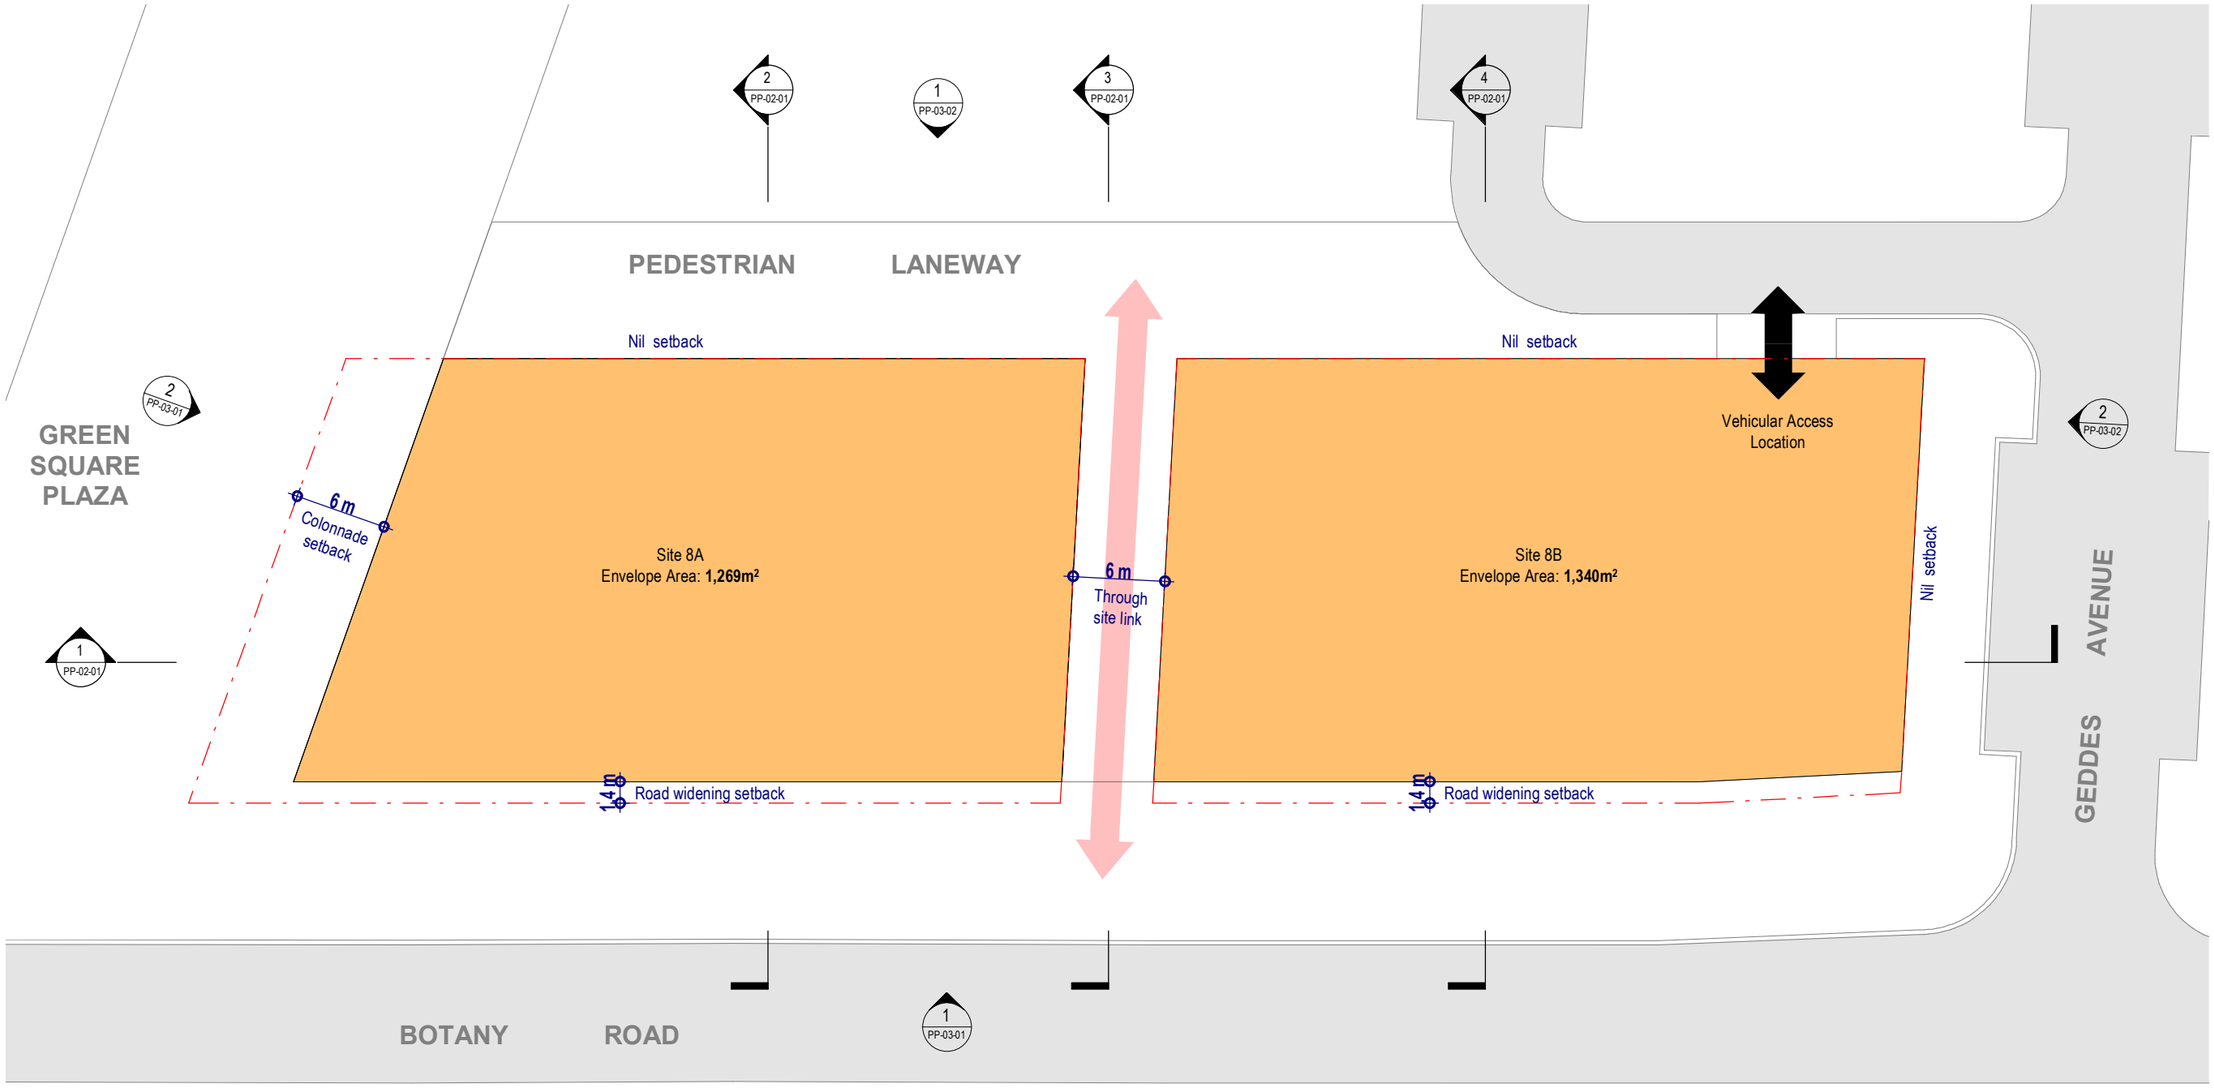

Green Square Site 8A & 8B

Drawing: **Building Envelope - Ground**
Drawing no: PP-01-02
Issue:
Scale @ A3: 1 : 400
Date: 15/09/21

0 2 4 6 8 10 20 m

Architectus Sydney
Level 18 MLC Centre
19 Martin Place
Sydney NSW 2000
sydney@architectus.com.au

architectus™

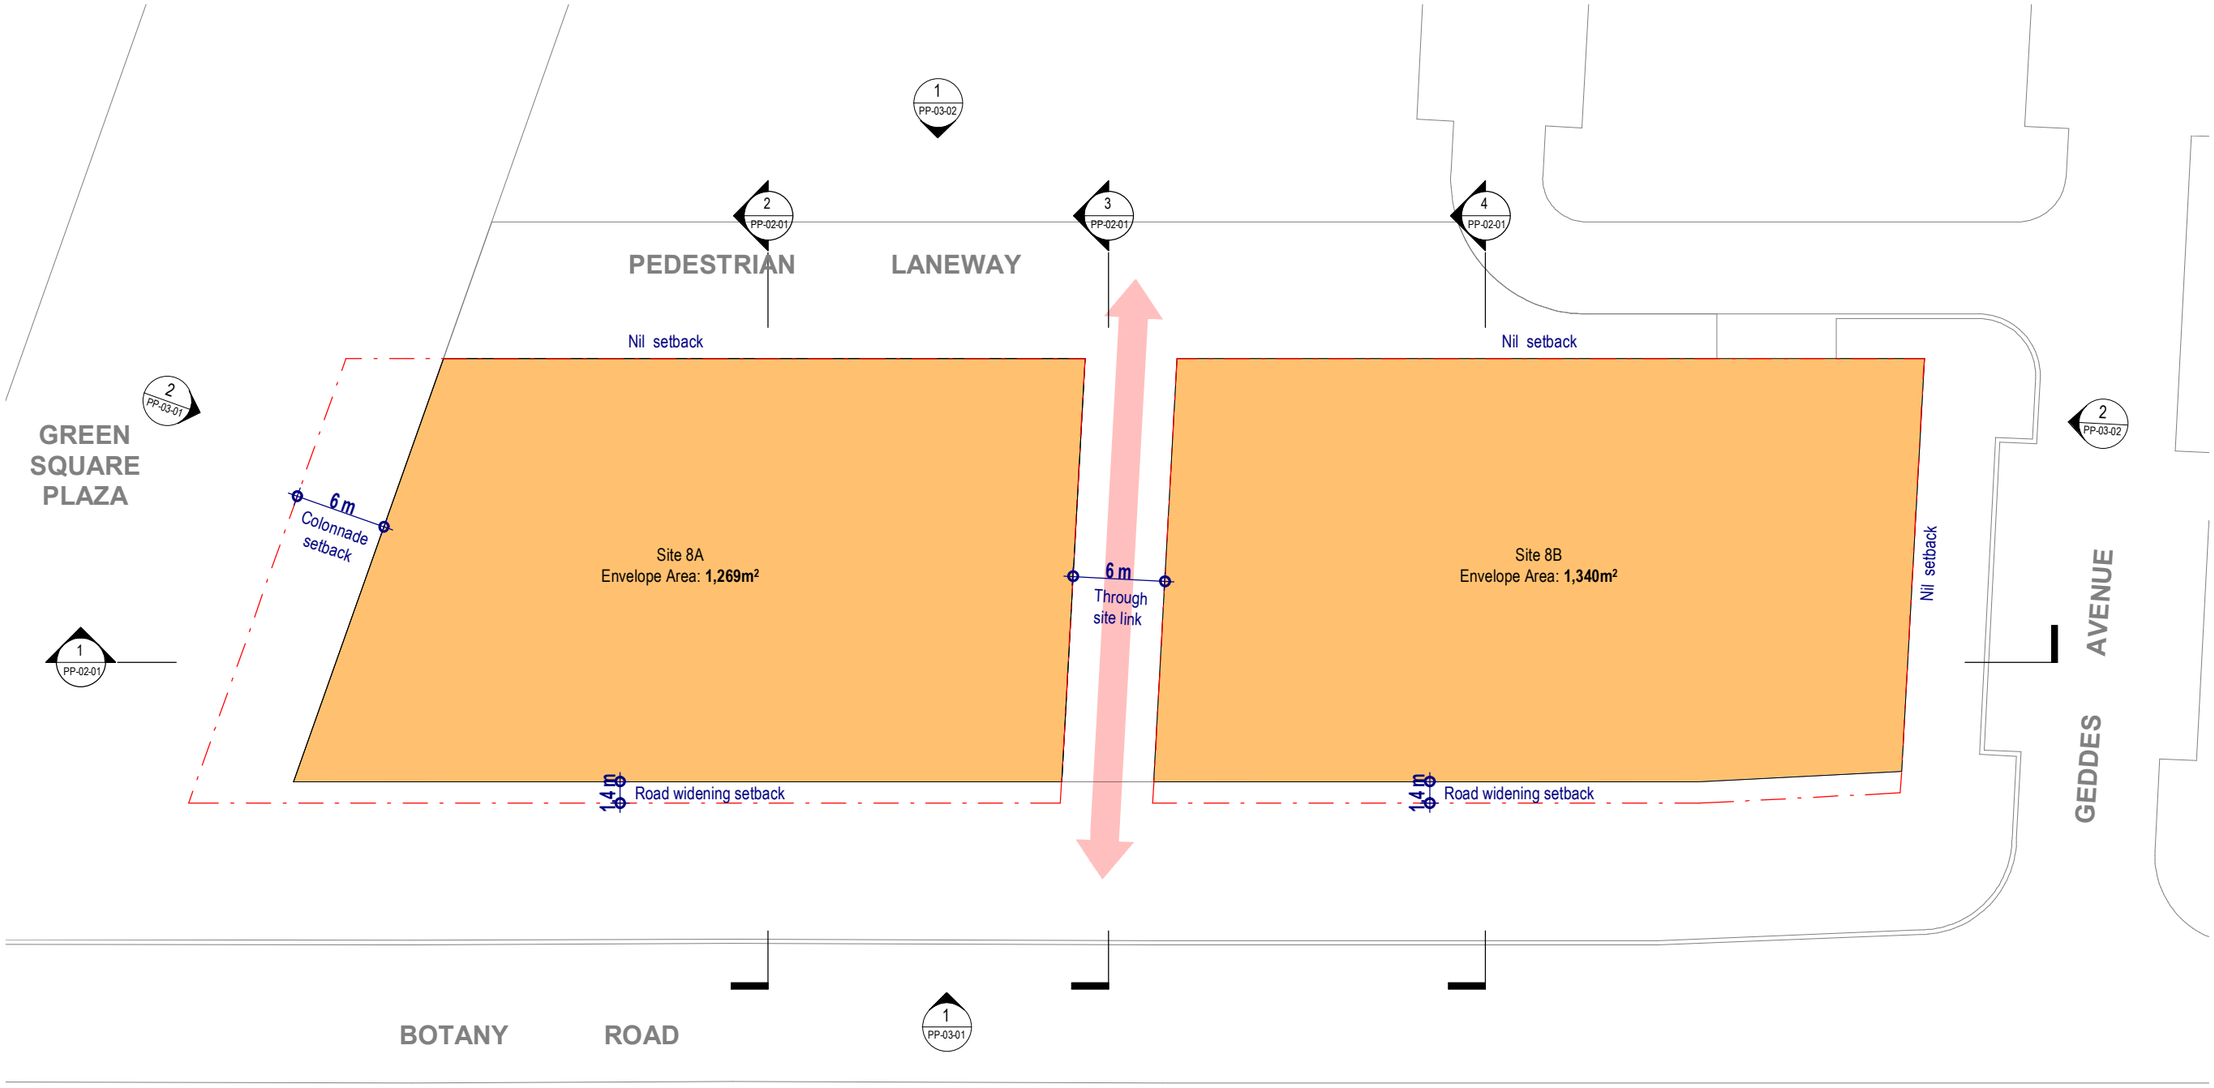

Green Square Site 8A & 8B

Drawing: **Building Envelope - Level 1**
Drawing no: PP-01-03
Issue:
Scale @ A3: 1 : 400
Date: 15/09/21

0 2 4 6 8 10 20
m

Architectus Sydney
Level 18 MLC Centre
19 Martin Place
Sydney NSW 2000
sydney@architectus.com.au

architectus™

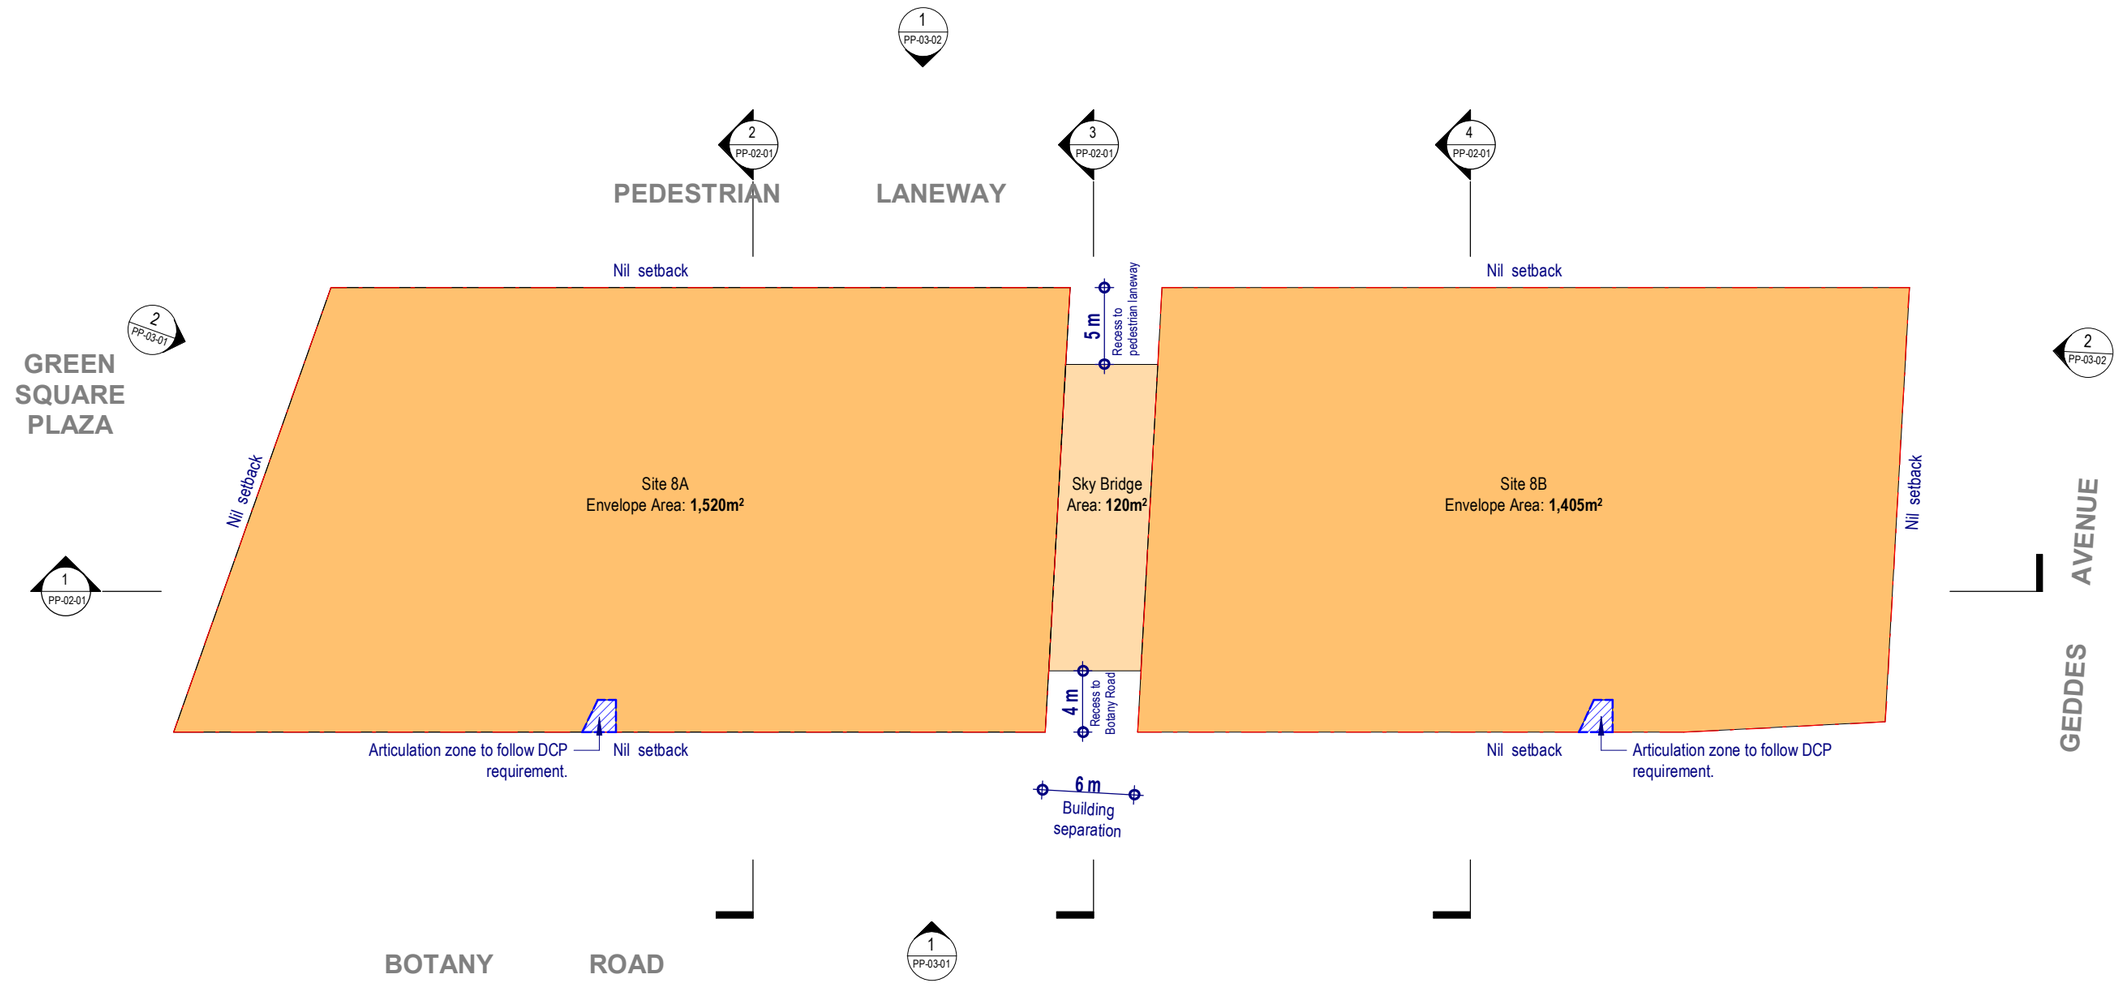

Green Square Site 8A & 8B

Drawing: **Building Envelope - Podium Levels**
Drawing no: PP-01-04
Issue:
Scale @ A3: 1 : 400
Date: 15/09/21

0 2 4 6 8 10 20
m

Architectus Sydney
Level 18 MLC Centre
19 Martin Place
Sydney NSW 2000
sydney@architectus.com.au

architectus™

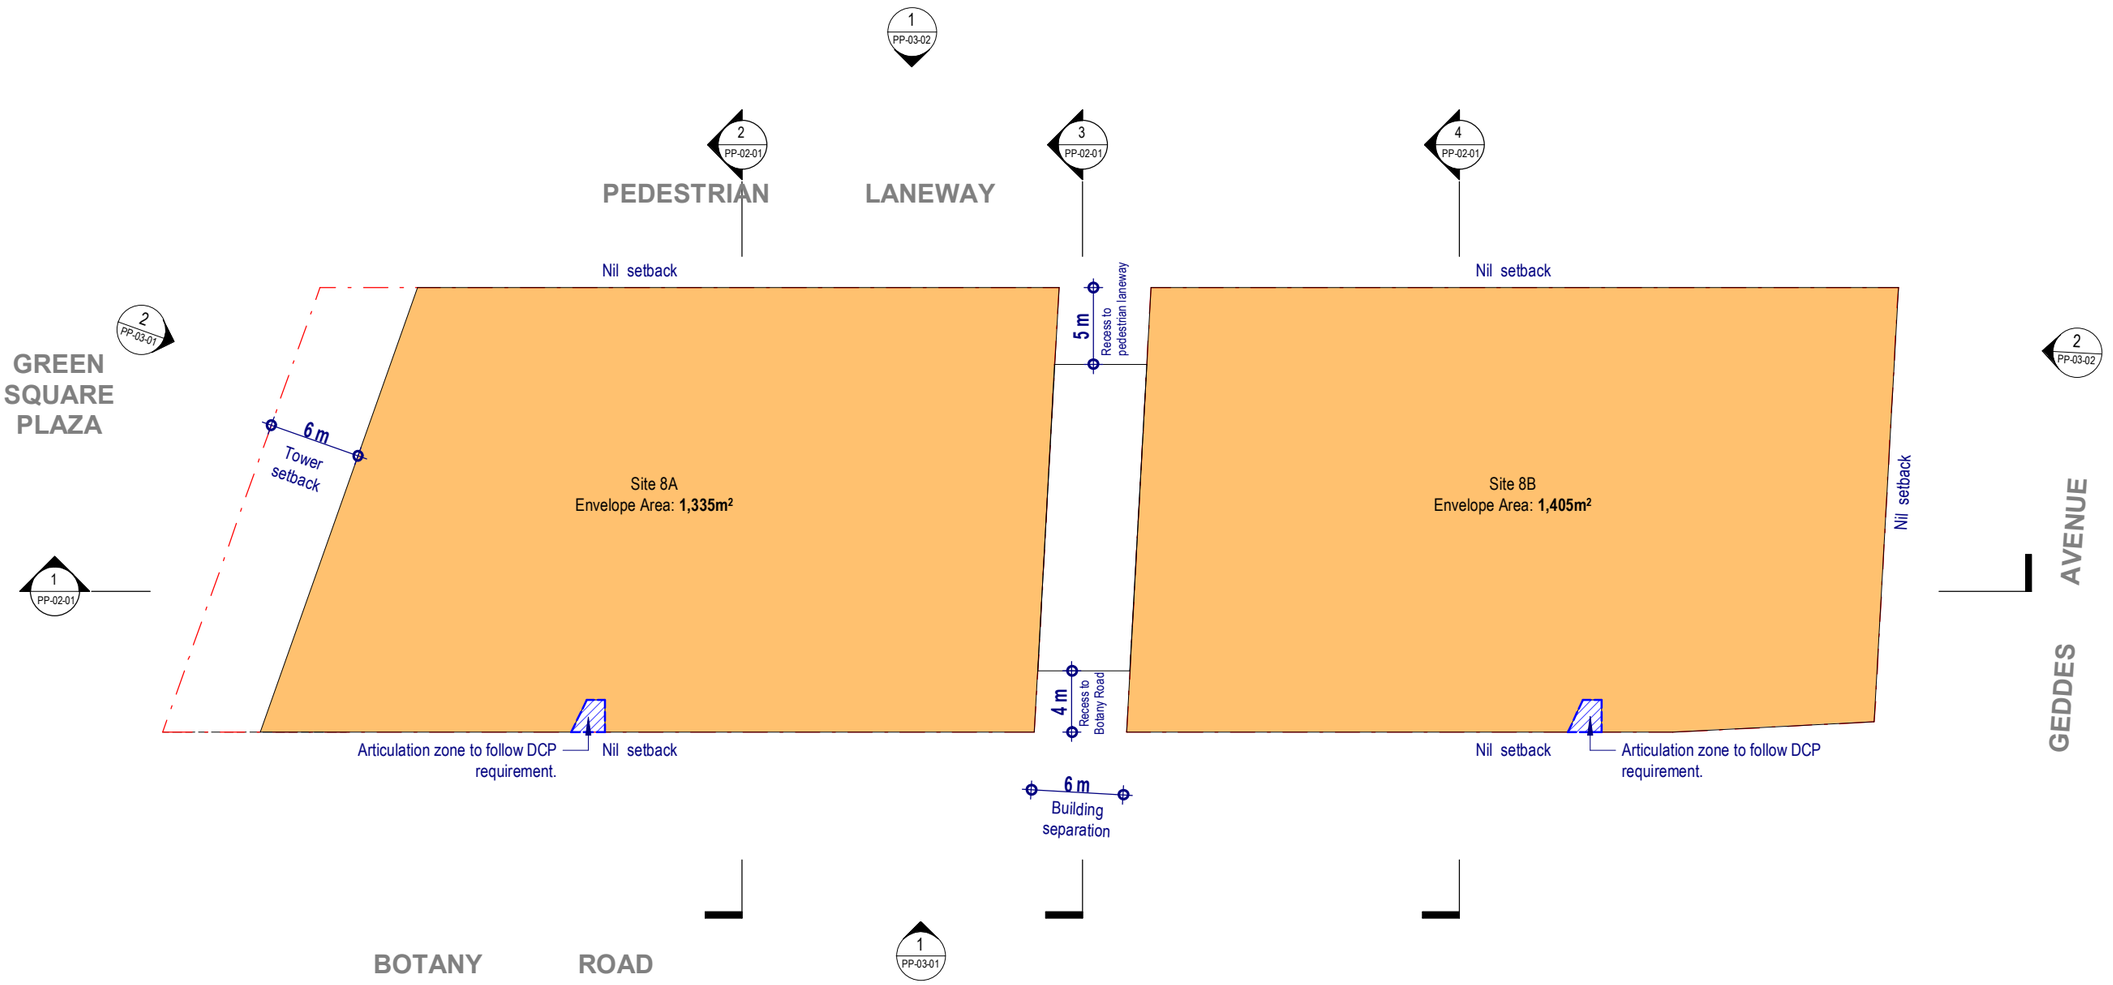

Green Square Site 8A & 8B

Drawing:	**Building Envelope - Lower Tower Levels**
Drawing no:	PP-01-05
Issue:	
Scale @ A3:	1 : 400
Date:	15/09/21

0 2 4 6 8 10 20
m

Architectus Sydney
Level 18 MLC Centre
19 Martin Place
Sydney NSW 2000
sydney@architectus.com.au

architectus™

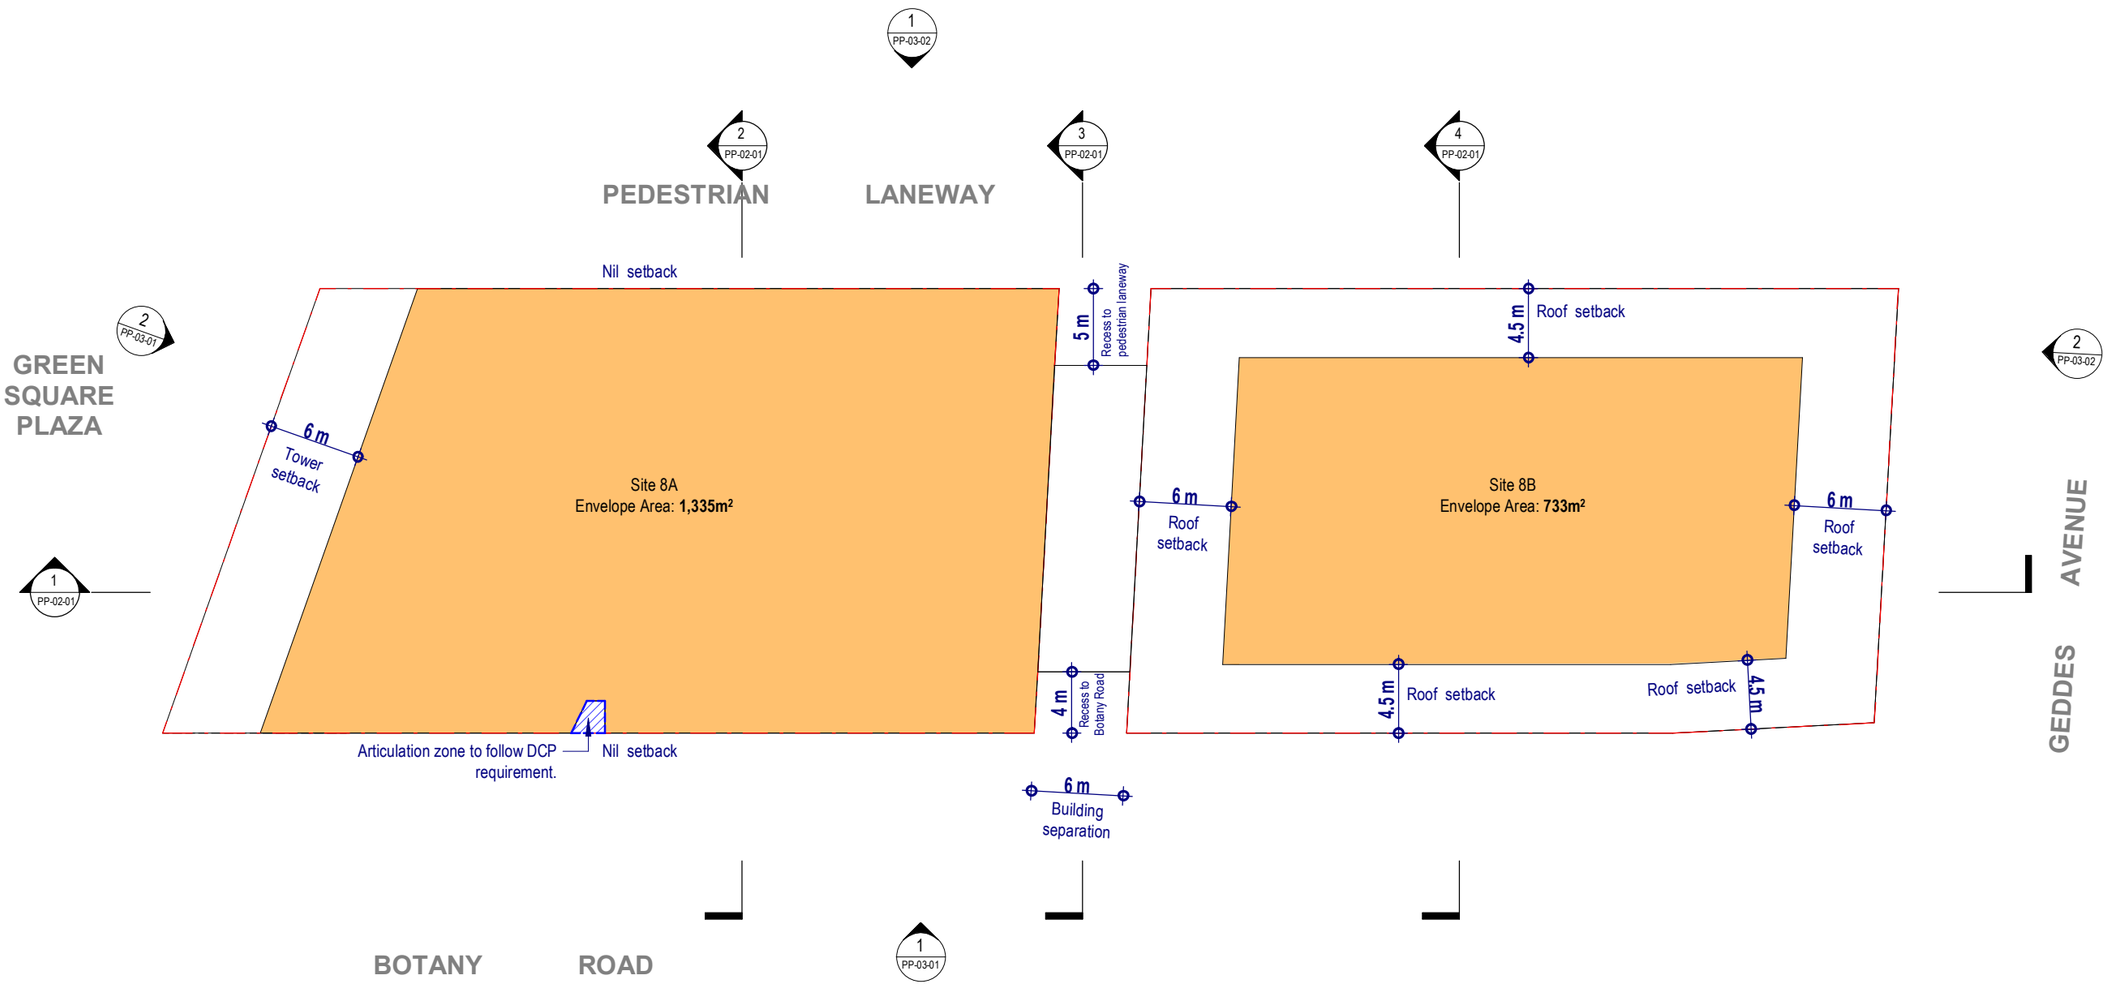

Green Square Site 8A & 8B

Drawing: **Building Envelope – Site 8B Roof Setback Level**
Drawing no: PP-01-06
Issue:
Scale @ A3: 1 : 400
Date: 15/09/21

0 2 4 6 8 10 20
m

Architectus Sydney
Level 18 MLC Centre
19 Martin Place
Sydney NSW 2000
sydney@architectus.com.au

architectus™

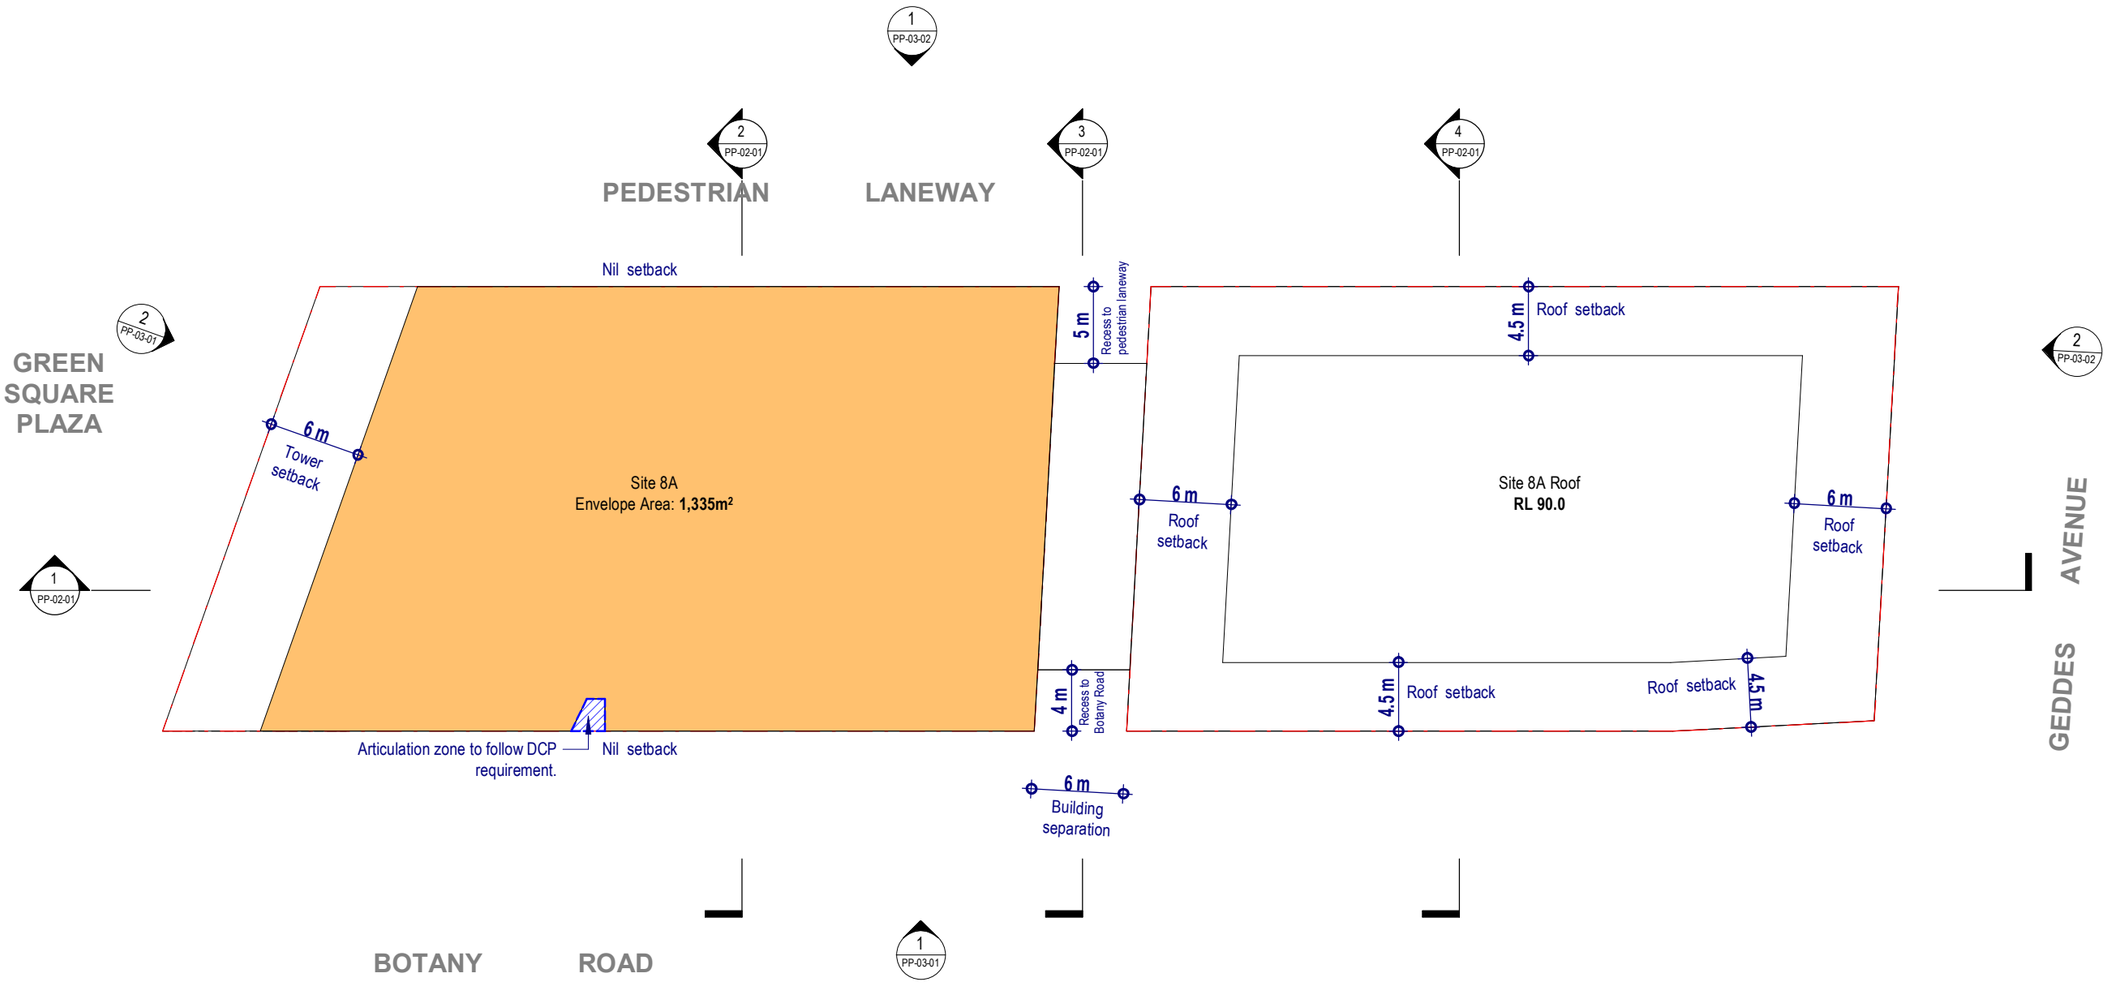

Green Square Site 8A & 8B

Drawing: **Building Envelope – Upper Tower Levels**
Drawing no: PP-01-07
Issue:
Scale @ A3: 1 : 400
Date: 15/09/21

0 2 4 6 8 10 20
m

Architectus Sydney
Level 18 MLC Centre
19 Martin Place
Sydney NSW 2000
sydney@architectus.com.au

architectus™

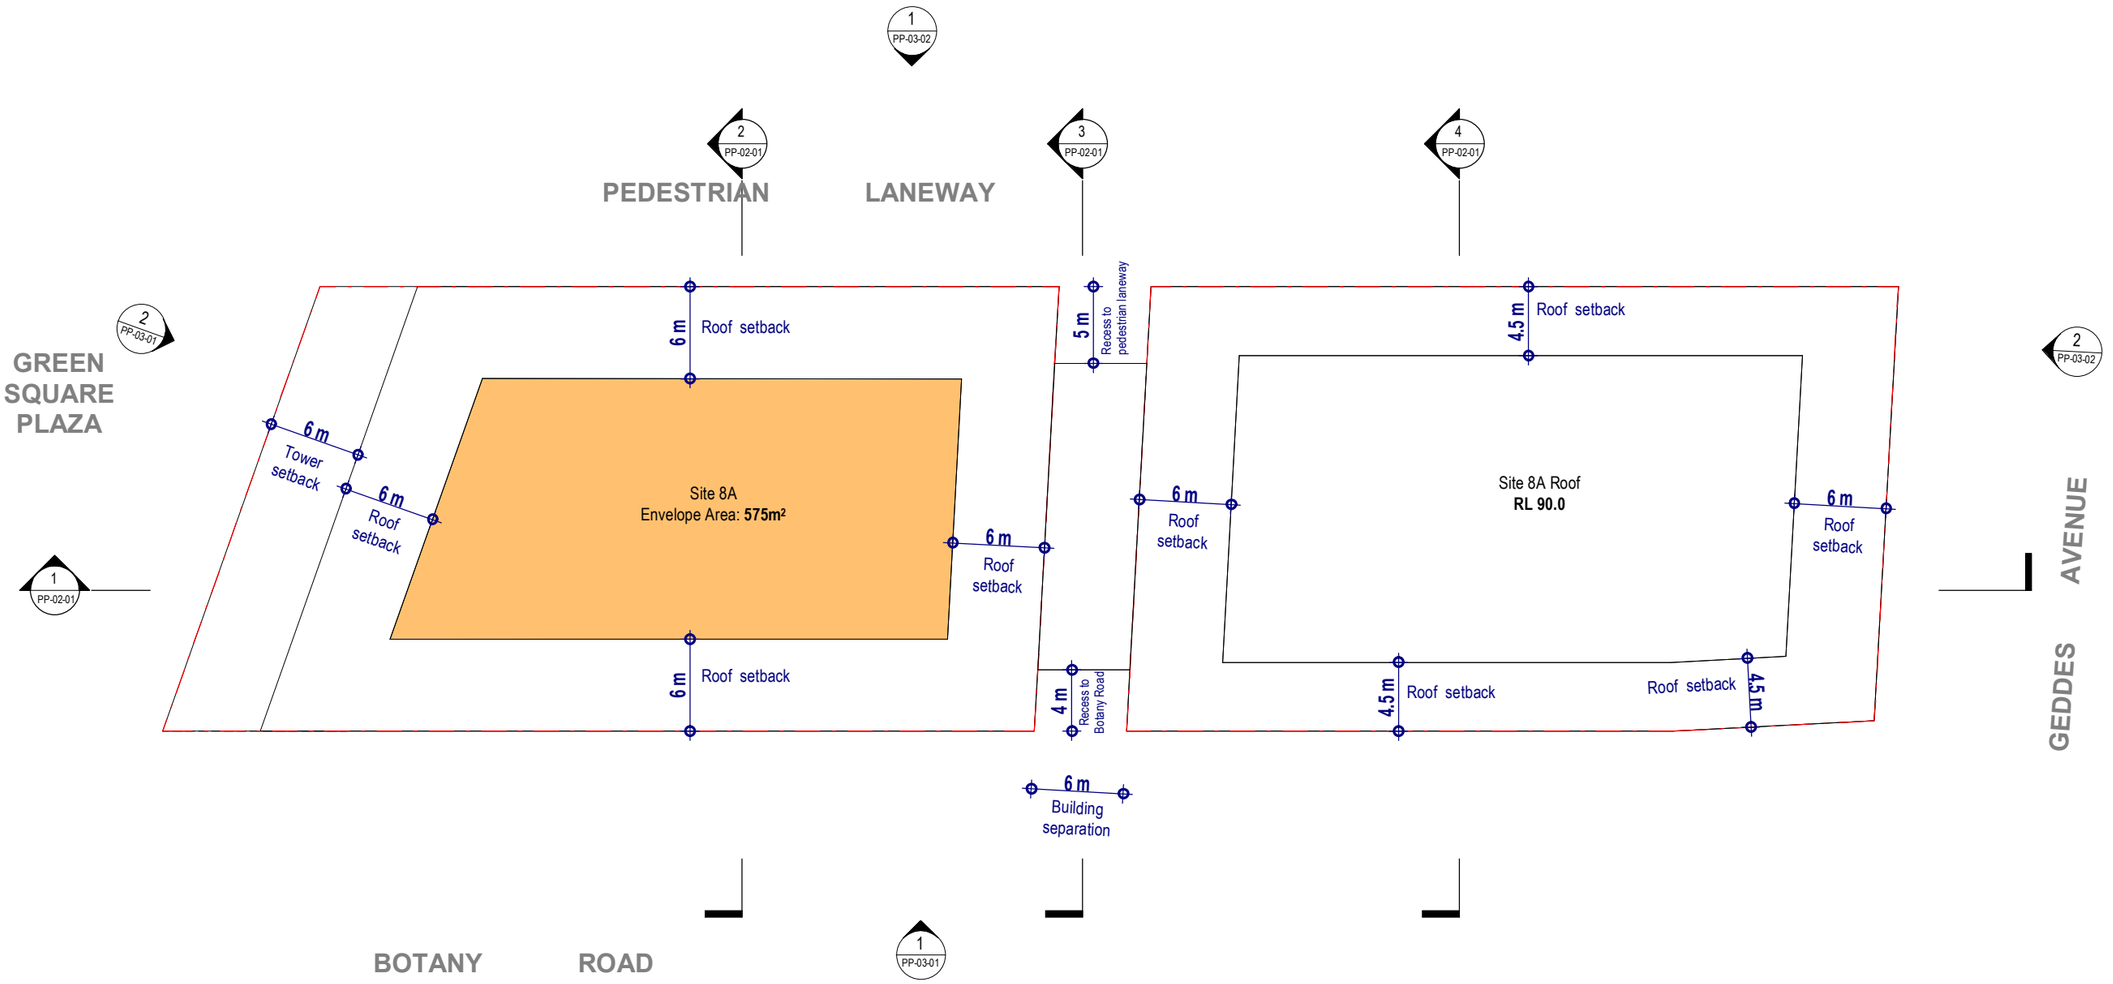

Green Square Site 8A & 8B

Drawing: **Building Envelope – Site 8A Roof Setback Level**
Drawing no: PP-01-08
Issue:
Scale @ A3: 1 : 400
Date: 15/09/21

0 2 4 6 8 10 20 m

Architectus Sydney
Level 18 MLC Centre
19 Martin Place
Sydney NSW 2000
sydney@architectus.com.au

architectus™

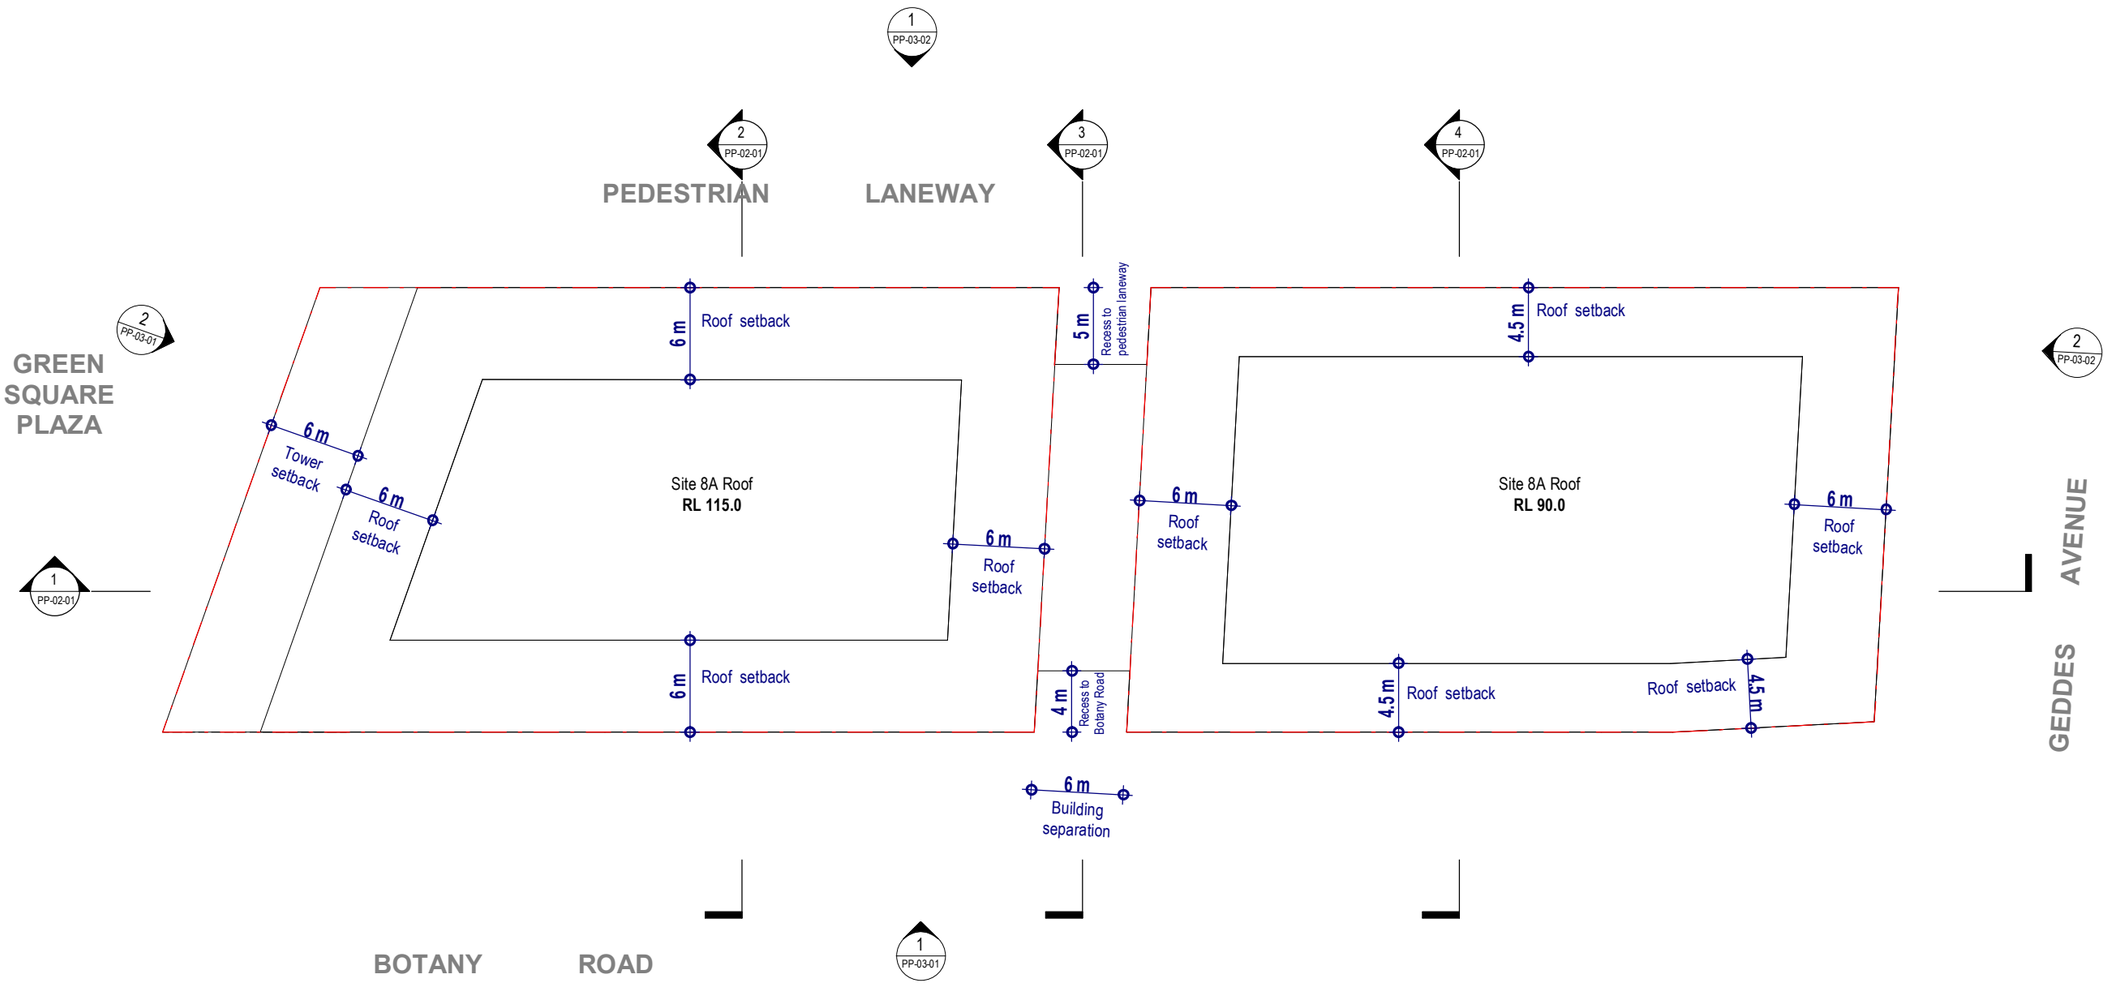

Green Square Site 8A & 8B

Drawing: **Building Envelope – Roof Levels**
Drawing no: PP-01-09
Issue:
Scale @ A3: 1 : 400
Date: 15/09/21

0 2 4 6 8 10 20 m

Architectus Sydney
Level 18 MLC Centre
19 Martin Place
Sydney NSW 2000
sydney@architectus.com.au

architectus™

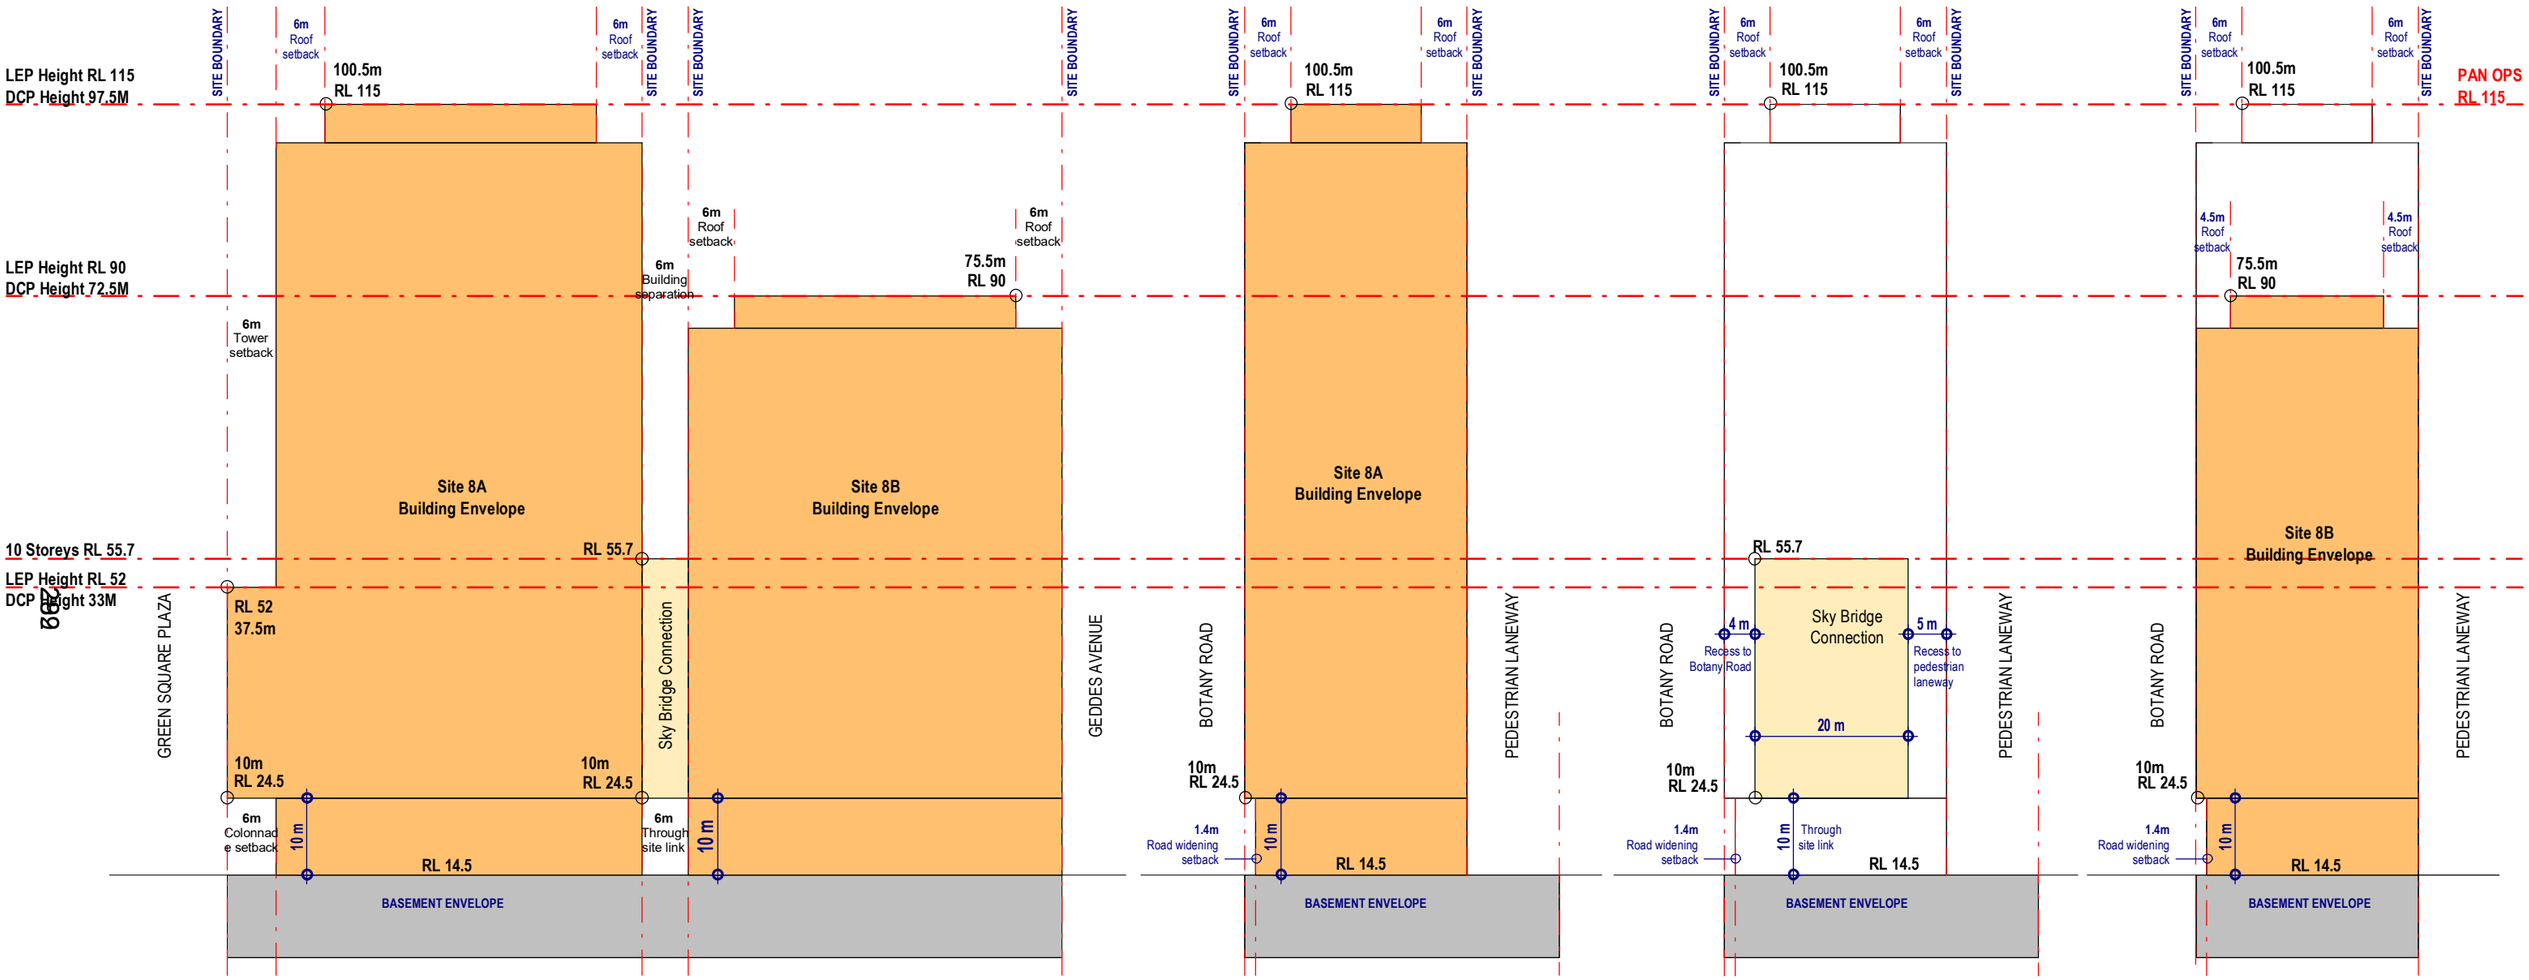

1 Section 1 - North South
SCALE: 1 : 800

2 Section 2 - East West - Site 8A
SCALE: 1 : 800

3 Section 3 - East West - Bridge Connection
SCALE: 1 : 800

4 Section 4 - East West - Site 8B
SCALE: 1 : 800

Green Square Site 8A & 8B

Drawing: **Building Envelope - Sections**
Drawing no: PP-02-01
Issue:
Scale @ A3: 1 : 800
Date: 15/09/21

0 4 8 12 16 20 40
m

Architectus Sydney
Level 18 MLC Centre
19 Martin Place
Sydney NSW 2000
sydney@architectus.com.au

architectus™

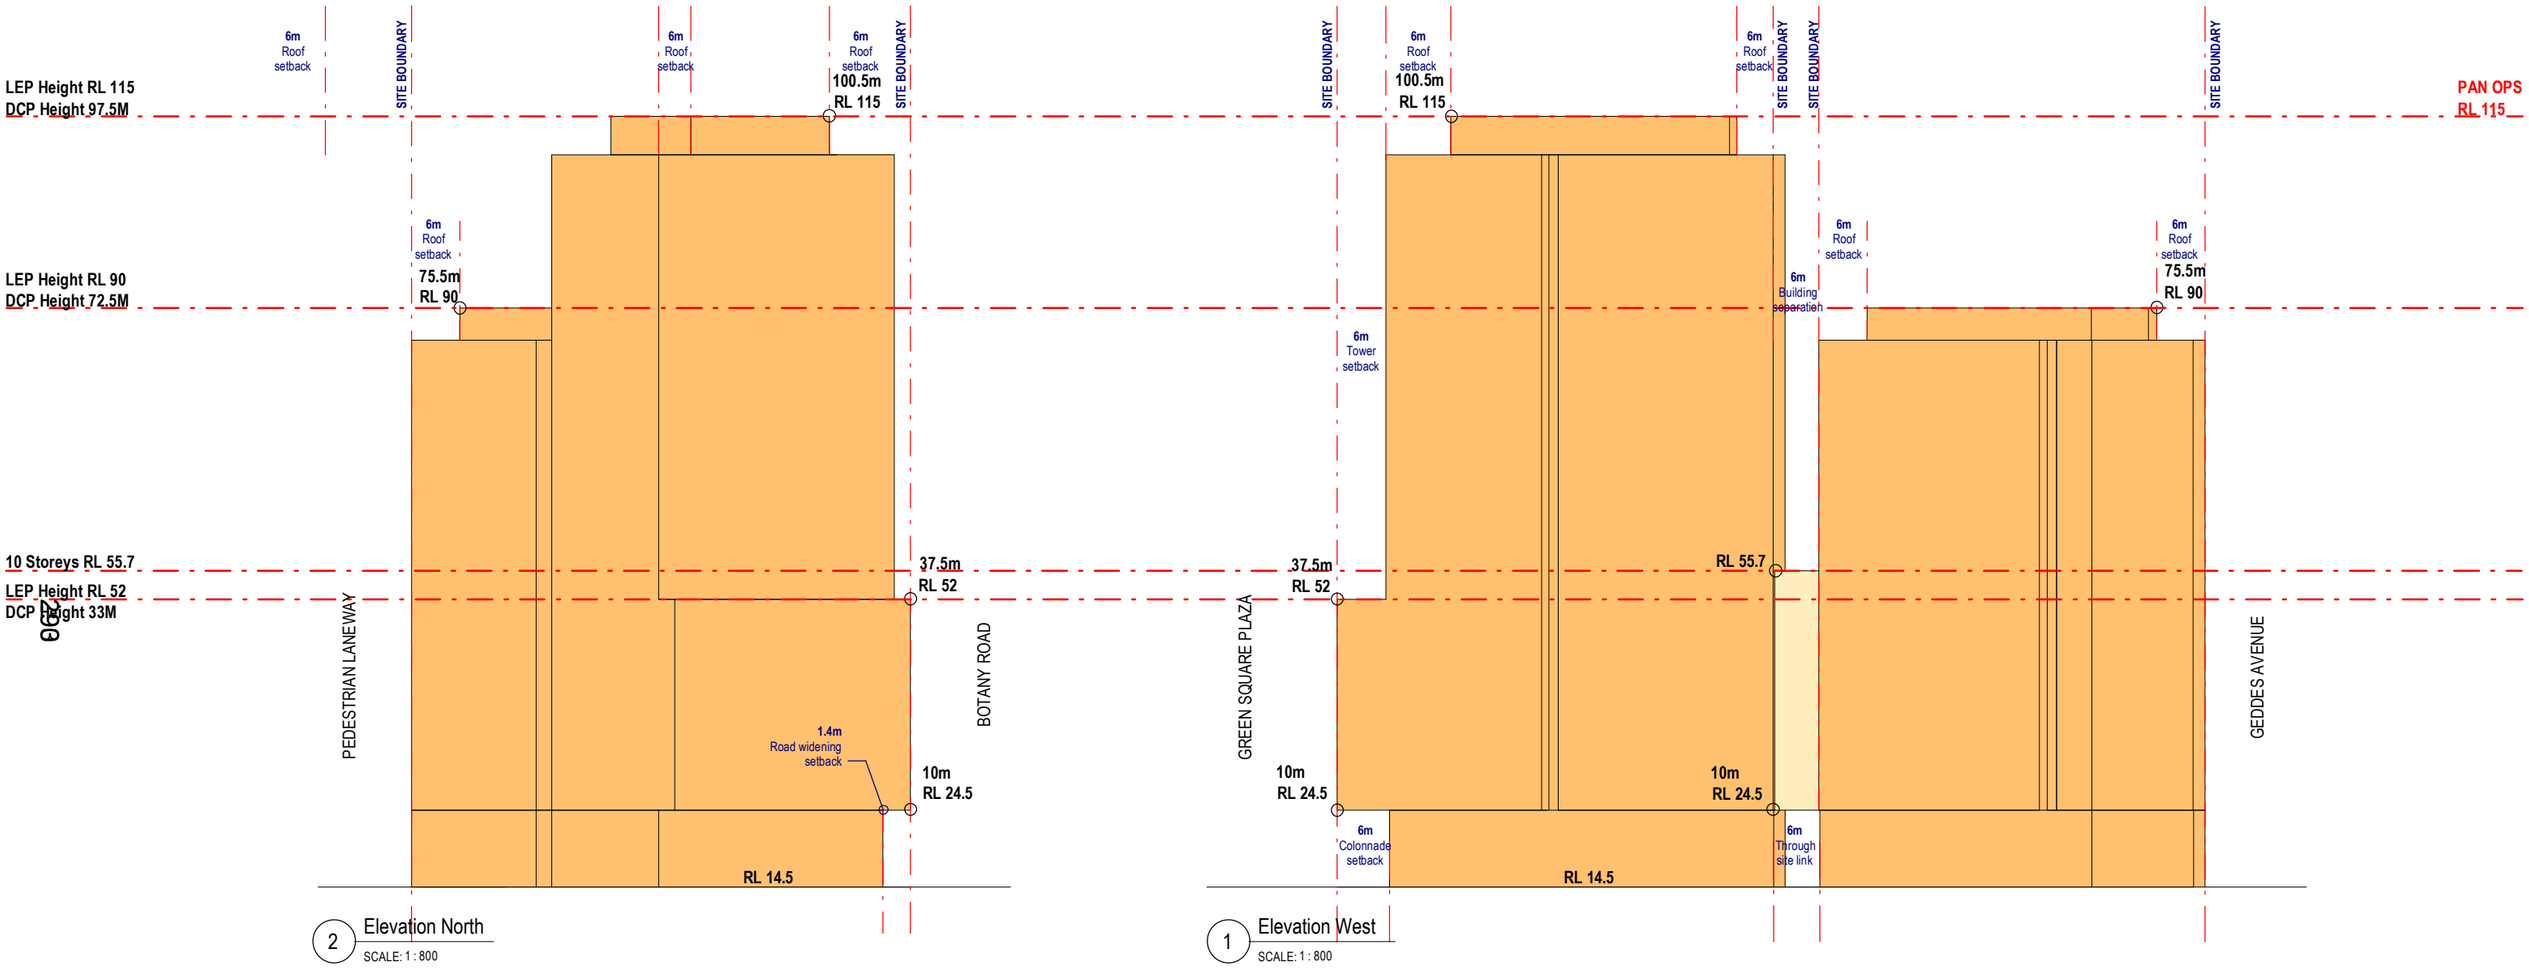

2 Elevation North
SCALE: 1 : 800

1 Elevation West
SCALE: 1 : 800

Green Square Site 8A & 8B

Drawing: **Building Envelope - North & West Elevation**
Drawing no: PP-03-01
Issue:
Scale @ A3: 1 : 800
Date: 15/09/21

0 4 8 12 16 20 40
m

Architectus Sydney
Level 18 MLC Centre
19 Martin Place
Sydney NSW 2000
sydney@architectus.com.au

architectus™

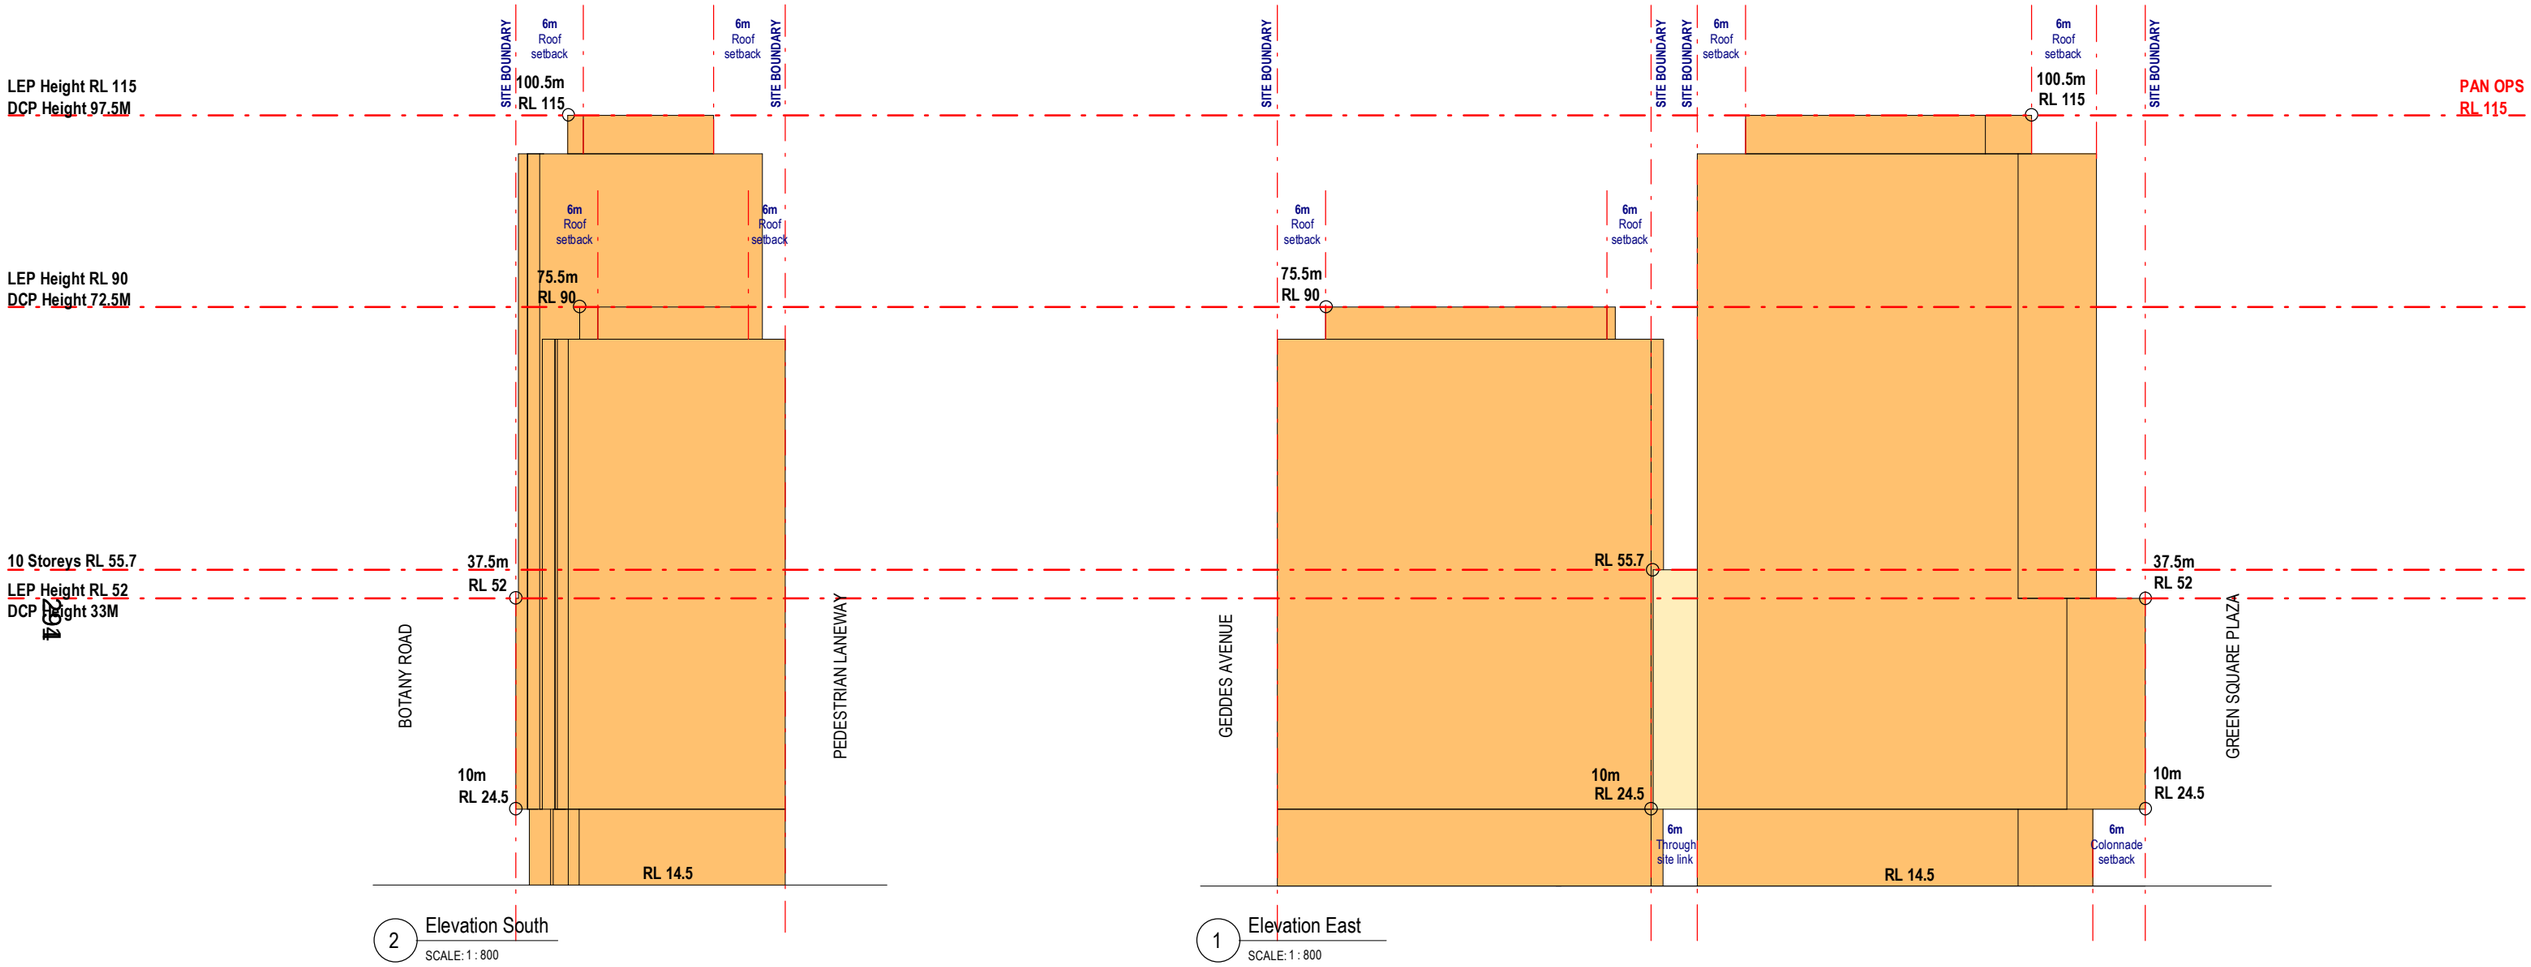

2 Elevation South
SCALE: 1 : 800

1 Elevation East
SCALE: 1 : 800

Green Square Site 8A & 8B

Drawing: **Building Envelope - South & East Elevation**
Drawing no: PP-03-02
Issue:
Scale @ A3: 1 : 800
Date: 15/09/21

0 4 8 12 16 20 40
m

Architectus Sydney
Level 18 MLC Centre
19 Martin Place
Sydney NSW 2000
sydney@architectus.com.au

architectus™

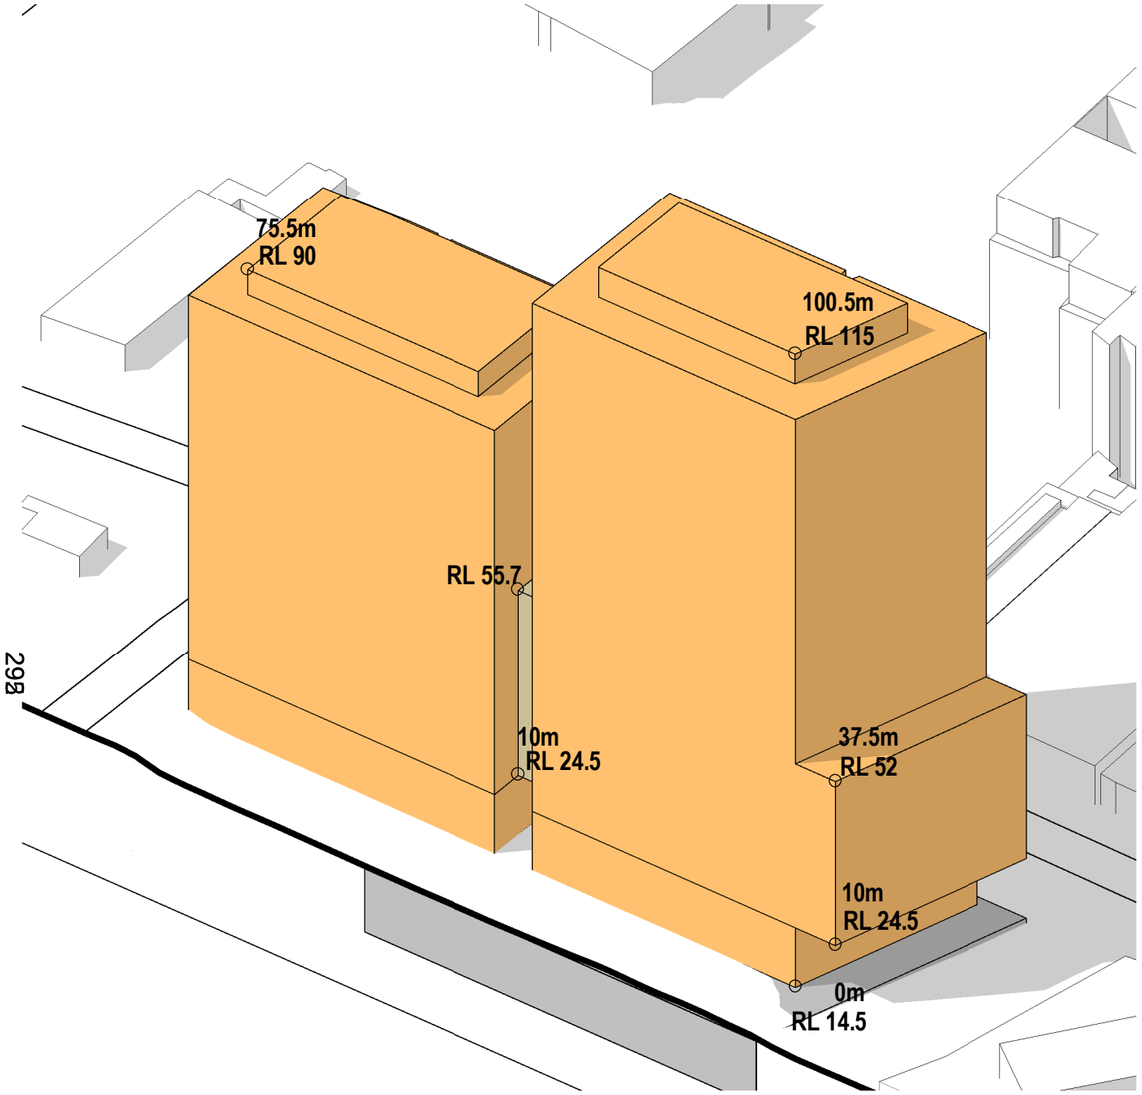

Building Envelope - North East

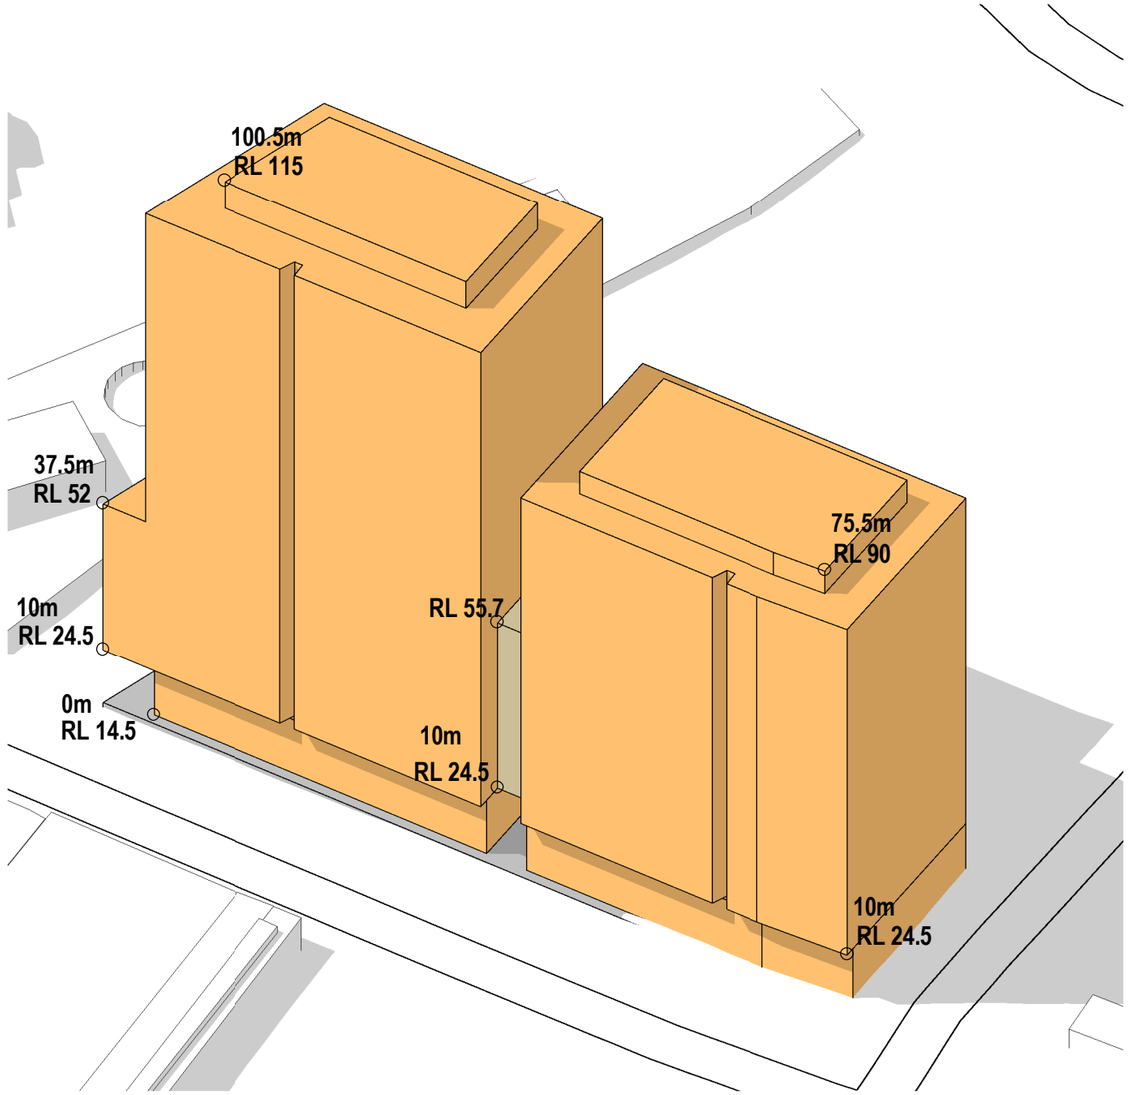

Building Envelope - South West

Green Square Site 8A & 8B

Drawing: **Building Envelope – Massing**
Drawing no: PP-04-01
Issue:
Scale @ A3:
Date: 15/09/21

Architectus Sydney
Level 18 MLC Centre
19 Martin Place
Sydney NSW 2000
sydney@architectus.com.au

architectus™

Visual Impact Assessment - Botany Road (looking south)

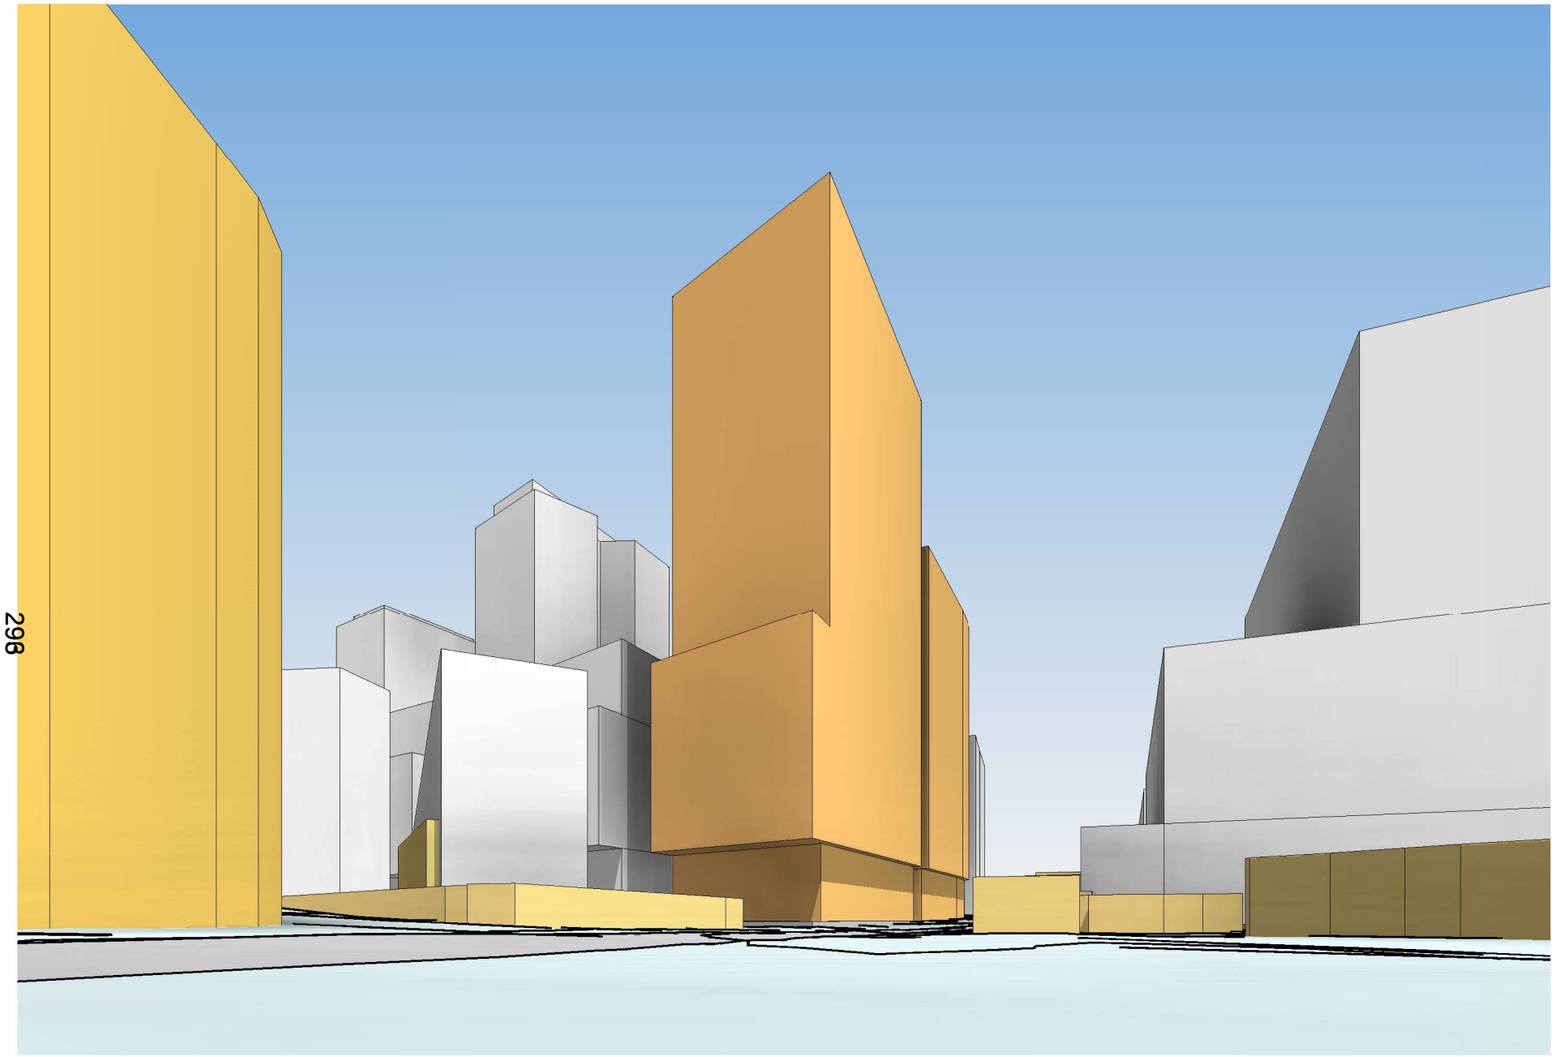

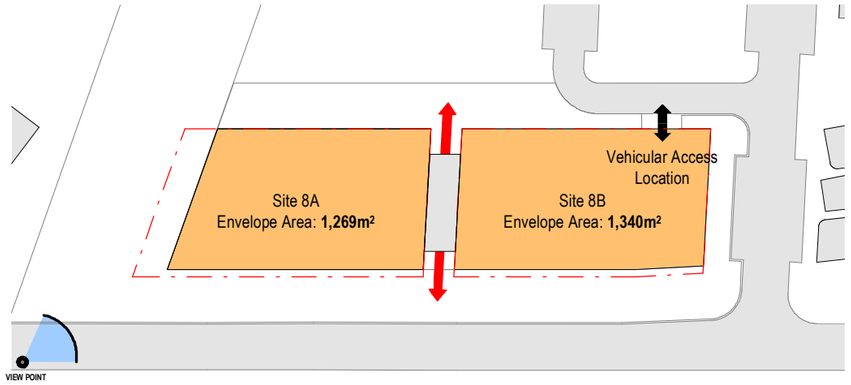

Green Square Site 8A & 8B

Drawing: **VIA – Botany Road (looking south)**
Drawing no: PP-05-01
Issue:
Scale @ A3: 1 : 1200
Date: 15/09/21

Architectus Sydney
Level 18 MLC Centre
19 Martin Place
Sydney NSW 2000
sydney@architectus.com.au

architectus™

Visual Impact Assessment - Botany Road (looking north)

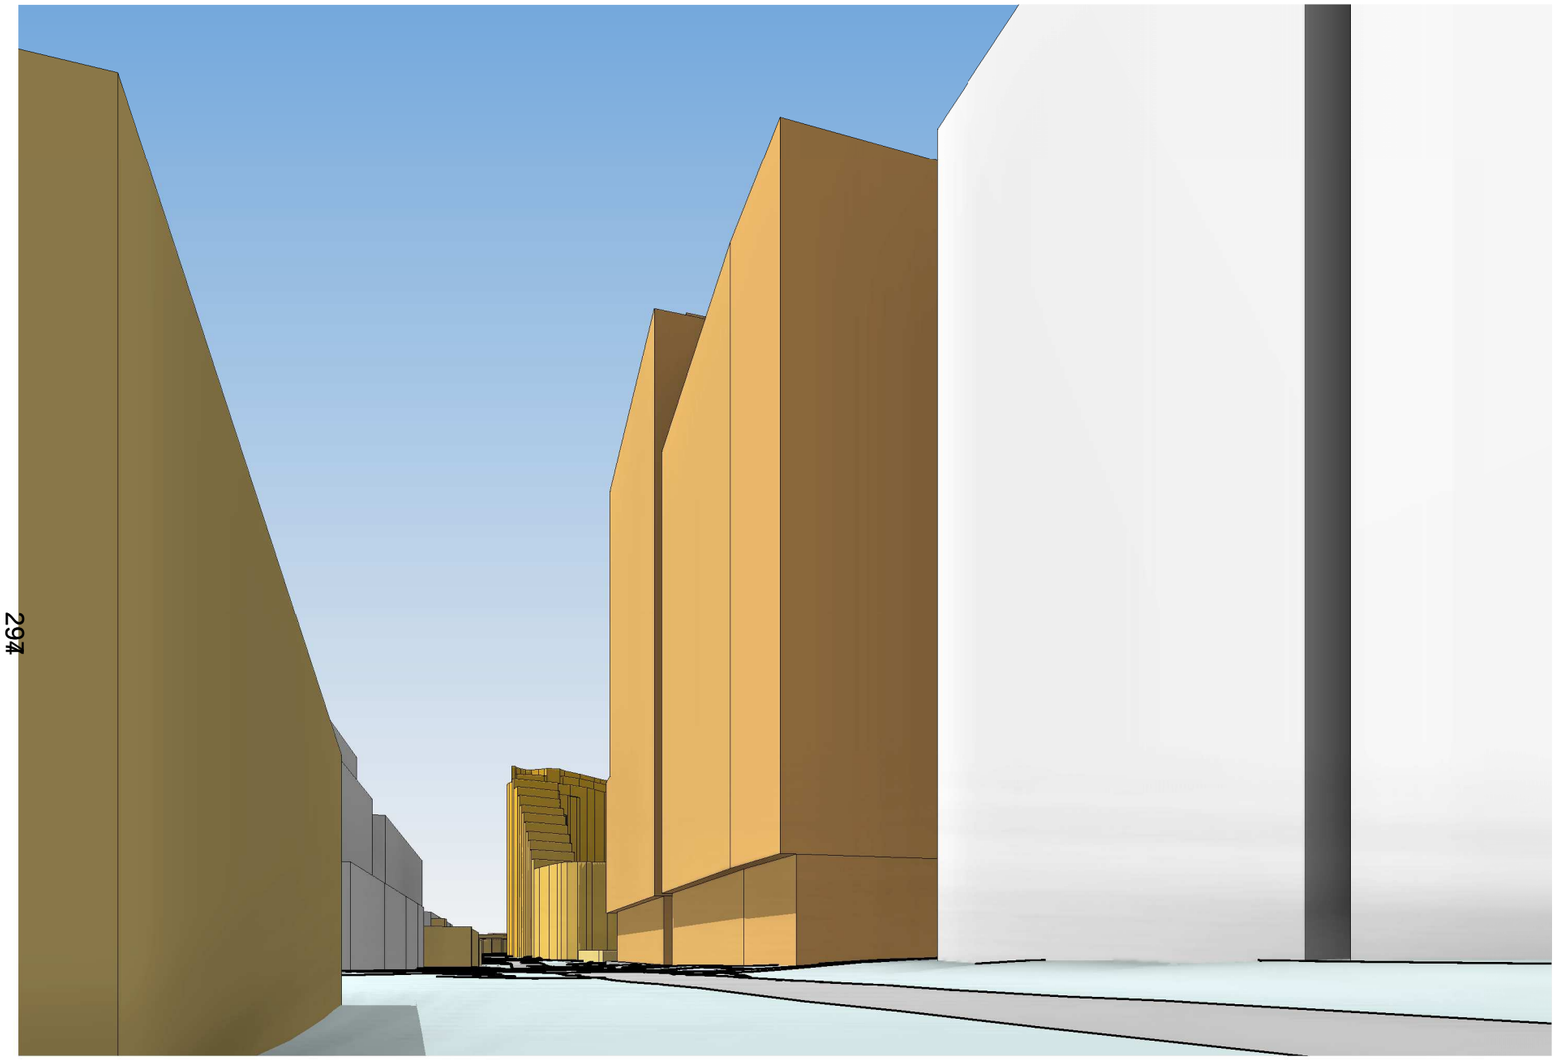

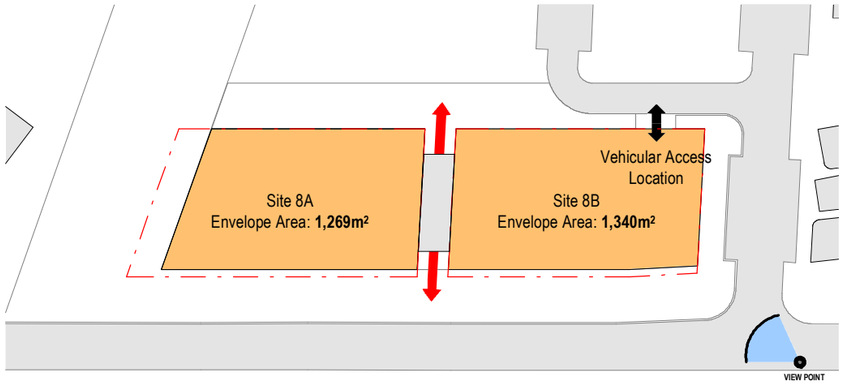

Green Square Site 8A & 8B

Drawing: **VIA – Botany Road (looking north)**
Drawing no: PP-05-02
Issue:
Scale @ A3: 1 : 1200
Date: 15/09/21

Architectus Sydney
Level 18 MLC Centre
19 Martin Place
Sydney NSW 2000
sydney@architectus.com.au

architectus™

Visual Impact Assessment - Green Square Plaza (looking south east)

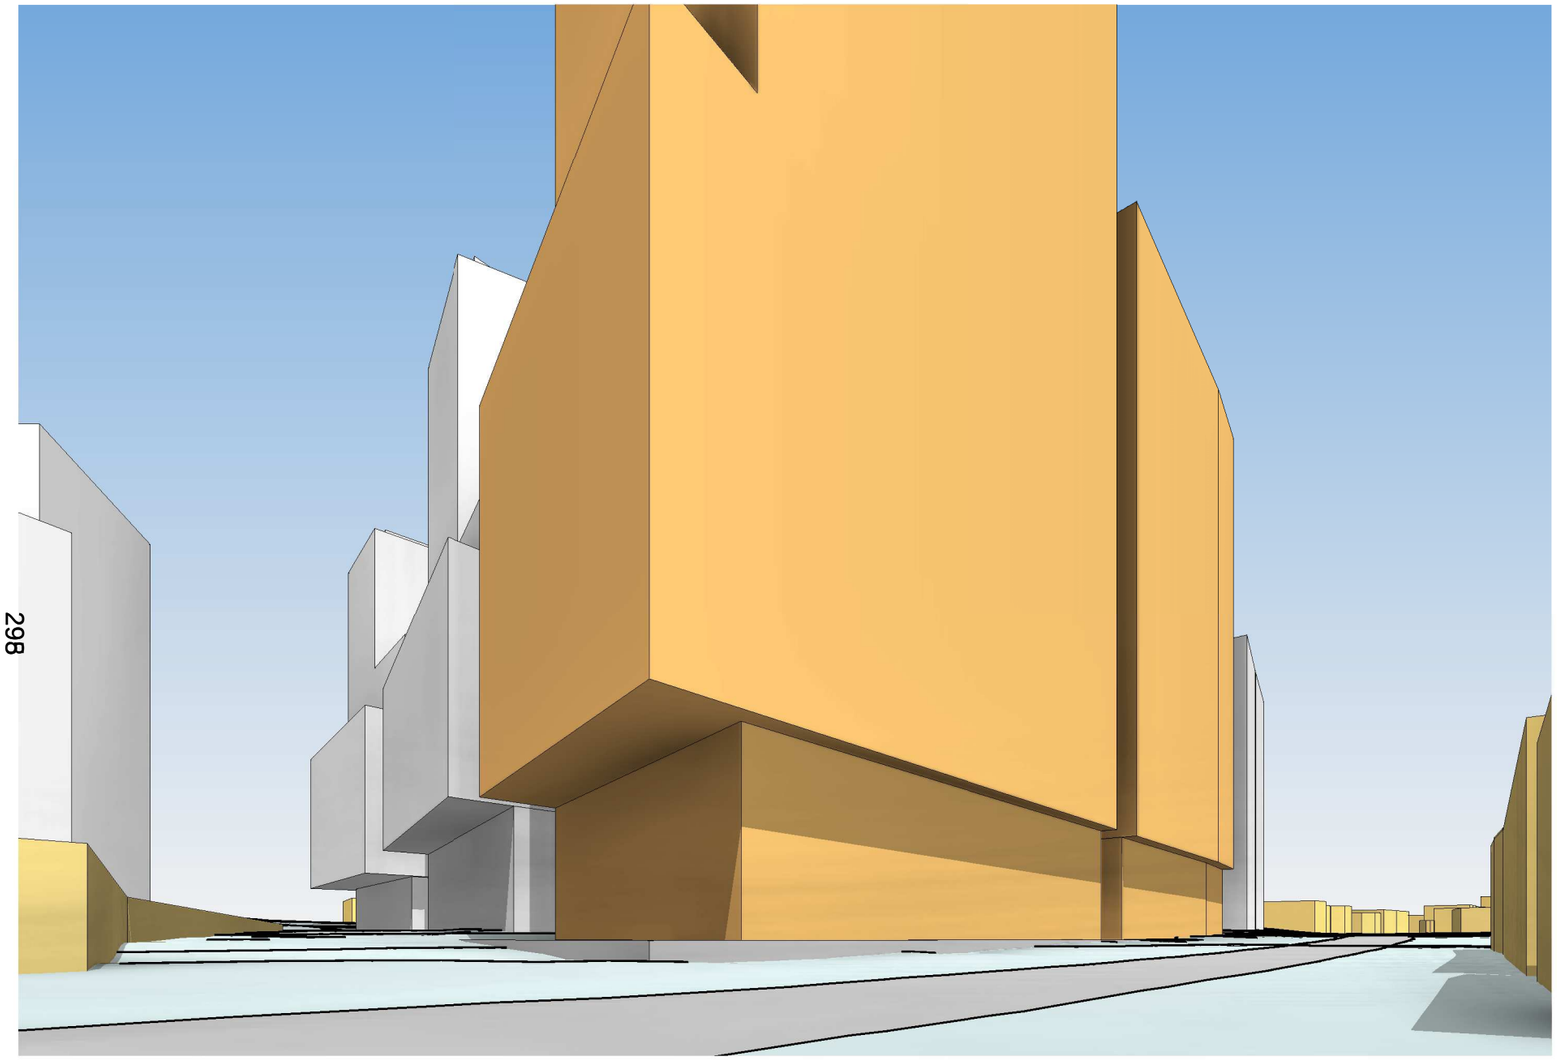

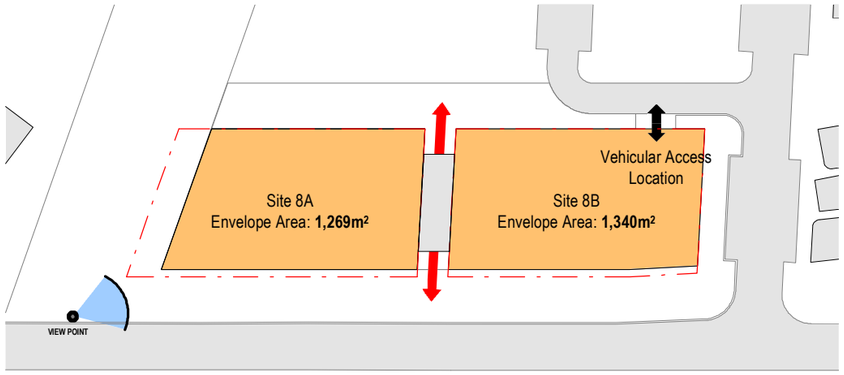

Green Square Site 8A & 8B

Drawing: **VIA - Green Square Plaza (looking south east)**
Drawing no: PP-05-03
Issue:
Scale @ A3: 1 : 1200
Date: 15/09/21

Architectus Sydney
Level 18 MLC Centre
19 Martin Place
Sydney NSW 2000
sydney@architectus.com.au

architectus™

Visual Impact Assessment - VIA – Botany Road (through site link)

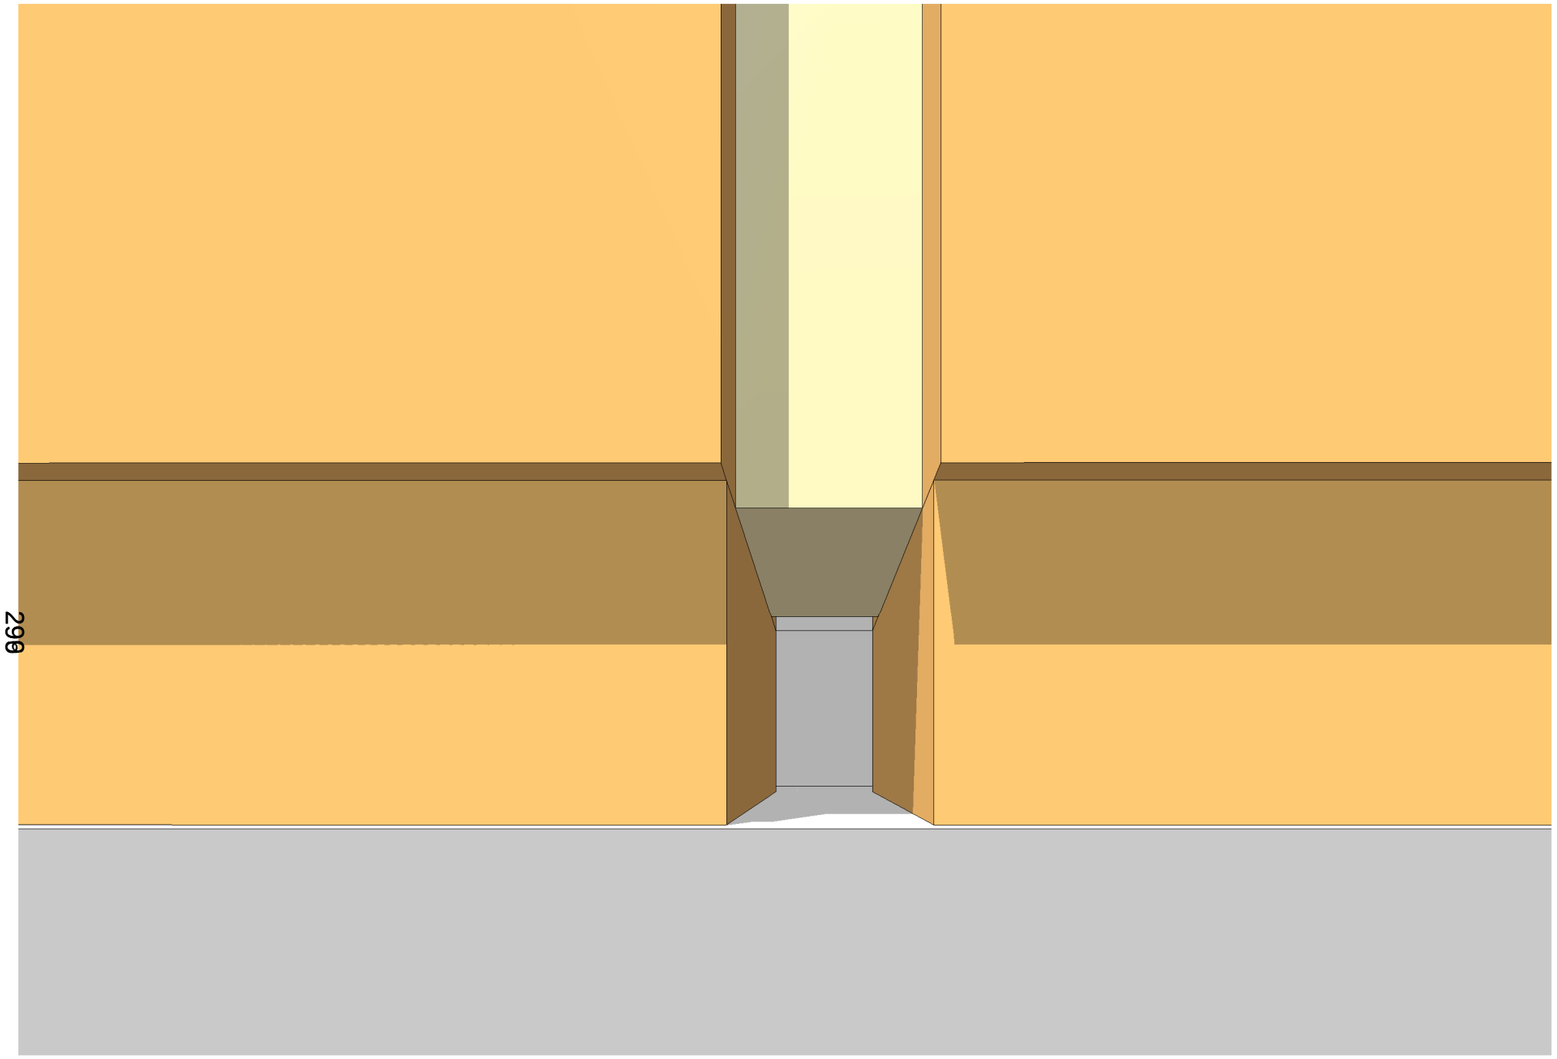

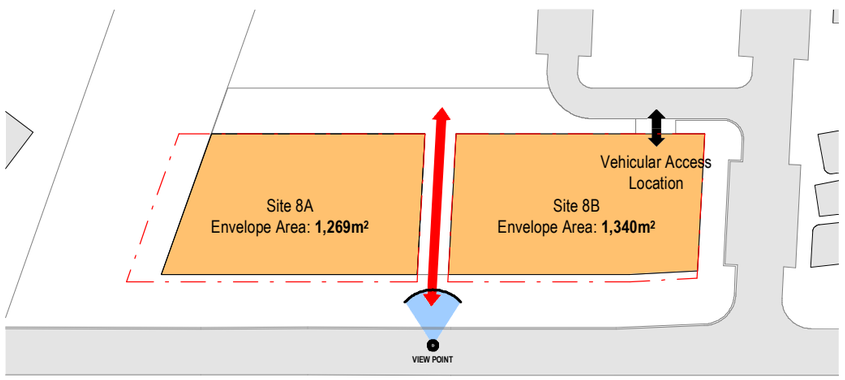

Green Square Site 8A & 8B

Drawing: **VIA – Botany Road (through site link)**
Drawing no: PP-05-04
Issue:
Scale @ A3: 1 : 1200
Date: 15/09/21

Architectus Sydney
Level 18 MLC Centre
19 Martin Place
Sydney NSW 2000
sydney@architectus.com.au

architectus™