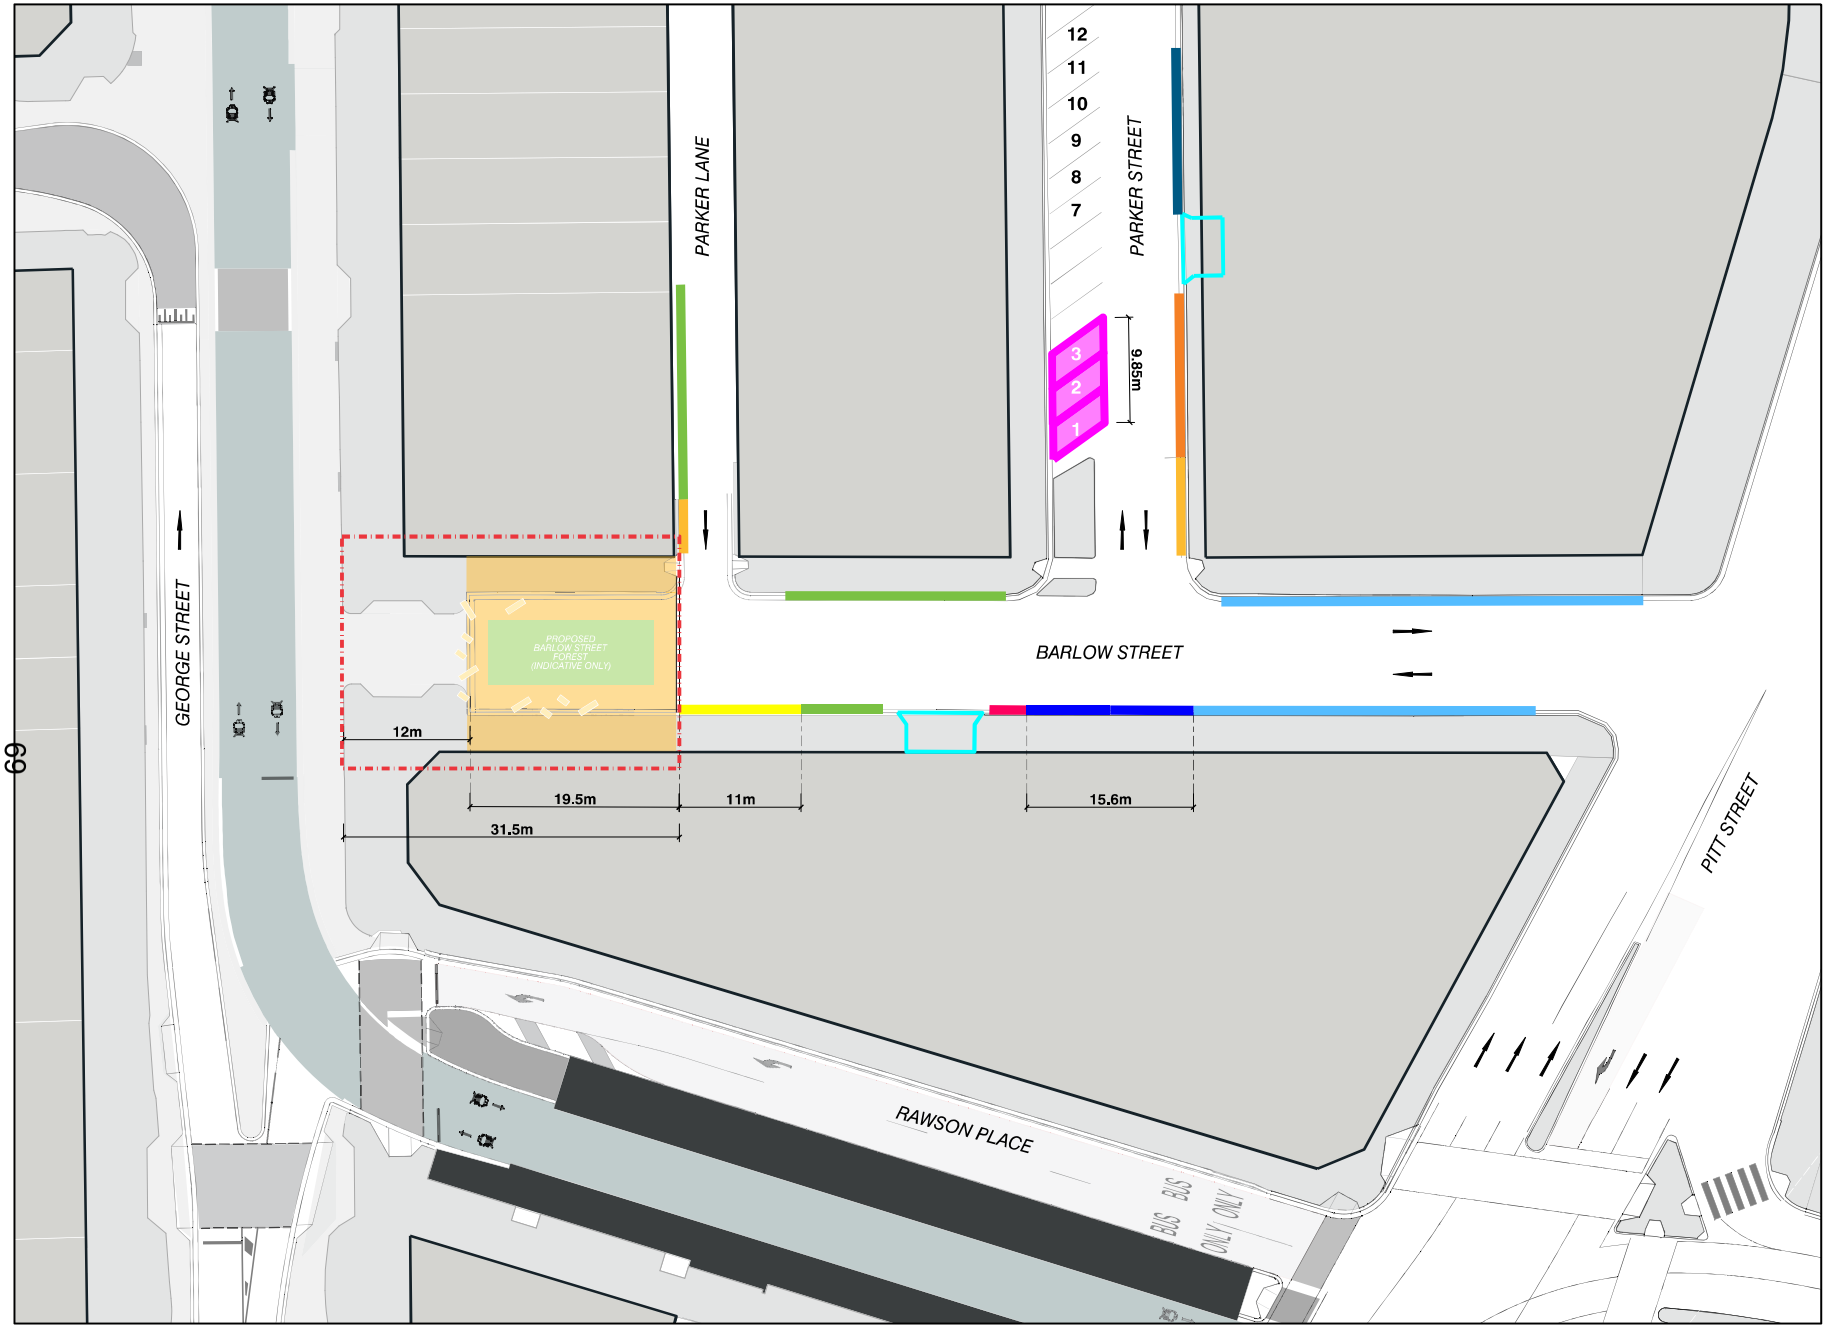

LEGEND

PROPOSED CHANGES

- ROAD CLOSURE AREA
- NO STOPPING
- CAR SHARE
- 4P ACCESSIBLE PARKING ONLY 8am-10pm

EXISTING RETAINED

- NO STOPPING
- WORKZONE
- LOADING ZONE
- 2P / 4P TICKET
- ACCESSIBLE
- MOTOR BIKES
- DRIVEWAY

PEDESTRIAN AREAS

- EXISTING FOOTWAY
- NEW PEDESTRIAN AREA

69

Revisions		
No.	Date	Description
A	22.06.2022	FOR REVIEW.

Drawings that do not show status have not been verified by City Design and are not to be used for any purpose other than for for preliminary information.
Do not scale off drawings. Use figured dimensions only. Verify all dimensions on site before commencing work and refer any discrepancies to City Design.
© Copyright
The information contained in this drawing remains the property of City Design and is not to be reused or copied without permission.

0 1 2 5 10 20m

Designer
City of Sydney
City Design Unit

Town Hall House
456 Kent Street
GPO Box 1591
Sydney NSW 2001
Telephone 02 9265 9333
www.cityofsydney.nsw.gov.au

CITY OF SYDNEY

Project
Barlow Forest

Project No.
C33061

Drawing
PROPOSED TRAFFIC CHANGES
PARKING PLAN AND ROAD CLOSURE

Drawing Status
PRELIMINARY

Scale	Sheet Size	Sheet	Issue
1:250	A1	01 of 01	A

Drawing Number
MAP-101