ARUP

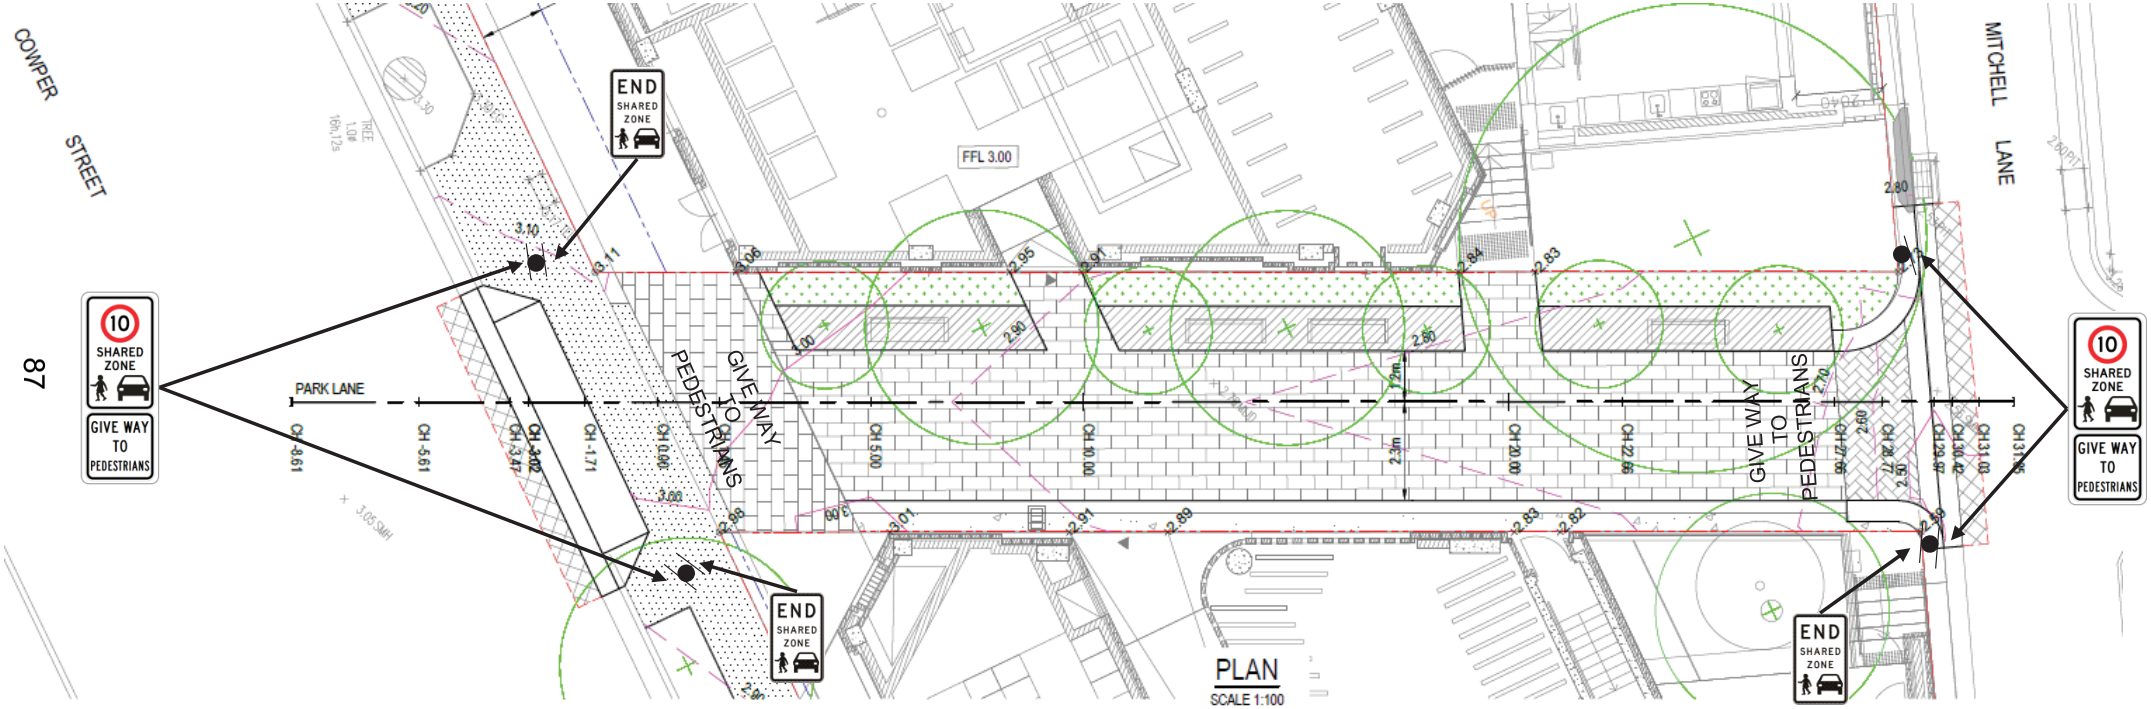
COMPER STREET
MITCHELL LANE
PARK LANE
FFL 3.00
10
SHARED ZONE
GIVE WAY TO PEDESTRIANS
END
SHARED ZONE
GIVE WAY TO PEDESTRIANS
GIVE WAY TO PEDESTRIANS
PLAN
SCALE 1:100

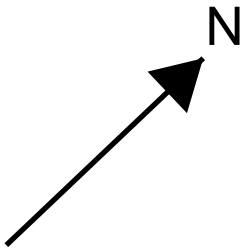
N