Attachment B

Building Envelope Drawings

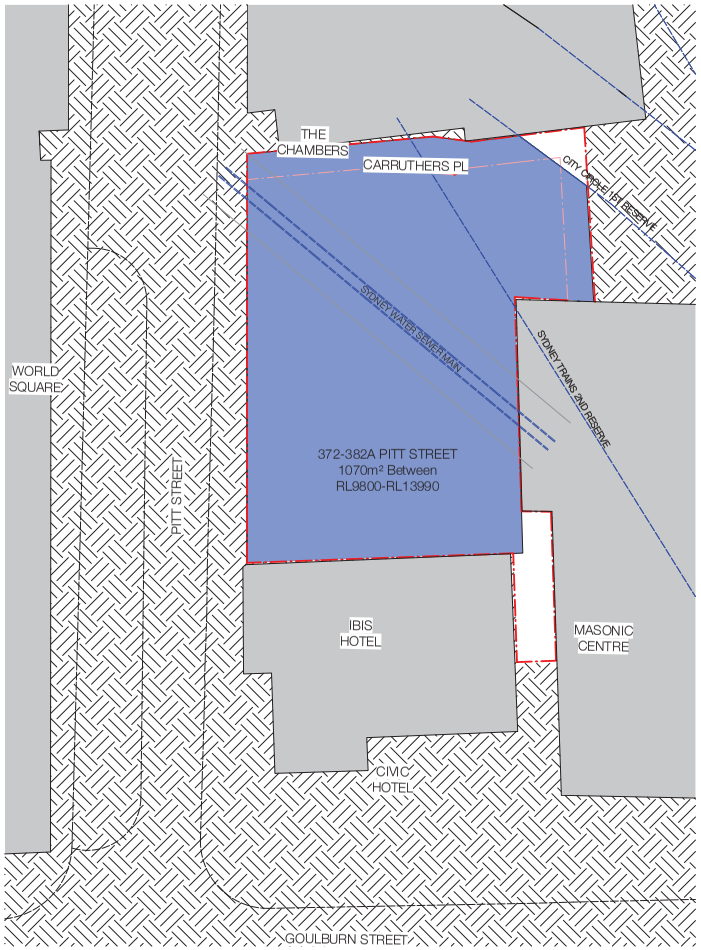

2 Proposed Envelope Plans - Basement 01

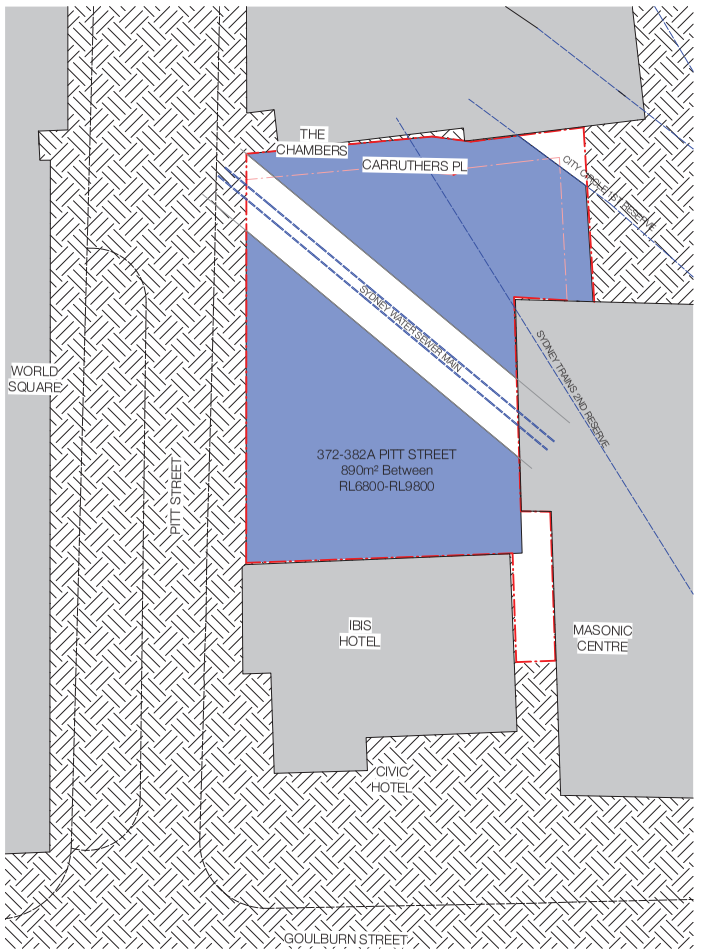

1 Proposed Envelope Plans - Basement 02-03

W—B™ WOODS BAGOT

Client
BELINGBAK & ICD

Project
372 PITT ST, SYDNEY

Sheet title
Proposed Envelope Plans

Project number
121609

Sheet number
1219

Scale
1 : 250

Revision
A

Sheet size
A1

Date
20/07/22

© Woods Bagot

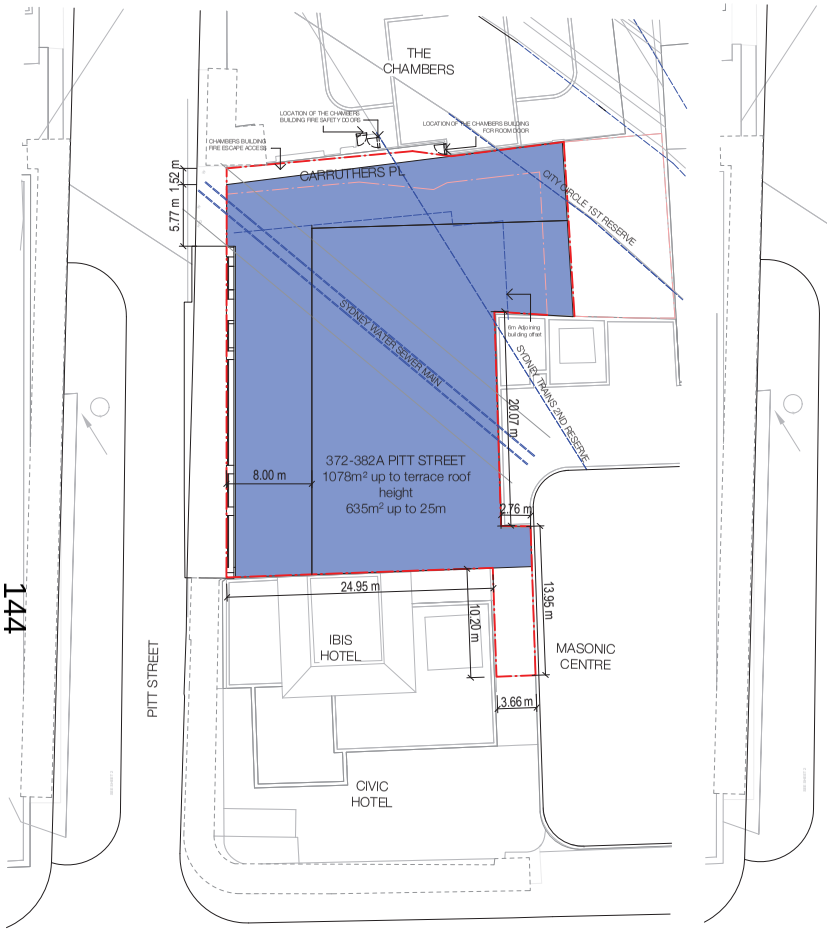

1 Proposed Envelope - Podium

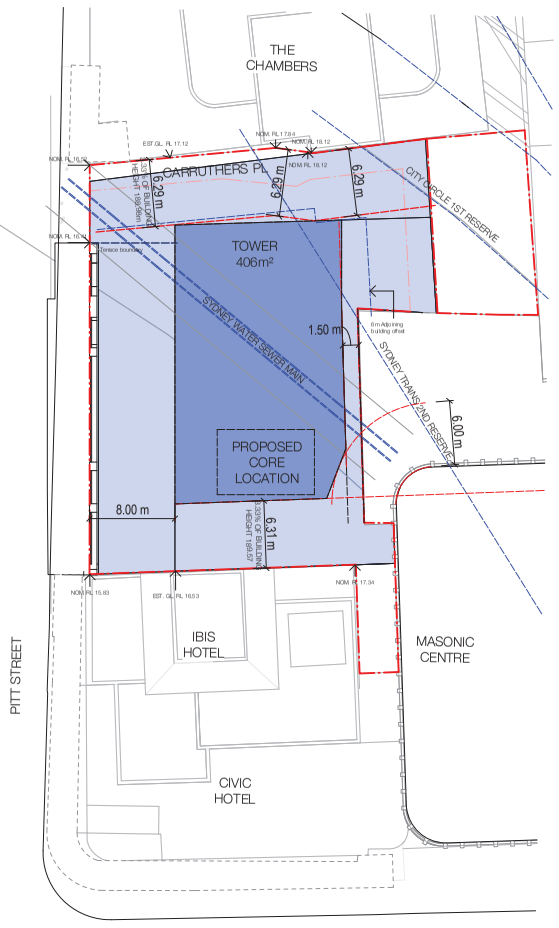

4 Proposed Envelope - Tower

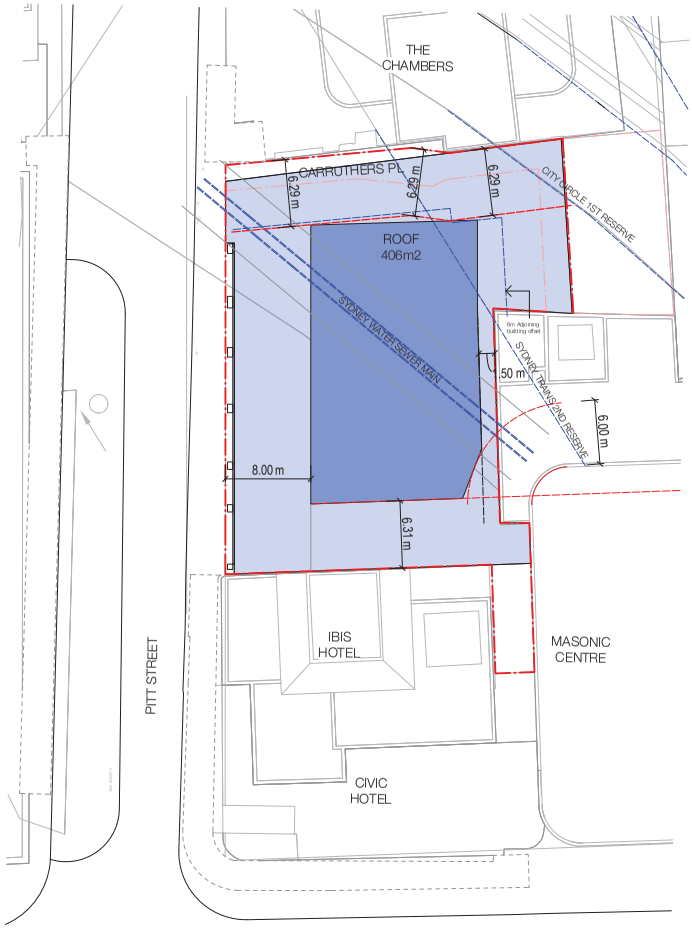

3 Proposed Envelope - Roof

NOTE: INDICATIVE CORE SHOWN IS THE MINIMUM REQUIREMENT FOR VT ONLY AND EXCLUDES OTHER CORE REQUIREMENTS. SUCH AS STAIR AND SERVICE RISERS

144

W—B™ WOODS BAGOT

Client
BELINGBAK & ICD

Project
372 PITT ST, SYDNEY

Sheet title
Proposed Envelope Plans

Project number
121609

Scale
1 : 250

Sheet size
A1

© Woods Bagot

Sheet number
PP1220

Revision
E

Date
04/07/2022

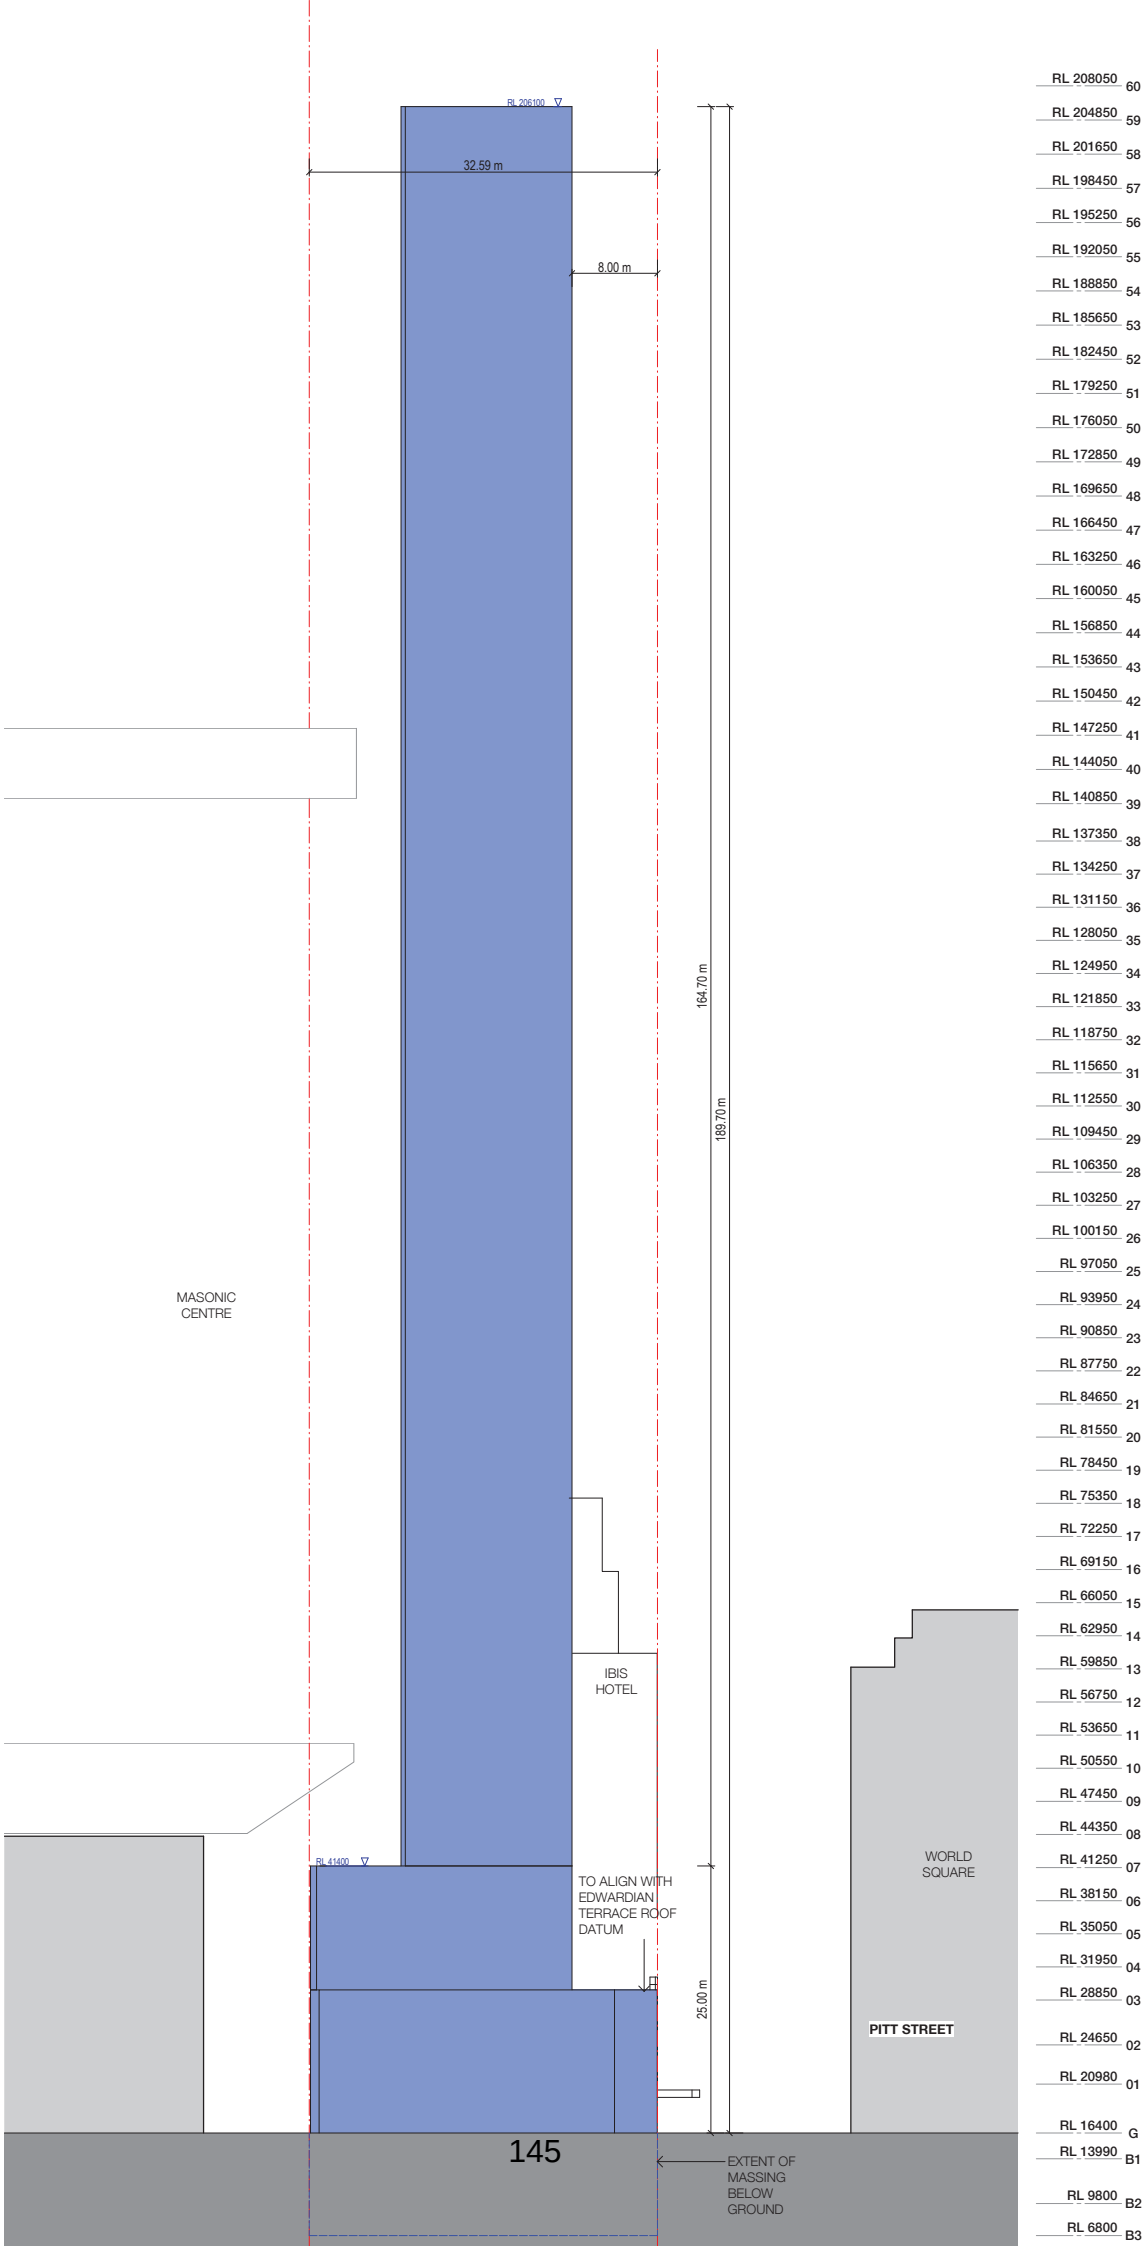

W—B™
WOODS BAGOT

Client
BELINGBAK & ICD

Project
372 PITT ST, SYDNEY

Sheet title
Proposed Envelope Elevation - North

Project number
121609

Scale
1 : 250

Sheet number
PP3010

Revision
C

Sheet size
A1

Date
20/07/22

© Woods Bagot

WOODS BAGOT

Client
BELINGBAK & ICD

Project
372 PITT ST, SYDNEY

Sheet title
Proposed Envelope Elevation - East

Project number
121609

Sheet number
PP3011

Revision
C

Scale
1 : 250

Sheet size
A1

Date
20/07/22

© Woods Bagot

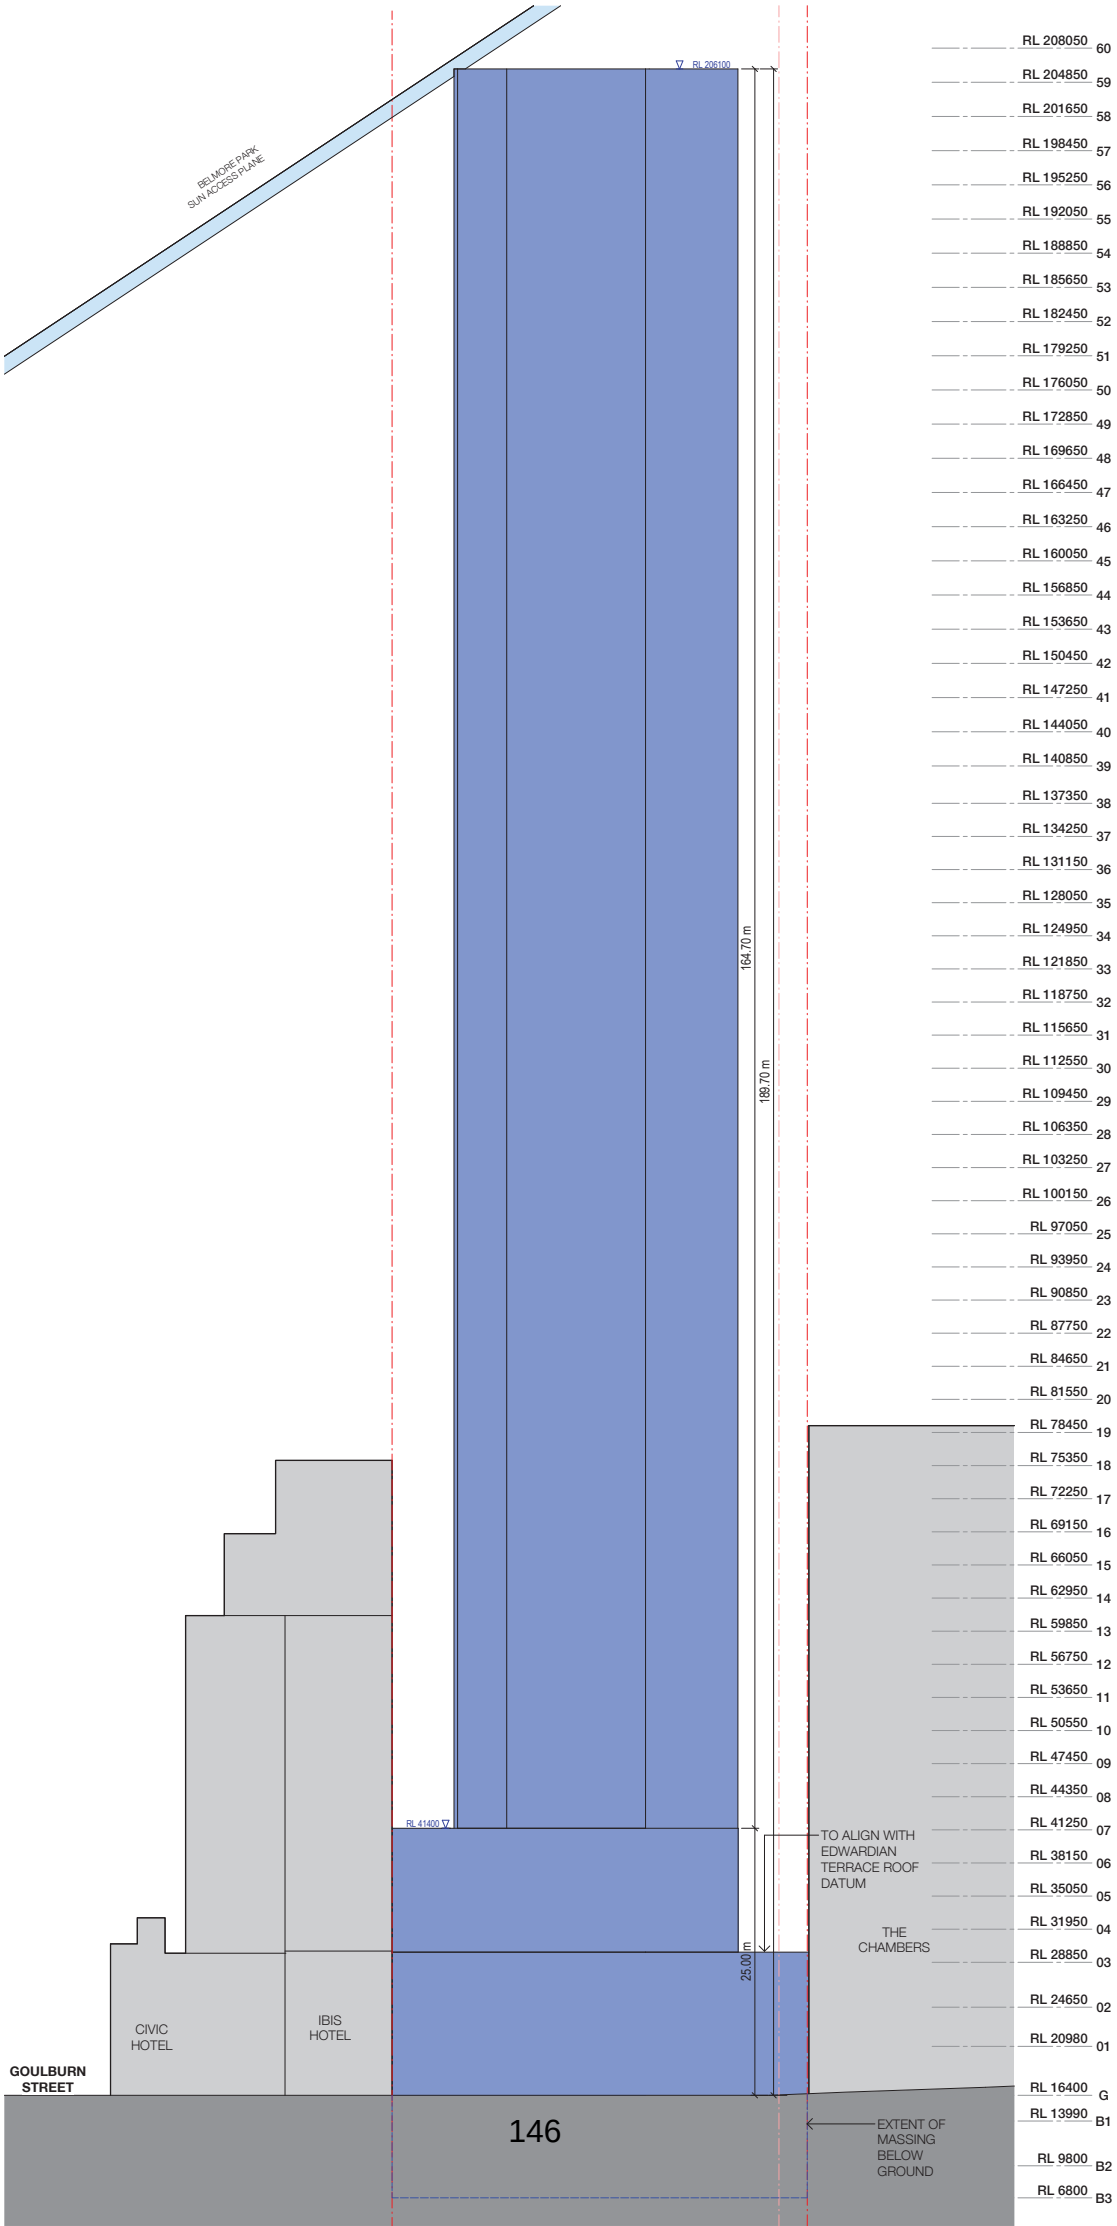

WOODS BAGOT

Client
BELINGBAK & ICD

Project
372 PITT ST, SYDNEY

Sheet title
Proposed Envelope Elevation - South

Project number
121609

Sheet number
PP3012

Revision
C

Scale
1 : 250

Sheet size
A1

Date
20/07/22

© Woods Bagot

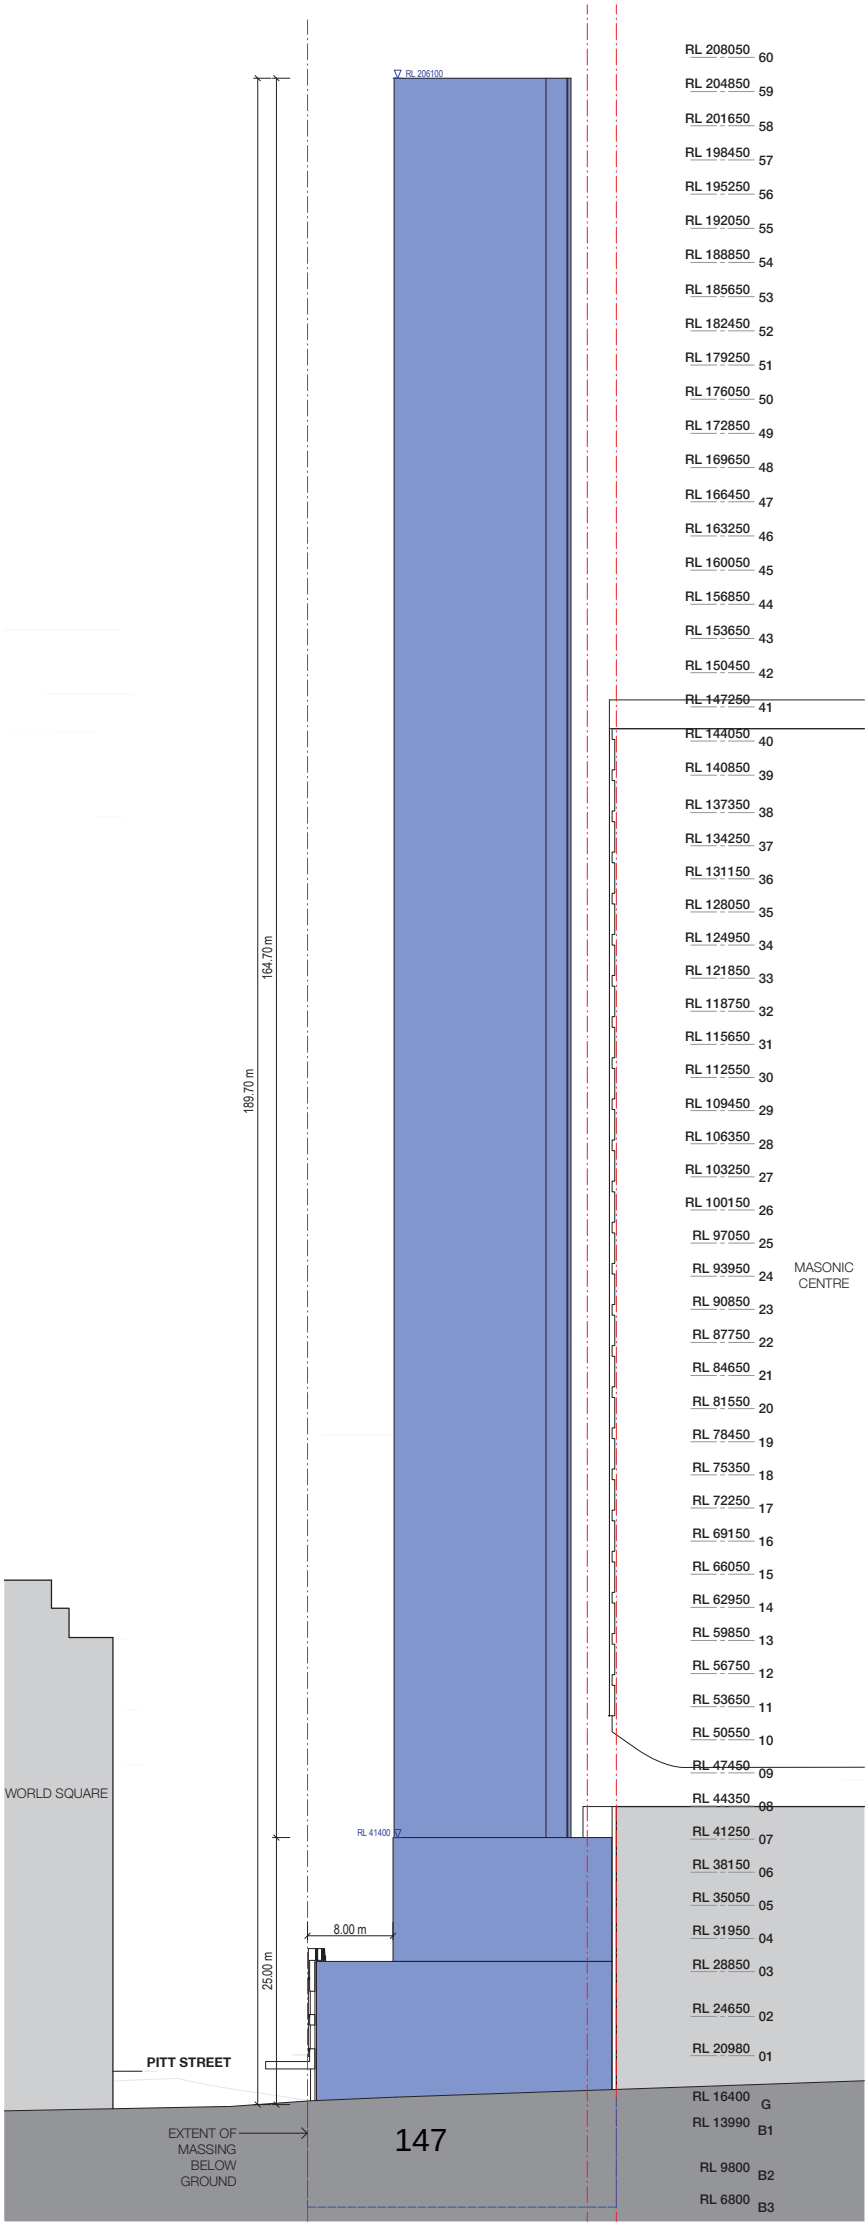

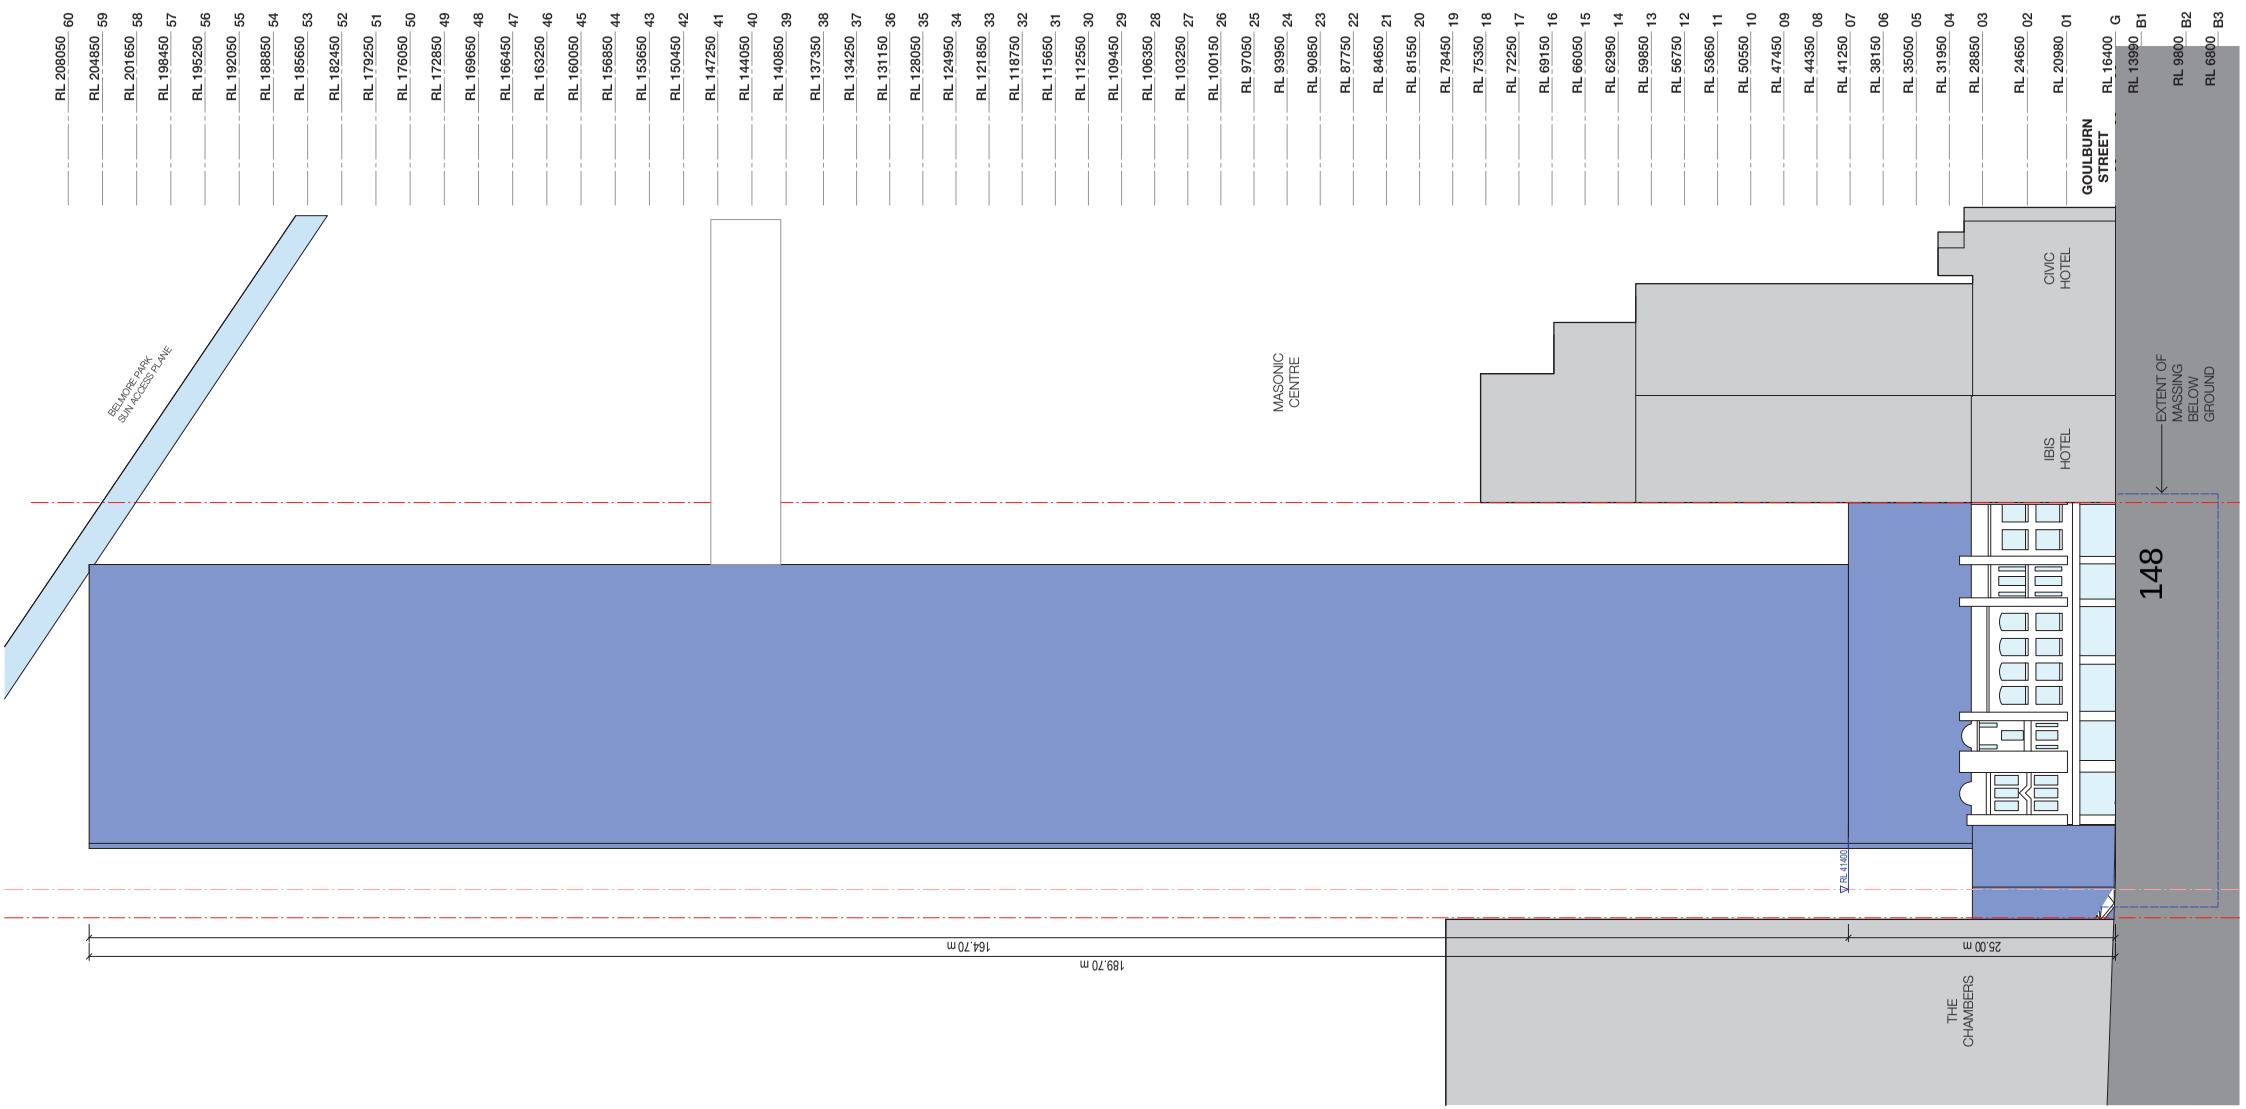

W–B™ WOODS BAGOT

Client
BELINGBAK & ICD

Project
372 PITT ST, SYDNEY

Sheet title
Proposed Envelope Elevation - West

Project number	Scale	Sheet size
121609	1 : 250	A1
Sheet number	Revision	Date
PP3013	C	20/07/22

© Woods Bagot

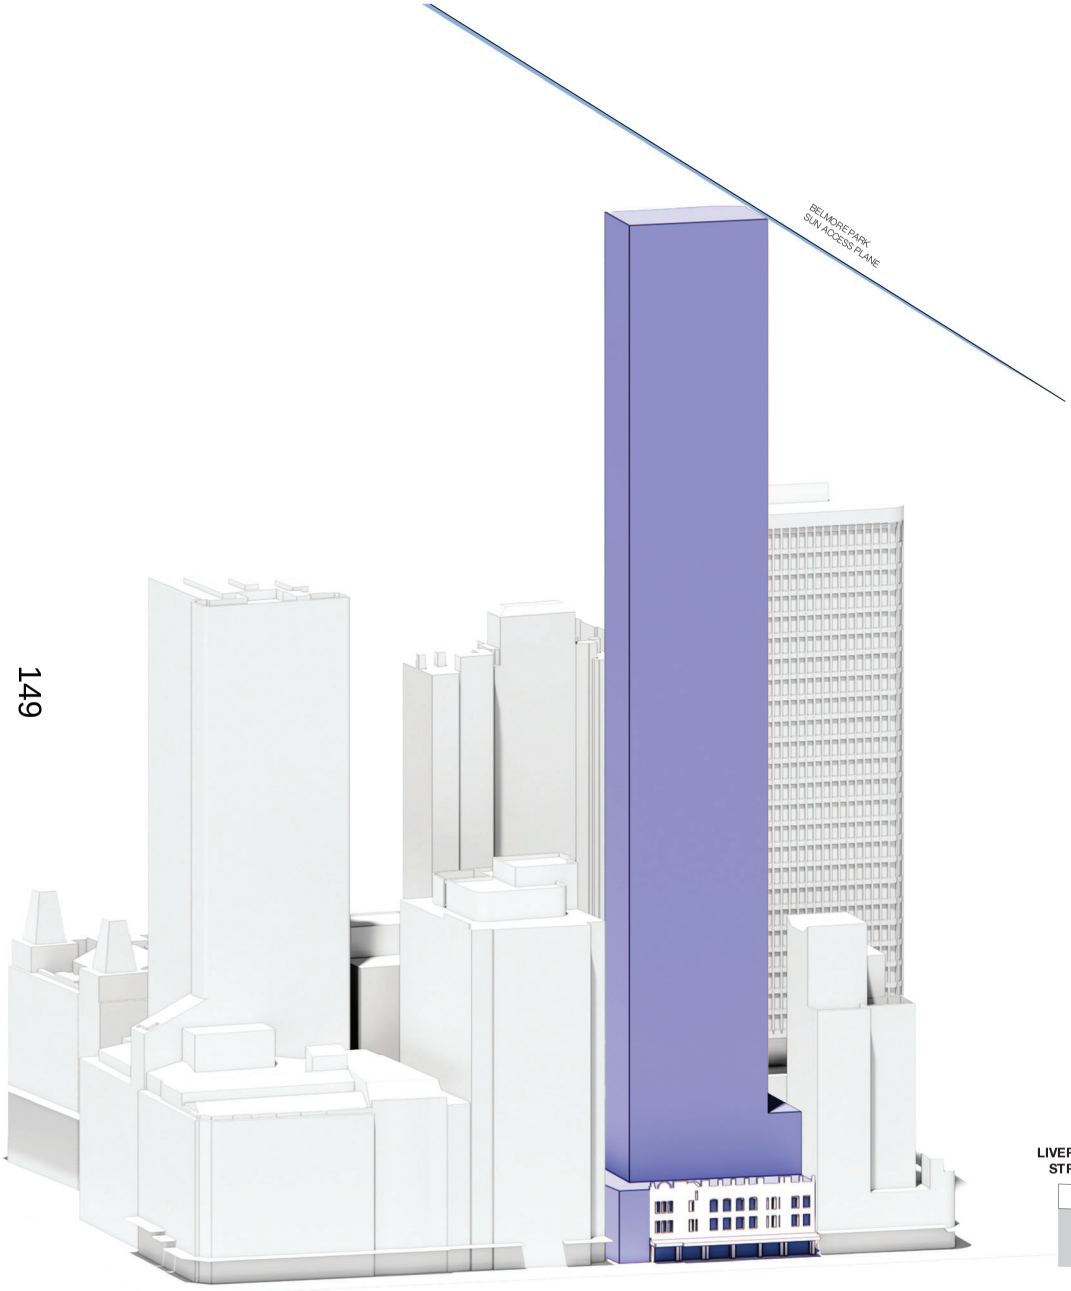

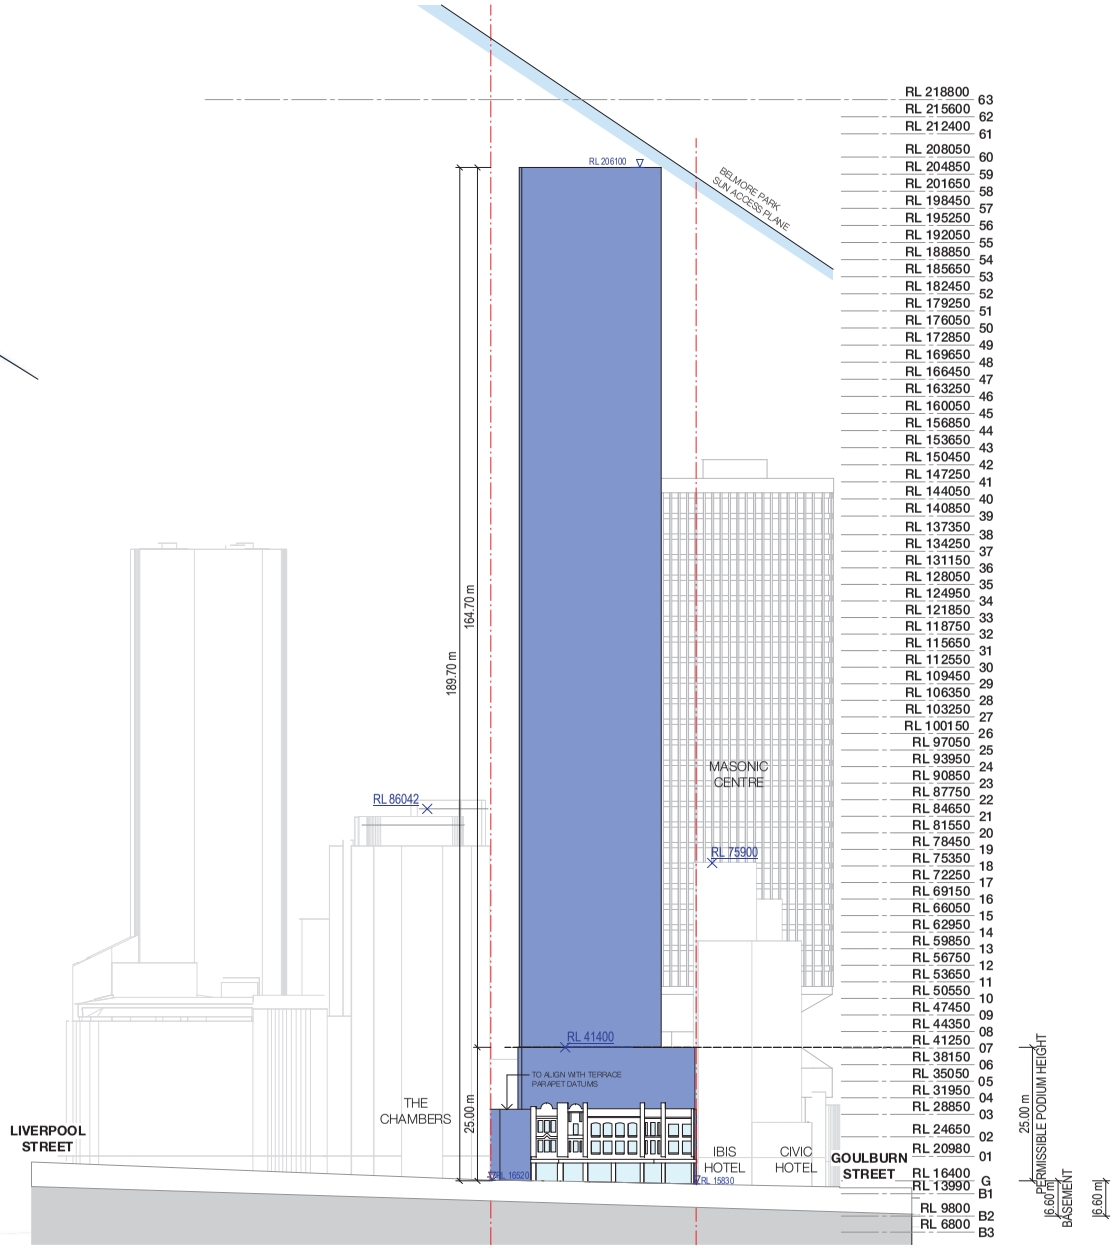

W—B™
WOODS BAGOT

Client
BELINGBAK & ICD

Project
372 PITT ST, SYDNEY

Sheet title
Proposed Envelope Massing

Project number
121609

Scale
1 : 500

Sheet size
A1

Sheet number
PP3230

Revision
E

Date
04/07/2022

© Woods Bagot