REFERENCE MAP

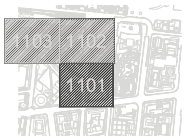

NORTH

NOTES

1. DO NOT SCALE DRAWINGS. WRITTEN DIMENSIONS GOVERN.
2. ALL DIMENSIONS ARE IN MILLIMETRES UNLESS NOTED OTHERWISE.
3. ALL DIMENSIONS SHALL BE VERIFIED ON SITE BEFORE PROCEEDING WITH THE WORK. HASSELL SHALL BE NOTIFIED IN WRITING OF ANY DISCREPANCIES.
4. THIS DRAWING MUST BE READ IN CONJUNCTION WITH ALL RELEVANT CONTRACTS, SPECIFICATIONS AND DRAWINGS.

© COPYRIGHT OF THIS DRAWING IS VESTED IN HASSELL LTD.
2022 HASSELL LTD.

THIS DRAWING IS AN UNCONTROLLED COPY. UNLESS NOTED OTHERWISE.

PARKING RESTRICTIONS

A. LOADING ZONE 12 AM - 11 AM
B. TAXI ZONE 10 PM - 5 AM
LOADING ZONE 5 AM - 7 AM
NO PARKING COACHES
EXCEPTED 15 MIN LIMIT OTHER TIMES
C. LOADING ZONE
6 AM - 6 PM MON - FRI
6 AM - 10 AM SAT
4P TICKET
6 PM - 12 AM MON - FRI
10 AM - 10 PM SAT
8 AM - 10 PM SUN & PUBLIC HOLIDAY

REVISIONS
LOFTUS STREET
1. ADD TACTILES NEXT TO PRAM RAMP AT INTERSECTION OF BRIDGE STREET AND LOFTUS STREET
2. REMOVE COMMENTS FOR POTENTIAL SCOPE
3. ADD LOFTUS LANE LINE MARKING
4. RETAIN MERGE ARROWS
5. RETAIN LINE MARKING FOR TURN TO REIBY PLACE
6. ANNOTATE BOLLARDS WITH 1500 mm CLEAR SPACING
7. INCLUDE MANUAL REMOVABLE BOLLARDS IN NORTHERN LINE OF BOLLARDS
8. ADJUST LOCATION OF NORTHERN LINE OF BOLLARDS
9. UPDATE ANNOTATION FOR TREES TO BE REMOVED

REIBY PLACE
10. UPDATE ANNOTATION FOR KERB TO BE SALVAGED
11. ADD AND ANNOTATE TACTILES FOR CONTINUOUS FOOTPATH TREATMENT
12. UPDATE LINE MARKING AT INTERSECTION OF REIBY PLACE AND PITT STREET FOR ONE WAY TRAVEL

CUSTOMS HOUSE LANE
13. UPDATE RAISED PLATFORM TO BE CONSISTENT WITH REMAINING LANE

REV	DESCRIPTION	DATE
B	CITY OF SYDNEY EDITS - FOR TENDER INFORMATION	16.09.2022
A	FOR COSTING INFORMATION	24.06.2022

CONSULTANT

HASSELL LIMITED ACN 007 711 435
LEVEL 2 PIER 8/9 23 HICKSON ROAD
SYDNEY NSW 2000 AUSTRALIA
SYDNEY@HASSELLSTUDIO.COM
T 61 2 9101 2000

HASSELL

PROJECT

LOFTUS STREET UPGRADE
CONCEPT DESIGN DEVELOPMENT

DRAWING TITLE

GENERAL ARRANGEMENT
SHEET 01 OF 03

0 4 8 16m

STATUS

FOR INFORMATION — NOT FOR CONSTRUCTION

SCALE @ A1	DRAWN	CO-ORD	REVIEWED	APPROVED
1:500	AC/GK	AC	SW	SW

PROJECT NUMBER	DRAWING NUMBER	REV
012627	L0101	B

PRINT INFORMATION_ PRINTED BY: Gunjit Kaur _ ON: 2022/10/05 _ USING PAGESETUP: -- _ USING PLOTSTYLE TABLE: Grayscale.ctb _ PC3: Auto CAD PDF (General Documentation).pc3 _ PSL TSCALE: 1 _ LTSCALE: 0.200000

FILENAME H:\My Drive\Co\S\Loftus Street\L1101 GENERAL ARRANGEMENT\01 - Standard\SL1101 GENERAL ARRANGEMENT 01.dwg

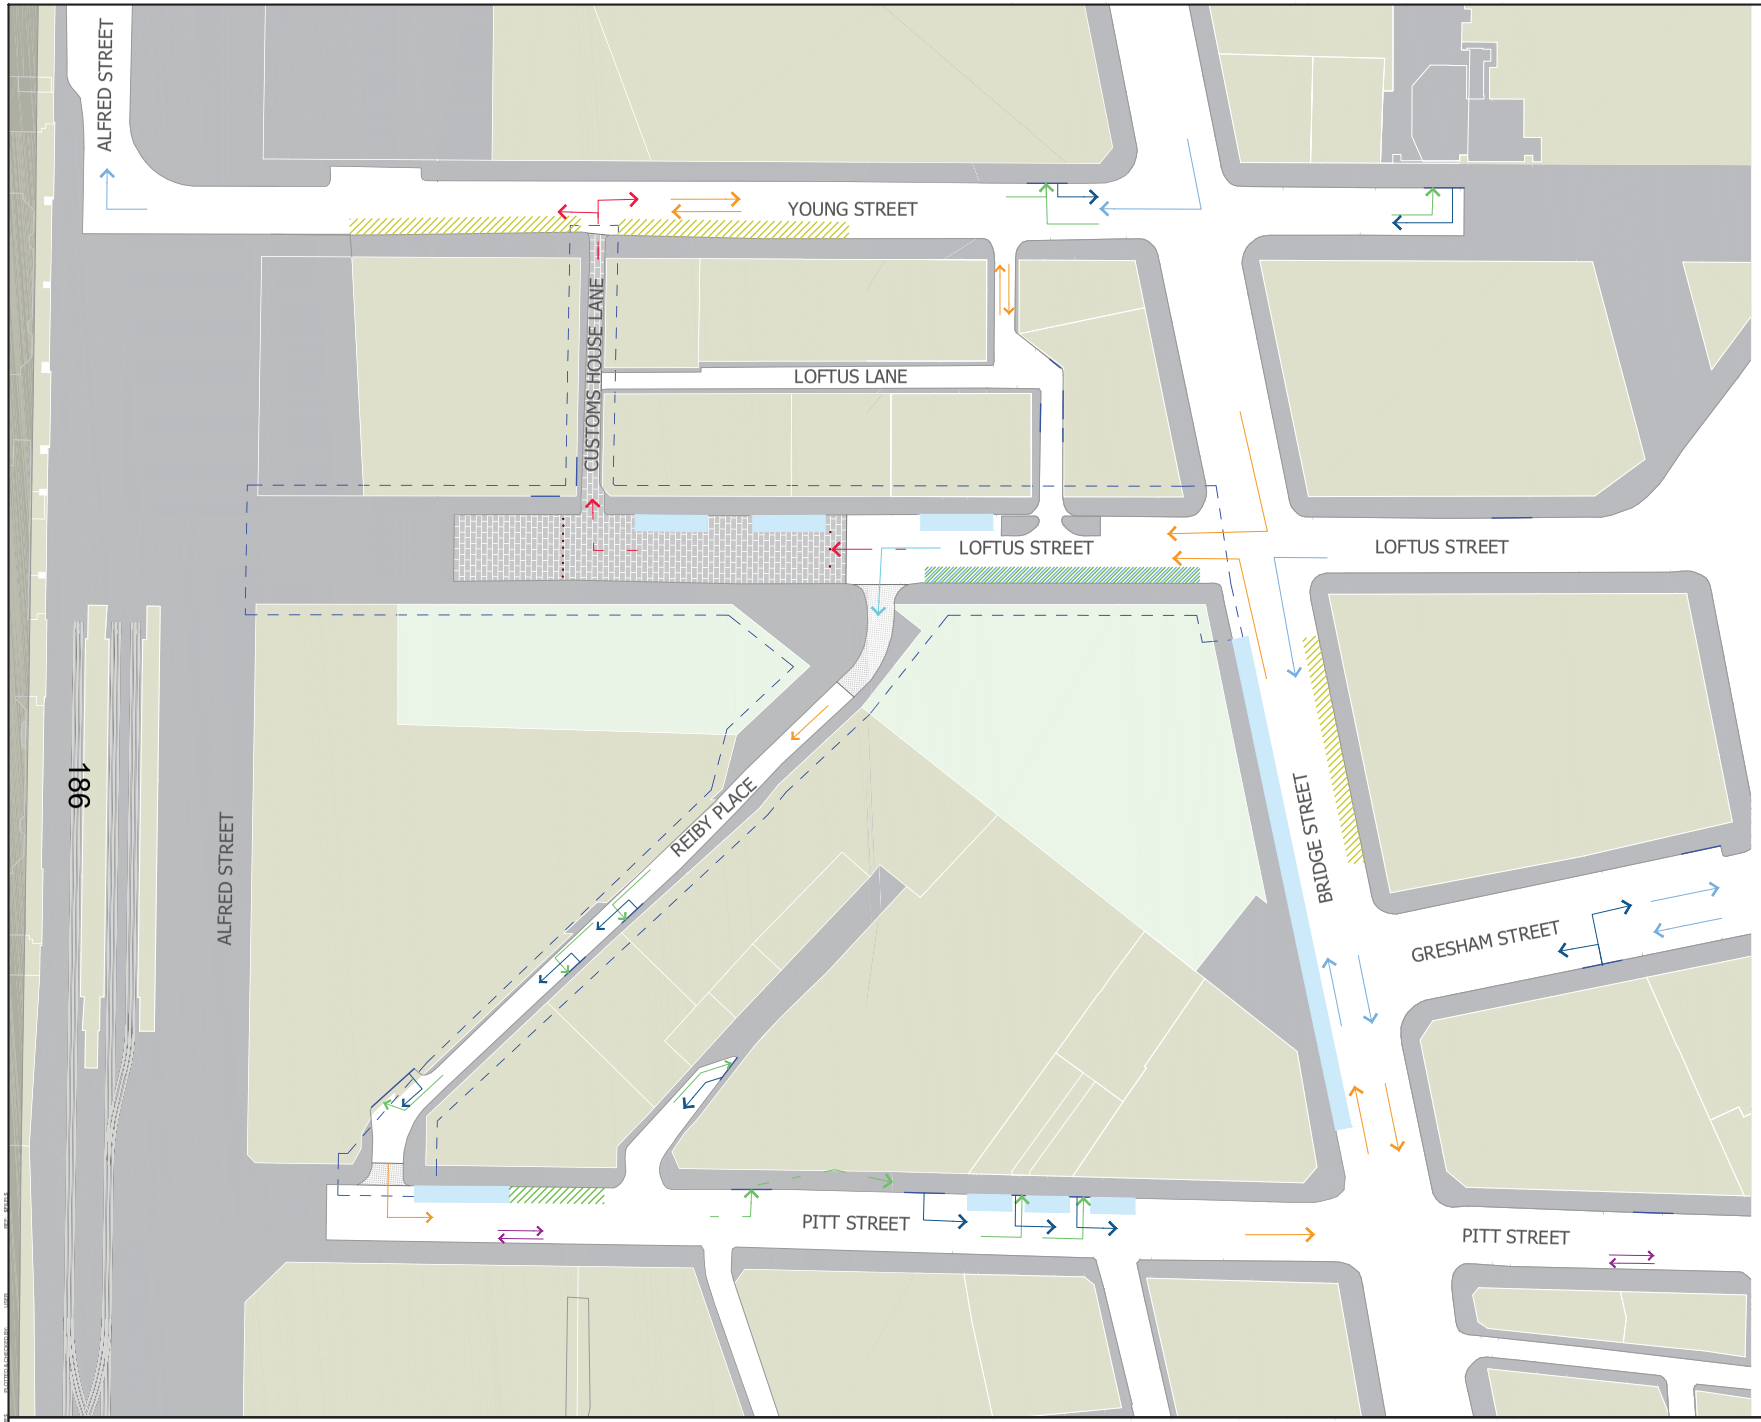

LEGEND

PROPERTY/DRIVEWAY

- EXISTING DRIVEWAY
- ACCESS
- MANAGED ACCESS
- EGRESS

TRAFFIC

- CIRCULATION UNCHANGED
- TIMED ACCESS
- BUS ROUTE
- MODIFIED ACCESS
- CYCLEWAY

PARKING & SERVICING

- LOADING BAY
- FREIGHT & SERVICE AREA
- BUS ZONE
- COACHES
- TAXIS

- EXTENT OF WORK

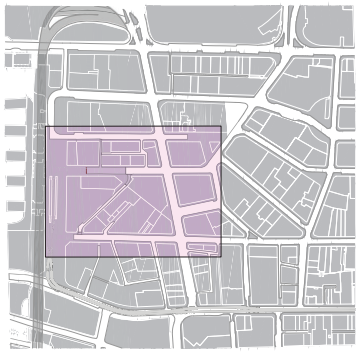

Revisions

No.	Date	Description
A	-	-

Drawings that do not show status have not been verified by City Design and are not to be used for any purpose other than for for preliminary information.
Do not scale off drawings. Use figured dimensions only. Verify all dimensions on site before commencing work and refer any discrepancies to City Design.
© Copyright
The information contained in this drawing remains the property of City Design and is not to be reused or copied without permission.

Designer
City of Sydney
City Design Unit
Town Hall House
456 Kent Street
GPO Box 1591
Sydney NSW 2001
Telephone 02 9265 9333
www.cityofsydney.nsw.gov.au

Project
Loftus Street, Reiby Place and Customs House Lane Upgrade

Project No.
C23095

Scale	Sheet Size	Sheet	Issue
1:500	A1	1	

Drawing Status
Preliminary

Drawing
Local Access Plan

Drawing Number
MAP-001