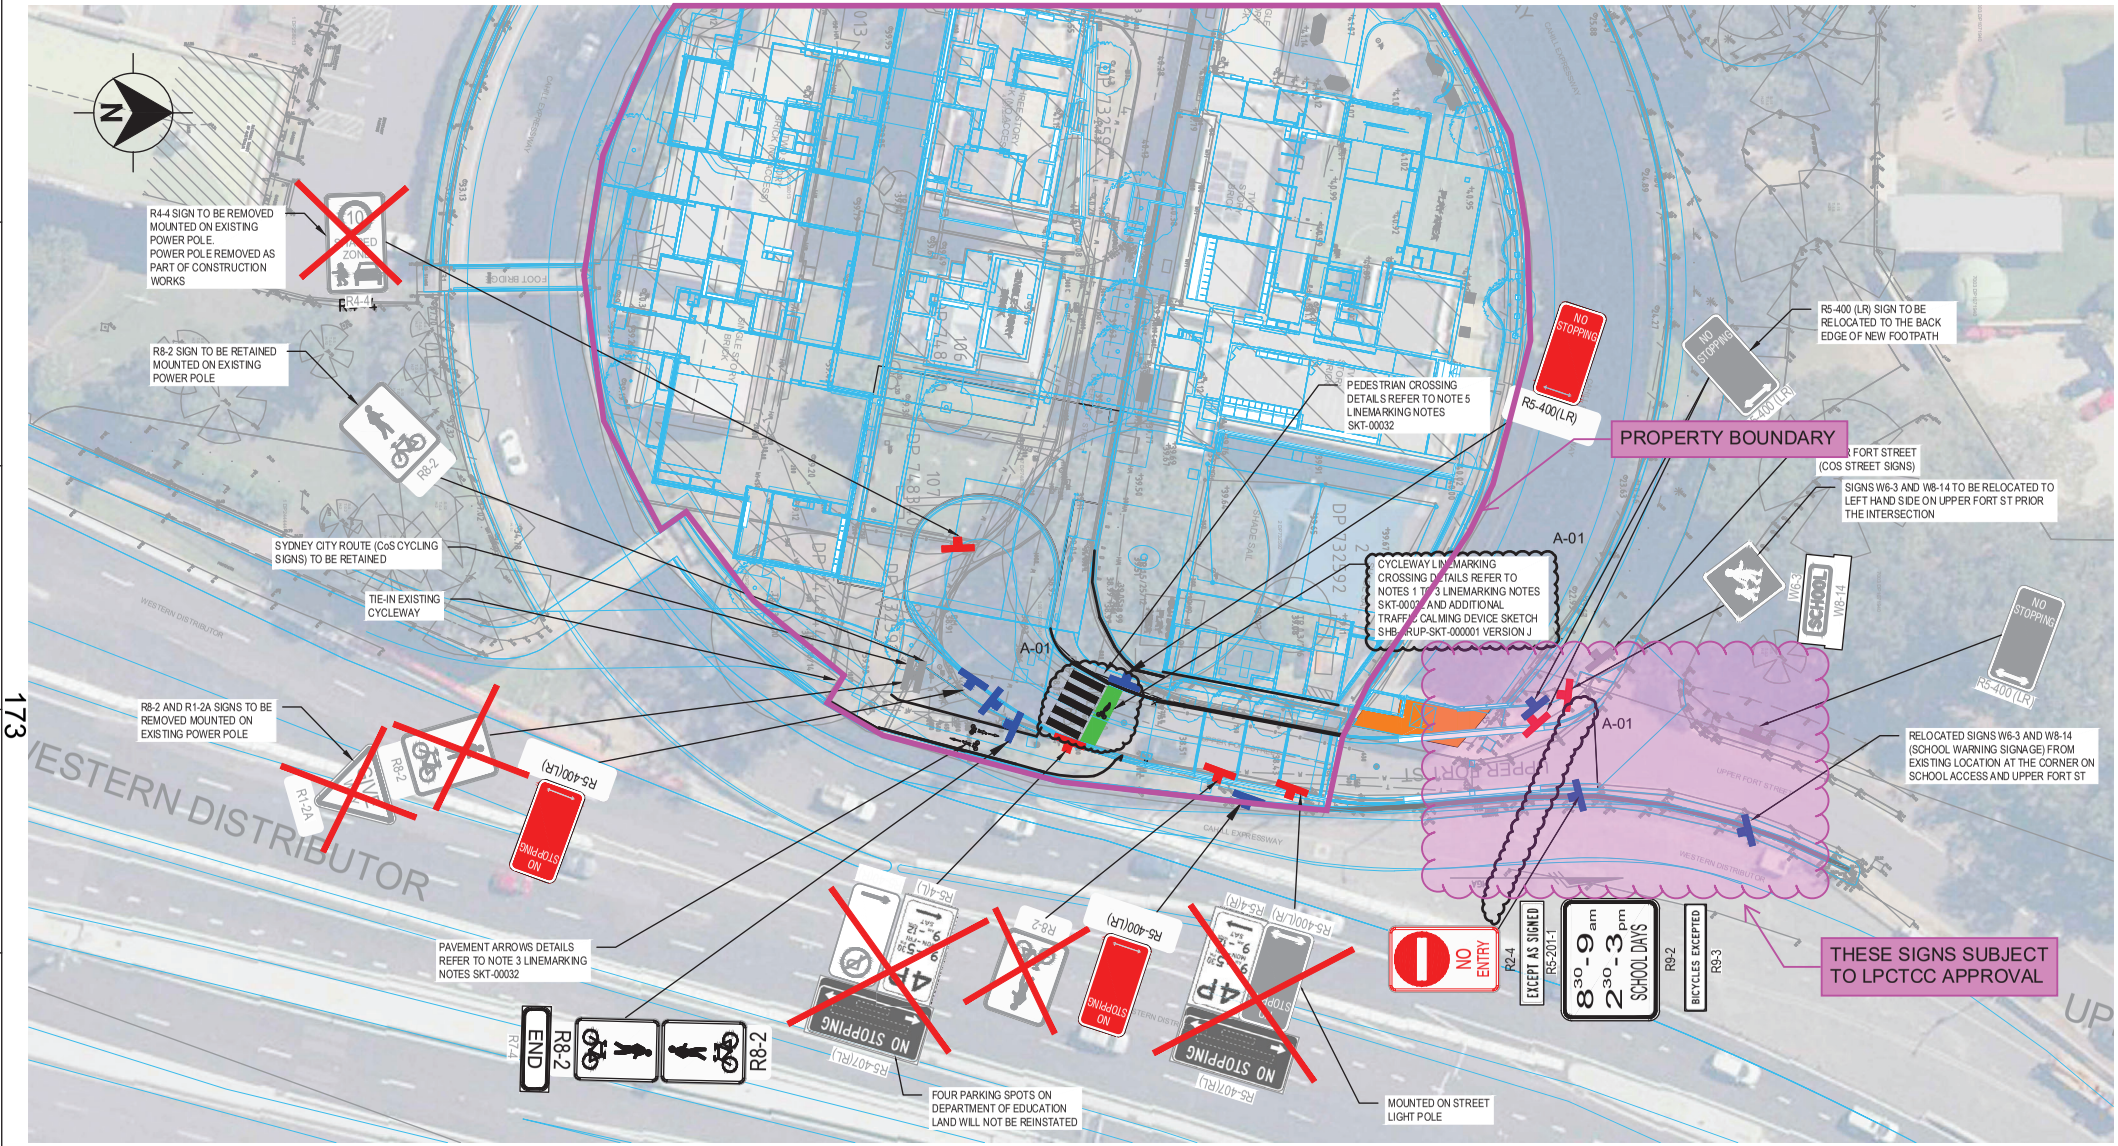

NOT FOR CONSTRUCTION

Scales

0 5 10 15 20

SCALE 1:500m

Design Model Version

Issue	Date	By	Chkd	Appd
7	08/02/23	A.V.	A.V	JRT
6	25.01.22	A.V.	A.V	M.C
5	09.12.21	D.J	A.V	M.C

Client
LENDLEASE BUILDING

Name: LENDLEASE BUILDING Area: TRAFFIC
Signature: Date: 08/02/2023

Job Title
FORT STREET PUBLIC SCHOOL

Scale at A3

Discipline
TRAFFIC AND TRANSPORT

ARUP
Arup, Barrack Place, Level 5, 151 Clarence St
Sydney, NSW, 2000
Tel +61 (2)9320 9320 Fax +61 (2)9320 9321
www.arup.com

CONSULT AUSTRALIA
Member Firm
Arup Pty Ltd
ABN 76 625 912 665

Drawing Title
PHASE 1
PLAN
SHEET 1 OF 3

Drawing Status
PRE - AFC

Job No	Drawing No	Issue
228722-00	SHB-ARUP-GE-SKT-001051	7

Do not scale

Drafted By: A.V.

Drafting Checked: A.V.

© Arup