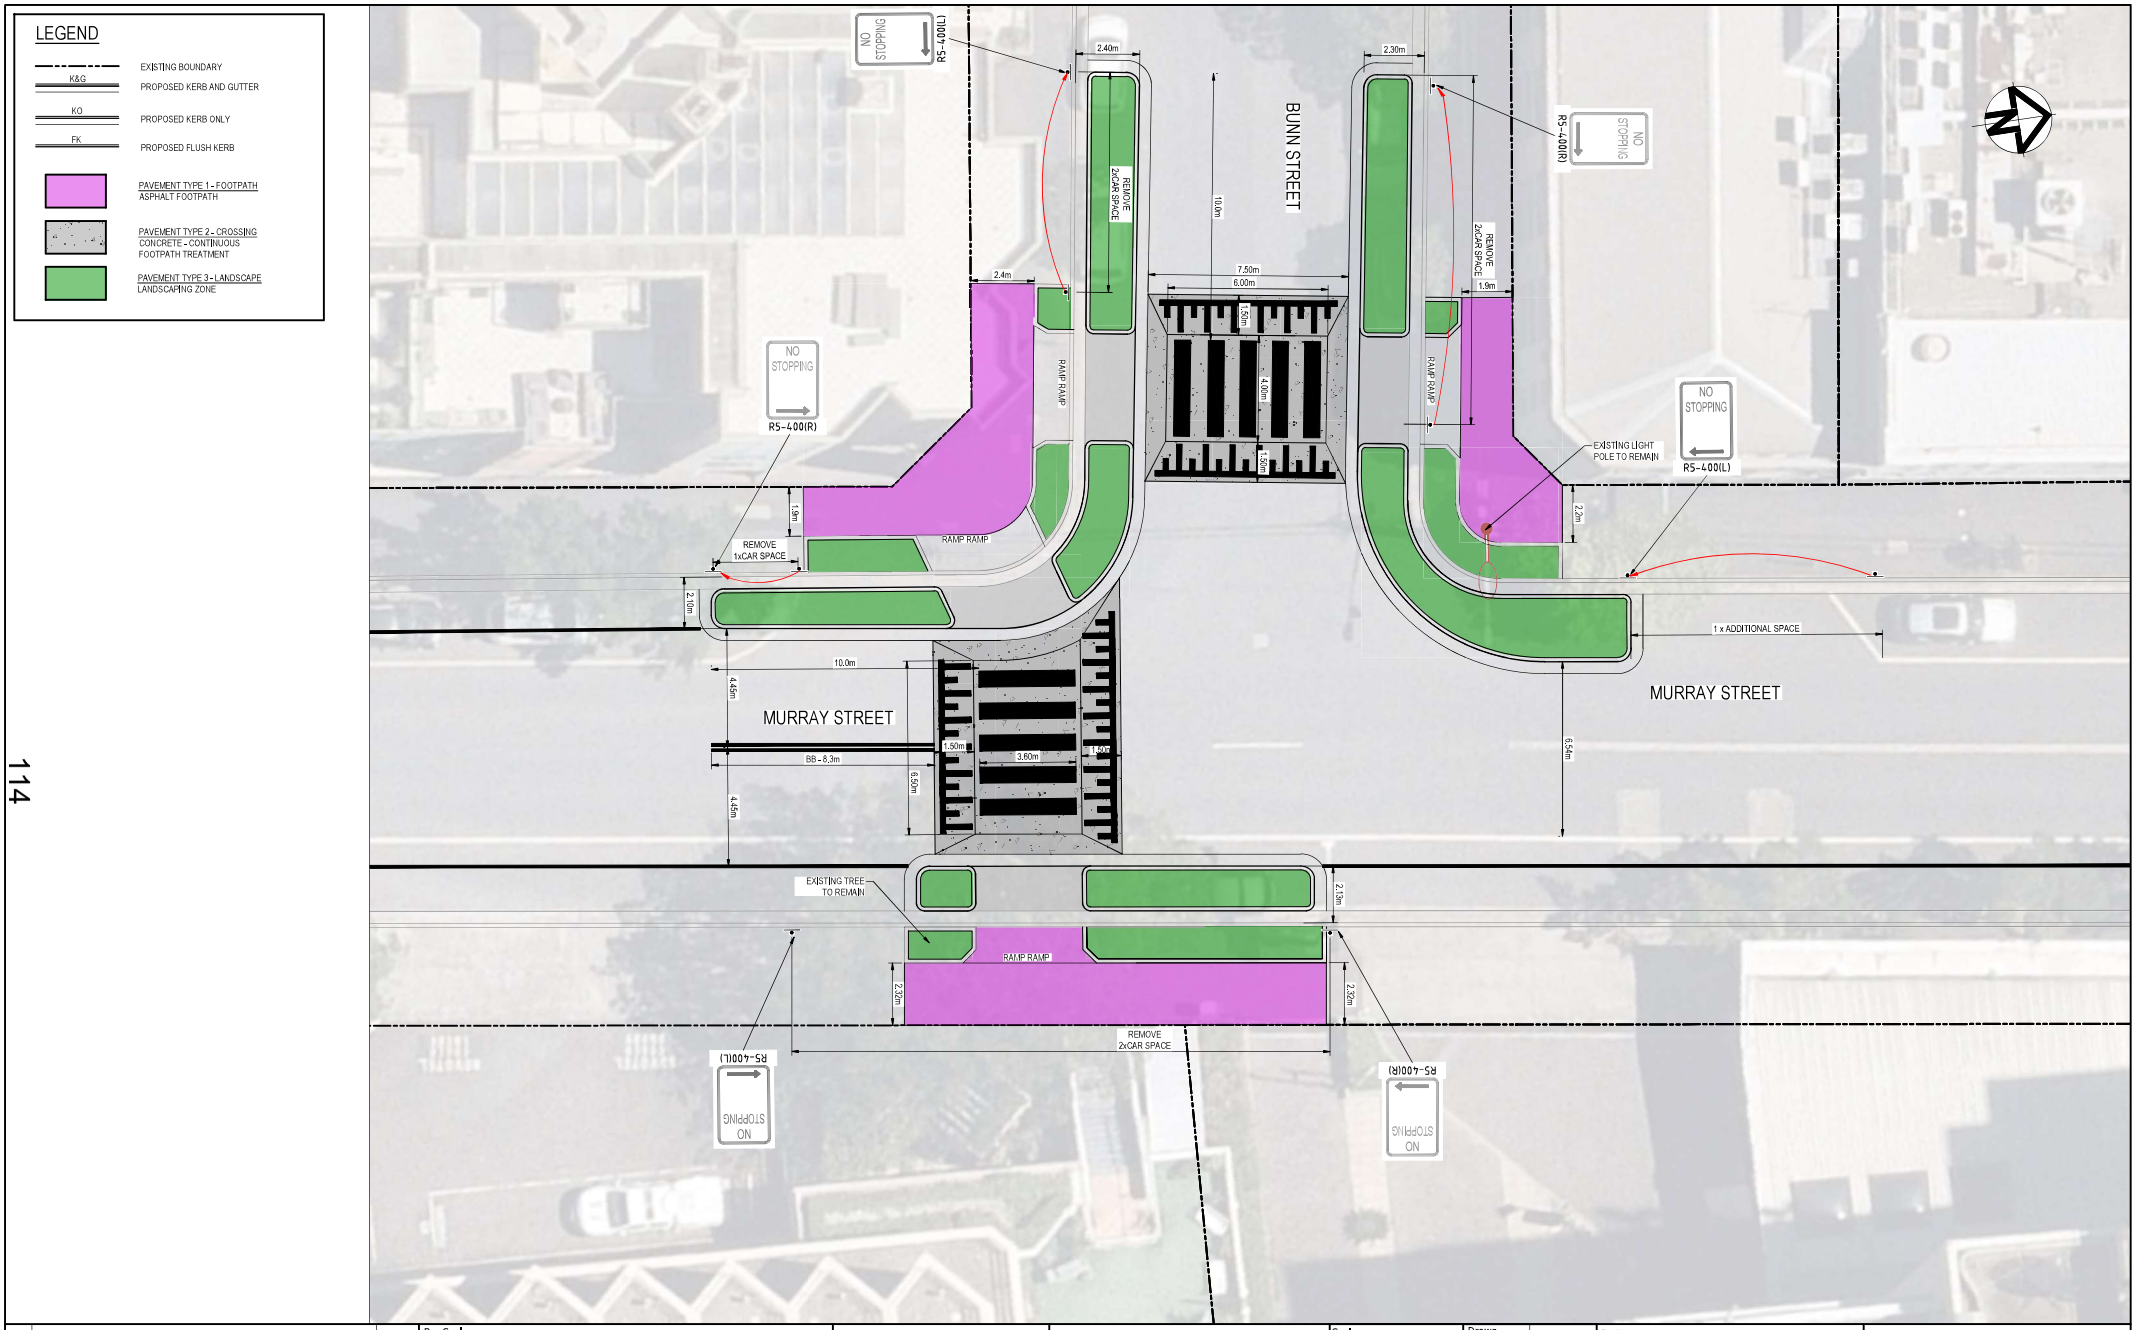

114

Issue	Description	Date
P5	PRELIMINARY	26-04-23
P4	PRELIMINARY	20-04-23
P3	PRELIMINARY	14-04-23
P2	PRELIMINARY	14-04-23
P1	PRELIMINARY	23-12-22

100mm on Original

Bar Scales

0 2 4 6 8 10m

1 : 100 @ A1 1 : 200 @ A3

THIS DRAWING CANNOT BE COPIED OR REPRODUCED IN ANY FORM OR USED FOR ANY OTHER PURPOSE OTHER THAN THAT ORIGINALLY INTENDED WITHOUT THE WRITTEN PERMISSION OF SYDNEY CIVIL

Client

CITY OF SYDNEY

Scales	1 : 100	Drawn	GJ
		Designed	GJ
Grid	-	Checked	
Height Datum	AHD	Approved	

DRAFT

Project

MURRAY STREET AND BUNN STREET, PYRMONT PCTC PROGRAM

Title

CONCEPT PLAN 5% TRAFFIC

SYDNEYCIVIL

Status

PRELIMINARY ONLY

NOT TO BE USED FOR CONSTRUCTION

A1

Project - Drawing No.

B2-1520

Issue

P5

C:\Users\Glen.J\Desktop\Traffic Upgrades\3.0 Drawings\Concept\1500-Series-Pyrmont\B2-1520.dwg