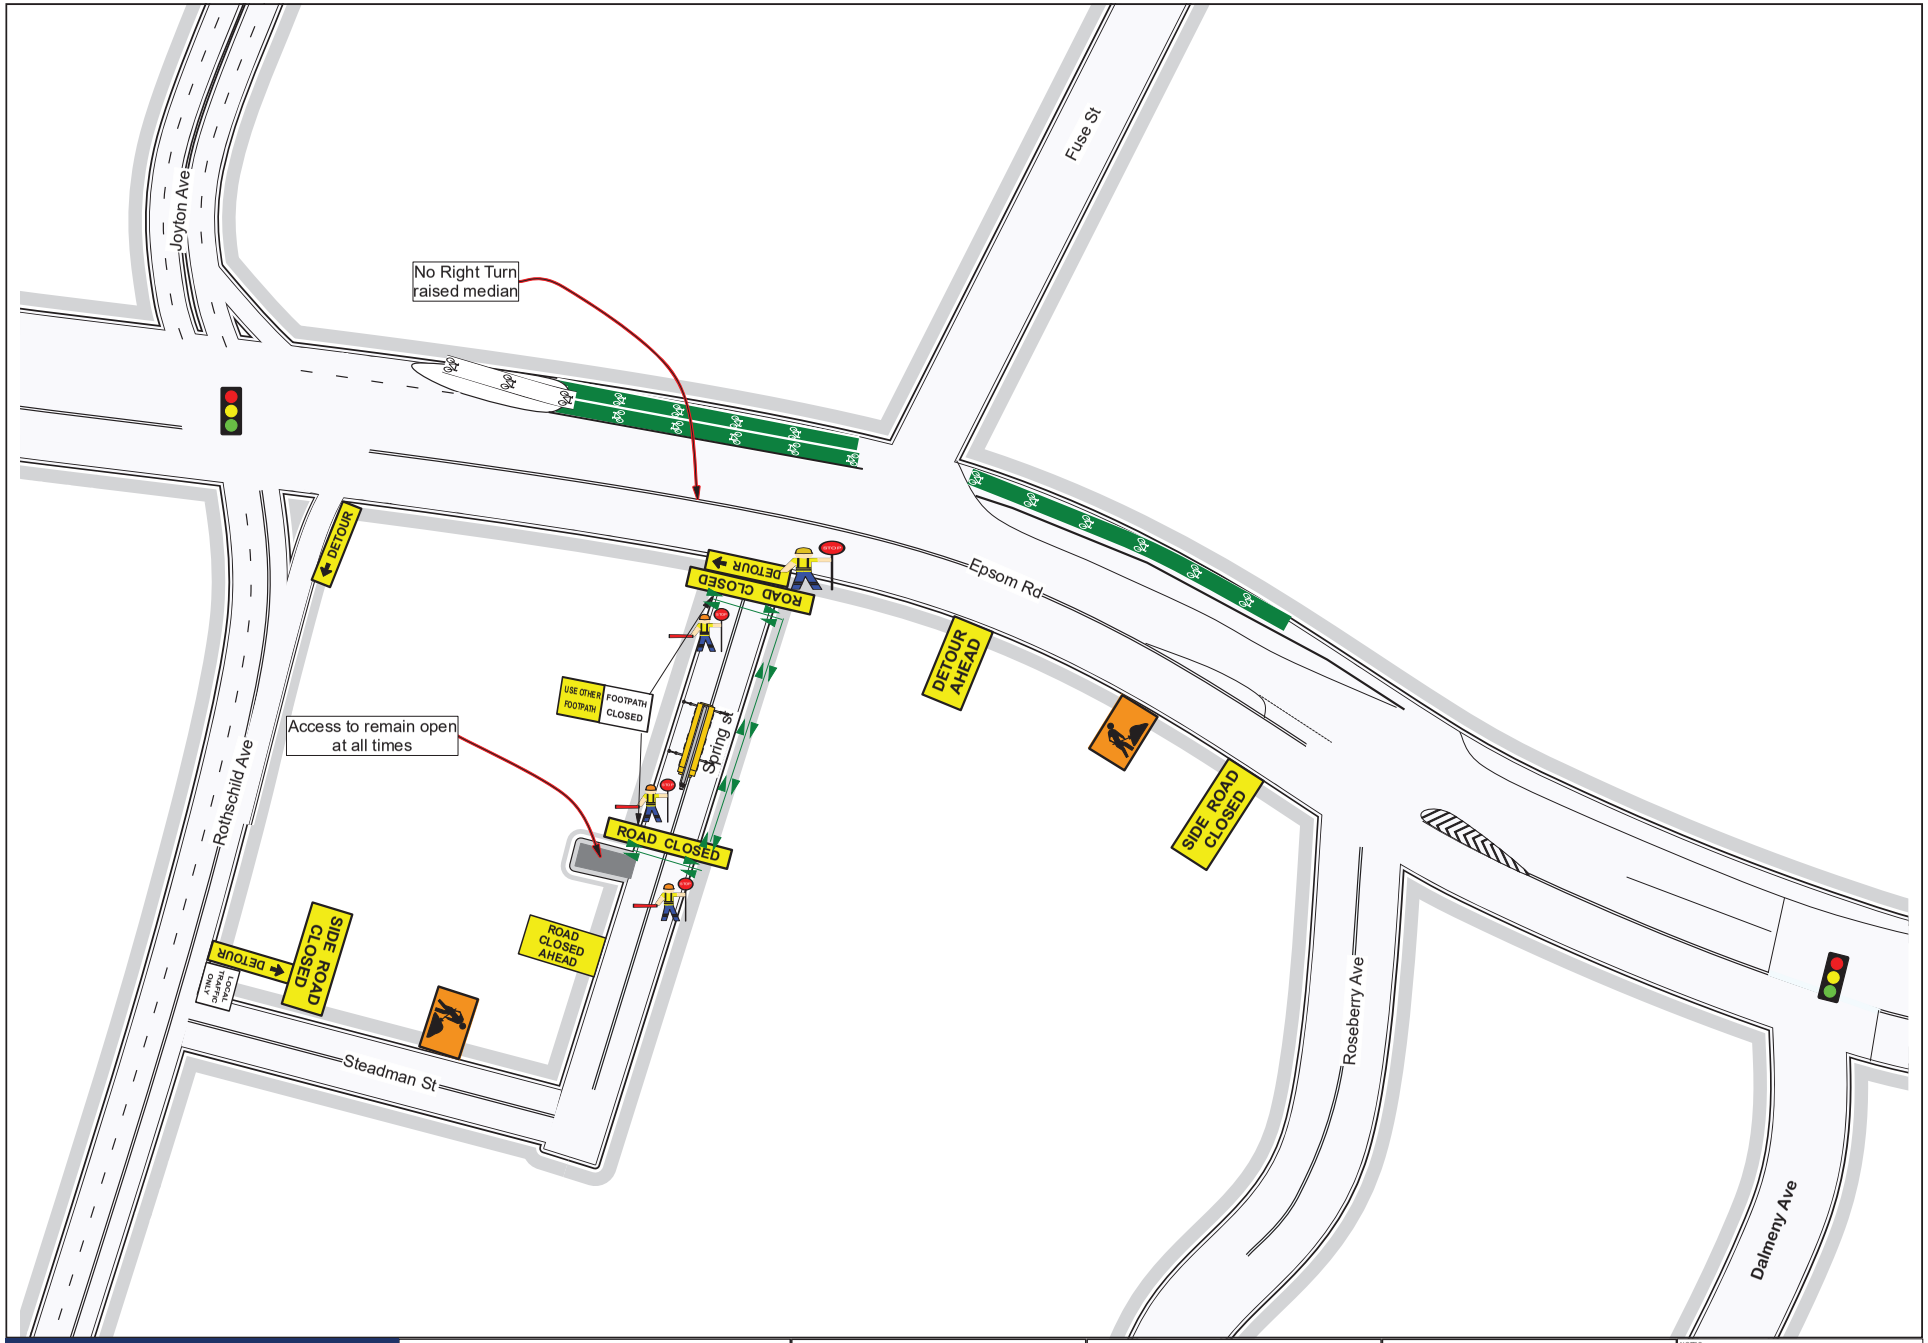

AYTC Traffic Control

Client:	Project	Plan #	Traffic Operation
BOTANY CRANES	Zetland	BCH-ZTL-213	Road closure
	Location: Spring St	Drawn by: Mem Yesil TCT 1003170	Work Activity: Crane

NOTES:

-THIS TRAFFIC GUIDANCE SCHEME WAS DEVELOPED BY COMPETENT AND EXPERINCED PERSONS AND IN ACCORDANCE WITH REQUIREMENTS OUTLINED IN AUSTRALIAN STANDARDS-AS 1742.3 AND THE ROADS MANAGEMENT ACT 2004.
-BEFORE THE COMMENCEMENT OF ROUTINE SERVICE OR ANY ORDERED WORKS, A RISK ASSESSMENT TO DEVELOP CONTROLS, MEASURES AND PLANS TO IDENTIFY, ELIMINATE OR MITIGATE ANY HAZARDS MUST BE COMPLETED.
-THIS PLAN WAS DEVELOPED TO ALLOW FOR THE SAFE MOVEMENT OF VEHICULAR AND PEDESTRIAN TRAFFIC AROUND THE WORKSITE, THE PROTECTION OF WORKERS FROM PASSING TRAFFIC, THE PROVISIONS FOR ACCESS TO PROPERTIES LOCATED WITHIN THEIN LIMITS OF THE WORKSITE, THE IMPLEMENTATION, MAINTENANCE AND REMOVAL OF ANY NECESSARY TEMPORARY ROADWAYS AND DETOURS, THE PROVISION OF TRAFFIC CONTROLLERS, THE INSTALLATION OF TEMPORARY SIGNS, TEMPORARY ROAD DELINEATION, AND ANY OTHER SAFETY MEASURES OR CONTROLS SUCH AS SAFETY BARRIERS WHEN REQUIRED.
-AYTC DOES NOT ACCEPT RESPONSIBILITY FOR COMPLIANCE OF THIS PLAN WHEN IMPLEMENTED OR MONITORED BY EXTERNAL PARTIES.
-THIS PLAN IS NOT TO SCALE AND IS A REPRESENTATION ONLY AFTER JOB SAFETY ANALYSIS IS COMPLETED ON SITE CHANGES MAY BE MADE BY ACCREDITED PERSONS. ALL AMMENDMENTS WILL BE OUTLINED AND RECORDED IN A WORKSITE DIARY & WMS FORM.
-THIS TGS DRAWN IN ACCORDANCE WITH AS-1742.3 AND TfNSW TCAWS MANUAL V6