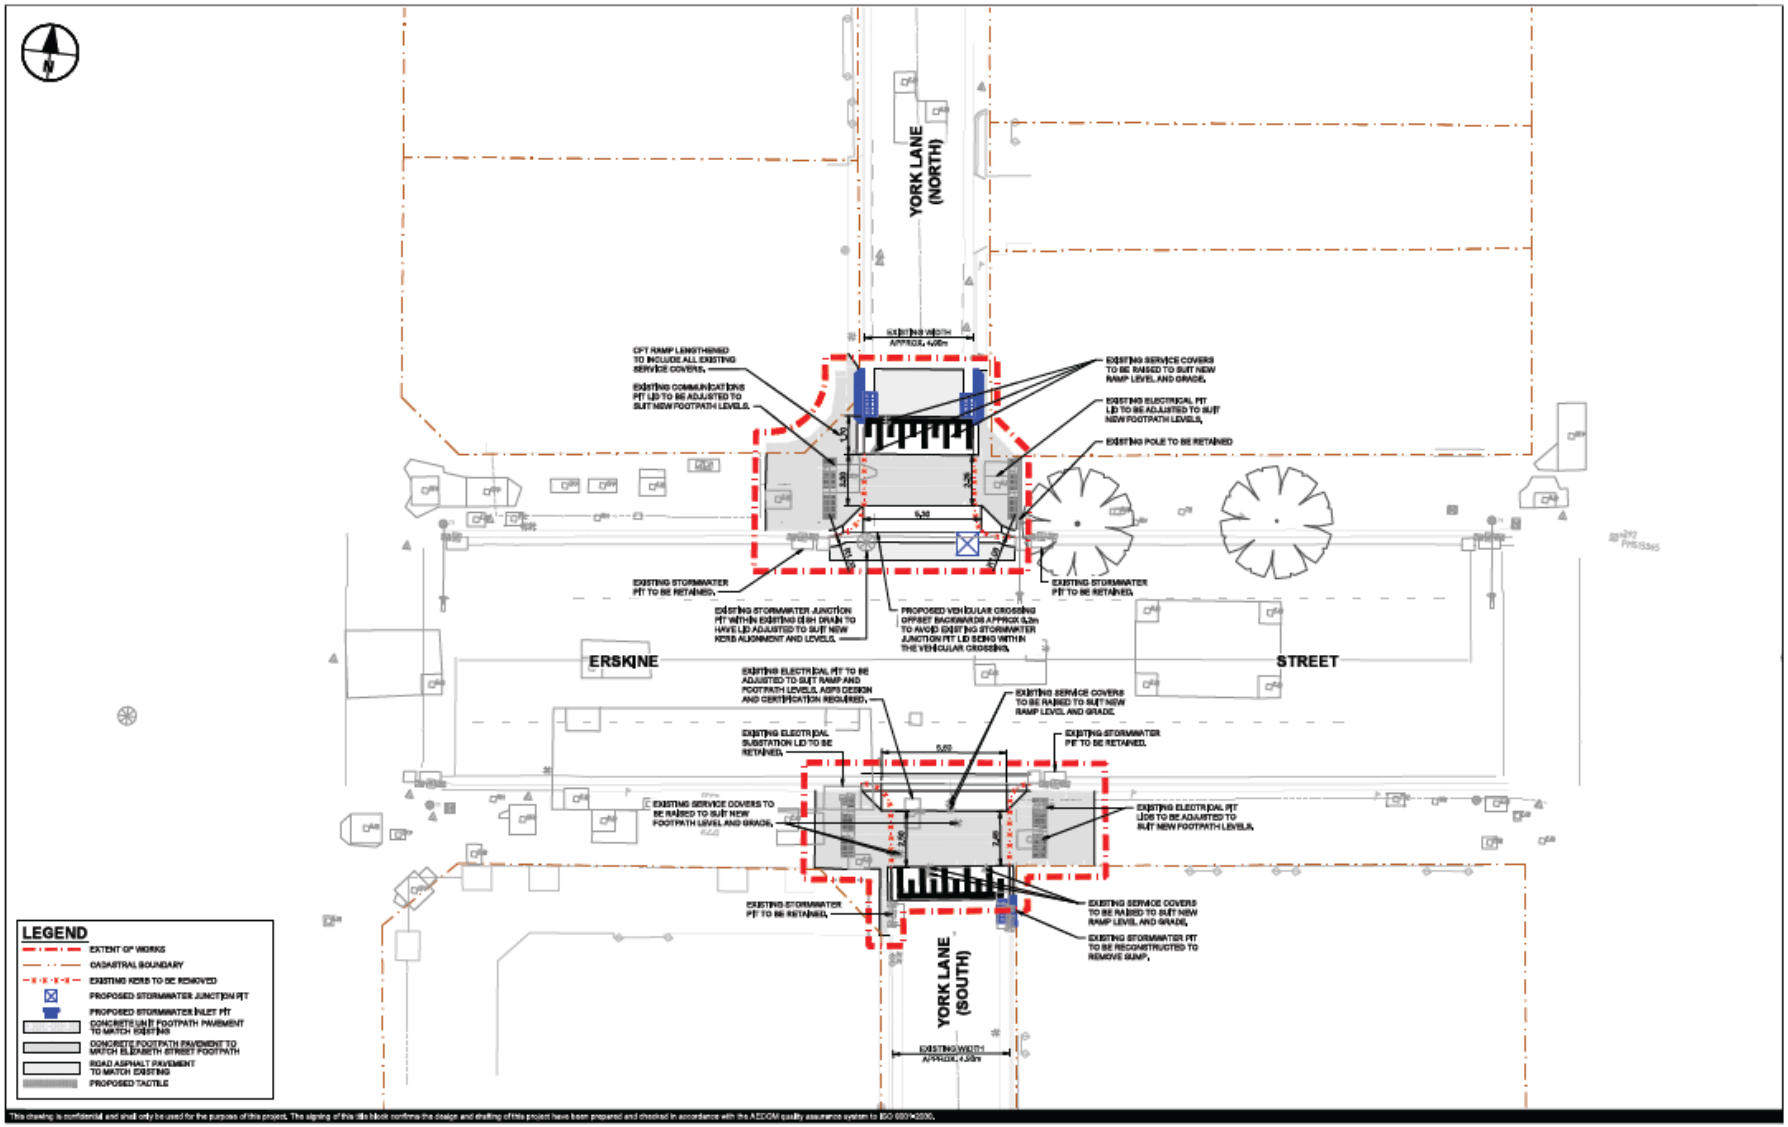

This drawing is confidential and shall only be used for the purpose of this project. The signing of this title block confirms the design and drafting of this project have been prepared and checked in accordance with the AECOM quality assurance system to ISO 9001:2000.

AECOM

CONSULTANT
AECOM Australia Pty Ltd
A.B.N 20 093 846 925
www.aecom.com

PROJECT
Minor CFT Package
York Lane
C20121 – 10697469

CLIENT
SYDNEYCIVIL

SCALE BAR
0 2.5 5 m
1:100

KEY PLAN

PROJECT MANAGEMENT INITIALS		
JD	ZJ	DS
DESIGNER	CHECKED	APPROVED

PROJECT DATA			
DATUM	GDA2020	SURVEY	MGA56

ISSUE/REVISION		
01	13.10.2023	30% DETAIL DESIGN
NO	DATE	DESCRIPTION

FOR INFORMATION ONLY

PROJECT NUMBER
60616465

SHEET TITLE
GENERAL ARRANGEMENT PLAN

SHEET NUMBER
60616465-081-SHT-0040-CS-0101