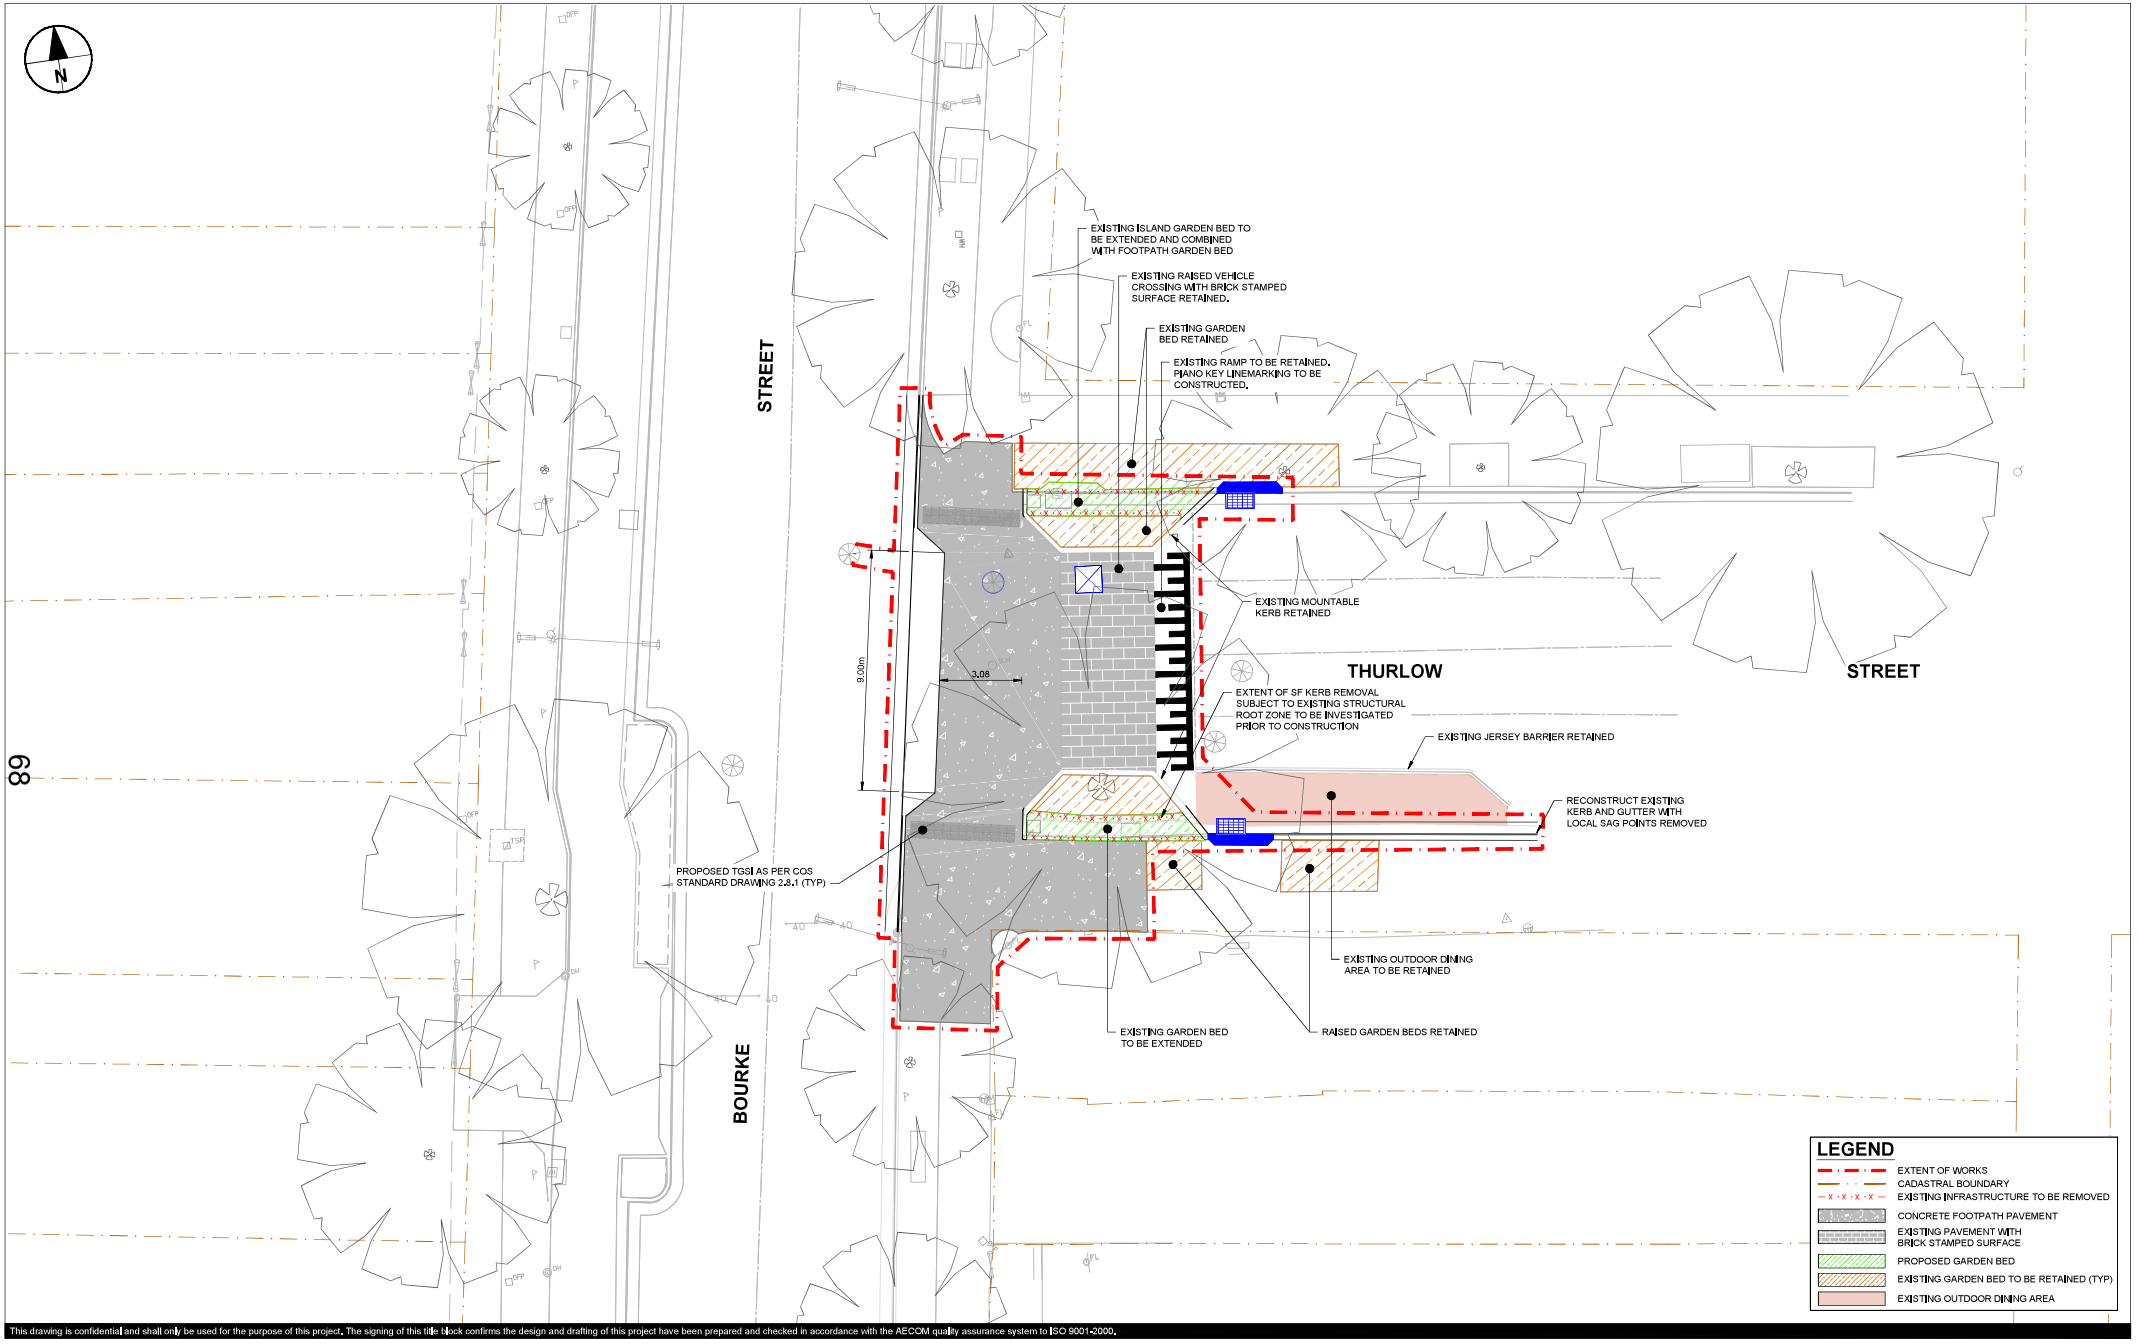

This drawing is confidential and shall only be used for the purpose of this project. The signing of this title block confirms the design and drafting of this project have been prepared and checked in accordance with the AECOM quality assurance system to ISO 9001-2000.

ISO A1 594mm x 841mm

Last saved by: MARJORIE.CALDA(2023-09-27) Last Plotted: 2023-09-29
Filename: C:\PWWORKING\AECOM_DS10_AU\MARJORIE.CALDA@AECOM.COM\D0518136\60616465-081-SHT-0050-CI-0101.DWG

AECOM

CONSULTANT

AECOM Australia Pty Ltd
A.B.N 20 093 846 925
www.aecom.com

PROJECT

Minor CFT Package
Thurlow Street
C21010 - 10700409

CLIENT

SYDNEYCIVIL

SCALE BAR

0 2.5 5 m
1:100

KEY PLAN

PROJECT MANAGEMENT INITIALS

JD	JM	ZJ
DESIGNER	CHECKED	APPROVED

PROJECT DATA

DATUM	GDA2020	SURVEY	MGA56

ISSUE/REVISION

I/R	DATE	DESCRIPTION
01	29.09.2023	20% DETAIL DESIGN

PROJECT NUMBER

60616465

SHEET TITLE

GENERAL ARRANGEMENT PLAN

SHEET NUMBER

60616465-081-SHT-0050-CI-0101

FOR INFORMATION ONLY