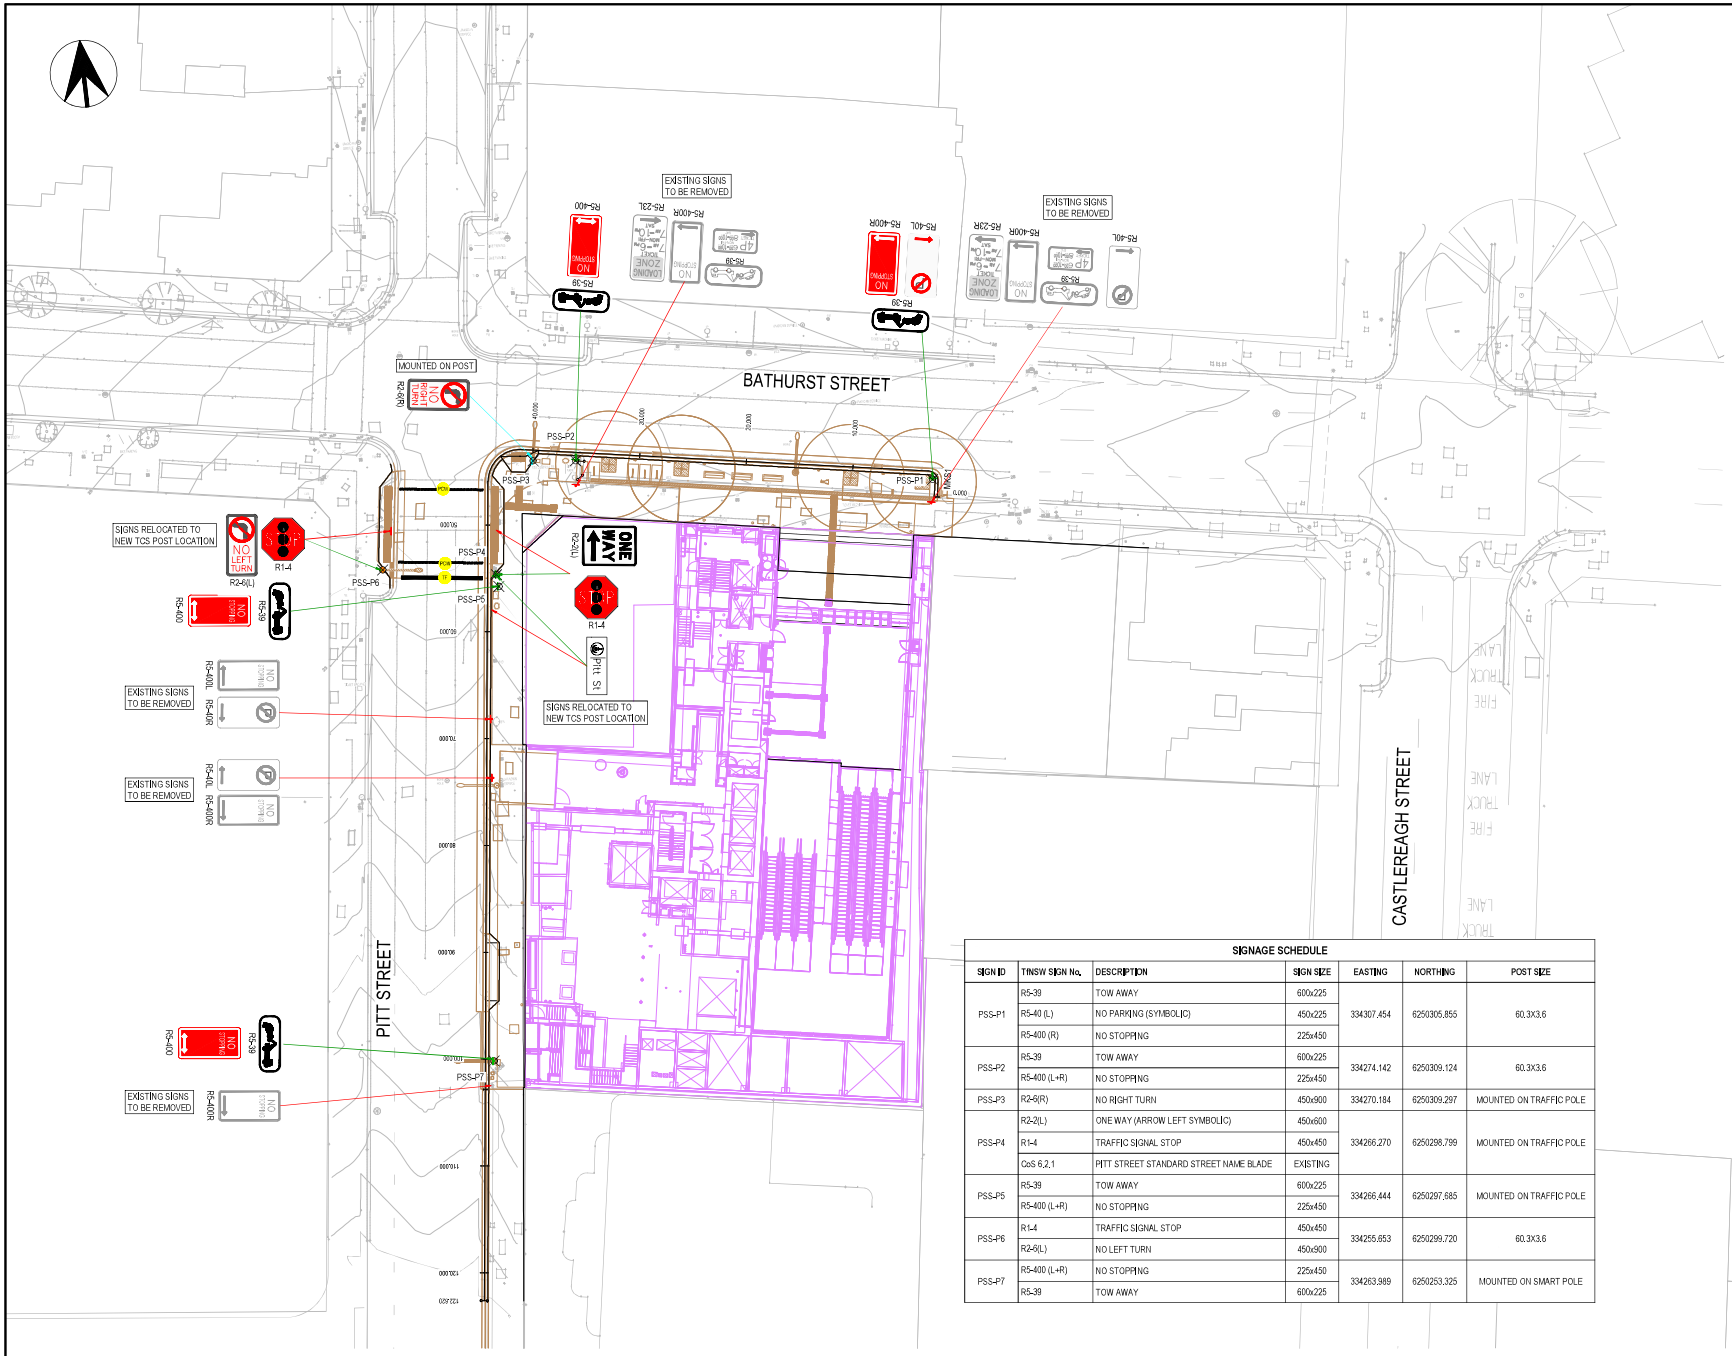

LEGEND:

- BUILDING DESIGN, REFER TO BUILDING DRAWING PACKAGE
- LANDSCAPE DESIGN, REFER TO LANDSCAPE DRAWING PACKAGE
- SURVEY INFORMATION
- ROAD DESIGN
- CONTROL LINE
- TCS POST - REFER TO TRAFFIC SIGNAL DRAWING
- EXISTING SIGN - TO BE RETAINED
- EXISTING SIGN - TO BE REMOVED OR RELOCATED
- PROPOSED / NEWLY RELOCATED SIGN - SINGLE POST
- EXISTING SIGN - MAST ARM - TO BE RETAINED
- EXISTING SIGN - MAST ARM - EXISTING SIGN - TO BE REMOVED OR RELOCATED
- PROPOSED / NEWLY RELOCATED SIGN - SINGLE POST MAST ARM
- PROPOSED SIGN
- R5-400(LR) — RMS/AS1742 CODE FROM STANDARD SIGNAGE
- L1 — PROPOSED LINE MARKING
- PEDESTRIAN CROSS WALK LINE (PCW)
- STOP LINE (TB)

92

NOTE:

1. DELINEATION TO BE IN ACCORDANCE WITH THE TfNSW DELINEATION GUIDELINES AND AUSTRALIAN STANDARD AS1742.
2. PAVEMENT MARKING TO BE PROVIDED IN ACCORDANCE WITH TfNSW D&C SPECIFICATION R145.
3. ALL FINAL LINE-MARKING ON ASPHALT PAVEMENTS (INCLUDING TRANSVERSE AND MEDIAN PAVEMENT MARKINGS) SHALL BE THERMOPLASTIC MATERIAL.
4. ON SPRAY SEAL PAVEMENTS A REAPPLICATION OF WATERBORNE PAINT IS REQUIRED NO LESS THAN 2 MONTHS AND NO LATER THAN 3 MONTHS AFTER INITIAL MARKING.
5. REINSTATE ALL PAVEMENT MARKINGS DISTURBED DURING CONSTRUCTION
6. PAVEMENT MARKING AND PAINT SHALL BE IN ACCORDANCE WITH AS 1742.2 AND THE RELEVANT LOCAL AND STATE AUTHORITY GUIDELINES AND SPECIFICATIONS.
7. SIGNAGE SHALL BE IN ACCORDANCE WITH AS 1742.1, AS 1742.2, AS 2890.1 AND THE RELEVANT LOCAL AND STATE AUTHORITY GUIDELINES AND SPECIFICATIONS
8. EXISTING SIGNAGE IN CONFLICT WITH NEW WORKS SHALL BE REMOVED OR RELOCATED AS DIRECTED BY THE SUPERINTENDENT.

SIGNAGE SCHEDULE

SIGN ID	TfNSW SIGN No.	DESCRIPTION	SIGN SIZE	EASTING	NORTHING	POST SIZE
PSS-P1	R5-39	TOW AWAY	600x225	334307.454	6250305.855	60.3X3.6
	R5-40 (L)	NO PARKING (SYMBOLIC)	450x225			
	R5-400 (R)	NO STOPPING	225x450			
PSS-P2	R5-39	TOW AWAY	600x225	334274.142	6250309.124	60.3X3.6
	R5-400 (L+R)	NO STOPPING	225x450			
PSS-P3	R2-5(R)	NO RIGHT TURN	450x900	334270.184	6250309.297	MOUNTED ON TRAFFIC POLE
PSS-P4	R2-2(L)	ONE WAY (ARROW LEFT SYMBOLIC)	450x600	334266.270	6250298.799	MOUNTED ON TRAFFIC POLE
	R1-4	TRAFFIC SIGNAL STOP	450x450			
	CoS 6.2.1	PITT STREET STANDARD STREET NAME BLADE	EXISTING			
PSS-P5	R5-39	TOW AWAY	600x225	334266.444	6250297.685	MOUNTED ON TRAFFIC POLE
	R5-400 (L+R)	NO STOPPING	225x450			
PSS-P6	R1-4	TRAFFIC SIGNAL STOP	450x450	334255.653	6250299.720	60.3X3.6
	R2-5(L)	NO LEFT TURN	450x900			
PSS-P7	R5-400 (L+R)	NO STOPPING	225x450	334263.989	6250253.325	MOUNTED ON SMART POLE
	R5-39	TOW AWAY	600x225			

DRAWING COLOUR CODED - PRINT ALL COPIES IN COLOUR

REV.	BY	DATE	DESCRIPTION	APPD.
C7	P.H.	15.12.2023	ISSUED FOR CONSTRUCTION - REV 7	J.P.
C6	P.H.	01.11.2023	ISSUED FOR CONSTRUCTION - REV 6	J.P.
C5	P.H.	15.09.2023	ISSUED FOR CONSTRUCTION - REV 5	J.P.
C4	P.H.	15.09.2023	ISSUED FOR CONSTRUCTION - REV 4	J.P.
C3	P.H.	05.05.2023	ISSUED FOR CONSTRUCTION - REV 3	J.P.
C2	P.H.	02.09.2022	ISSUED FOR CONSTRUCTION - REV 2	J.P.

SCALES: 2.5 0 5 10m — SCALE 1:250

CCRNo

A1 Original	Co-ordinate System: MGA Zone 56	Height Datum: A.H.D.	This sheet may be prepared using colour and may be incomplete if copied

NOTE: Do not scale from this drawing. ALT. DRG No.

CLIENT: NSW GOVERNMENT — sydney METRO

ISDP: OXFORD — CPB CONTRACTORS

SERVICE PROVIDERS: Foster + Partners; COX; CJ ARMS; BATESSMART.; LCI; aurecon; TTW

The information shown on this drawing is for the purposes of the Sydney Metro Project only. No warranty is given or implied as to its suitability for any other purpose. The Service Providers accept no liability arising from the use of this drawing and the information shown thereon for any purpose other than the Sydney Metro Project.

DRAWN	N.PHAM	14.12.2023
DESIGNED	A. HAIDER	14.12.2023
DRG CHECK	B. PETROVIC	14.12.2023
DESIGN CHECK	A. PORTER	14.12.2023
APPROVED	J. PEREIRA	14.12.2023

DRG No. SMCSWSPS-AUR-PSS-CE-DWG-400011

SYDNEY METRO CITY & SOUTHWEST

PITT STREET ISD
CIVIL SERVICES
ROAD FURNITURE SIGNS AND PAVEMENT MARKINGS
SOUTH GROUND FLOOR PLAN ZONE 11

STATUS: ISSUED FOR CONSTRUCTION | SHEET 1 OF 1 | C

METRO DRG No. SMCSWSPU-CPB-SPS-CE-DWG-003345 | REV. C7

Plot Date: 15/12/2023 1:43:38 PM Cad File: C:\Users\harves.ahmad\Aurecon Group\607262 - Pitt St ISD - 5 Deliver Design\502 Modelling\Civil\Design\Sheets\SMCSWSPS-AUR-PSS-CE-DWG-400011.dwg 100mm AT FULL SIZE

PSN SIGNAGE SCHEDULE						
SIGN ID	TfNSW SIGN No.	DESCRIPTION	SIGN SIZE	EASTING	NORTHING	POST SIZE
PSN-P1	R5-40	NO PARKING (SYMBOLIC)	225x450mm	334272.633	6250513.962	60.3X3.6
	R9-302	KISS AND RIDE AREA	150x225mm			
PSN-P2	R5-39	TOW AWAY	600x225mm	334272.388	6250493.855	60.3X3.6
	R5-400 (R)	NO STOPPING	225x450mm			
	R5-40L	NO PARKING (SYMBOLIC)	225x450mm			
	R9-302	KISS AND RIDE AREA	150x225			
PSN-P3	R2-2(L)	ONE WAY (ARROW LEFT SYMBOLIC)	450x600mm	334273.593	6250487.242	MOUNTED ON PROPOSED SMART POLE
	CoS 6.2.1	PITT STREET STANDARD STREET NAME BLADE	EXISTING			
PSN-P4	CoS 6.2.1	PITT STREET STANDARD STREET NAME BLADE	EXISTING	334264.113	6250478.716	60.3X3.6
PSN-P5	R2-6(L)	NO LEFT TURN	450x900mm	334280.814	6250476.039	MOUNTED ON PROPOSED SMART POLE
	R2-6(R)	NO RIGHT TURN	450x900mm			
	R9-2	BUSES EXCEPTED	450x300mm			
	R9-225	VEHICLES UNDER 12.5m EXCEPTED	450x300mm			
PSN-P6	R5-39	TOW AWAY	600x225mm	334282.149	6250473.318	60.3X3.6
	R5-400 (L+R)	NO STOPPING	225x450mm			
PSN-P7	R5-39	TOW AWAY	600x225mm	334293.771	6250472.020	60.3X3.6
	R5-20(R)	BUS ZONE	450X225mm			

SIGNAGE SCHEDULE						
SIGN ID	TfNSW SIGN No.	DESCRIPTION	SIGN SIZE	EASTING	NORTHING	POST SIZE
PSN-P8	R5-20 (L+R)	BUS ZONE	450X225mm	334302.499	6250473.560	MOUNTED ON EXISTING POLE
PSN-P9	TBC by TfNSW	BUS STOP B POLE	TBC by TfNSW	334341.479	6250469.365	TO BE ERECTED BY TfNSW
PSN-P10	R5-20(L)	BUS ZONE	450X225mm	334343.206	6250469.109	60.3X3.6
	R5-400(R)	NO STOPPING	225x450mm			
	R5-39	TOW AWAY	600x225mm			
PSN-P11	CoS 6.2.1	PARK STREET STANDARD STREET NAME BLADE	EXISTING	334354.830	6250467.758	MOUNTED ON EXISTING SMART POLE
	R7-1-1-8n	BUS LANE END	810x750mm			
	R2-6(L)	NO LEFT TURN	450x900mm			
PSN-P12	CoS 6.2.1	CASTLEREAGH STREET STANDARD STREET NAME BLADE	EXISTING	334361.135	6250473.385	MOUNTED ON EXISTING SMART POLE
	R2-2(L)	ONE WAY (ARROW LEFT SYMBOLIC)	450x600mm			
	R1-4	TRAFFIC SIGNAL STOP	450x450mm			
PSN-P13	R5-400 (L+R)	NO STOPPING	225x450mm	334362.907	6250498.592	MOUNTED ON EXISTING POLE
PSN-P14	R5-400 (L+R)	NO STOPPING	225x450mm	334363.745	6250509.180	60.3X3.6
PSN-P15	R5-400 (L+R)	NO STOPPING	225x450mm	334364.595	6250519.983	MOUNTED ON PROPOSED SMART POLE
	R5-39	TOW AWAY	600x225mm			
	R5-40(R)	NO PARKING (SYMBOLIC)	450X225mm			

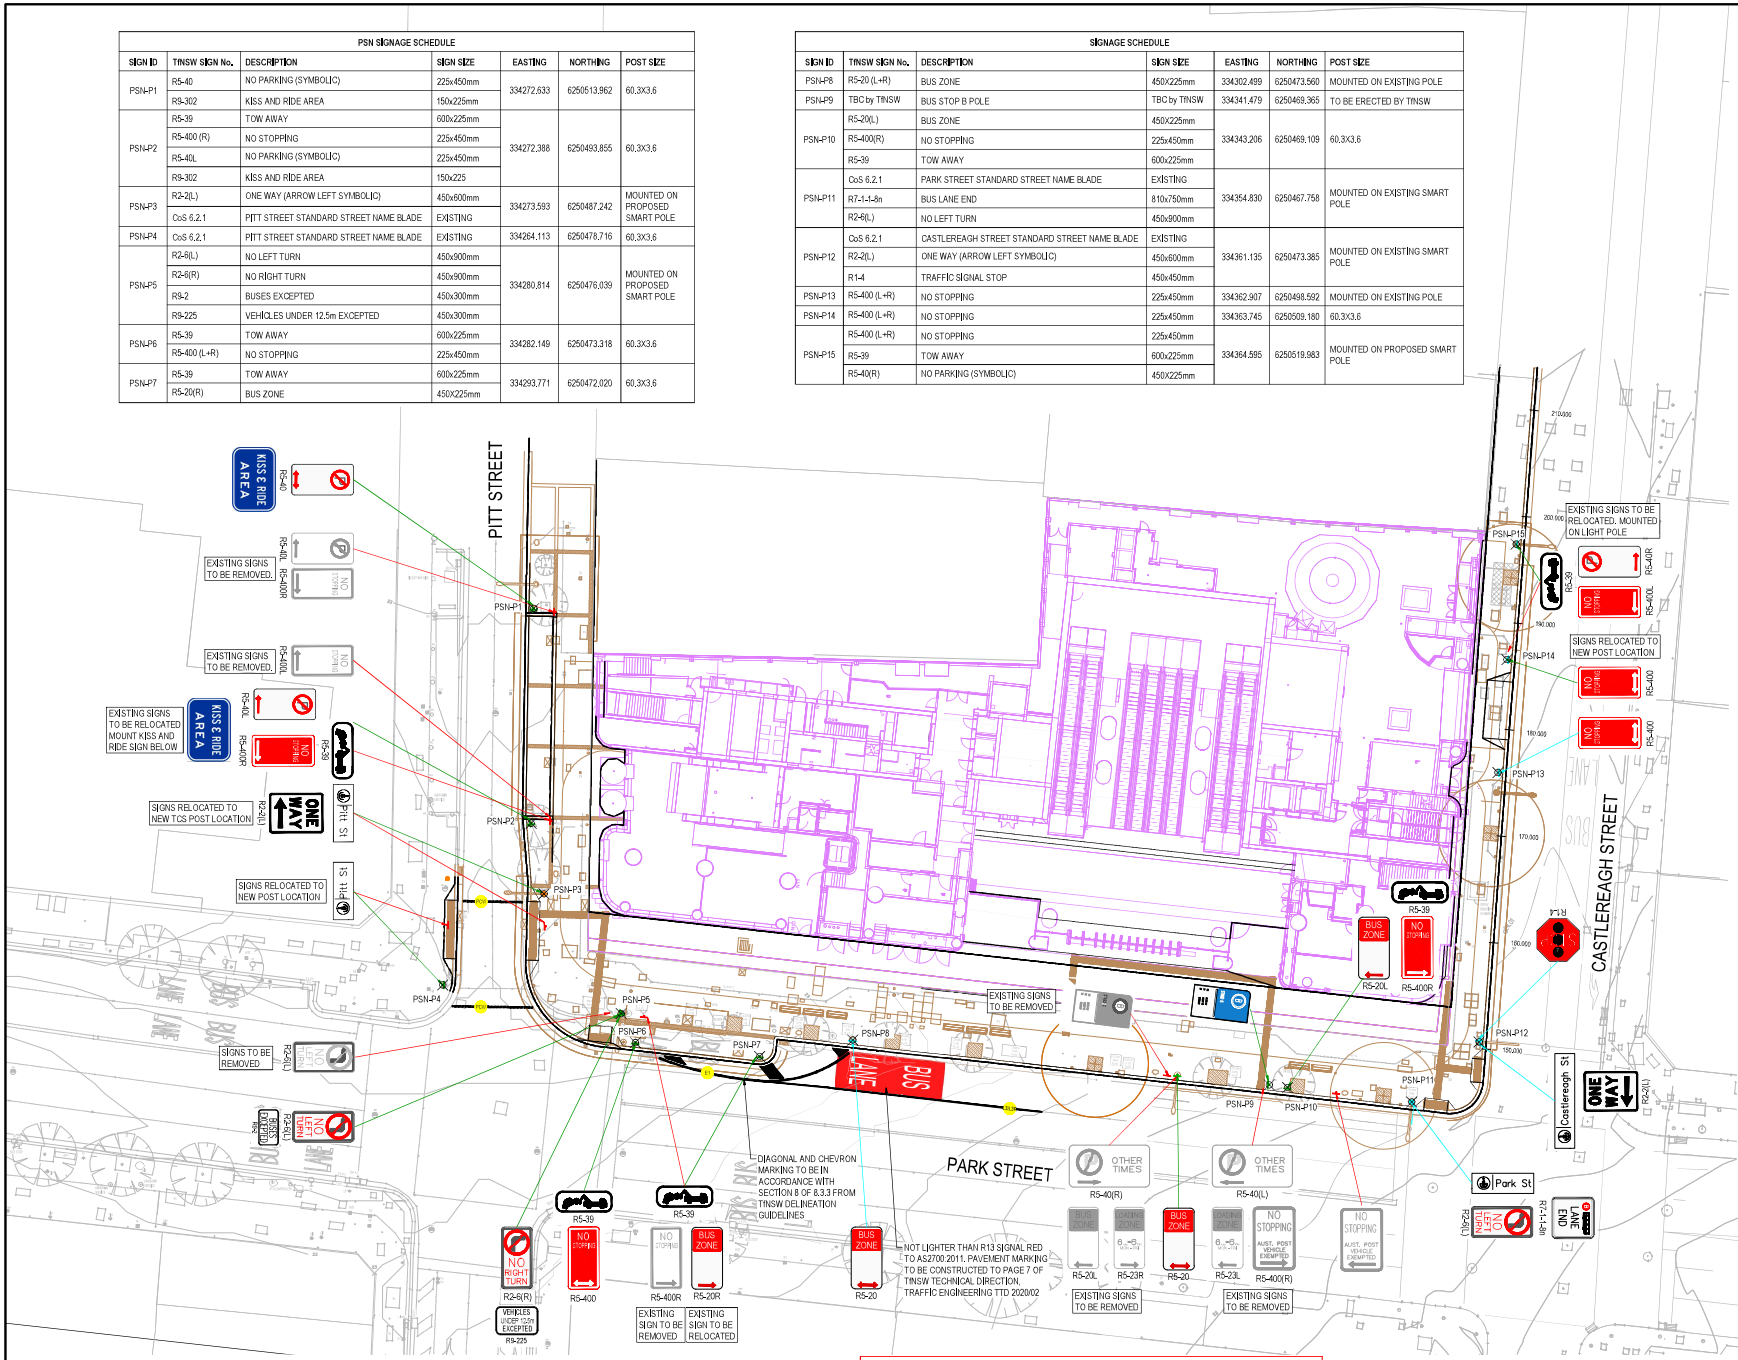

LEGEND:

- BUILDING DESIGN, REFER TO BUILDING DRAWING PACKAGE
- LANDSCAPE DESIGN, REFER TO LANDSCAPE DRAWING PACKAGE
- SURVEY INFORMATION
- ROAD DESIGN
- CONTROL LINE
- TCS POST - REFER TO TRAFFIC SIGNAL DRAWING
- EXISTING SIGN - TO BE RETAINED
- EXISTING SIGN - TO BE REMOVED OR RELOCATED
- PROPOSED / NEWLY RELOCATED SIGN - SINGLE POST
- EXISTING SIGN - MAST ARM - TO BE RETAINED
- EXISTING SIGN - MAST ARM - EXISTING SIGN - TO BE REMOVED OR RELOCATED
- PROPOSED / NEWLY RELOCATED SIGN - SINGLE POST MAST ARM
- PROPOSED SIGN
- R5-400(LR) ← RMS/AS1742 CODE FROM STANDARD SIGNAGE
- L1 PROPOSED LINE MARKING
- PEDESTRIAN CROSS WALK LINE (PCW)
- STOP LINE (TB)

NOTE:

1. DELINEATION TO BE IN ACCORDANCE WITH THE TfNSW DELINEATION GUIDELINES AND AUSTRALIAN STANDARD AS1742.
2. PAVEMENT MARKING TO BE PROVIDED IN ACCORDANCE WITH TfNSW D&C SPECIFICATION R145.
3. ALL FINAL LINE-MARKING ON ASPHALT PAVEMENTS (INCLUDING TRANSVERSE AND MEDIAN PAVEMENT MARKINGS) SHALL BE THERMOPLASTIC MATERIAL.
4. ON SPRAY SEAL PAVEMENTS A REAPPLICATION OF WATERBORNE PAINT IS REQUIRED NO LESS THAN 2 MONTHS AND NO LATER THAN 3 MONTHS AFTER INITIAL MARKING.
5. REINSTATE ALL PAVEMENT MARKINGS DISTURBED DURING CONSTRUCTION
6. PAVEMENT MARKING AND PAINT SHALL BE IN ACCORDANCE WITH AS 1742.2 AND THE RELEVANT LOCAL AND STATE AUTHORITY GUIDELINES AND SPECIFICATIONS.
7. SIGNAGE SHALL BE IN ACCORDANCE WITH AS 1742.1, AS 1742.2, AS 2890.1 AND THE RELEVANT LOCAL AND STATE AUTHORITY GUIDELINES AND SPECIFICATIONS
8. EXISTING SIGNAGE IN CONFLICT WITH NEW WORKS SHALL BE REMOVED OR RELOCATED AS DIRECTED BY THE SUPERINTENDENT.

93

DRAWING COLOUR CODED - PRINT ALL COPIES IN COLOUR

REV.	BY	DATE	DESCRIPTION	APPD.
C7	A.H.	15.12.2023	ISSUED FOR CONSTRUCTION - REV 7	J.P.
C6	A.H.	01.11.2023	ISSUED FOR CONSTRUCTION - REV 6	J.P.
C5	A.H.	27.10.2023	ISSUED FOR CONSTRUCTION - REV 5	J.P.
C4	A.H.	15.09.2023	ISSUED FOR CONSTRUCTION - REV 4	J.P.
C3	A.H.	05.05.2023	ISSUED FOR CONSTRUCTION - REV 3	J.P.
C2	P.H.	02.09.2022	ISSUED FOR CONSTRUCTION - REV 2	J.P.

SCALES: 2.5 0 5 10m — SCALE 1:250

A1 Original | Co-ordinate System: MGA Zone 56 | Height Datum: A.H.D. | This sheet may be prepared using colour and may be incomplete if copied | CCRNo | NOTE: Do not scale from this drawing. | ALT. DRG No.

CLIENT: NSW GOVERNMENT — sydney METRO

ISDP: OXFORD — CPB CONTRACTORS

SERVICE PROVIDERS: Foster + Partners; COX; CJ ARMS; BATESSMART; LCI; aurecon; TTW

The information shown on this drawing is for the purposes of the Sydney Metro Project only. No warranty is given or implied as to its suitability for any other purpose. The Service Providers accept no liability arising from the use of this drawing and the information shown thereon for any purpose other than the Sydney Metro Project.

DRAWN	N.PHAM	14.12.2023
DESIGNED	A. HAIDER	14.12.2023
DRG CHECK	B. PETROVIC	14.12.2023
DESIGN CHECK	A. PORTER	14.12.2023
APPROVED	J. PEREIRA	14.12.2023

DRG No. SMCSWSPS-AUR-PSN-CE-DWG-400013

SYDNEY METRO CITY & SOUTHWEST

PITT STREET ISD
CIVIL SERVICES
ROAD FURNITURE SIGN POSTING AND PAVEMENT MARKINGS
NORTH GROUND FLOOR PLAN ZONE 13

STATUS: ISSUED FOR CONSTRUCTION | SHEET 1 OF 1 | D

METRO DRG No. SMCSWSPU-CPB-SPS-CE-DWG-006379 | REV. C7

Plot Date: 15/12/2023 1:45:12 PM Cad File: C:\Users\aryas.ahmad\Aurecon Group\507262 - Pitt St ISD - 5 Deliver Design\502 Modelling\Civil\Design\Sheets\SMCSWSPS-AUR-PSN-CE-DWG-400013.dwg 100mm AT FULL SIZE