Proposal

CITY OF SYDNEY

Burton Street, Darlinghurst
Proposed Electric Vehicle parking

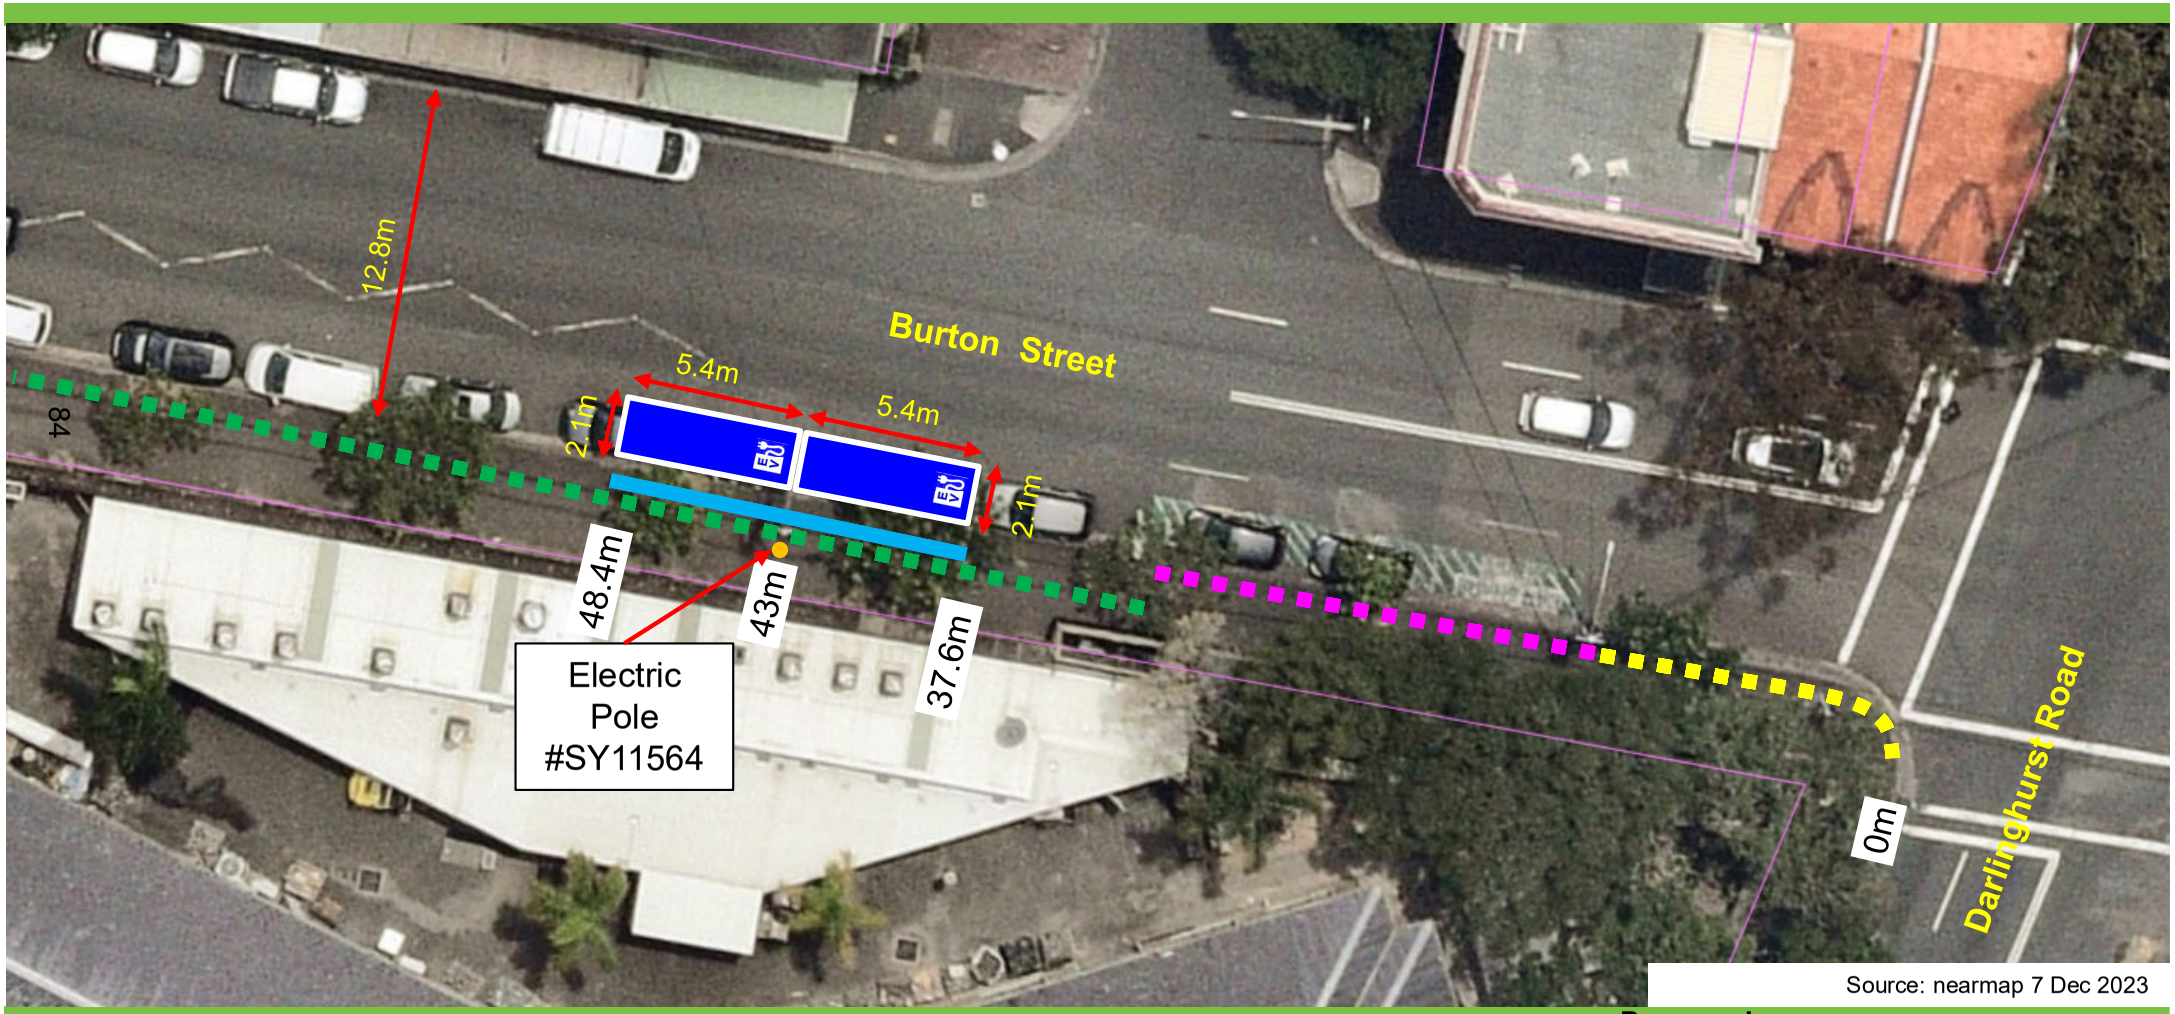

Existing

- No Stopping
- 1P 8am-Midnight
  Permit Holders Excepted Area 17
- No Parking
  Authorised Car Share Vehicles
  Excepted

Proposed

- 4P 8am-8pm
  Electric Vehicles Only While Charging
  No Parking
  Electric Vehicles Excepted While Charging All
  Other Times

not to scale