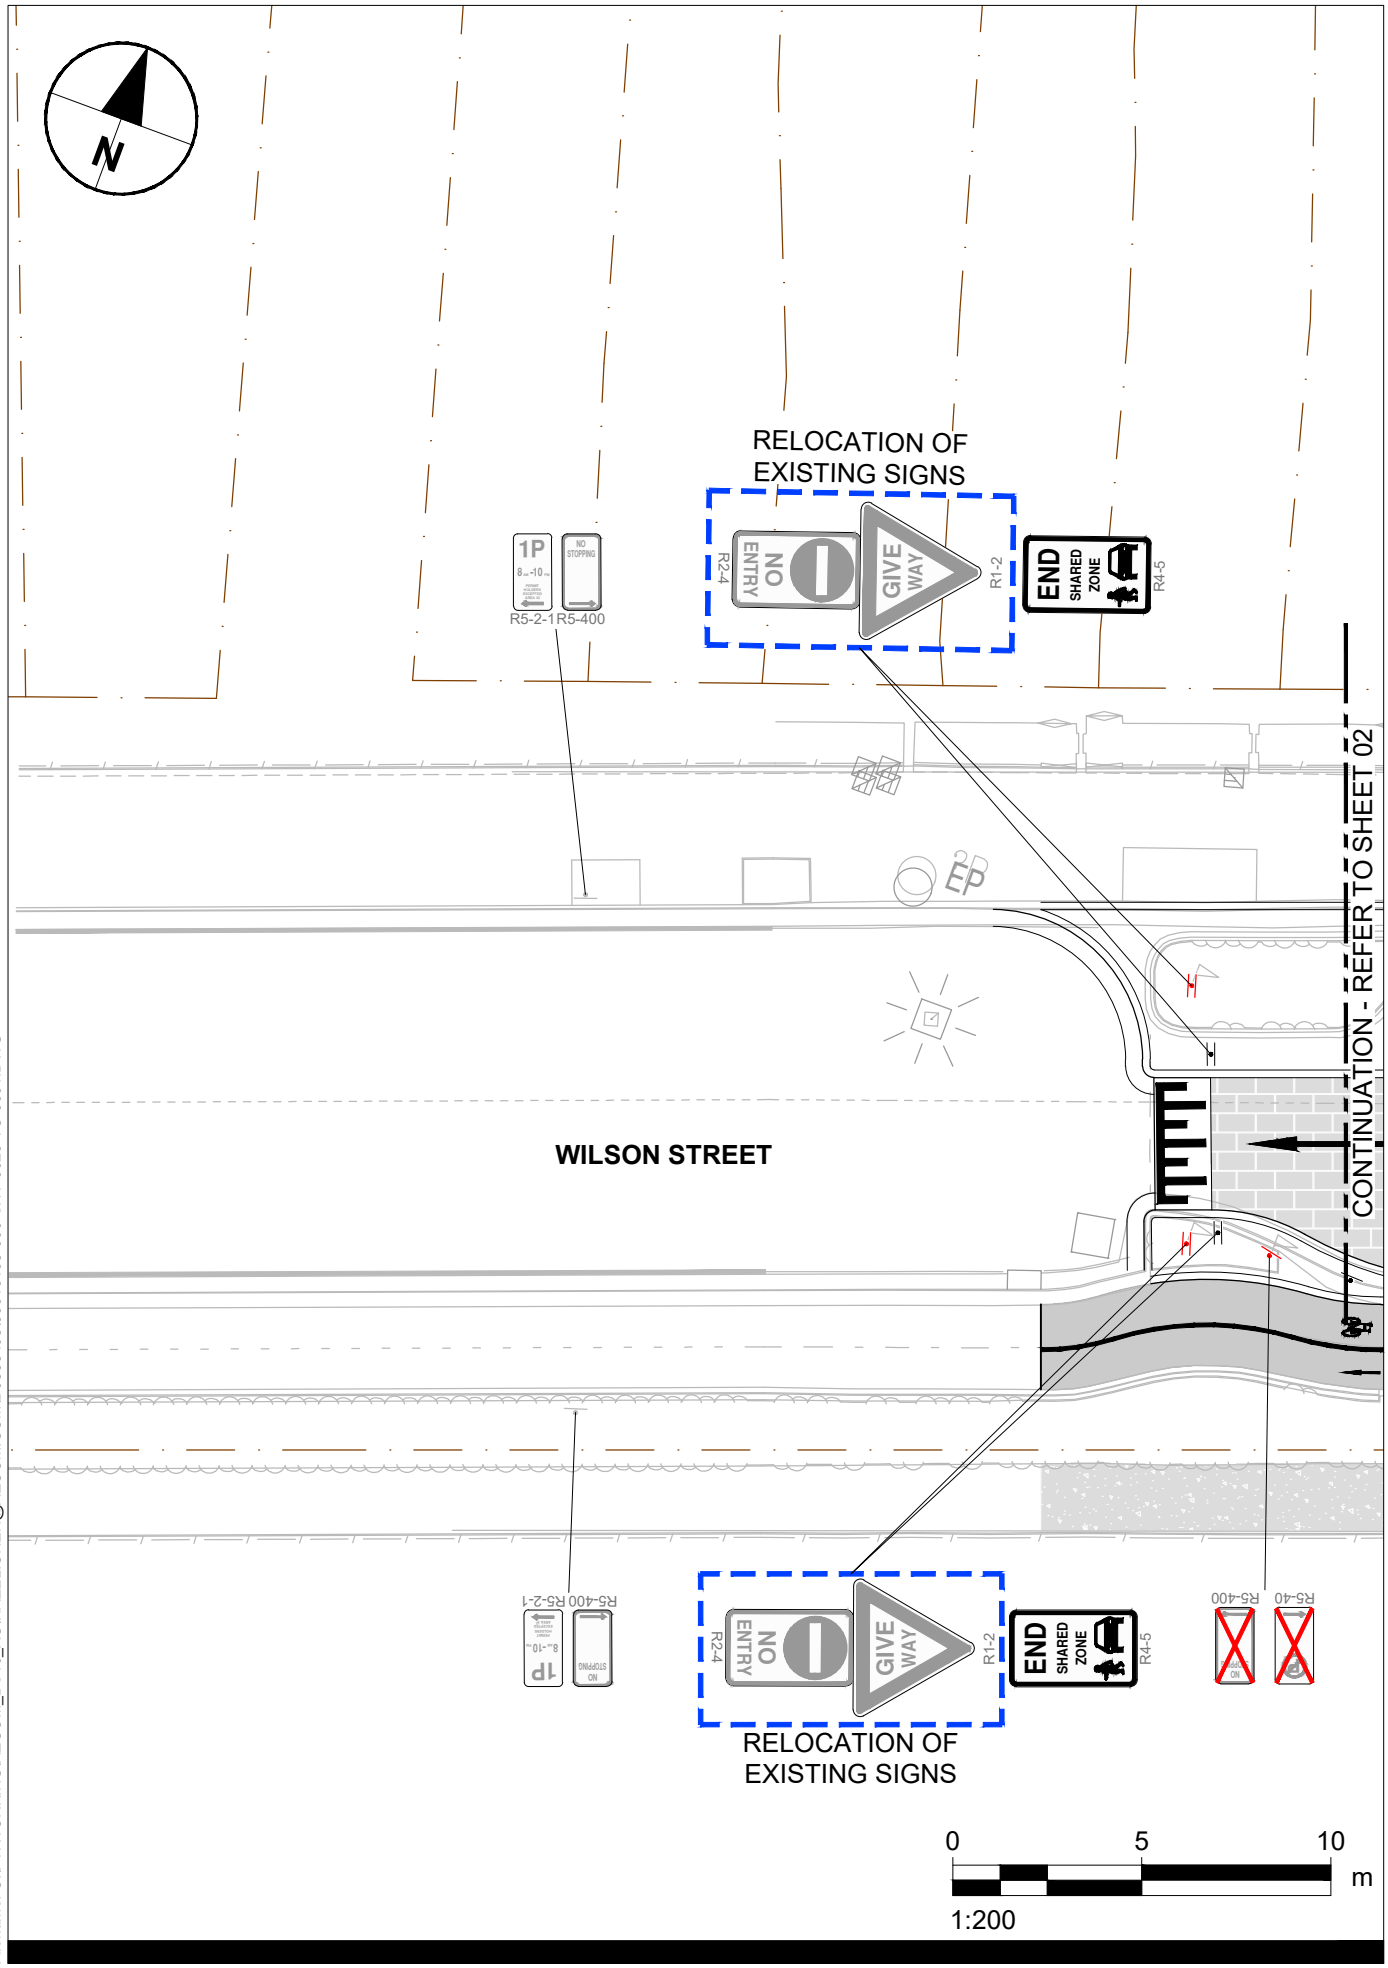

Project Management Initials: Designer: Checked: Approved: ISO A4 210mm x 297mm

Last saved by: DAWESJ1(2024-10-25) Last Plotted: 2024-11-06
Filename: C:\PWWORKING\AECOM_DS10_AU\HAZEL.CHEN@AECOM.COM\D0555498\60616465-090-SHT-0020-TC-0001.DWG

Package_10
Wilson Street

TRAFFIC COMMITTEE PLANS

AECOM

Project No.: 60616465 Date: 06.11.2024

60616465-090-SHT-0020-TC-0001
Issue Status: FOR APPROVAL

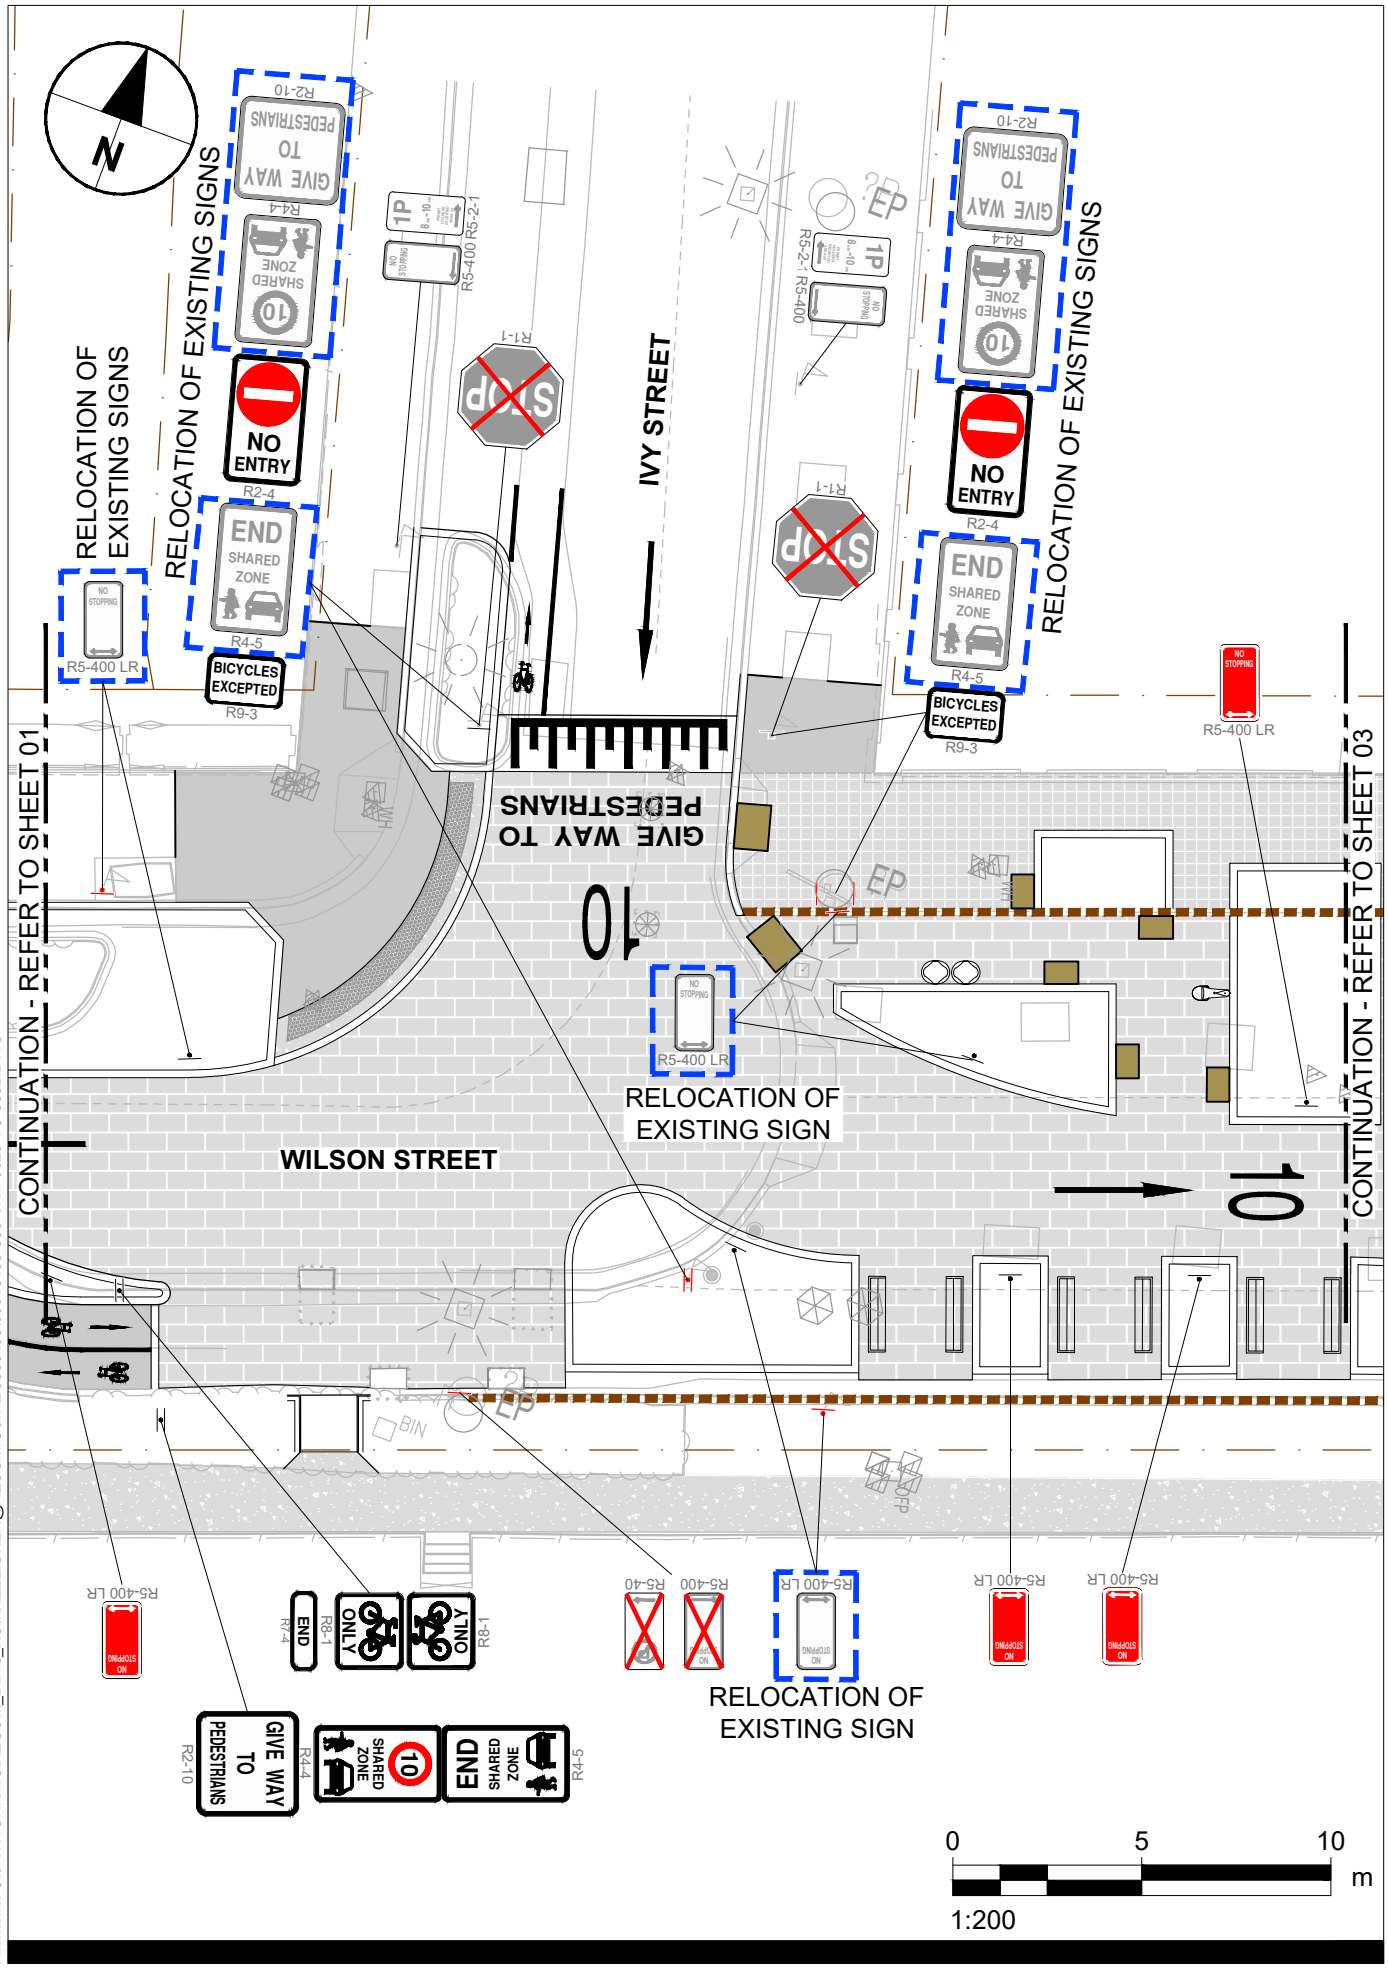

Project Management Initials: ____ Designer: ____ Checked: ____ Approved: ____ ISO A4 210mm x 297mm

Last saved by: DAWESJ1(2024-10-25) Last Plotted: 2024-11-06
Filename: C:\PWWORKING\AECOM_DS10_AU\HAZEL.CHEN@AECOM.COM\D0555498\60616465-090-SHT-0020-TC-0002.DWG

Package_10
Wilson Street

TRAFFIC COMMITTEE PLANS

AECOM

Project No.: 60616465 Date: 06.11.2024

60616465-090-SHT-0020-TC-0002
Issue Status: FOR APPROVAL

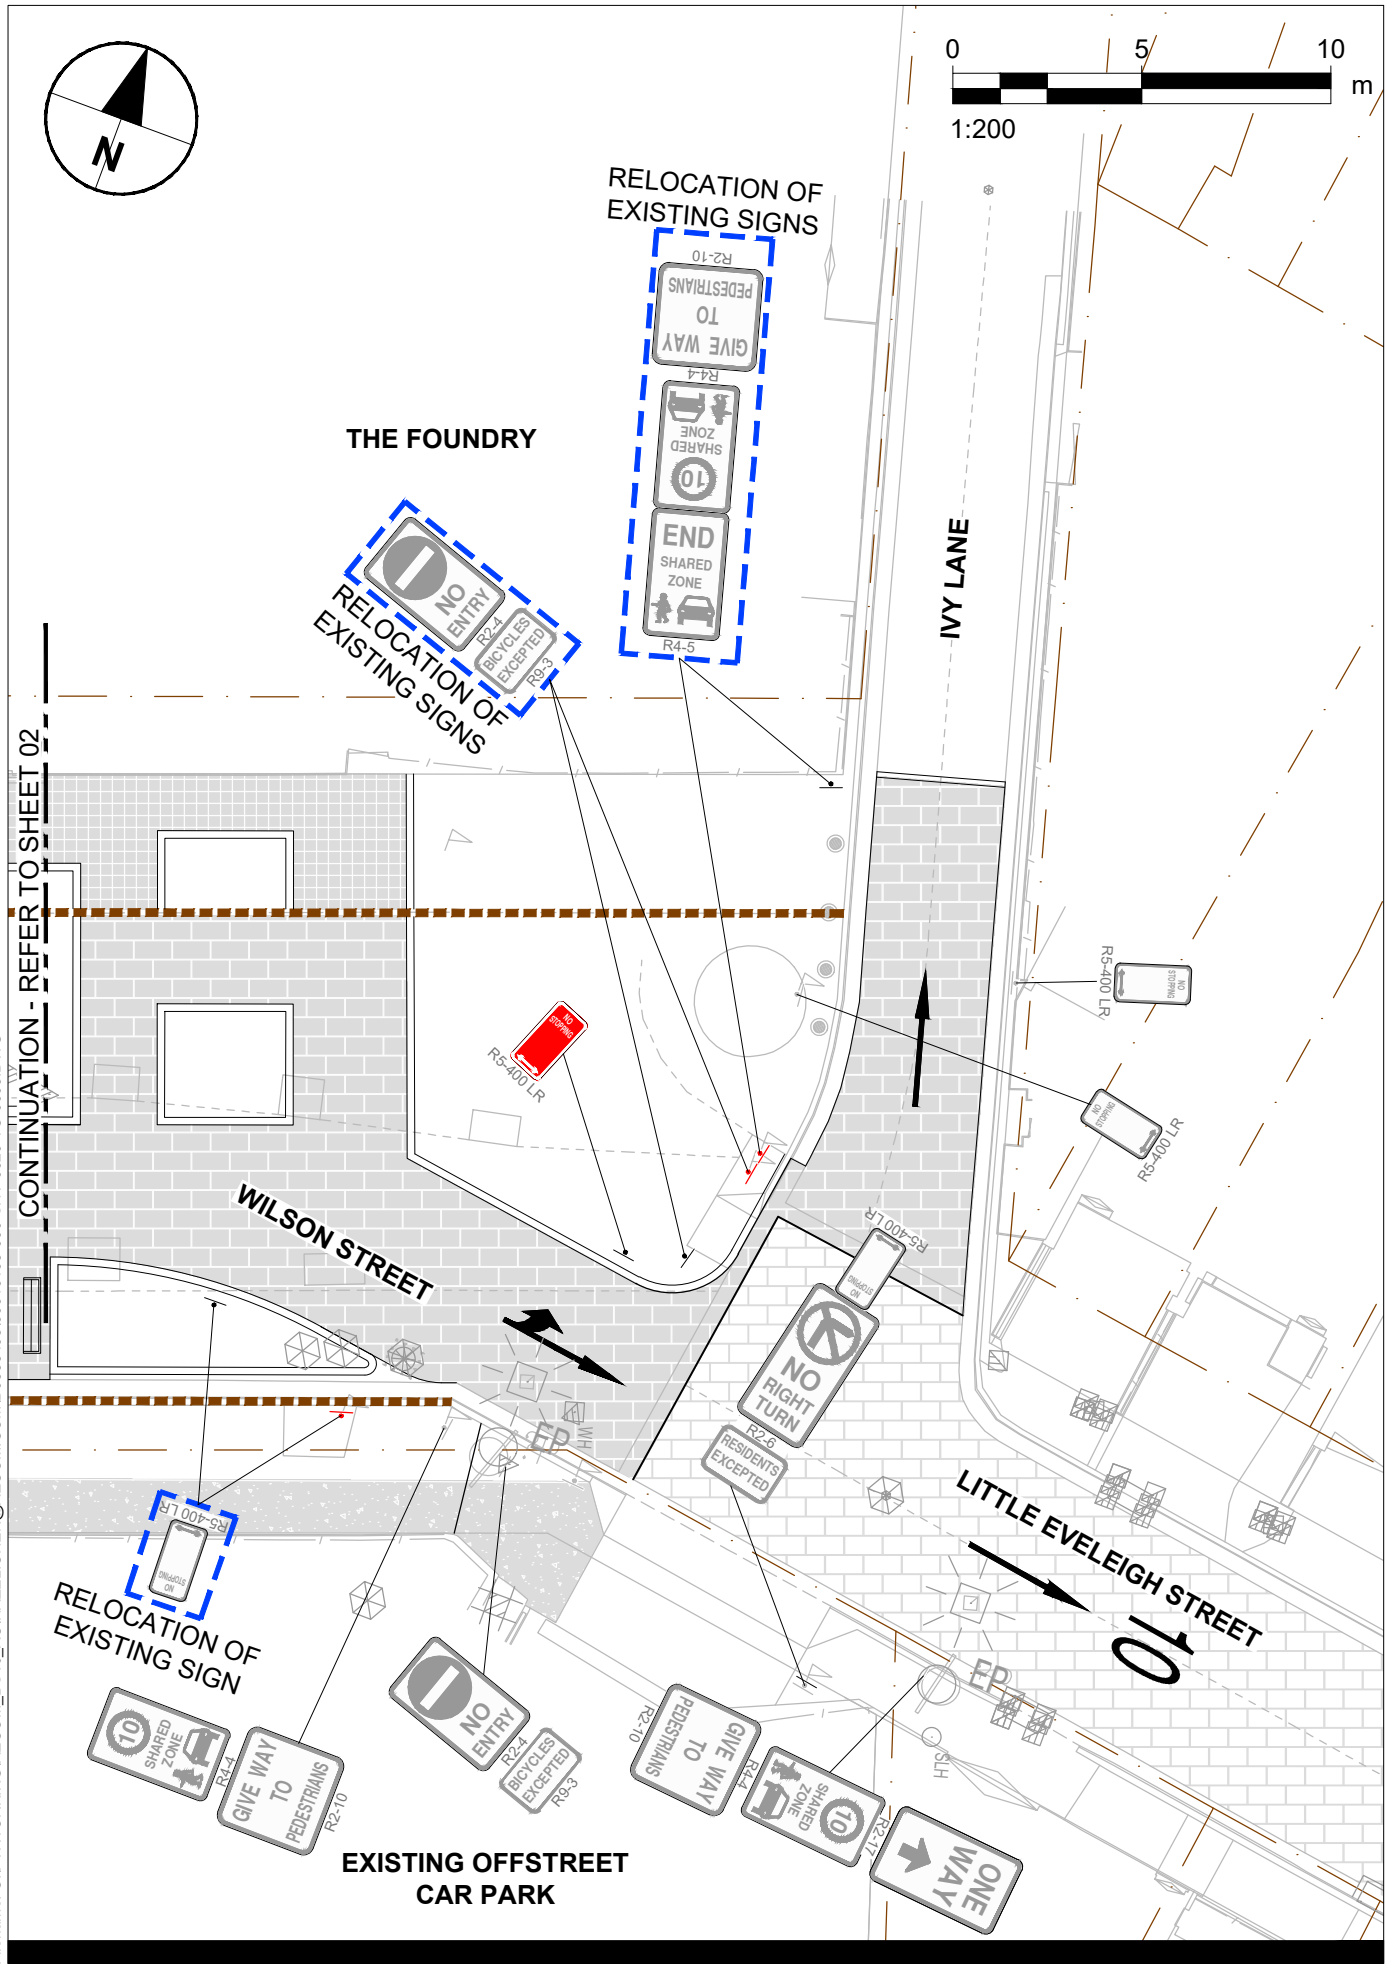

Project Management Initials: Designer: Checked: Approved: ISO A4 210mm x 297mm

Last saved by: CHENH8(2024-11-06) Last Plotted: 2024-11-06
Filename: C:\PWWORKING\AECOM_DS10_AU\HAZEL.CHEN@AECOM.COM\D0555498\60616465-090-SHT-0020-TC-0003.DWG

Package_10
Wilson Street

TRAFFIC COMMITTEE PLANS

AECOM

Project No.: 60616465 Date: 06.11.2024

60616465-090-SHT-0020-TC-0003
Issue Status: FOR APPROVAL