Attachment B3

Selected Drawings – Buildings A, B and C

1 BUILDING A- ZETLAND AVE SOUTH ELEVATION

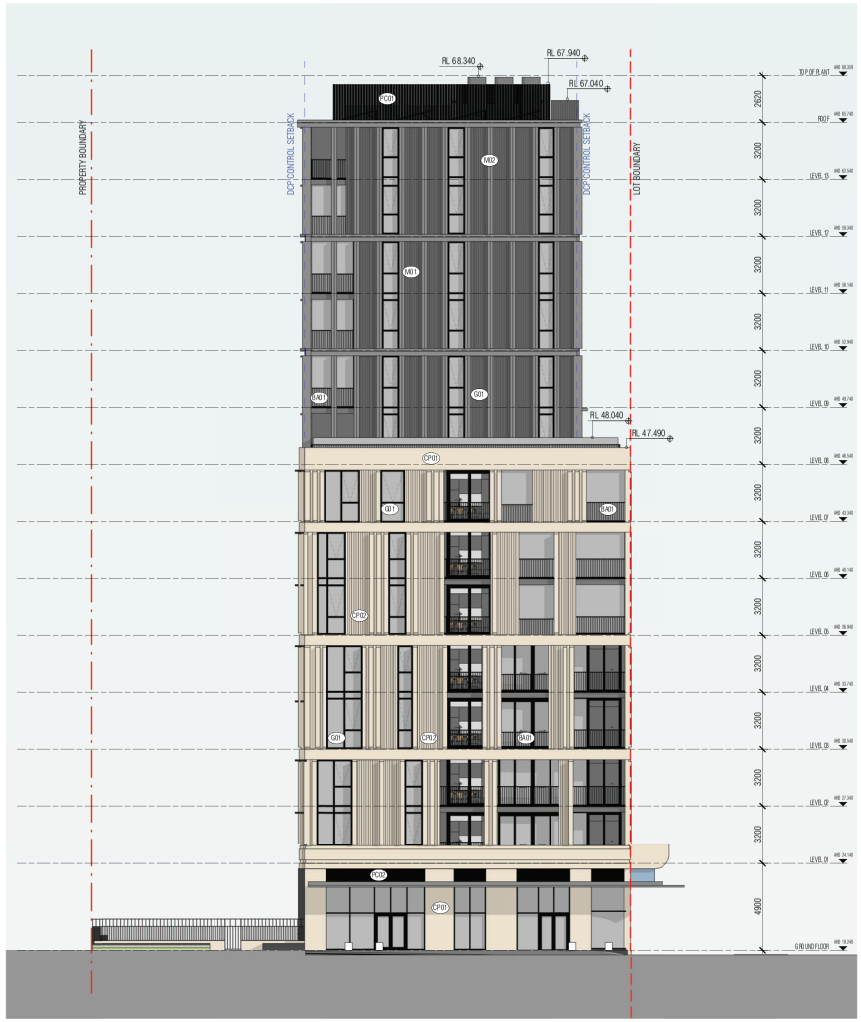

3 BUILDING A- JOYNTON AVE WEST ELEVATION

EXTERIOR MATERIAL LEGEND KEY

- CPD1 Brighton Lite coloured concrete Panels smooth face
- CPD2 Brighton Lite coloured concrete Panels chevron profile corrugation
- BRD1 Stackbond brickwork Bowral Blue
- MD1 Corrugated metal cladding in matt colourbond finish. Colour Colorbond Monument Matt
- MD2 Metal clad supergrid element in Dulux Duralloy Monument Satin finish
- PCD1 Vertical Fin Plant screen in powdercoat finish: Dulux Charisma Monument Flat
- PCD2 Vertical Plant Louvre in powdercoat finish: Dulux Charisma Monument Flat
- BAD1 Powdercoated metal palisade type balustrade. Powdercoat colour finish: Dulux Charisma Monument Flat
- GD1 Neutral glazing

Autodesk Docs://23008 130 Joynton Avenue Zetland/23008_GENERAL_R24.rvt

REVISION

A	DEVELOPMENT APPLICATION	JJ	21.06.2024
B	COUNCIL RFI SUBMISSION	JJ	18.10.2024

QUALITY ASSURANCE (FK IS A CERTIFIED COMPANY TO ISO 9001 -2015)

THIS PROJECT IS SUBJECT TO THE FK QUALITY ASSURANCE SYSTEM

- [x] SCHEMATIC DESIGN REVIEW FOR THIS PROJECT IS COMPLETED. REVIEW DATE: Enter Review Date
- [ ] DESIGN DEVELOPMENT REVIEW FOR THIS PROJECT IS YET TO BE COMPLETED.
- [ ] TENDER DOCUMENTATION REVIEW FOR THIS PROJECT IS YET TO BE COMPLETED.
- [ ] CONSTRUCTION DOCUMENTATION REVIEW FOR THIS DRAWING IS YET TO BE COMPLETED.

IF THIS DRAWING IS STAMPED 'UNCONTROLLED COPY' THEN IT IS TO BE CONSIDERED A DRAFT, SUBJECT TO REVISION WITHOUT NOTICE

Certificate No. 0009557940
Scan QR code or follow website link for rating details.
Assessor name Yong Hugnett
Accreditation No. 0887
Property Address 130 Joynton ZETLAND 2017
Issue date and QR ID as supplied by NSW Govt. Co.

NOTES

THIS DRAWING IS COPYRIGHT AND SHALL REMAIN THE PROPERTY OF FENDER KATSALIDIS (AUST) PTY LTD. CHECK AND VERIFY ALL DIMENSIONS ON SITE PRIOR TO COMMENCING WORK. DRAWING TO BE READ IN CONJUNCTION WITH ALL OTHER CONTRACT DOCUMENTS. DO NOT SCALE DRAWINGS. USE FIGURED DIMENSIONS ONLY. SEEK CLARIFICATION OF INCONSISTENCIES / CONFLICTS.

PROJECT
PROPOSED RESIDENTIAL DEVELOPMENT

130 JOYNTON AVENUE, ZETLAND

CLIENT
DEICORP

BESLEY & SPRESSER

FENDER KATSALIDIS
WWW.FKAUSTRALIA.COM
L21, 259 GEORGE STREET, SYDNEY
NEW SOUTH WALES 2000 AUSTRALIA
TELEPHONE: +61 2 8216 3500
FENDER KATSALIDIS (AUST) PTY LTD ACN 092 943 032

DRAWN	CHECKED	DATE	JOB NO.	SCALE	DRAWING TITLE	ISSUE PURPOSE	REV.	DRAWING NO.
PB	CB		23008	As indicated @A1	ZETLAND AVE ELEVATION(SOUTH) & JOYNTON AVE ELEVATION(WEST) - BLDG A	DEVELOPMENT APPLICATION	B	DA-1-201

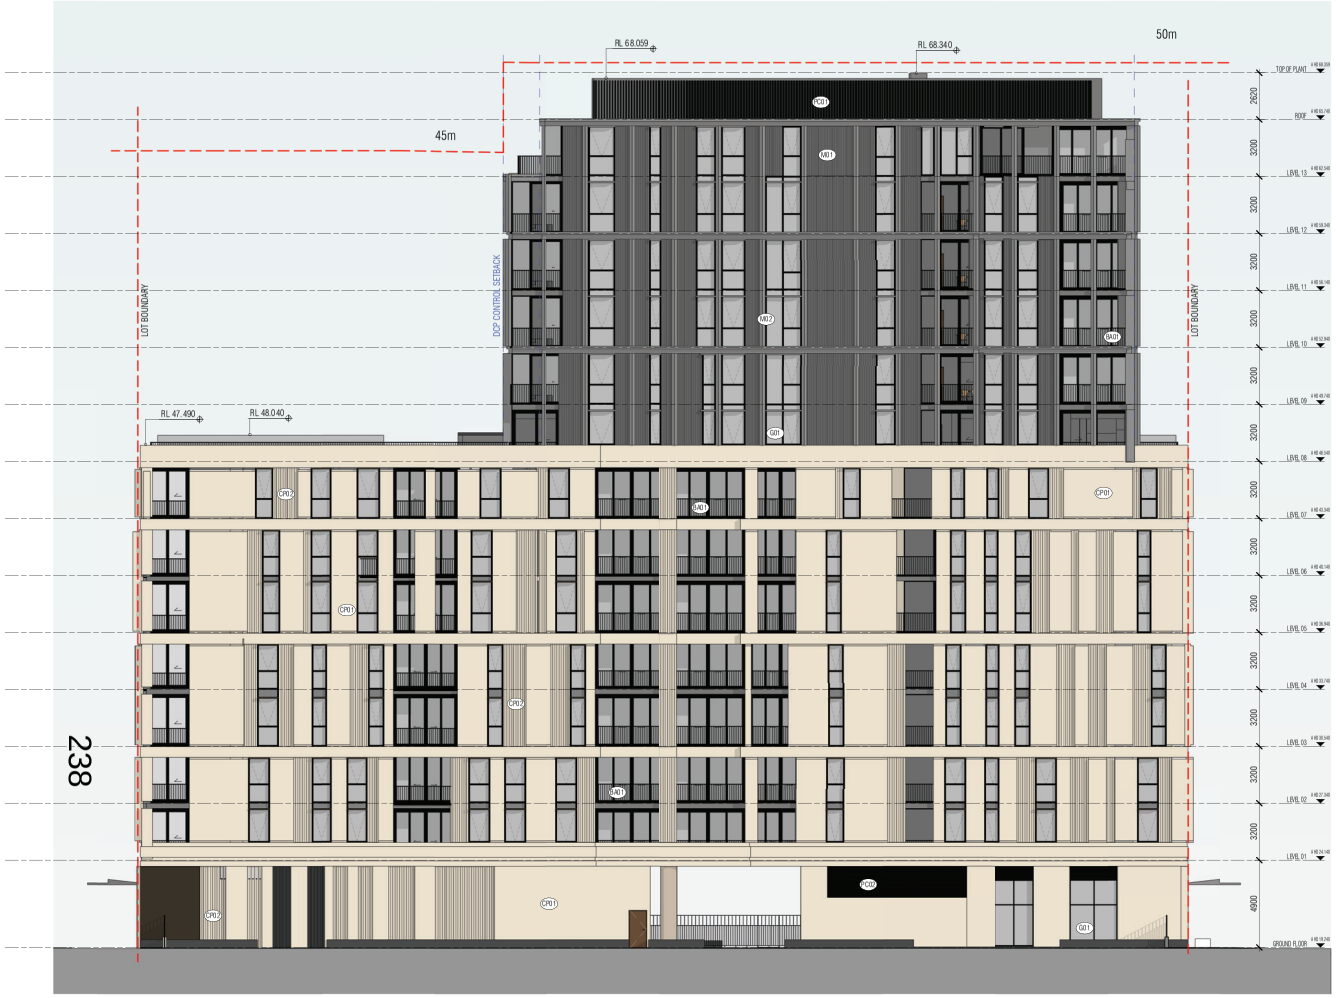

1 BUILDING A- NORTH ELEVATION

2 BUILDING A- GRANDSTAND AVE EAST ELEVATION

EXTERIOR MATERIAL LEGEND KEY

- CP01 Brighton Lite coloured concrete Panels smooth face
- CP02 Brighton Lite coloured concrete Panels chevron profile corrugation
- BR01 Stackbond brickwork Bowral Blue
- MT01 Corrugated metal cladding in matt colourbond finish. Colour Colorbond Monument Matt
- MT02 Metal clad supergrid element in Dulux Duralloy Monument Satin finish
- PC01 Vertical Fin Plant screen in powdercoat finish: Dulux Charisma Monument Flat
- PC02 Vertical Plant Louvre in powdercoat finish: Dulux Charisma Monument Flat
- BA01 Powdercoated metal palisade type balustrade. Powdercoat colour finish: Dulux Charisma Monument Flat
- GR1 Neutral glazing

Autodesk Docs://23008 130 Joynton Avenue Zetland/23008_GENERAL_R24.rvt

REVISION

A	DEVELOPMENT APPLICATION	JJ	21.06.2024
B	COUNCIL RFI SUBMISSION	JJ	18.10.2024
C	COUNCIL RFI SUBMISSION	JJ	05.11.2024

Certificate No. 0009557940
Scan QR code or follow website link for rating details.
Architect name Yong Huynh
Accreditation No. 5887
Property Address 130 Joynton ZETLAND 2017
Initial score out of 10 at date/time Sun 12

QUALITY ASSURANCE (FK IS A CERTIFIED COMPANY TO ISO 9001 -2015)

THIS PROJECT IS SUBJECT TO THE FK QUALITY ASSURANCE SYSTEM

- [x] SCHEMATIC DESIGN REVIEW FOR THIS PROJECT IS COMPLETED. REVIEW DATE: Enter Review Date
- [ ] DESIGN DEVELOPMENT REVIEW FOR THIS PROJECT IS YET TO BE COMPLETED.
- [ ] TENDER DOCUMENTATION REVIEW FOR THIS PROJECT IS YET TO BE COMPLETED.
- [ ] CONSTRUCTION DOCUMENTATION REVIEW FOR THIS DRAWING IS YET TO BE COMPLETED.

IF THIS DRAWING IS STAMPED 'UNCONTROLLED COPY' THEN IT IS TO BE CONSIDERED A DRAFT, SUBJECT TO REVISION WITHOUT NOTICE

NOTES

THIS DRAWING IS COPYRIGHT AND SHALL REMAIN THE PROPERTY OF FENDER KATSALIDIS (AUST) PTY LTD
CHECK AND VERIFY ALL DIMENSIONS ON SITE PRIOR TO COMMENCING WORK. DRAWING TO BE READ IN CONJUNCTION WITH ALL OTHER CONTRACT DOCUMENTS. DO NOT SCALE DRAWINGS. USE FIGURED DIMENSIONS ONLY. SEEK CLARIFICATION OF INCONSISTENCES / CONFLICTS.

PROJECT
PROPOSED RESIDENTIAL DEVELOPMENT

130 JOYNTON AVENUE, ZETLAND

CLIENT
DEICORP

BESLEY & SPRESSER

FENDER KATSALIDIS
WWW.FKAUSTRALIA.COM
L21, 259 GEORGE STREET, SYDNEY
NEW SOUTH WALES 2000 AUSTRALIA
TELEPHONE: +61 2 8216 3500
FENDER KATSALIDIS (AUST) PTY LTD A CN 092 943 032

DRAWN	CHECKED	DATE	JOB NO.	SCALE	DRAWING TITLE	ISSUE PURPOSE	REV.	DRAWING NO.
PB	CB		23008	As indicated @A1	NORTH ELEVATION & GRANDSTAND PARDADE ELEVATION(EAST) - BLDG A	DEVELOPMENT APPLICATION	C	DA-1-202

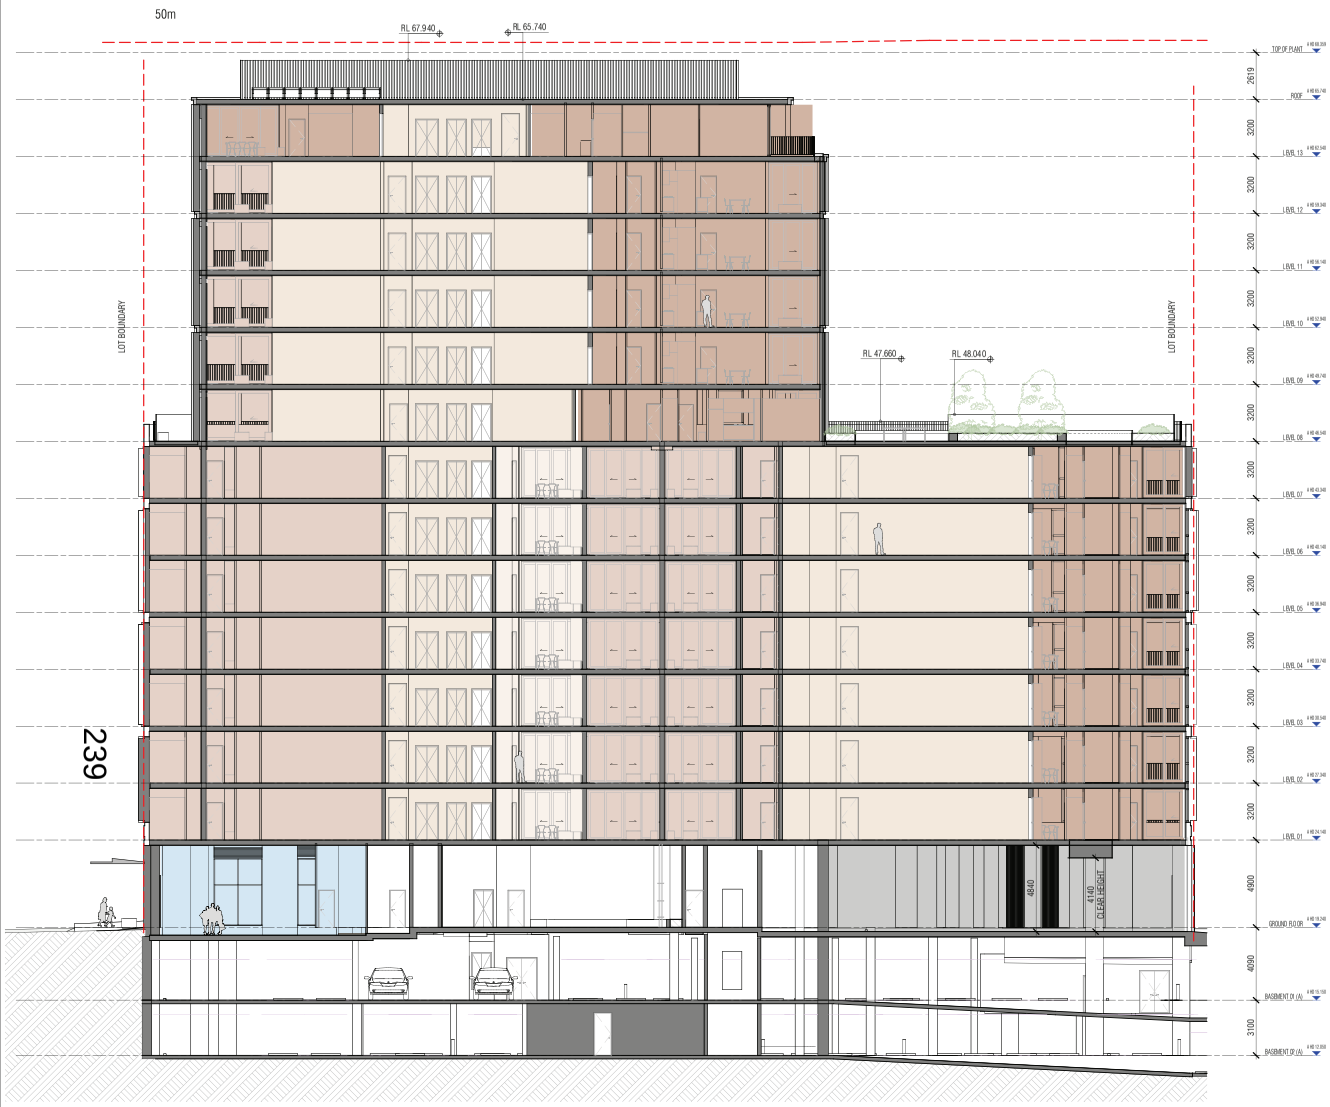

1 DA SECTION A - BUILDING A

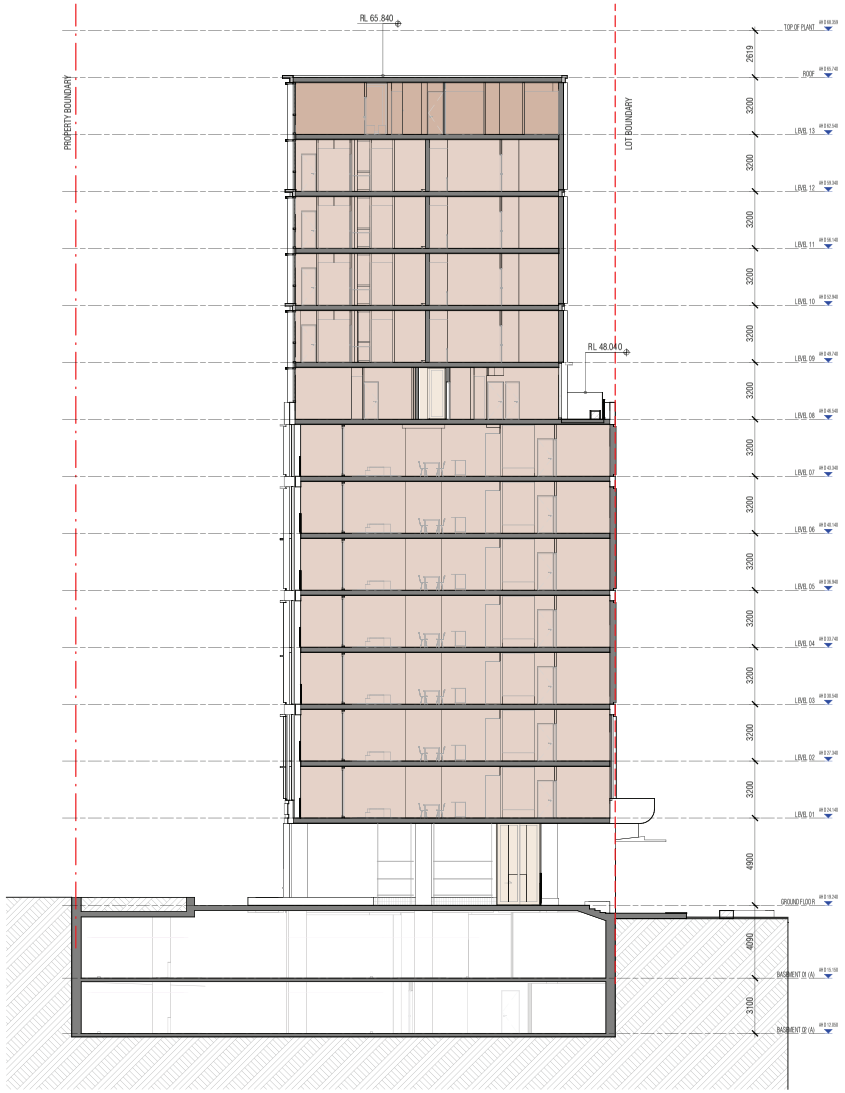

2 DA SECTION B - BUILDING A

GENERAL ARRANGEMENT SECTION LEGEND

RETAIL

RESIDENTIAL

1 BEDROOM APARTMENT

2 BEDROOM APARTMENT

3 BEDROOM APARTMENT

Autodesk Docs://23008 130 Joynton Avenue Zetland/23008_GENERAL_R24.rvt

REVISION

A	DEVELOPMENT APPLICATION	JJ	21.06.2024
B	COUNCIL RFI SUBMISSION	JJ	18.10.2024

Certificate No. 0009557940
Scan QR code or follow website link for rating details.
Assessor name Trong Huynh
Accreditation No. 20887
Property Address 130 Joynton,ZETLAND NSW,2017
Valid over ex-GFA IC or ex-auto/hrtl Zed G.

QUALITY ASSURANCE (FK IS A CERTIFIED COMPANY TO ISO 9001 -2015)

THIS PROJECT IS SUBJECT TO THEIR QUALITY ASSURANCE SYSTEM

- [x] SCHEMATIC DESIGN REVIEW FOR THIS PROJECT IS COMPLETED.
- [ ] DESIGN DEVELOPMENT REVIEW FOR THIS PROJECT IS YET TO BE COMPLETED.
- [ ] TENDER DOCUMENTATION REVIEW FOR THIS PROJECT IS YET TO BE COMPLETED.
- [ ] CONSTRUCTION DOCUMENTATION REVIEW FOR THIS DRAWING IS YET TO BE COMPLETED.

REVIEW DATE: Enter Review Date

IF THIS DRAWING IS STAMPED 'UNCONTROLLED COPY' THEN IT IS TO BE CONSIDERED A DRAFT, SUBJECT TO REVISION WITHOUT NOTICE

NOTES

THIS DRAWING IS COPYRIGHT AND SHALL REMAIN THE PROPERTY OF FENDER KATSALIDIS (AUST) PTY LTD
CHECK AND VERIFY ALL DIMENSIONS ON SITE PRIOR TO COMMENCING WORK. DRAWING TO BE READ IN CONJUNCTION WITH ALL OTHER CONTRACT DOCUMENTS. DO NOT SCALE DRAWINGS. USE FIGURED DIMENSIONS ONLY. SEEK CLARIFICATION OF INCONSISTENCES / CONFLICTS.

PROJECT
PROPOSED RESIDENTIAL DEVELOPMENT

130 JOYNTON AVENUE, ZETLAND

CLIENT
DEICORP

BESLEY & SPRESSER

FENDER KATSALIDIS
WWW.FKAUSTRALIA.COM
L21, 259 GEORGE STREET, SYDNEY
NEW SOUTH WALES 2000 AUSTRALIA
TELEPHONE: +61 2 8216 3500
FENDER KATSALIDIS (AUST) PTY LTD ACN 092 943 032

DRAWN	CHECKED	DATE	JOB NO.	SCALE	DRAWING TITLE	ISSUE PURPOSE	REV.	DRAWING NO.
PB	CB		23008	1 : 150 @A1	SECTION A & B	DEVELOPMENT APPLICATION	B	DA-1-251

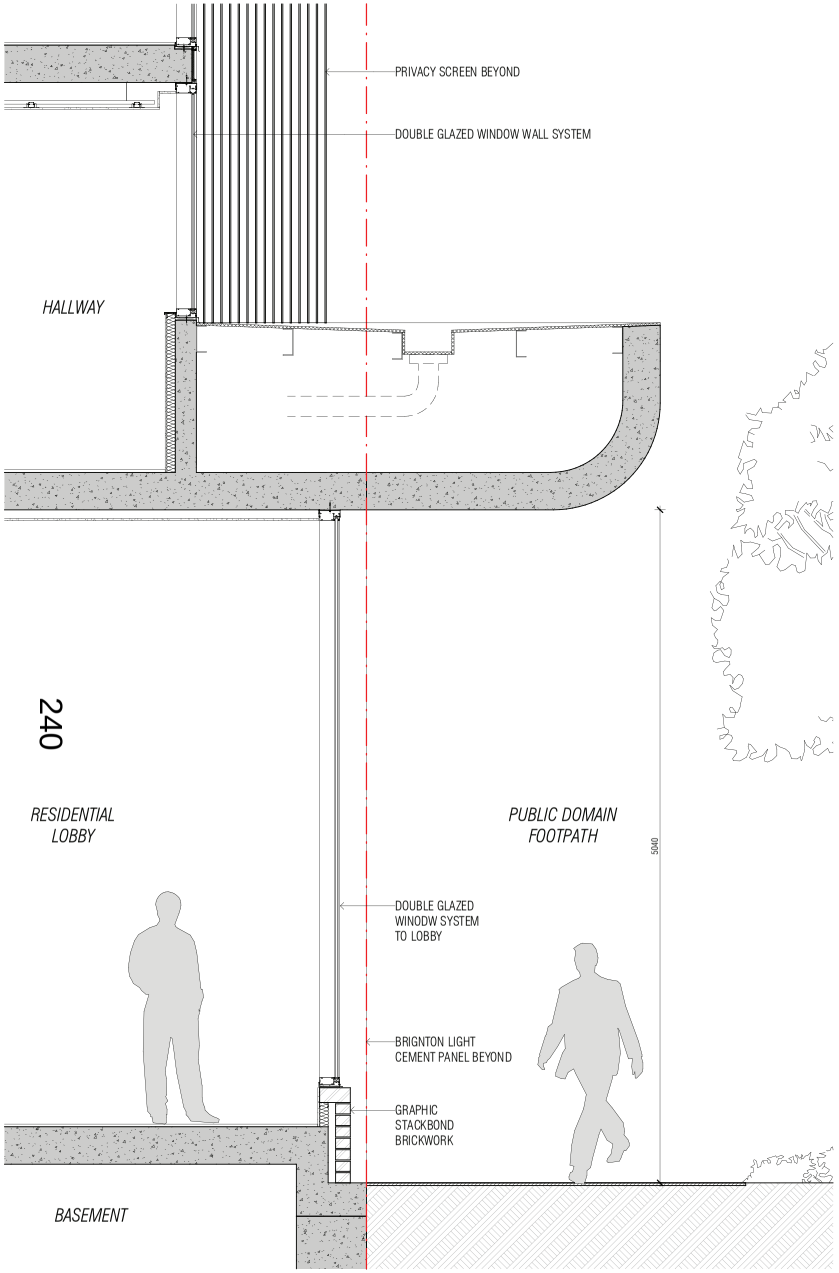

1 BUILDING A PODIUM SECTION
SCALE 1 : 20

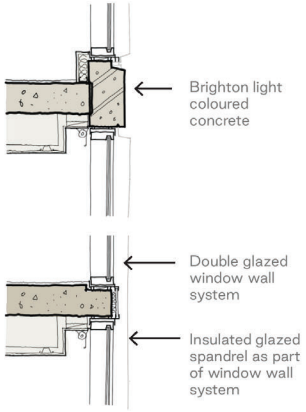

DETAIL A

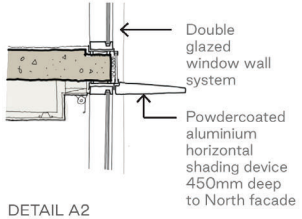

DETAIL A2
(NORTH FACADE SHADING DETAIL)

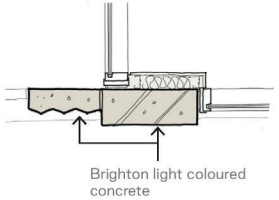

DETAIL B

Autodesk Docs://23008 130 Joynton Avenue Zetland/23008_GENERAL_R24.rvt

REVISION

A	COUNCIL RFI SUBMISSION	JJ	18.10.2024

Certificate No. 000957940
Scan QR code or follow website link for rating details.
Assessor name: Trong Huynh
Accreditation No.: 20887
Property Address: 130 Joynton,ZETLAND NSW,2017
https://www.nabers.com/NCC/Certificate/Search/Detail/Q/

QUALITY ASSURANCE (FK IS A CERTIFIED COMPANY TO ISO 9001 -2015)

THIS PROJECT IS SUBJECT TO THE FK QUALITY ASSURANCE SYSTEM

- [x] SCHEMATIC DESIGN REVIEW FOR THIS PROJECT IS COMPLETED. REVIEW DATE: Enter Review Date
- [ ] DESIGN DEVELOPMENT REVIEW FOR THIS PROJECT IS YET TO BE COMPLETED.
- [ ] TENDER DOCUMENTATION REVIEW FOR THIS PROJECT IS YET TO BE COMPLETED.
- [ ] CONSTRUCTION DOCUMENTATION REVIEW FOR THIS DRAWING IS YET TO BE COMPLETED.

IF THIS DRAWING IS STAMPED 'UNCONTROLLED COPY' THEN IT IS TO BE CONSIDERED A DRAFT, SUBJECT TO REVISION WITHOUT NOTICE

NOTES

THIS DRAWING IS COPYRIGHT AND SHALL REMAIN THE PROPERTY OF FENDER KATSALIDIS (AUST) PTY LTD
CHECK AND VERIFY ALL DIMENSIONS ON SITE PRIOR TO COMMENCING WORK. DRAWING TO BE READ IN CONJUNCTION WITH ALL OTHER CONTRACT DOCUMENTS. DO NOT SCALE DRAWINGS. USE FIGURED DIMENSIONS ONLY. SEEK CLARIFICATION OF INCONSISTENCES / CONFLICTS.

PROJECT
PROPOSED RESIDENTIAL DEVELOPMENT

130 JOYNTON AVENUE, ZETLAND

CLIENT
DEICORP

BESLEY & SPRESSER

FENDER KATSALIDIS
WWW.FKAUSTRALIA.COM
L21, 259 GEORGE STREET, SYDNEY
NEW SOUTH WALES 2000 AUSTRALIA
TELEPHONE: +61 2 8216 3500
FENDER KATSALIDIS (AUST) PTY LTD ACN 092 943 032

DRAWN	CHECKED	DATE	JOB NO.	SCALE	DRAWING TITLE	ISSUE PURPOSE	REV.	DRAWING NO.
NZ	CB		23008	1 : 20 @A1	PODIUM DETAIL- BLDG A		A	DA-1-260

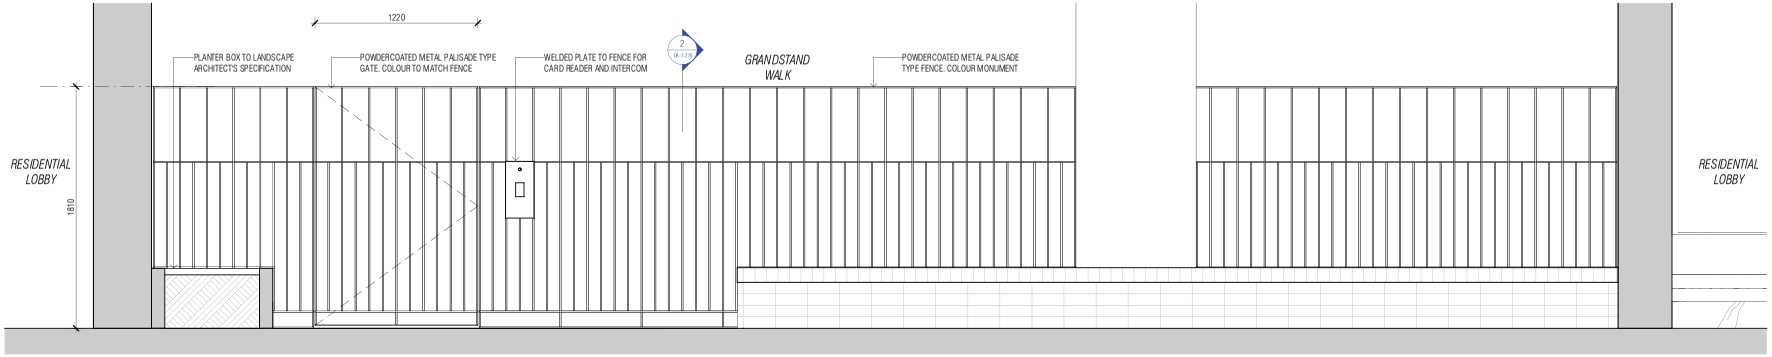

1 BUILDING A SOUTH ENTRY FENCE
SCALE 1 : 20

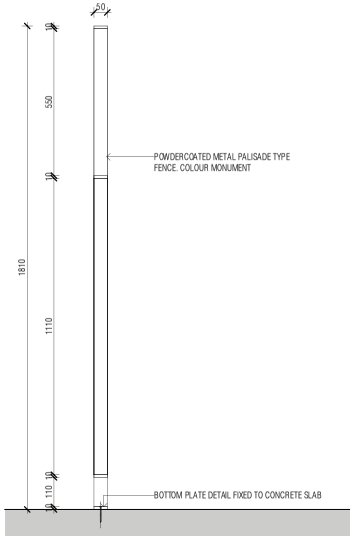

2 FENCE SECTION DETAIL 1 A
SCALE 1 : 10

241

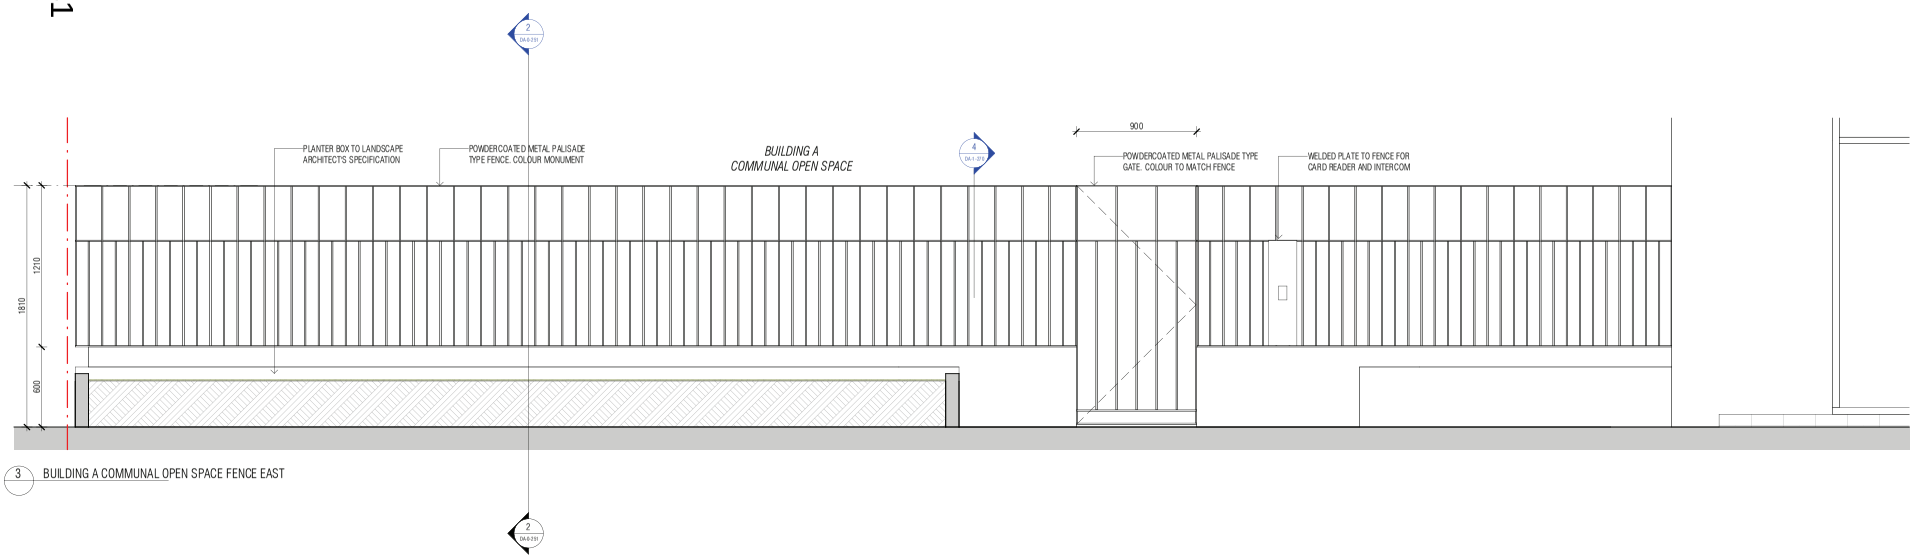

3 BUILDING A COMMUNAL OPEN SPACE FENCE EAST

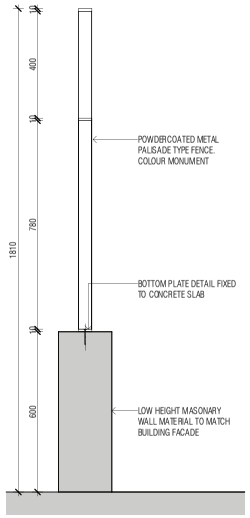

4 FENCE SECTION DETAIL 2 A

Autodesk Docs://23008 130 Joynton Avenue Zetland/23008_GENERAL_R24.rvt

REVISION

A	COUNCIL RFI SUBMISSION	JJ	18.10.2024

Certificate No. 000957940
Scan QR code or follow website link for rating details.
Assessor name Trong Huynh
Accreditation No. 20887
Property Address 130 Joynton,ZETLAND NSW,2017
Initial score out of 10 at date by Hill Zed Co.

QUALITY ASSURANCE (FK IS A CERTIFIED COMPANY TO ISO 9001 -2015)

THIS PROJECT IS SUBJECT TO THEIR QUALITY ASSURANCE SYSTEM

- [x] SCHEMATIC DESIGN REVIEW FOR THIS PROJECT IS COMPLETED. REVIEW DATE: Enter Review Date
- [ ] DESIGN DEVELOPMENT REVIEW FOR THIS PROJECT IS YET TO BE COMPLETED.
- [ ] TENDER DOCUMENTATION REVIEW FOR THIS PROJECT IS YET TO BE COMPLETED.
- [ ] CONSTRUCTION DOCUMENTATION REVIEW FOR THIS DRAWING IS YET TO BE COMPLETED.

IF THIS DRAWING IS STAMPED 'UNCONTROLLED COPY' THEN IT IS TO BE CONSIDERED A DRAFT, SUBJECT TO REVISION WITHOUT NOTICE

NOTES

THIS DRAWING IS COPYRIGHT AND SHALL REMAIN THE PROPERTY OF FENDER KATSALIDIS (AUST) PTY LTD
CHECK AND VERIFY ALL DIMENSIONS ON SITE PRIOR TO COMMENCING WORK. DRAWING TO BE READ IN CONJUNCTION WITH ALL OTHER CONTRACT DOCUMENTS. DO NOT SCALE DRAWINGS. USE FIGURED DIMENSIONS ONLY. SEEK CLARIFICATION OF INCONSISTENCES / CONFLICTS.

PROJECT
PROPOSED RESIDENTIAL DEVELOPMENT

130 JOYNTON AVENUE, ZETLAND

CLIENT
DEICORP

BESLEY & SPRESSER

FENDER KATSALIDIS
WWW.FKAUSTRALIA.COM
L21, 259 GEORGE STREET, SYDNEY
NEW SOUTH WALES 2000 AUSTRALIA
TELEPHONE: +61 2 8216 3500
FENDER KATSALIDIS (AUST) PTY LTD ACN 092 943 032

DRAWN	CHECKED	DATE	JOB NO.	SCALE	DRAWING TITLE	ISSUE PURPOSE	REV.	DRAWING NO.
NZ	CB		23008	As indicated @A1	FENCE DETAIL - BLDG A		A	DA-1-270

 

242

EXTERIOR MATERIAL LEGEND KEY

- CP01 Brighton Lite coloured concrete Panels smooth face
- CP02 Brighton Lite coloured concrete Panels chevron profile corrugation
- BR01 Stackbond brickwork Bowral Blue
- M01 Corrugated metal cladding in matt colourbond finish. Colour Colorbond Monument Matt
- M02 Metal clad supergrid element in Dulux Duralloy Monument Satin finish
- PC01 Vertical Fin Plant screen in powdercoat finish: Dulux Charisma Monument Flat
- PC02 Vertical Plant Louvre in powdercoat finish: Dulux Charisma Monument Flat
- BA01 Powdercoated metal palisade type balustrade. Powdercoat colour finish: Dulux Charisma Monument Flat
- G01 Neutral glazing

Autodesk Docs://23008 130 Joynton Avenue Zetland/23008_GENERAL_R24.rvt

REVISION

A	DEVELOPMENT APPLICATION	JJ	21.06.2024
B	COUNCIL RFI SUBMISSION	JJ	18.10.2024

Certificate No. 0009557940
Scan QR code or follow website link for rating details.
Assessor name: Trong Huynh
Accreditation No.: 20887
Property Address: 130 Joynton,ZETLAND NSW,2017
Initial over and QR IC or scale by Hill Dell Co.

QUALITY ASSURANCE (FK IS A CERTIFIED COMPANY TO ISO 9001 -2015)

THIS PROJECT IS SUBJECT TO THEIR QUALITY ASSURANCE SYSTEM

- [x] SCHEMATIC DESIGN REVIEW FOR THIS PROJECT IS COMPLETED. REVIEW DATE: Enter Review Date
- [ ] DESIGN DEVELOPMENT REVIEW FOR THIS PROJECT IS YET TO BE COMPLETED.
- [ ] TENDER DOCUMENTATION REVIEW FOR THIS PROJECT IS YET TO BE COMPLETED.
- [ ] CONSTRUCTION DOCUMENTATION REVIEW FOR THIS DRAWING IS YET TO BE COMPLETED.

IF THIS DRAWING IS STAMPED 'UNCONTROLLED COPY' THEN IT IS TO BE CONSIDERED A DRAFT, SUBJECT TO REVISION WITHOUT NOTICE

NOTES

THIS DRAWING IS COPYRIGHT AND SHALL REMAIN THE PROPERTY OF FENDER KATSALIDIS (AUST) PTY LTD
CHECK AND VERIFY ALL DIMENSIONS ON SITE PRIOR TO COMMENCING WORK. DRAWING TO BE READ IN CONJUNCTION WITH ALL OTHER CONTRACT DOCUMENTS. DO NOT SCALE DRAWINGS. USE FIGURED DIMENSIONS ONLY. SEEK CLARIFICATION OF INCONSISTENCES / CONFLICTS.

PROJECT
PROPOSED RESIDENTIAL DEVELOPMENT

130 JOYNTON AVENUE, ZETLAND

CLIENT
DEICORP

BESLEY & SPRESSER

FENDER KATSALIDIS
WWW.FKAUSTRALIA.COM
L21, 259 GEORGE STREET, SYDNEY
NEW SOUTH WALES 2000 AUSTRALIA
TELEPHONE: +61 2 8216 3500
FENDER KATSALIDIS (AUST) PTY LTD ACN 092 943 032

DRAWN	CHECKED	DATE	JOB NO.	SCALE	DRAWING TITLE	ISSUE PURPOSE	REV.	DRAWING NO.
PB	CB		23008	1 : 1 @A1	BUILDING A MATERIAL	DEVELOPMENT APPLICATION	B	DA-1-320

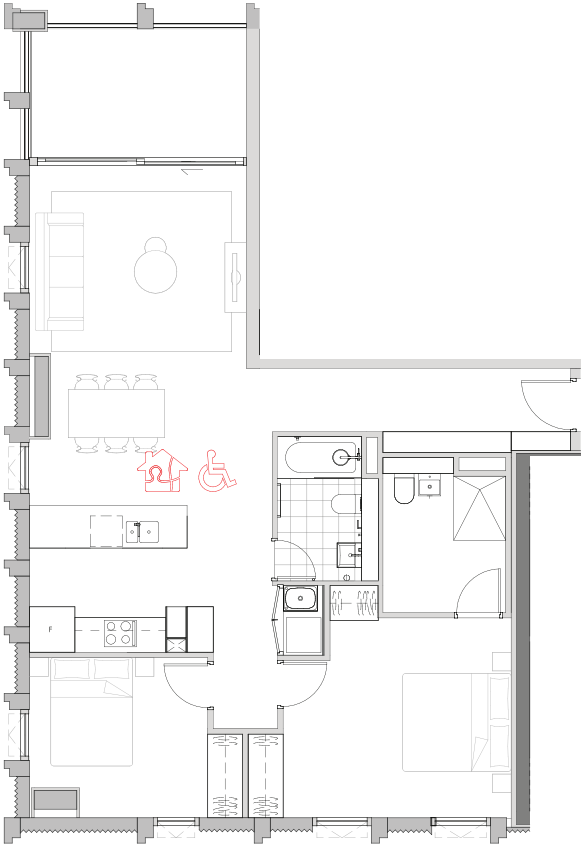

4 DA_BLD A_2B_ADPT/LIV-TYPE 2-PRE

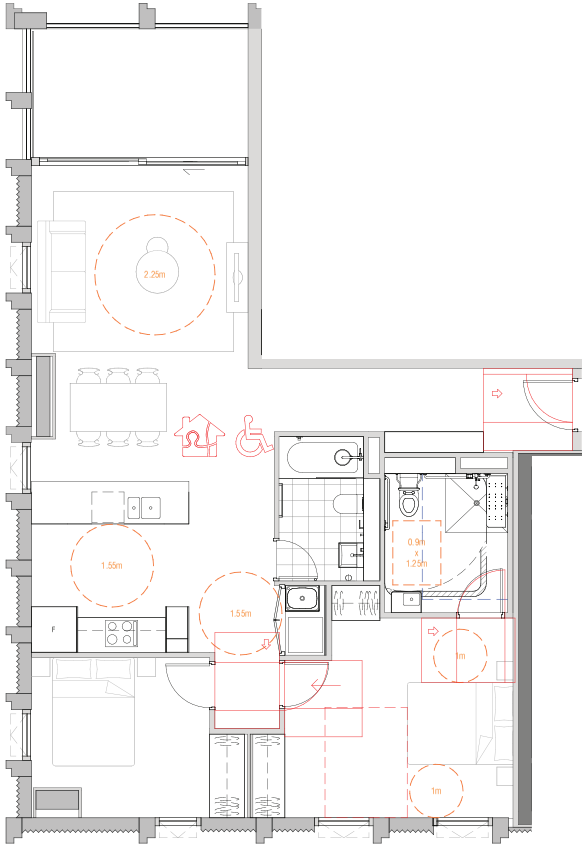

3 DA_BLD A_2B_ADPT/LIV-TYPE 2-POST

REQUIREMENTS
35 Adaptable Apartments (15%)
46 Livable Apartments - Silver Level (20%)

ADAPTABLE	
APT NUMBER	CATEGORY
LEVEL 01	
B0103	1 BED
B0104	3 BED
C0103	1 BED
C0104	1 BED
C0107	2 BED
LEVEL 02	
B0203	1 BED
B0204	3 BED
C0203	1 BED
C0204	1 BED
C0207	2 BED
LEVEL 03	
B0303	1 BED
B0304	3 BED
C0303	1 BED
C0304	1 BED
C0307	2 BED
LEVEL 04	
B0403	1 BED
B0404	3 BED
C0403	1 BED
C0404	1 BED
C0407	2 BED
LEVEL 05	
B0503	1 BED
B0504	3 BED
C0503	1 BED
C0504	1 BED
C0507	2 BED
LEVEL 06	
B0603	1 BED
B0604	3 BED
C0606	2 BED
LEVEL 07	
B0703	1 BED
B0704	3 BED
C0706	2 BED
LEVEL 08	
A0803	2 BED
LEVEL 09	
A0903	2 BED
LEVEL 10	
A1003	2 BED
LEVEL 11	
A1103	2 BED
LEVEL 12	
A1203	2 BED
Grand total: 36	

LHA -SILVER	
APT NUMBER	CATEGORY
LEVEL 01	
A0110	2 BED
B0103	1 BED
B0104	3 BED
C0103	1 BED
C0104	1 BED
C0107	2 BED
LEVEL 02	
A0210	2 BED
B0203	1 BED
B0204	3 BED
C0203	1 BED
C0204	1 BED
C0207	2 BED
LEVEL 03	
A0310	2 BED
B0303	1 BED
B0304	3 BED
C0303	1 BED
C0304	1 BED
C0307	2 BED
LEVEL 04	
A0410	2 BED
B0403	1 BED
B0404	3 BED
C0403	1 BED
C0404	1 BED
C0407	2 BED
LEVEL 05	
A0510	2 BED
B0503	1 BED
B0504	3 BED
C0503	1 BED
C0504	1 BED
C0507	2 BED
LEVEL 06	
A0610	2 BED
B0603	1 BED
B0604	3 BED
C0606	2 BED
LEVEL 07	
A0710	2 BED
B0703	1 BED
B0704	3 BED
C0706	2 BED
LEVEL 08	
A0804	2 BED
LEVEL 09	
A0904	2 BED
LEVEL 10	
A1003	2 BED
A1004	2 BED
LEVEL 11	
A1103	2 BED
A1104	2 BED
LEVEL 12	
A1203	2 BED
A1204	2 BED
Grand total: 46	

Autodesk Docs://23008 130 Joynton Avenue Zetland/23008_GENERAL_R24.rvt

REVISION

A	DEVELOPMENT APPLICATION	JJ	21.06.2024
B	COUNCIL RFI SUBMISSION	JJ	18.10.2024

Certificate No. 0009557940
Scan QR code or follow website link for rating details.
Assessor name: Trong Huynh
Accreditation No.: 20887
Property Address: 130 Joynton,ZETLAND NSW,2017
Initial score as of QR X or scale by Hill Shell Co.

QUALITY ASSURANCE (FK IS A CERTIFIED COMPANY TO ISO 9001 -2015)

THIS PROJECT IS SUBJECT TO THEIR QUALITY ASSURANCE SYSTEM

- [x] SCHEMATIC DESIGN REVIEW FOR THIS PROJECT IS COMPLETED.
- [ ] DESIGN DEVELOPMENT REVIEW FOR THIS PROJECT IS YET TO BE COMPLETED.
- [ ] TENDER DOCUMENTATION REVIEW FOR THIS PROJECT IS YET TO BE COMPLETED.
- [ ] CONSTRUCTION DOCUMENTATION REVIEW FOR THIS DRAWING IS YET TO BE COMPLETED.

REVIEW DATE: Enter Review Date

IF THIS DRAWING IS STAMPED 'UNCONTROLLED COPY' THEN IT IS TO BE CONSIDERED A DRAFT, SUBJECT TO REVISION WITHOUT NOTICE

NOTES

THIS DRAWING IS COPYRIGHT AND SHALL REMAIN THE PROPERTY OF FENDER KATSALIDIS (AUST) PTY LTD
CHECK AND VERIFY ALL DIMENSIONS ON SITE PRIOR TO COMMENCING WORK. DRAWING TO BE READ IN CONJUNCTION WITH ALL OTHER CONTRACT DOCUMENTS. DO NOT SCALE DRAWINGS. USE FIGURED DIMENSIONS ONLY. SEEK CLARIFICATION OF INCONSISTENCES / CONFLICTS.

PROJECT
PROPOSED RESIDENTIAL DEVELOPMENT

130 JOYNTON AVENUE, ZETLAND

CLIENT
DEICORP

BESLEY & SPRESSER

FENDER KATSALIDIS
WWW.FKAUSTRALIA.COM
L21, 259 GEORGE STREET, SYDNEY
NEW SOUTH WALES 2000 AUSTRALIA
TELEPHONE: +61 2 8216 3500
FENDER KATSALIDIS (AUST) PTY LTD ACN 092 943 032

DRAWN	CHECKED	DATE	JOB NO.	SCALE	DRAWING TITLE	ISSUE PURPOSE	REV.	DRAWING NO.
PB	CB		23008	1 : 50 @A1	ADAPTABLE APARTMENT LAYOUT	DEVELOPMENT APPLICATION	B	DA-1-500