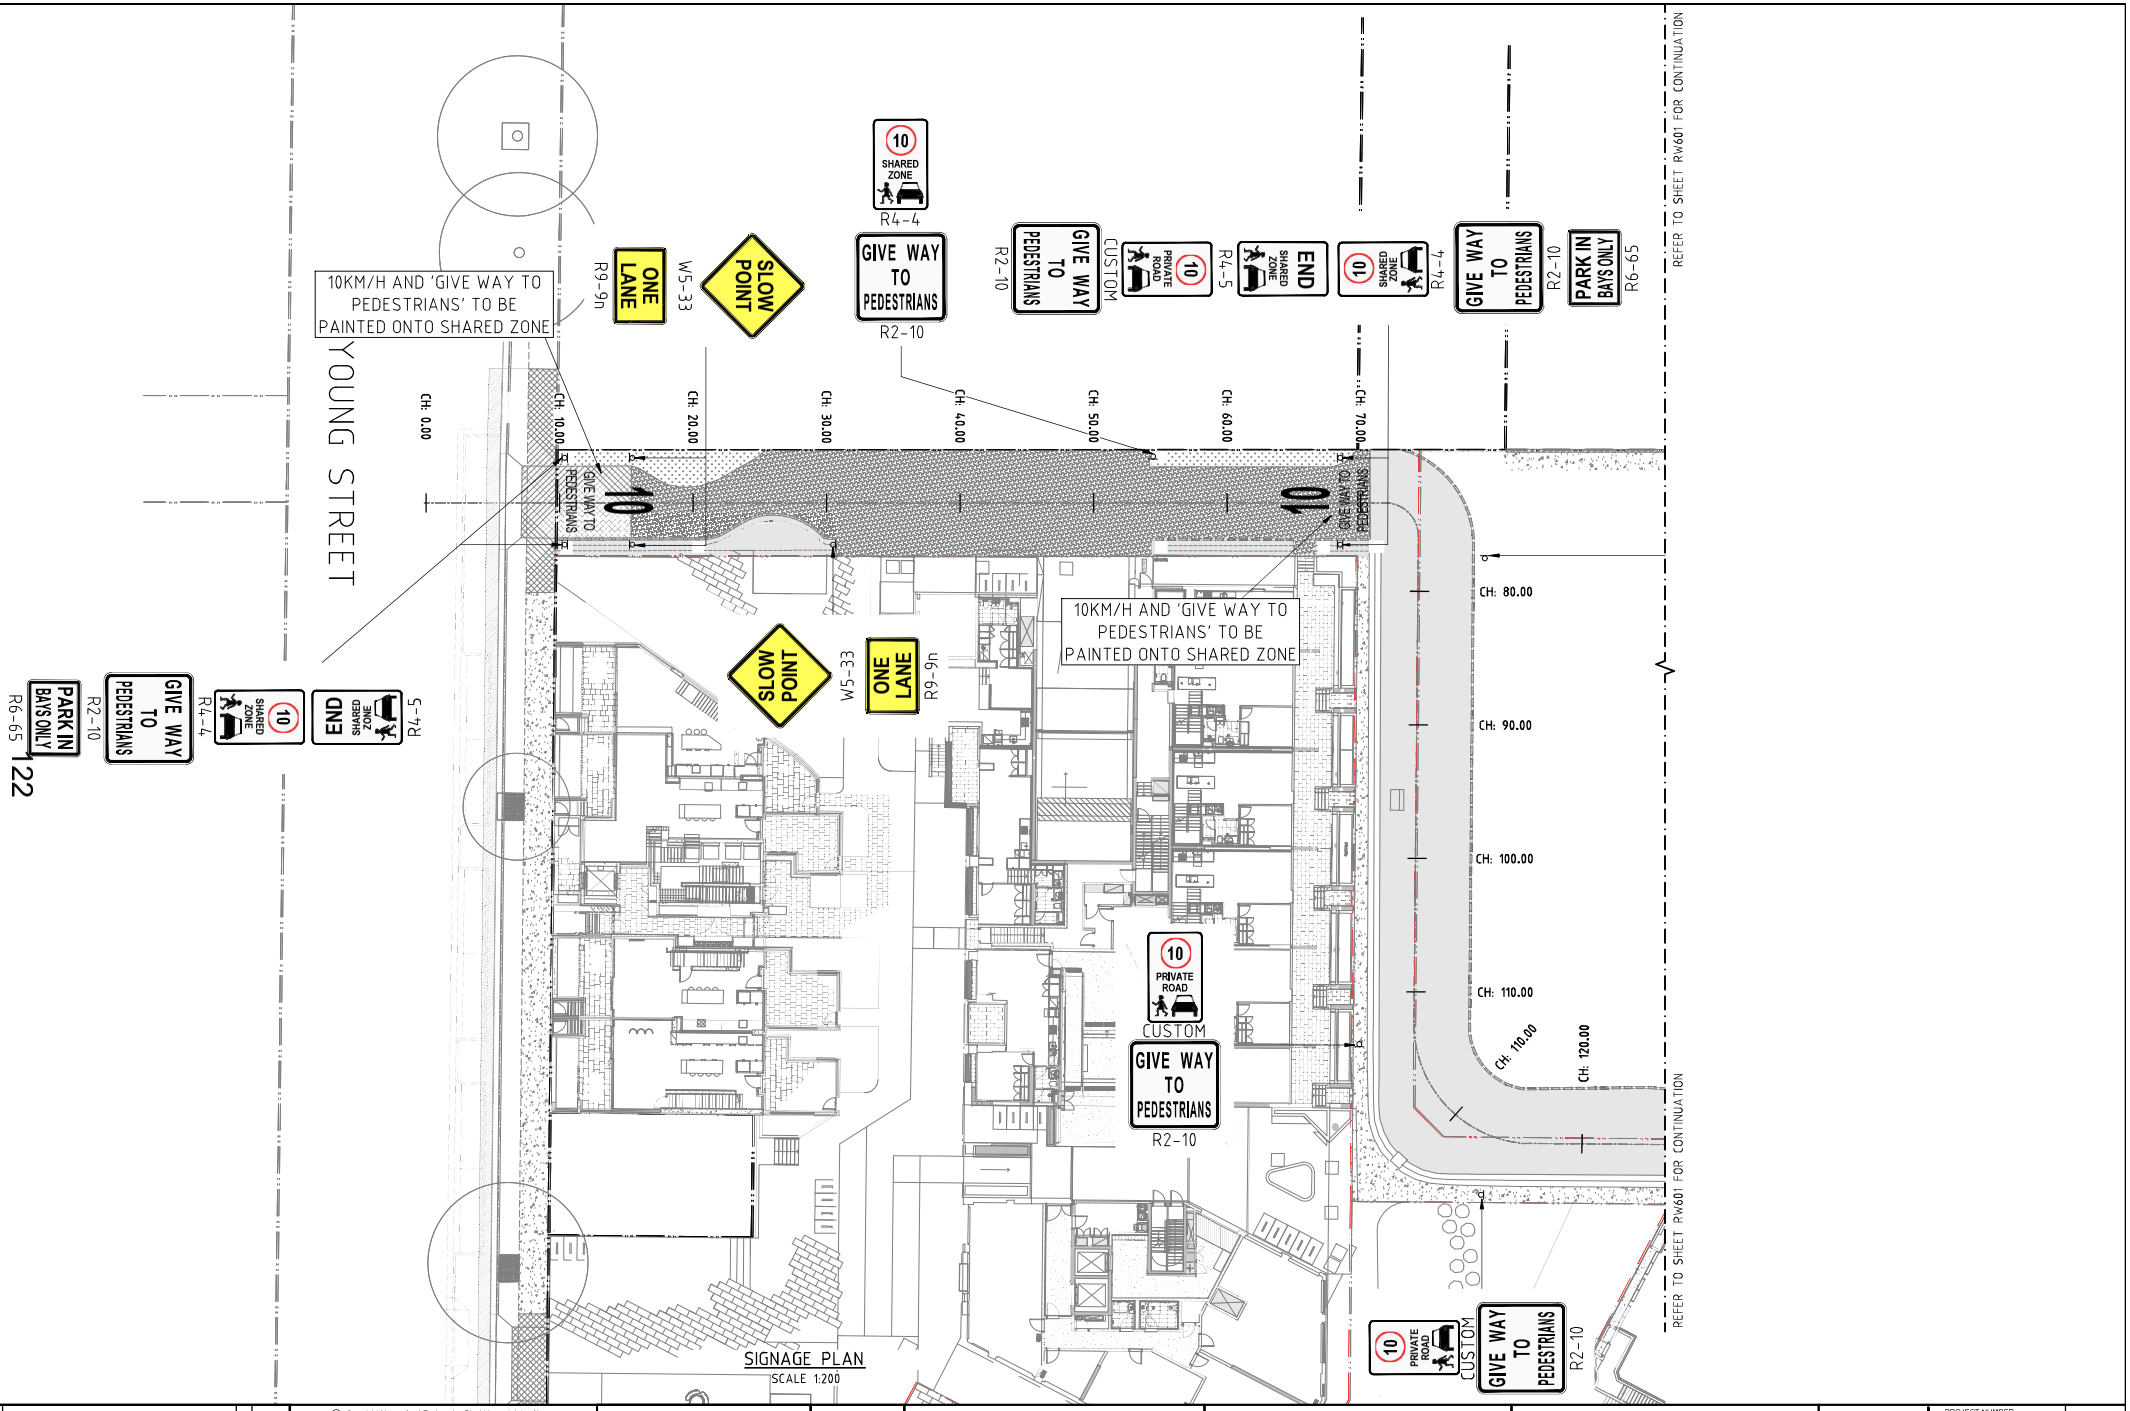

SIGNAGE PLAN
SCALE 1:200

ISSUE	DESCRIPTION	BY	DATE
G	AMENDED	GE	03/06/25
F	AMENDED	GE	22/05/25
E	AMENDED	GE	15/05/25
D	AMENDED	GE	29/04/25
C	SIGNAGE AMENDED	GE	19/03/25
B	AMENDED AS PER COUNCIL COMMENTS	GE	21/02/25
A	FOR CONSTRUCTION CERTIFICATE	GE	13/12/24

© Copyright Mance Arraj Engineering Pty. Ltd. as at date of issue.
Mance Arraj Engineering Pty Ltd is the owner of the copyright subsisting in this drawing and all related designs and specifications. This drawing and any related designs and specifications must not be reproduced or used in whole or in part nor may the ideas concepts or information contained in this drawing and related designs and specifications be used (in any way whatsoever) except in accordance with the agreement between Mance Arraj Engineering Pty Ltd and the client.

FOR CONSTRUCTION ISSUE
CHECKED BY
Signature: Steve Arraj
STEVE ARRAJ B.E.(CIVIL)
Date: 03/06/25

MANCE ARRAJ
CIVIL & STRUCTURAL ENGINEERS
First Floor, 278-282 Church Street, Parramatta
P.O. Box 2555 North Parramatta NSW 1750
Ph. 02 8897 8800 www.maengineers.com.au

PROJECT
PROPOSED MIXED USE DEVELOPMENT
903-922 BOURKE STREET,
WATERLOO

DRAWING TITLE
SIGNAGE AND LINE MAKING PLAN

DESIGNED	GE
CHECKED	SA
DATUM	A.H.D.
SCALE	1:200

PROJECT NUMBER 7143-CC
DRAWING NUMBER RW600
ISSUE G
A1

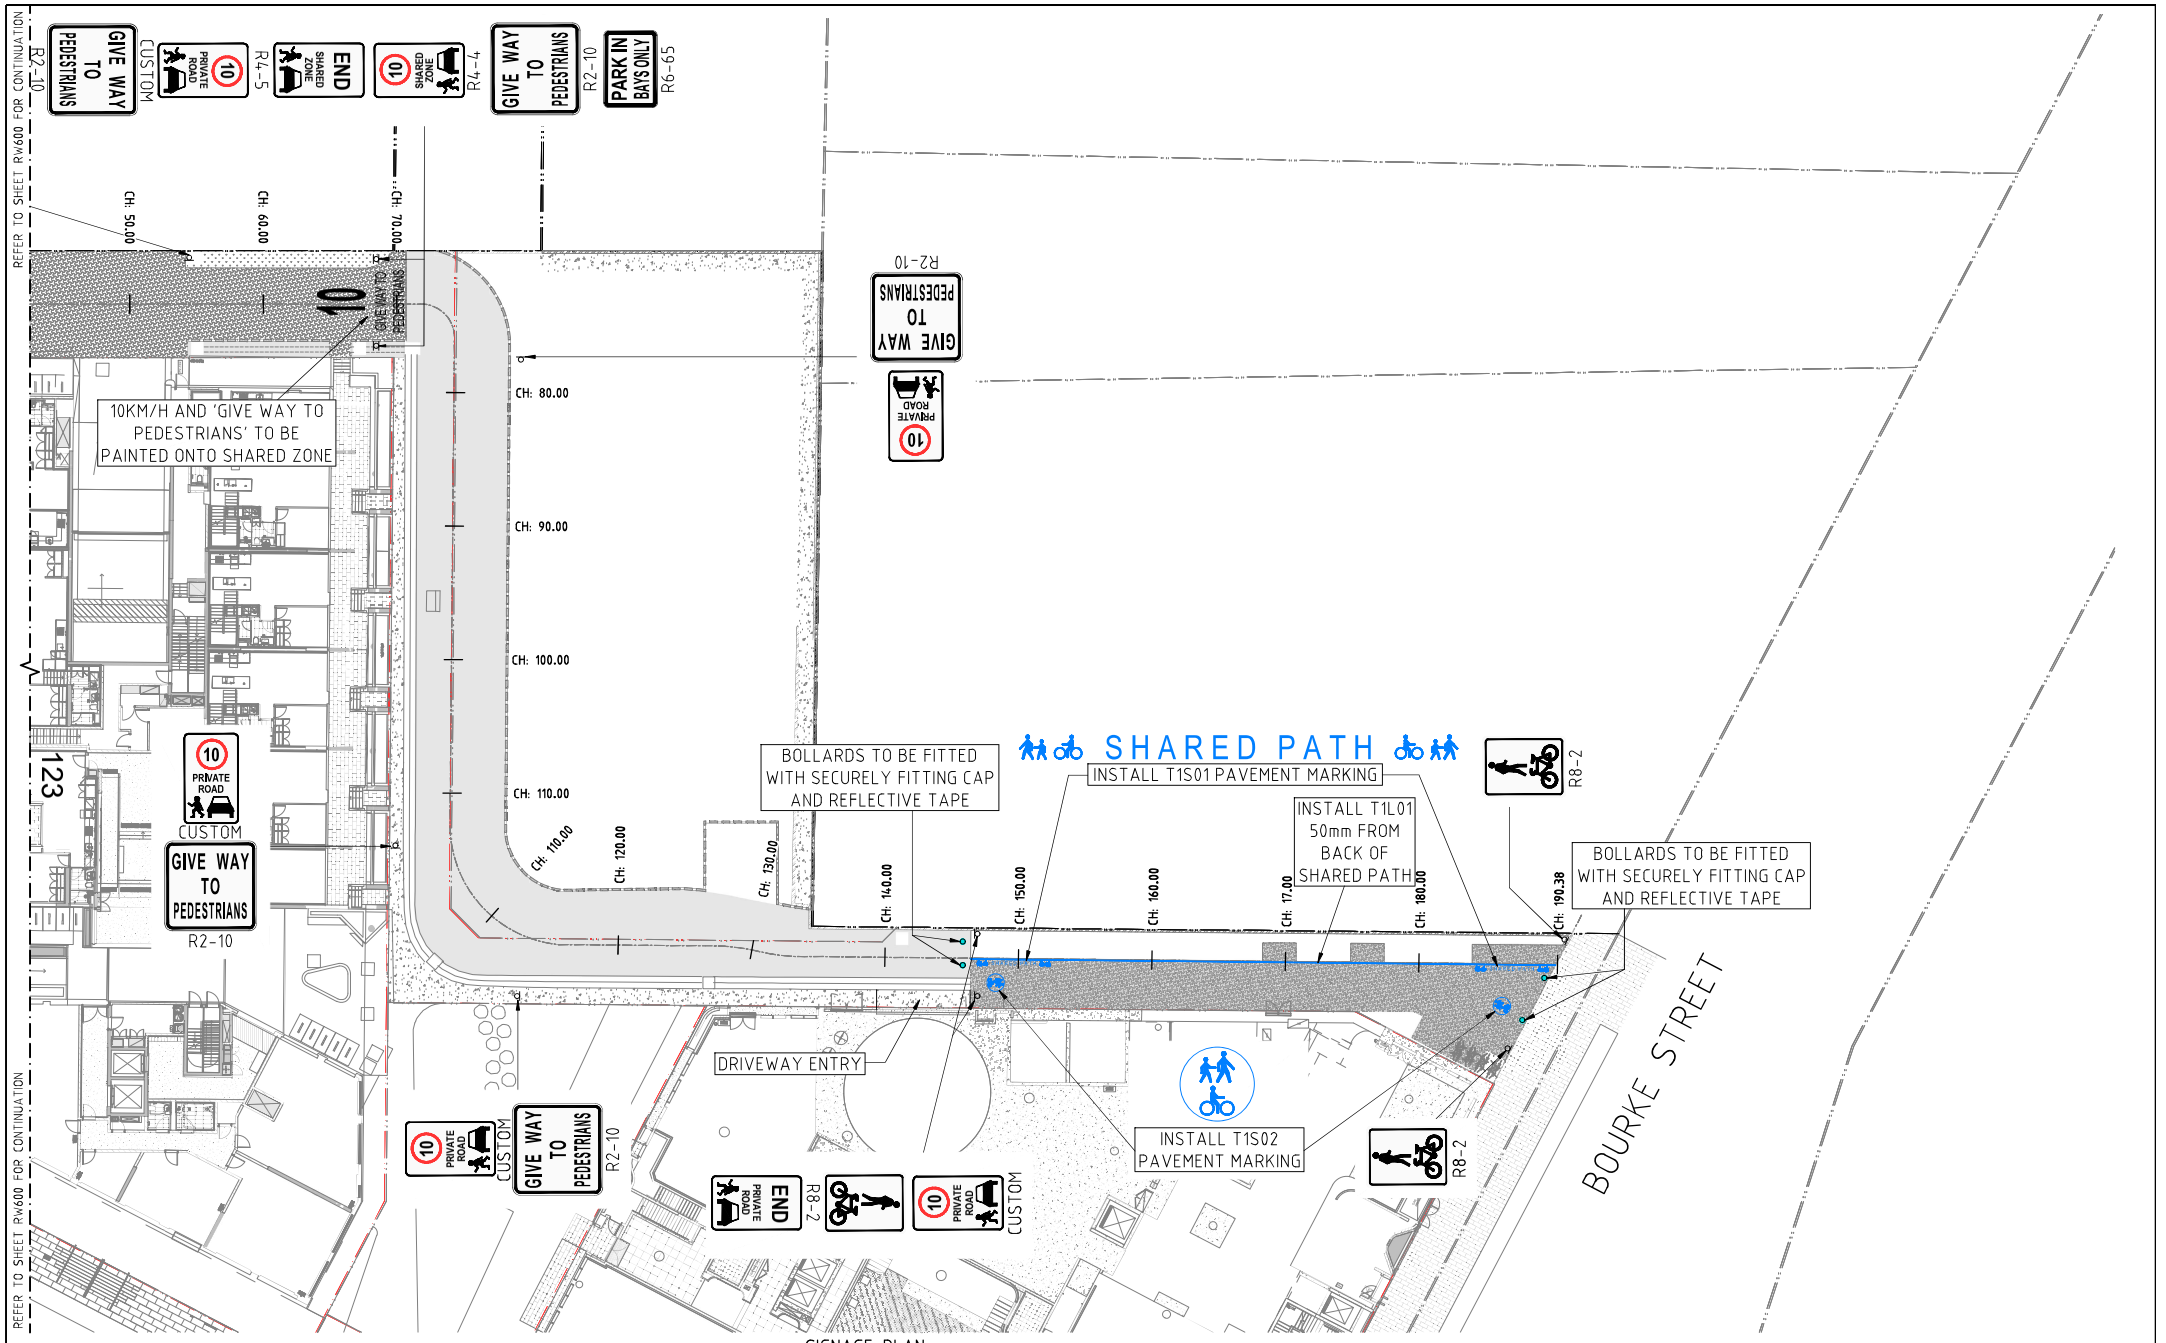

SIGNAGE PLAN
SCALE 1:200

ISSUE	DESCRIPTION	BY	DATE
G	AMENDED	GE	03/06/25
F	AMENDED	GE	22/05/25
E	AMENDED	GE	15/05/25
D	AMENDED	GE	29/04/25
C	SIGNAGE AMENDED	GE	19/03/25
B	AMENDED AS PER COUNCIL COMMENTS	GE	21/02/25
A	FOR CONSTRUCTION CERTIFICATE	GE	13/12/24

© Copyright Mance Arraj Engineering Pty. Ltd. as at date of issue.
Mance Arraj Engineering Pty Ltd is the owner of the copyright subsisting in this drawing and all related designs and specifications. This drawing and any related designs and specifications must not be reproduced or used in whole or in part nor may the ideas concepts or information contained in this drawing and related designs and specifications be used (in any way whatsoever) except in accordance with the agreement between Mance Arraj Engineering Pty Ltd and the client.

FOR CONSTRUCTION ISSUE
CHECKED BY
Signature: Steve Arraj
STEVE ARRAJ B.E.(CIVIL)
Date: 03/06/25

MANCE ARRAJ
CIVIL & STRUCTURAL ENGINEERS
First Floor, 278-282 Church Street, Parramatta
P.O. Box 2555 North Parramatta NSW 1750
Ph. 02 8897 8800 www.maengineers.com.au

PROJECT
PROPOSED MIXED USE DEVELOPMENT
903-922 BOURKE STREET,
WATERLOO

DRAWING TITLE
SIGNAGE AND LINEMARKING PLAN CONT'D

DESIGNED	GE
CHECKED	SA
DATUM	A.H.D.
SCALE	1:200

PROJECT NUMBER 7143-CC
DRAWING NUMBER RW601
ISSUE G
A1