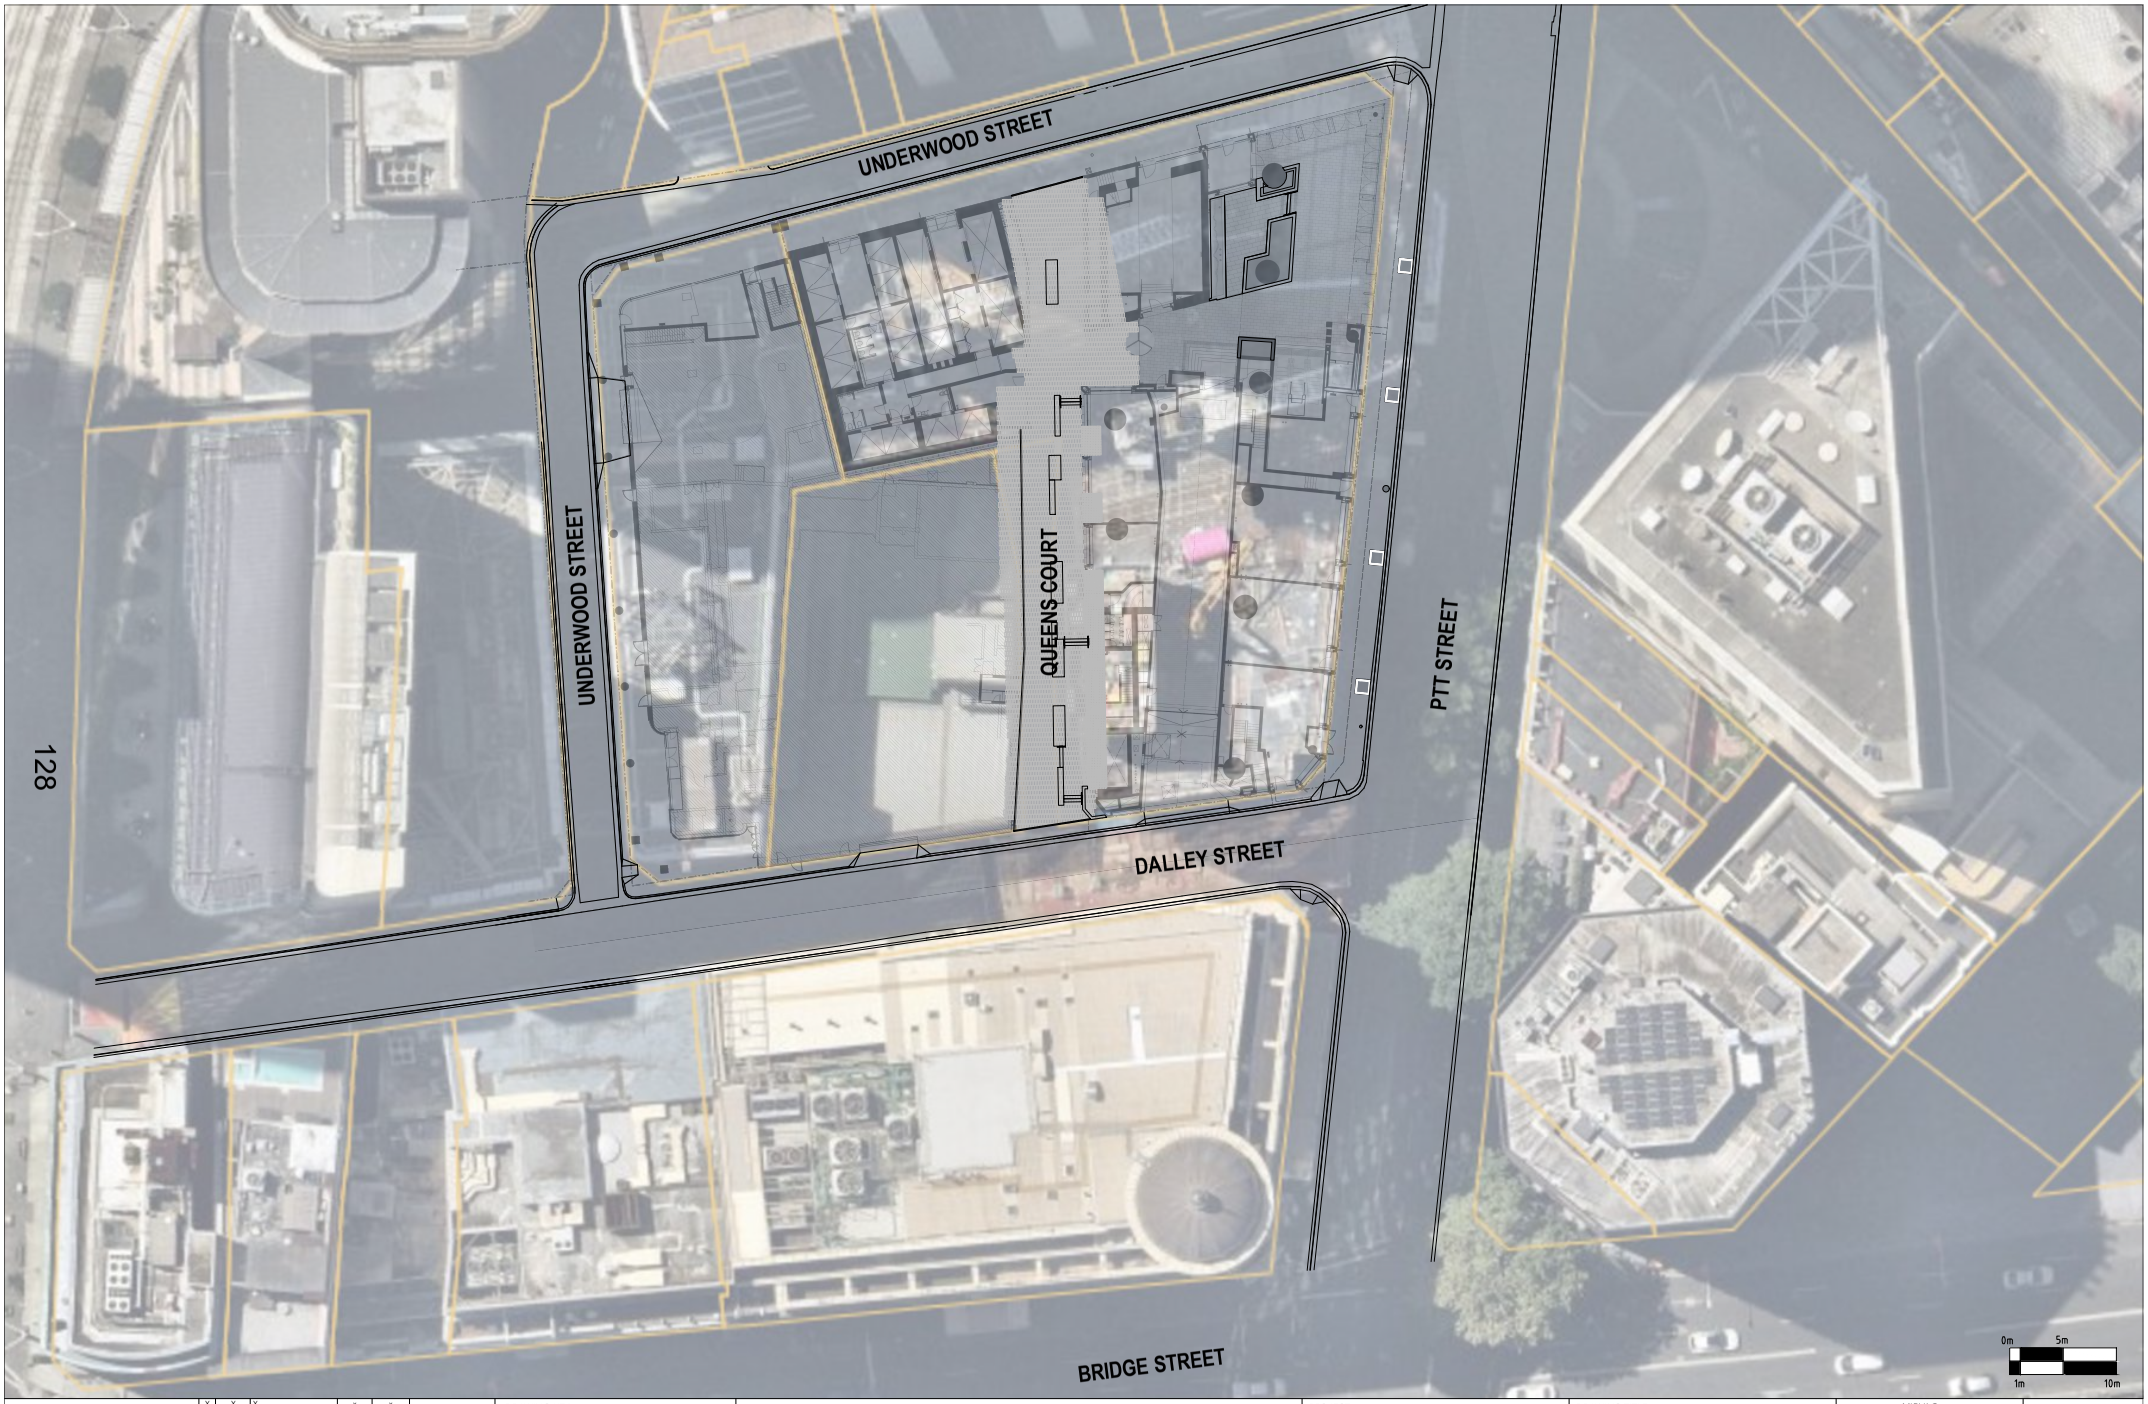

128

ptc.
Suite 502, 1 James Place
North Sydney NSW 2060
t +61 2 8920 0800
ptcconsultants.co

REV	DATE	DESCRIPTION	DRAWN	REVIEWED
X	X	X	x	x
X	X	X	x	x
X	X	X	x	x
X	X	X	x	x
3	22.01.25	FOR INFORMATION	JJ	SW
2	16.12.24	FOR INFORMATION	JJ	SW
1	11.12.24	FOR INFORMATION	JJ	SW

DRAWING KEY

QUEENS COURT PEDESTRIAN ACCESS ONLY.
NO ACCESS PERMITTED TO GENERAL VEHICLE TRAFFIC.
AUTHORISED VEHICLES PERMITTED.

PROJECT
55 PITT STREET

DRAWING TITLE
QUEENS COURT
PROPOSED

CLIENT	MIRVAC
DRAWING #	ptc-003
PROJECT #	21-3079
SCALE	1 : 250 @ A1 1 : 500 @ A3

-

REV 3

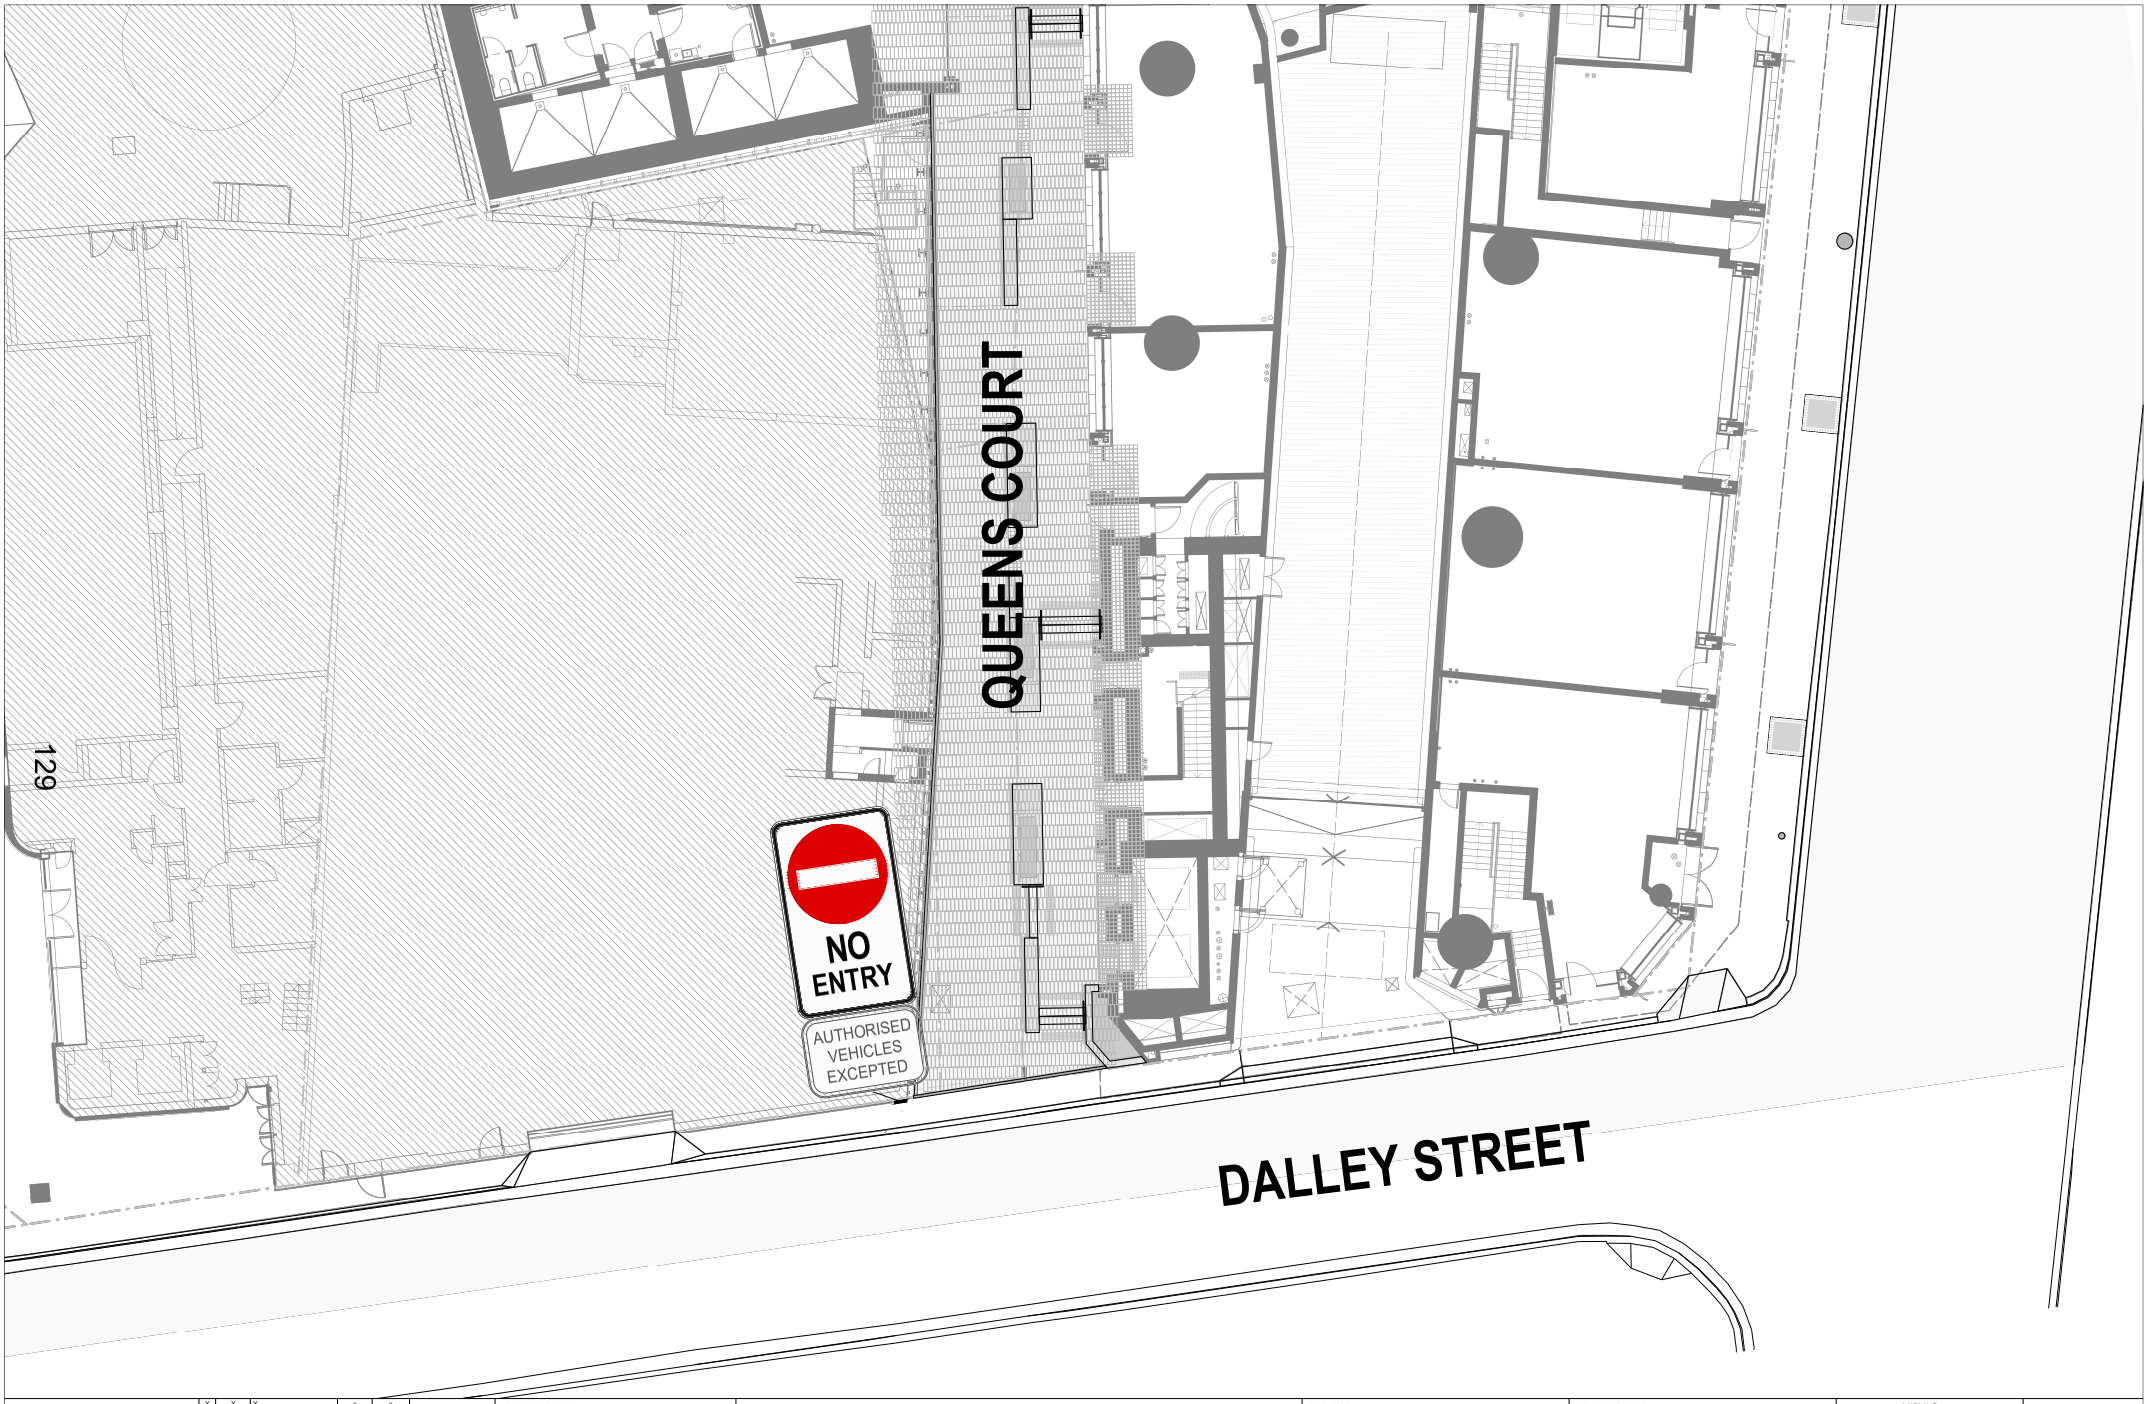

ptc.
Suite 502, 1 James Place
North Sydney, NSW 2060
t +61 2 8920 0800
ptcconsultants.co

REV	DATE	DESCRIPTION	DRAWN	REVIEWED
X	X	X	x	x
X	X	X	x	x
X	X	X	x	x
X	X	X	x	x
X	X	X	x	x
2	16.12.24	FOR INFORMATION	JJ	SW
1	11.12.24	FOR INFORMATION	JJ	SW

DRAWING KEY

QUEENS COURT PEDESTRIAN ACCESS ONLY.
NO ACCESS PERMITTED TO GENERAL VEHICLE TRAFFIC.
AUTHORISED VEHICLES PERMITTED.

PROJECT
55 PITT STREET

DRAWING TITLE
QUEENS COURT
PROPOSED SIGNAGE (POST CONSTRUCTION)

TO BE INSTALLED

CLIENT	MIRVAC
DRAWING #	ptc-002
PROJECT #	21-3079
SCALE	1 : 100 @ A1 1 : 200 @ A3

-

REV 2