



Attachment B

Selected Drawings

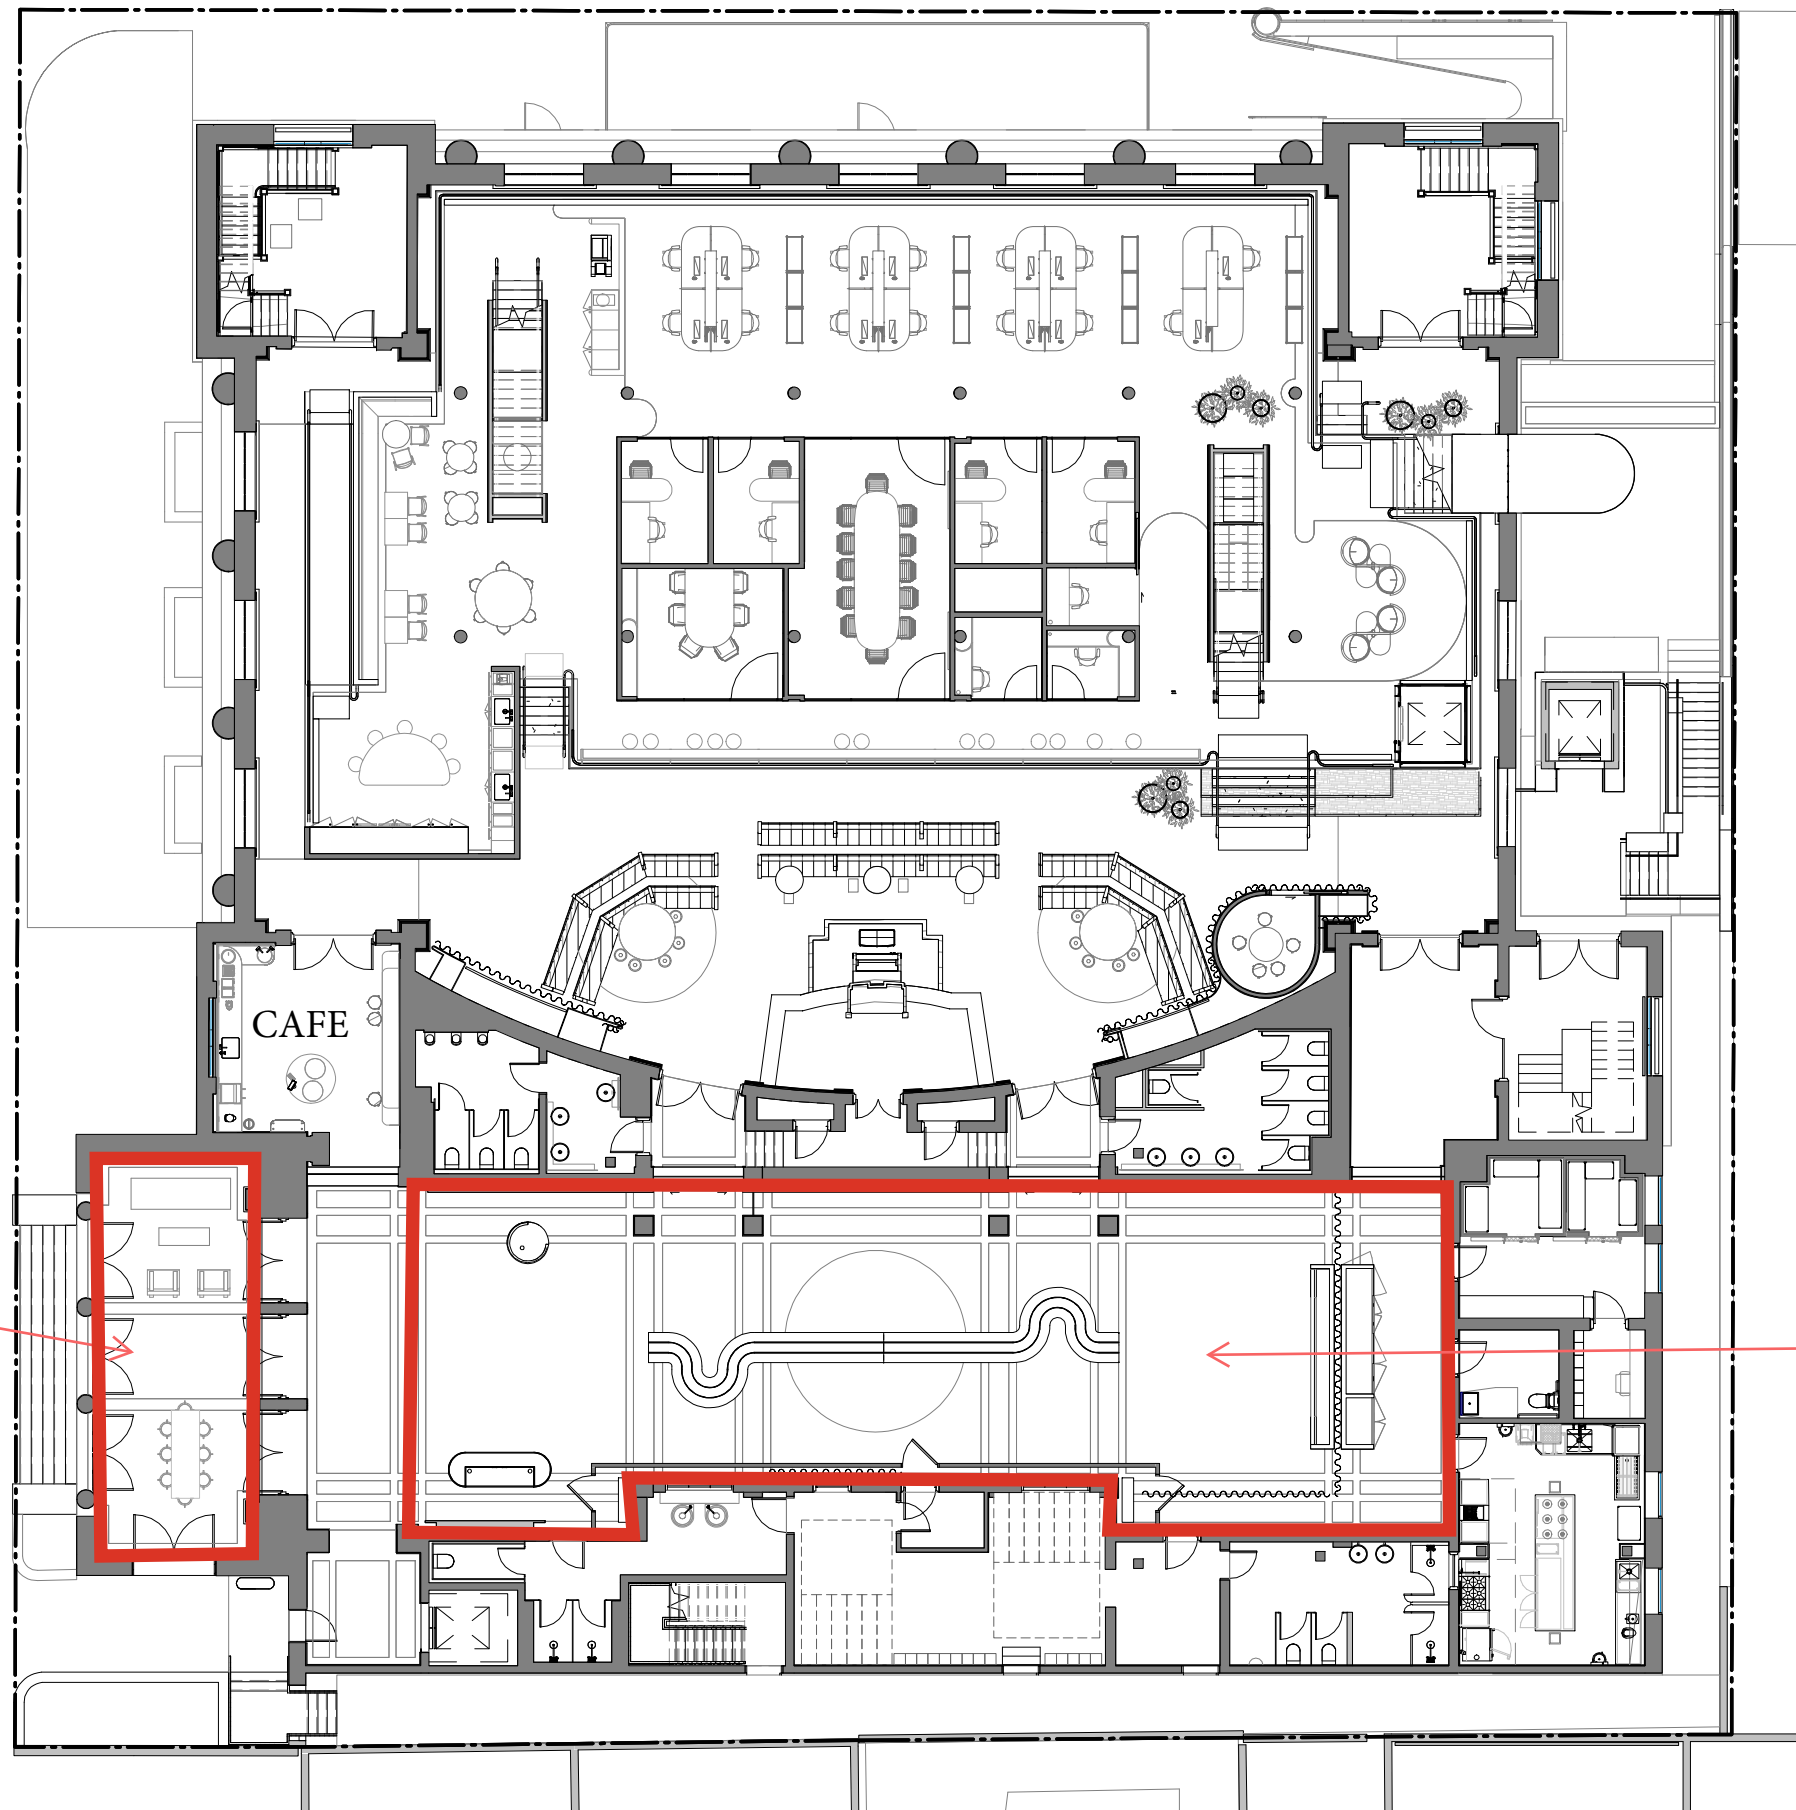

Proposed external
seating area
associated with
cafe through
opening hours
including
background music
during daytime
hours only

Entry Hall
Exhibition space

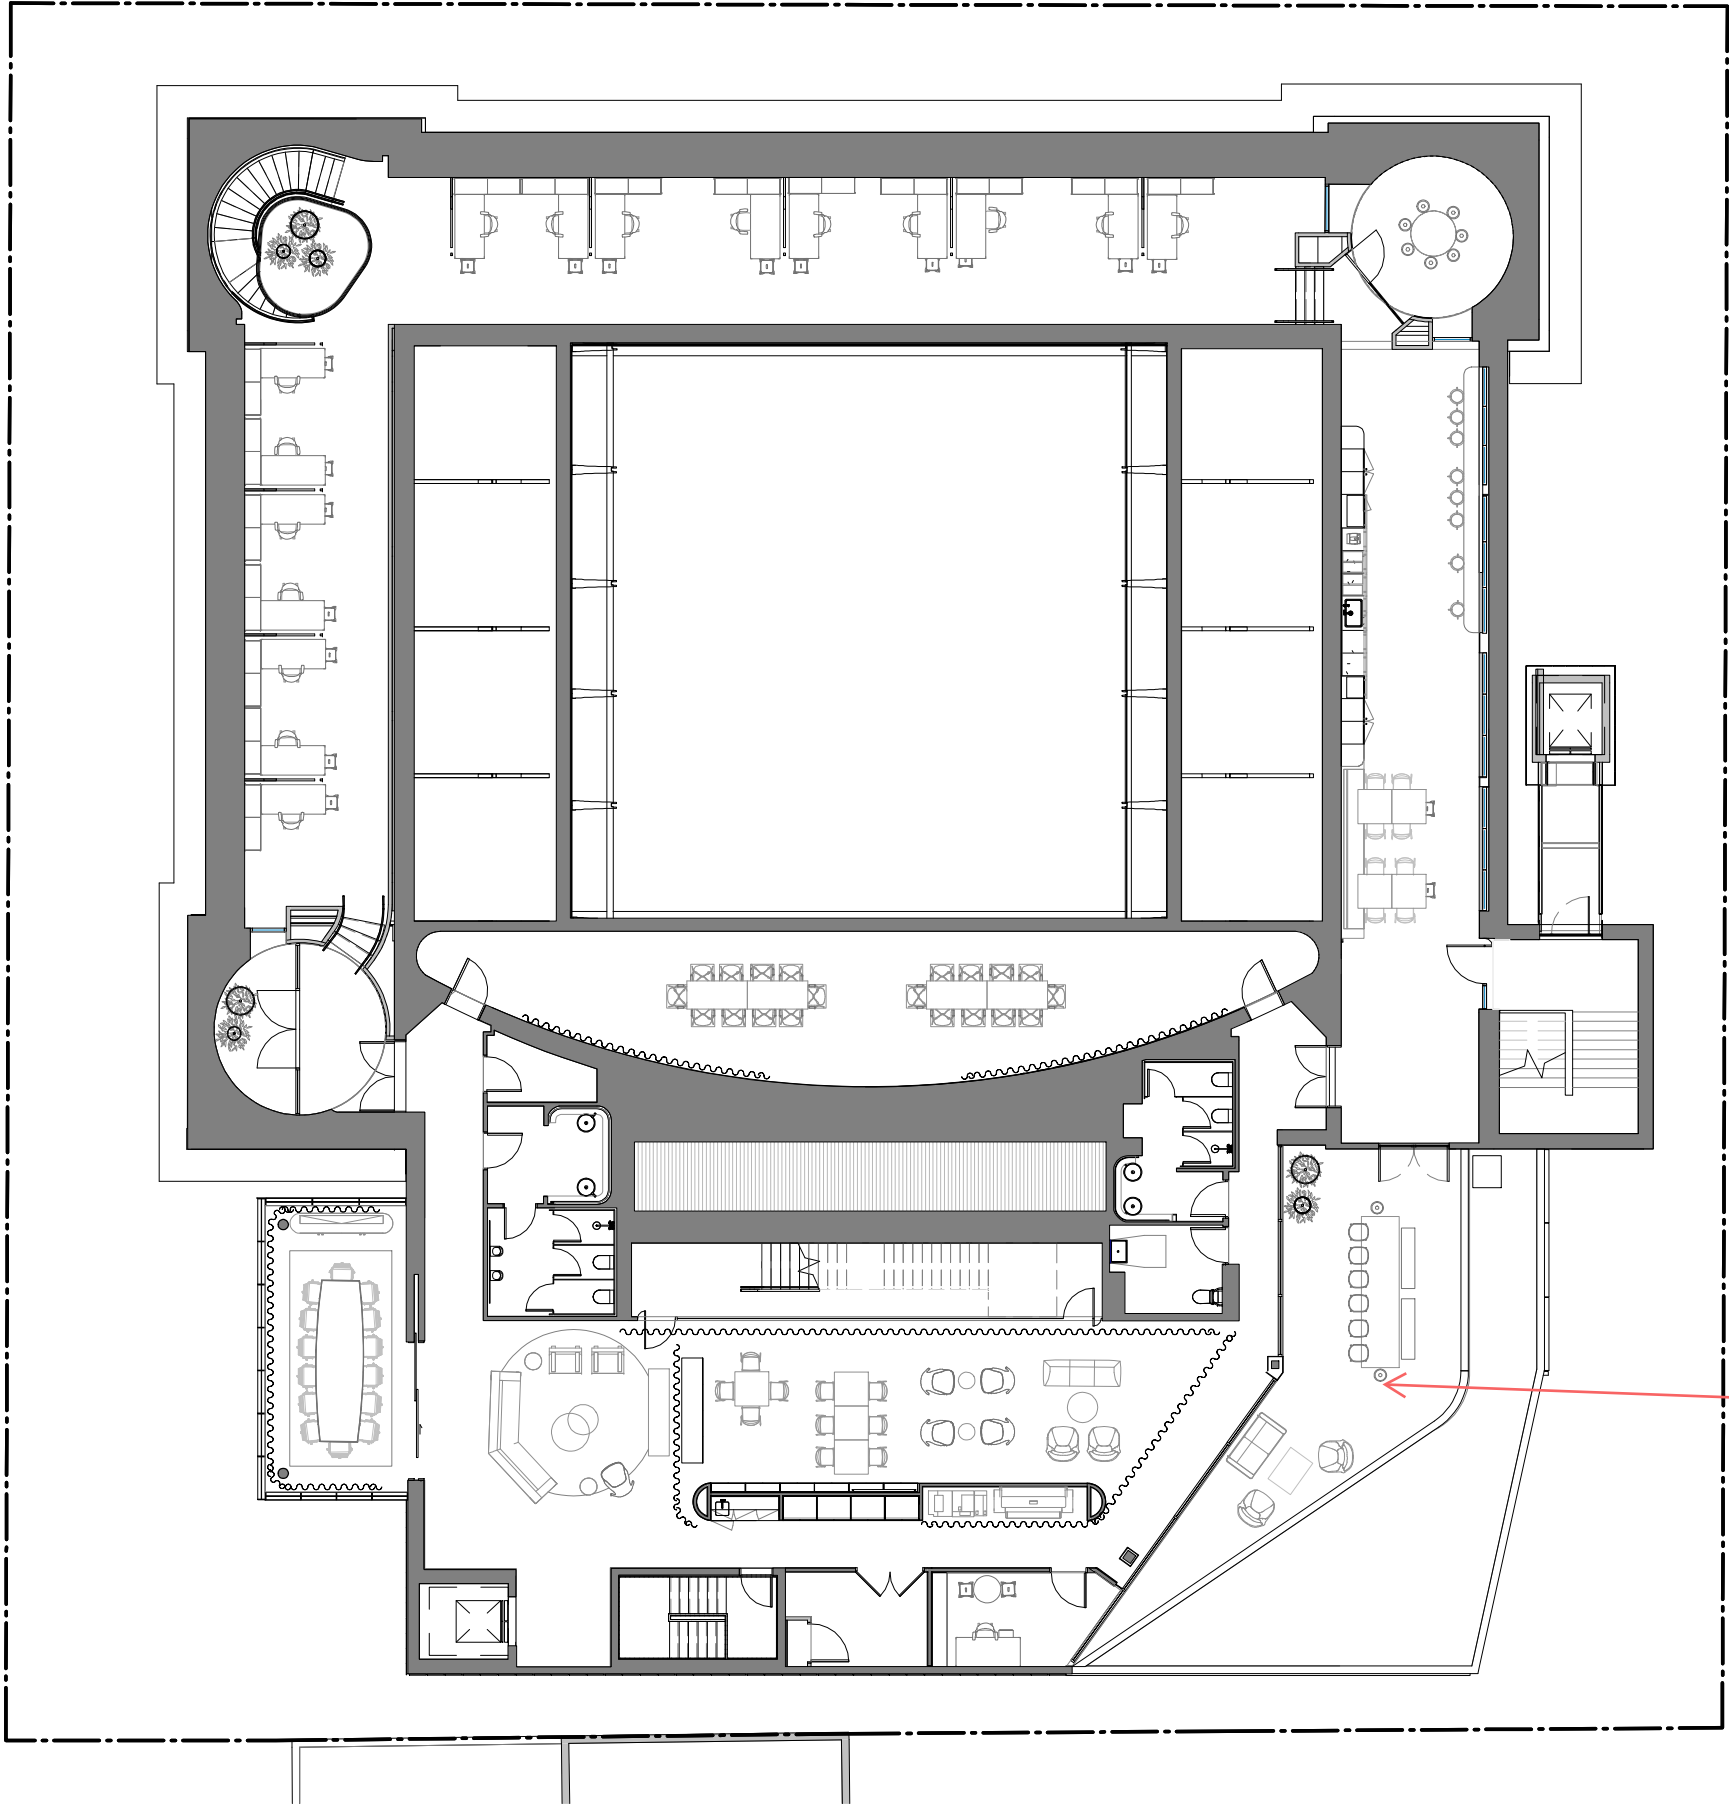

Background music
during daytime
hours only



Type text here

Background music
during daytime
hours only

