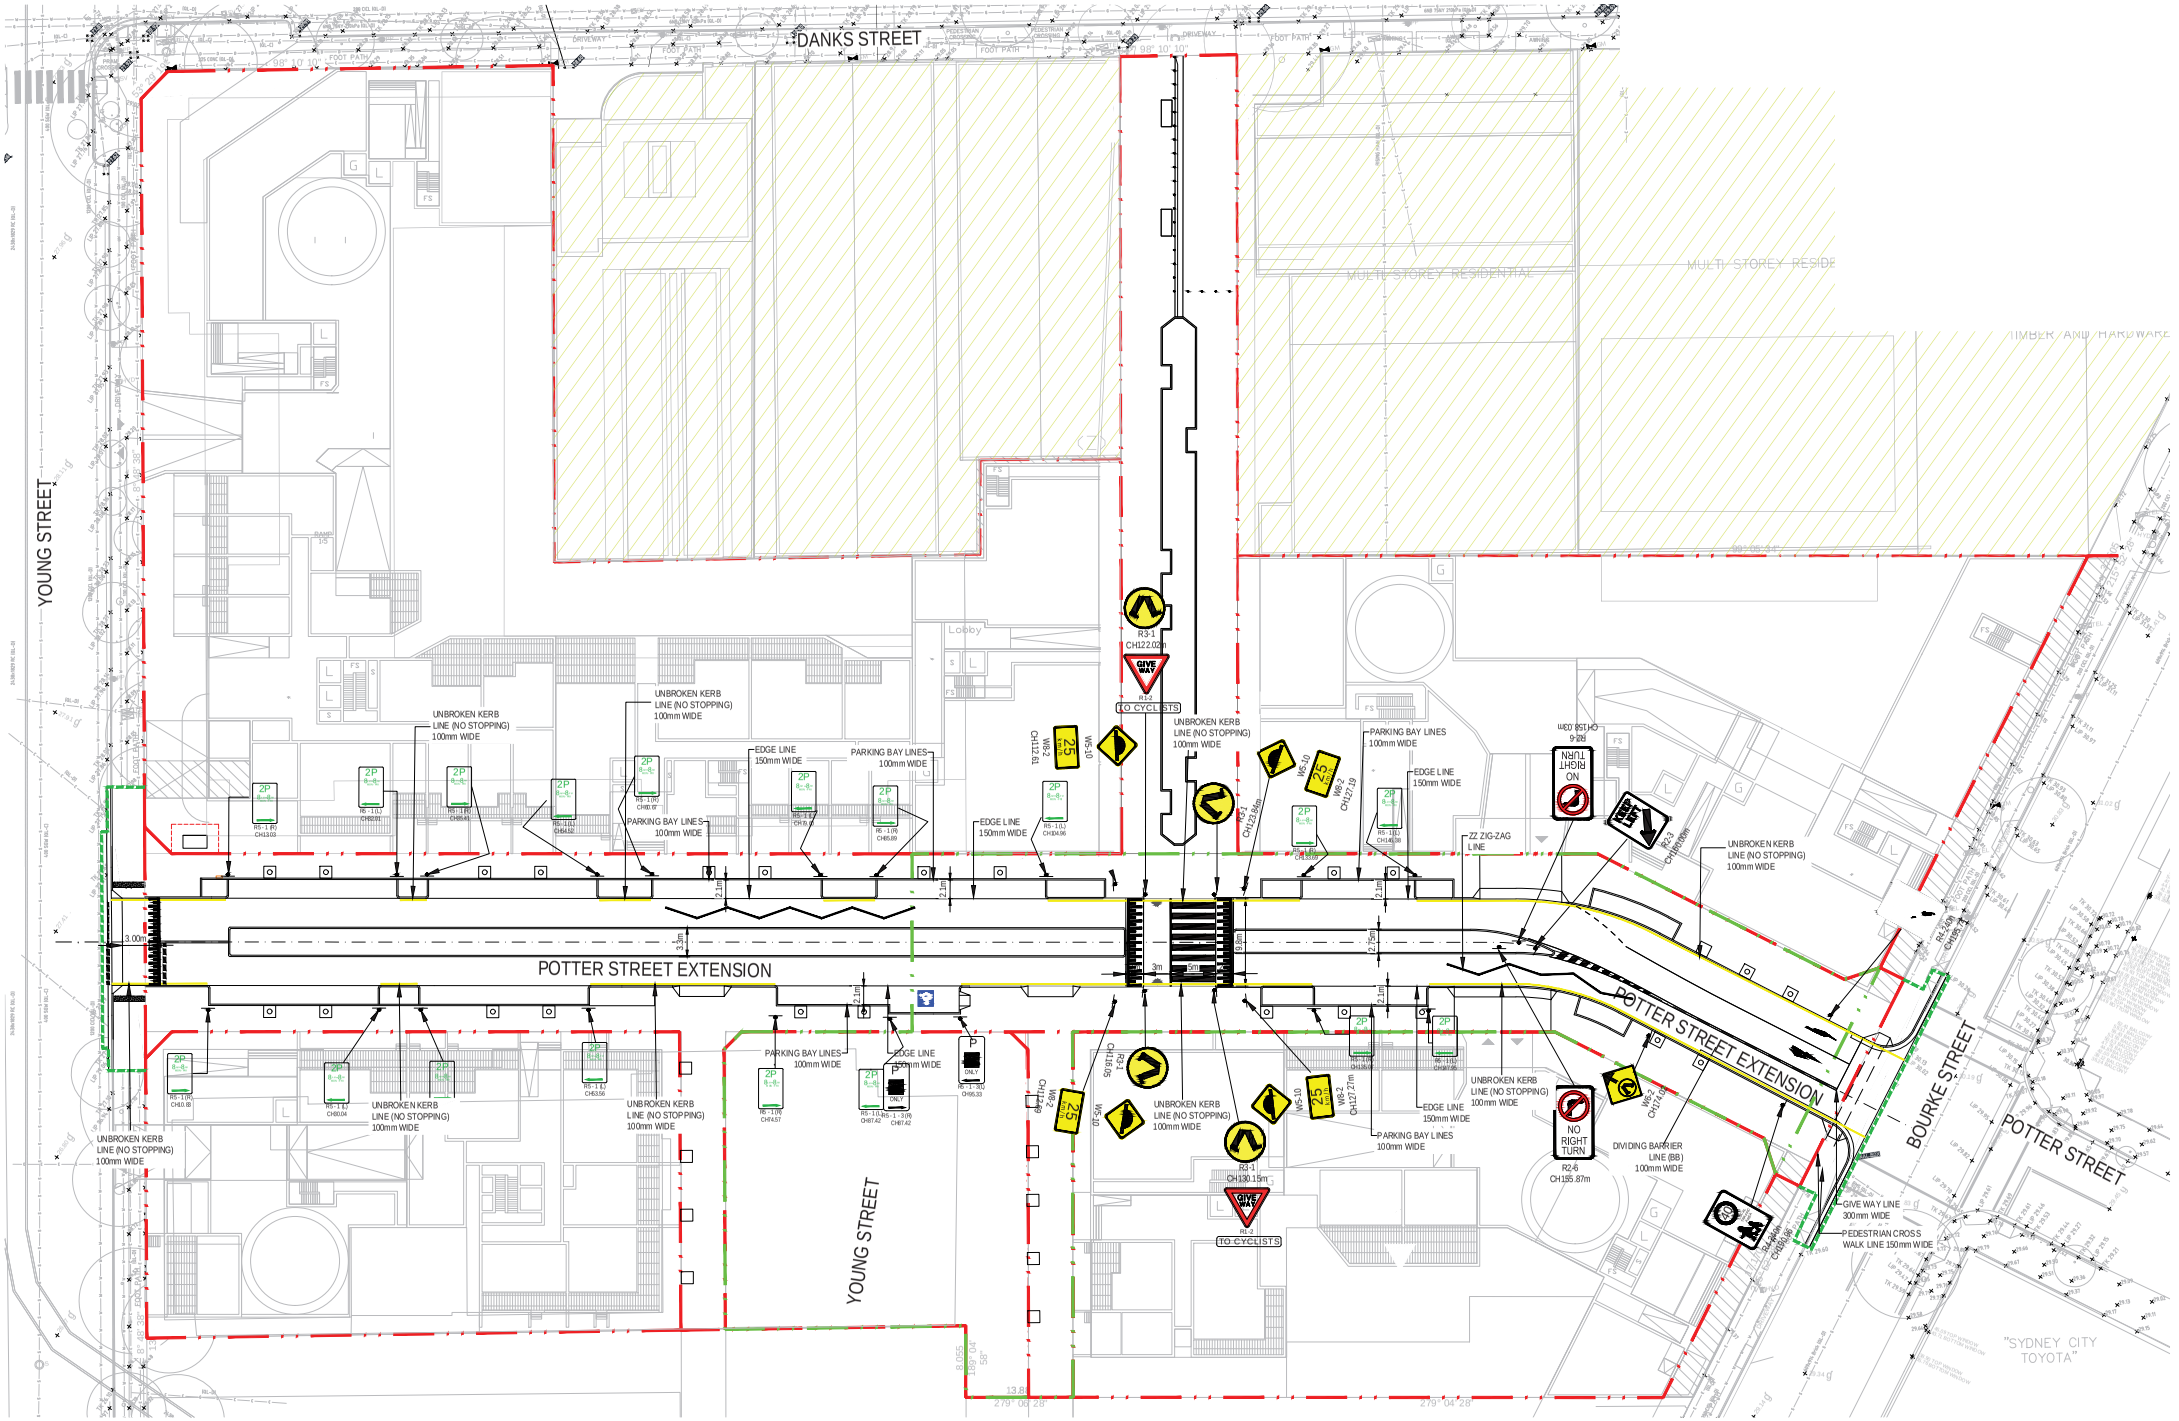
DANKS STREET
YOUNG STREET
POTTER STREET EXTENSION
POTTER STREET EXTENSION
BOURKE STREET
POTTER STREET
YOUNG STREET
MULTI STOREY RESIDENTIAL
TIMBER AND HARDWARE
"SYDNEY CITY TOYOTA"
Lobby
UNBROKEN KERB LINE (NO STOPPING) 100mm WIDE
PARKING BAY LINES 100mm WIDE
EDGE LINE 150mm WIDE
ZZ ZIG-ZAG LINE
DIVIDING BARRIER LINE (BB) 100mm WIDE
GIVE WAY LINE 300mm WIDE
PEDESTRIAN CROSS WALK LINE 150mm WIDE
TO CYCLISTS
NO RIGHT TURN
GIVE WAY
3.00m
3.5m
2.1m
2.75m
5.6m
3m