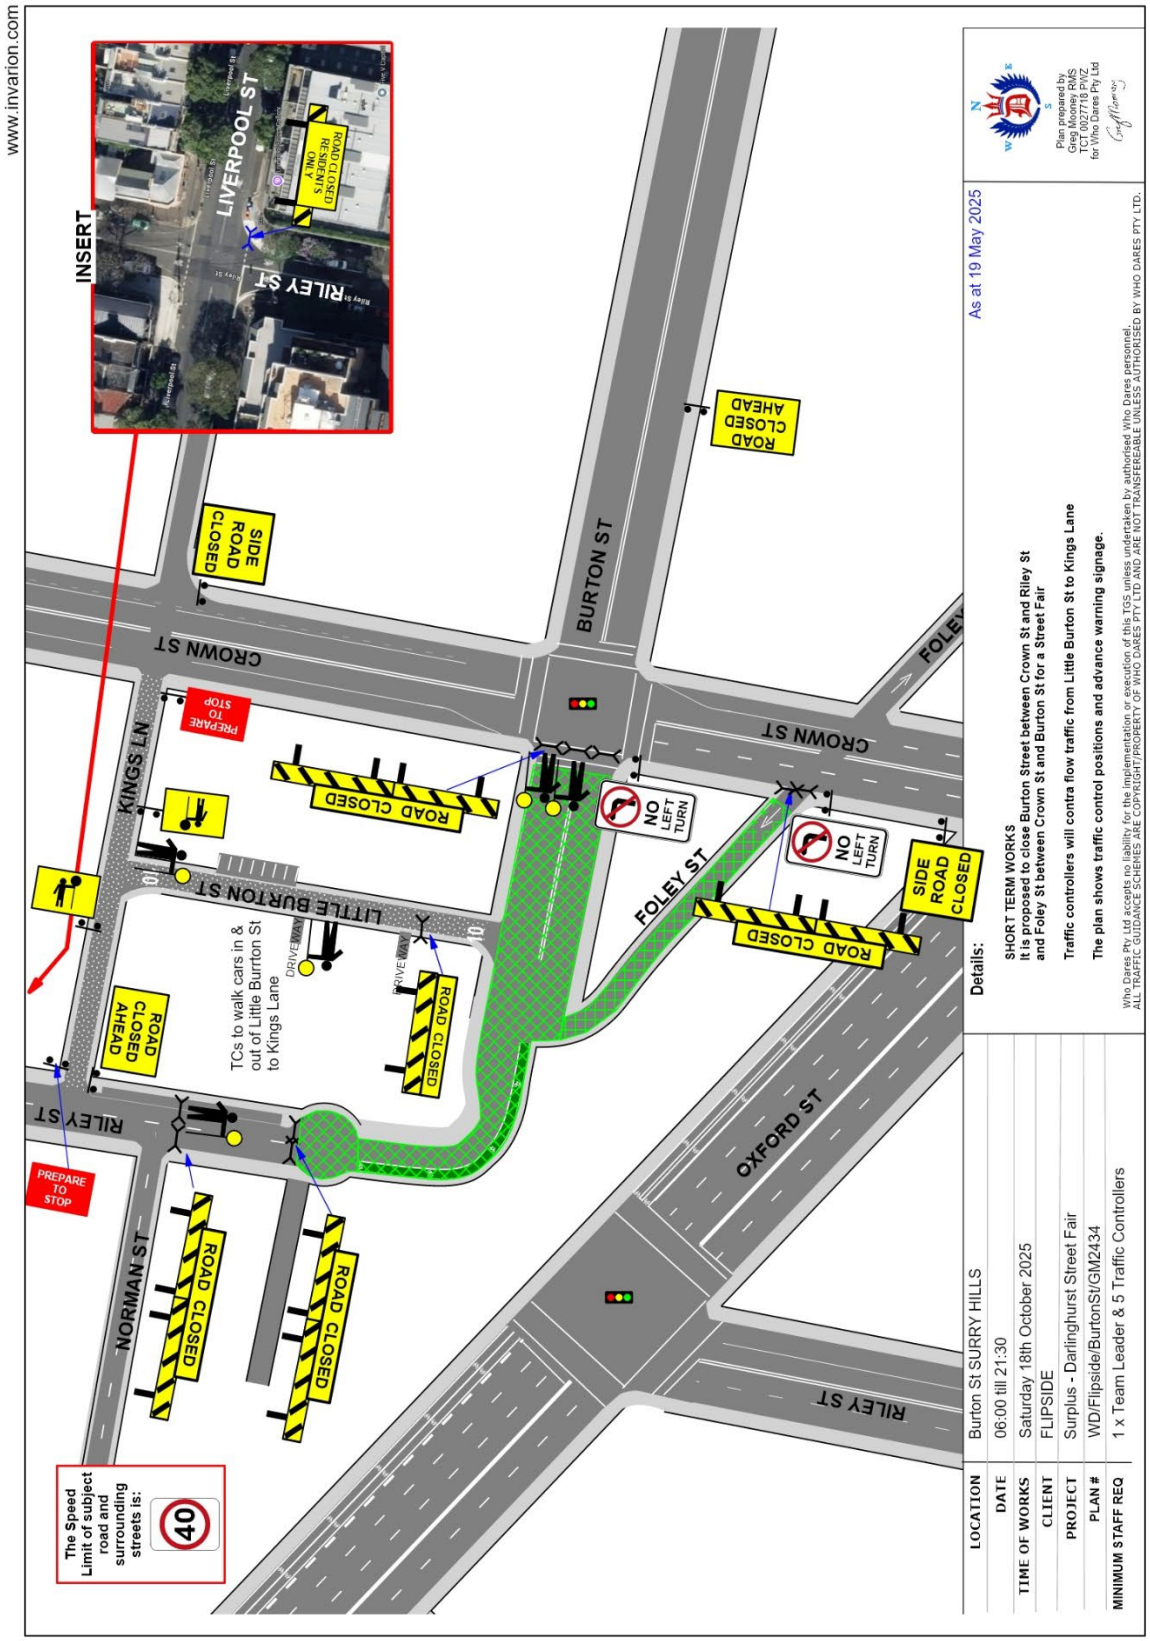
www.invarion.com
INSERT
LIVERPOOL ST
RILEY ST
ROAD CLOSED RESIDENTS ONLY
SIDE ROAD CLOSED
CROWN ST
BURTON ST
ROAD CLOSED AHEAD
PREPARE TO STOP
KINGS LN
ROAD CLOSED
NO LEFT TURN
LITTLE BURTON ST
TCs to walk cars in & out of Little Burrton St to Kings Lane
DRIVEWAY
ROAD CLOSED AHEAD
FOLEY ST
SIDE ROAD CLOSED
RILEY ST
NORMAN ST
ROAD CLOSED
OXFORD ST
The Speed Limit of subject road and surrounding streets is:
40
LOCATION Burton St SURRY HILLS
DATE 06:00 till 21:30
TIME OF WORKS Saturday 18th October 2025
CLIENT FLIPSIDE
PROJECT Surplus - Darlinghurst Street Fair
PLAN # WD/Flipside/BurtonSt/GM2434
MINIMUM STAFF REQ 1 x Team Leader & 5 Traffic Controllers
Details:
As at 19 May 2025
SHORT TERM WORKS
It is proposed to close Burton Street between Crown St and Riley St and Foley St between Crown St and Burton St for a Street Fair
Traffic controllers will contra flow traffic from Little Burton St to Kings Lane
The plan shows traffic control positions and advance warning signage.
Plan prepared by:
Greg Mooney RMS
TCT 0027718 PWZ
for Who Dares Pty Ltd
Who Dares Pty Ltd accepts no liability for the implementation or execution of this TGS unless undertaken by authorised Who Dares personnel.
ALL TRAFFIC GUIDANCE SCHEMES ARE COPYRIGHT/PROPERTY OF WHO DARES PTY LTD AND ARE NOT TRANSFERABLE UNLESS AUTHORISED BY WHO DARES PTY LTD.